



CONTRACT LOCATION MAP



I-405 BRT

EAST KING, SOUTH KING & SOUTH SNOHOMISH COUNTY

RTA/AE 0054-17

**PHASE 2 CONCEPTUAL
ENGINEERING PLANS**
APRIL 10, 2020


PREPARED BY:



Consultant Quality Control Form

Version	Title	Date	Originator/ Drafted by	Reviewed by	Approved by	Notes, as required
0	AE 0054-17 07.08 A-D Draft CE Plans, Cover Sheet, Cross Sections, Conceptual Plans	1/29/2020	Adam Mueller	Tristan Tate QC Rob Gorman - QA	Chris Wellander	Initial Issue
1	AE 0054-17 07.08 A-D Draft CE Plans, Cover Sheet, Cross Sections, Conceptual Plans	4/10/2020	Chetan Sharma	Tristan Tate – QC Rob Gorman - QA	Chris Wellander	Issued as Final
2	AE 0054-17 07.08 A-D Draft CE Plans, Cover Sheet, Cross Sections, Conceptual Plans	4/14/2020	Peter Frank (Lin)	Adam Mueller - QC Rob Gorman - QA	Chris Wellander	Revision to Final: Changes to two ROW sheets

04/10/20 1 9:12 AM I:\USCSE\78695
J:\16383P_ST_1405-BRT\CADD\SH1405-G10-GZK001.DWG

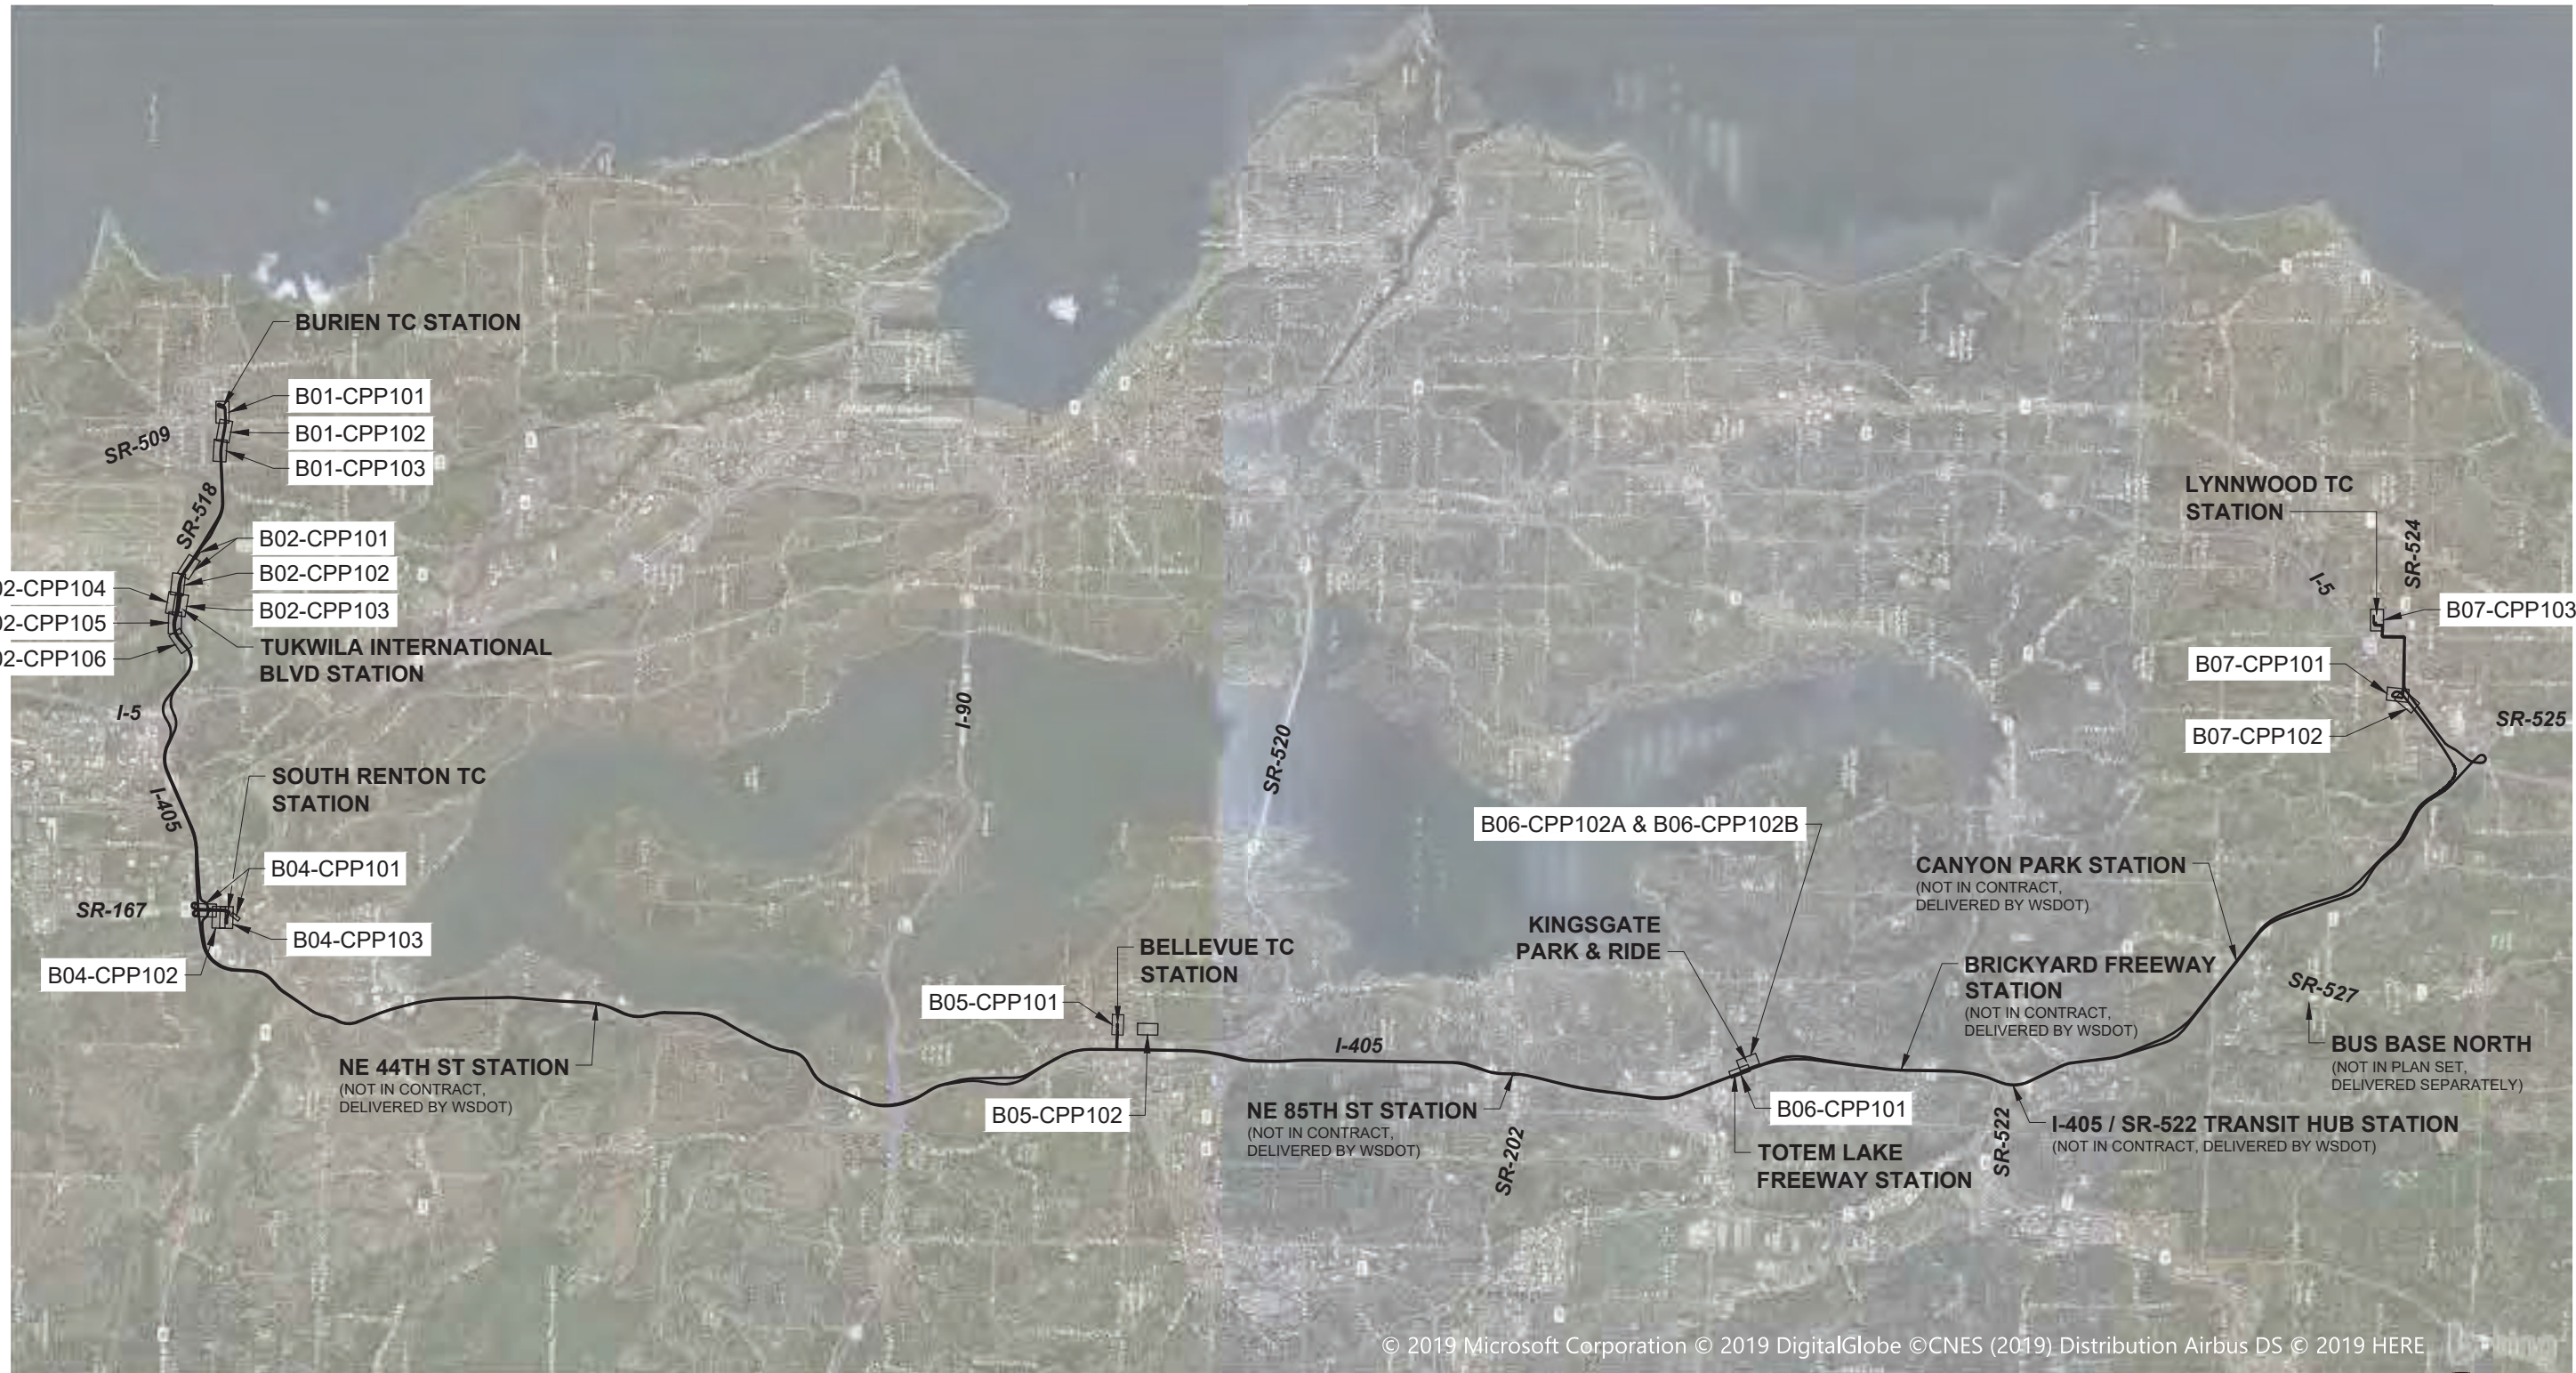

© 2019 Microsoft Corporation © 2019 DigitalGlobe © CNES (2019) Distribution Airbus DS © 2019 HERE



						DESIGNED BY:	PHASE 2					SCALE:	I-405 BRT BURIEN TC TO LYNNWOOD TC CONCEPTUAL ENGINEERING PLANS		DRAWING No.:	
						DRAWN BY:						1" = 5000'			G10-GZK001	
						CHECKED BY:						FILENAME:			LOCATION No.:	
						APPROVED BY:						CONTRACT ID:			SHEET No.:	
No.	DATE	DSN	CHK	APP	REVISION							DATE:	4/10/2020	KEY PLAN	2	0
						SUBMITTED BY:		DATE:		REVIEWED BY:		DATE:				

04/10/20 | 11:02 AM | USC5676695
J:\160363P_ST_1405-BRT\CADD\SH1405-G10-GZ1100.DWG

INDEX OF DRAWINGS													
SHT. No.	DWG. No.	REV	TITLE	SHT. No.	DWG. No.	REV	TITLE						
BOOK 1				BELLEVUE									
GENERAL				50	B05-GZK100	0	BELLEVUE KEY MAP / SUMMARY OF IMPROVEMENTS						
1	G10-GZT001	0	COVER SHEET	51	B05-CPP101	0	BELLEVUE CIVIL PLANS						
2	G10-GZK001	0	KEY PLAN	52	B05-CPP102	0	BELLEVUE CIVIL PLANS						
3	G10-GZI101	0	INDEX OF DRAWINGS	53	B05-UCP101	0	BELLEVUE COMPOSITE UTILITY PLAN						
4	G10-GZN101	0	ABBREVIATIONS	54	B05-RMP101	0	BELLEVUE RIGHT-OF-WAY MONUMENTATION PLAN						
5	G10-GZN102	0	GENERAL NOTES, SYMBOLS, & SYSTEMS INVENTORY	55	B05-RPP101	0	BELLEVUE RIGHT-OF-WAY PLAN						
6	G10-GZN103	0	SYMBOLS	56	B05-ASP101	0	BELLEVUE TRANSIT CENTER PLATFORM PLANS						
7	G10-ASD101	0	ARCHITECTURAL TYPICAL SHELTER SECTION	57	B05-ASP102	0	BELLEVUE TRANSIT CENTER PLATFORM PLANS						
				58	B05-ASP103	0	BELLEVUE TRANSIT CENTER PLATFORM PLANS						
BURIEN													
8	B01-GZK100	0	BURIEN KEY MAP / SUMMARY OF IMPROVEMENTS										
9	B01-CPP101	0	BURIEN CIVIL PLANS										
10	B01-CPP102	0	BURIEN CIVIL PLANS										
11	B01-CPP103	0	BURIEN CIVIL PLANS										
12	B01-UCP101	0	BURIEN COMPOSITE UTILITY PLAN										
13	B01-UCP102	0	BURIEN COMPOSITE UTILITY PLAN										
14	B01-RMP101	0	BURIEN RIGHT-OF-WAY MONUMENTATION PLAN										
15	B01-RPP101	0	BURIEN RIGHT-OF-WAY PLAN										
16	B01-ASP101	0	BURIEN TRANSIT CENTER PLATFORM PLANS	TOTEM LAKE STATION / KINGSGATE PARK & RIDE									
17	B01-ASP102	0	BURIEN TRANSIT CENTER PLATFORM PLANS	59	B06-GZK100	0	TOTEM LAKE STATION / KINGSGATE PARK & RIDE KEY MAP / SUMMARY OF IMPROVEMENTS						
				60	B06-CPP101	0	TOTEM LAKE STATION / KINGSGATE PARK & RIDE CIVIL PLANS (TOTEM LAKE STATION)						
				61	B06-CPP102A	0	TOTEM LAKE STATION / KINGSGATE PARK & RIDE CIVIL PLANS (KINGSGATE PARK & RIDE PHASE 1)						
				62	B06-CPP102B	0	TOTEM LAKE STATION / KINGSGATE PARK & RIDE CIVIL PLANS (KINGSGATE PARK & RIDE PHASE 2)						
				63	B06-UCP101	0	TOTEM LAKE STATION / KINGSGATE PARK & RIDE COMPOSITE UTILITY PLAN (TOTEM LAKE STATION)						
				64	B06-UCP102A	0	TOTEM LAKE STATION / KINGSGATE PARK & RIDE COMPOSITE UTILITY PLAN (KINGSGATE PARK & RIDE PHASE 1)						
				65	B06-UCP102B	0	TOTEM LAKE STATION / KINGSGATE PARK & RIDE COMPOSITE UTILITY PLAN (KINGSGATE PARK & RIDE PHASE 2)						
				66	B06-RMP101	0	TOTEM LAKE STATION / KINGSGATE PARK & RIDE RIGHT-OF-WAY MONUMENTATION PLAN (PHASE 1 & 2)						
				67	B06-RPP101A	0	TOTEM LAKE STATION / KINGSGATE PARK & RIDE RIGHT-OF-WAY PLAN (PHASE 1)						
				68	B06-RPP101B	0	TOTEM LAKE STATION / KINGSGATE PARK & RIDE RIGHT-OF-WAY PLAN (PHASE 2)						
				69	B06-ASP101	0	TOTEM LAKE / KINGSGATE PLATFORM PLANS						
				70	B06-ASP102	0	TOTEM LAKE / KINGSGATE PLATFORM PLANS						
				71	B06-ASP103	0	TOTEM LAKE / KINGSGATE PLATFORM PLANS						

ABBREVIATIONS

[illegible]

04/10/20 1:22:26 PM I:\USCS\678695
J:\160363_P_ST_1405-BRT\CADD\SH1\1405-G10-GZN100.DWG

I-405 BRT SYSTEMS INVENTORY											
	BURIEN TC STATION	TUKWILA INTERNATIONAL BLVD STATION	SOUTH RENTON TC STATION	NE 44 TH STREET STATION	BELLEVUE TC STATION	NE 85 TH STATION	TOTEM LAKE STATION/ KINGS GATE P&R	BRICKYARD FREEWAY STATION	I-405/SR 522 TRANSIT HUB STATION	CANYON PARK STATION	LYNNWOOD TC STATION
TICKET VENDING MACHINES/ORCA READERS (PER STATION)	1 TVM 2 ORCA READERS	2 TVM 4 ORCA READERS	3 TVM 4 ORCA READERS	2 TVM 4 ORCA READERS	1 TVM 2 ORCA READERS	2 TVM 4 ORCA READERS	3 TVM 4 ORCA READERS	2 TVM 4 ORCA READERS	2 TVM 4 ORCA READERS	2 TVM 4 ORCA READERS	1 TVM 2 ORCA READERS
CCTV (CAMERAS ASSOCIATED WITH TVMS & PED BRIDGE SHOWN)***	1 CAMERA (FOR TVM)	3 CAMERAS (2 FOR TVMS, 1 ON PED BRIDGE)	4 CAMERAS (3 FOR TVMS, 1 FOR PED BRIDGE)	2 CAMERAS (FOR TVMS)	1 CAMERA (FOR TVM)	2 CAMERAS (FOR TVMS)	3 CAMERAS (FOR TVMS)	3 CAMERAS (2 FOR TVMS, 1 FOR PED BRIDGE)	2 CAMERAS (FOR TVMS)	4 CAMERAS (2 FOR TVMS, 2 FOR PED BRIDGES)	1 CAMERA (FOR TVM)
PASSENGER INFORMATION SIGNS (QUANTITIES ARE PER SIGN FACE)	1 PYLON MOUNTED 2 CANOPY MOUNTED	2 PYLON MOUNTED 4 CANOPY MOUNTED	2 PYLON MOUNTED 4 CANOPY MOUNTED	2 PYLON MOUNTED 4 CANOPY MOUNTED	2 PYLON MOUNTED 4 CANOPY MOUNTED	2 PYLON MOUNTED 4 CANOPY MOUNTED	2 PYLON MOUNTED 4 CANOPY MOUNTED	2 PYLON MOUNTED 4 CANOPY MOUNTED	2 PYLON MOUNTED 4 CANOPY MOUNTED	2 PYLON MOUNTED 4 CANOPY MOUNTED	1 PYLON MOUNTED 2 CANOPY MOUNTED
TRANSIT SIGNAL PRIORITY (INTERSECTIONS WHICH MAY REQUIRE NEW / MODIFIED TSP INFRASTRUCTURE, SEE GENERAL NOTE 6)	- BURIEN TC & SW 148TH ST - SW 148TH ST & 1ST AVE S - SR 518 & SR 509 SB RAMPS - SR 518 & SR 509 NB OFF RAMP		- RAINIER AVE S & GRADY WAY - RAINIER AVE S & HARDIE AVE SW * - RAINIER AVE S & 5TH ST	I-405 ETL RAMPS & NE 44TH ST**	- NE 6TH ST & I-405 ETL RAMPS - NE 6TH ST & 112TH AVE NE - NE 6TH ST & 110TH AVE NE	I-405 ETL RAMPS & NE 85TH ST**	I-405 ETL RAMPS & NE 128TH ST		I-405 ETL RAMPS & SR 522 (WSDOT)*	- I-405 ETL RAMPS & P&R CONNECTOR (WSDOT)* 17TH AVE SE & 220TH ST SE 20TH AVE SE & 220TH ST SE (WSDOT)*	196TH ST SW & 36TH AVE W 196TH ST SW & 40TH AVE W 196TH ST SW & 44TH AVE W 200TH ST SW & 44TH AVE W 200TH ST SW & 46TH AVE W 46TH AVE W & LYNNWOOD TC (LYNNWOOD LINK)*
TRAFFIC SIGNAL CONTROLLERS/CABINET TYPES	TBD (PHASE 3)	TBD (PHASE 3)	TBD (PHASE 3)	TBD (PHASE 3)	TBD (PHASE 3)	TBD (PHASE 3)	TBD (PHASE 3)	TBD (PHASE 3)	TBD (PHASE 3)	TBD (PHASE 3)	TBD (PHASE 3)
COMMUNICATIONS	FIBER LATERALS TO FIBER TRUNK LINE	FIBER LATERALS TO FIBER TRUNK LINE	FIBER LATERALS TO FIBER TRUNK LINE	FIBER LATERALS TO FIBER TRUNK LINE	FIBER LATERALS TO FIBER TRUNK LINE	FIBER LATERALS TO FIBER TRUNK LINE	FIBER LATERALS TO FIBER TRUNK LINE	FIBER LATERALS TO FIBER TRUNK LINE	FIBER LATERALS TO FIBER TRUNK LINE	FIBER LATERALS TO FIBER TRUNK LINE	FIBER LATERALS TO FIBER TRUNK LINE
STATION ELECTRICAL (CABINETS, SWITCHES, CONDUIT)	✓	✓	✓	✓	✓	✓	✓	✓	✓	✓	✓

* NEW TRAFFIC SIGNAL. IF SIGNAL IS TO BE CONSTRUCTED BY A DIFFERENT PROJECT OR AGENCY, PROJECT OR AGENCY SPECIFIED ABOVE
** TSP ONLY NEEDED IF ROUNDABOUT REPLACED BY TRAFFIC SIGNAL IN WSDOT DESIGN
*** CAMERAS ASSOCIATED WITH PARKING GARAGES & STATION VULNERABILITY ASSESSMENT TBD

GENERAL NOTES

1. SEVERAL STATIONS (LISTED BELOW, SOUTH TO NORTH) NOT INCLUDED IN THIS CONTRACT & WILL BE DELIVERED SEPARATELY BY WSDOT. CIVIL & COMPOSITE UTILITY PLANS HAVE NOT BEEN CREATED AT THESE STATIONS. ARCHITECTURAL PLANS FOR THESE STATIONS ARE NOT INCLUDED IN THIS SET, BUT HAVE BEEN DEVELOPED SEPARATELY.
A. NE 44TH ST STATION
B. NE 85TH ST STATION
C. BRICKYARD FREEWAY STATION
D. I-405 / SR522 TRANSIT HUB STATION
E. CANYON PARK STATION

2. BUS BASE NORTH NOT SHOWN IN PLAN SET. PLANS HAVE BEEN DEVELOPED SEPARATELY & WILL BE PROVIDED TO ST IN A PREDESIGN REPORT.

3. PROJECT ELEMENTS WHICH WILL BE DELIVERED BY LOCAL JURISDICTIONS ARE NOT SHOWN IN THESE PLANS. THESE INCLUDE A QUEUE JUMP AT NE 85TH ST & 6TH ST IN KIRKLAND AND A PEDESTRIAN/BICYCLE CONNECTION BETWEEN DOWNTOWN KIRKLAND & THE NE 85TH ST BRT STATION. ASSOCIATED CONCEPTUAL DESIGNS & COST ESTIMATES PROVIDED TO ST SEPARATELY.

4. ST IS CONSIDERING THE ADDITION OF A BRT QUEUE JUMP AT THE INTERSECTION OF 196TH ST SW & 36TH AVE W IN LYNNWOOD. CONCEPTUAL DESIGNS HAVE BEEN PROVIDED TO ST SEPARATELY. QUEUE JUMP IS NOT SHOWN IN THESE PLANS.

5. INTERSECTIONS WITH PROPOSED TSP WITHIN THE LIMITS OF CIVIL SHEETS ARE CALLED OUT ACCORDINGLY ON THE APPLICABLE SHEET. ALL INTERSECTIONS WITH PROPOSED TSP ARE LISTED IN THE SYSTEMS INVENTORY TABLE ON THIS SHEET.

6. TSP INTERSECTIONS IDENTIFIED ARE DESIRED LOCATIONS, AND DO NOT TAKE INTO ACCOUNT EXISTING TSP INFRASTRUCTURE COMPATIBILITY. 405 BRT CORRIDOR IS ROUTED THROUGH MULTIPLE JURISDICTIONS WITH DIFFERENT EXISTING SYSTEMS. EXISTING SIGNAL INFRASTRUCTURE MAY NEED TO BE MODIFIED OR REPLACED TO ACCOMMODATE TSP. TSP COMPATIBILITY AND DESIGN WILL CONTINUE TO BE DEVELOPED AT A LATER STAGE.

7. ALL EXISTING CONDITIONS IN PLANS ARE PER AERIAL SURVEY UNLESS OTHERWISE STATED ON APPROPRIATE PLAN SHEET.

8. DESIGNS ON WSDOT ROW SUBJECT TO CHANGE PENDING WSDOT COORDINATION & APPROVAL.

9. DESIGNS ON LOCAL AGENCY PROPERTIES ARE SUBJECT TO CHANGE PENDING AGENCY COORDINATION & APPROVAL.
10. PROPERTY LINES SHOWN ARE PER GIS AND NOT SURVEYED.

11. WSDOT LIMITED ACCESS ROW LINES SHOWN ARE PER WSDOT ASBUILTS & GIS PROPERTY LINES.

12. WSDOT MILEPOSTS SHOWN ARE ACCUMULATED ROUTE MILEAGE (ARM) MILEPOSTS, NOT STATE ROUTE MILEPOSTS (SRMP).

13. ROADWAY WIDTHS ARE GIVEN TO FACE OF CURB AND SIDEWALK/PLANTER WIDTHS ARE GIVEN TO BACK OF CURB. BRT STATION WIDTHS ARE GIVEN TO FACE OF CURB.

14. CURB HEIGHTS ARE 6" UNLESS OTHERWISE NOTED. BRT STATION PLATFORM CURB HEIGHTS ARE 9" UNLESS OTHERWISE NOTED.

15. PROPOSED GUARDRAIL LOCATIONS ARE NOT CURRENTLY SHOWN. THEY WILL BE IDENTIFIED AT A LATER STAGE IN DESIGN.

16. PROPOSED CLEARING/GRUBBING & GRADING LIMITS INCORPORATE ASSUMED CONSTRUCTION STAGING AREAS. THESE STAGING AREAS WILL BE REFINED AT A LATER STAGE IN DESIGN.

17. PROPOSED UTILITY CONSTRUCTION OR RELOCATIONS ARE NOT CURRENTLY SHOWN. THEY WILL BE IDENTIFIED AT A LATER STAGE IN DESIGN. COMPOSITE UTILITY PLAN IDENTIFIES POTENTIAL UTILITY CONFLICTS AT THIS STAGE.

18. SYSTEMS INVENTORY IS FOR 405 CORRIDOR ELEMENTS ONLY. SYSTEMS INVENTORY FOR BUS BASE NORTH (INCLUDING THE FLEET), 522 CORRIDOR, & HEADQUARTERS ARE INCLUDED IN I-405 CORRIDOR NEEDS ASSESSMENT & PRELIMINARY SYSTEMS CONCEPT TECHNICAL MEMORANDUM, PROVIDED SEPARATELY TO ST.

19. ALL EXISTING UTILITY INFORMATION DEPICTED AT "QUALITY LEVEL D" UNLESS OTHERWISE NOTED. QUALITY LEVELS EXPLAINED BELOW

19.1. UTILITY QUALITY LEVEL A: PRECISE HORIZONTAL & VERTICAL LOCATION OF UTILITIES OBTAINED BY THE ACTUAL EXPOSURE OR VERIFICATION OF PREVIOUSLY EXPOSED AND SURVEYED UTILITIES AND SUBSURFACE MEASUREMENT OF SUBSURFACE UTILITIES, USUALLY AT A SPECIFIC POINT. MINIMALLY INTRUSIVE EXCAVATION EQUIPMENT IS TYPICALLY USED TO MINIMIZE THE POTENTIAL FOR UTILITY DAMAGE. A PRECISE HORIZONTAL & VERTICAL LOCATION, AS WELL AS OTHER UTILITY ATTRIBUTES, IS SHOWN ON PLAN DOCUMENTS. ACCURACY IS TYPICALLY SET TO 15-MM VERTICAL AND TO APPLICABLE HORIZONTAL SURVEY & MAPPING ACCURACY AS DEFINED OR EXPECTED BY THE PROJECT OWNER.

19.2. UTILITY QUALITY LEVEL B: INFORMATION OBTAINED THROUGH THE APPLICATION OF APPROXIMATE SURFACE GEOPHYSICAL METHODS TO DETERMINE THE EXISTENCE AND APPROXIMATE HORIZONTAL POSITION OF SUBSURFACE UTILITIES. QUALITY LEVEL B DATA SHOULD BE REPRODUCIBLE BY SURFACE GEOPHYSICS AT ANY POINT OF THE DEPICTION. THIS INFORMATION IS SURVEYED TO APPLICABLE TOLERANCES DEFINED BY THE PROJECT AND REDUCED ONTO PLAN DOCUMENTS.

19.3. UTILITY QUALITY LEVEL C: INFORMATION OBTAINED BY SURVEYING AND PLOTTING VISIBLE ABOVE-GROUND UTILITY FEATURES AND BY USING PROFESSIONAL JUDGEMENT IN CORRELATING THIS INFORMATION TO QUALITY LEVEL D INFORMATION.

19.4. UTILITY QUALITY LEVEL D: INFORMATION DERIVED FROM EXISTING RECORDS OR ORAL RECOLLECTIONS.

DATUM

NAVD 88 DATUM



NAVD '88

ALL DIMENSIONS SHOWN IN FEET UNLESS OTHERWISE DESIGNATED.



TWO DAYS BEFORE YOU DIG
CALL
1-800-424-5555

- SEE EACH DISCIPLINES GENERAL SHEET FOR ADDITIONAL INFORMATION.
- UTILITY LOCATES CALL 811 MINIMUM 2 AND MAXIMUM 10 BUSINESS DAYS BEFORE YOU DIG.

SYMBOLS

ELEVATION TITLE

SCALE:

DRAWING NUMBER OF SHEET WHERE THE ELEVATION IS SHOWN

ELEVATION DESIGNATION (LETTER)

DRAWING NUMBER OF SHEET INDICATING WHERE THE ELEVATION IS CUT FROM

ELEVATION TITLE

SCALE:

ELEVATION CUT ON THE SAME SHEET ONLY

ELEVATION DESIGNATION (LETTER)

DRAWING NUMBER OF SHEET WHERE THE ELEVATION IS SHOWN (DASH IF ON SAME SHEET ONLY)

SECTION

SCALE:

DRAWING NUMBER OF SHEET WHERE THE SECTION IS SHOWN

SECTION DESIGNATION (LETTER)

DRAWING NUMBER OF SHEET INDICATING WHERE THE SECTION IS CUT FROM

SECTION TITLE

SCALE:

SECTION CUT ON THE SAME SHEET ONLY

SECTION DESIGNATION (LETTER)

DRAWING NUMBER OF SHEET WHERE THE SECTION IS SHOWN (DASH IF ON SAME SHEET ONLY)

DETAIL TITLE

SCALE:

DRAWING NUMBER OF SHEET WHERE THE DETAIL IS SHOWN

DETAIL DESIGNATION (NUMBER)

DRAWING NUMBER OF SHEET INDICATING WHERE THE DETAIL IS FROM

DETAIL TITLE

SCALE:

DASH IF FROM SAME SHEET ONLY


DETAIL DESIGNATION (NUMBER)

DRAWING NUMBER OF SHEET WHERE THE DETAIL IS SHOWN (DASH IF ON SAME SHEET ONLY)



EQNBK= EB 000+00
EQNAHD= EB 000+00

TYPICAL STATION EQUATION INFORMATION

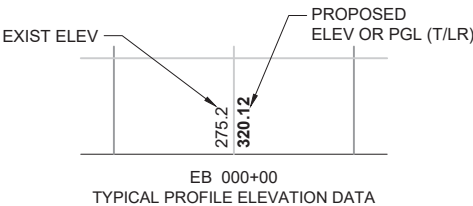

SYMBOLS



STATION EQUATION



NORTH ARROW



SCALE BAR (SCALE AS NOTED ON SHEET)

						DESIGNED BY:
						DRAWN BY:
						CHECKED BY:
						APPROVED BY:
No.	DATE	DSN	CHK	APP	REVISION	

PHASE 2

wsp

LINE IS AT FULL SCALE

SOUNDTRANSIT

SUBMITTED BY:

DATE:

REVIEWED BY:

DATE:

SCALE:

NTS

FILENAME:

1405-G10-GZN100

CONTRACT ID:

DATE:

4/10/2020

I-405 BRT
BURIEN TC TO LYNNWOOD TC
CONCEPTUAL ENGINEERING PLANS

GENERAL NOTES, SYMBOLS,
& SYSTEMS INVENTORY

DRAWING No.:

G10-GZN102

LOCATION No.:

SHEET No.:

REV:

5

0

04/10/20 | 11:03 AM | USCS678695
J:\160363P_ST_1405-BRT\CADD\SH1405-G10-GZN100.DWG

EXISTING						PROPOSED						EXISTING						PROPOSED						EXISTING						PROPOSED					
<																																			

16' - 10" TOP OF PYLON

10' - 5" BOTTOM OF BEAM B

9' - 6" BOTTOM OF BEAM A

8' - 8" CLEAR HEIGHT TO SIGNAGE

TACTILE WARNING STRIP

0' - 0" TOP OF PLATFORM

-0' - 9" ROADWAY

9' - 4" OVERALL SHELTER WIDTH

PYLON & SIGNAGE (BEYOND)

SHELTER CANOPY

STATION NAME SIGN

ART PANEL, TBD

REAL TIME SIGN

REAR WINDSCREEN

FLAG WINDSCREEN

LEANING RAIL

BARRIER (WHERE APPLICABLE)

STATION AMENITIES

DRAINAGE TROUGH

1' - 0"

PLATFORM WIDTH VARIES - SEE PLATFORM PLANS

1 TYPICAL SHELTER SECTION - BIG STRIDE

3/4" = 1'-0"

1	-				-
No.	DATE	DSN	CHK	APP	REVISION

DESIGNED BY:
--
DRAWN BY:
BW/CD/JSP
CHECKED BY:
KGT
APPROVED BY:

PHASE 2




LINE IS 1" AT
FULL SCALE



SCALE:	AS NOTED
FILENAME:	
CONTRACT ID:	
DATE:	04/10/2020

I-405 BRT	
BURIEN TC TO LYNNWOOD TC	
CONCEPTUAL ENGINEERING PLANS	
ARCHITECTURE TYPICAL SHELTER SECTION	

DRAWING No.:	G10-ASD101
LOCATION No.:	
SHEET No.:	7
REV:	

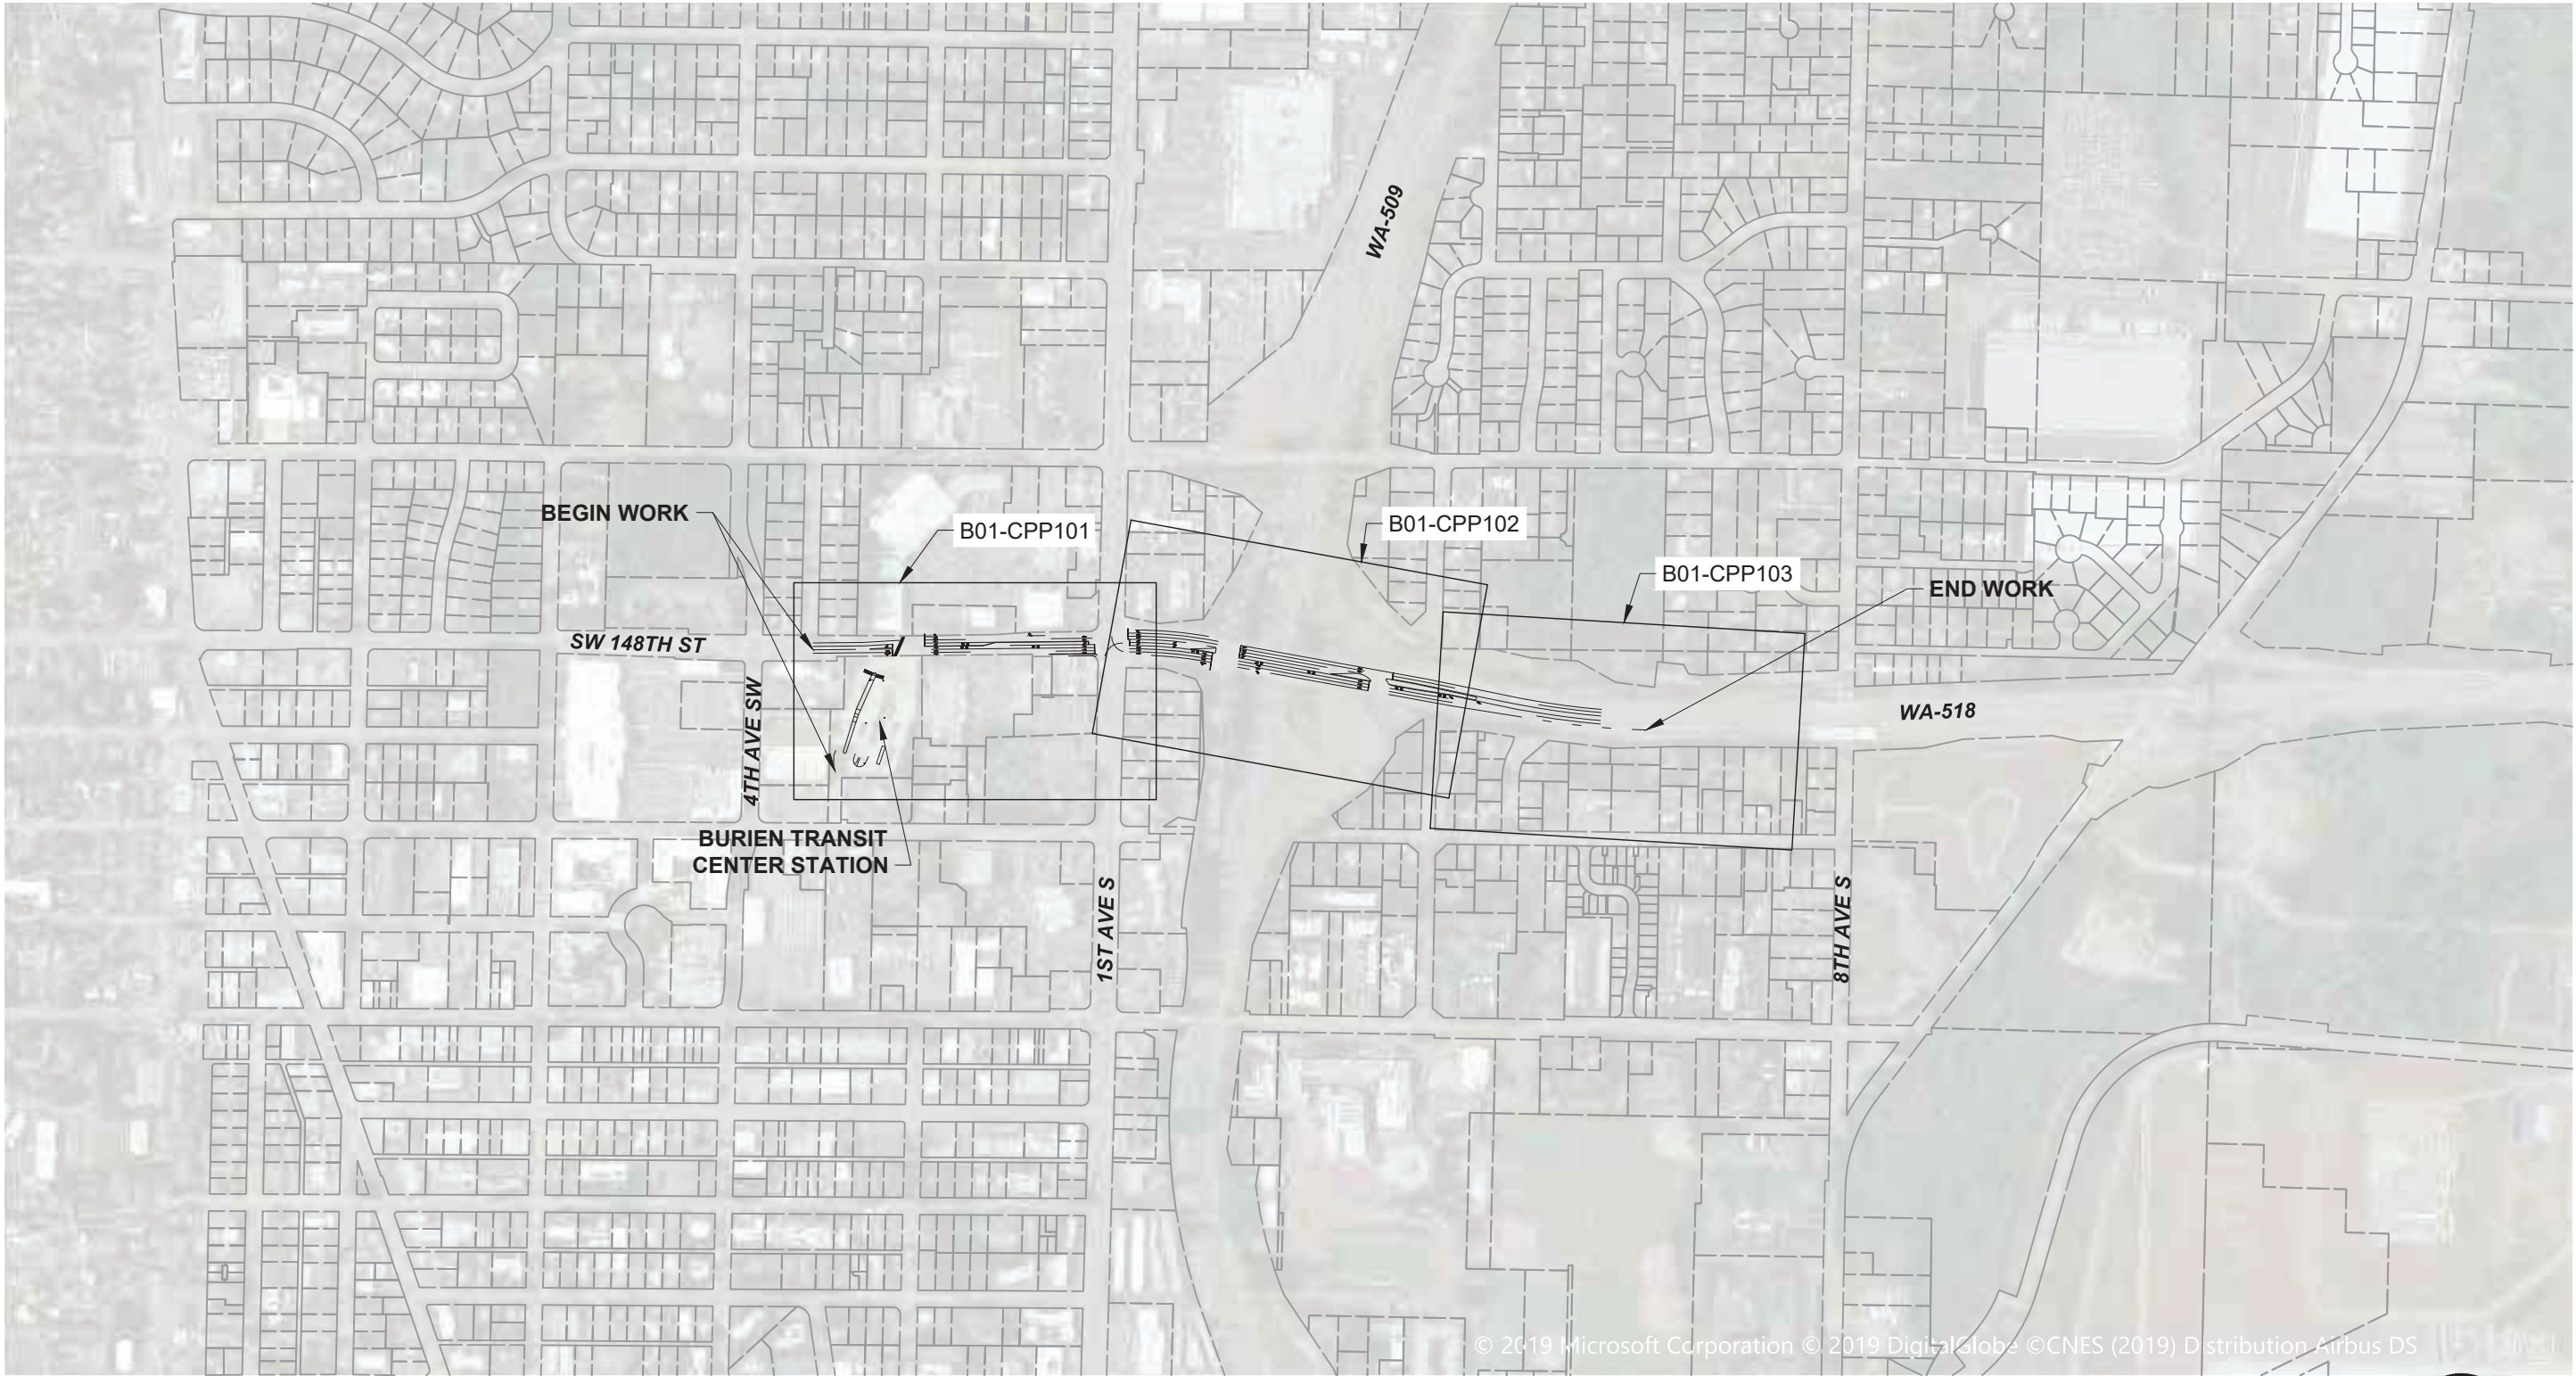

04/10/20 10:14 AM | USCSE78695
J:\160363P_ST_1405-BRT\CADD\SH1405-B01-GZK100.DWG

No.	DATE	DSN	CHK	APP	REVISION

DESIGNED BY:
DRAWN BY:
CHECKED BY:
APPROVED BY:

PHASE 2

SUBMITTED BY:	DATE:	REVIEWED BY:

	LINE IS 1" AT FULL SCALE
	DATE:


SCALE:	1" = 300'
FILENAME:	I405-B01-GZK100
CONTRACT ID:	
DATE:	4/10/2020

I-405 BRT
BURIEN TC TO LYNNWOOD TC
CONCEPTUAL ENGINEERING PLANS
BURIEN
KEY MAP / SUMMARY OF IMPROVEMENTS

DRAWING No.:	B01-GZK100
LOCATION No.:	
SHEET No.:	8
REV:	0

GENERAL NOTES (THIS SHEET)

1. DIMENSION SHOWN FOR BAY 1 IS FOR TANGENT PLATFORM AT 9" CURB HEIGHT. OPERATIONAL ASSUMPTIONS INVOLVE FRONT AND REAR OVERHANG FOR BUSES BEYOND THESE EXTENTS. ASSUMPTIONS TO BE CONFIRMED BY KCM FIELD TEST.
2. DIMENSION SHOWN FOR BAY 3 IS FOR TANGENT CURB ONLY. OPERATIONAL ASSUMPTIONS INVOLVE REAR OVERHANG FOR A 2ND BUS BEYOND EXTENTS OF TANGENT CURB. ASSUMPTIONS TO BE CONFIRMED BY KCM FIELD TEST.
3. DIMENSION SHOWN FOR BAY 2 IS FOR TANGENT PLATFORM AT 9" CURB HEIGHT. OPERATIONAL ASSUMPTIONS INVOLVE FRONT OVERHANG FOR BUSES BEYOND THESE EXTENTS. ASSUMPTIONS TO BE CONFIRMED BY KCM FIELD TEST.

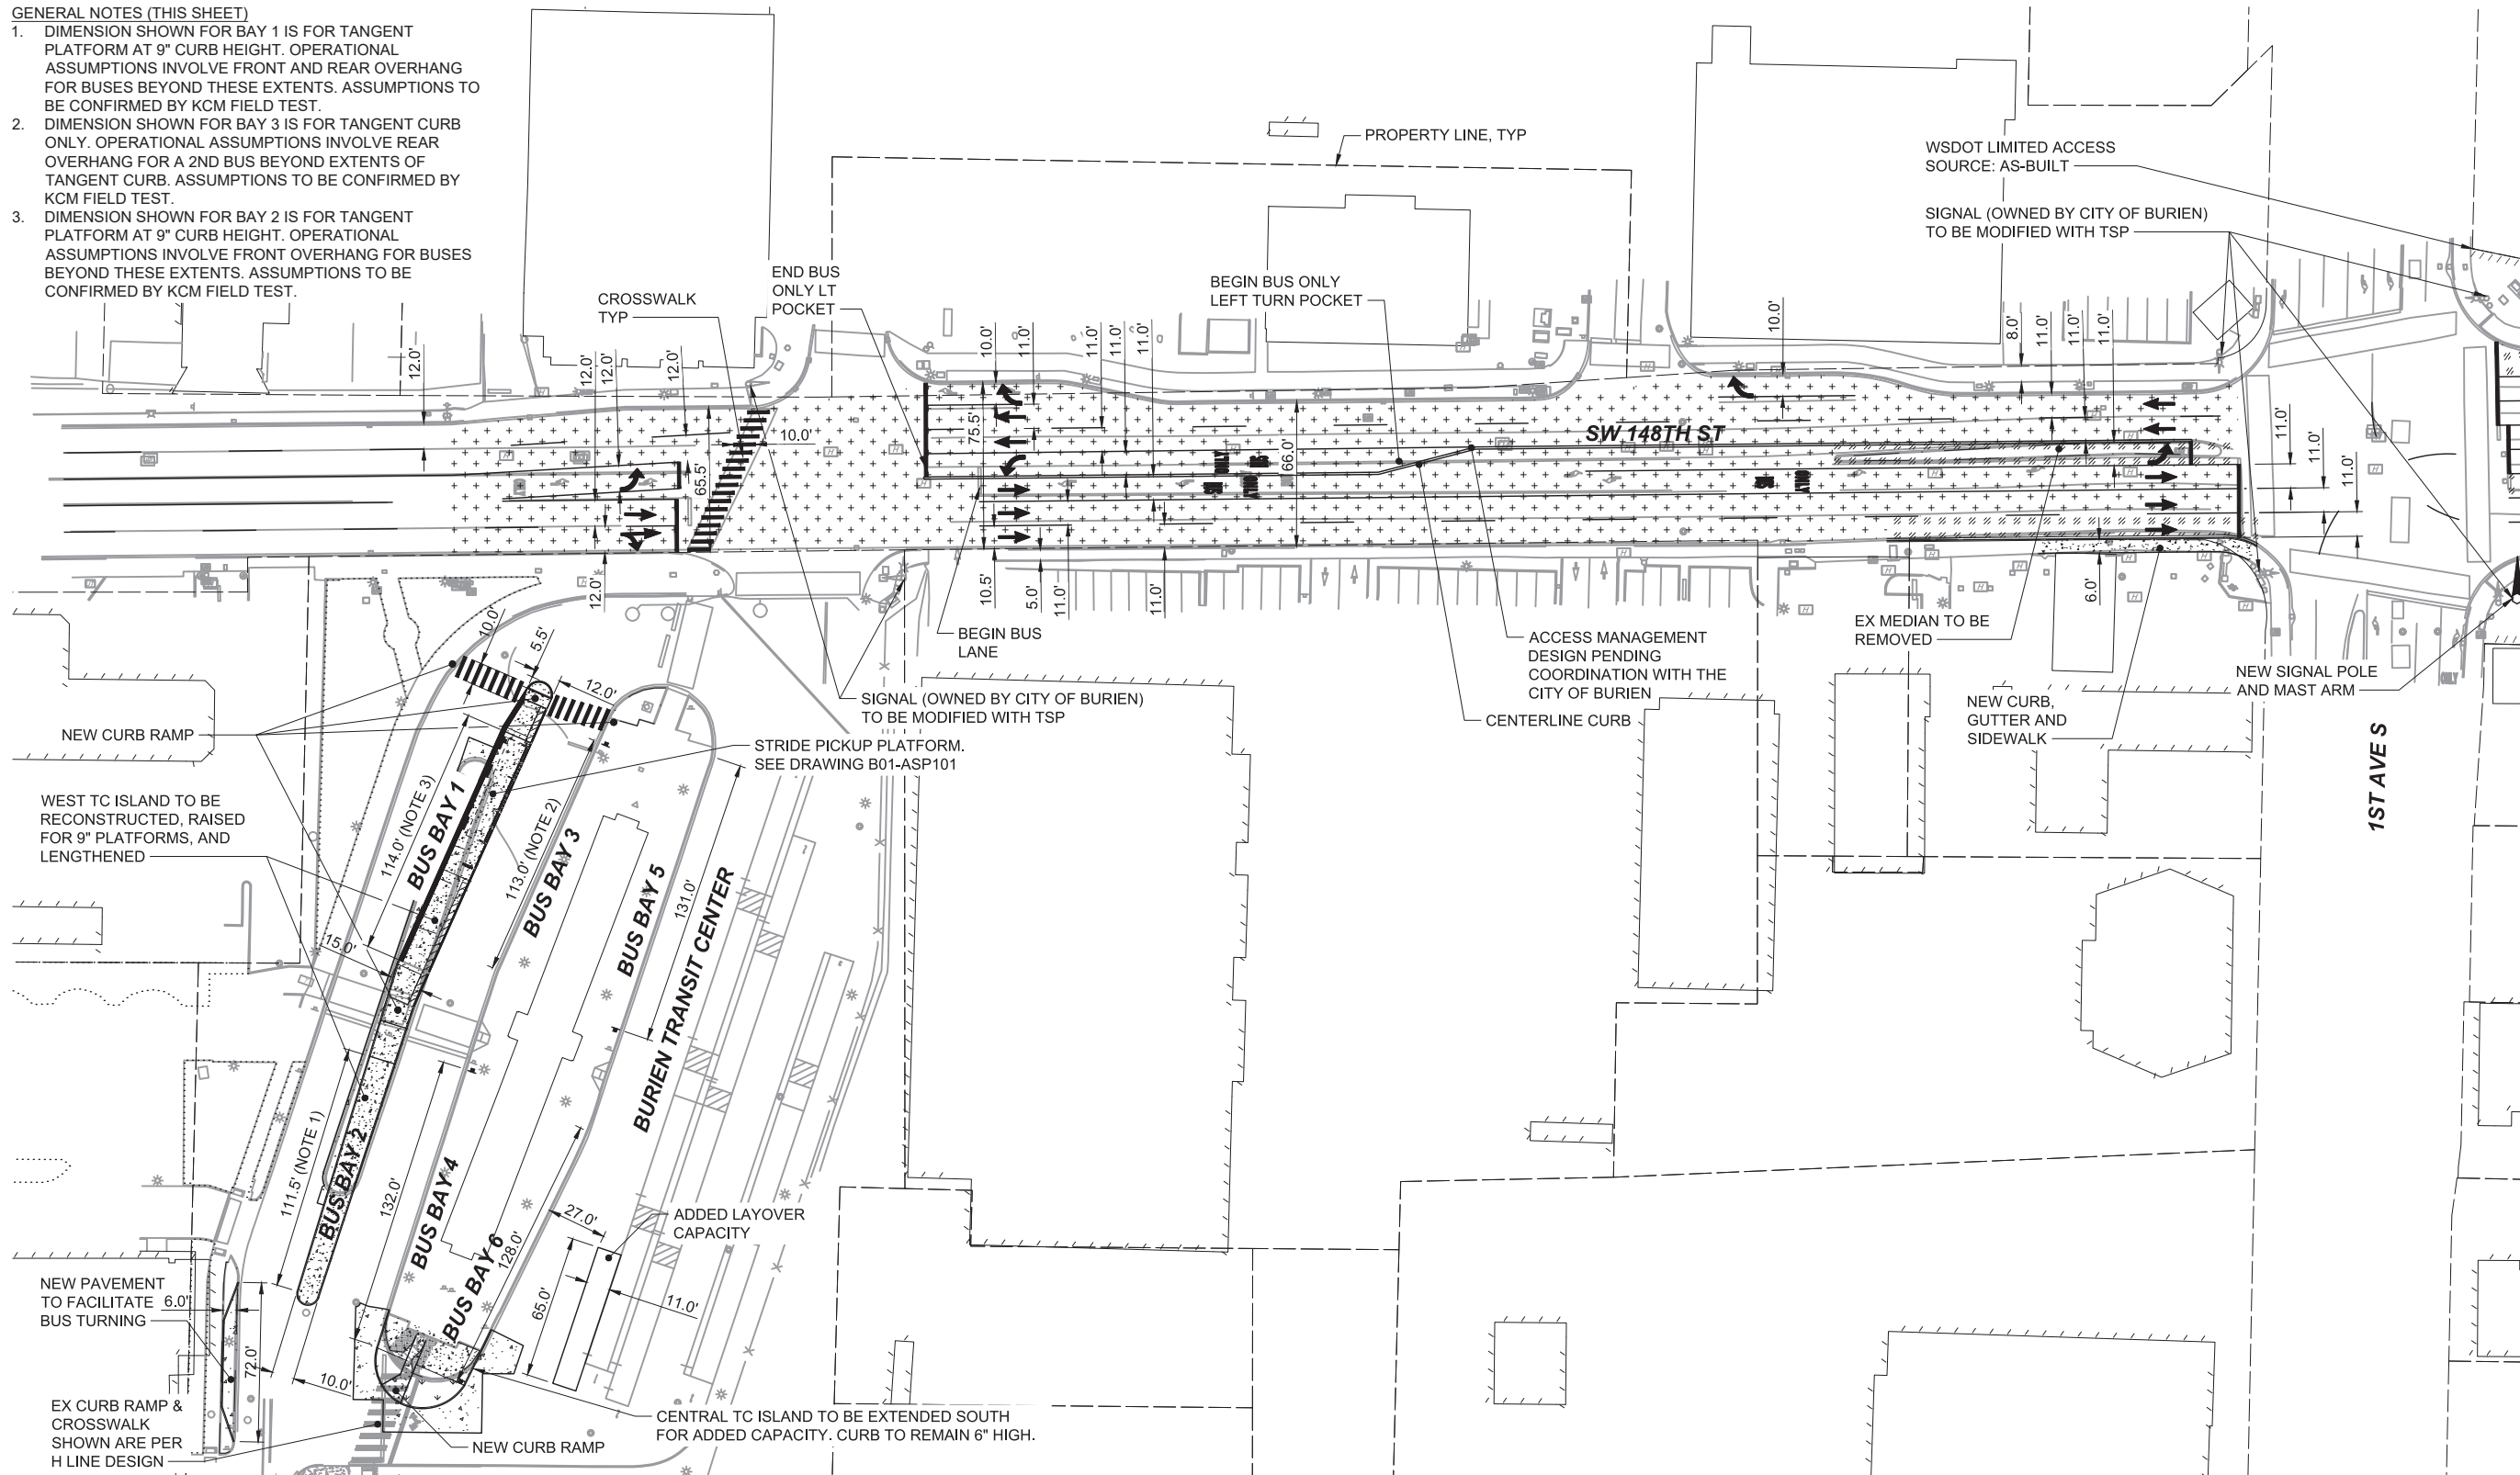


MATCHLINE - SEE SHEET B01-CPP102



04/10/20 1 9:15 AM I USC678695
J:\160363P_ST_1405-BRT\CADD\SH1405-B01-CPP100.DWG


						DESIGNED BY:	PHASE 2				SCALE:	I-405 BRT BURIE TC TO LYNNWOOD TC CONCEPTUAL ENGINEERING PLANS BURIE CIVIL PLANS	DRAWING No.:
						DRAWN BY:					1" = 40'		B01-CPP101
						CHECKED BY:					FILENAME:		LOCATION No.:
						APPROVED BY:					CONTRACT ID:		SHEET No.:
No.	DATE	DSN	CHK	APP	REVISION						DATE:	4/10/2020	REV:
													9
													0

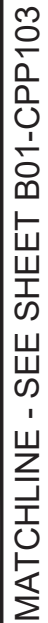

						DESIGNED BY:	PHASE 2		LINE IS 1" AT FULL SCALE		DRAWING No.: B01-CPP102
						DRAWN BY:					LOCATION No.:
						CHECKED BY:					SHEET No.: 10
						APPROVED BY:					REV.: 0
No.	DATE	DSN	CHK	APP	REVISION						

04/10/20 10:47 AM | USCSE678695
J:\160363P_ST_1405-BRT\CADD\SH1405-B01-CPP100.DWG

MATCHLINE - SEE SHEET B01-CPP102

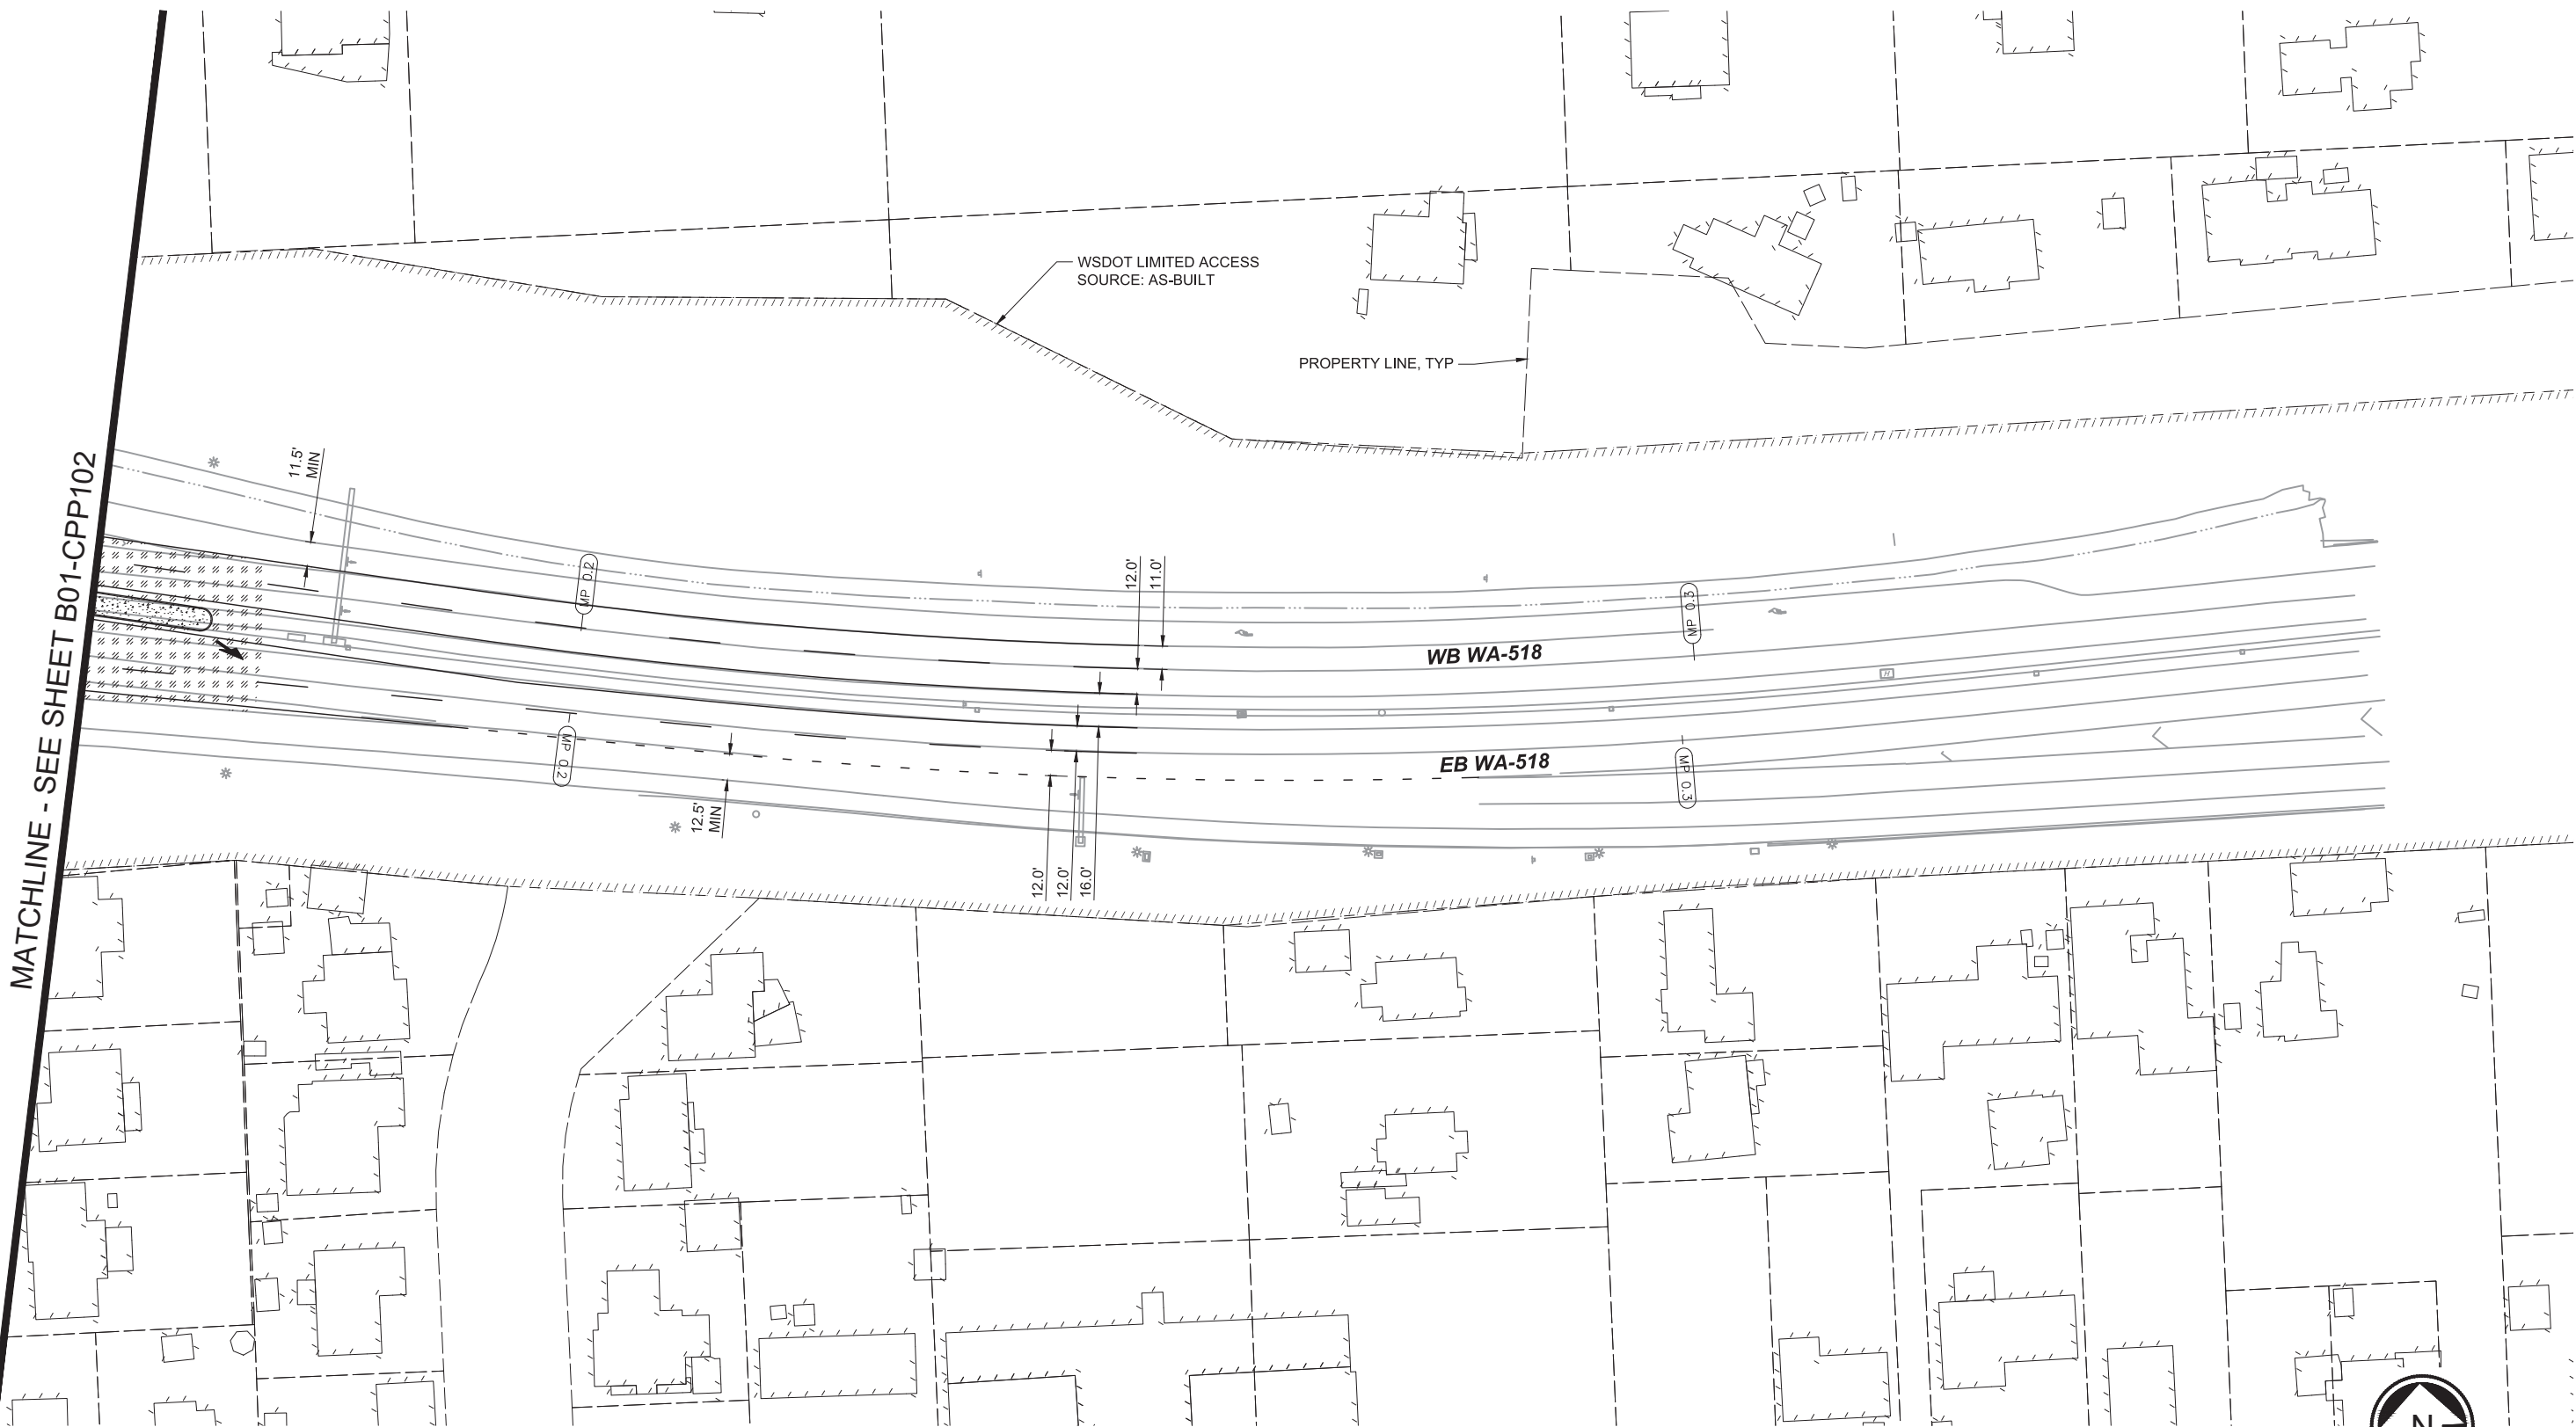

No.	DATE	DSN	CHK	APP	REVISION

DESIGNED BY:
DRAWN BY:
CHECKED BY:
APPROVED BY:

PHASE 2

SUBMITTED BY:	DATE:	REVIEWED BY:

	LINE IS 1" AT FULL SCALE
	DATE:

SCALE:	1" = 40'
FILENAME:	I405-B01-CPP100
CONTRACT ID:	
DATE:	4/10/2020

I-405 BRT
BURIEN TC TO LYNNWOOD TC
CONCEPTUAL ENGINEERING PLANS

BURIEN
CIVIL PLANS

DRAWING No.:	B01-CPP103
LOCATION No.:	
SHEET No.:	11
REV:	0



NOTES:

UTILITY QUALITY LEVEL. INFORMATION OBTAINED THROUGH THE APPLICATION OF APPROPRIATE SURFACE GEOPHYSICAL METHODS TO DETERMINE THE EXISTENCE AND APPROXIMATE HORIZONTAL POSITION OF SUBSURFACE UTILITIES. QUALITY LEVEL B DATA SHOULD BE REPRODUCIBLE BY SURFACE GEOPHYSICS AT ANY POINT OF THE DEPICTION. THIS INFORMATION IS SURVEYED TO APPLICABLE TOLERANCES DEFINED BY THE PROJECT AND REDUCED ONTO PLAN DOCUMENTS.

UTILITY QUALITY LEVEL D: INFORMATION DERIVED FROM EXISTING RECORDS OR ORAL RECOLLECTIONS.

—COMM AT&T—	UTILITY: COMM – AT&T
—COMM CENTURYLINK—	UTILITY: COMM – CENTURYLINK
—COMM COMCAST—	UTILITY: COMM – COMCAST
—COMM VERIZON—	UTILITY: COMM – VERIZON
—COMM WSDOT—	UTILITY: COMM – WSDOT
—COMM ZAYO—	UTILITY: COMM – ZAYO
—GAS PSE—	UTILITY: GAS – PSE
—SS—SSS—	UTILITY: SANITARY SEWER – SOUTHWEST SUBURBAN
—SD—COB—	UTILITY: STORM DRAIN – CITY OF BURIEIN
—W-KCWD-20—	UTILITY: WATER – KING COUNTY WATER DISTRICT 20
—W-KCWD-49—	UTILITY: WATER – KING COUNTY WATER DISTRICT 49





40 20 0 40 80

SCALE IN FEET

						DESIGNED BY:	PHASE 2	PERTEET 2707 COLBY AVENUE, SUITE 900 EVERETT, WA 98201 425.252.7700 800.615.9900  	SCALE: 1" = 40'	I-405 BRT BURIEN TC TO LYNNWOOD TC CONCEPTUAL ENGINEERING PLANS BURIEN COMPOSITE UTILITY PLAN **	DRAWING No.: B01-UCP101	
					DRAWN BY:	FILENAME:			LOCATION No.:			
					CHECKED BY:	CONTRACT ID:			SHEET No.:			
					APPROVED BY:	DATE:			REV:			
No.	DATE	DSN	CHK	APP	REVISION	SUBMITTED BY:	DATE:	REVIEWED BY:	DATE:	4/10/2020	12	0

04/07/20 | 5:18 PM | DAVID HARRIS
X:\SOUND TRANSIT\PROJECTS\20170118 - I-405 BRT & OMF\CADD\02 - PLAN SHEETS\405-B01-UCP100.DWG

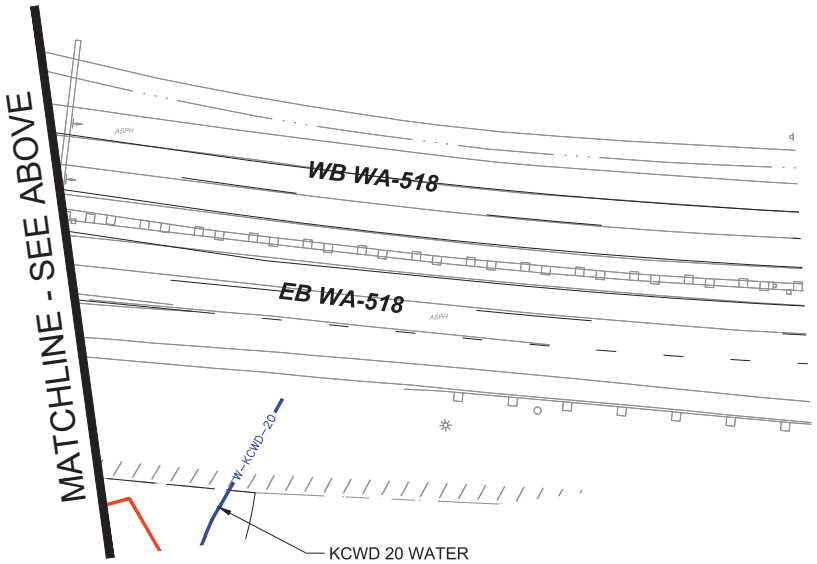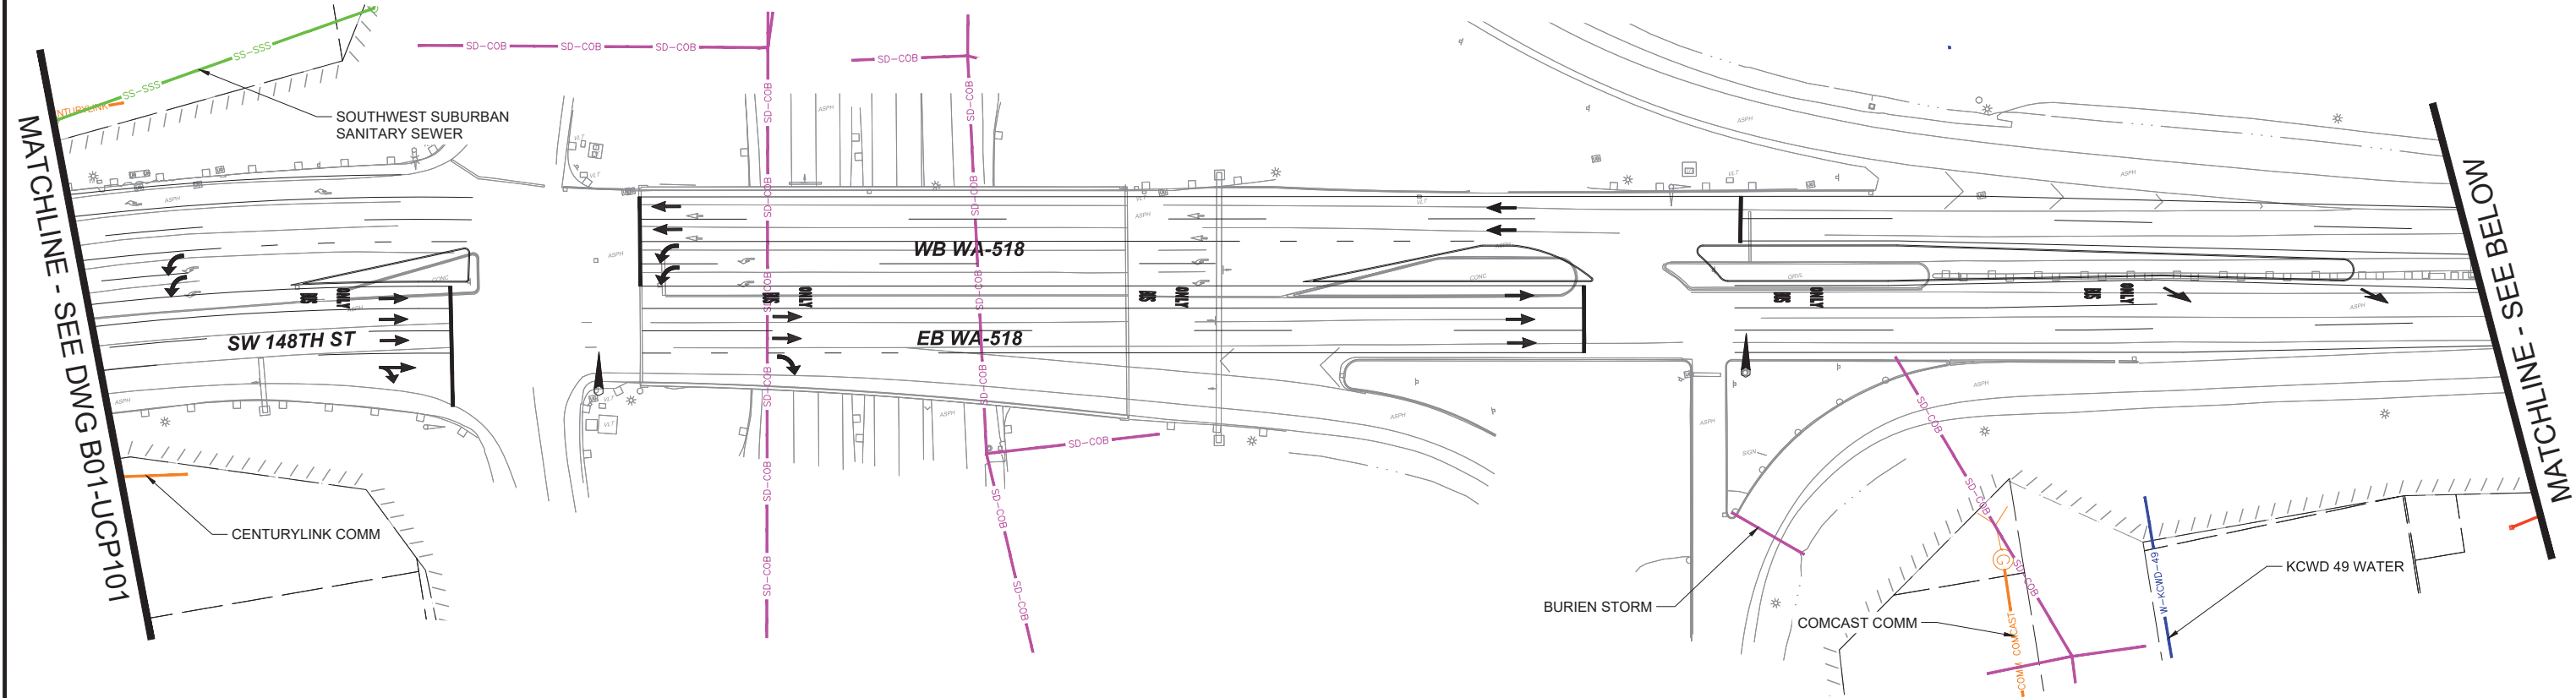

ALL EXISTING UTILITY INFORMATION DEPICTED AT QUALITY LEVEL D UNLESS OTHERWISE NOTED.

NOTES:

UTILITY QUALITY LEVEL A: PRECISE HORIZONTAL AND VERTICAL LOCATION OF UTILITIES OBTAINED BY THE ACTUAL EXPOSURE OR VERIFICATION OF PREVIOUSLY EXPOSED AND SURVEYED UTILITIES) AND SUBSEQUENT MEASUREMENT OF SUBSURFACE UTILITIES, USUALLY AT A SPECIFIC POINT. MINIMALLY INTRUSIVE EXCAVATION EQUIPMENT IS TYPICALLY USED TO MINIMIZE THE POTENTIAL FOR UTILITY DAMAGE. A PRECISE HORIZONTAL AND VERTICAL LOCATION, AS WELL AS OTHER UTILITY ATTRIBUTES, IS SHOWN ON PLAN DOCUMENTS. ACCURACY IS TYPICALLY SET TO 15-MM VERTICAL AND TO APPLICABLE HORIZONTAL SURVEY AND MAPPING ACCURACY AS DEFINED OR EXPECTED BY THE PROJECT OWNER.

UTILITY QUALITY LEVEL B: INFORMATION OBTAINED THROUGH THE APPLICATION OF APPROPRIATE SURFACE GEOPHYSICAL METHODS TO DETERMINE THE EXISTENCE AND APPROXIMATE HORIZONTAL POSITION OF SUBSURFACE UTILITIES. QUALITY LEVEL B DATA SHOULD BE REPRODUCIBLE BY SURFACE GEOPHYSICS AT ANY POINT OF THE DEPICTION. THIS INFORMATION IS SURVEYED TO APPLICABLE TOLERANCES DEFINED BY THE PROJECT AND REDUCED ONTO PLAN DOCUMENTS.

UTILITY QUALITY LEVEL C: INFORMATION OBTAINED BY SURVEYING AND PLOTTING VISIBLE ABOVE-GROUND UTILITY FEATURES AND BY USING PROFESSIONAL JUDGEMENT IN CORRELATING THIS INFORMATION TO QUALITY LEVEL D INFORMATION.

UTILITY QUALITY LEVEL D: INFORMATION DERIVED FROM EXISTING RECORDS OR ORAL RECOLLECTIONS.

LEGEND — EXISTING UTILITIES:

- COMM AT&T— UTILITY: COMM — AT&T
- COMM CENTURYLINK— UTILITY: COMM — CENTURYLINK
- COMM COMCAST— UTILITY: COMM — COMCAST
- COMM VERIZON— UTILITY: COMM — VERIZON
- COMM WSDOT— UTILITY: COMM — WSDOT
- COMM ZAYO— UTILITY: COMM — ZAYO
- GAS PSE— UTILITY: GAS — PSE
- SS—SSS— UTILITY: SANITARY SEWER — SOUTHWEST SUBURBAN
- SD—COB— UTILITY: STORM DRAIN — CITY OF BURIE
- W—KCWD—20— UTILITY: WATER — KING COUNTY WATER DISTRICT 20
- W—KCWD—49— UTILITY: WATER — KING COUNTY WATER DISTRICT 49



						DESIGNED BY:
						DRAWN BY:
						CHECKED BY:
						APPROVED BY:
No.	DATE	DSN	CHK	APP	REVISION	

PHASE 2



PERITEET
2707 COLBY AVENUE, SUITE 900
EVERETT, WA 98201
425.252.7700 | 800.615.9900



LINE IS 1" AT
FULL SCALE




SCALE:	1" = 40'
FILENAME:	
CONTRACT ID:	
DATE:	4/10/2020


I-405 BRT
BURIEN TC TO LYNNWOOD TC
CONCEPTUAL ENGINEERING PLANS
BURIEN
COMPOSITE UTILITY PLAN

DRAWING No.:	B01-UCP102
LOCATION No.:	
SHEET No.:	13
REV:	0

Xrefs:
405_BRT_MP10
x1405RX
405BRT_TB22x34

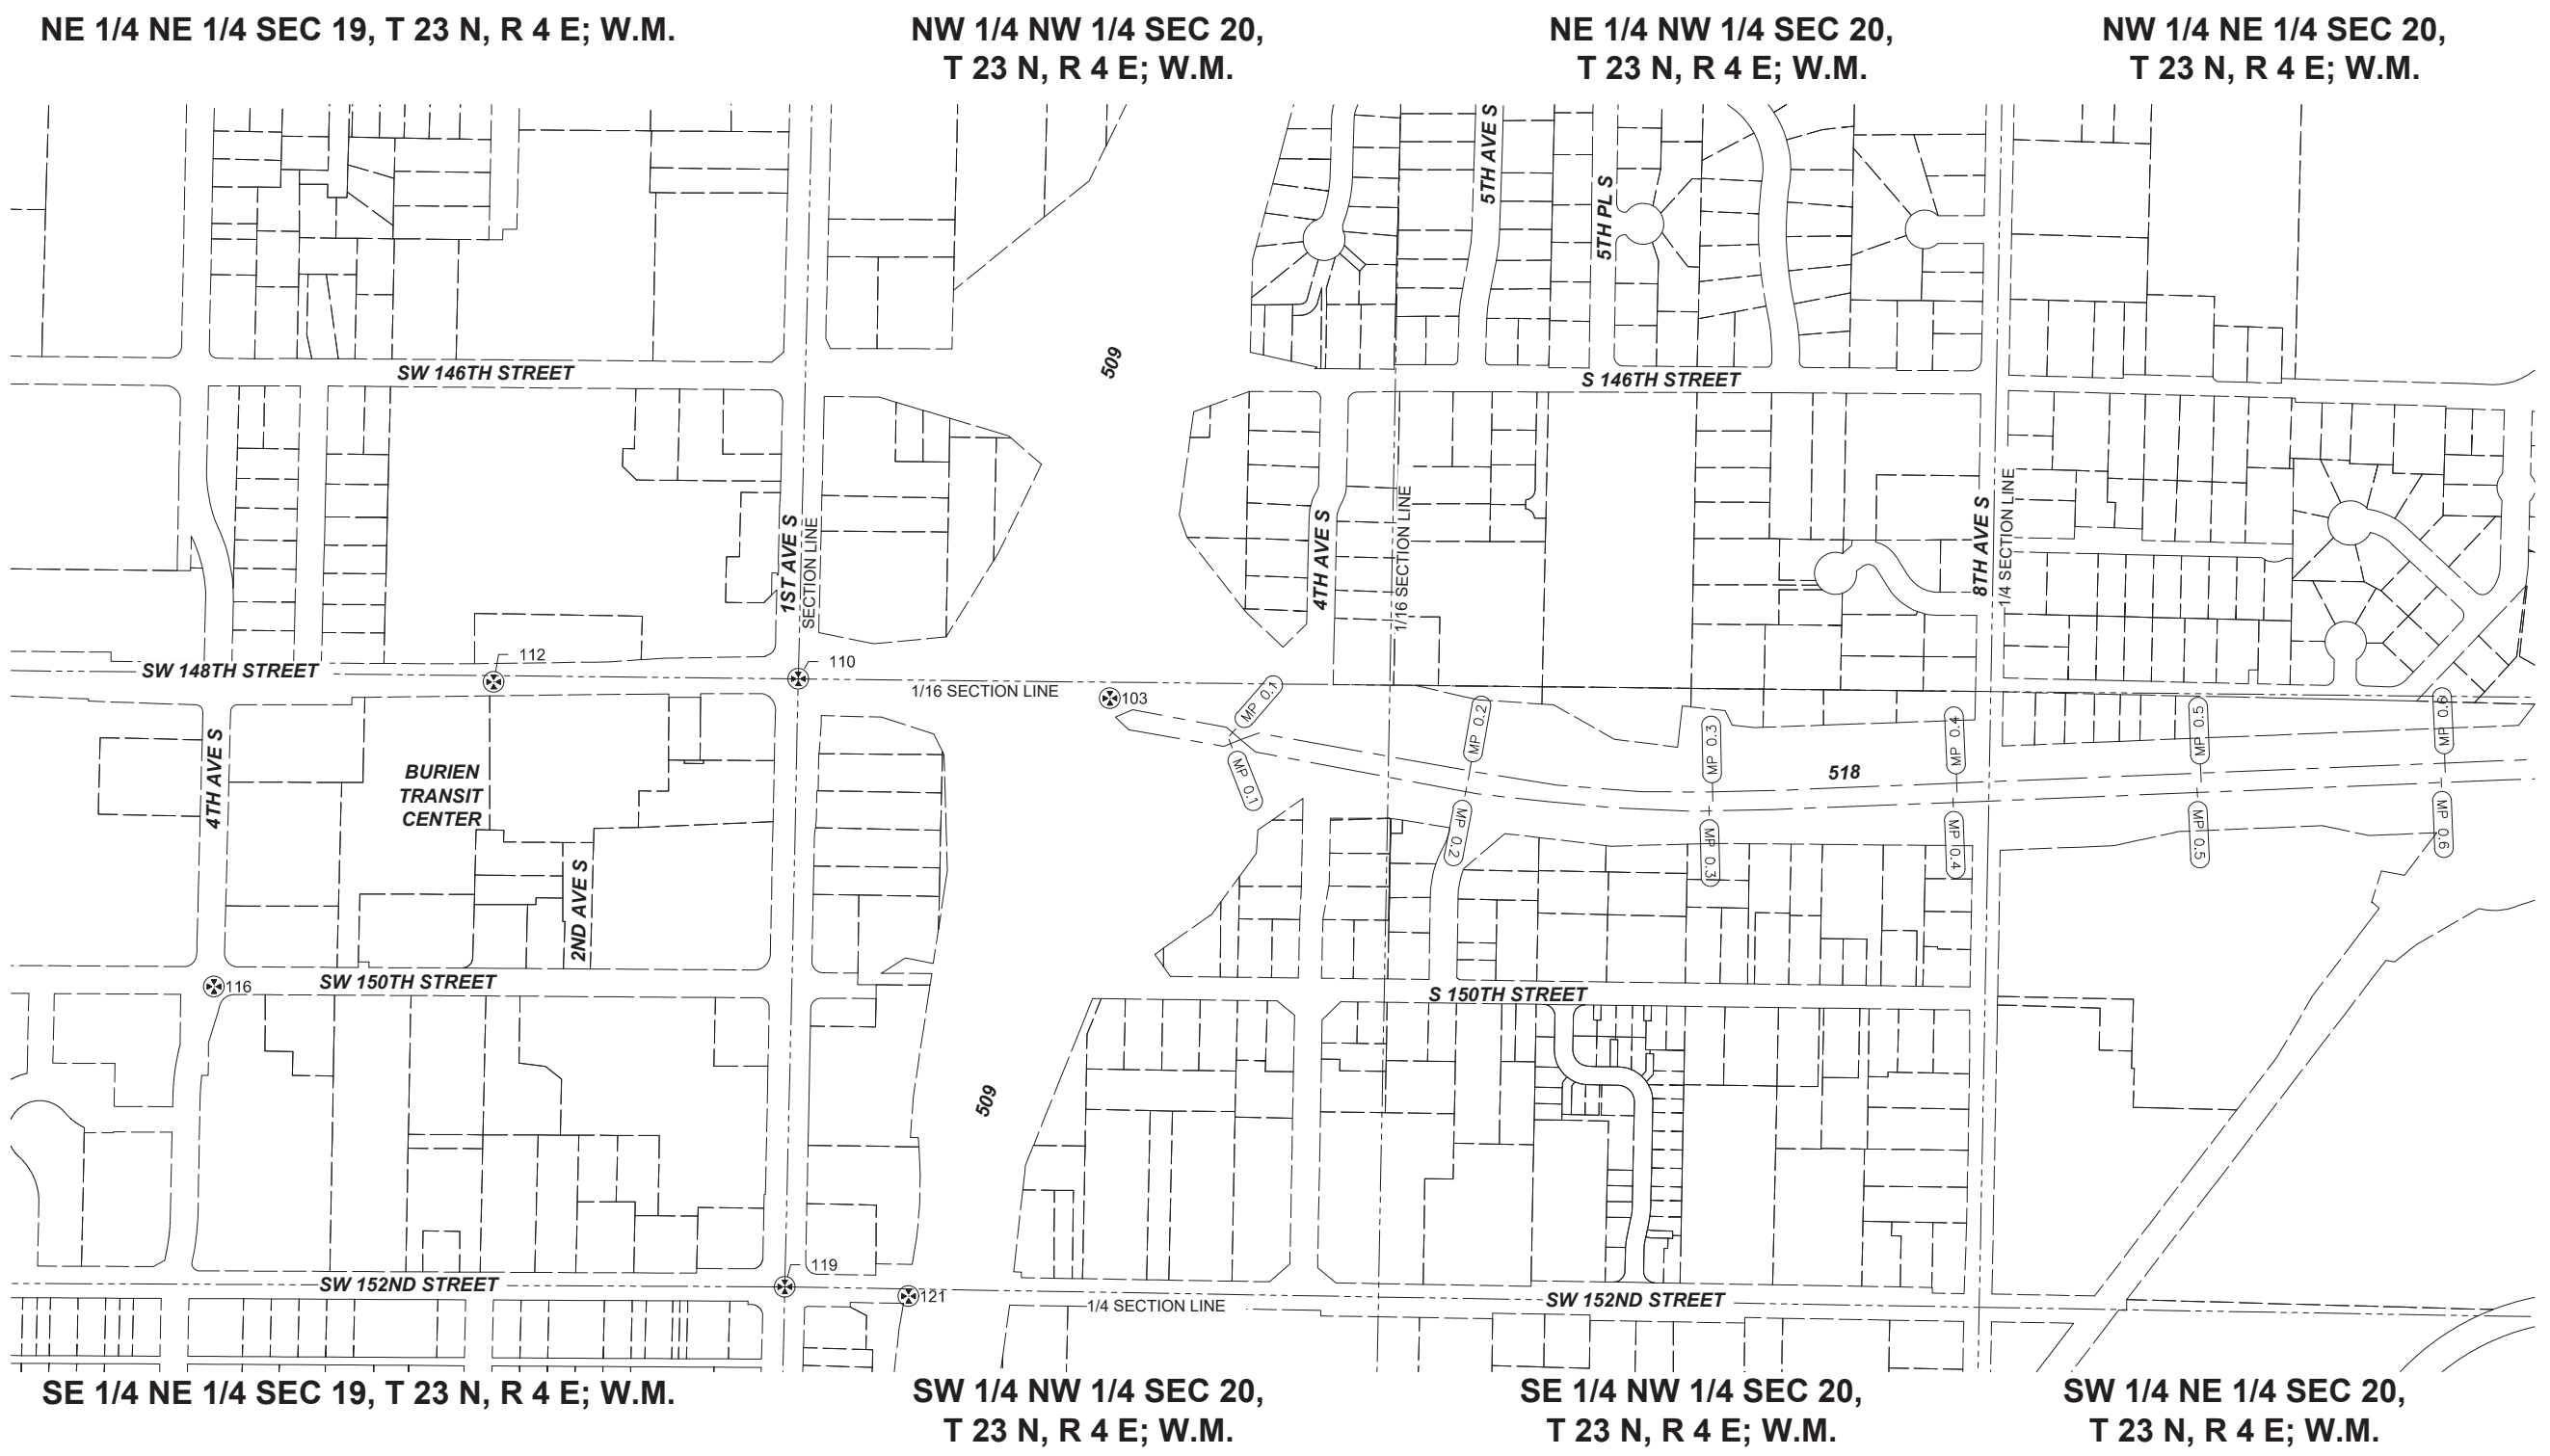


MONUMENT COORDINATE TABLE				
POINT NO.	NORTHING	EASTING	ELEVATION	DESC
103	175200.77	1269991.20	351.72	MON IN CASE
110	175242.58	1269317.51	343.97	MON IN CASE
112	175236.01	1268659.10	349.24	MON IN CASE
116	174577.53	1268054.62	345.38	MON IN CASE
119	173928.42	1269288.39	309.94	MON N CASE
121	173908.04	1269555.81	312.04	MON IN CASE

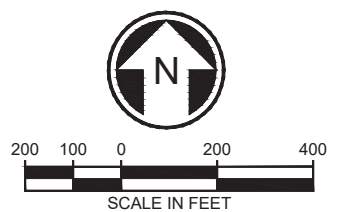

04/10/20 | 3:42 PM | LINT14
S:\1924 - ST I-405 BRT\WORKSHEET FILES\I-405-B01-RMP101.DWG

<table><tr><td>No.</td><td>DATE</td><td>DSN</td><td>CHK</td><td>APP</td><td>REVISION</td></tr><tr><td> </td><td> </td><td> </td><td> </td><td> </td><td> </td></tr><tr><td> </td><td> </td><td> </td><td> </td><td> </td><td> </td></tr><tr><td> </td><td> </td><td> </td><td> </td><td> </td><td> </td></tr><tr><td> </td><td> </td><td> </td><td> </td><td> </td><td> </td></tr><tr><td> </td><td> </td><td> </td><td> </td><td> </td><td> </td></tr></table>	No.	DATE	DSN	CHK	APP	REVISION																															DESIGNED BY: P. FRANK DRAWN BY: A. ALIMOVA CHECKED BY: J. BECKER APPROVED BY: J. BECKER	PHASE 2	 LIN & ASSOCIATES, INC. Consulting Engineers			SCALE: 1"=200' FILENAME: I-405-B01-RMP101 CONTRACT ID:	I-405 BRT BURIEN TC TO LYNNWOOD TC CONCEPTUAL ENGINEERING PLANS BURIEN RIGHT-OF-WAY MONUMENTATION PLAN	DRAWING No.: B01-RMP101 LOCATION No.: SHEET No.: REV:
No.	DATE	DSN	CHK	APP	REVISION																																							
SUBMITTED BY:						DATE: 03/27/2020																																						

Xrefs:
x405RX
405BRT_TB22x34
x405-B10-CEP001
x405-B01-RPP100
x405-B01-CP100
I-405_BRT_Burien_V_S
405_BRT_MP10

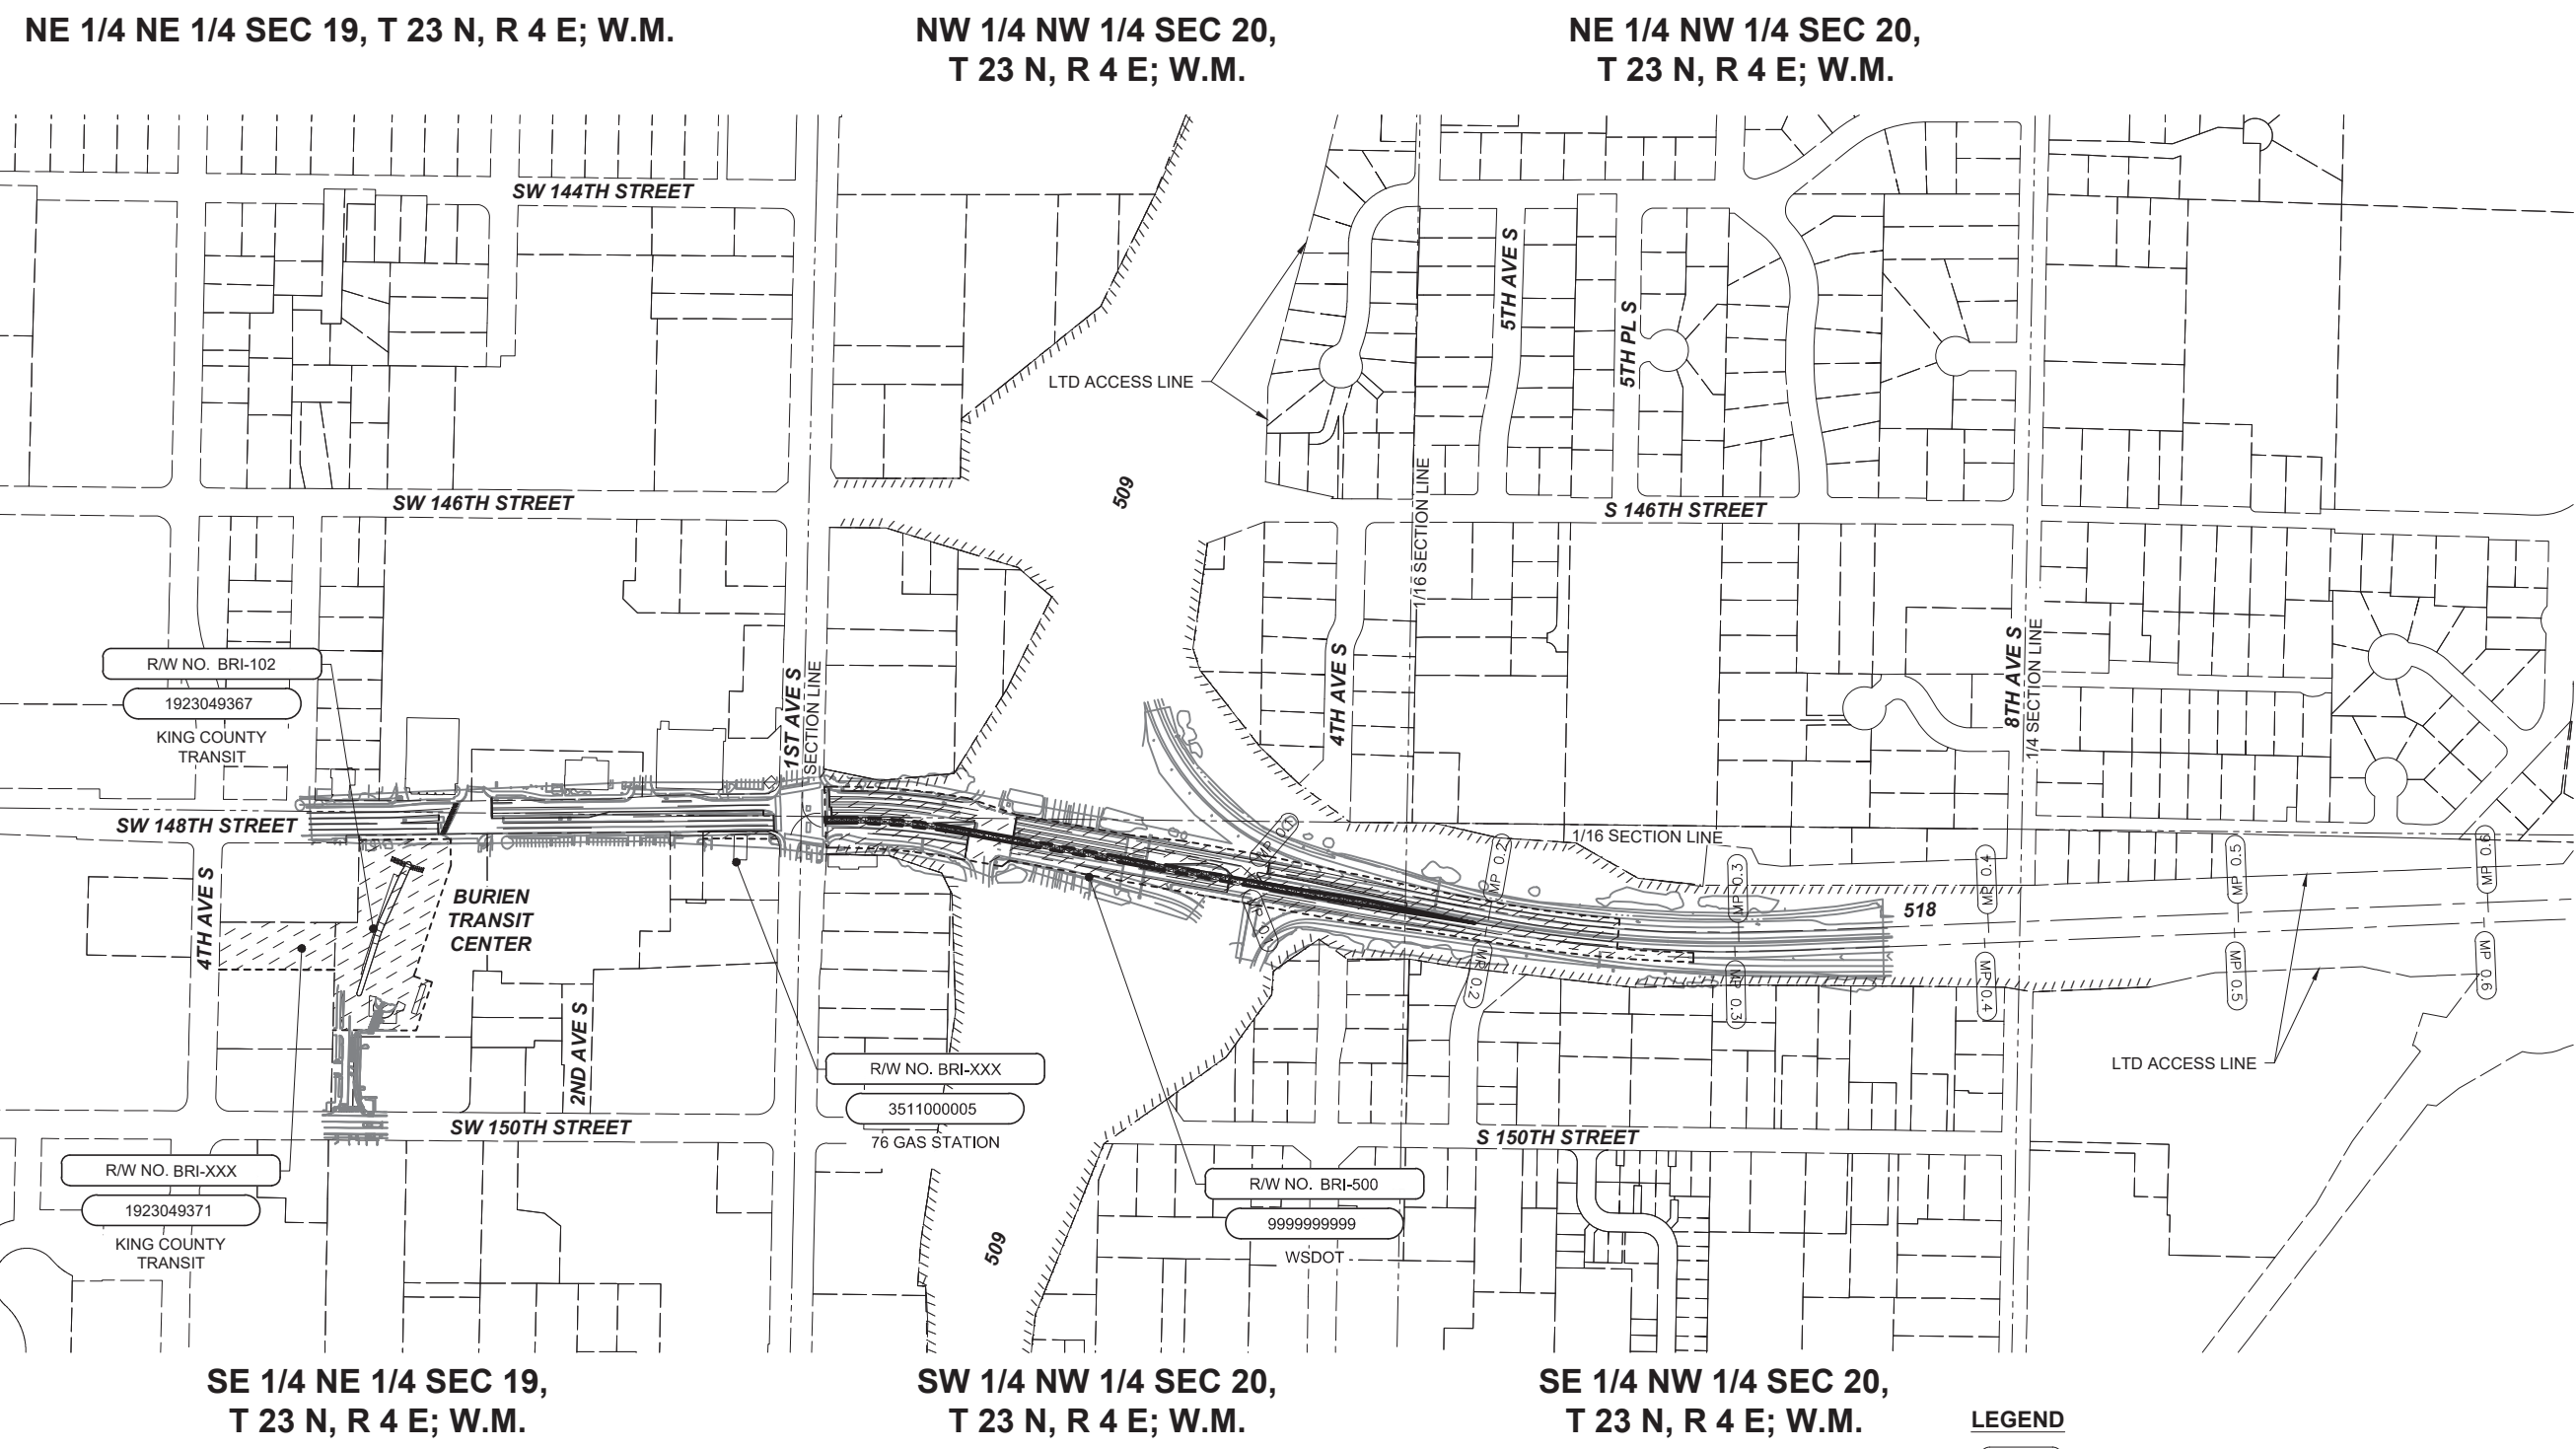

SOUND TRANSIT R/W NO.		PARCEL NO. (TAX ACCOUNT NO.)	OWNERS	PARCEL AREA SQ. FT.	FEE TAKE SQ. FT.	REMAINDER SQ. FT.	GUIDEWAY/ PERMANENT ESMT SQ. FT.	TEMPORARY CONSTRUCTION ESMT SQ. FT.	KING CO. RECORDING NO.
1	BRI-102	1923049367	KING COUNTY TRANSIT	128,734				47,911	
2	BRI-XXX	1923049371	KING COUNTY TRANSIT	65,110				23,365	
3	BRI-XXX	3511000005	76 GAS STATION	23,417				2,226	
4	BRI-500	9999999999	WSDOT				14,179	163,563	

LEGEND

MP XX

WSDOT MILE POST


WSDOT LIMITED ACCESS

PROPERTY LINE

FEE TAKE

TEMPORARY CONSTRUCTION EASEMENT


WSDOT ASL

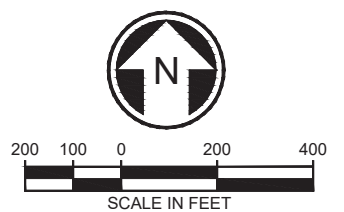


03/27/20 11:51 AM LIN04
S:\1924 - ST I-405 BRT\ROWSHEET FILES\ARCHIVE\20200327 IDR REVISIONS\I-405-B01-RPP101.DWG

						DESIGNED BY: P. FRANK	PHASE 2	L & A LIN & ASSOCIATES, INC. Consulting Engineers	WSP	LINE IS 1" AT FULL SCALE	SOUNDTRANSIT	SCALE: 1"=200'	I-405 BRT BURIEN TC TO LYNNWOOD TC CONCEPTUAL ENGINEERING PLANS BURIEN RIGHT-OF-WAY PLAN	DRAWING No.: B01-RPP101	
						DRAWN BY: A. ALIMOVA						FILENAME: I-405-B01-RPP101		LOCATION No.:	
						CHECKED BY: J. BECKER						CONTRACT ID:		SHEET No.: 15	
						APPROVED BY:						DATE:		REV:	
No.	DATE	DSN	CHK	APP	REVISION	J. BECKER						DATE: 03/27/2020	DATE: 03/27/2020		

GENERAL NOTE:
A. SHELTER AND AMENITIES AT EACH STATION ARE BASED ON A PROTOTYPICAL LAYOUT AND MAY VARY AS THE PROJECT DEVELOPS.

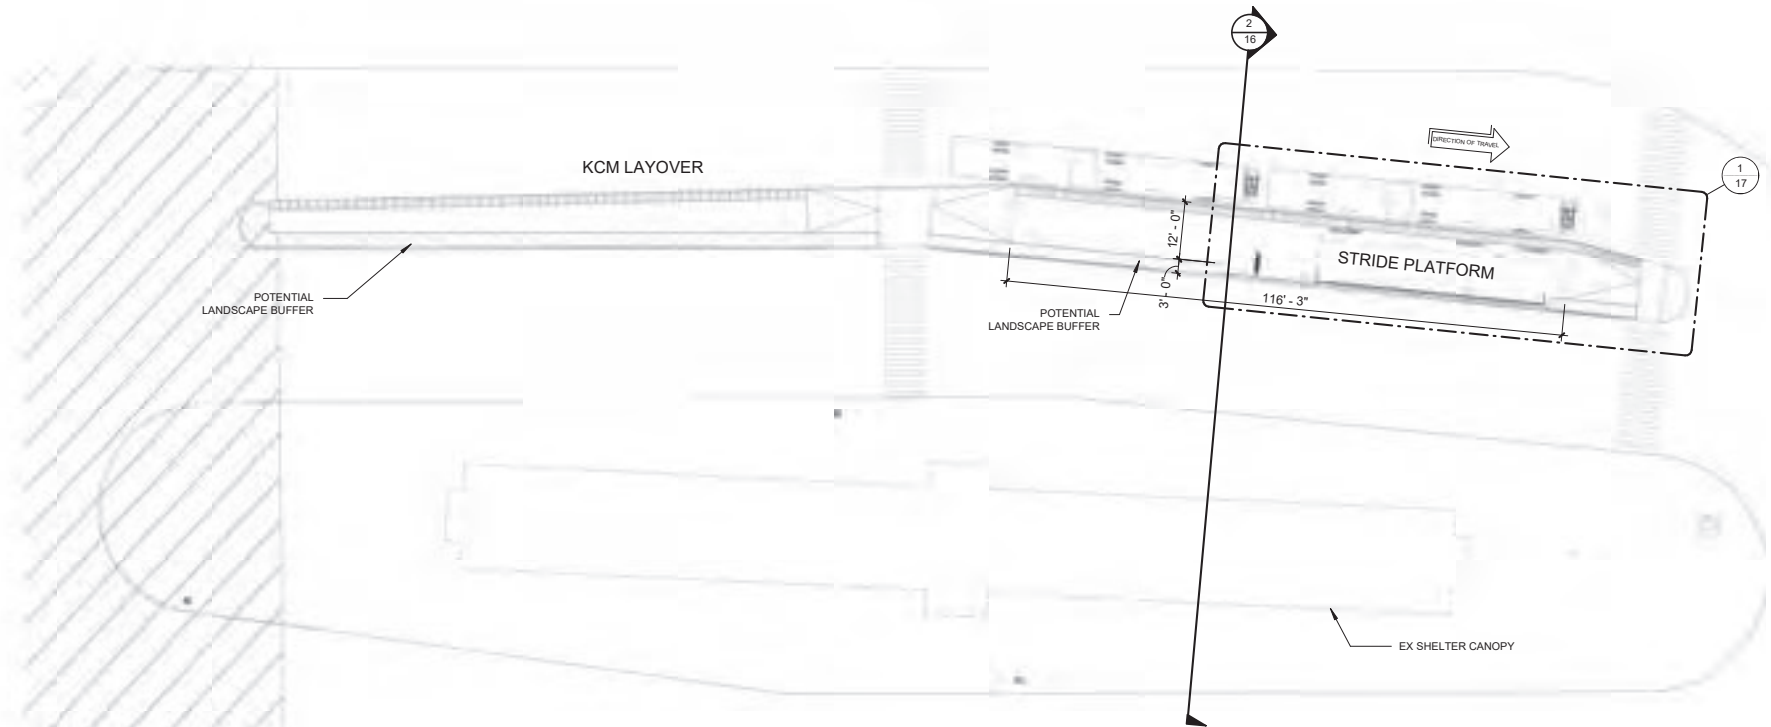

1 **BURIEN TC SITE PLAN**
1" = 20'-0"

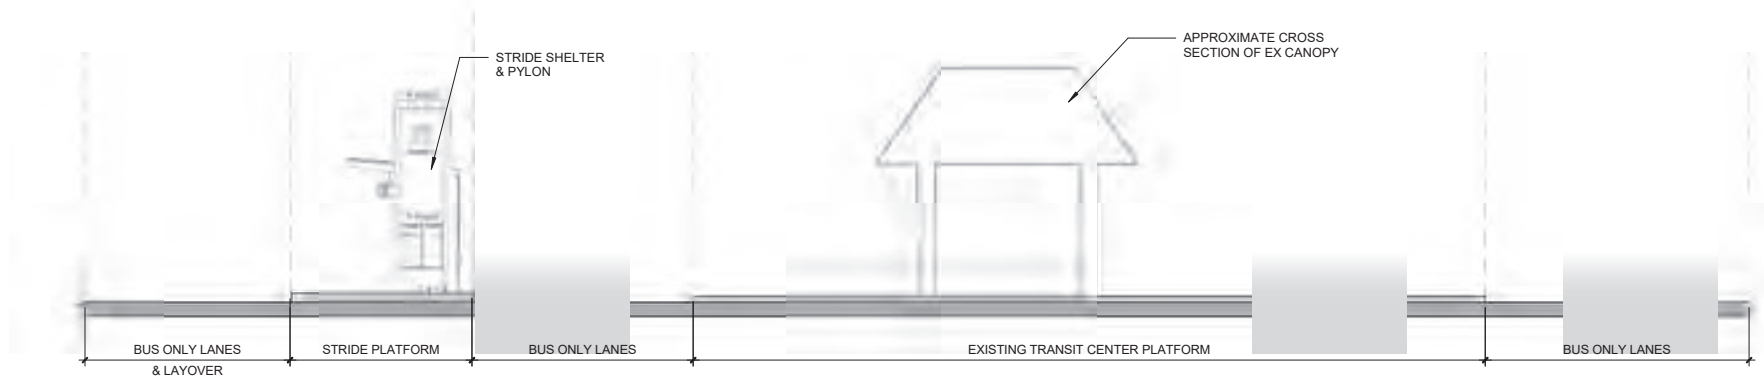

2 **BURIEN TC SECTION DIAGRAM**
1/8" = 1'-0"

1	-				-
No.	DATE	DSN	CHK	APP	REVISION

DESIGNED BY:



DRAWN BY:
BW/CD/JSP
CHECKED BY:
KG
APPROVED BY:

PHASE 2			LINE IS 1" AT FULL SCALE		SCALE:	AS NOTED	I-405 BRT BURIEN TC TO LYNNWOOD TC CONCEPTUAL ENGINEERING PLANS BURIEN TRANSIT CENTER PLATFORM PLANS	DRAWING No.:	B01-ASP101
					FILENAME:			LOCATION No.:	
					CONTRACT ID:			SHEET No.:	16
					DATE:	04/10/2020		REV:	
SUBMITTED BY:	DATE:	REVIEWED BY:	DATE:						

[illegible]

04/10/20 1 9:19 AM | USCS678695
J:\160363P_ST_1405-BRT\CADD\SH1405-B02-CPP100.DWG

MATCHLINE - SEE ABOVE

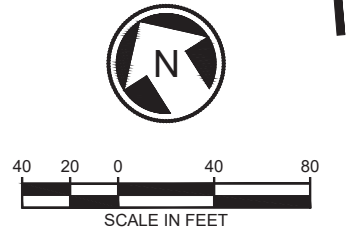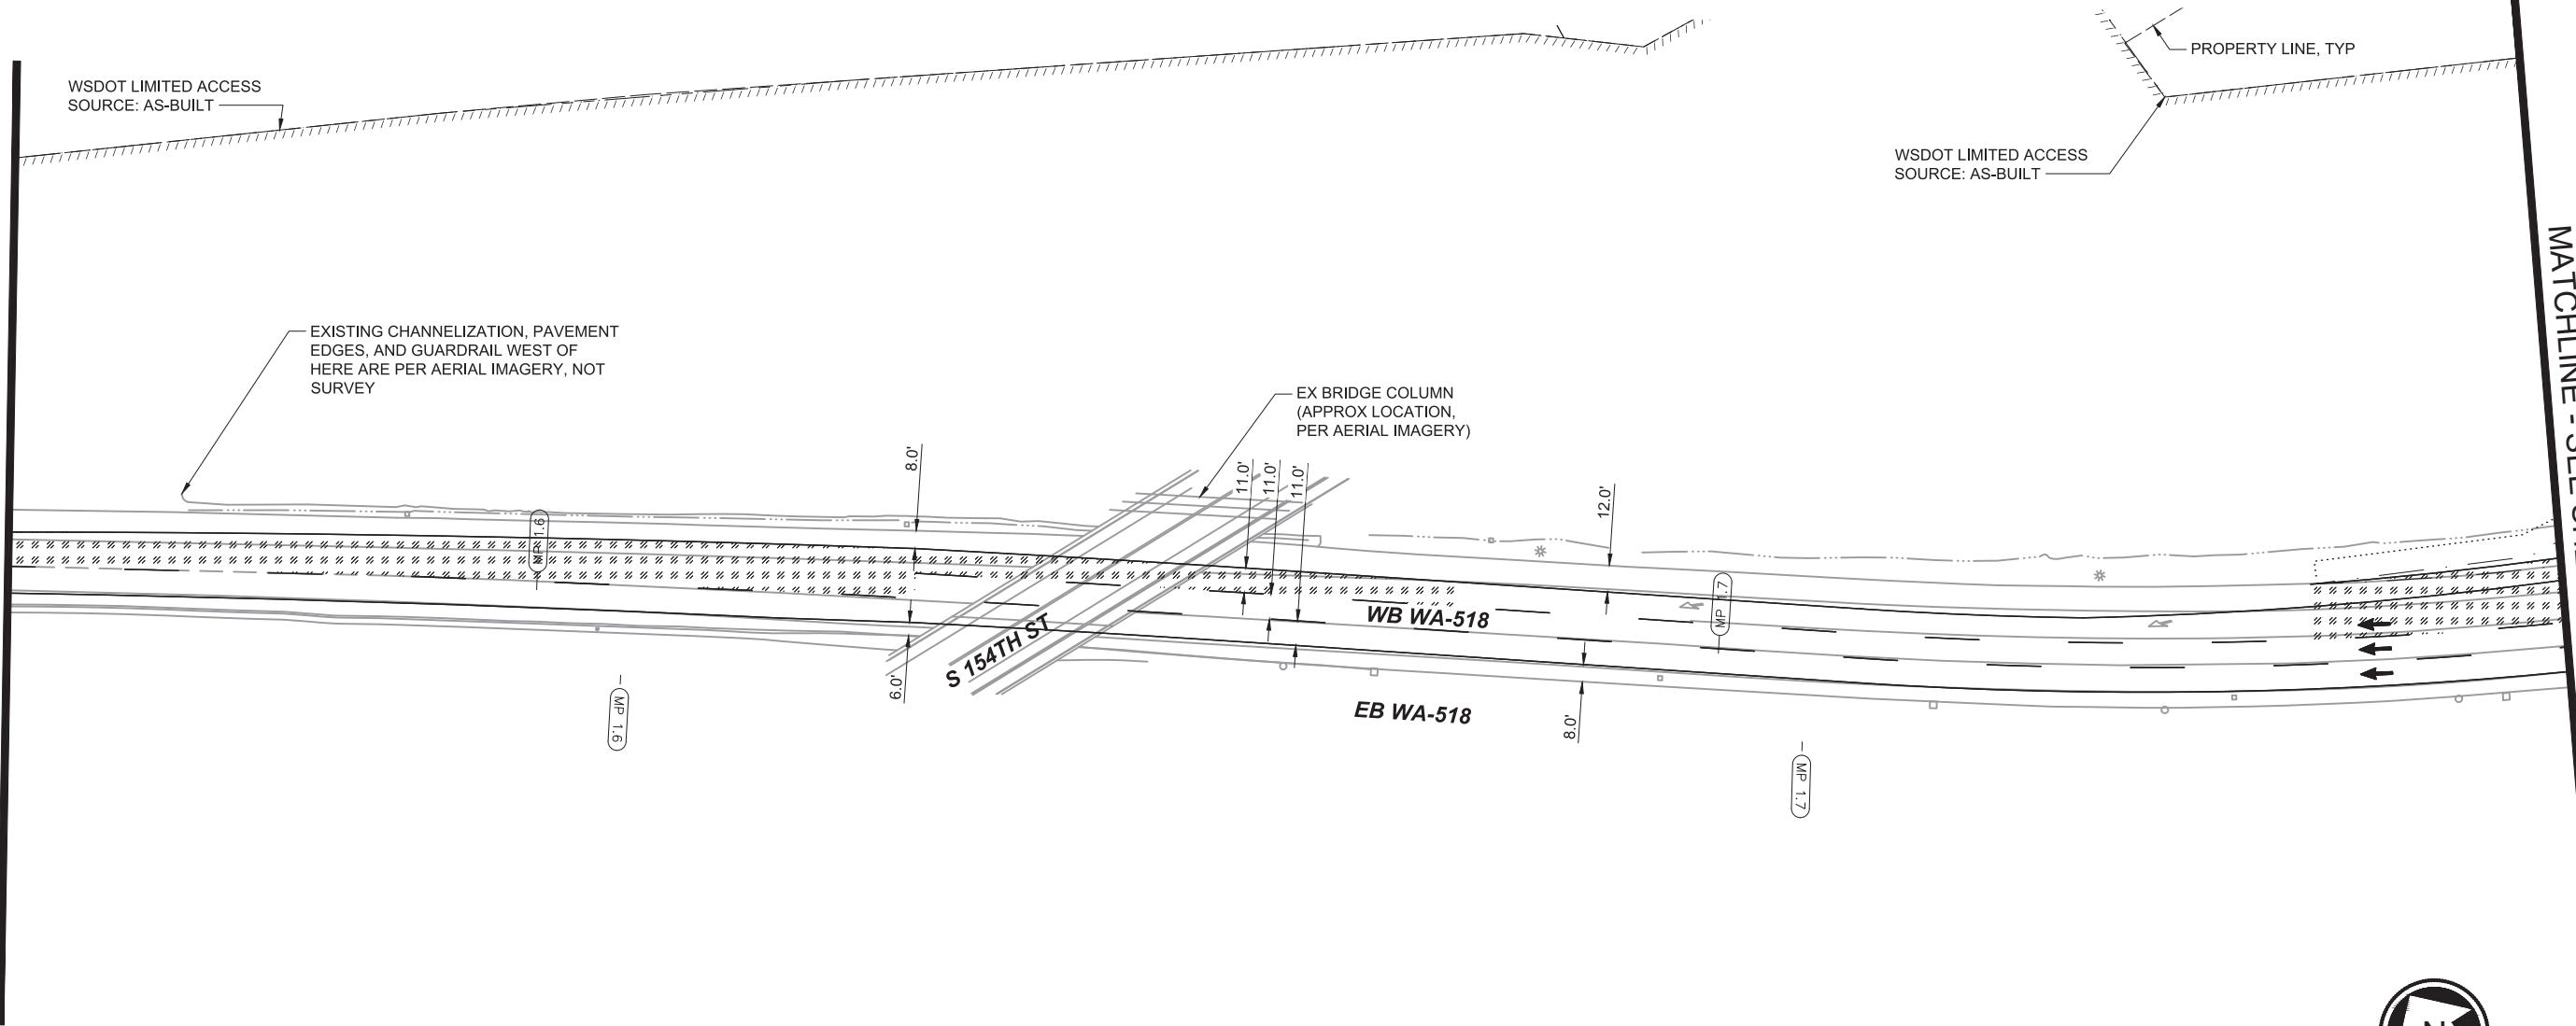

No.	DATE	DSN	CHK	APP	REVISION

DESIGNED BY:
DRAWN BY:
CHECKED BY:
APPROVED BY:

PHASE 2

LINE IS 1" AT FULL SCALE

SUBMITTED BY:	DATE:	REVIEWED BY:	DATE:


SCALE: 1" = 40'
FILENAME: 1405-B02-CPP100
CONTRACT ID:
DATE: 4/10/2020

I-405 BRT
BURIEN TC TO LYNNWOOD TC
CONCEPTUAL ENGINEERING PLANS

TUKWILA INTERNATIONAL BLVD STATION
CIVIL PLANS

DRAWING No.:	
B02-CPP101	
LOCATION No.:	
SHEET No.:	REV:
19	0

04/10/20 1 9:20 AM I USCSC678695
J:\160363P_ST_1405-BRT\CADD\SH1\405-B02-CPP100.DWG

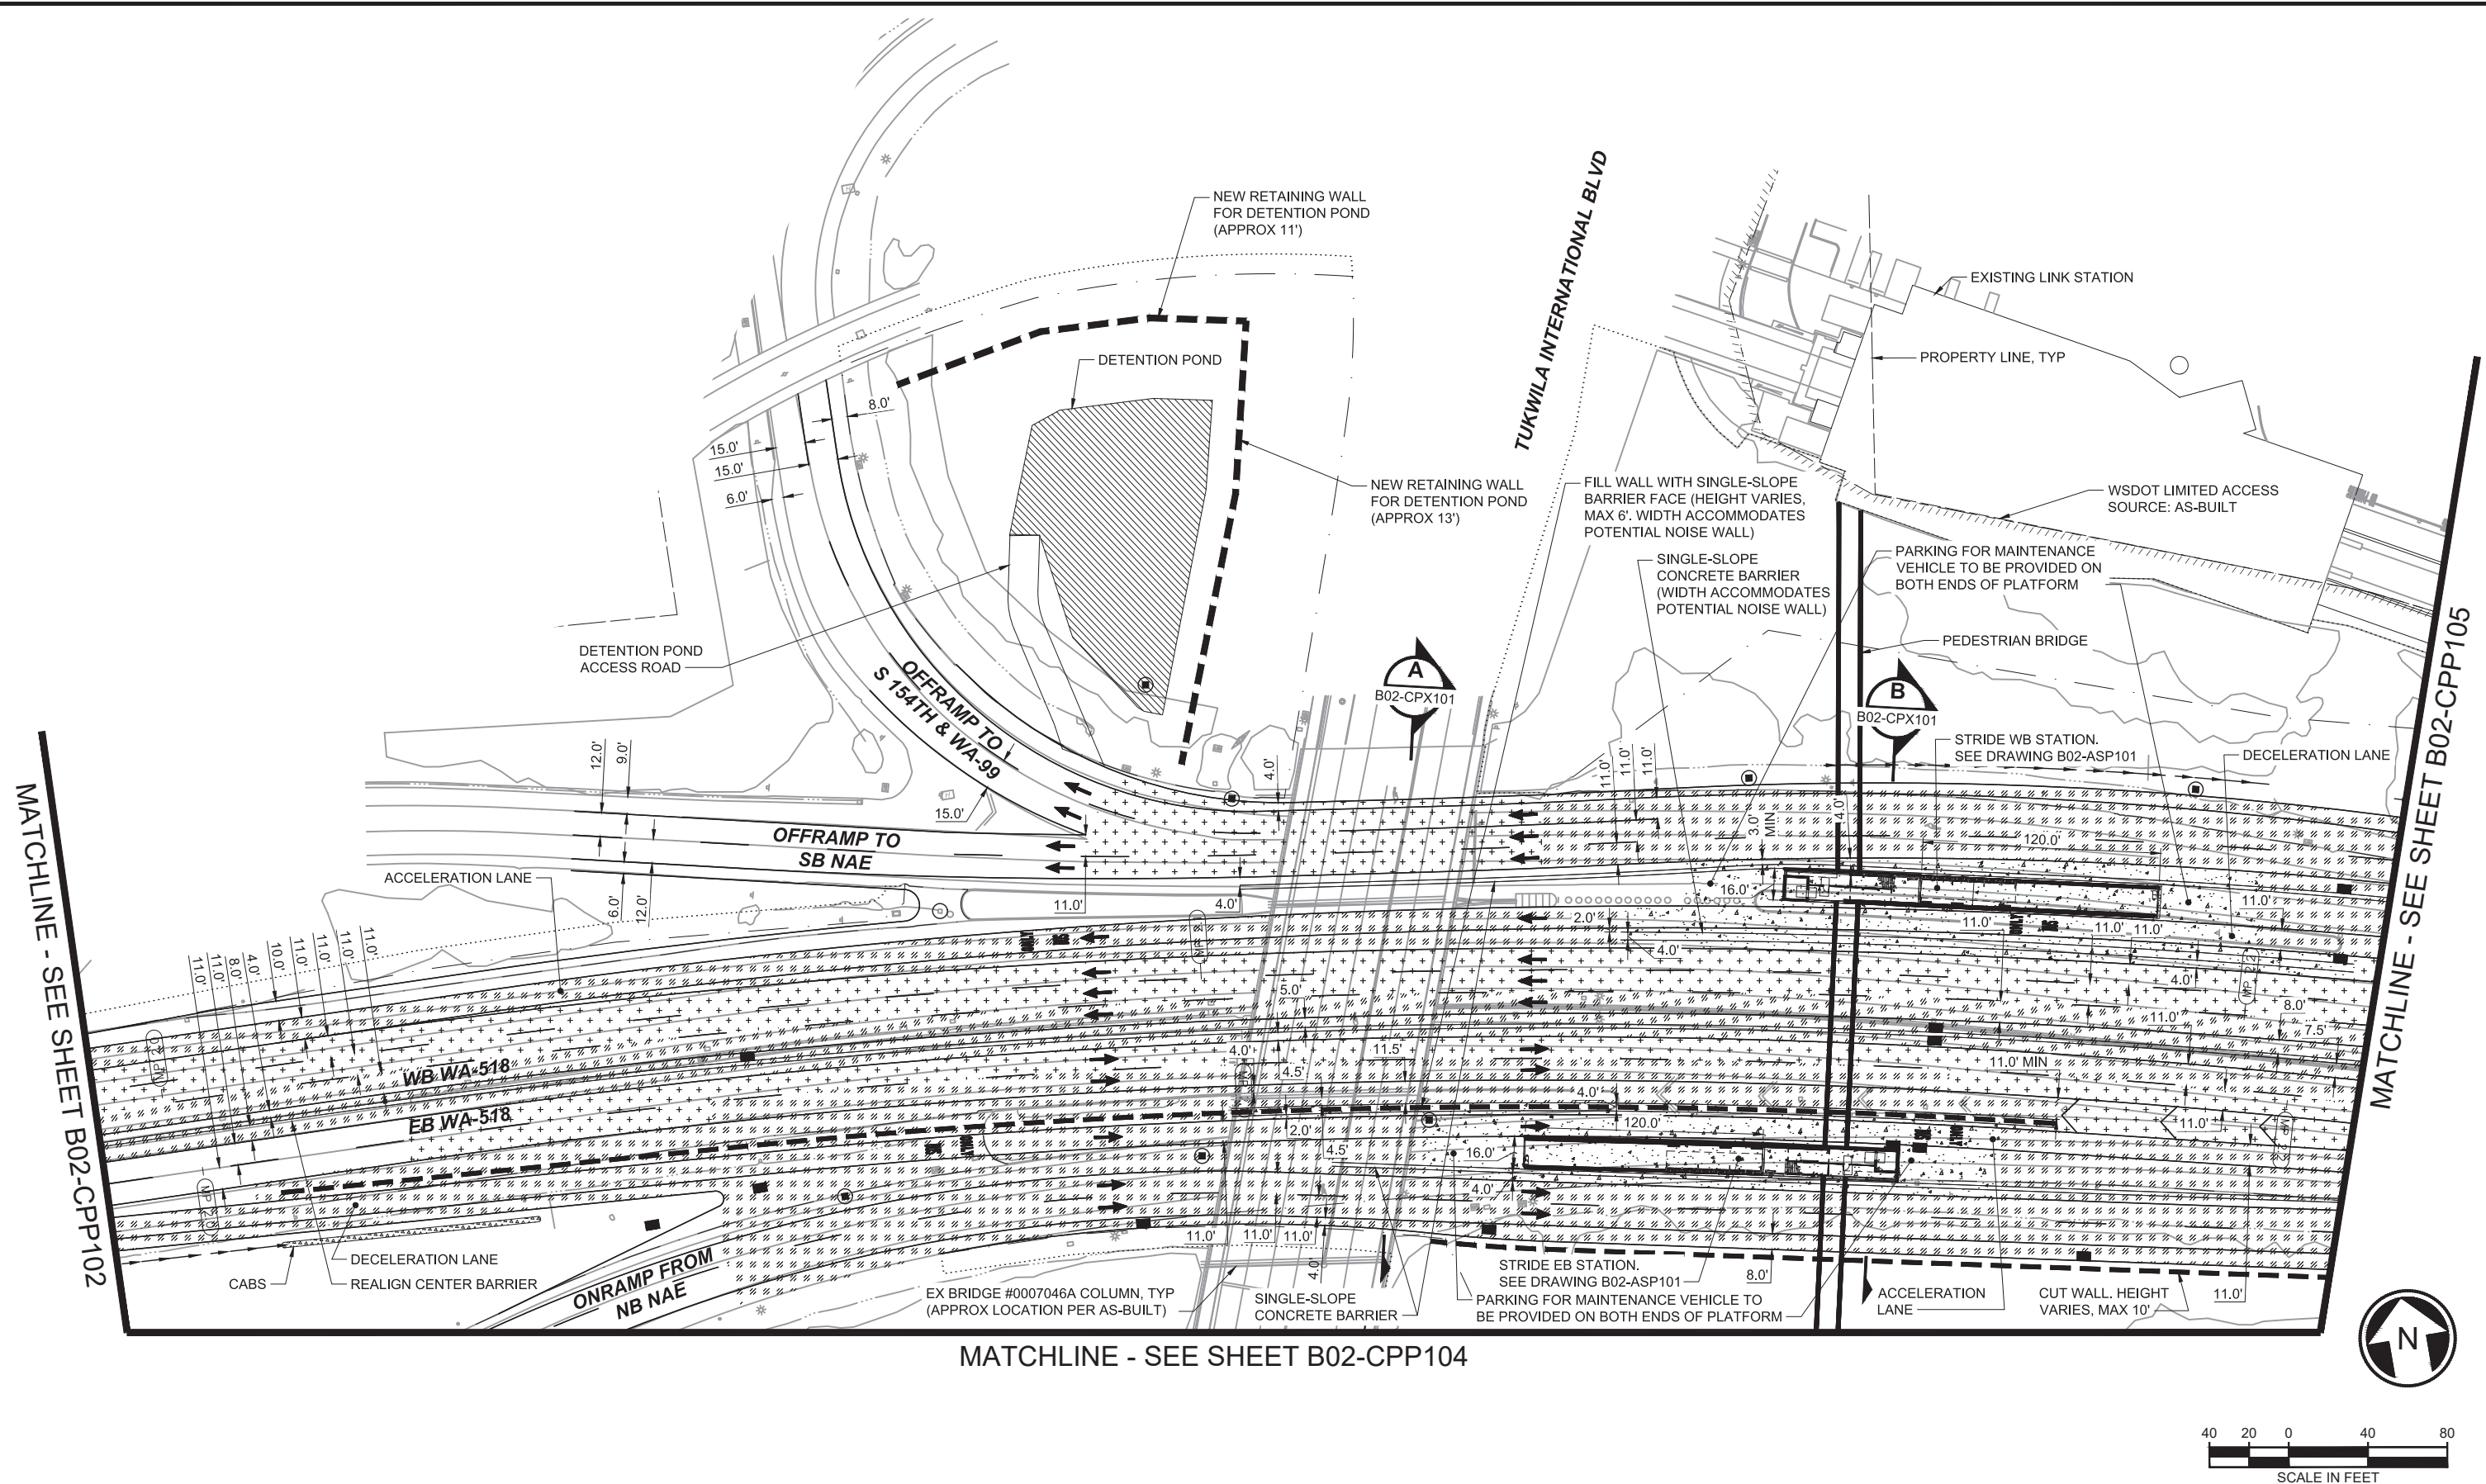

No.	DATE	DSN	CHK	APP	REVISION

DESIGNED BY:
DRAWN BY:
CHECKED BY:
APPROVED BY:

PHASE 2

wsp		LINE IS 1" AT FULL SCALE	
SUBMITTED BY:	DATE:	REVIEWED BY:	DATE:

SCALE: 1" = 40'	
FILENAME: 1405-B02-CPP100	CONTRACT ID:
DATE: 4/10/2020	



I-405 BRT
BURIEN TC TO LYNNWOOD TC
CONCEPTUAL ENGINEERING PLANS
TUKWILA INTERNATIONAL BLVD STATION
CIVIL PLANS

DRAWING No.:	
B02-CPP103	
LOCATION No.:	
SHEET No.:	REV:
21	0

MATCHLINE - SEE SHEET B02-CPP102

MATCHLINE - SEE SHEET B02-CPP103



MATCHLINE - SEE SHEET B02-CPP105

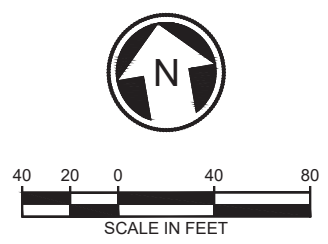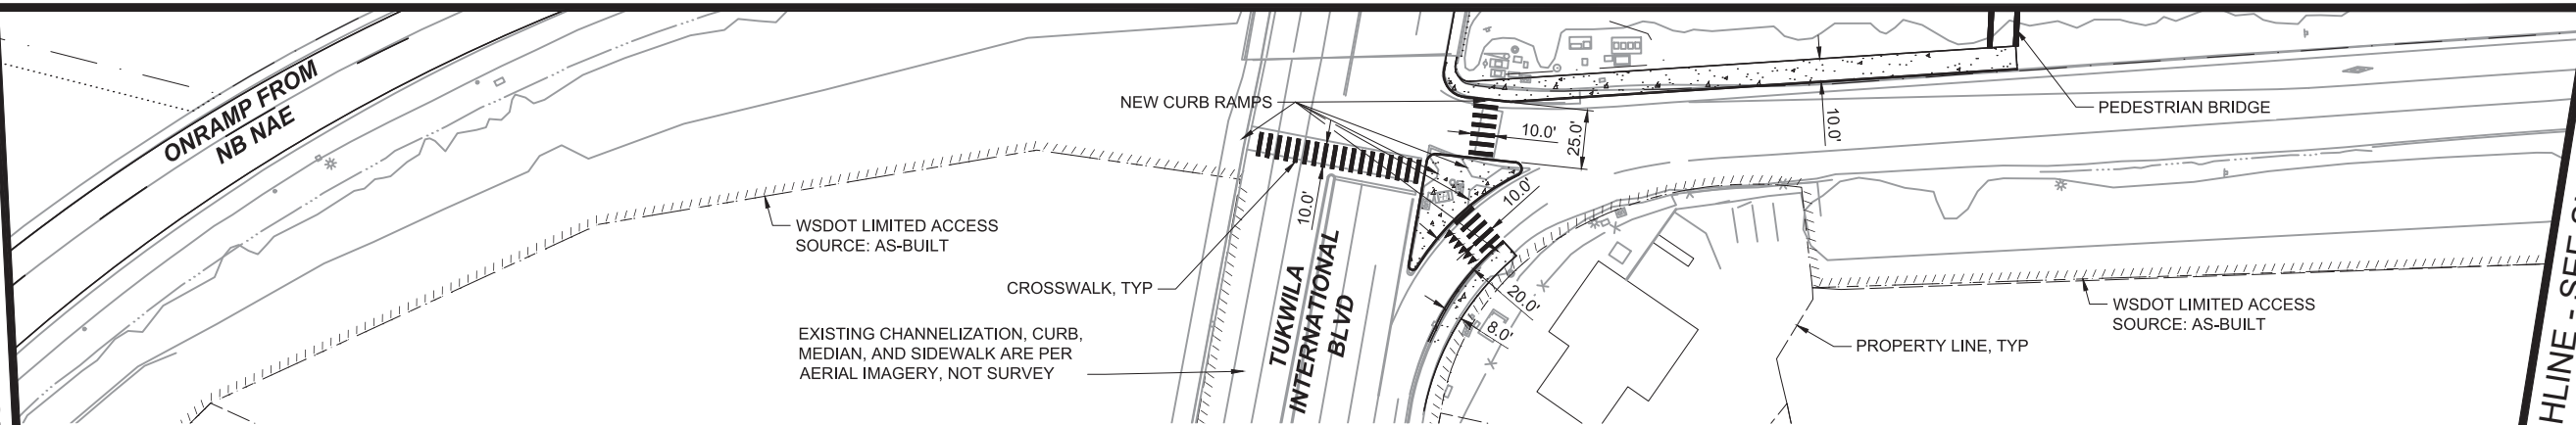

04/10/20 1 9:20 AM I USCSE78695
J:\16363P_ST_1405-BRT\CADD\SH1405-B02-CPP100.DWG

						DESIGNED BY:	PHASE 2					SCALE:	I-405 BRT BURIEN TC TO LYNNWOOD TC CONCEPTUAL ENGINEERING PLANS TUKWILA INTERNATIONAL BLVD STATION CIVIL PLANS	DRAWING No.:	
						DRAWN BY:						1" = 40'		B02-CPP104	
						CHECKED BY:						FILENAME: 1405-B02-CPP100		LOCATION No.:	
						APPROVED BY:						CONTRACT ID:		SHEET No.:	
No.	DATE	DSN	CHK	APP	REVISION			SUBMITTED BY:	DATE:	REVIEWED BY:	DATE:	4/10/2020		22	0

04/10/20 | 9:21 AM | USCS678695
J:\160363P_ST_1405-BRT\CADD\SH1\405-B02-CPP100.DWG

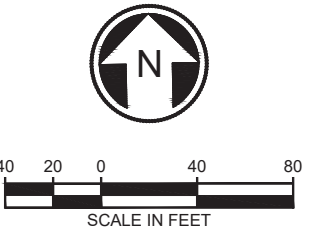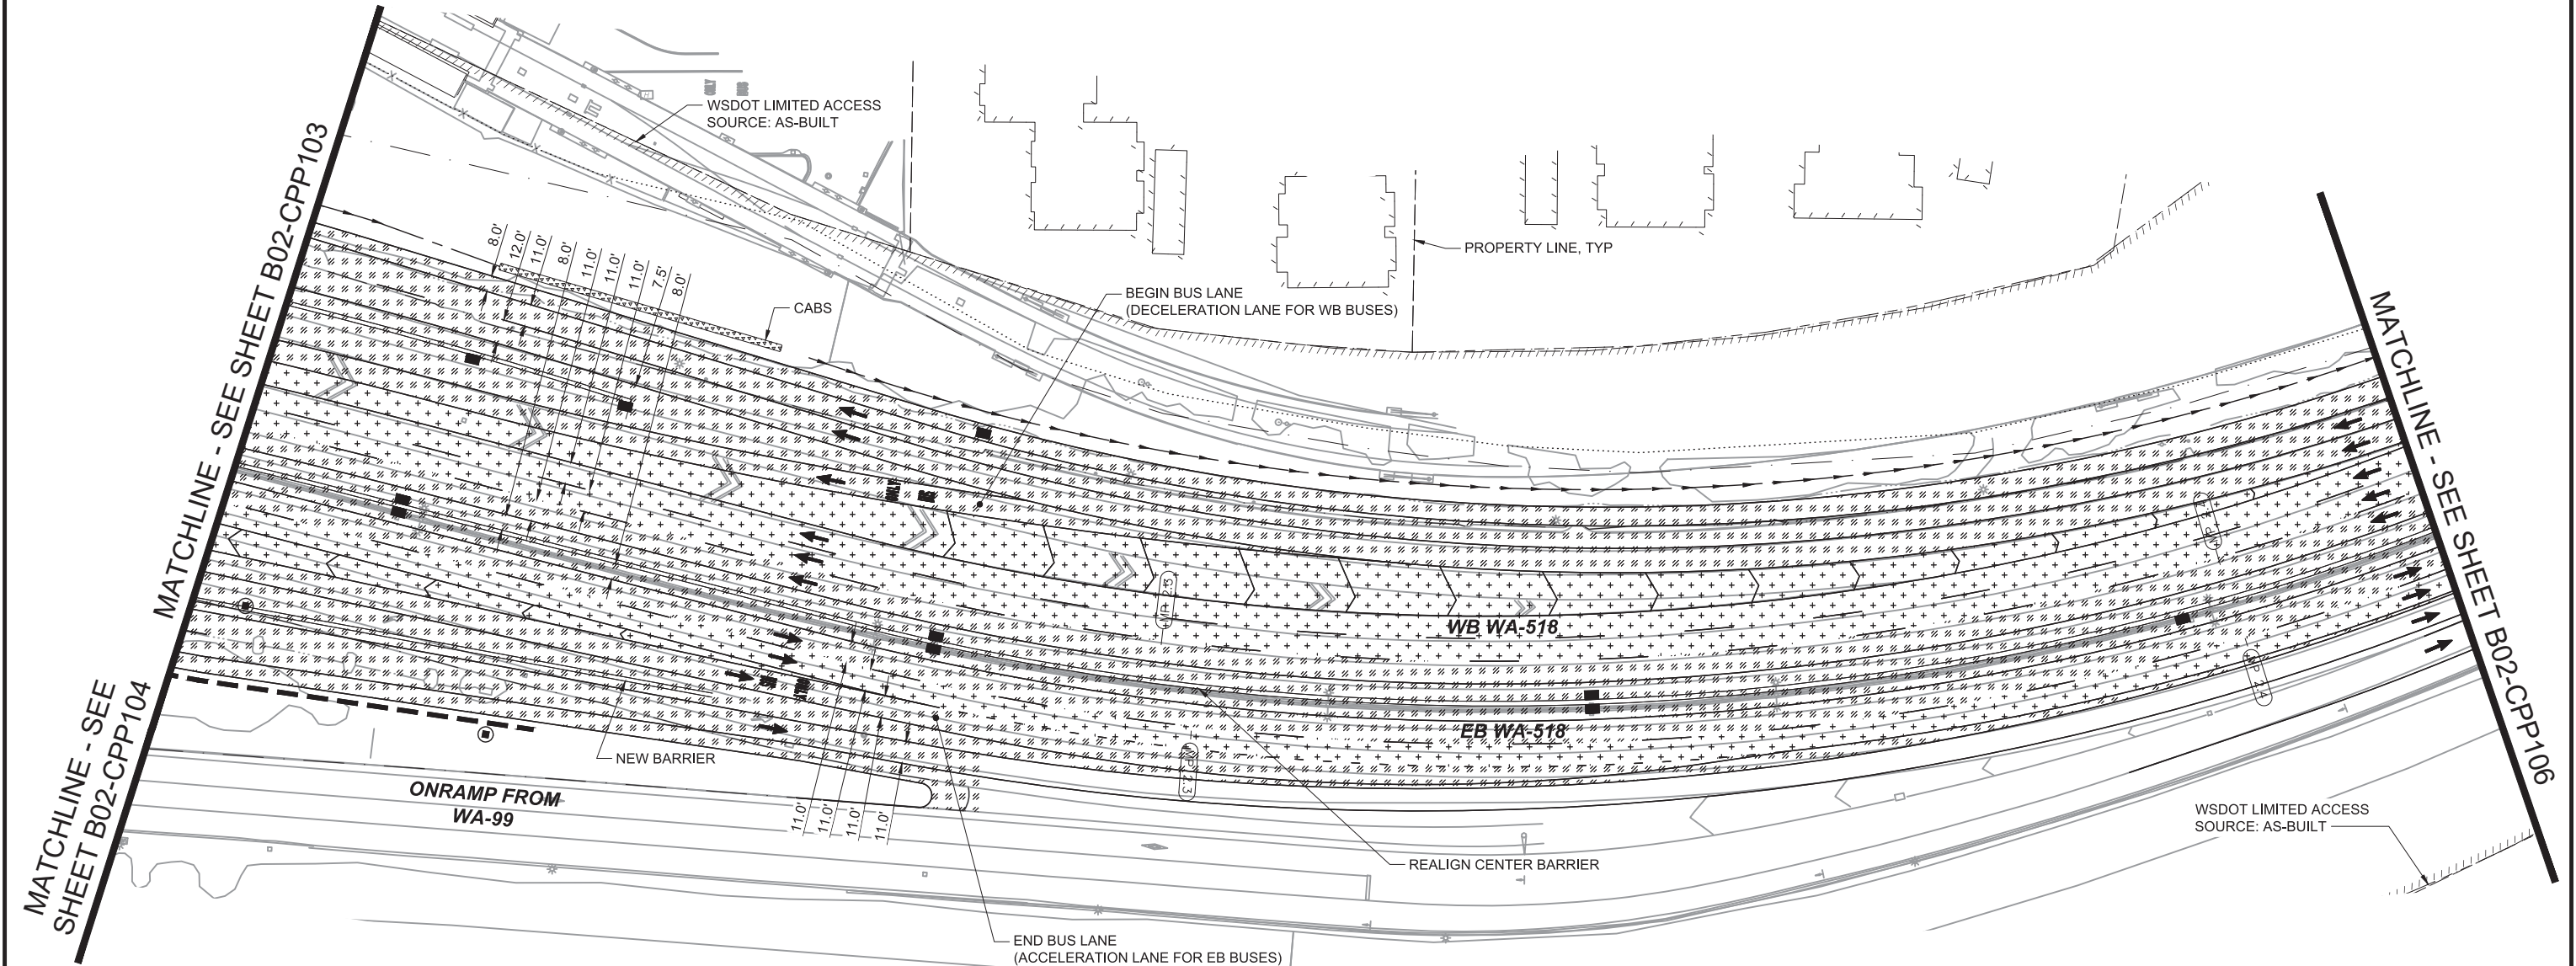

No.	DATE	DSN	CHK	APP	REVISION

DESIGNED BY:
DRAWN BY:
CHECKED BY:
APPROVED BY:

PHASE 2



			
SUBMITTED BY:		DATE:	REVIEWED BY:

	SCALE:	1" = 40'
	FILENAME:	1405-B02-CPP100
	CONTRACT ID:	
	DATE:	4/10/2020



I-405 BRT
BURIEN TC TO LYNNWOOD TC
CONCEPTUAL ENGINEERING PLANS
TUKWILA INTERNATIONAL BLVD STATION
CIVIL PLANS

DRAWING No.:	B02-CPP105
LOCATION No.:	
SHEET No.:	23
REV:	0

04/10/20 1 9:21 AM I USCSE78695
J:\160363P_ST_1405-BRT\CADD\SH1\405-B02-CPP100.DWG

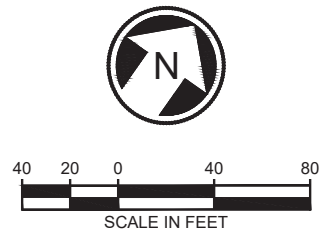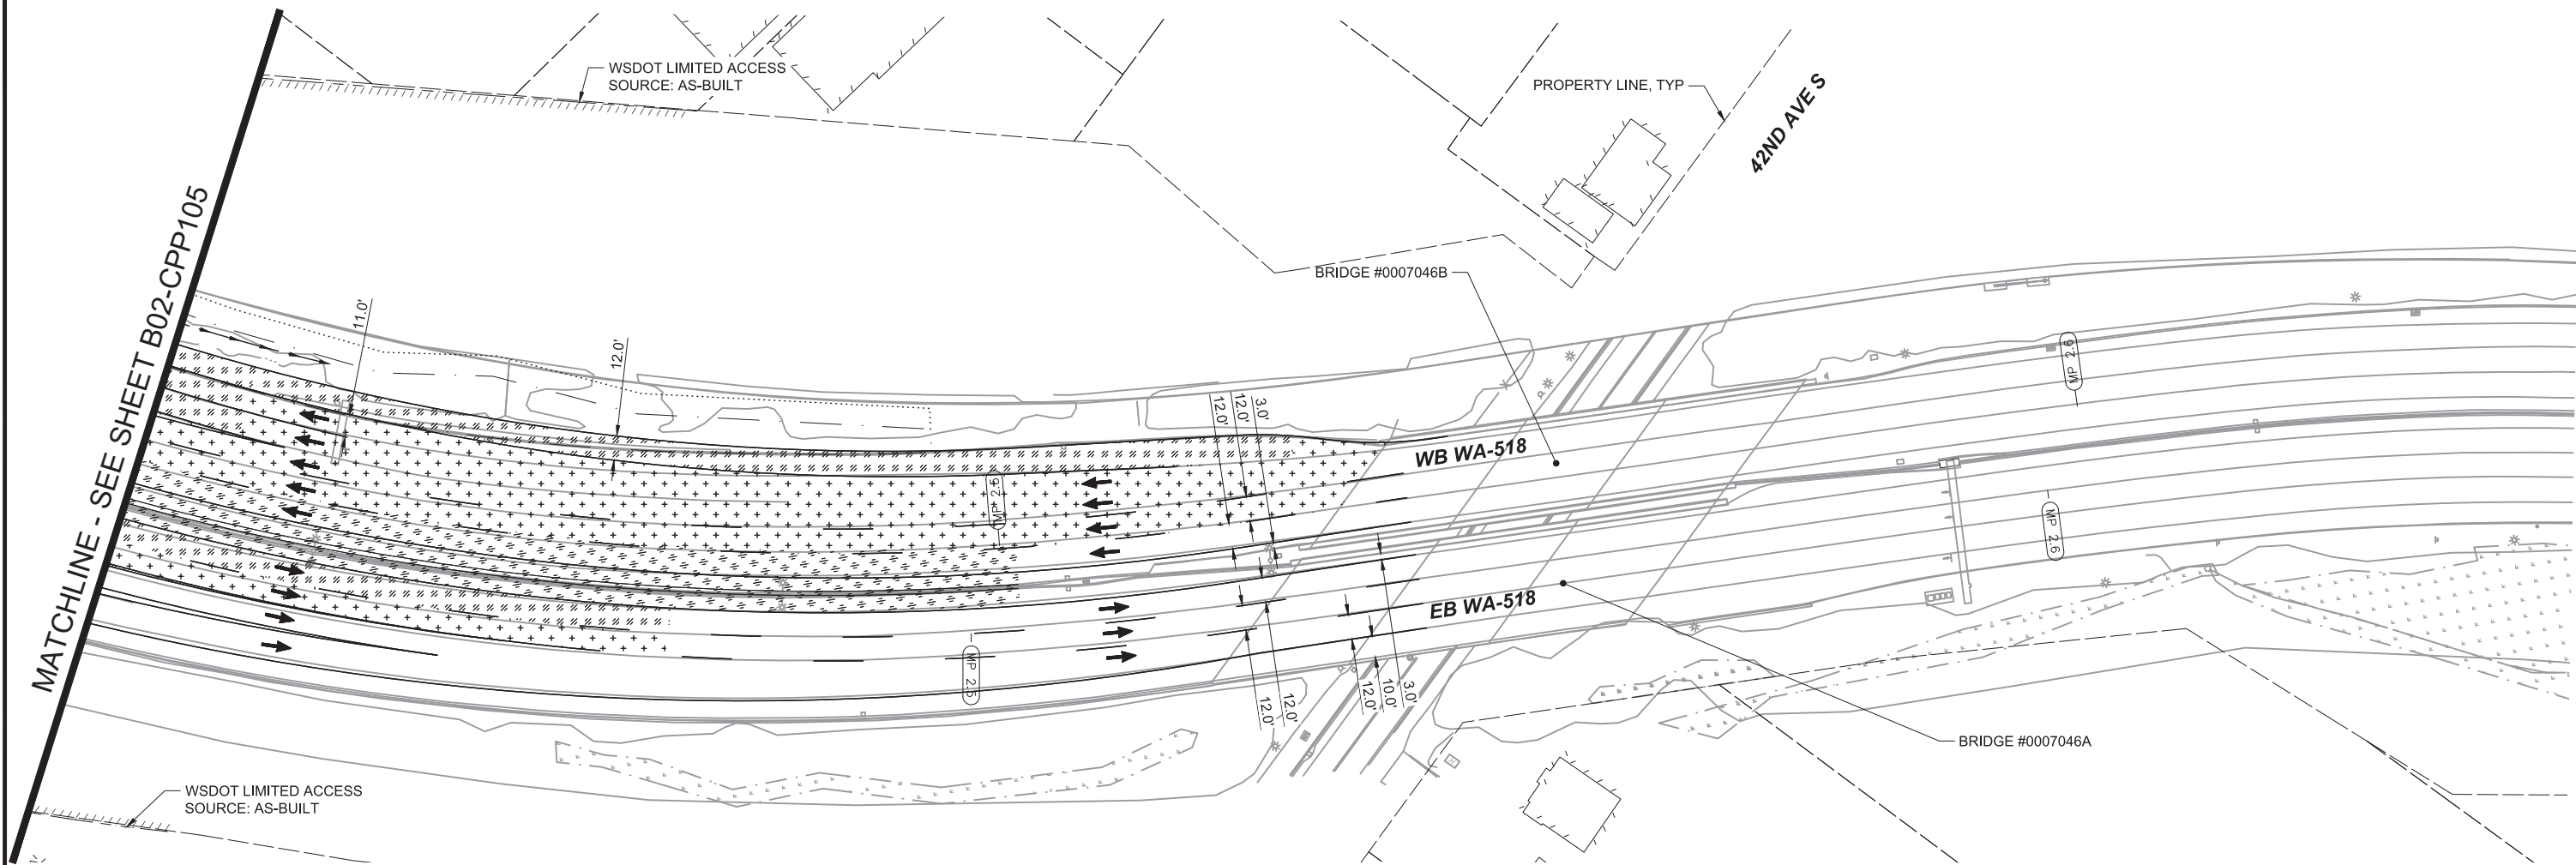

						DESIGNED BY:	PHASE 2		LINE IS 1" AT FULL SCALE		SCALE:	1" = 40'	I-405 BRT BURIEN TC TO LYNNWOOD TC CONCEPTUAL ENGINEERING PLANS TUKWILA INTERNATIONAL BLVD STATION CIVIL PLANS	DRAWING No.:
						DRAWN BY:					B02-CPP106			
						CHECKED BY:					LOCATION No.:			
						APPROVED BY:					SHEET No.:			REV:
											24			0
No.	DATE	DSN	CHK	APP	REVISION	SUBMITTED BY:	DATE:	REVIEWED BY:	DATE:	DATE:	4/10/2020			

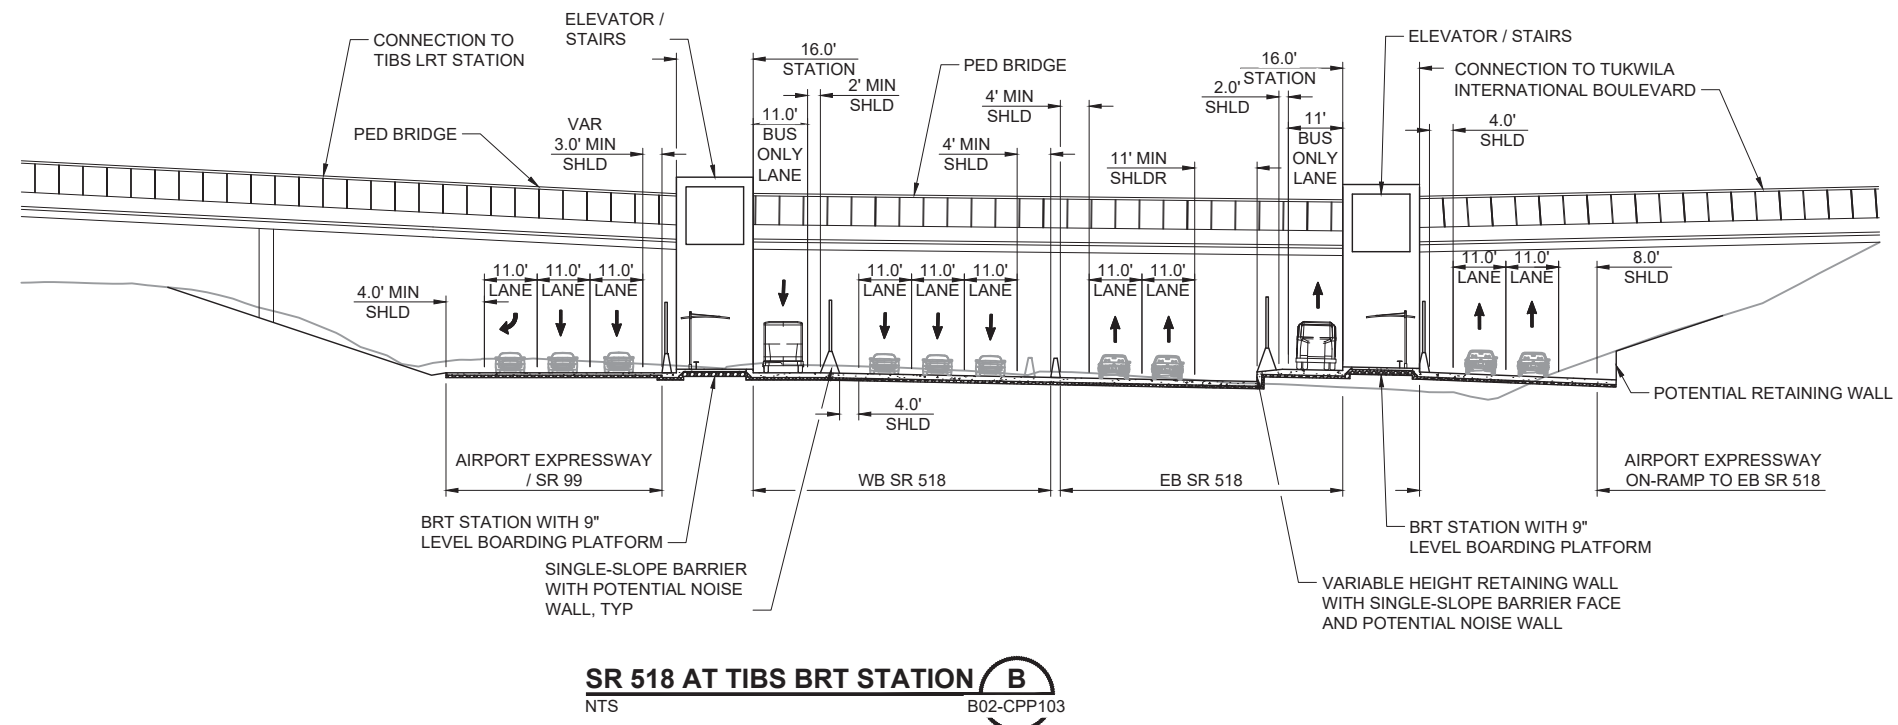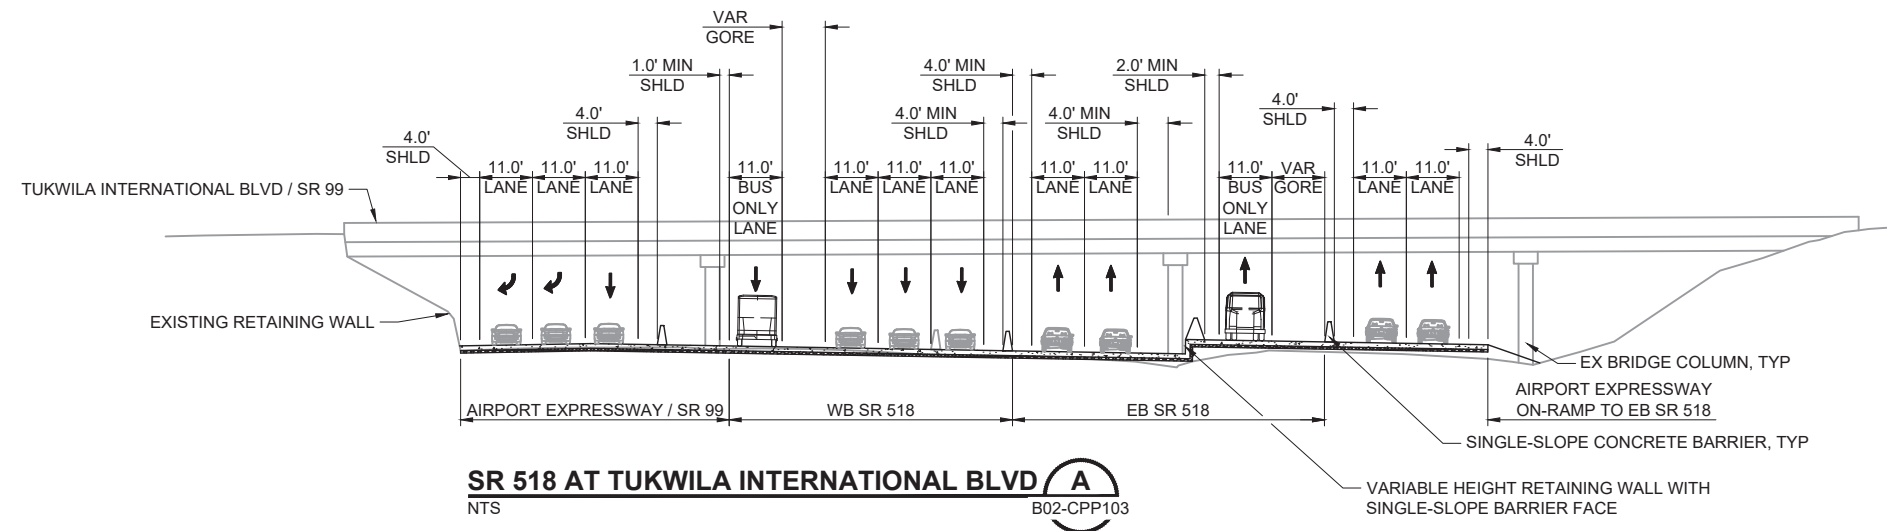


1. SHOULDER WIDTHS VARY NEAR TIBS
STATION TO ACCOMMODATE CURVE
RADII OF MULTIPLE FREEWAY RAMPS.


							DESIGNED BY:	PHASE 2	WSP LINE IS 1" AT FULL SCALE 	SCALE: 1" = 20'	I-405 BRT BURIEN TC TO LYNNWOOD TC CONCEPTUAL ENGINEERING PLANS TUKWILA INTERNATIONAL BLVD STATION TYPICAL SECTIONS	DRAWING No.: B02-CPX101
						DRAWN BY:	FILENAME: I405-B02-CPP100			LOCATION No.:		
						CHECKED BY:	CONTRACT ID:			SHEET No.: 25		
						APPROVED BY:	DATE: 4/10/2020			REV.: 0		
No.	DATE	DSN	CHK	APP	REVISION			SUBMITTED BY:	DATE:	REVIEWED BY:	DATE:	

04/07/20 | 5:21 PM | DAVID HARRIS
X:\SOUND TRANSIT\PROJECTS\20170118 - I-405 BRT & OMF\CADD\02 - PLAN SHEETS\405-B02-UCP100.DWG


MATCHLINE - SEE BELOW

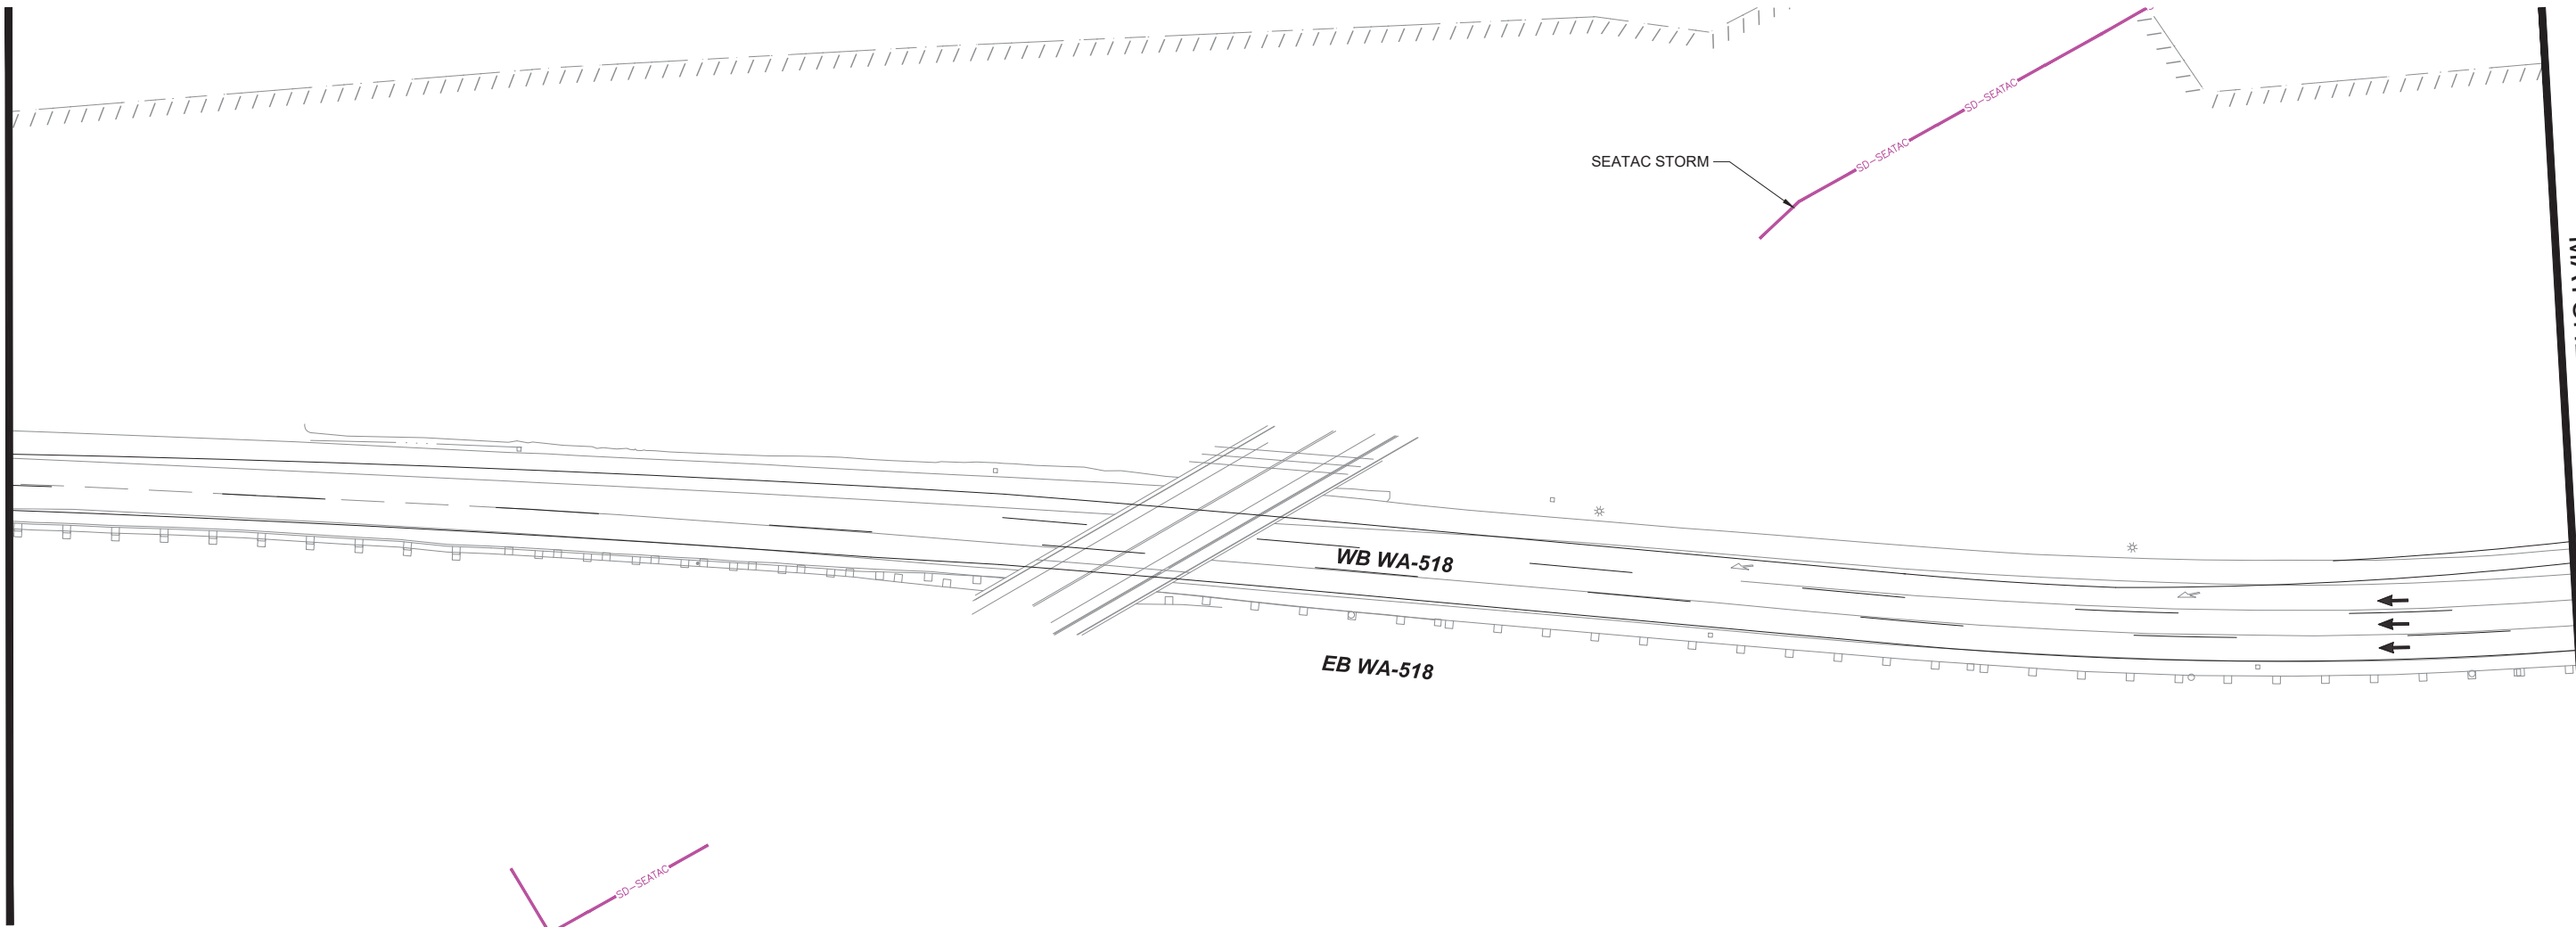

MATCHLINE - SEE DWG B02-UCP102

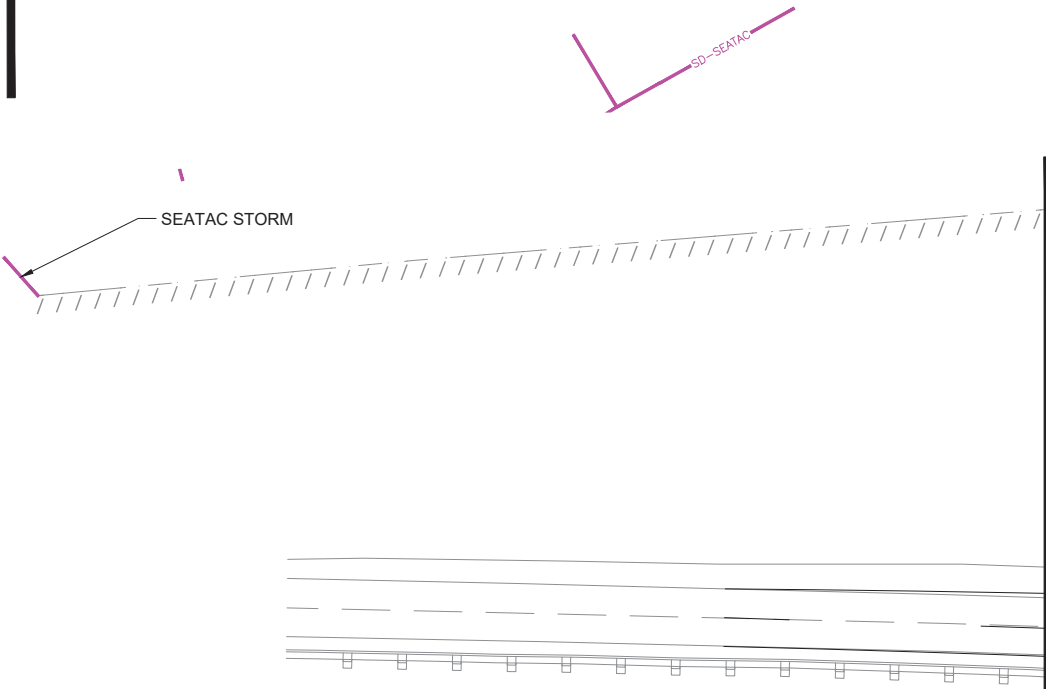

MATCHLINE - SEE ABOVE

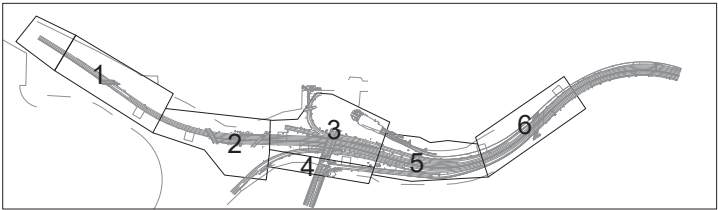

ALL EXISTING UTILITY INFORMATION DEPICTED AT QUALITY LEVEL D UNLESS OTHERWISE NOTED.

NOTES:

UTILITY QUALITY LEVEL A: PRECISE HORIZONTAL AND VERTICAL LOCATION OF UTILITIES OBTAINED BY THE ACTUAL EXPOSURE OR VERIFICATION OF PREVIOUSLY EXPOSED AND SURVEYED UTILITIES) AND SUBSEQUENT MEASUREMENT OF SUBSURFACE UTILITIES, USUALLY AT A SPECIFIC POINT. MINIMALLY INTRUSIVE EXCAVATION EQUIPMENT IS TYPICALLY USED TO MINIMIZE THE POTENTIAL FOR UTILITY DAMAGE. A PRECISE HORIZONTAL AND VERTICAL LOCATION, AS WELL AS OTHER UTILITY ATTRIBUTES, IS SHOWN ON PLAN DOCUMENTS. ACCURACY IS TYPICALLY SET TO 15-MM VERTICAL AND TO APPLICABLE HORIZONTAL SURVEY AND MAPPING ACCURACY AS DEFINED OR EXPECTED BY THE PROJECT OWNER.

UTILITY QUALITY LEVEL B: INFORMATION OBTAINED THROUGH THE APPLICATION OF APPROPRIATE SURFACE GEOPHYSICAL METHODS TO DETERMINE THE EXISTENCE AND APPROXIMATE HORIZONTAL POSITION OF SUBSURFACE UTILITIES. QUALITY LEVEL B DATA SHOULD BE REPRODUCIBLE BY SURFACE GEOPHYSICS AT ANY POINT OF THE DEPICTION. THIS INFORMATION IS SURVEYED TO APPLICABLE TOLERANCES DEFINED BY THE PROJECT AND REDUCED ONTO PLAN DOCUMENTS.

UTILITY QUALITY LEVEL C: INFORMATION OBTAINED BY SURVEYING AND PLOTTING VISIBLE ABOVE-GROUND UTILITY FEATURES AND BY USING PROFESSIONAL JUDGEMENT IN CORRELATING THIS INFORMATION TO QUALITY LEVEL D INFORMATION.

UTILITY QUALITY LEVEL D: INFORMATION DERIVED FROM EXISTING RECORDS OR ORAL RECOLLECTIONS.

LEGEND — EXISTING UTILITIES:

- COMM CENTURYLINK— UTILITY: COMM — CENTURYLINK
- COMM COMCAST— UTILITY: COMM — COMCAST
- COMM WSDOT— UTILITY: COMM — WSDOT
- COMM ZAYO— UTILITY: COMM — ZAYO
- GAS PSE— UTILITY: GAS — PSE
- PSE UG POWER— UTILITY: POWER — PSE UNDERGROUND
- SCL OH POWER— UTILITY: POWER — SCL OVERHEAD
- SCL UG POWER— UTILITY: POWER — SCL UNDERGROUND
- SS-WV— UTILITY: SANITARY SEWER — WV
- SD-PVT— UTILITY: STORM DRAIN — PRIVATE
- SD-SEATAC— UTILITY: STORM DRAIN — SEATAC
- SD TUKWILA— UTILITY: STORM DRAIN — TUKWILA
- SD-WSDOT— UTILITY: STORM DRAIN — WSDOT
- W-KCWD-125— UTILITY: WATER — KING COUNTY WATER DISTRICT 125
- W - TUKWILA— UTILITY: WATER — TUKWILA



No.	DATE	DSN	CHK	APP	REVISION

DESIGNED BY:
DRAWN BY:
CHECKED BY:
APPROVED BY:

PHASE 2

PERTEET
2707 COLBY AVENUE, SUITE 900
EVERETT, WA 98201
425.252.7700 | 800.615.9900

LINE IS 1" AT FULL SCALE


SCALE:	1" = 40'
FILENAME:	
CONTRACT ID:	
DATE:	4/10/2020

I-405 BRT
BURIEN TC TO LYNNWOOD TC
CONCEPTUAL ENGINEERING PLANS

TUKWILA INTERNATIONAL BLVD STATION
COMPOSITE UTILITY PLAN

DRAWING No.:	B02-UCP101
LOCATION No.:	
SHEET No.:	26
REV:	0

04/07/20 | 5:22 PM | DAVID HARRIS
X:\SOUND TRANSIT\PROJECTS\20170118 - I-405 BRT & OMF\CADD\02 - PLAN SHEETS\405-B02-UCP100.DWG

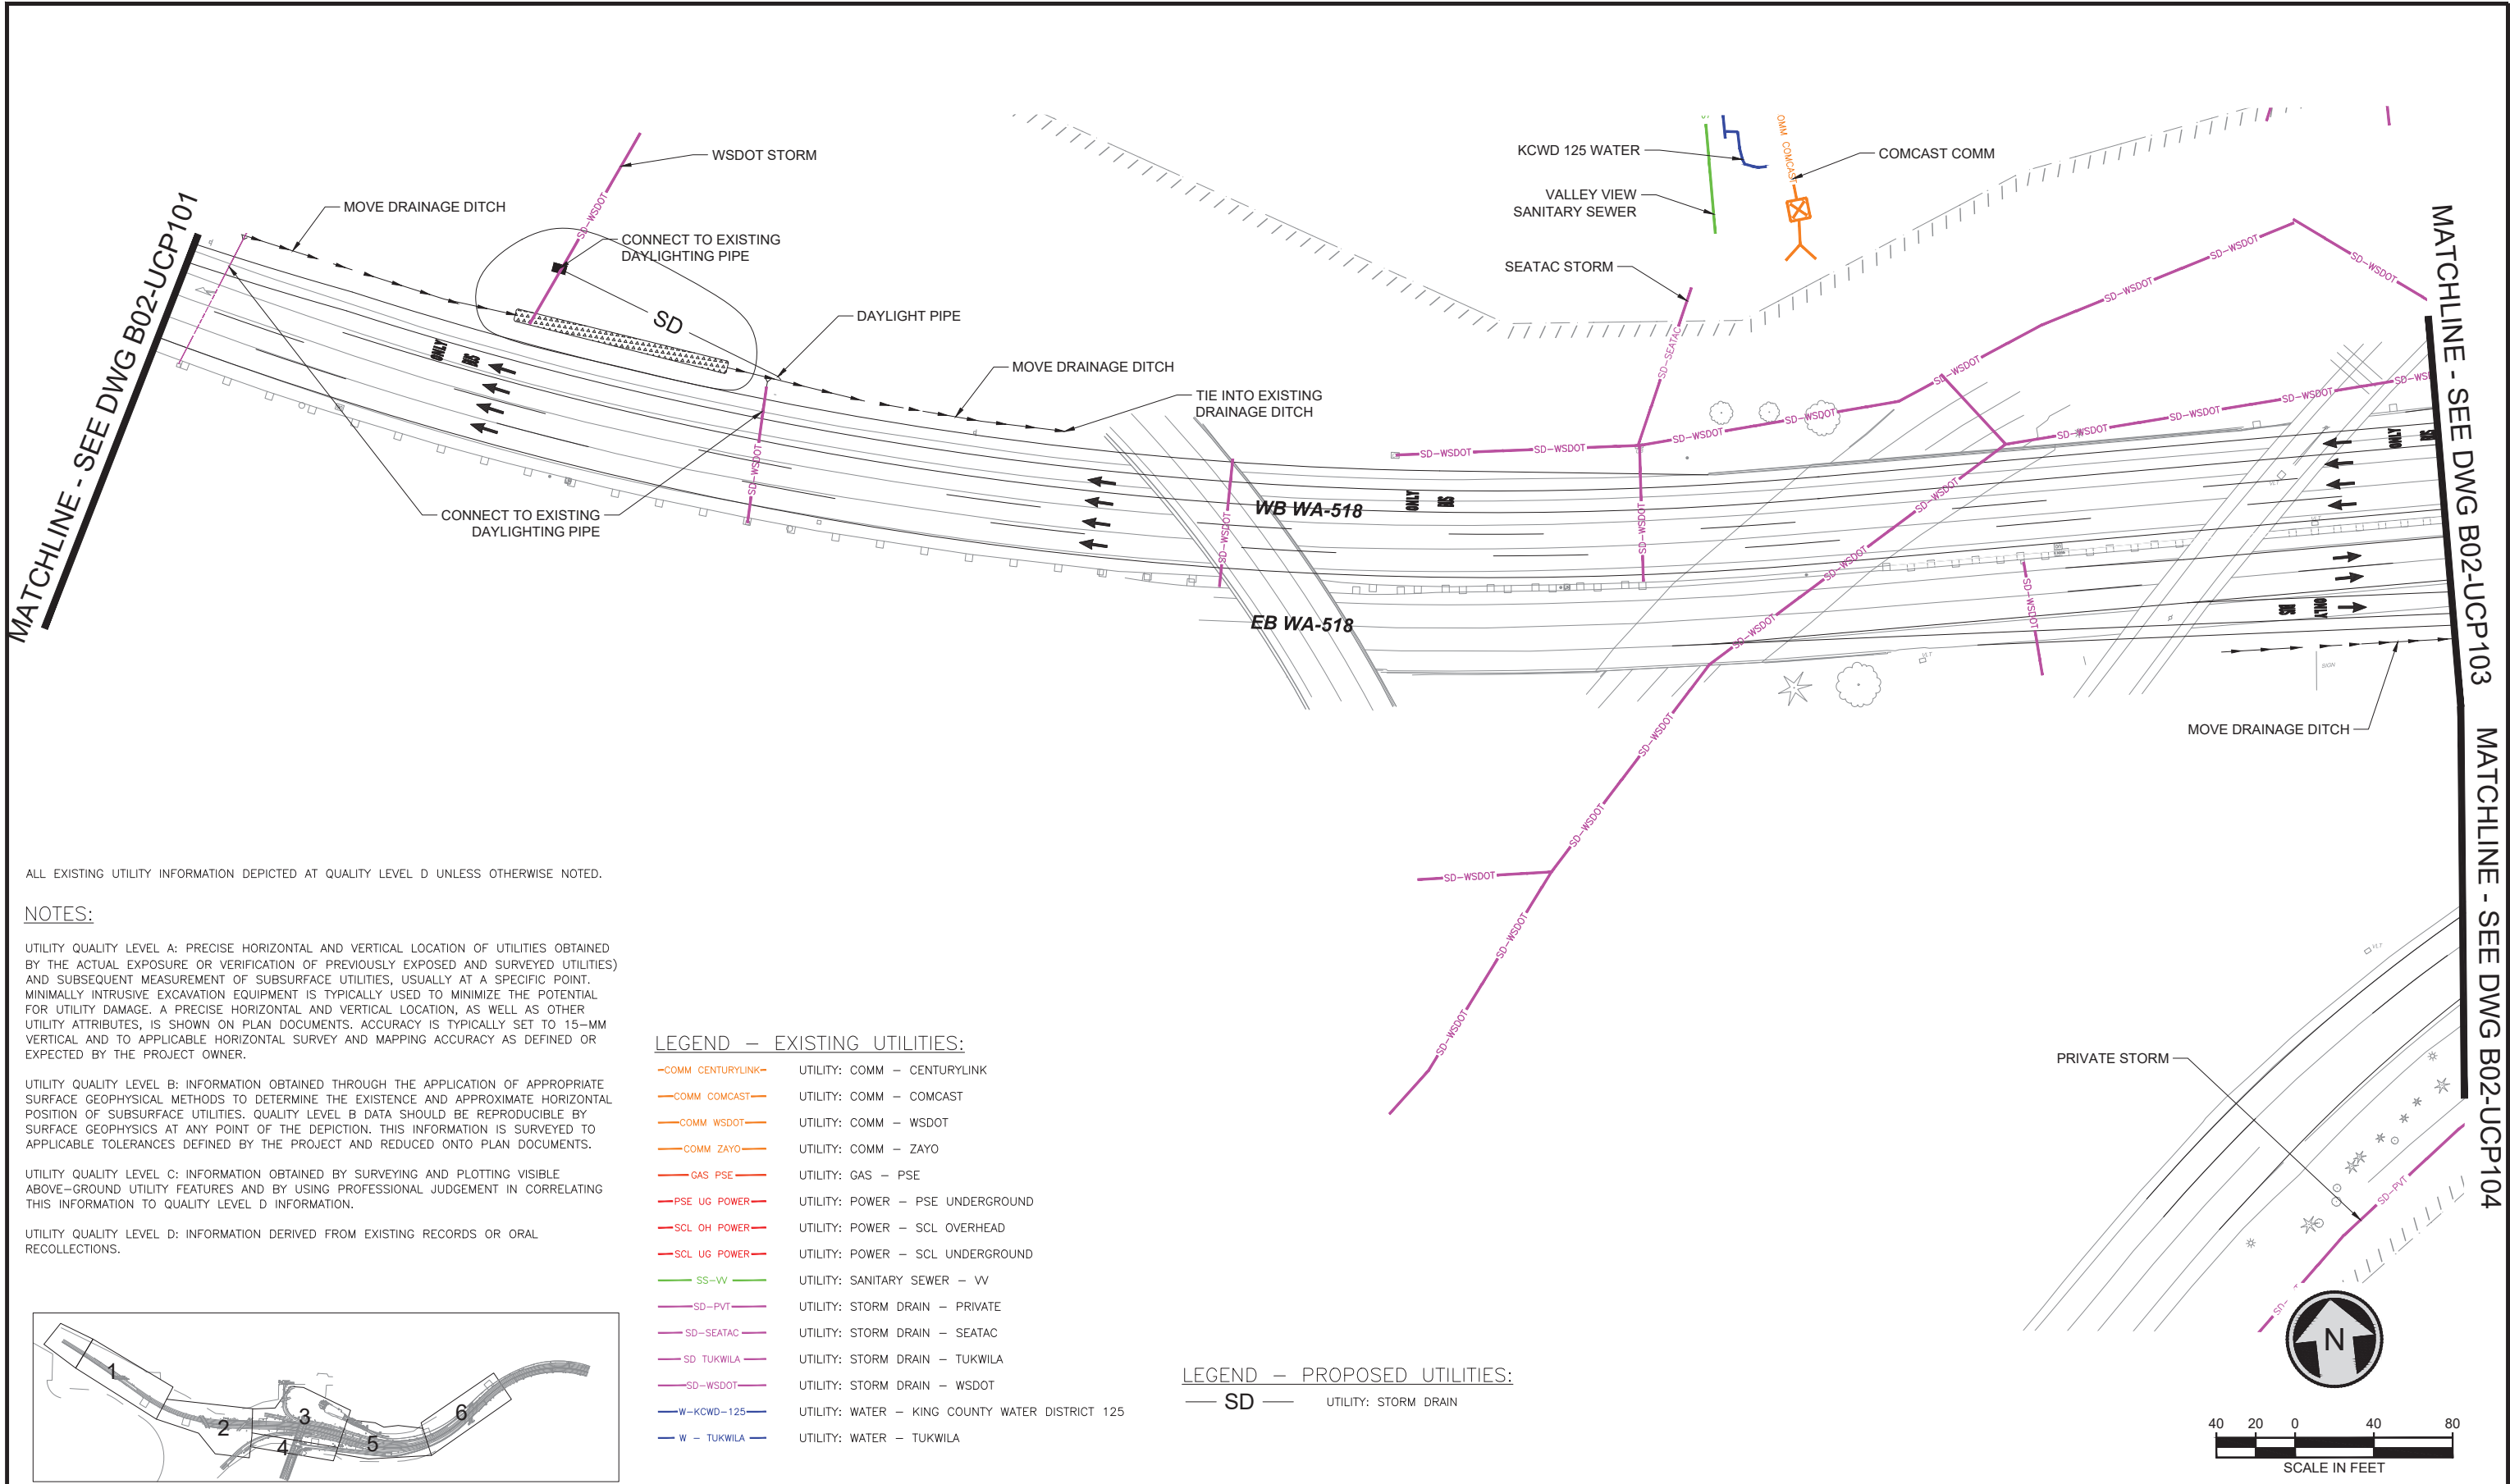

ALL EXISTING UTILITY INFORMATION DEPICTED AT QUALITY LEVEL D UNLESS OTHERWISE NOTED.

NOTES:

UTILITY QUALITY LEVEL A: PRECISE HORIZONTAL AND VERTICAL LOCATION OF UTILITIES OBTAINED BY THE ACTUAL EXPOSURE OR VERIFICATION OF PREVIOUSLY EXPOSED AND SURVEYED UTILITIES) AND SUBSEQUENT MEASUREMENT OF SUBSURFACE UTILITIES, USUALLY AT A SPECIFIC POINT. MINIMALLY INTRUSIVE EXCAVATION EQUIPMENT IS TYPICALLY USED TO MINIMIZE THE POTENTIAL FOR UTILITY DAMAGE. A PRECISE HORIZONTAL AND VERTICAL LOCATION, AS WELL AS OTHER UTILITY ATTRIBUTES, IS SHOWN ON PLAN DOCUMENTS. ACCURACY IS TYPICALLY SET TO 15-MM VERTICAL AND TO APPLICABLE HORIZONTAL SURVEY AND MAPPING ACCURACY AS DEFINED OR EXPECTED BY THE PROJECT OWNER.

UTILITY QUALITY LEVEL B: INFORMATION OBTAINED THROUGH THE APPLICATION OF APPROPRIATE SURFACE GEOPHYSICAL METHODS TO DETERMINE THE EXISTENCE AND APPROXIMATE HORIZONTAL POSITION OF SUBSURFACE UTILITIES. QUALITY LEVEL B DATA SHOULD BE REPRODUCIBLE BY SURFACE GEOPHYSICS AT ANY POINT OF THE DEPICTION. THIS INFORMATION IS SURVEYED TO APPLICABLE TOLERANCES DEFINED BY THE PROJECT AND REDUCED ONTO PLAN DOCUMENTS.

UTILITY QUALITY LEVEL C: INFORMATION OBTAINED BY SURVEYING AND PLOTTING VISIBLE ABOVE-GROUND UTILITY FEATURES AND BY USING PROFESSIONAL JUDGEMENT IN CORRELATING THIS INFORMATION TO QUALITY LEVEL D INFORMATION.


UTILITY QUALITY LEVEL D: INFORMATION DERIVED FROM EXISTING RECORDS OR ORAL RECOLLECTIONS.

LEGEND — EXISTING UTILITIES:

—COMM CENTURYLINK—	UTILITY: COMM — CENTURYLINK
—COMM COMCAST—	UTILITY: COMM — COMCAST
—COMM WSDOT—	UTILITY: COMM — WSDOT
—COMM ZAYO—	UTILITY: COMM — ZAYO
—GAS PSE—	UTILITY: GAS — PSE
—PSE UG POWER—	UTILITY: POWER — PSE UNDERGROUND
—SCL OH POWER—	UTILITY: POWER — SCL OVERHEAD
—SCL UG POWER—	UTILITY: POWER — SCL UNDERGROUND
—SS-WV—	UTILITY: SANITARY SEWER — WV
—SD-PVT—	UTILITY: STORM DRAIN — PRIVATE
—SD-SEATAC—	UTILITY: STORM DRAIN — SEATAC
—SD-TUKWILA—	UTILITY: STORM DRAIN — TUKWILA
—SD-WSDOT—	UTILITY: STORM DRAIN — WSDOT
—W-KCWD-125—	UTILITY: WATER — KING COUNTY WATER DISTRICT 125
—W-TUKWILA—	UTILITY: WATER — TUKWILA

LEGEND — PROPOSED UTILITIES:

—SD—	UTILITY: STORM DRAIN
------	----------------------

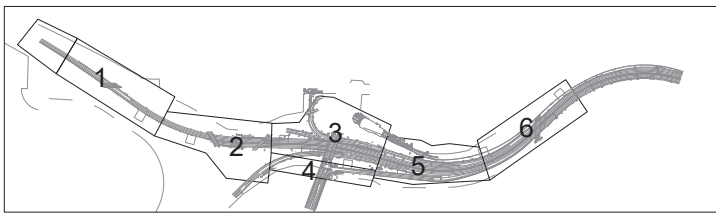

No.	DATE	DSN	CHK	APP	REVISION

DESIGNED BY:
DRAWN BY:
CHECKED BY:
APPROVED BY:

PHASE 2

 PERTEET 2707 COLBY AVENUE, SUITE 900 EVERETT, WA 98201 425.252.7700 800.615.9900		LINE IS 1" AT FULL SCALE	
SUBMITTED BY:	DATE:	REVIEWED BY:	DATE:

SCALE: 1" = 40'
FILENAME:
CONTRACT ID:
DATE: 4/10/2020

I-405 BRT BURIEN TC TO LYNNWOOD TC CONCEPTUAL ENGINEERING PLANS TUKWILA INTERNATIONAL BLVD STATION COMPOSITE UTILITY PLAN
--

DRAWING No.: B02-UCP102
LOCATION No.:
SHEET No.: 27
REV.: 0

LEGEND — EXISTING UTILITIES:

—COMM CENTURYLINK—	UTILITY: COMM — CENTURYLINK
—COMM COMCAST—	UTILITY: COMM — COMCAST
—COMM WSDOT—	UTILITY: COMM — WSDOT
—COMM ZAYO—	UTILITY: COMM — ZAYO
—GAS PSE—	UTILITY: GAS — PSE
—PSE UG POWER—	UTILITY: POWER — PSE UNDERGROUND
—SCL OH POWER—	UTILITY: POWER — SCL OVERHEAD
—SCL UG POWER—	UTILITY: POWER — SCL UNDERGROUND
—SS-VV—	UTILITY: SANITARY SEWER — VV
—SD-PVT—	UTILITY: STORM DRAIN — PRIVATE
—SD-SEATAC—	UTILITY: STORM DRAIN — SEATAC
—SD-TUKWILA—	UTILITY: STORM DRAIN — TUKWILA
—SD-WSDOT—	UTILITY: STORM DRAIN — WSDOT
—W-KCWD-125—	UTILITY: WATER — KING COUNTY WATER DISTRICT 125
—W — TUKWILA—	UTILITY: WATER — TUKWILA

NOTES:

UTILITY QUALITY LEVEL A: PRECISE HORIZONTAL AND VERTICAL LOCATION OF UTILITIES OBTAINED BY THE ACTUAL EXPOSURE OR VERIFICATION OF PREVIOUSLY EXPOSED AND SURVEYED UTILITIES) AND SUBSEQUENT MEASUREMENT OF SUBSURFACE UTILITIES, USUALLY AT A SPECIFIC POINT. MINIMALLY INTRUSIVE EXCAVATION EQUIPMENT IS TYPICALLY USED TO MINIMIZE THE POTENTIAL FOR UTILITY DAMAGE. A PRECISE HORIZONTAL AND VERTICAL LOCATION, AS WELL AS OTHER UTILITY ATTRIBUTES, IS SHOWN ON PLAN DOCUMENTS. ACCURACY IS TYPICALLY SET TO 15-MM VERTICAL AND TO APPLICABLE HORIZONTAL SURVEY AND MAPPING ACCURACY AS DEFINED OR EXPECTED BY THE PROJECT OWNER.



UTILITY QUALITY LEVEL B: INFORMATION OBTAINED THROUGH THE APPLICATION OF APPROPRIATE SURFACE GEOPHYSICAL METHODS TO DETERMINE THE EXISTENCE AND APPROXIMATE HORIZONTAL POSITION OF SUBSURFACE UTILITIES. QUALITY LEVEL B DATA SHOULD BE REPRODUCIBLE BY SURFACE GEOPHYSICS AT ANY POINT OF THE DEPICTION. THIS INFORMATION IS SURVEYED TO APPLICABLE TOLERANCES DEFINED BY THE PROJECT AND REDUCED ONTO PLAN DOCUMENTS.

UTILITY QUALITY LEVEL C: INFORMATION OBTAINED BY SURVEYING AND PLOTTING VISIBLE ABOVE-GROUND UTILITY FEATURES AND BY USING PROFESSIONAL JUDGEMENT IN CORRELATING THIS INFORMATION TO QUALITY LEVEL D INFORMATION.

UTILITY QUALITY LEVEL D: INFORMATION DERIVED FROM EXISTING RECORDS OR ORAL RECOLLECTIONS.

LEGEND — PROPOSED UTILITIES:


— SD — UTILITY: STORM DRAIN

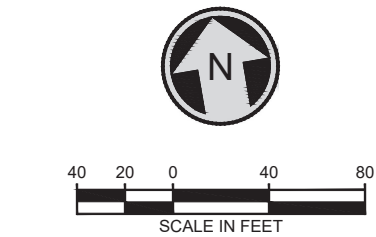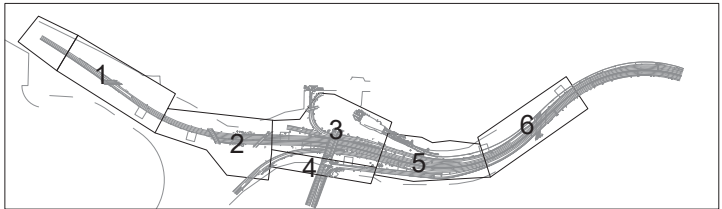

MATCHLINE - SEE DWG B02-UCP102

MATCHLINE - SEE DWG B02-UCP105

MATCHLINE - SEE DWG B02-UCP104

 
						DESIGNED BY:	PHASE 2	 PERTEET 2707 COLBY AVENUE, SUITE 900 EVERETT, WA 98201 425.252.7700 800.615.9900		LINE IS 1" AT FULL SCALE 	SCALE:	1" = 40'	I-405 BRT BURIEN TC TO LYNNWOOD TC CONCEPTUAL ENGINEERING PLANS TUKWILA INTERNATIONAL BLVD STATION COMPOSITE UTILITY PLAN	DRAWING No.:	
					DRAWN BY:	FILENAME:					B02-UCP103				
					CHECKED BY:	CONTRACT ID:					LOCATION No.:				
					APPROVED BY:	DATE:					SHEET No.:	REV:			
						4/10/2020					28	0			
No.	DATE	DSN	CHK	APP	REVISION	SUBMITTED BY:	DATE:	REVIEWED BY:	DATE:	DATE:	4/10/2020				

04/07/20 | 5:23 PM | DAVID HARRIS
X:\SOUND TRANSIT\PROJECTS\20170118 - I-405 BRT & OMF\CADD\02 - PLAN SHEETS\405-B02-UCP100.DWG

MATCHLINE - SEE DWG B02-UCP102

MATCHLINE - SEE DWG B02-UCP103

MATCHLINE - SEE DWG B02-UCP105

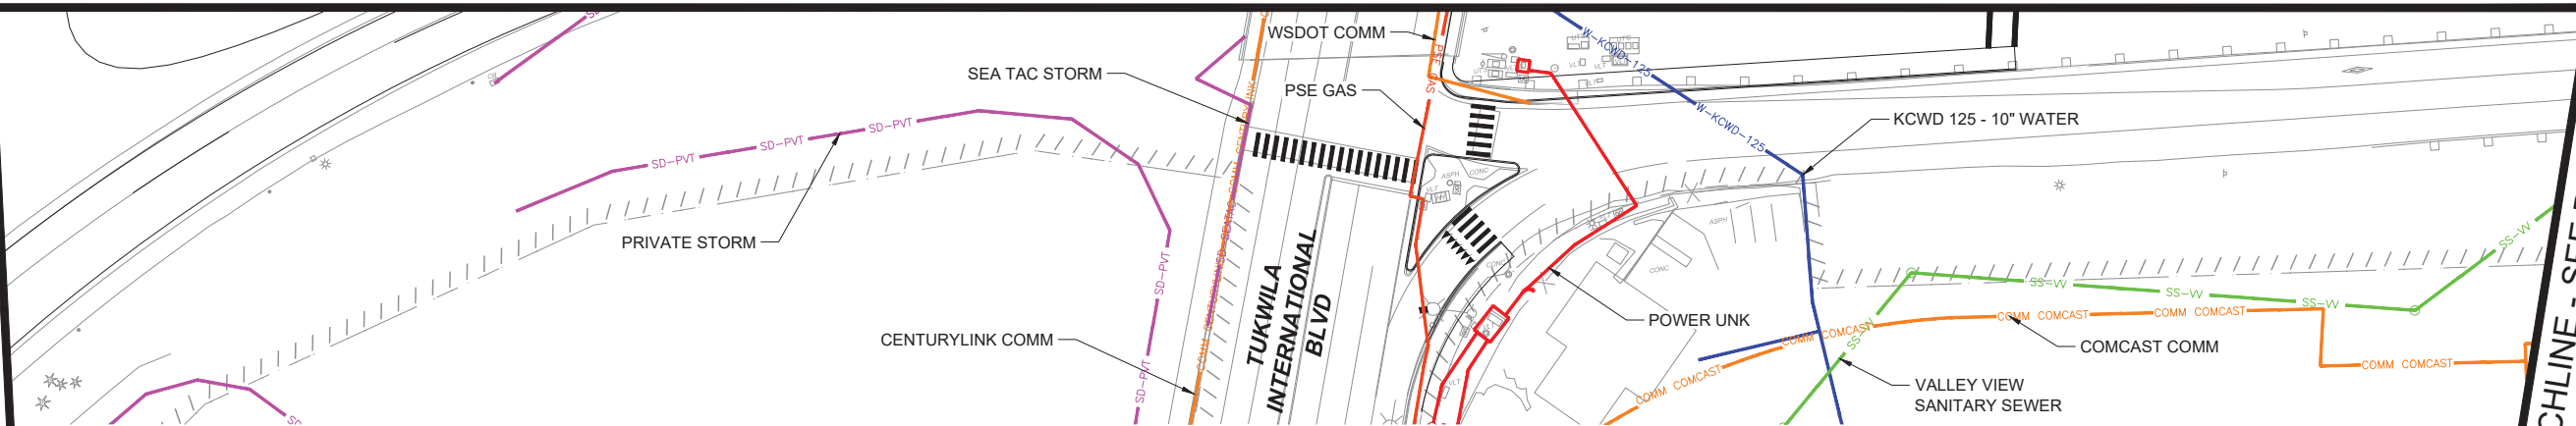

ALL EXISTING UTILITY INFORMATION DEPICTED AT QUALITY LEVEL D UNLESS OTHERWISE NOTED.

NOTES:

UTILITY QUALITY LEVEL A: PRECISE HORIZONTAL AND VERTICAL LOCATION OF UTILITIES OBTAINED BY THE ACTUAL EXPOSURE OR VERIFICATION OF PREVIOUSLY EXPOSED AND SURVEYED UTILITIES) AND SUBSEQUENT MEASUREMENT OF SUBSURFACE UTILITIES, USUALLY AT A SPECIFIC POINT. MINIMALLY INTRUSIVE EXCAVATION EQUIPMENT IS TYPICALLY USED TO MINIMIZE THE POTENTIAL FOR UTILITY DAMAGE. A PRECISE HORIZONTAL AND VERTICAL LOCATION, AS WELL AS OTHER UTILITY ATTRIBUTES, IS SHOWN ON PLAN DOCUMENTS. ACCURACY IS TYPICALLY SET TO 15-MM VERTICAL AND TO APPLICABLE HORIZONTAL SURVEY AND MAPPING ACCURACY AS DEFINED OR EXPECTED BY THE PROJECT OWNER.


UTILITY QUALITY LEVEL B: INFORMATION OBTAINED THROUGH THE APPLICATION OF APPROPRIATE SURFACE GEOPHYSICAL METHODS TO DETERMINE THE EXISTENCE AND APPROXIMATE HORIZONTAL POSITION OF SUBSURFACE UTILITIES. QUALITY LEVEL B DATA SHOULD BE REPRODUCIBLE BY SURFACE GEOPHYSICS AT ANY POINT OF THE DEPICTION. THIS INFORMATION IS SURVEYED TO APPLICABLE TOLERANCES DEFINED BY THE PROJECT AND REDUCED ONTO PLAN DOCUMENTS.

UTILITY QUALITY LEVEL C: INFORMATION OBTAINED BY SURVEYING AND PLOTTING VISIBLE ABOVE-GROUND UTILITY FEATURES AND BY USING PROFESSIONAL JUDGEMENT IN CORRELATING THIS INFORMATION TO QUALITY LEVEL D INFORMATION.

UTILITY QUALITY LEVEL D: INFORMATION DERIVED FROM EXISTING RECORDS OR ORAL RECOLLECTIONS.

LEGEND - EXISTING UTILITIES:

- | | |
|--------------------|---|
| —COMM CENTURYLINK— | UTILITY: COMM - CENTURYLINK |
| —COMM COMCAST— | UTILITY: COMM - COMCAST |
| —COMM WSDOT— | UTILITY: COMM - WSDOT |
| —COMM ZAYO— | UTILITY: COMM - ZAYO |
| —GAS PSE— | UTILITY: GAS - PSE |
| —PSE UG POWER— | UTILITY: POWER - PSE UNDERGROUND |
| —SCL OH POWER— | UTILITY: POWER - SCL OVERHEAD |
| —SCL UG POWER— | UTILITY: POWER - SCL UNDERGROUND |
| —SS-W— | UTILITY: SANITARY SEWER - VV |
| —SD-PVT— | UTILITY: STORM DRAIN - PRIVATE |
| —SD-SEATAC— | UTILITY: STORM DRAIN - SEATAC |
| —SD TUKWILA— | UTILITY: STORM DRAIN - TUKWILA |
| —SD-WSDOT— | UTILITY: STORM DRAIN - WSDOT |
| —W-KCWD-125— | UTILITY: WATER - KING COUNTY WATER DISTRICT 125 |
| —W - TUKWILA— | UTILITY: WATER - TUKWILA |

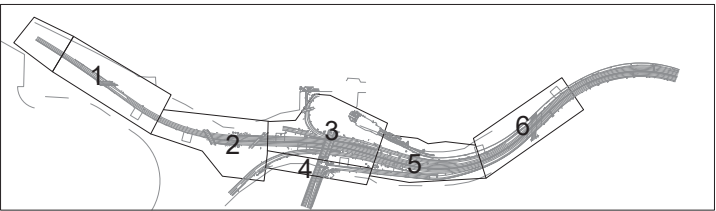

No.	DATE	DSN	CHK	APP	REVISION

DESIGNED BY:
DRAWN BY:
CHECKED BY:
APPROVED BY:

PHASE 2



PERTEET

2707 COLBY AVENUE, SUITE 900
EVERETT, WA 98201
425.252.7700 | 800.615.9900



LINE IS 1" AT
FULL SCALE




SCALE:	1" = 40'
FILENAME:	
CONTRACT ID:	
DATE:	4/10/2020

**I-405 BRT
BURIEN TC TO LYNNWOOD TC
CONCEPTUAL ENGINEERING PLANS**
TUKWILA INTERNATIONAL BLVD STATION
COMPOSITE UTILITY PLAN

DRAWING No.:	B02-UCP104
LOCATION No.:	
SHEET No.:	29
REV:	0

04/07/20 | 5:24 PM | DAVID HARRIS
X:\SOUND TRANSIT\PROJECTS\20170118 - I-405 BRT & OMF\CADD\02 - PLAN SHEETS\405-B02-UCP100.DWG

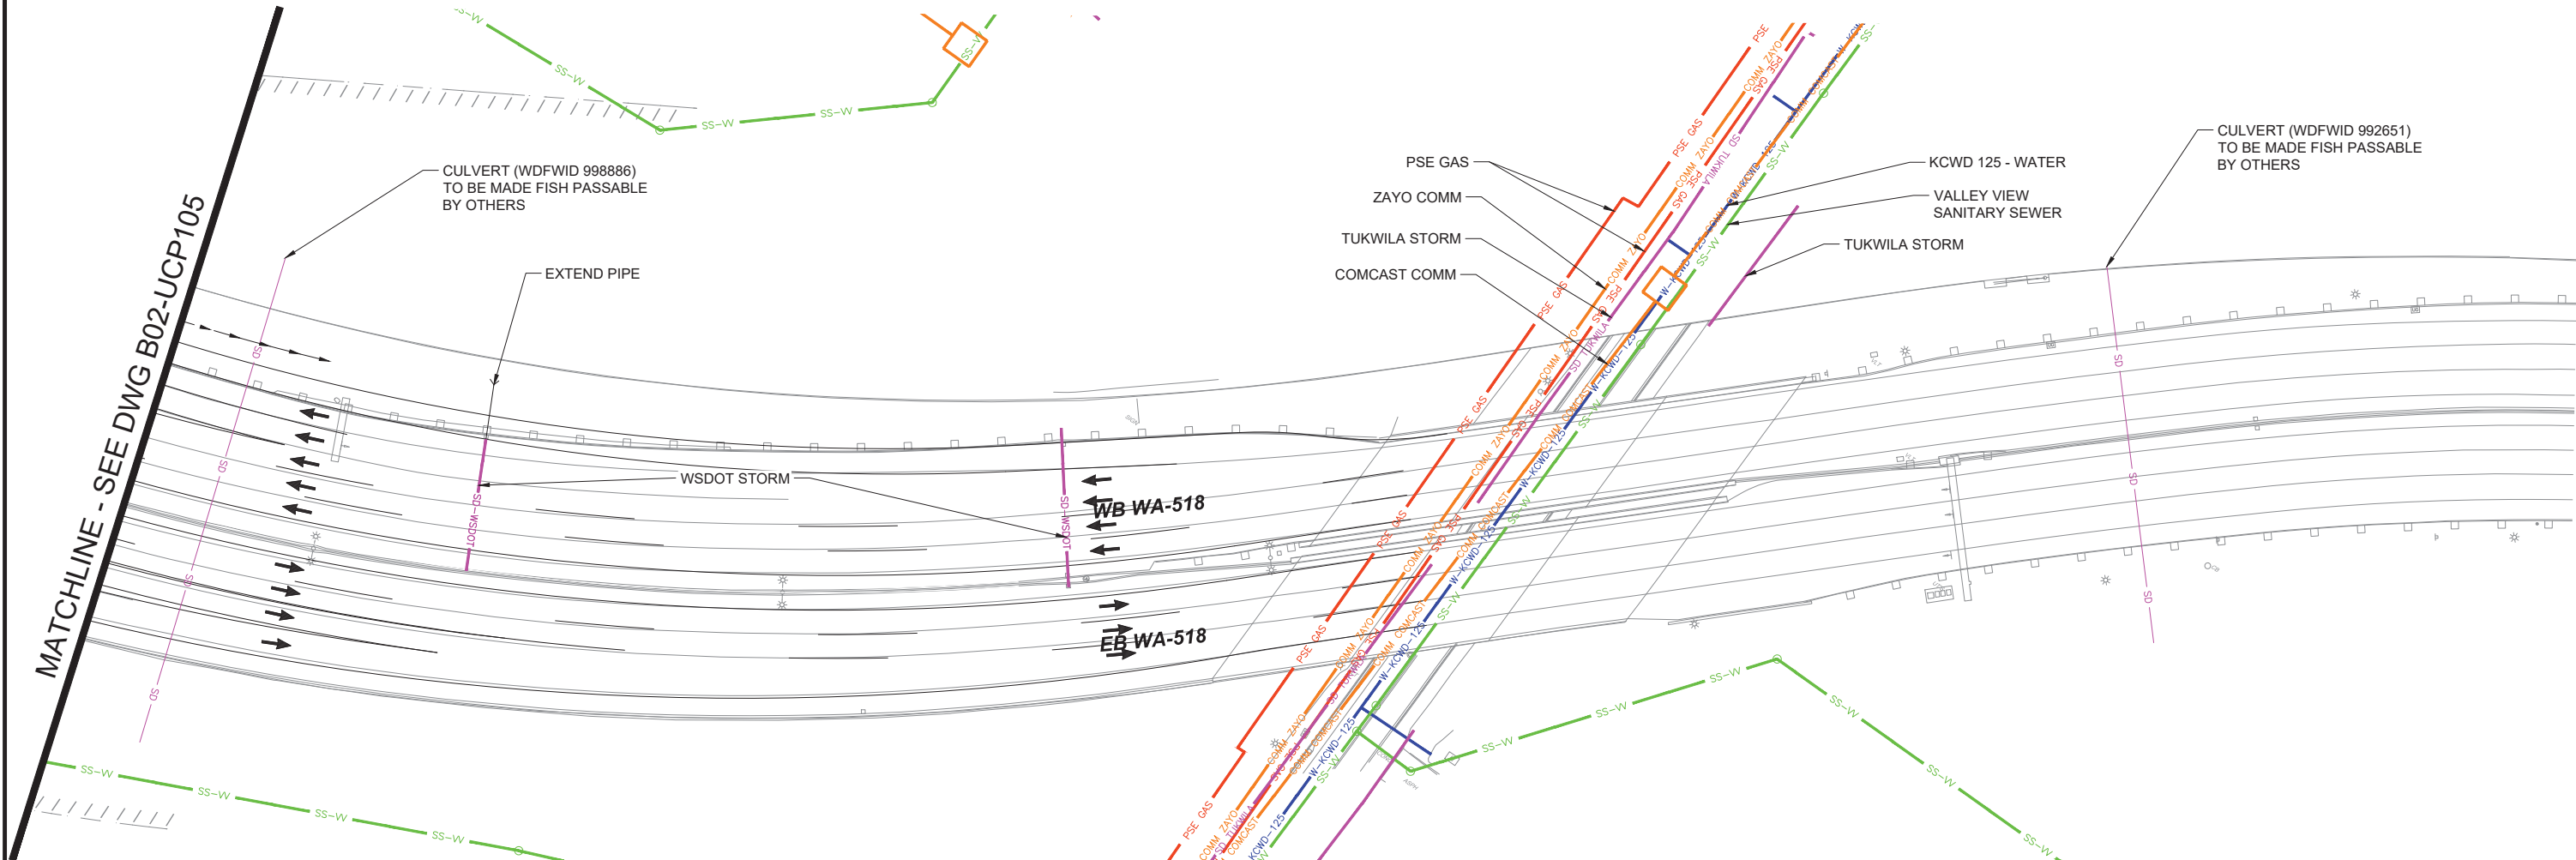

ALL EXISTING UTILITY INFORMATION DEPICTED AT QUALITY LEVEL D UNLESS OTHERWISE NOTED.

NOTES:

UTILITY QUALITY LEVEL A: PRECISE HORIZONTAL AND VERTICAL LOCATION OF UTILITIES OBTAINED BY THE ACTUAL EXPOSURE OR VERIFICATION OF PREVIOUSLY EXPOSED AND SURVEYED UTILITIES) AND SUBSEQUENT MEASUREMENT OF SUBSURFACE UTILITIES, USUALLY AT A SPECIFIC POINT. MINIMALLY INTRUSIVE EXCAVATION EQUIPMENT IS TYPICALLY USED TO MINIMIZE THE POTENTIAL FOR UTILITY DAMAGE. A PRECISE HORIZONTAL AND VERTICAL LOCATION, AS WELL AS OTHER UTILITY ATTRIBUTES, IS SHOWN ON PLAN DOCUMENTS. ACCURACY IS TYPICALLY SET TO 15-MM VERTICAL AND TO APPLICABLE HORIZONTAL SURVEY AND MAPPING ACCURACY AS DEFINED OR EXPECTED BY THE PROJECT OWNER.

UTILITY QUALITY LEVEL B: INFORMATION OBTAINED THROUGH THE APPLICATION OF APPROPRIATE SURFACE GEOPHYSICAL METHODS TO DETERMINE THE EXISTENCE AND APPROXIMATE HORIZONTAL POSITION OF SUBSURFACE UTILITIES. QUALITY LEVEL B DATA SHOULD BE REPRODUCIBLE BY SURFACE GEOPHYSICS AT ANY POINT OF THE DEPICTION. THIS INFORMATION IS SURVEYED TO APPLICABLE TOLERANCES DEFINED BY THE PROJECT AND REDUCED ONTO PLAN DOCUMENTS.

UTILITY QUALITY LEVEL C: INFORMATION OBTAINED BY SURVEYING AND PLOTTING VISIBLE ABOVE-GROUND UTILITY FEATURES AND BY USING PROFESSIONAL JUDGEMENT IN CORRELATING THIS INFORMATION TO QUALITY LEVEL D INFORMATION.


UTILITY QUALITY LEVEL D: INFORMATION DERIVED FROM EXISTING RECORDS OR ORAL RECOLLECTIONS.

LEGEND — PROPOSED UTILITIES:

SD UTILITY: STORM DRAIN

LEGEND — EXISTING UTILITIES:

COMM CENTURYLINK UTILITY: COMM — CENTURYLINK
COMM COMCAST UTILITY: COMM — COMCAST
COMM WSDOT UTILITY: COMM — WSDOT
COMM ZAYO UTILITY: COMM — ZAYO
GAS PSE UTILITY: GAS — PSE
PSE UG POWER UTILITY: POWER — PSE UNDERGROUND
SCL OH POWER UTILITY: POWER — SCL OVERHEAD
SCL UG POWER UTILITY: POWER — SCL UNDERGROUND
SS-W UTILITY: SANITARY SEWER — VV
SD-PVT UTILITY: STORM DRAIN — PRIVATE
SD-SEATAC UTILITY: STORM DRAIN — SEATAC
SD TUKWILA UTILITY: STORM DRAIN — TUKWILA
SD-WSDOT UTILITY: STORM DRAIN — WSDOT
W-KCWD-125 UTILITY: WATER — KING COUNTY WATER DISTRICT 125
W TUKWILA UTILITY: WATER — TUKWILA

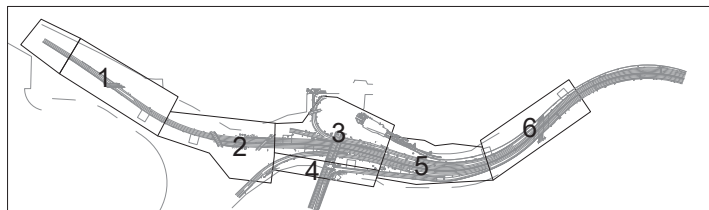

40 20 0 40 80
SCALE IN FEET

No.	DATE	DSN	CHK	APP	REVISION

DESIGNED BY:
DRAWN BY:
CHECKED BY:
APPROVED BY:

PHASE 2



PERITEET
2707 COLBY AVENUE, SUITE 900
EVERETT, WA 98201
425.252.7700 | 800.615.9900



SUBMITTED BY: DATE: REVIEWED BY: DATE:

SCALE: 1" = 40'
FILENAME:
CONTRACT ID:
DATE: 4/10/2020

**I-405 BRT
BURIEN TC TO LYNNWOOD TC
CONCEPTUAL ENGINEERING PLANS**
TUKWILA INTERNATIONAL BLVD STATION
COMPOSITE UTILITY PLAN

DRAWING No.: B02-UCP106
LOCATION No.:
SHEET No.: 31
REV: 0

Xrefs:
405_BRT_MP10
x1405RX
405BRT_TB22x34

NW 1/4 SE 1/4 SEC 21,
T 23 N, R 4 E; W.M.

NE 1/4 SE 1/4 SEC 21,
T 23 N, R 4 E; W.M.

NW 1/4 SW 1/4 SEC 22,
T 23 N, R 4 E; W.M.

NE 1/4 SW 1/4 SEC 22,
T 23 N, R 4 E; W.M.

SW 1/4 SE 1/4 SEC 21,
T 23 N, R 4 E; W.M.


SE 1/4 SE 1/4 SEC 21,
T 23 N, R 4 E; W.M.

SW 1/4 SW 1/4 SEC 22,
T 23 N, R 4 E; W.M.

SE 1/4 SW 1/4 SEC 22,
T 23 N, R 4 E; W.M.

MONUMENT COORDINATE TABLE

POINT NO.	NORTHING	EASTING	ELEVATION	DESC
309	172595.51	1280242.29	364.63	MON IN CASE
320	173332.25	1282313.96	231.31	MON IN CASE
323	171028.62	1282269.90	419.70	MON IN CASE
325	171091.53	1279634.65	352.65	MON IN CASE
329	171104.68	1278737.93	416.54	MON IN CASE

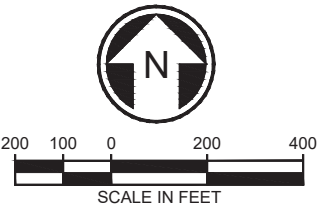


04/10/20 11:34:47 PM I:\LIN14
S11924 - ST I-405 BRT ROW SHEET FILES\I-405-B02-RMP101.DWG

No.	DATE	DSN	CHK	APP	REVISION

DESIGNED BY:	P. FRANK
DRAWN BY:	A. ALIMOVA
CHECKED BY:	J. BECKER
APPROVED BY:	J. BECKER

PHASE 2

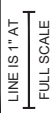


SUBMITTED BY:	DATE: 03/27/2020	REVIEWED BY:	DATE: 03/27/2020
---------------	------------------	--------------	------------------

SCALE: 1"=200'
FILENAME: I-405-B02-RMP101
CONTRACT ID:
DATE: 03/27/2020

I-405 BRT
BURIEN TC TO LYNNWOOD TC
CONCEPTUAL ENGINEERING PLANS
TUKWILA INTERNATIONAL BLVD STATION
RIGHT-OF-WAY MONUMENTATION PLAN

DRAWING No.:	B02-RMP101
LOCATION No.:	
SHEET No.:	32
REV:	

**NW 1/4 SE 1/4 SEC 22,
T 23 N, R 4 E; W.M.**

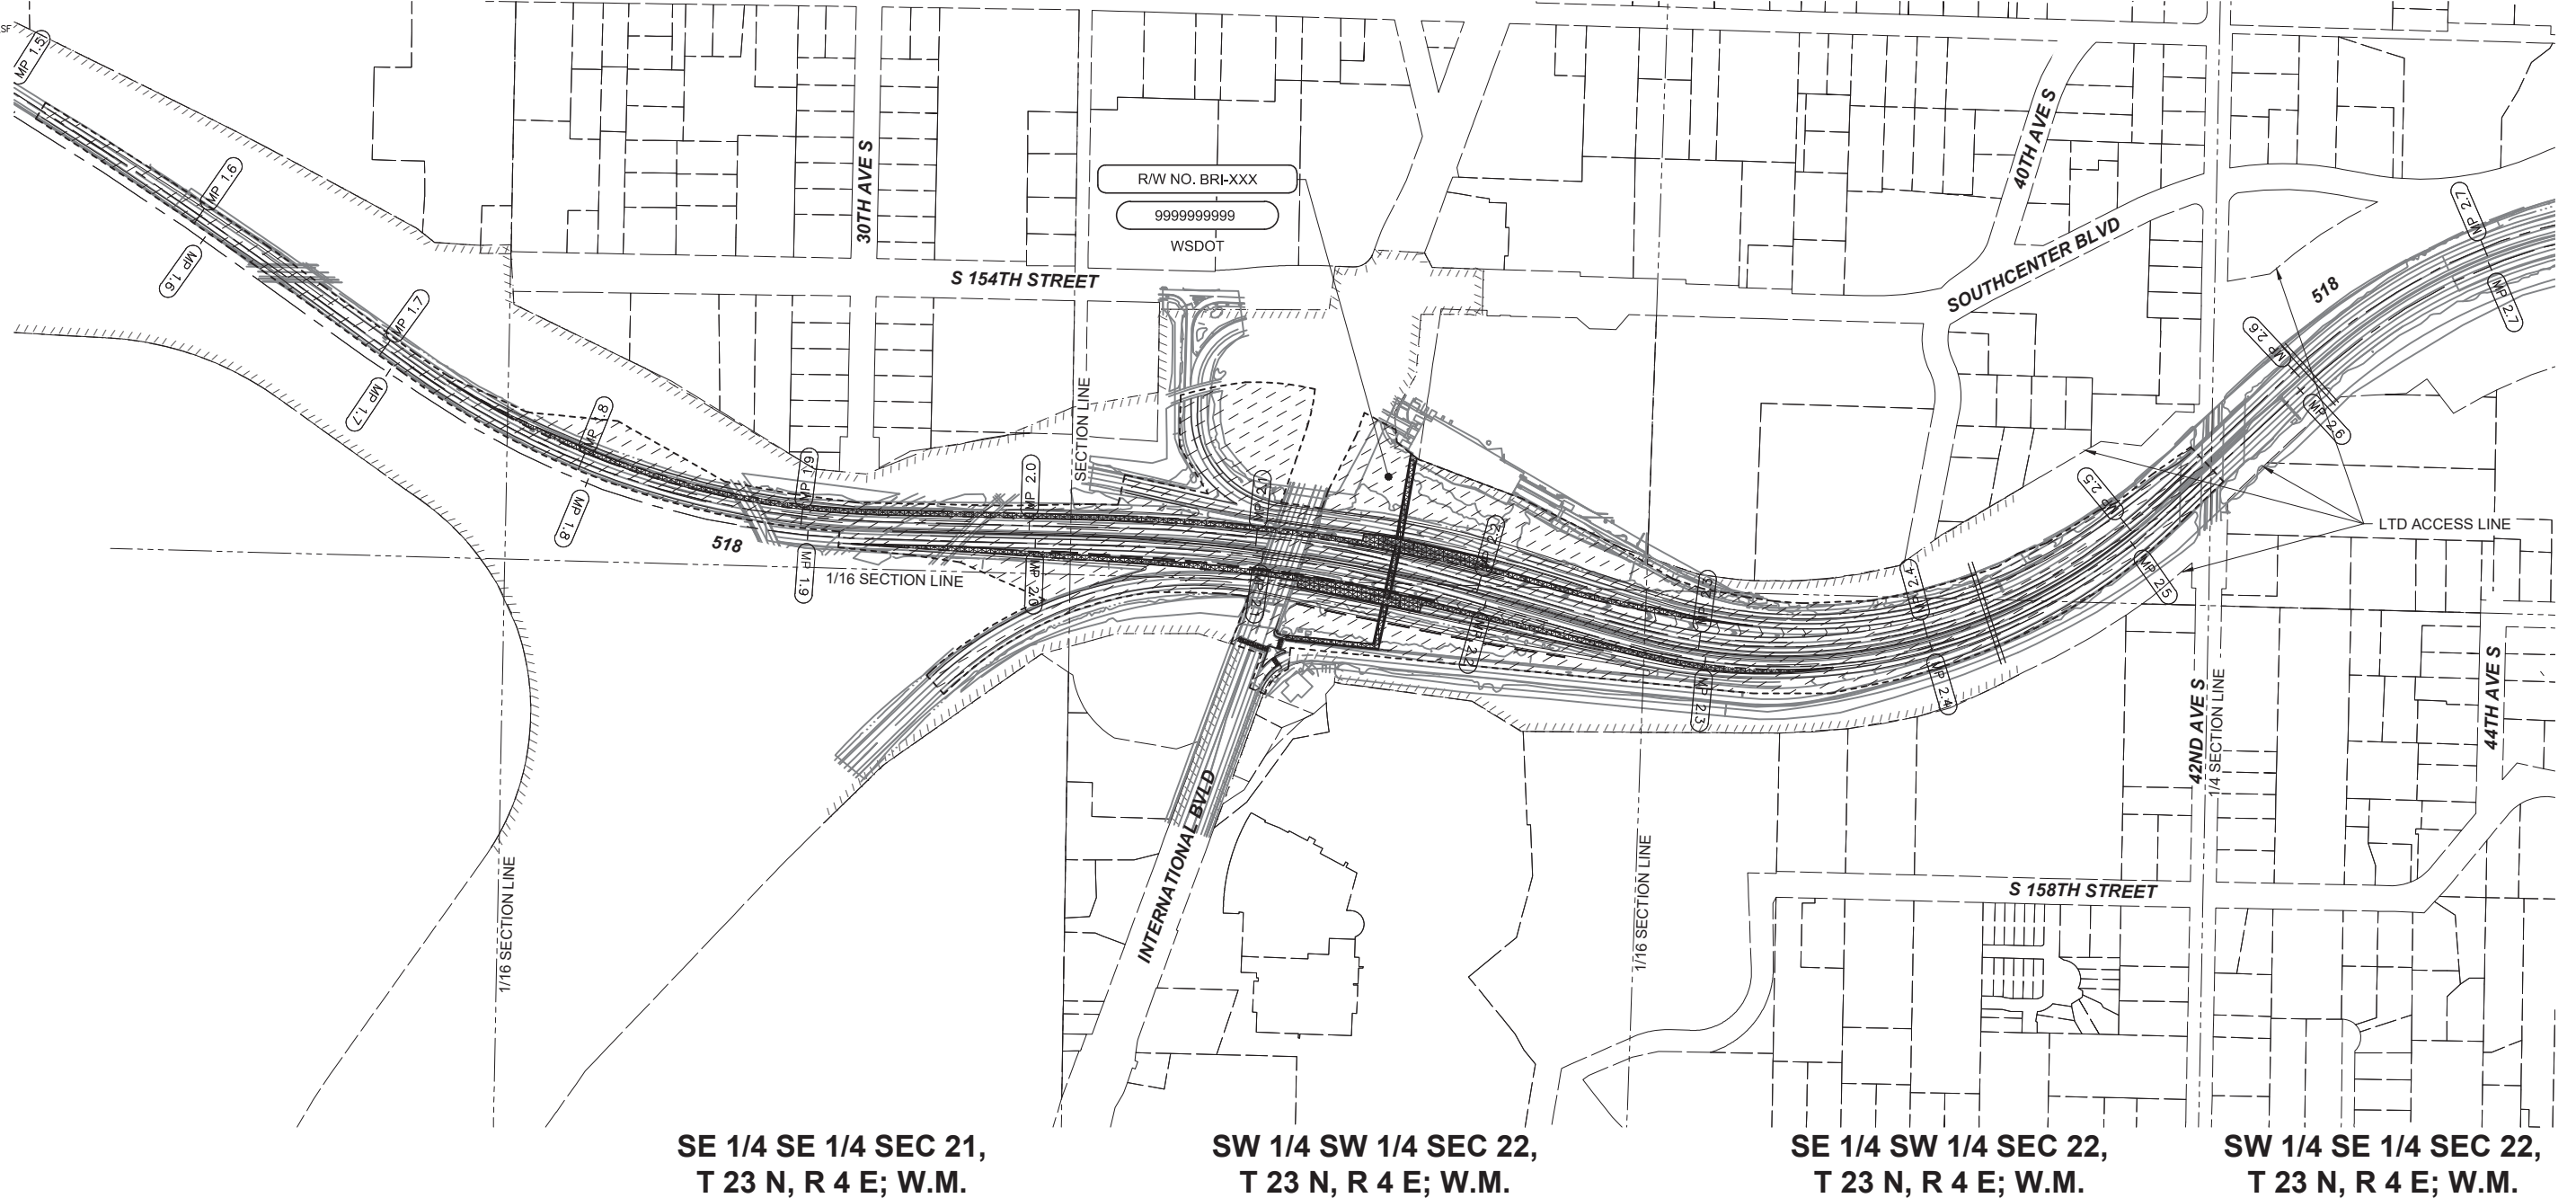

SOUND TRANSIT R/W NO.		PARCEL NO. (TAX ACCOUNT NO.)	OWNERS	PARCEL AREA SQ. FT.	FEE TAKE SQ. FT.	REMAINDER SQ. FT.	GUIDEWAY/ PERMANENT ESMT SQ. FT.	TEMPORARY CONSTRUCTION ESMT SQ. FT.	KING CO. RECORDING NO.
1	BRI-XXX	9999999999	WSDOT				72,172	977,742	

LEGEND

MP XX

WSDOT MILE POST

WSDOT LIMITED ACCESS
PROPERTY LINE

FEE TAKE

1 TEMPORARY CONSTRUCTION EASEMENT

WSDOT ASL



200 100 0 200 400

SCALE IN FEET

Number of Revisions					
No.	DATE	DSN	CHK	APP	REVISION

DESIGNED BY:	P. FRANK
DRAWN BY:	A. ALIMOVA
CHECKED BY:	J. BECKER
APPROVED BY:	J. BECKER

PHASE 2



LIN & ASSOCIATES, INC.
Consulting Engineers



LINE IS 1" AT FULL SCALE




SCALE:
1"=200'
FILENAME:
I-405-B02-RPP101
CONTRACT ID:

DATE:	03/27/2020
-------	------------

T	SCALE: 1"=200'
	FILENAME: I-405-B02-R
	CONTRACT ID
	DATE: 03/27/2020


I-405 BRT
BURIEN TC TO LYNNWOOD TC
CONCEPTUAL ENGINEERING PLANS
TUKWILLA INTERNATIONAL BLVD STATION
RIGHT-OF-WAY PLAN

DRAWING No.:	
B02-RPP101	
LOCATION No.:	
SHEET No.:	REV:
33	

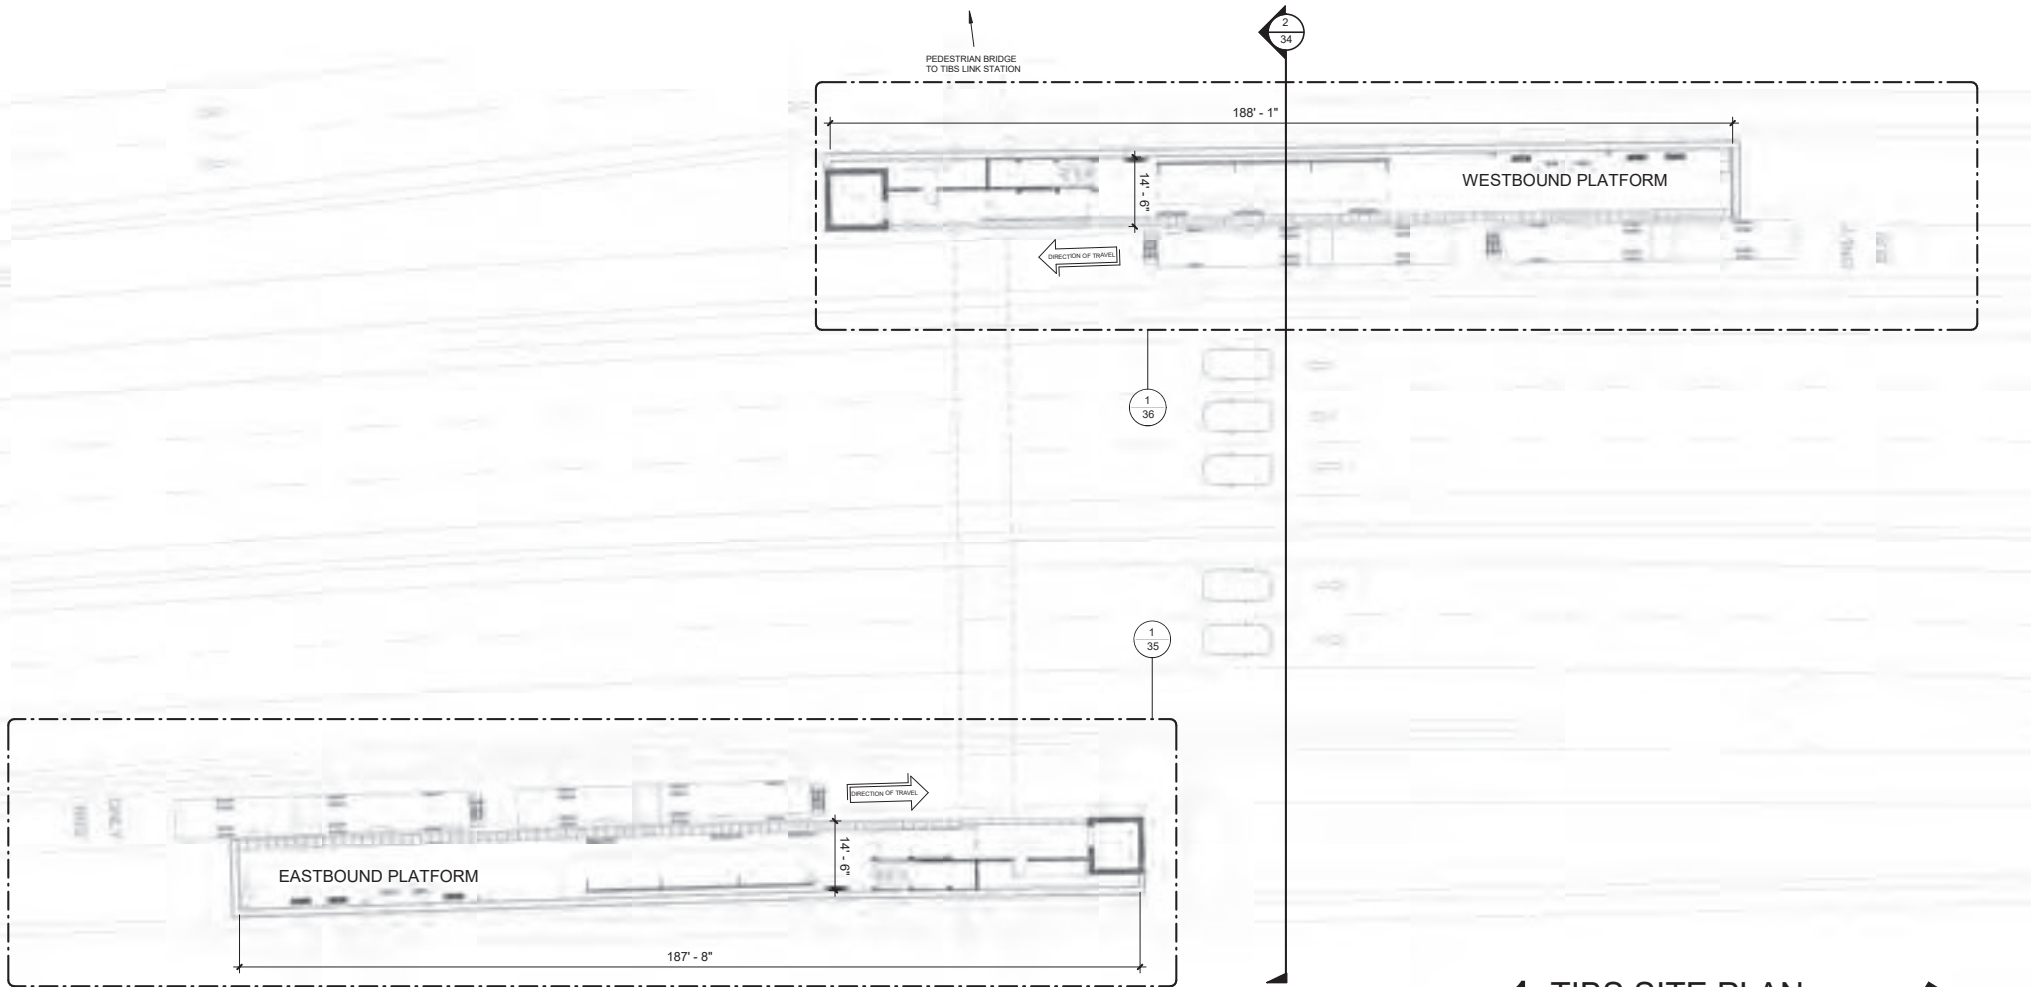

GENERAL NOTE:
A. SHELTER AND AMENITIES AT EACH STATION ARE BASED ON A PROTOTYPICAL LAYOUT AND MAY VARY AS THE PROJECT DEVELOPS.

1 TIBS SITE PLAN
1" = 20'-0"

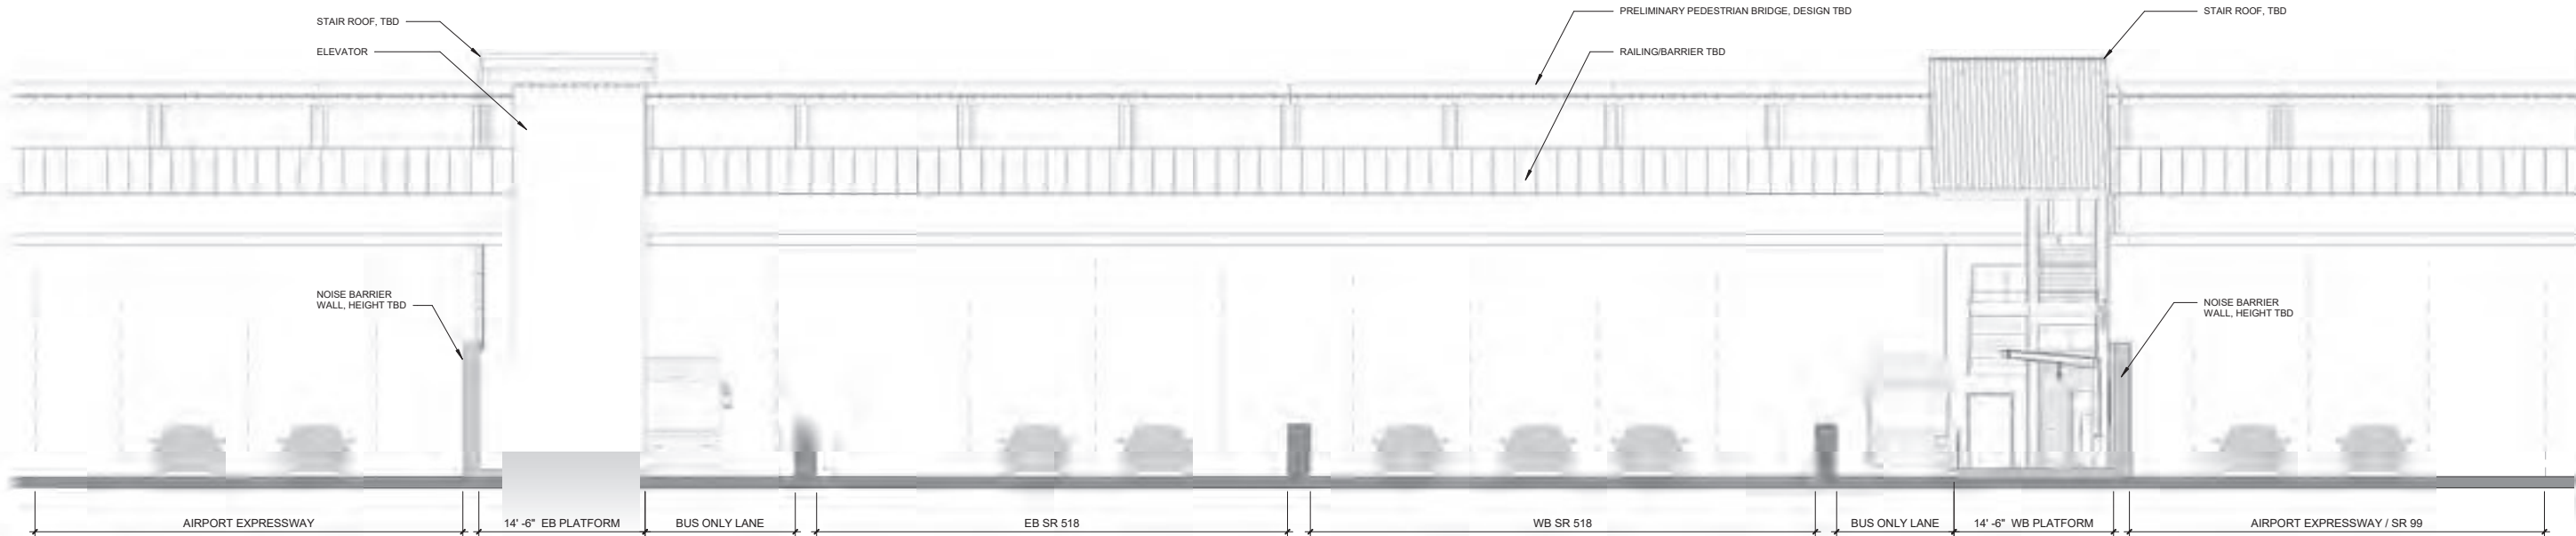

2 TIBS SECTION DIAGRAM
1/8" = 1'-0"

1	-				-
No.	DATE	DSN	CHK	APP	REVISION

DESIGNED BY:

DRAWN BY:
BW/CD/JSP
CHECKED BY:
KG
APPROVED BY:

PHASE 2



LINE IS 1" AT
FULL SCALE




SCALE:	AS NOTED
FILENAME:	
CONTRACT ID:	
DATE:	04/10/2020

I-405 BRT
BURIEN TC TO LYNNWOOD TC
CONCEPTUAL ENGINEERING PLANS

TUKWILA INTERNATIONAL BLVD STATION
PLATFORM PLANS

DRAWING No.:	B02-ASP101
LOCATION No.:	
SHEET No.:	34
REV:	

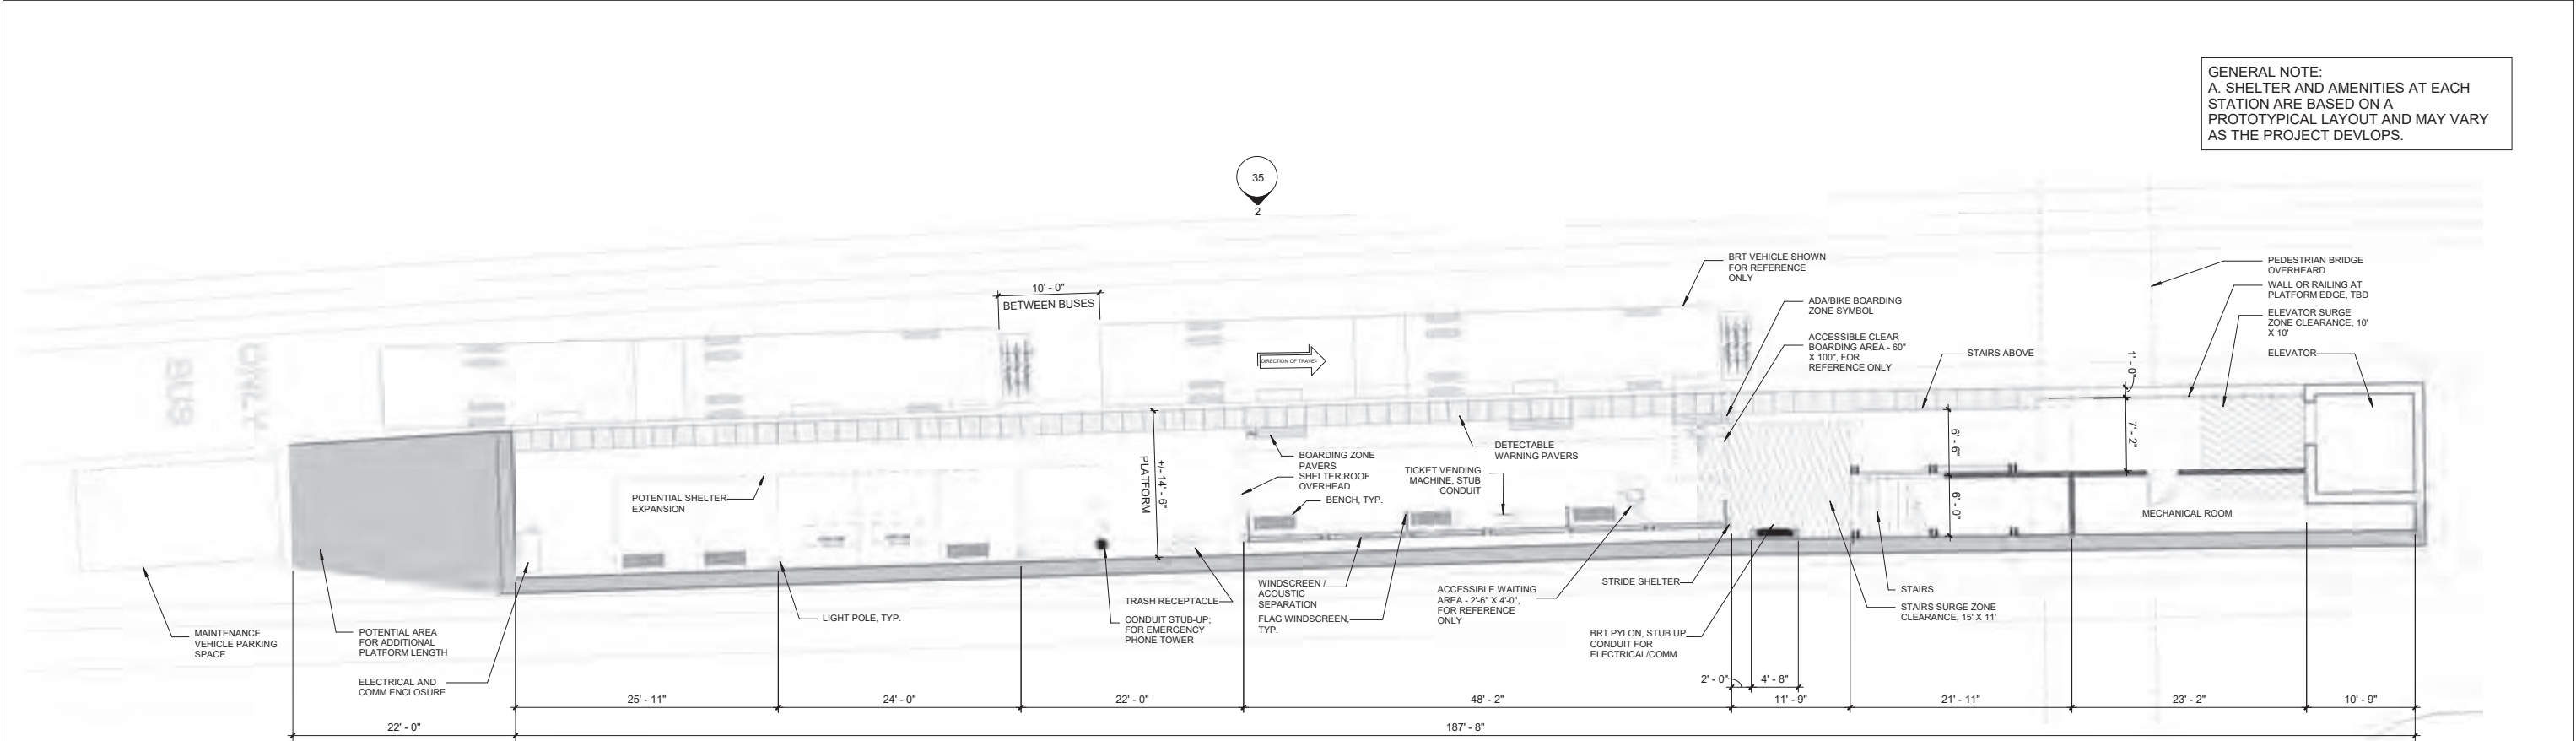


GENERAL NOTE:
A. SHELTER AND AMENITIES AT EACH STATION ARE BASED ON A PROTOTYPICAL LAYOUT AND MAY VARY AS THE PROJECT DEVELOPS.

1 TIBS EB PLATFORM PLAN
1/8" = 1'-0"




4 TIBS EB PLATFORM

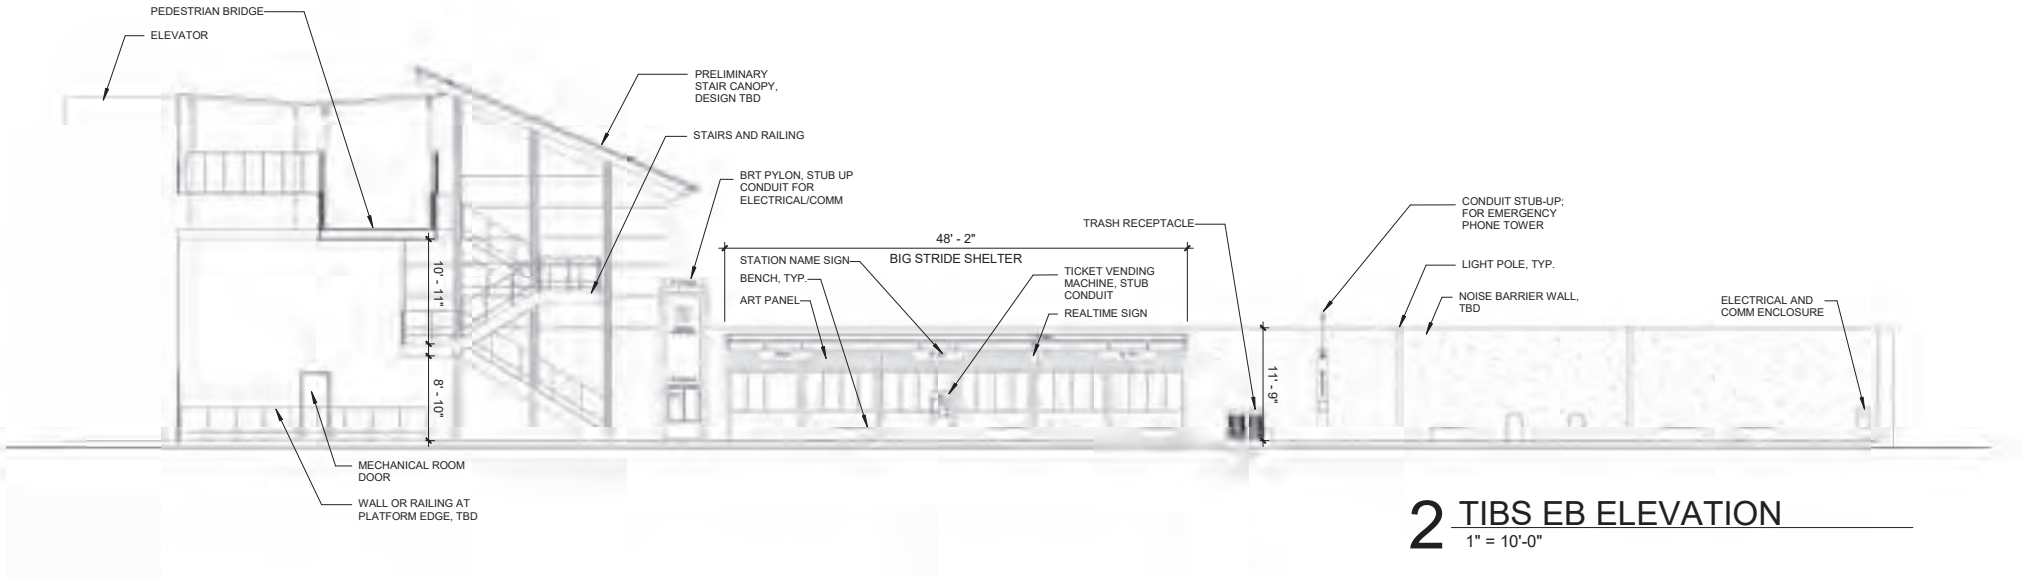

2 TIBS EB ELEVATION
1" = 10'-0"

1	-					DESIGNED BY: --	PHASE 2	wsp	PIVOT	LINE IS 1" AT FULL SCALE	SOUNDTRANSIT	SCALE: AS NOTED	I-405 BRT BURIEN TC TO LYNNWOOD TC CONCEPTUAL ENGINEERING PLANS TUKWILA INTERNATIONAL BLVD STATION PLATFORM PLANS	DRAWING No.: B02-ASP102
						DRAWN BY: BW/CD/JSP						FILENAME:		LOCATION No.:
						CHECKED BY: KGT						CONTRACT ID:		SHEET No.:
						APPROVED BY:						DATE: 04/10/2020		REV:
No.	DATE	DSN	CHK	APP	REVISION		SUBMITTED BY:	DATE:	REVIEWED BY:	DATE:				35


GENERAL NOTE:
A. SHELTER AND AMENITIES AT EACH STATION ARE BASED ON A PROTOTYPICAL LAYOUT AND MAY VARY AS THE PROJECT DEVELOPS.

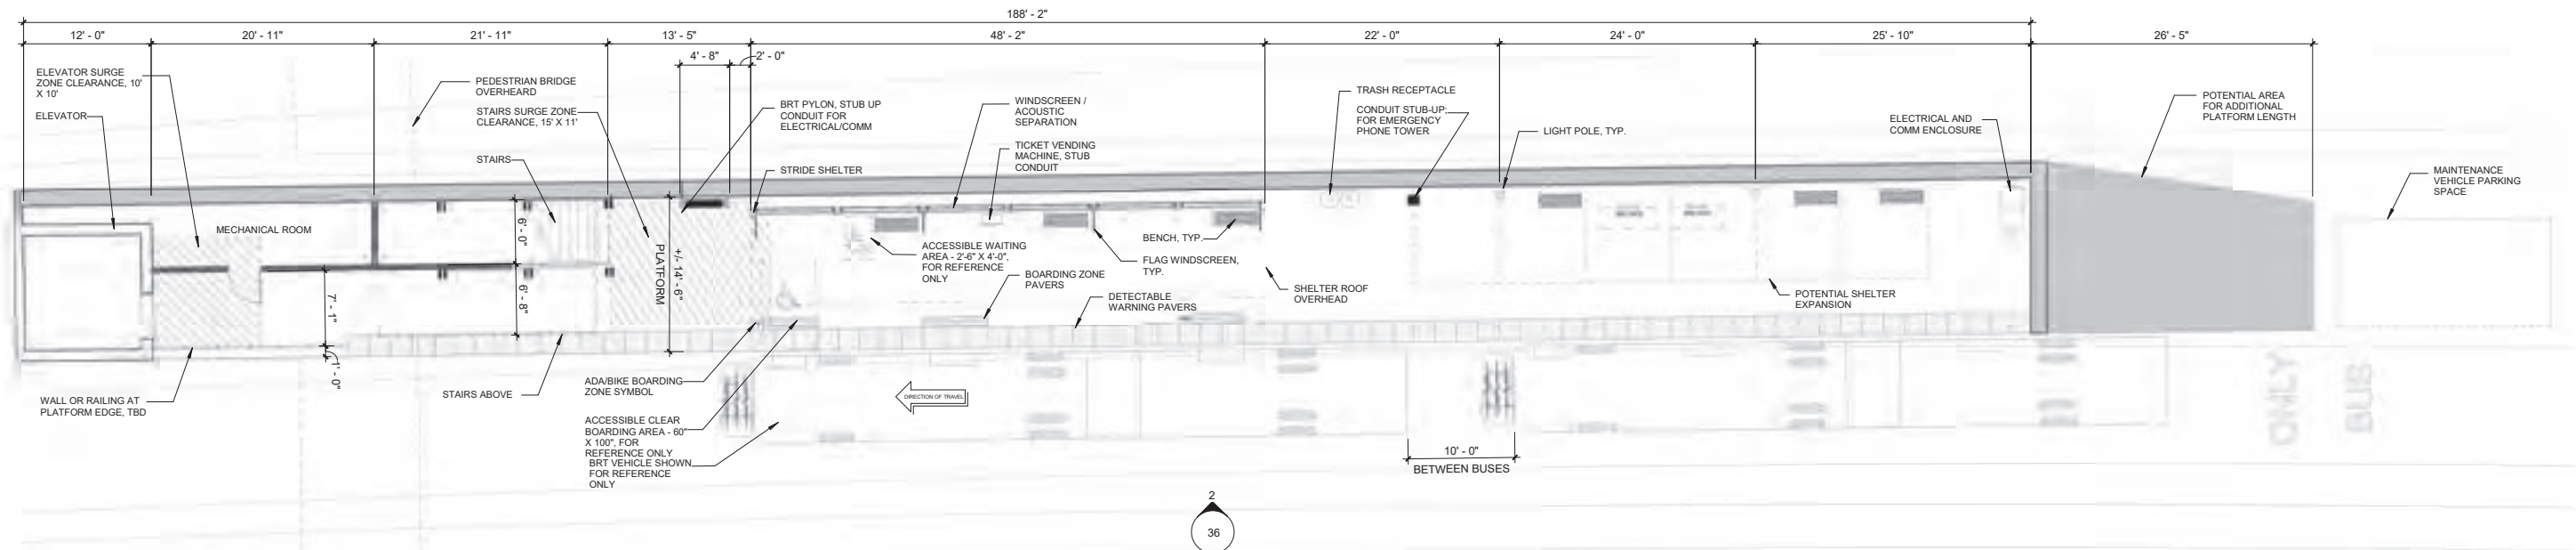

1 TIBS WB PLATFORM PLAN
1/8" = 1'-0"



3 TIBS WB PLATFORM

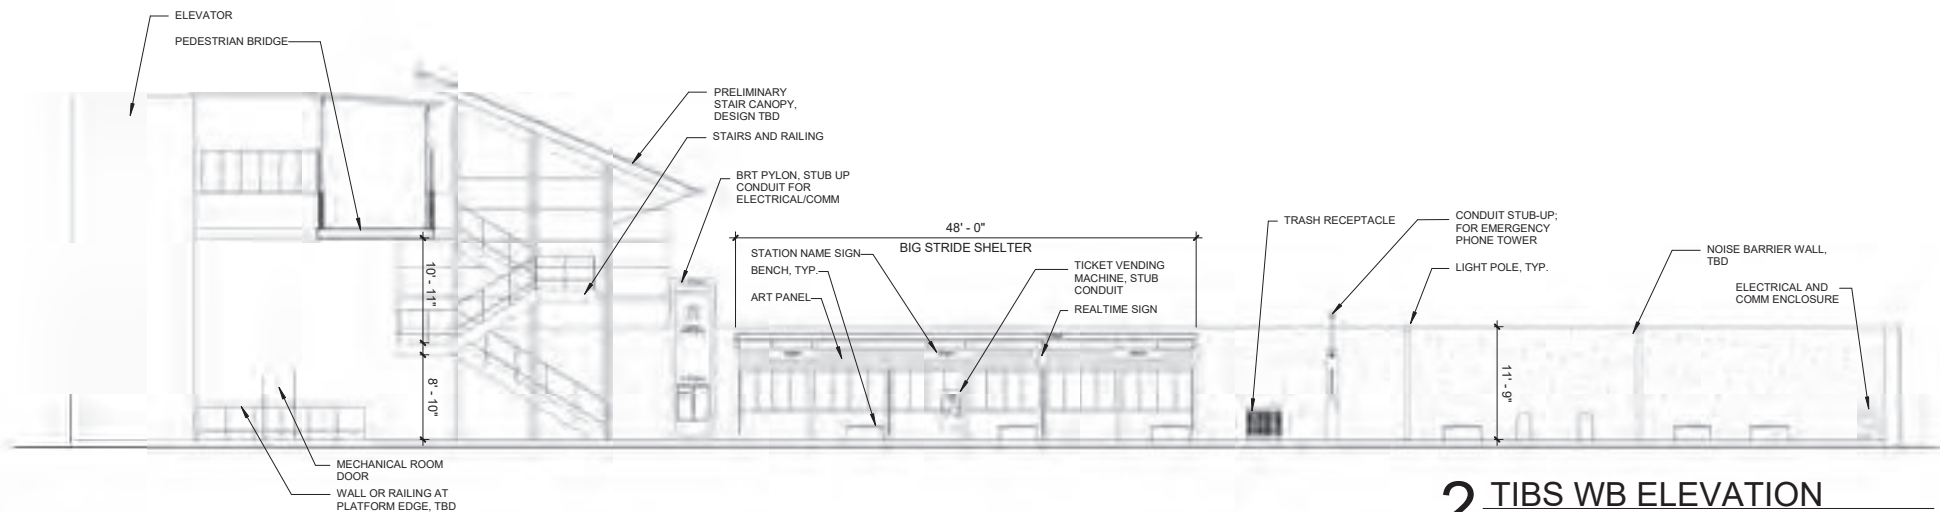


2 TIBS WB ELEVATION
1" = 10'-0"

1	-				-
No.	DATE	DSN	CHK	APP	REVISION

DESIGNED BY:	--
DRAWN BY:	BW/CD/JSP
CHECKED BY:	KG
APPROVED BY:	

PHASE 2				SCALE: AS NOTED	I-405 BRT BURIEN TC TO LYNNWOOD TC CONCEPTUAL ENGINEERING PLANS TUKWILA INTERNATIONAL BLVD STATION PLATFORM PLANS	DRAWING No.: B02-ASP103
SUBMITTED BY:	DATE:	REVIEWED BY:	DATE:	FILENAME:		LOCATION No.:
DATE:	DATE:	DATE:	DATE:	CONTRACT ID:		SHEET No.: 36
DATE:	DATE:	DATE:	DATE:	CONTRACT ID:		REV:

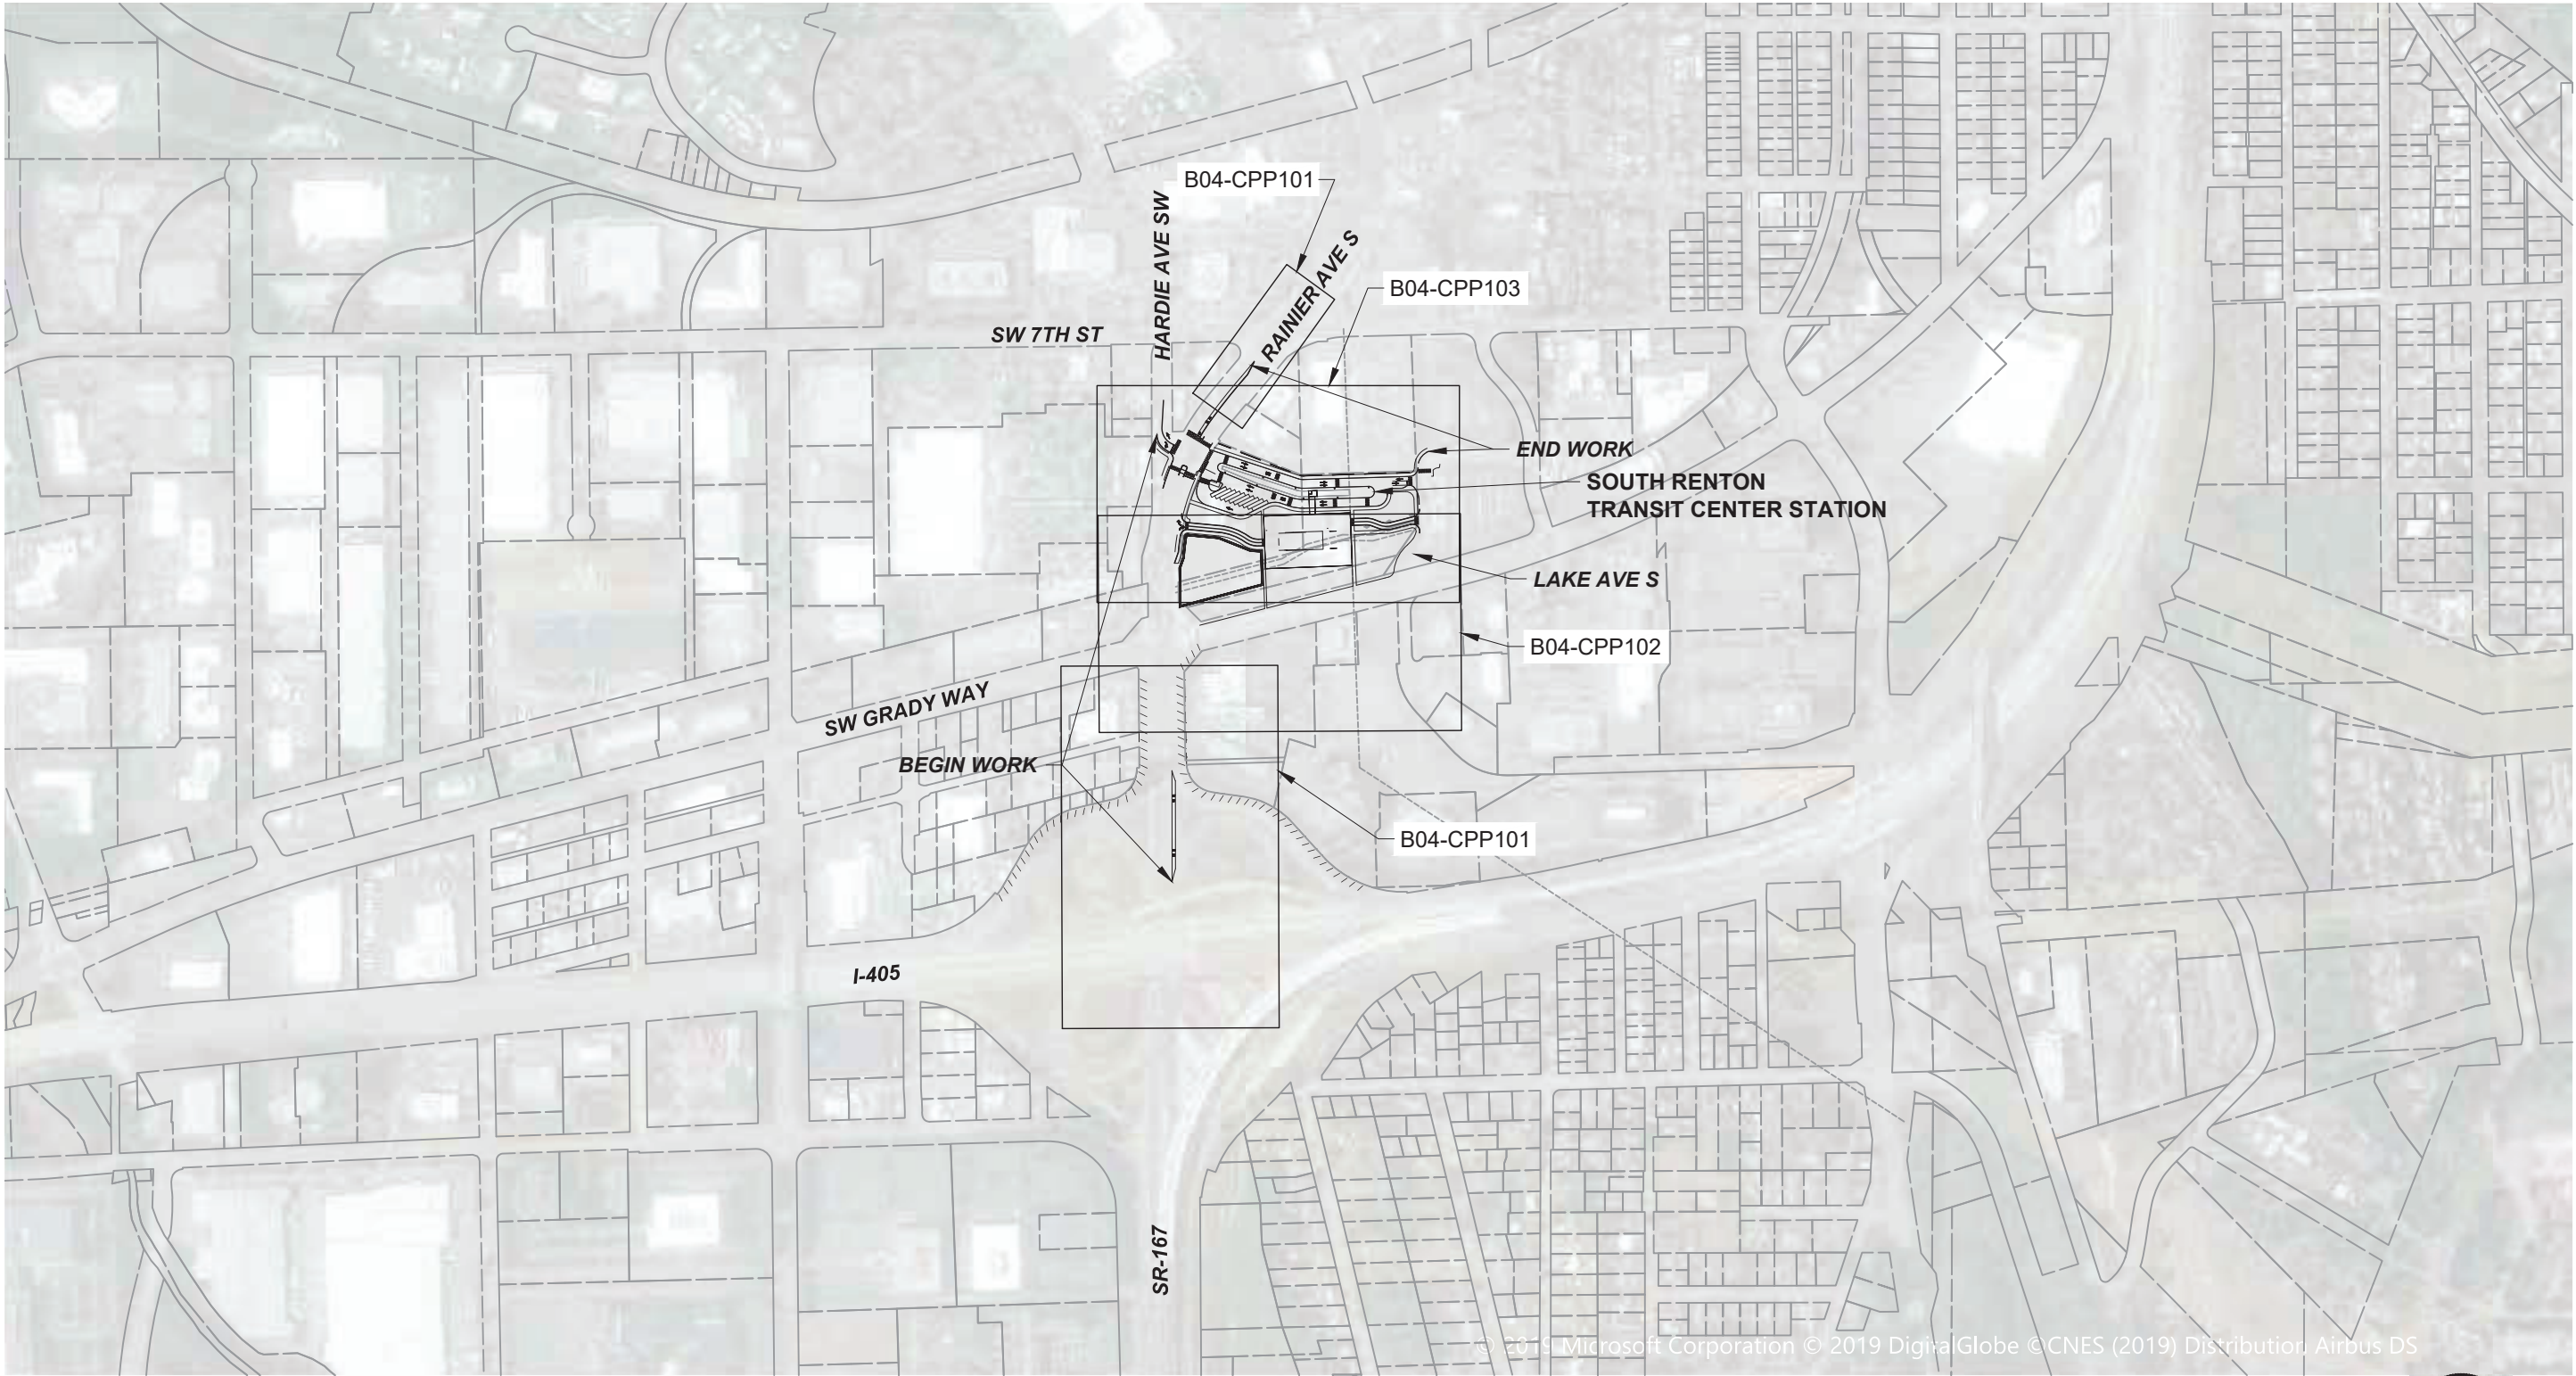

04/10/20 1 9:23 AM I USCSE78695
J:\16363P_ST_1405-BRT\CADD\SH1405-B04-GZK100.DWG

No.	DATE	DSN	CHK	APP	REVISION

DESIGNED BY:
DRAWN BY:
CHECKED BY:
APPROVED BY:

PHASE 2

		
SUBMITTED BY:	DATE:	REVIEWED BY:

LINE IS 1" AT FULL SCALE


SOUNDTRANSIT

SCALE:	1" = 300'
FILENAME:	1405-B04-GZK100
CONTRACT ID:	
DATE:	4/10/2020


I-405 BRT
BURIEN TC TO LYNNWOOD TC
CONCEPTUAL ENGINEERING PLANS

SOUTH RENTON TRANSIT CENTER
KEY MAP / SUMMARY OF IMPROVEMENTS


DRAWING No.:	B04-GZK100
LOCATION No.:	
SHEET No.:	37
REV:	0

04/10/20 | 9:25 AM | USCSE678695
J:\16363P_ST_1405-BRT\CADD\SH1405-B04-CPP100.DWG

MATCHLINE - SEE SHEET B04-CPP103

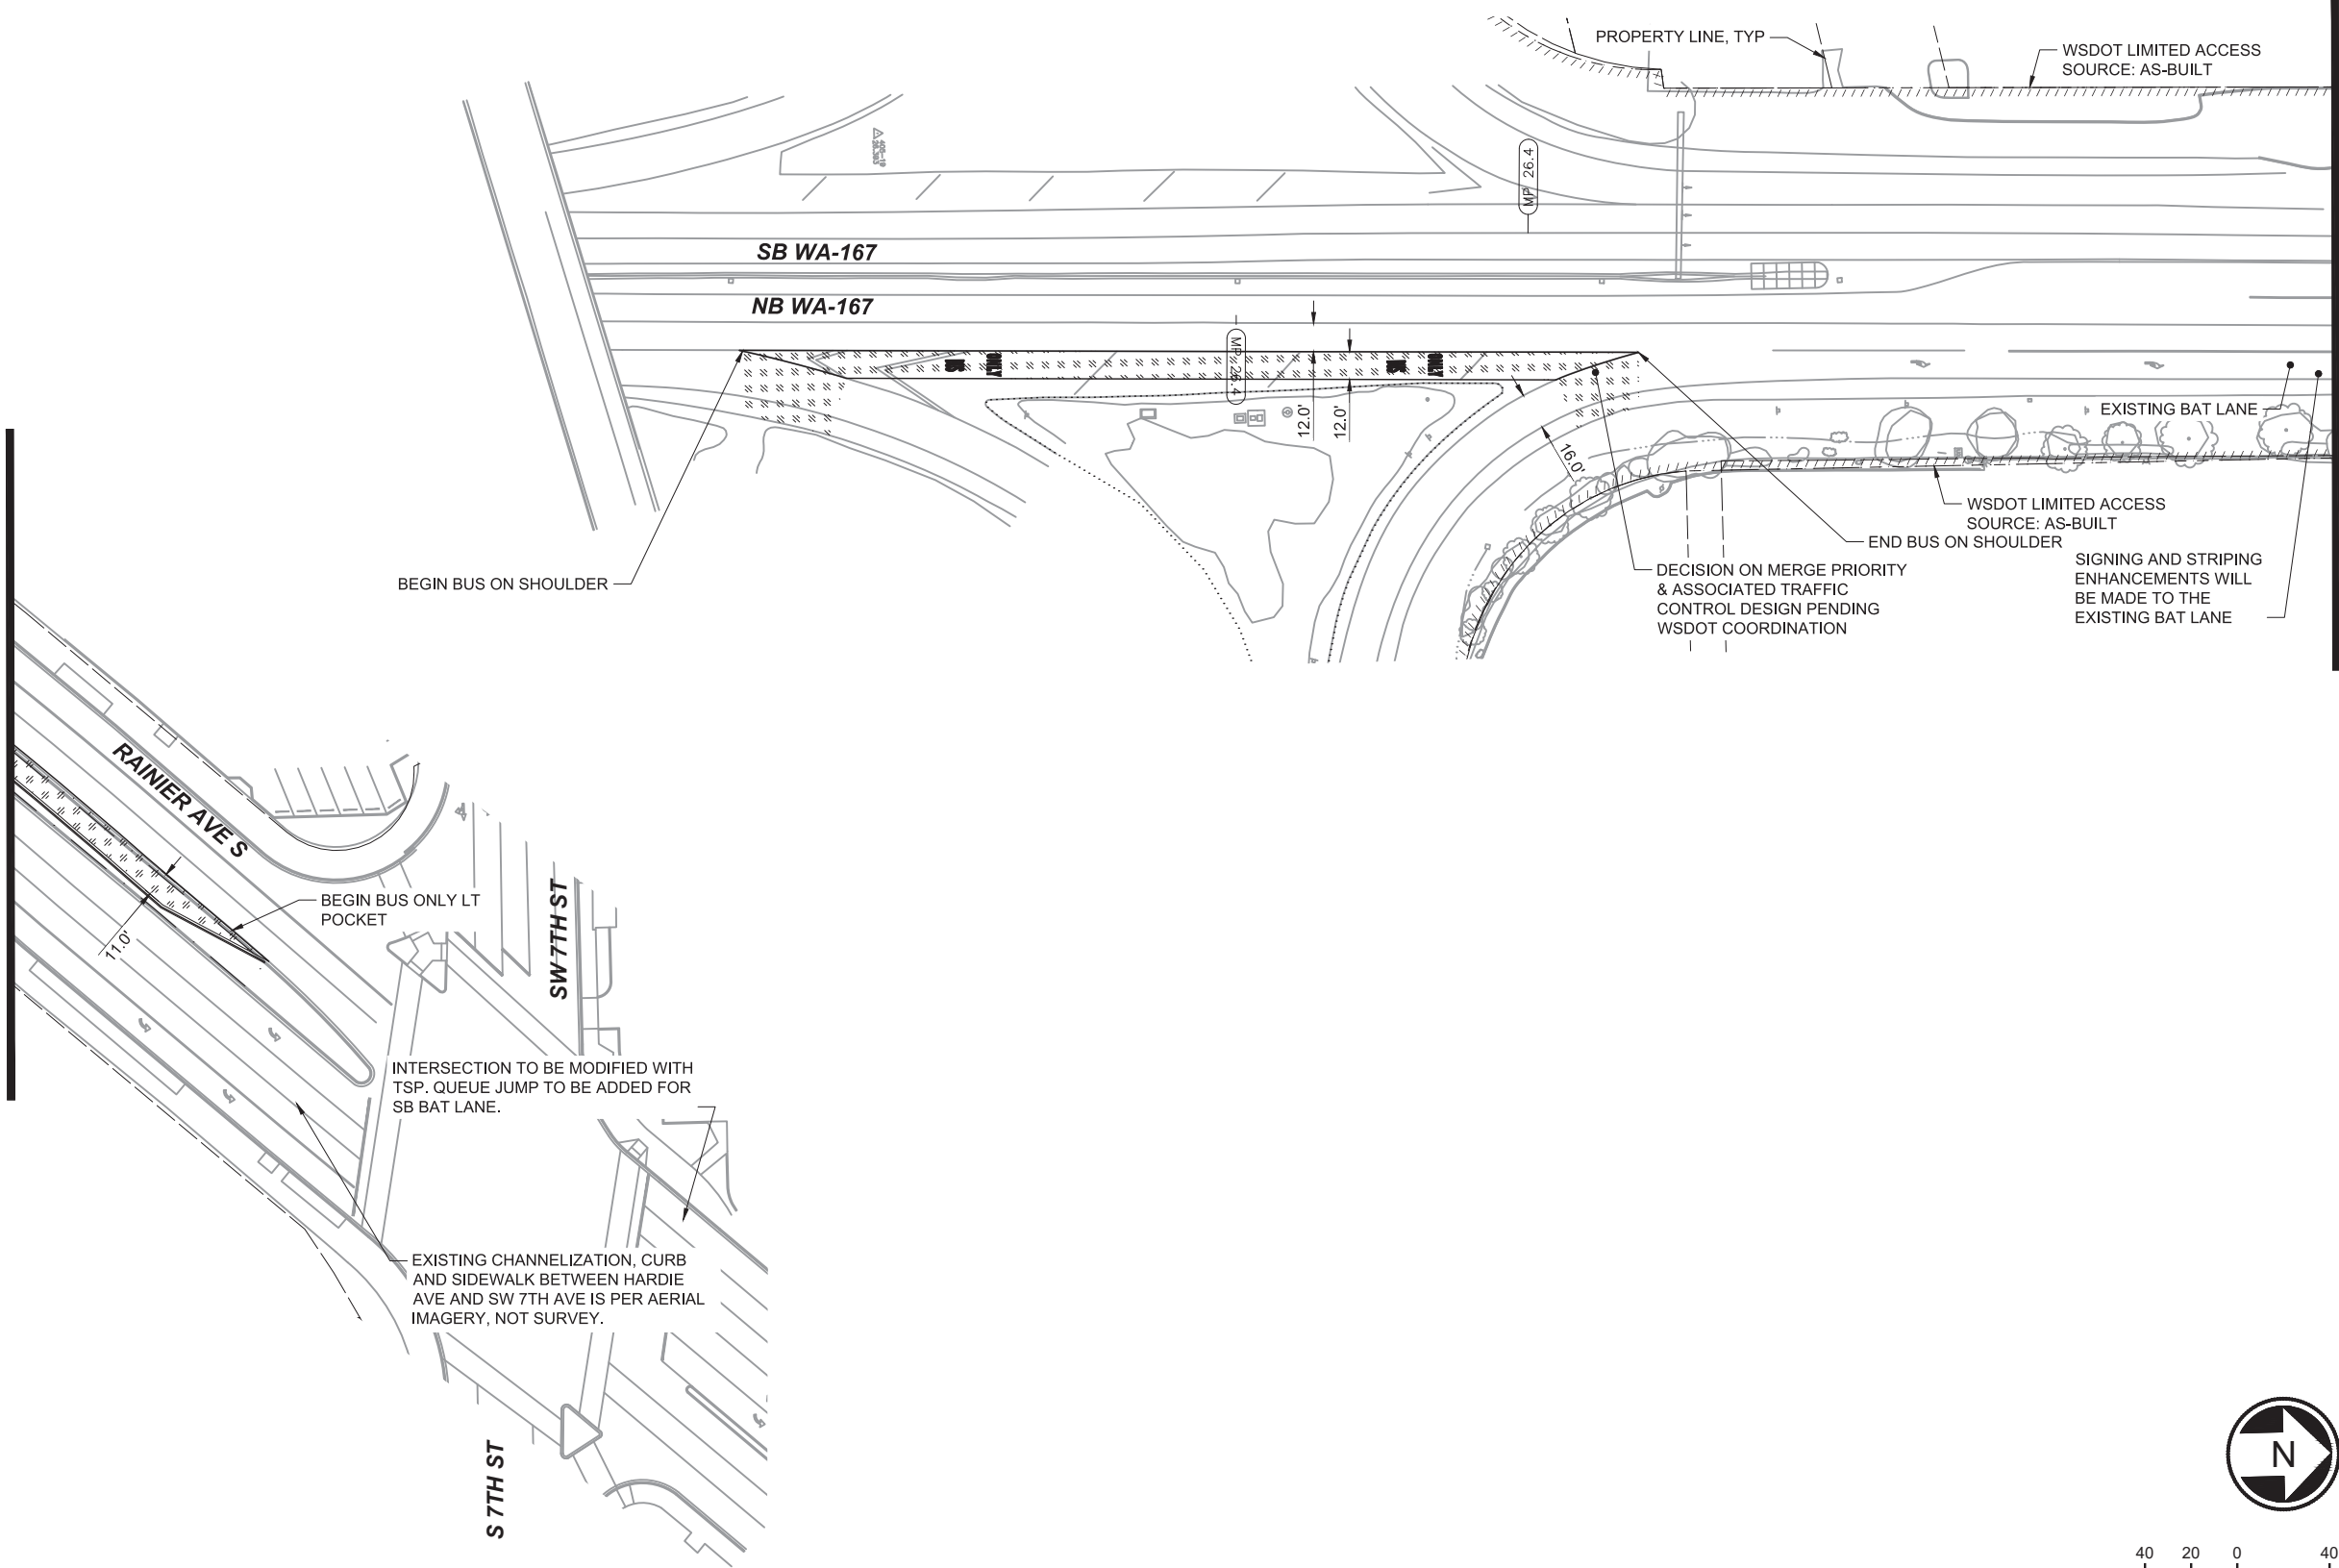

MATCHLINE - SEE SHEET B04-CPP102

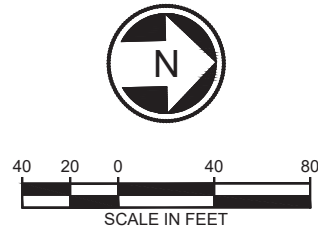

No.	DATE	DSN	CHK	APP	REVISION

DESIGNED BY:
DRAWN BY:
CHECKED BY:
APPROVED BY:

PHASE 2

wsp		
SUBMITTED BY:	DATE:	REVIEWED BY:




SCALE:	1" = 40'
FILENAME:	I405-B04-CPP100
CONTRACT ID:	
DATE:	4/10/2020


I-405 BRT
BURIEN TC TO LYNNWOOD TC
CONCEPTUAL ENGINEERING PLANS
SOUTH RENTON TRANSIT CENTER
CIVIL PLANS

DRAWING No.:	B04-CPP101
LOCATION No.:	
SHEET No.:	38
REV:	0

MATCHLINE - SEE SHEET B04-CPP103

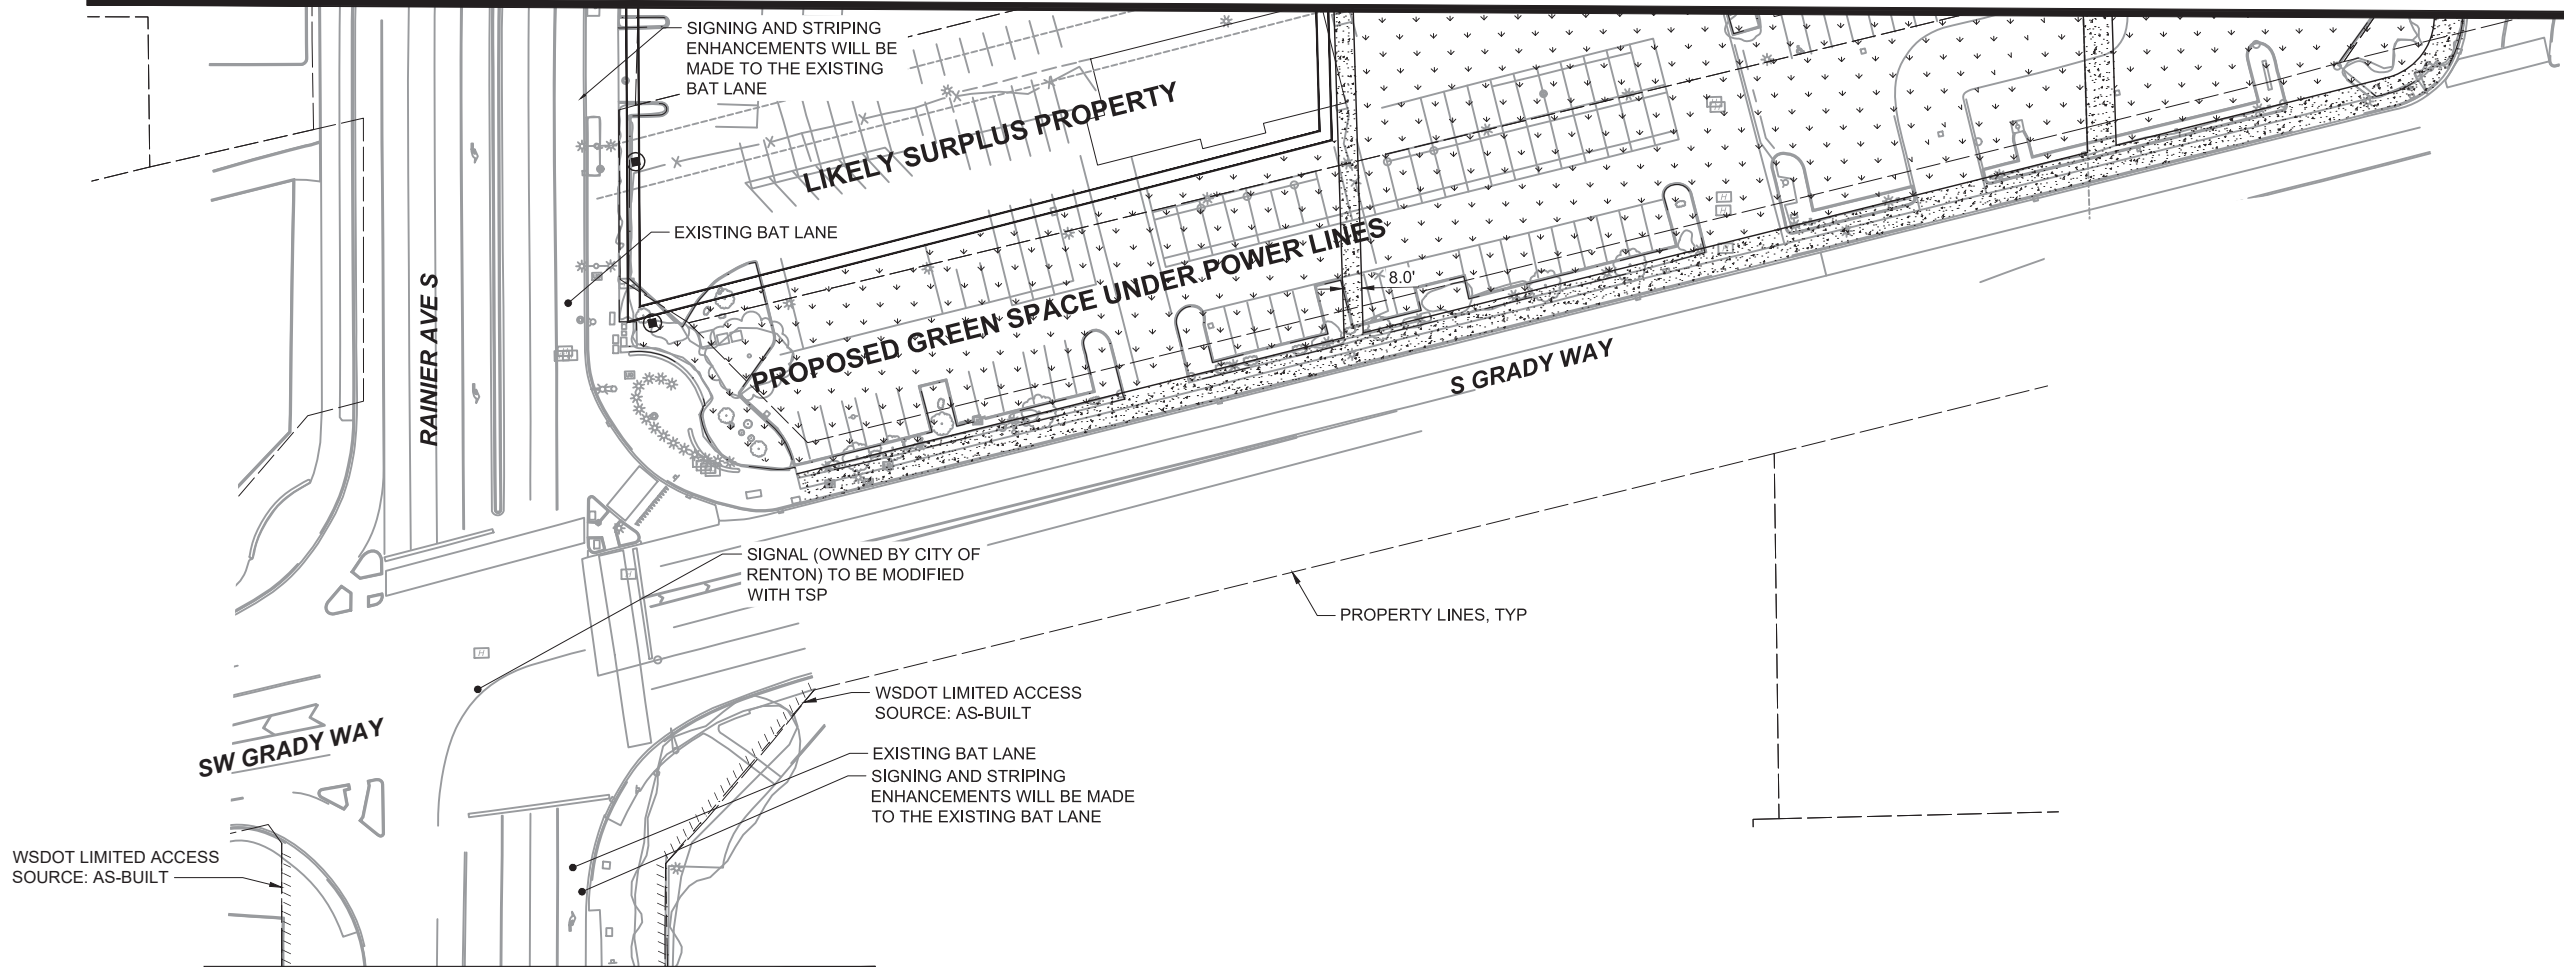


MATCHLINE - SEE SHEET B04-CPP101

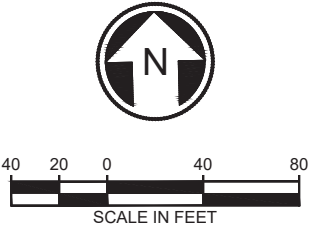

04/10/20 10:25 AM I:\USCSE78695
J:\160363P_ST_1405-BRT\CADD\SH1\405-B04-CPP100.DWG

--	--	

04/07/20 | 5:27 PM | DAVID HARRIS
X:\SOUND TRANSIT\PROJECTS\20170118 - I-405 BRT & OMP\CADD\02 - PLAN SHEETS\B04-UCP100.DWG

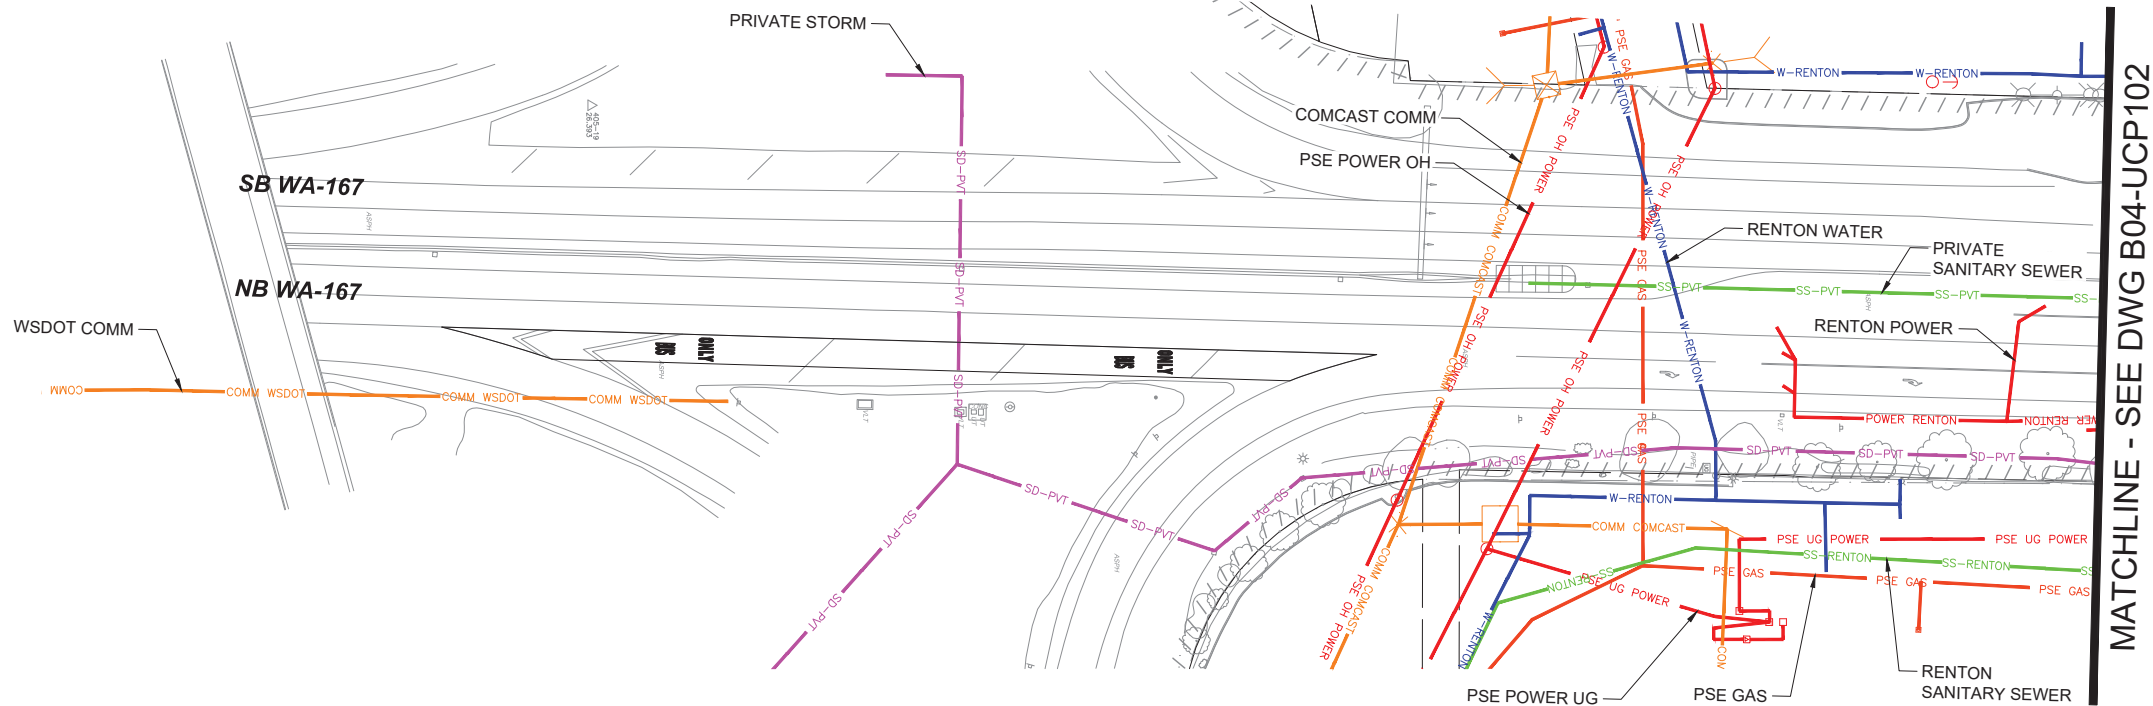

ALL EXISTING UTILITY INFORMATION DEPICTED AT QUALITY LEVEL D UNLESS OTHERWISE NOTED.


NOTES:

UTILITY QUALITY LEVEL A: PRECISE HORIZONTAL AND VERTICAL LOCATION OF UTILITIES OBTAINED BY THE ACTUAL EXPOSURE OR VERIFICATION OF PREVIOUSLY EXPOSED AND SURVEYED UTILITIES) AND SUBSEQUENT MEASUREMENT OF SUBSURFACE UTILITIES, USUALLY AT A SPECIFIC POINT. MINIMALLY INTRUSIVE EXCAVATION EQUIPMENT IS TYPICALLY USED TO MINIMIZE THE POTENTIAL FOR UTILITY DAMAGE. A PRECISE HORIZONTAL AND VERTICAL LOCATION, AS WELL AS OTHER UTILITY ATTRIBUTES, IS SHOWN ON PLAN DOCUMENTS. ACCURACY IS TYPICALLY SET TO 15-MM VERTICAL AND TO APPLICABLE HORIZONTAL SURVEY AND MAPPING ACCURACY AS DEFINED OR EXPECTED BY THE PROJECT OWNER.

UTILITY QUALITY LEVEL B: INFORMATION OBTAINED THROUGH THE APPLICATION OF APPROPRIATE SURFACE GEOPHYSICAL METHODS TO DETERMINE THE EXISTENCE AND APPROXIMATE HORIZONTAL POSITION OF SUBSURFACE UTILITIES. QUALITY LEVEL B DATA SHOULD BE REPRODUCIBLE BY SURFACE GEOPHYSICS AT ANY POINT OF THE DEPICTION. THIS INFORMATION IS SURVEYED TO APPLICABLE TOLERANCES DEFINED BY THE PROJECT AND REDUCED ONTO PLAN DOCUMENTS.


UTILITY QUALITY LEVEL C: INFORMATION OBTAINED BY SURVEYING AND PLOTTING VISIBLE ABOVE-GROUND UTILITY FEATURES AND BY USING PROFESSIONAL JUDGEMENT IN CORRELATING THIS INFORMATION TO QUALITY LEVEL D INFORMATION.

UTILITY QUALITY LEVEL D: INFORMATION DERIVED FROM EXISTING RECORDS OR ORAL RECOLLECTIONS.

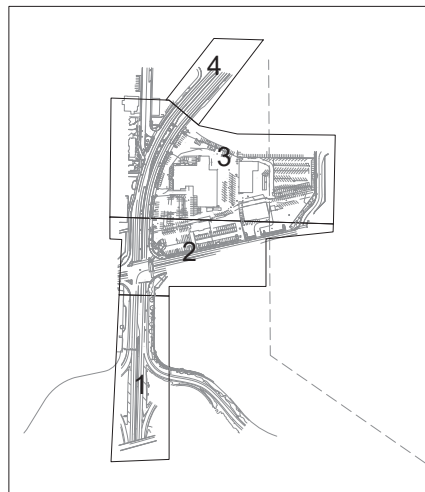

LEGEND — EXISTING UTILITIES:

- COMM CENTURYLINK— UTILITY: COMM — CENTURYLINK
- COMM COMCAST— UTILITY: COMM — COMCAST
- COMM WSDOT— UTILITY: COMM — WSDOT
- COMM ZAYO— UTILITY: COMM — ZAYO
- GAS OLYMPIC PL— UTILITY: GAS — OLYMPIC PIPELINE
- GAS PSE— UTILITY: GAS — PSE
- PSE OH POWER— UTILITY: POWER — PSE OVERHEAD
- PSE UG POWER— UTILITY: POWER — PSE UNDERGROUND
- POWER RENTON— UTILITY: POWER — CITY OF RENTON
- OH POWER SCL— UTILITY: POWER — SCL OVERHEAD
- SS—RENTON— UTILITY: SANITARY SEWER — CITY OF RENTON
- SS—KCWW— UTILITY: SANITARY SEWER — KCWW
- SS—PVT— UTILITY: SANITARY SEWER — PRIVATE
- SD—RENTON— UTILITY: STORM DRAIN — CITY OF RENTON
- SD—PVT— UTILITY: STORM DRAIN — PRIVATE
- W—RENTON— UTILITY: WATER — CITY OF RENTON

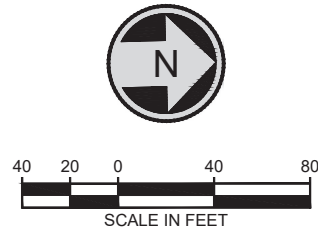

No.	DATE	DSN	CHK	APP	REVISION

DESIGNED BY:
DRAWN BY:
CHECKED BY:
APPROVED BY:

PHASE 2



PERTEET
2707 COLBY AVENUE, SUITE 900
EVERETT, WA 98201
425.252.7700 | 800.615.9900



LINE IS 1" AT FULL SCALE





SUBMITTED BY:DATE:REVIEWED BY:DATE:

SCALE: 1" = 40'
FILENAME:
CONTRACT ID:
DATE: 4/10/2020

I-405 BRT
BURIEN TC TO LYNNWOOD TC
CONCEPTUAL ENGINEERING PLANS
SOUTH RENTON TRANSIT CENTER
COMPOSITE UTILITY PLAN


DRAWING No.: B04-UCP101
LOCATION No.:
SHEET No.: 41
REV: 0

— SD — UTILITY: STORM DRAIN

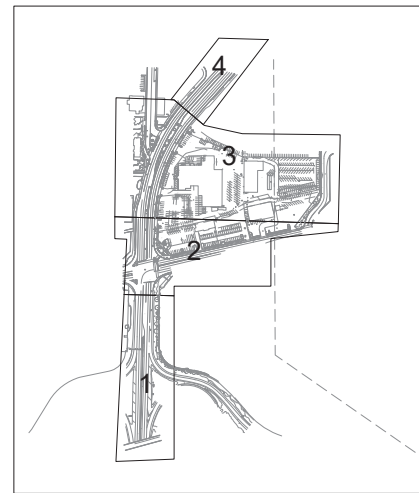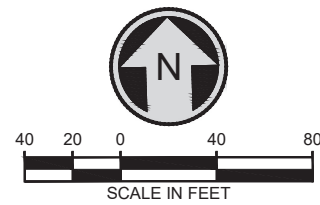

—COMM CENTURYLINK—	UTILITY: COMM – CENTURYLINK
—COMM COMCAST—	UTILITY: COMM – COMCAST
—COMM WSDOT—	UTILITY: COMM – WSDOT
—COMM ZAYO—	UTILITY: COMM – ZAYO
—GAS OLYMPIC PL—	UTILITY: GAS – OLYMPIC PIPELINE
—GAS PSE—	UTILITY: GAS – PSE
—PSE OH POWER—	UTILITY: POWER – PSE OVERHEAD
—PSE UG POWER—	UTILITY: POWER – PSE UNDERGROUND
—POWER RENTON—	UTILITY: POWER – CITY OF RENTON
—OH POWER SCL—	UTILITY: POWER – SCL OVERHEAD
—SS—RENTON—	UTILITY: SANITARY SEWER – CITY OF RENTON
—SS—KCWW—	UTILITY: SANITARY SEWER – KCWW
—SS—PVT—	UTILITY: SANITARY SEWER – PRIVATE
—SD—RENTON—	UTILITY: STORM DRAIN – CITY OF RENTON
—SD—PVT—	UTILITY: STORM DRAIN – PRIVATE
—W—RENTON—	UTILITY: WATER – CITY OF RENTON

UTILITY QUALITY LEVEL D: INFORMATION DERIVED FROM EXISTING RECORDS OR ORAL RECOLLECTIONS.

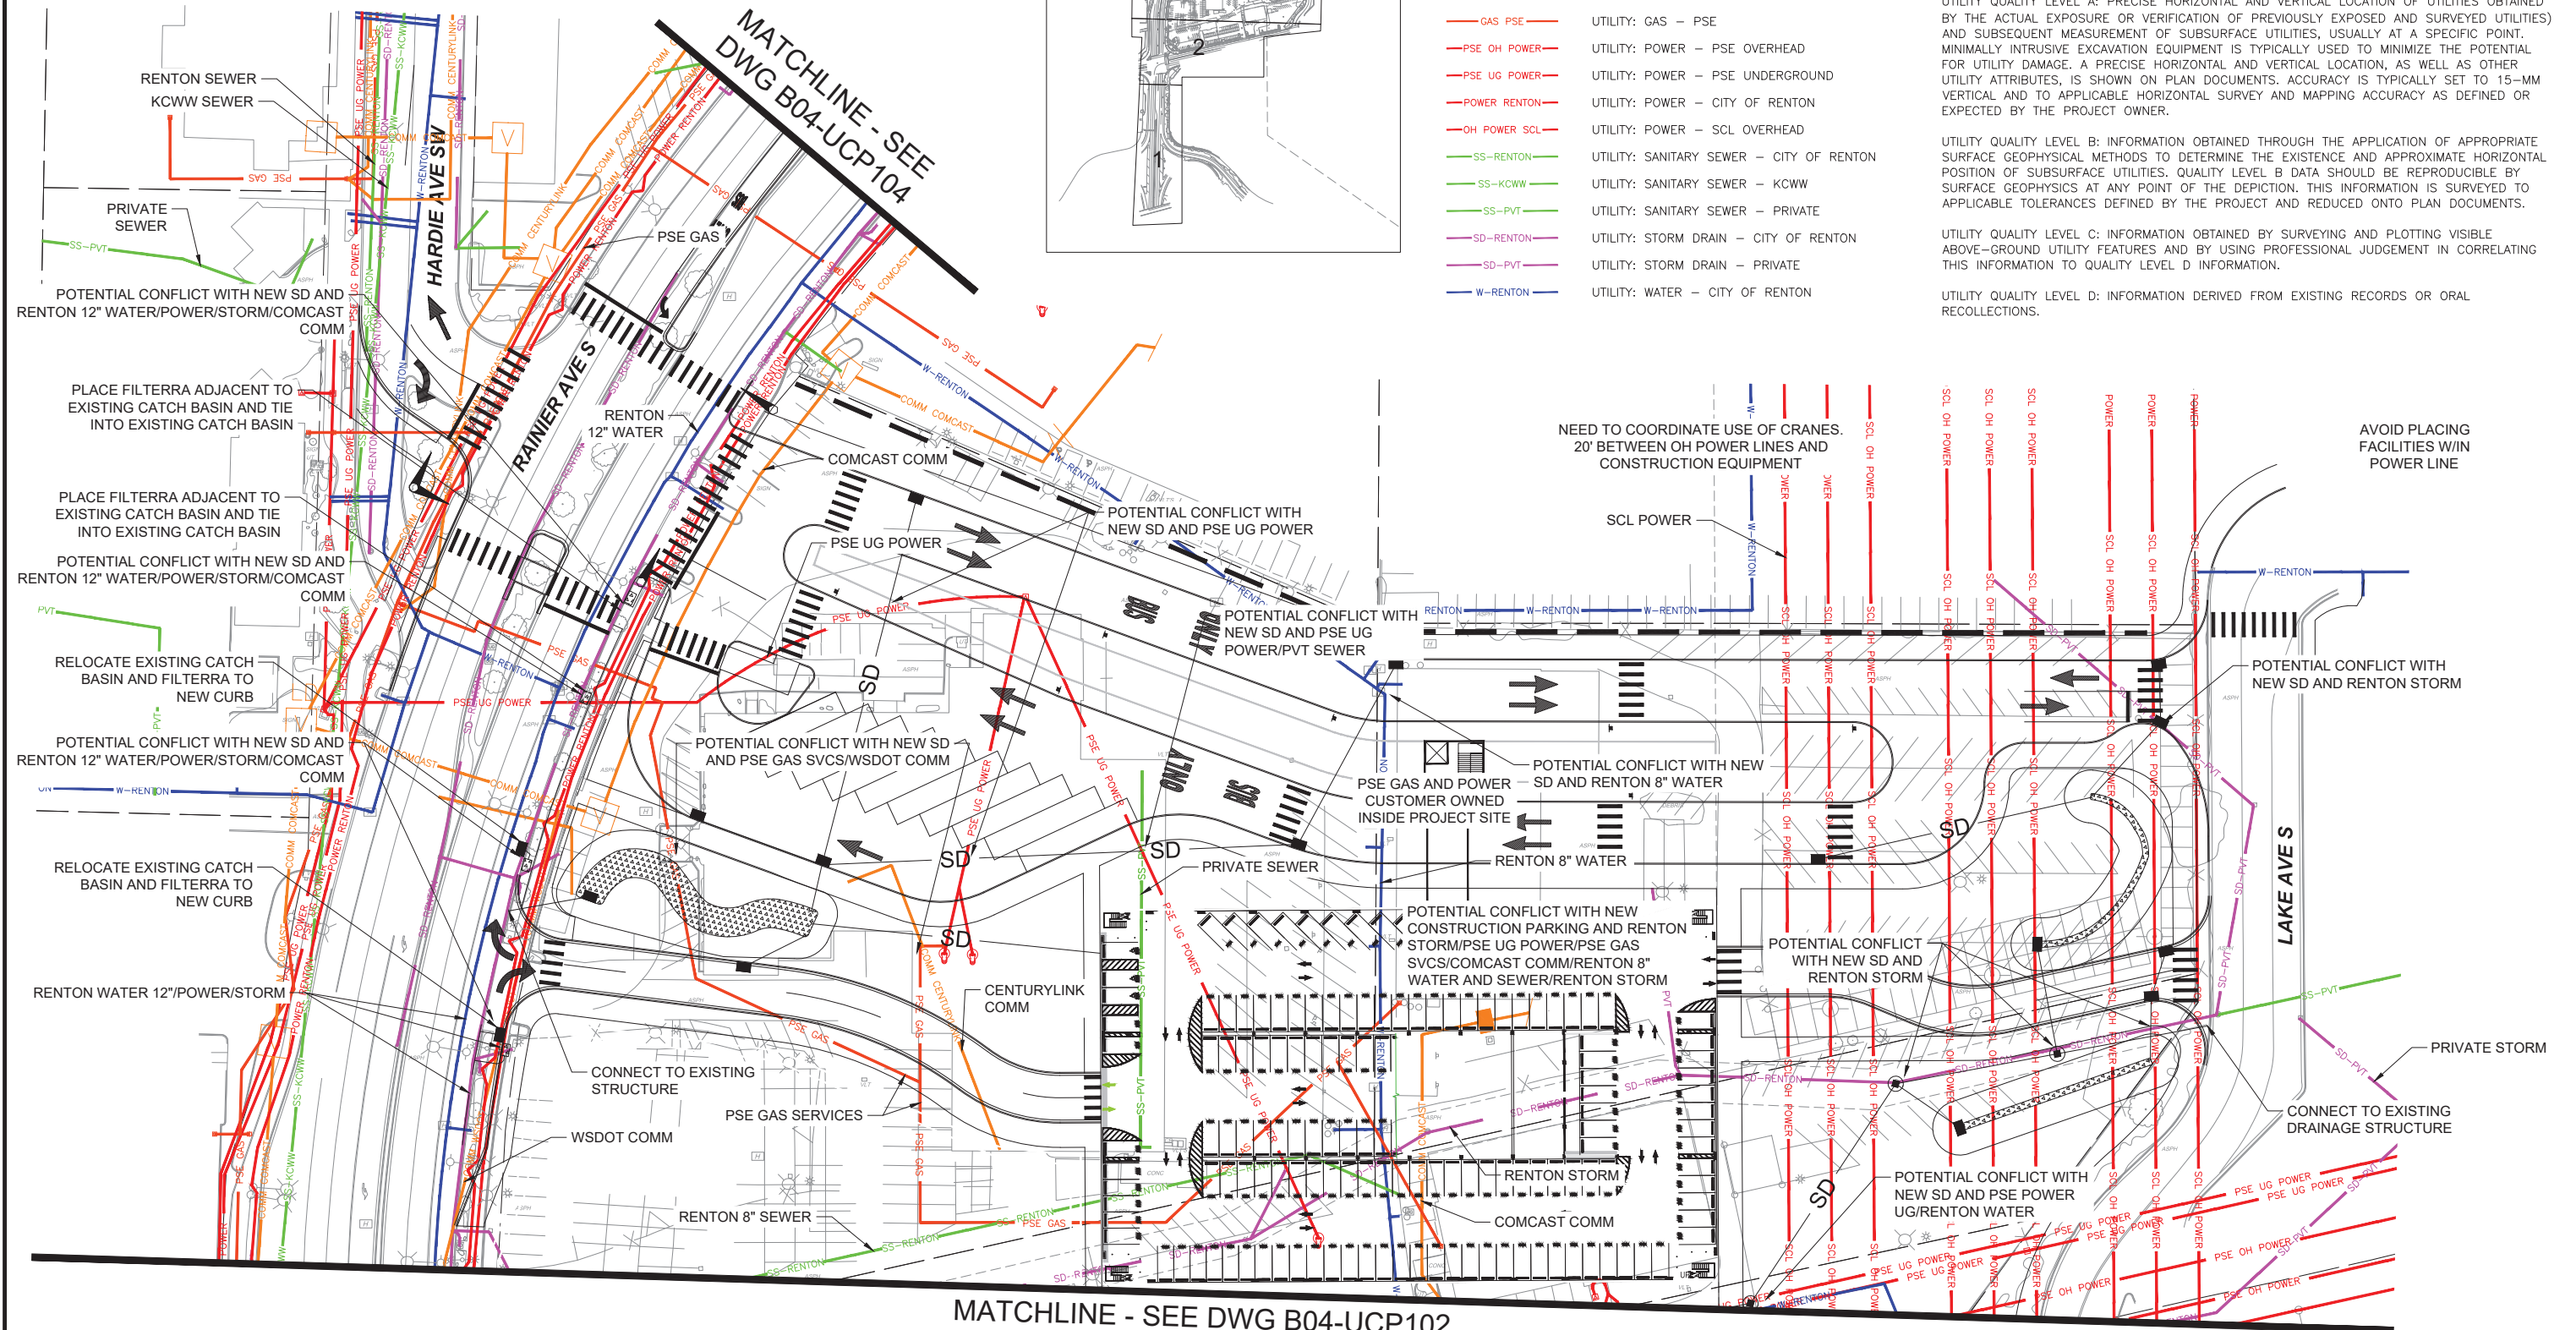


MATCHLINE - SEE DWG B04-UCP102

						DESIGNED BY:	PHASE 2	PERTEET 2707 COLBY AVENUE, SUITE 900 EVERETT, WA 98201 425.252.7700 800.615.9900  LINE IS 1" AT FULL SCALE 	SCALE: 1" = 40'	I-405 BRT BURIEN TC TO LYNNWOOD TC CONCEPTUAL ENGINEERING PLANS SOUTH RENTON TRANSIT CENTER COMPOSITE UTILITY PLAN **	DRAWING No.: B04-UCP103	
					DRAWN BY:	FILENAME:			LOCATION No.:			
					CHECKED BY:	CONTRACT ID:			SHEET No.: REV:			
					APPROVED BY:	SUBMITTED BY:			DATE:		REVIEWED BY:	DATE:
No.	DATE	DSN	CHK	APP	REVISION							

04/07/20 | 5:29 PM | DAVID HARRIS
X:\SOUND TRANSIT\PROJECTS\20170118 - I-405 BRT & OMF CADD\02 - PLAN SHEETS\I405-B04-UCP100.DWG

04/07/20 | 5:30 PM | DAVID HARRIS
X:\SOUND TRANSIT\PROJECTS\20170118 - I-405 BRT & OMF\CADD\02 - PLAN SHEETS\405-B04-UCP100.DWG

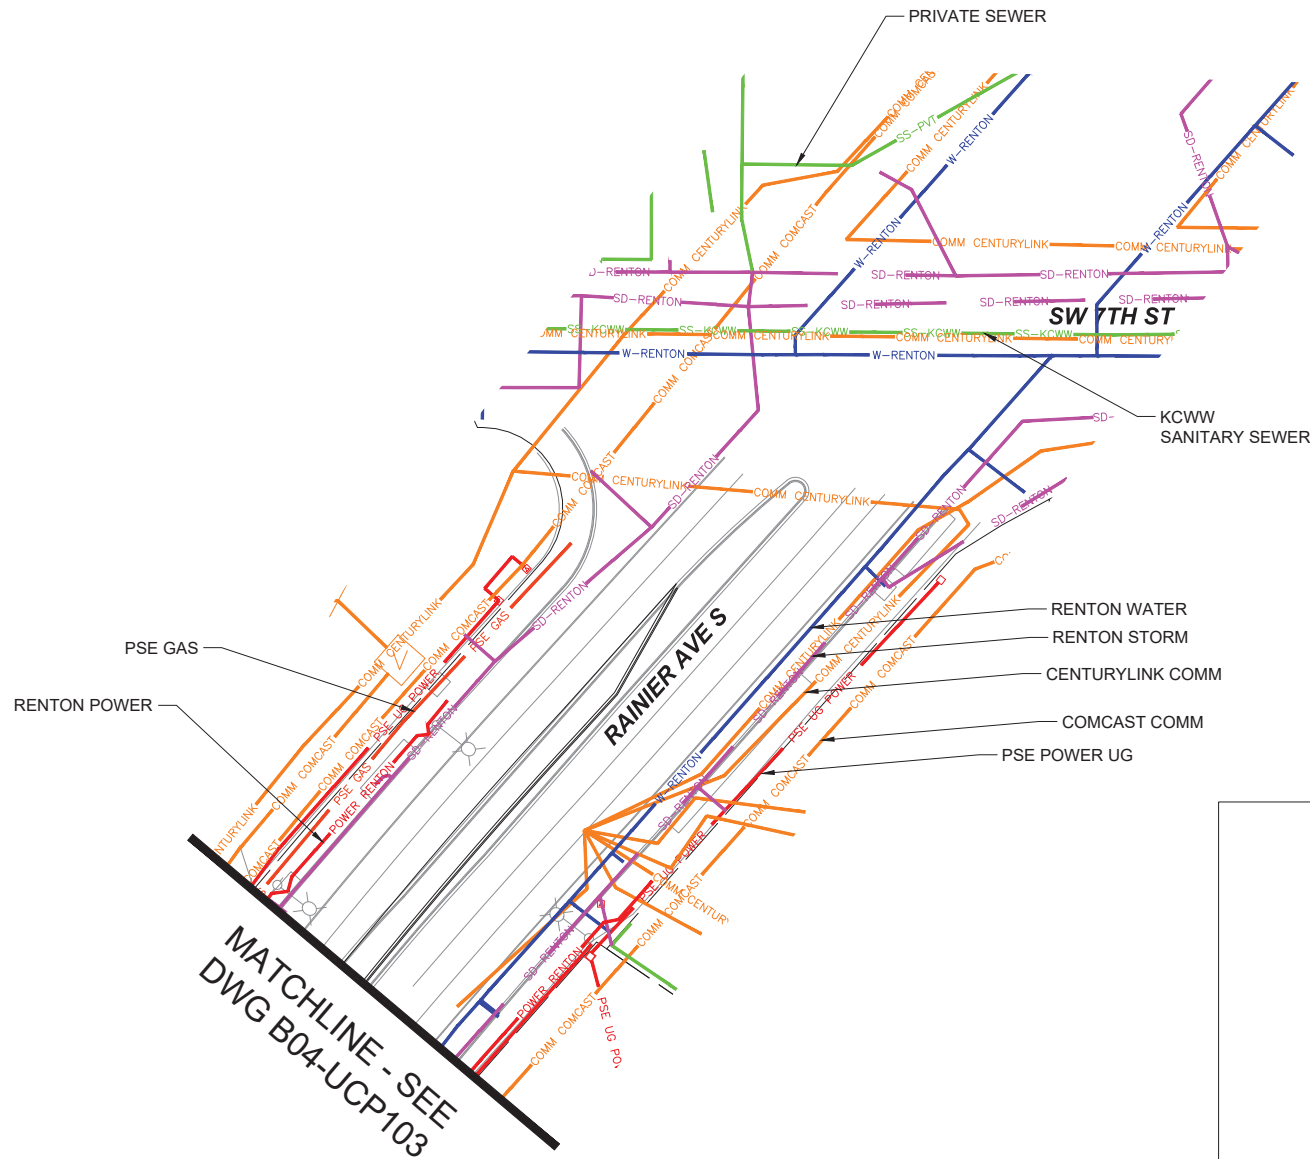

ALL EXISTING UTILITY INFORMATION DEPICTED AT QUALITY LEVEL D UNLESS OTHERWISE NOTED.


NOTES:

UTILITY QUALITY LEVEL A: PRECISE HORIZONTAL AND VERTICAL LOCATION OF UTILITIES OBTAINED BY THE ACTUAL EXPOSURE OR VERIFICATION OF PREVIOUSLY EXPOSED AND SURVEYED UTILITIES) AND SUBSEQUENT MEASUREMENT OF SUBSURFACE UTILITIES, USUALLY AT A SPECIFIC POINT. MINIMALLY INTRUSIVE EXCAVATION EQUIPMENT IS TYPICALLY USED TO MINIMIZE THE POTENTIAL FOR UTILITY DAMAGE. A PRECISE HORIZONTAL AND VERTICAL LOCATION, AS WELL AS OTHER UTILITY ATTRIBUTES, IS SHOWN ON PLAN DOCUMENTS. ACCURACY IS TYPICALLY SET TO 15-MM VERTICAL AND TO APPLICABLE HORIZONTAL SURVEY AND MAPPING ACCURACY AS DEFINED OR EXPECTED BY THE PROJECT OWNER.

UTILITY QUALITY LEVEL B: INFORMATION OBTAINED THROUGH THE APPLICATION OF APPROPRIATE SURFACE GEOPHYSICAL METHODS TO DETERMINE THE EXISTENCE AND APPROXIMATE HORIZONTAL POSITION OF SUBSURFACE UTILITIES. QUALITY LEVEL B DATA SHOULD BE REPRODUCIBLE BY SURFACE GEOPHYSICS AT ANY POINT OF THE DEPICTION. THIS INFORMATION IS SURVEYED TO APPLICABLE TOLERANCES DEFINED BY THE PROJECT AND REDUCED ONTO PLAN DOCUMENTS.

UTILITY QUALITY LEVEL C: INFORMATION OBTAINED BY SURVEYING AND PLOTTING VISIBLE ABOVE-GROUND UTILITY FEATURES AND BY USING PROFESSIONAL JUDGEMENT IN CORRELATING THIS INFORMATION TO QUALITY LEVEL D INFORMATION.

UTILITY QUALITY LEVEL D: INFORMATION DERIVED FROM EXISTING RECORDS OR ORAL RECOLLECTIONS.

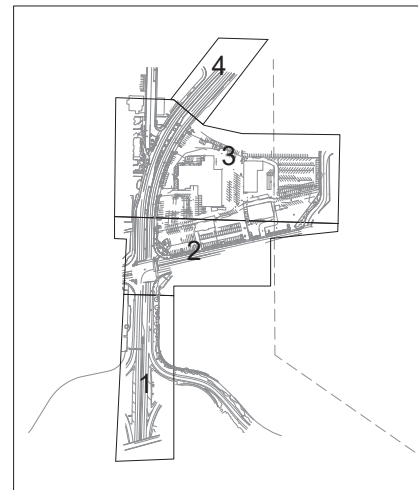

LEGEND — EXISTING UTILITIES:

- COMM CENTURYLINK— UTILITY: COMM — CENTURYLINK
- COMM COMCAST— UTILITY: COMM — COMCAST
- COMM WSDOT— UTILITY: COMM — WSDOT
- COMM ZAYO— UTILITY: COMM — ZAYO
- GAS OLYMPIC PL— UTILITY: GAS — OLYMPIC PIPELINE
- GAS PSE— UTILITY: GAS — PSE
- PSE OH POWER— UTILITY: POWER — PSE OVERHEAD
- PSE UG POWER— UTILITY: POWER — PSE UNDERGROUND
- POWER RENTON— UTILITY: POWER — CITY OF RENTON
- OH POWER SCL— UTILITY: POWER — SCL OVERHEAD
- SS—RENTON— UTILITY: SANITARY SEWER — CITY OF RENTON
- SS—KCWW— UTILITY: SANITARY SEWER — KCWW
- SS—PVT— UTILITY: SANITARY SEWER — PRIVATE
- SD—RENTON— UTILITY: STORM DRAIN — CITY OF RENTON
- SD—PVT— UTILITY: STORM DRAIN — PRIVATE
- W—RENTON— UTILITY: WATER — CITY OF RENTON



No.	DATE	DSN	CHK	APP	REVISION

DESIGNED BY:
DRAWN BY:
CHECKED BY:
APPROVED BY:

PHASE 2



PERTEET
2707 COLBY AVENUE, SUITE 900
EVERETT, WA 98201
425.252.7700 | 800.615.9900



LINE IS 1" AT FULL SCALE



SCALE:	1" = 40'
FILENAME:	
CONTRACT ID:	
DATE:	4/10/2020

I-405 BRT
BURIEN TC TO LYNNWOOD TC
CONCEPTUAL ENGINEERING PLANS
SOUTH RENTON TRANSIT CENTER
COMPOSITE UTILITY PLAN


DRAWING No.:	B04-UCP104
LOCATION No.:	
SHEET No.:	44
REV:	0

Xrefs:
405_BRT_MP10
x1405RX
405BRT_TB22x34

NE 1/4 NW 1/4 SEC 19, T 23 N, R 5 E; W.M.

NW 1/4 NE 1/4 SEC 19, T 23 N, R 5 E; W.M.

NE 1/4 NE 1/4 SEC 19, T 23 N, R 5 E; W.M.

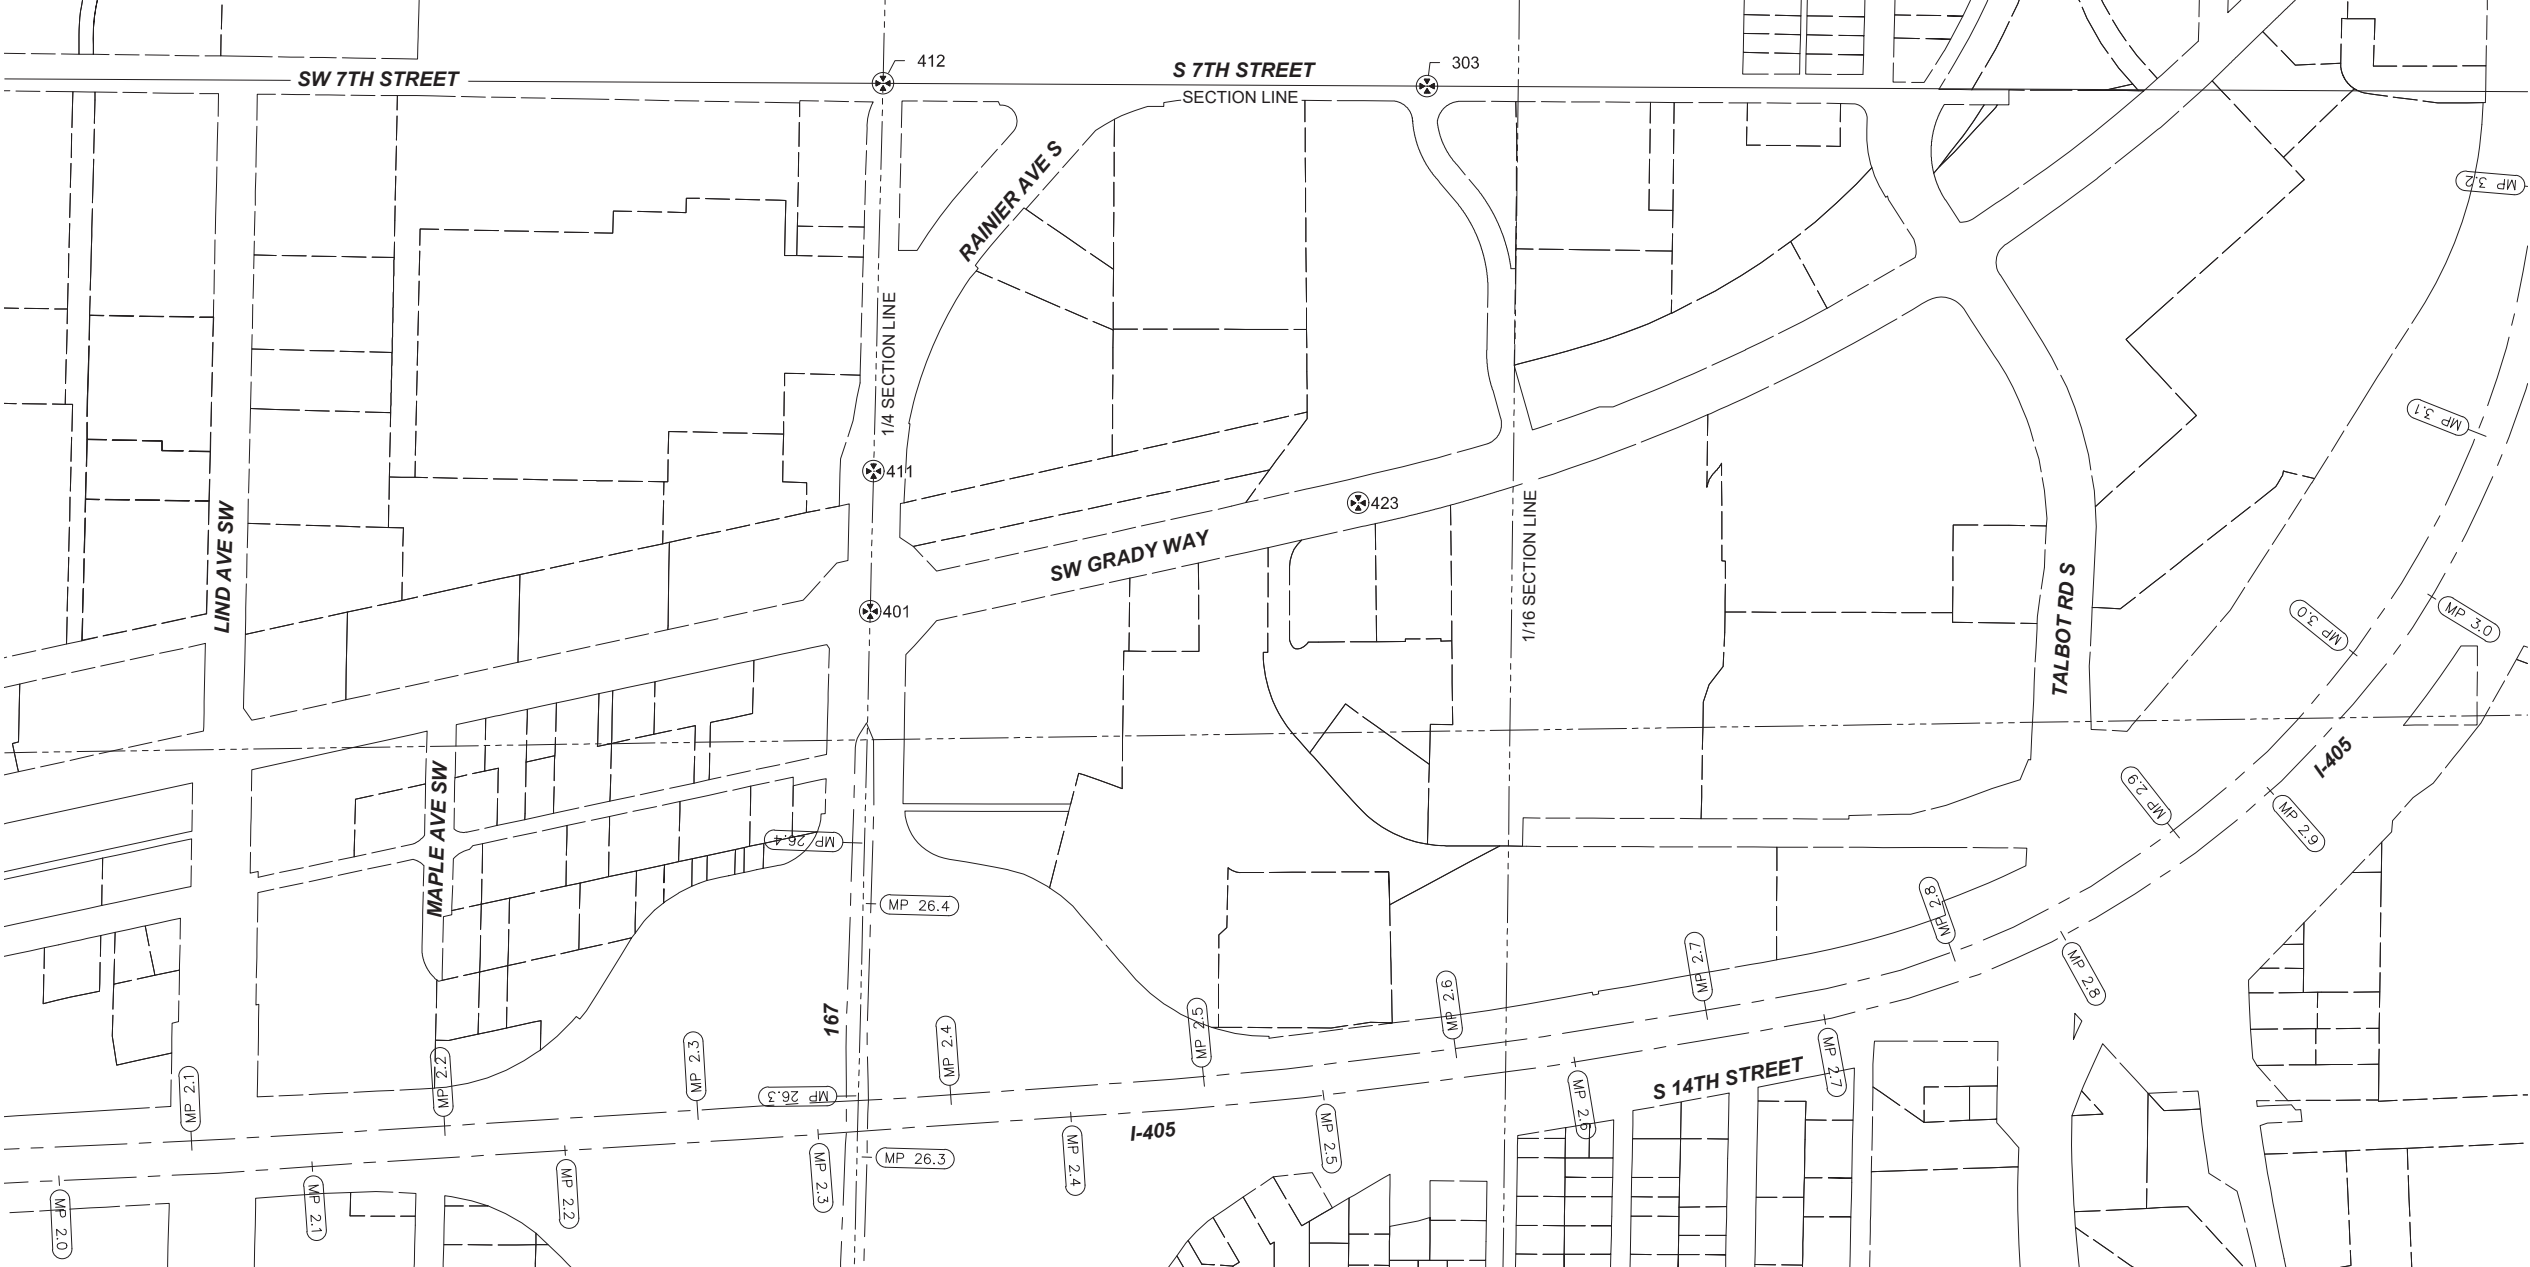


SE 1/4 NW 1/4 SEC 19, T 23 N, R 5 E; W.M.

SW 1/4 NE 1/4 SEC 19, T 23 N, R 5 E; W.M.

SE 1/4 NE 1/4 SEC 19, T 23 N, R 5 E; W.M.

MONUMENT COORDINATE TABLE				
POINT NO.	NORTHING	EASTING	ELEVATION	DESC
303	175885.41	1299146.18	24.27	MON IN CASE
401	174791.24	1297986.27	28.10	MON IN CASE
411	175083.39	1297993.38	28.13	MON IN CASE
412	175891.26	1298012.95	25.46	MON IN CASE
423	175017.14	1299002.77	25.50	MON IN CASE

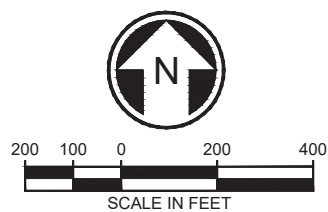

04/10/20 11:34:40 PM I:\LIN\14
S:\1924 - ST I-405 BRT\WORKSHEET FILES\I-405-B04-RMP101.DWG


<table><tr><td>No.</td><td>DATE</td><td>DSN</td><td>CHK</td><td>APP</td><td>REVISION</td></tr><tr><td> </td><td> </td><td> </td><td> </td><td> </td><td> </td></tr><tr><td> </td><td> </td><td> </td><td> </td><td> </td><td> </td></tr><tr><td> </td><td> </td><td> </td><td> </td><td> </td><td> </td></tr><tr><td> </td><td> </td><td> </td><td> </td><td> </td><td> </td></tr><tr><td> </td><td> </td><td> </td><td> </td><td> </td><td> </td></tr></table>	No.	DATE	DSN	CHK	APP	REVISION																															DESIGNED BY: P. FRANK DRAWN BY: A. ALIMOVA CHECKED BY: J. BECKER APPROVED BY: J. BECKER	PHASE 2	L & A LIN & ASSOCIATES, INC. Consulting Engineers	wsp	LINE IS 1" AT FULL SCALE	SOUNDTRANSIT	SCALE: 1"=200'	I-405 BRT BURIEN TC TO LYNNWOOD TC CONCEPTUAL ENGINEERING PLANS SOUTH RENTON TRANSIT CENTER RIGHT-OF-WAY MONUMENTATION PLAN	DRAWING No.: B04-RMP101	
No.	DATE	DSN	CHK	APP	REVISION	
							FILENAME: I-405-B04-RMP101	LOCATION No.:																																						
							CONTRACT ID:	SHEET No.: 45																																						
						SUBMITTED BY:		DATE: 03/27/2020	REVIEWED BY:																																					
								DATE: 03/27/2020																																						
								DATE: 03/27/2020																																						

Xrefs:
405_BRT_MP10
x405BRX
405BRT_TB22x34
x405-B04-CRP100
x405-B04-RPP100
I-405_BRT_Renton_V_S
x405-B10-CEP001

NE 1/4 NW 1/4 SEC 19, T 23 N, R 5 E; W.M.

NW 1/4 NE 1/4 SEC 19,
T 23 N, R 5 E; W.M.

NE 1/4 NE 1/4 SEC 19, T 23 N, R 5 E; W.M.

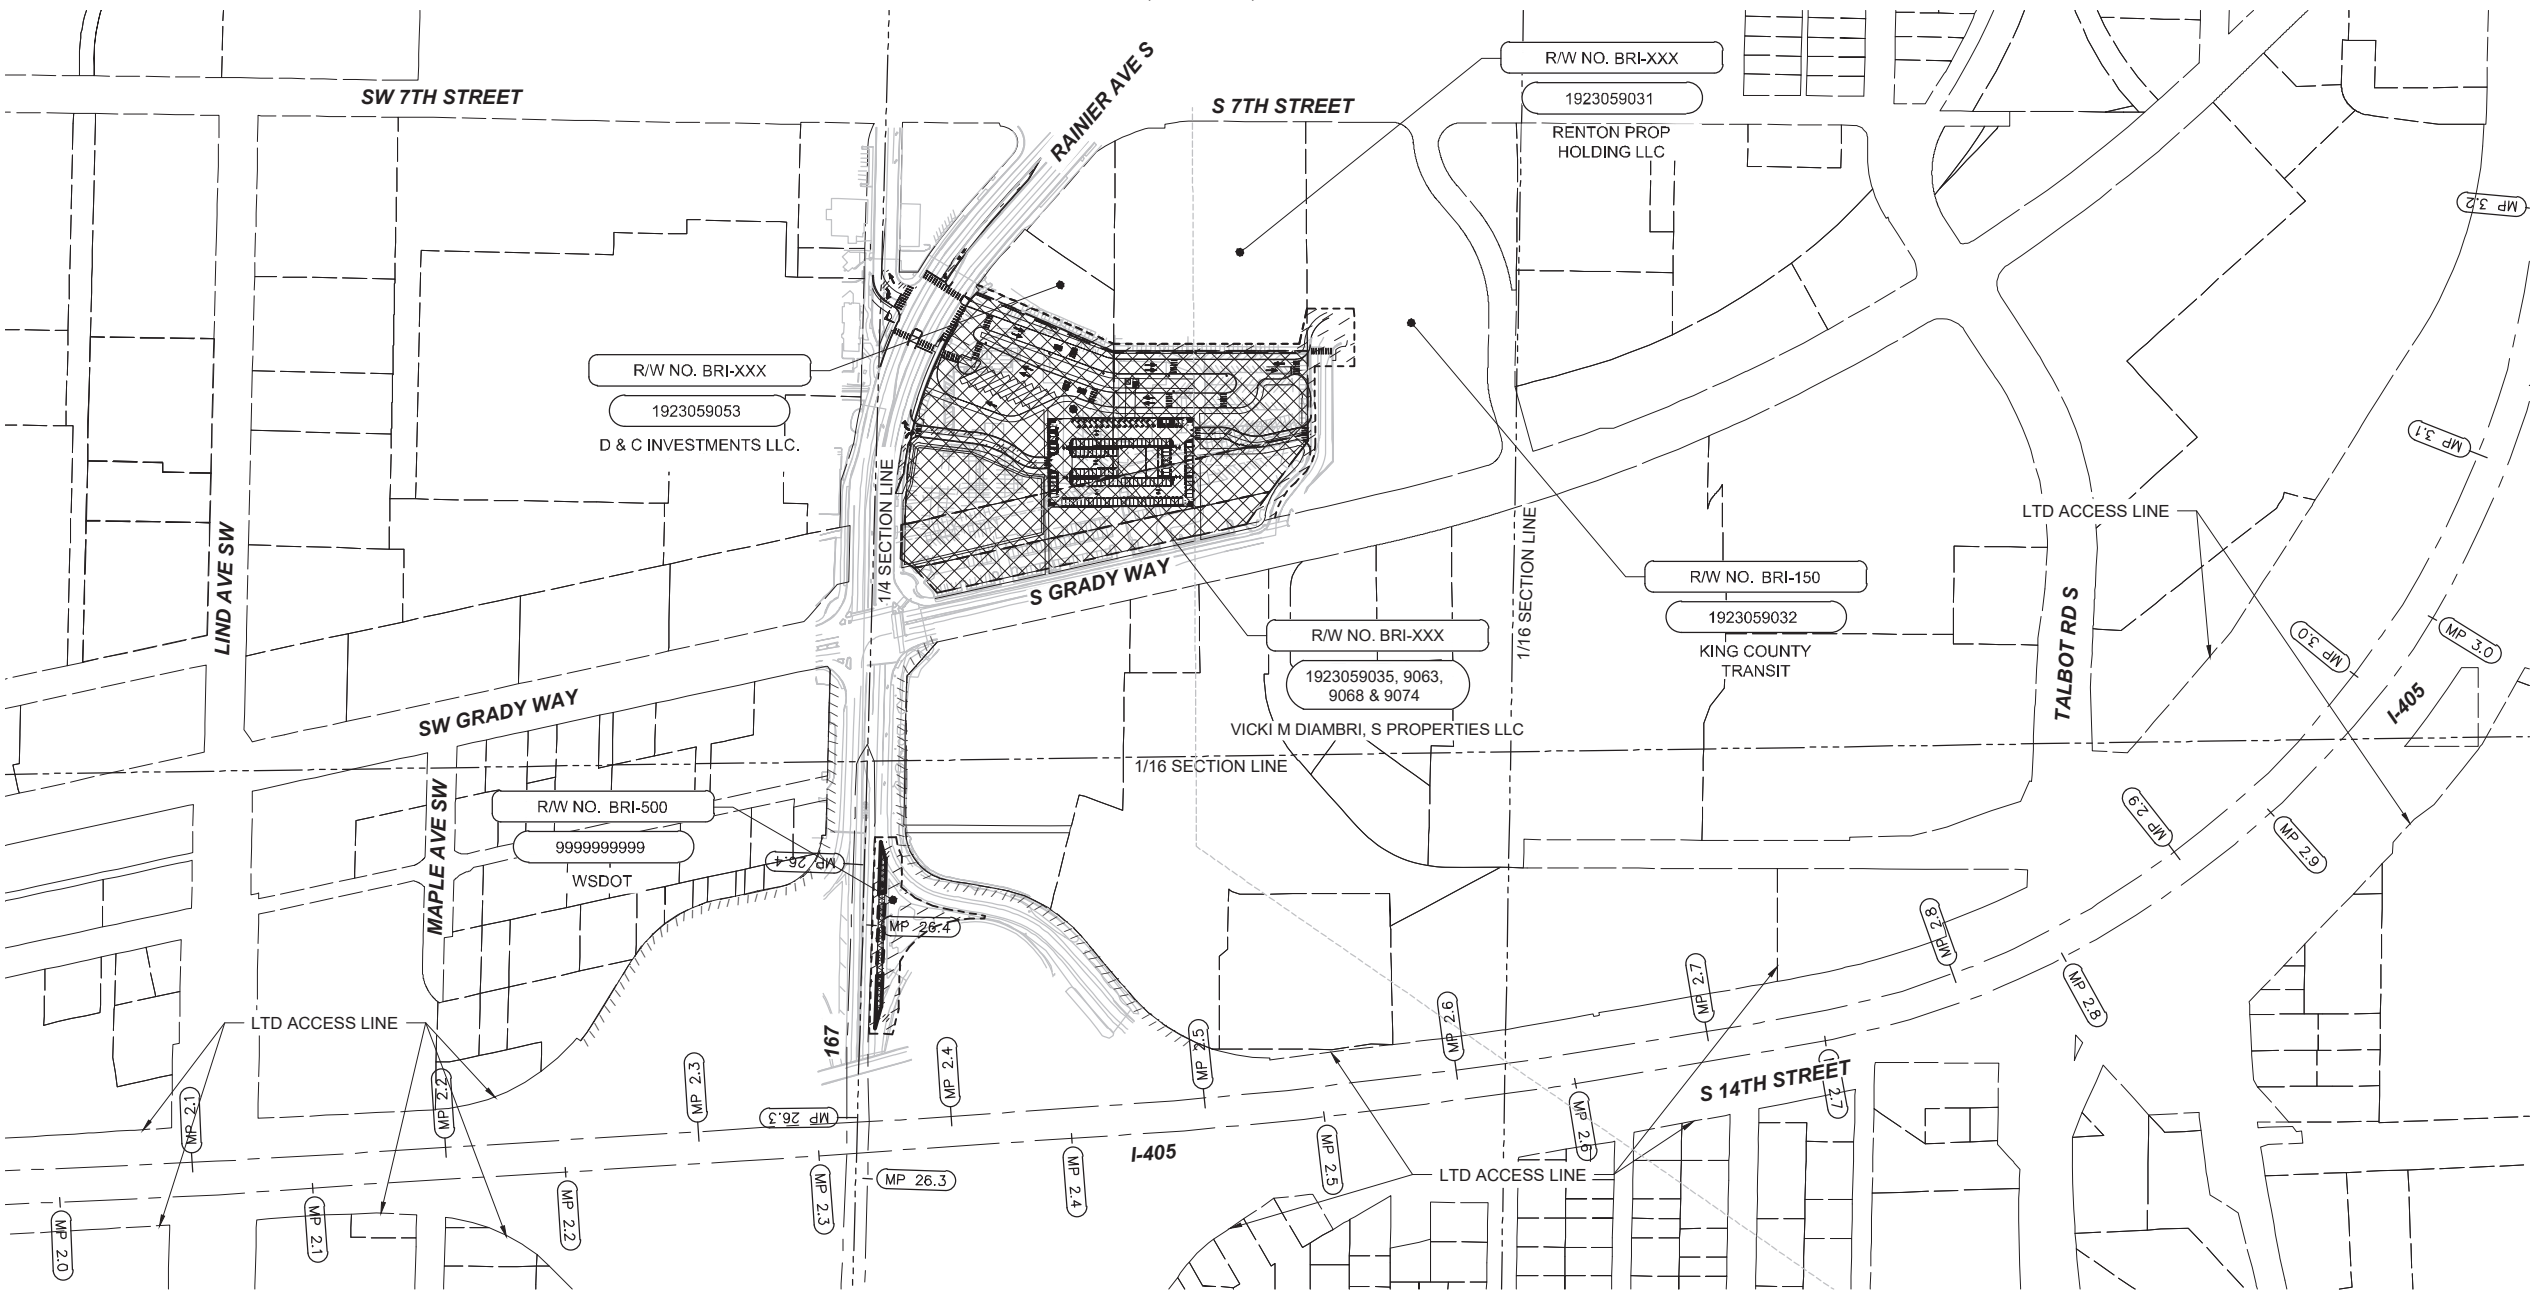

SE 1/4 NW 1/4 SEC 19, T 23 N, R 5 E; W.M.


SW 1/4 NE 1/4 SEC 19,
T 23 N, R 5 E; W.M.

SE 1/4 NE 1/4 SEC 19, T 23 N, R 5 E; W.M.

SOUND TRANSIT R/W NO.		PARCEL NO. (TAX ACCOUNT NO.)	OWNERS	PARCEL AREA SQ. FT.	FEE TAKE SQ. FT.	REMAINDER SQ. FT.	GUIDEWAY/ PERMANENT ESMT SQ. FT.	TEMPORARY CONSTRUCTION ESMT SQ. FT.	KING CO. RECORDING NO.
1	BRI-XXX	1923059031	RENTON PROP HOLDING LLC	189,237				6,572	
2	BRI-150	1923059032	KING COUNTY TRANSIT	291,362				20,447	
3	BRI-XXX	1923059053	D & C INVESTMENTS LLC.	37,702				4,643	
4	BRI-XXX	1923059035, 9063, 9068, 9074	VICKI M DIAMBRI, S PROPERTIES LLC	359,747	359,747				
5	BRI-500	9999999999	WSDOT				4,154	27,633	

LEGEND

- MP XX WSDOT MILE POST
- WSDOT LIMITED ACCESS
- PROPERTY LINE
- FEE TAKE
- TEMPORARY CONSTRUCTION EASEMENT
- WSDOT ASL

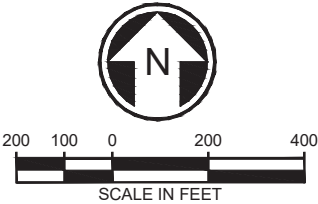

04/13/20 1:45:56 PM I:LIN115
S:\11624 - ST I-405 BRT ROW SHEET FILES\ARCHIVE\20200327 IDR REVISIONS\I-405-B04-RPP101-20200413.DWG

No.	DATE	DSN	CHK	APP	REVISION

DESIGNED BY: P. FRANK
DRAWN BY: A. ALIMOVA
CHECKED BY: J. BECKER
APPROVED BY: J. BECKER

PHASE 2

L & A

LIN & ASSOCIATES, INC.
Consulting Engineers

SUBMITTED BY: DATE: 03/27/2020 REVIEWED BY: DATE: 03/27/2020

WSP


SOUNDTRANSIT

SCALE: 1"=200'
FILENAME: I-405-B04-RPP101-20200413
CONTRACT ID: DATE: 03/27/2020


I-405 BRT
BURIEN TC TO LYNNWOOD TC
CONCEPTUAL ENGINEERING PLANS
SOUTH RENTON TRANSIT CENTER
RIGHT-OF-WAY PLAN

DRAWING No.: B04-RPP101
LOCATION No.:
SHEET No.: 46 REV:

GENERAL NOTE:
A. SHELTER AND AMENITIES AT EACH
STATION ARE BASED ON A
PROTOTYPICAL LAYOUT AND MAY VARY
AS THE PROJECT DEVELOPS.

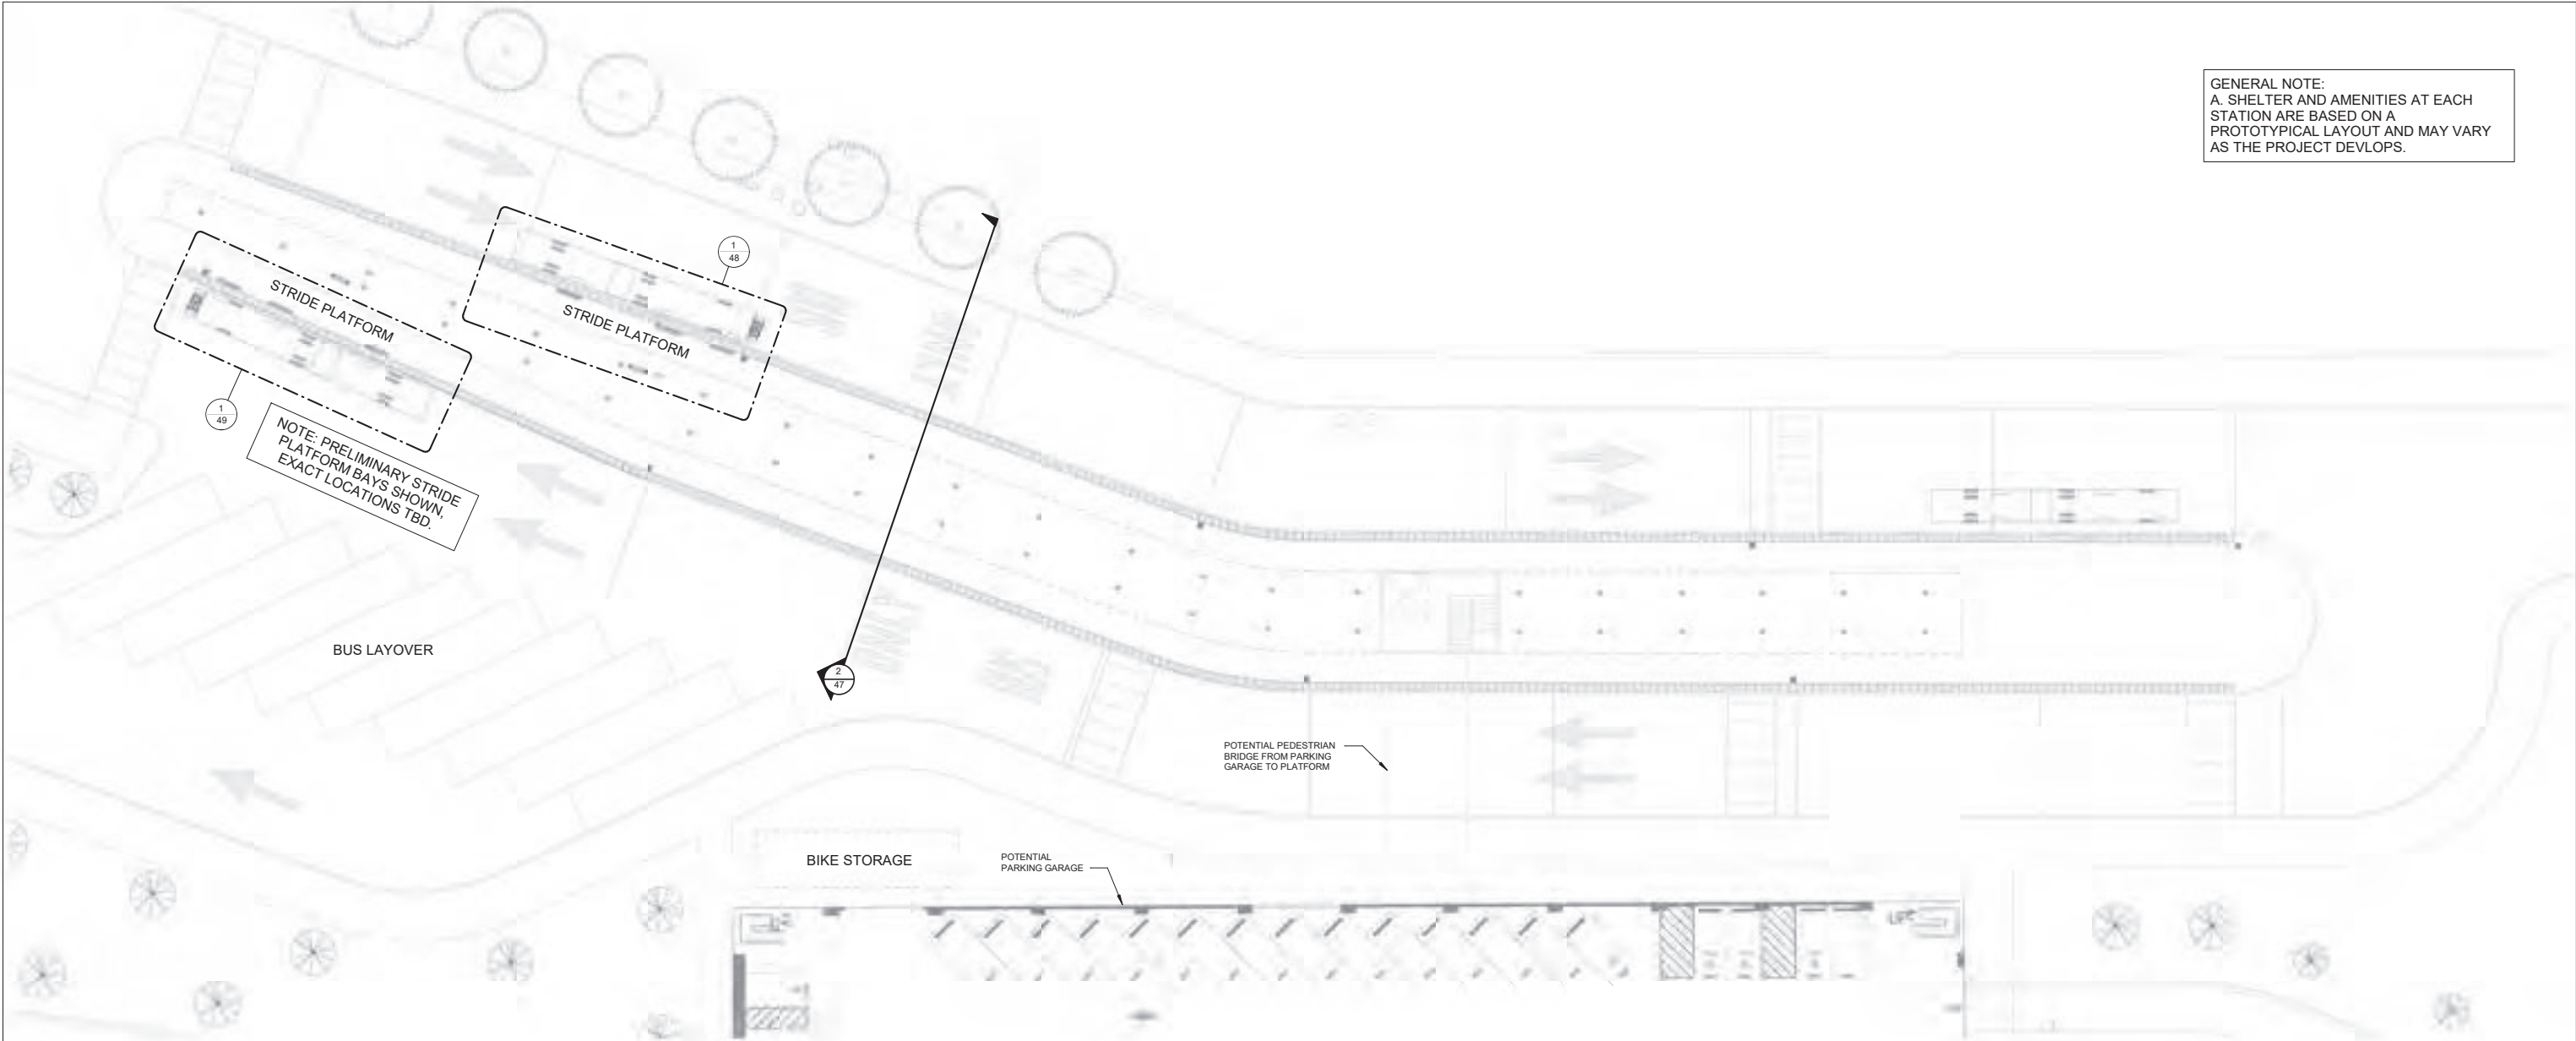


1 SRTC PLATFORM SITE PLAN
1" = 20'-0"

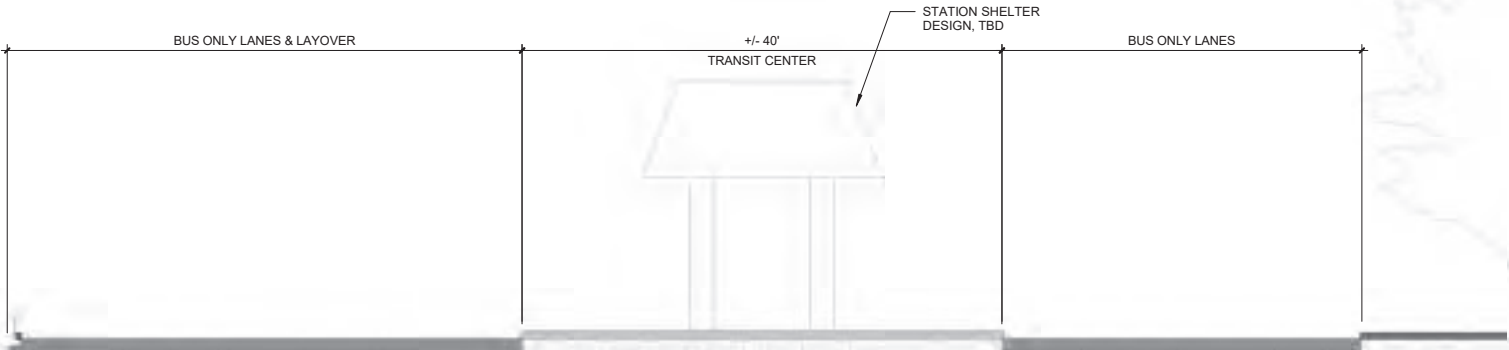

2 SRTC PLATFORM SECTION DIAGRAM
1/8" = 1'-0"

1	-				-	DESIGNED BY: --	PHASE 2	wsp	PIVOT	LINE IS 1" AT FULL SCALE	SOUNDTRANSIT	SCALE: AS NOTED	I-405 BRT BURIEN TC TO LYNNWOOD TC CONCEPTUAL ENGINEERING PLANS SOUTH RENTON TRANSIT CENTER PLATFORM PLANS	DRAWING No.: B04-ASP101
						DRAWN BY: BW/CD/JSP						FILENAME:		LOCATION No.:
						CHECKED BY: KGT						CONTRACT ID:		SHEET No.:
						APPROVED BY:						DATE: 04/10/2020		REV:
No.	DATE	DSN	CHK	APP	REVISION		SUBMITTED BY:	DATE:	REVIEWED BY:	DATE:				47

GENERAL NOTE:
A. SHELTER AND AMENITIES AT EACH STATION ARE BASED ON A PROTOTYPICAL LAYOUT AND MAY VARY AS THE PROJECT DEVELOPS.

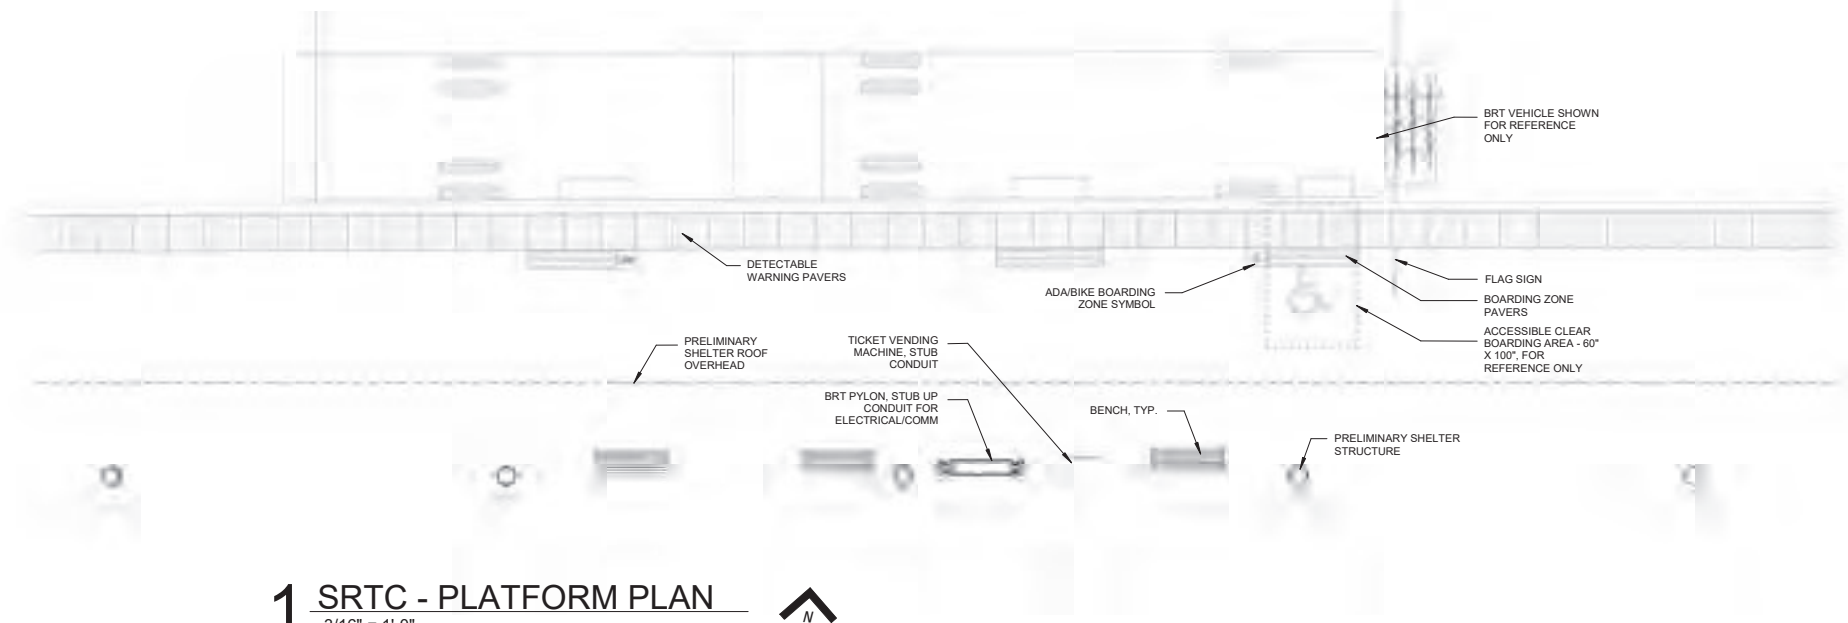


NOTE: PRELIMINARY SHELTER SHOWN, DESIGN TBD.



2 SRTC - STRIDE PLATFORM


1	-				-	DESIGNED BY: --	PHASE 2				LINE IS 1" AT FULL SCALE	SCALE: AS NOTED	FILENAME:	CONTRACT ID:	DATE: 04/10/2020	I-405 BRT BURIEN TC TO LYNNWOOD TC CONCEPTUAL ENGINEERING PLANS	DRAWING No.: B04-ASP102
						DRAWN BY: BW/CD/JSP											
						CHECKED BY: KGT											
						APPROVED BY:											
No.	DATE	DSN	CHK	APP	REVISION		SUBMITTED BY:	DATE:	REVIEWED BY:	DATE:						SOUTH RENTON TRANSIT CENTER PLATFORM PLANS	SHEET No.: 48 REV:

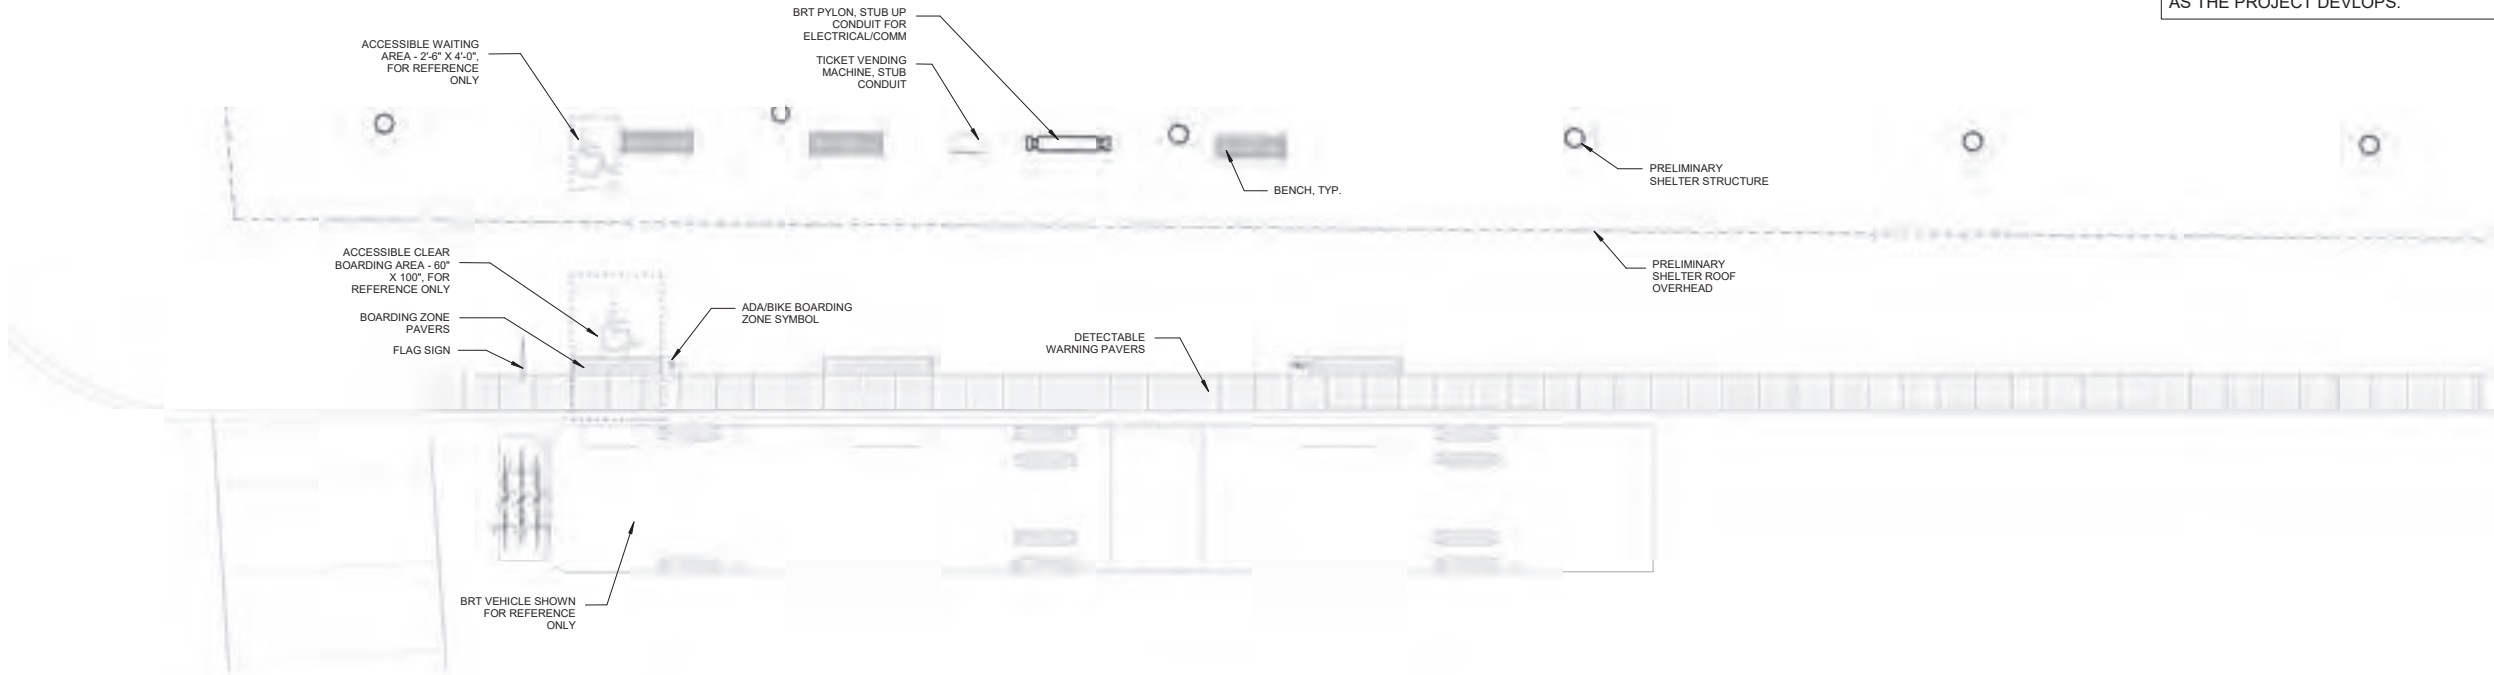

GENERAL NOTE:
A. SHELTER AND AMENITIES AT EACH STATION ARE BASED ON A PROTOTYPICAL LAYOUT AND MAY VARY AS THE PROJECT DEVELOPS.

1 SRTC - PLATFORM PLAN
3/16" = 1'-0"

NOTE: PRELIMINARY SHELTER SHOWN, DESIGN TBD.

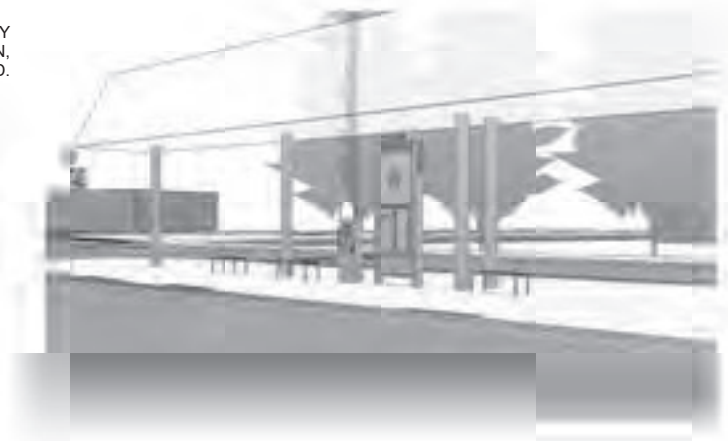


2 SRTC STRIDE PLATFORM

1	-				-
No.	DATE	DSN	CHK	APP	REVISION

DESIGNED BY:

DRAWN BY:
BW/CD/JSP
CHECKED BY:
KG
APPROVED BY:

PHASE 2

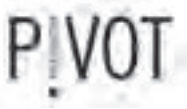

LINE IS 1" AT FULL SCALE



SCALE:	AS NOTED
FILENAME:	
CONTRACT ID:	
DATE:	04/10/2020

I-405 BRT
BURIEN TC TO LYNNWOOD TC
CONCEPTUAL ENGINEERING PLANS
SOUTH RENTON TRANSIT CENTER
PLATFORM PLANS

DRAWING No.:	B04-ASP103
LOCATION No.:	
SHEET No.:	49
REV:	



04/10/20 | 9:26 AM | USCSE78695
J:\160363P_ST_1405-BRT\CADD\SH1\405-B05-GZK100.DWG

No.	DATE	DSN	CHK	APP	REVISION

DESIGNED BY:
DRAWN BY:
CHECKED BY:
APPROVED BY:

PHASE 2

LINE IS 1" AT FULL SCALE

SUBMITTED BY:	DATE:	REVIEWED BY:	DATE:
---------------	-------	--------------	-------



SCALE:	1" = 5000'
FILENAME:	I405-B05-GZK100
CONTRACT ID:	
DATE:	4/10/2020

I-405 BRT
BURIEN TC TO LYNNWOOD TC
CONCEPTUAL ENGINEERING PLANS

BELLEVUE
KEY MAP / SUMMARY OF IMPROVEMENTS

DRAWING No.:	B05-GZK100
LOCATION No.:	
SHEET No.:	50
REV:	0

04/10/20 1 9:27 AM | USCSE678695
J:\160363P_ST_1405-BRT\CADD\SH1\405-B05-CPP100.DWG

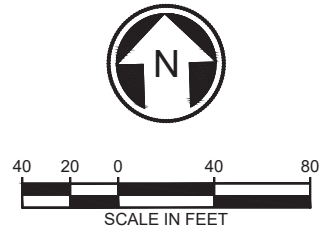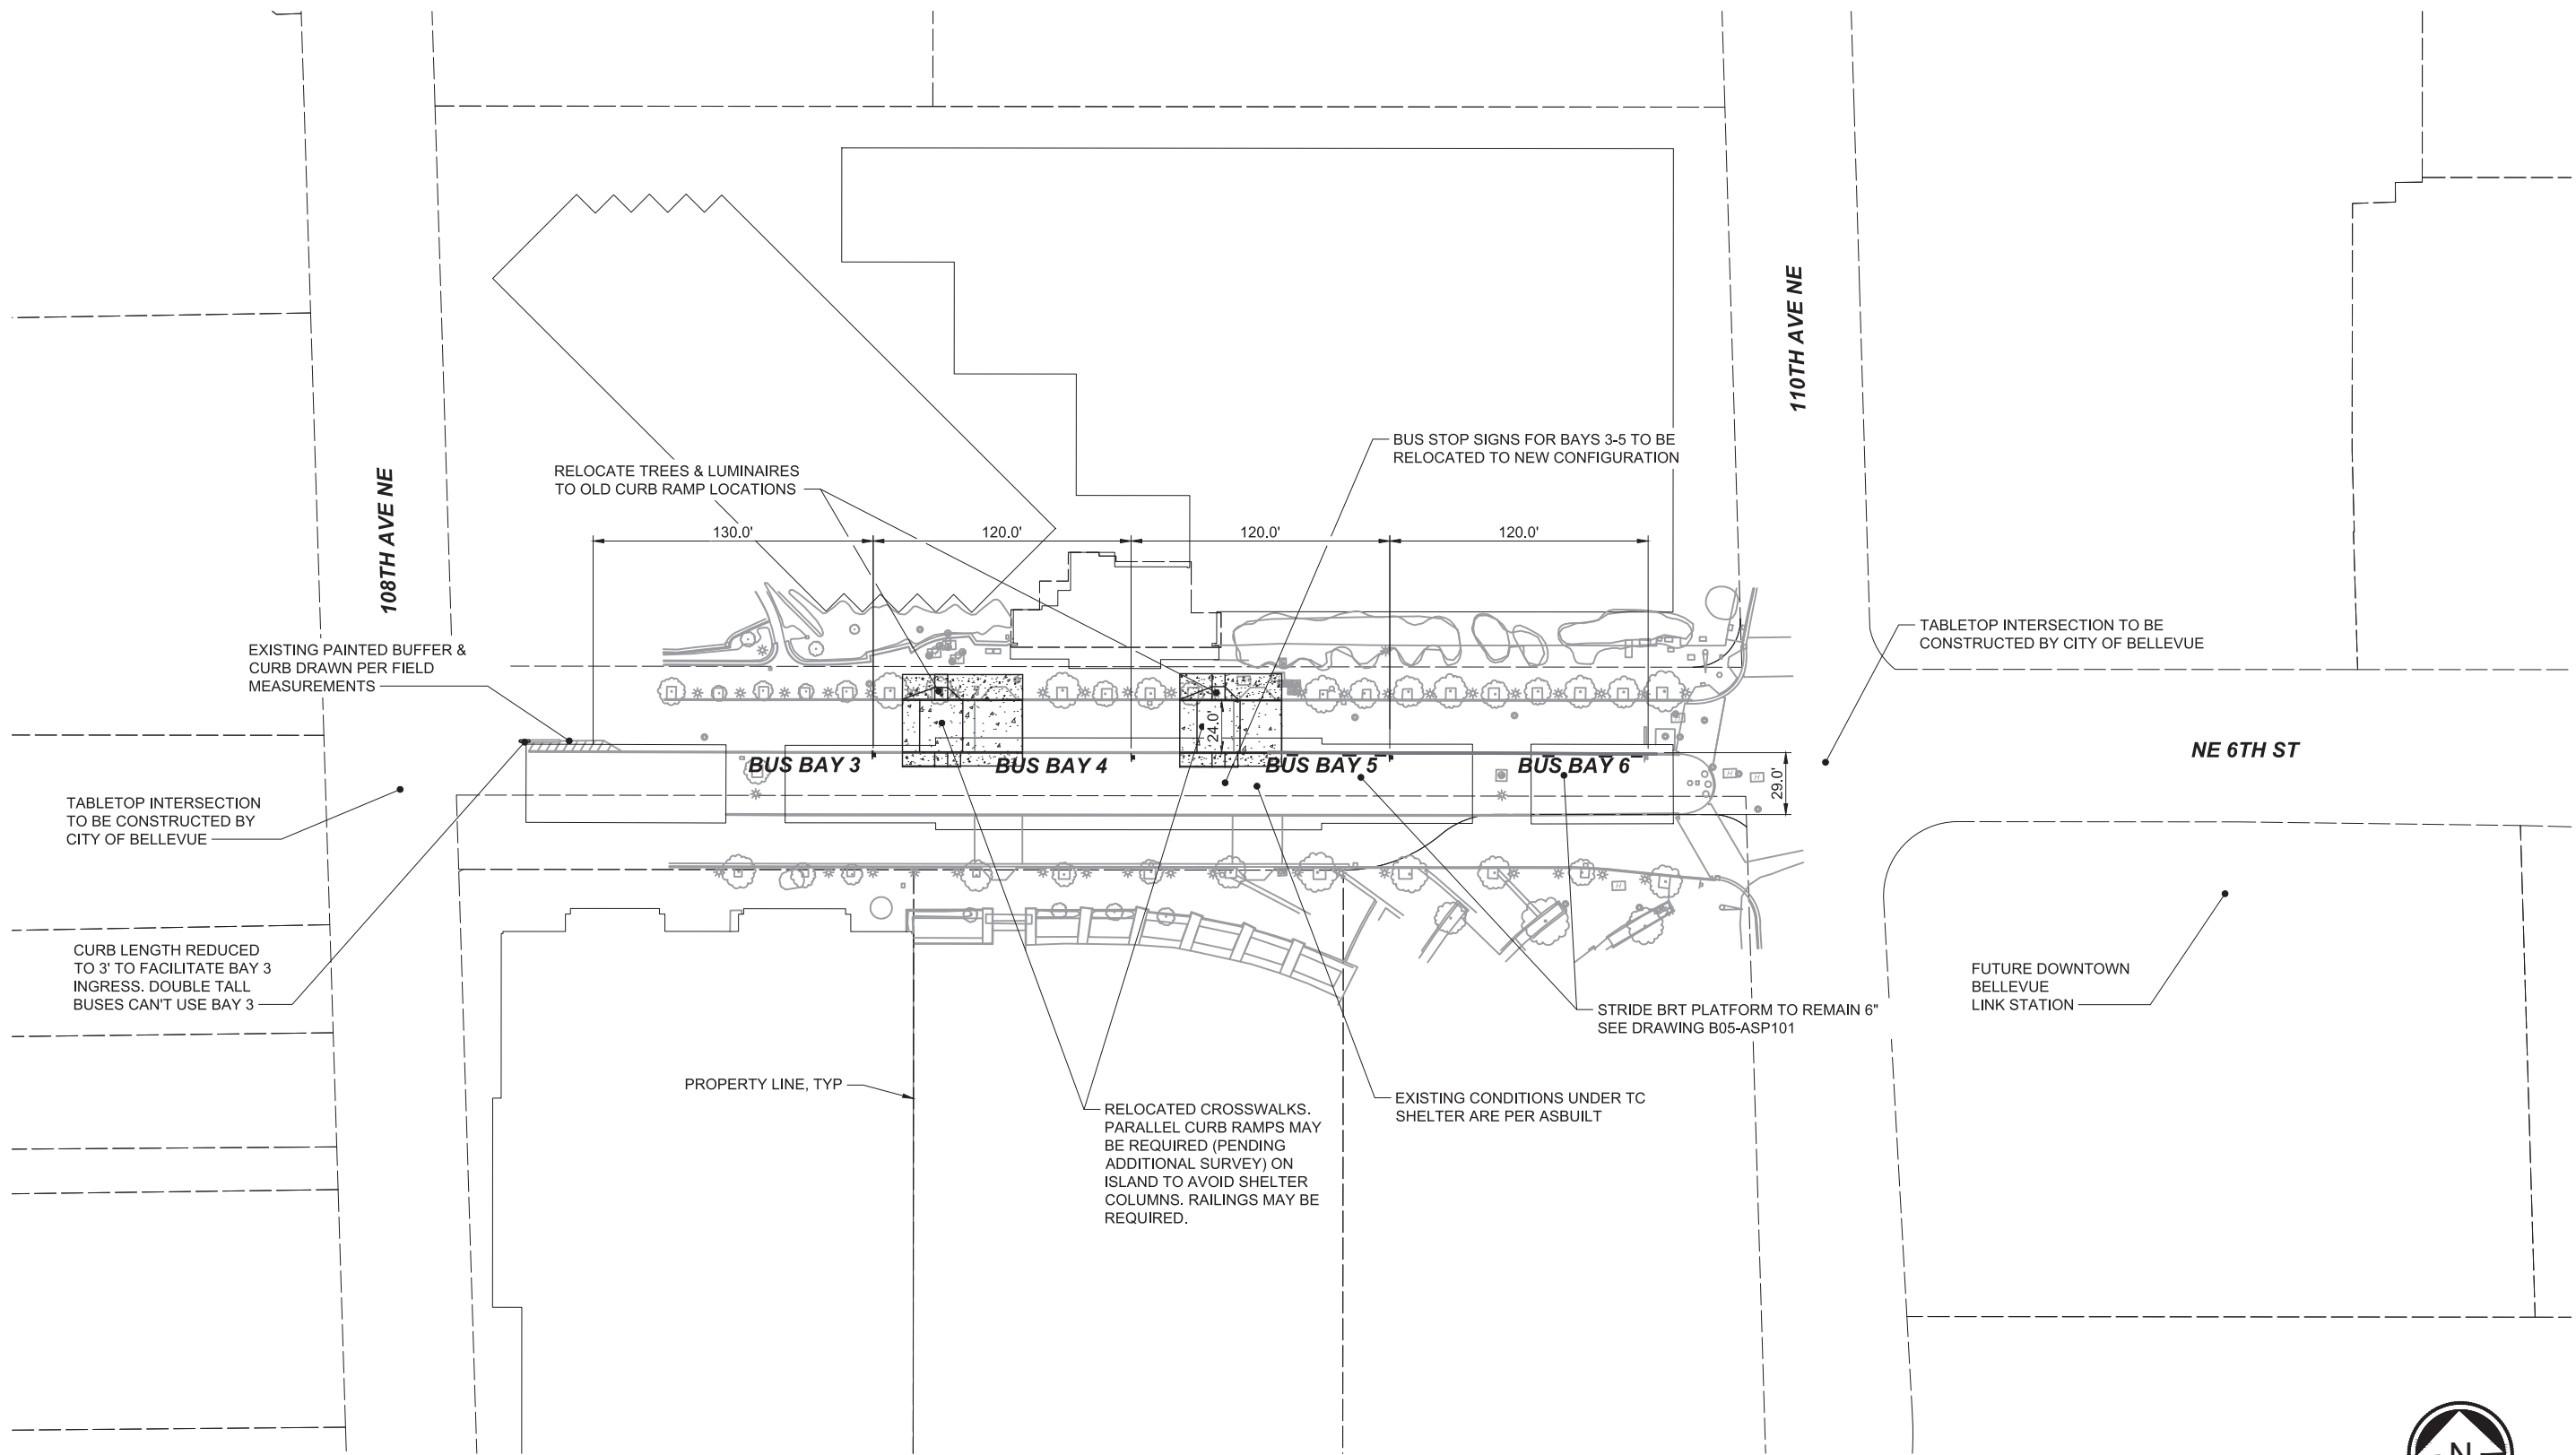

No.	DATE	DSN	CHK	APP	REVISION

DESIGNED BY:
DRAWN BY:
CHECKED BY:
APPROVED BY:

PHASE 2



wsp		
SUBMITTED BY:	DATE:	REVIEWED BY:

	SCALE:
	1" = 40'
	FILENAME:
	1405-B05-CPP100
CONTRACT ID:	DATE:
	4/10/2020

I-405 BRT BURIEN TC TO LYNNWOOD TC CONCEPTUAL ENGINEERING PLANS	
	BELLEVUE CIVIL PLANS

DRAWING No.:
B05-CPP101
LOCATION No.:
SHEET No.:
51
REV:
0

04/10/20 10:28 AM | USCSE78695
J:\16363P_ST_1405-BRT\CADD\SH1\405-B05-CPP100.DWG

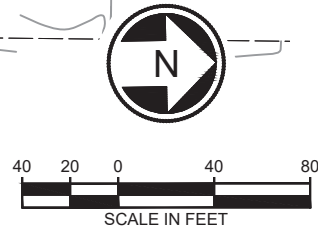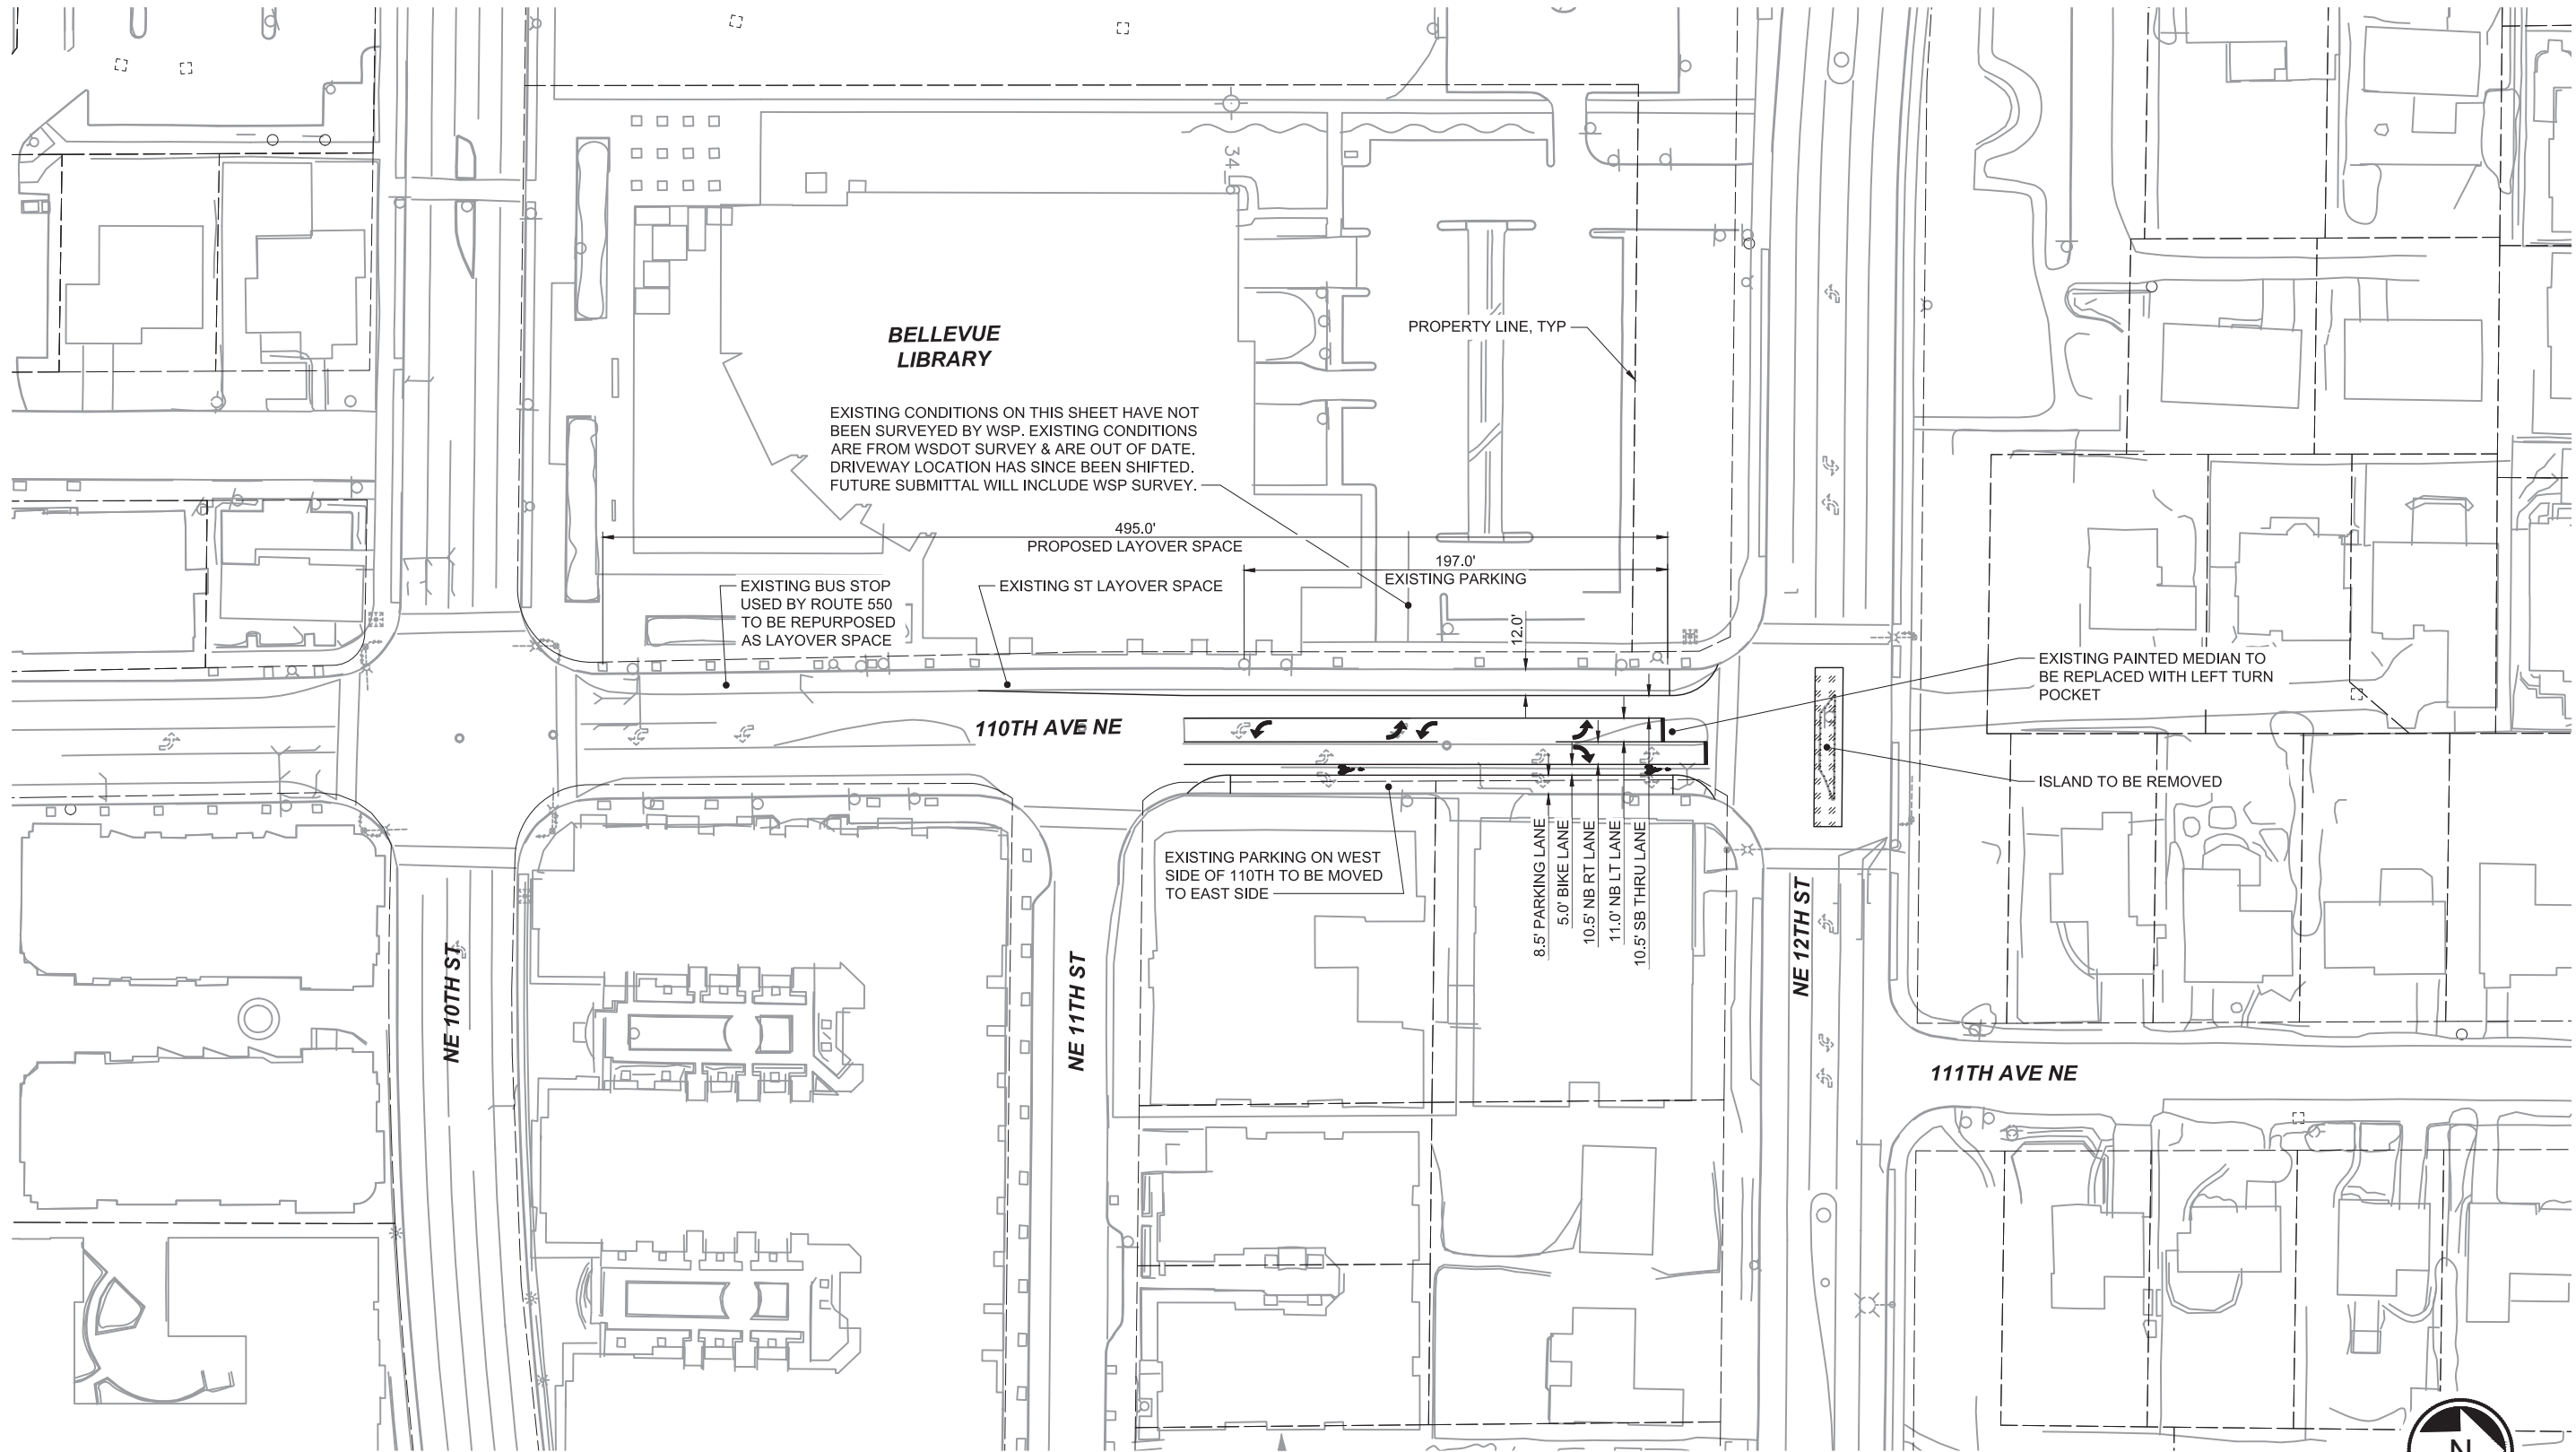

No.	DATE	DSN	CHK	APP	REVISION

DESIGNED BY:
DRAWN BY:
CHECKED BY:
APPROVED BY:

PHASE 2



LINE IS 1" AT FULL SCALE

SUBMITTED BY:	DATE:	REVIEWED BY:	DATE:
---------------	-------	--------------	-------


SCALE:	1" = 40'
FILENAME:	1405-B05-CPP100
CONTRACT ID:	
DATE:	4/10/2020

I-405 BRT
BURIEN TC TO LYNNWOOD TC
CONCEPTUAL ENGINEERING PLANS

BELLEVUE
CIVIL PLANS

DRAWING No.:	B05-CPP102
LOCATION No.:	
SHEET No.:	52
REV:	0

04/07/20 | 5:33 PM | DAVID HARRIS
X:\SOUND TRANSIT\PROJECTS\20170118 - I-405 BRT & OMF\CADD\02 - PLAN SHEETS\B05-B05-UCP100.DWG

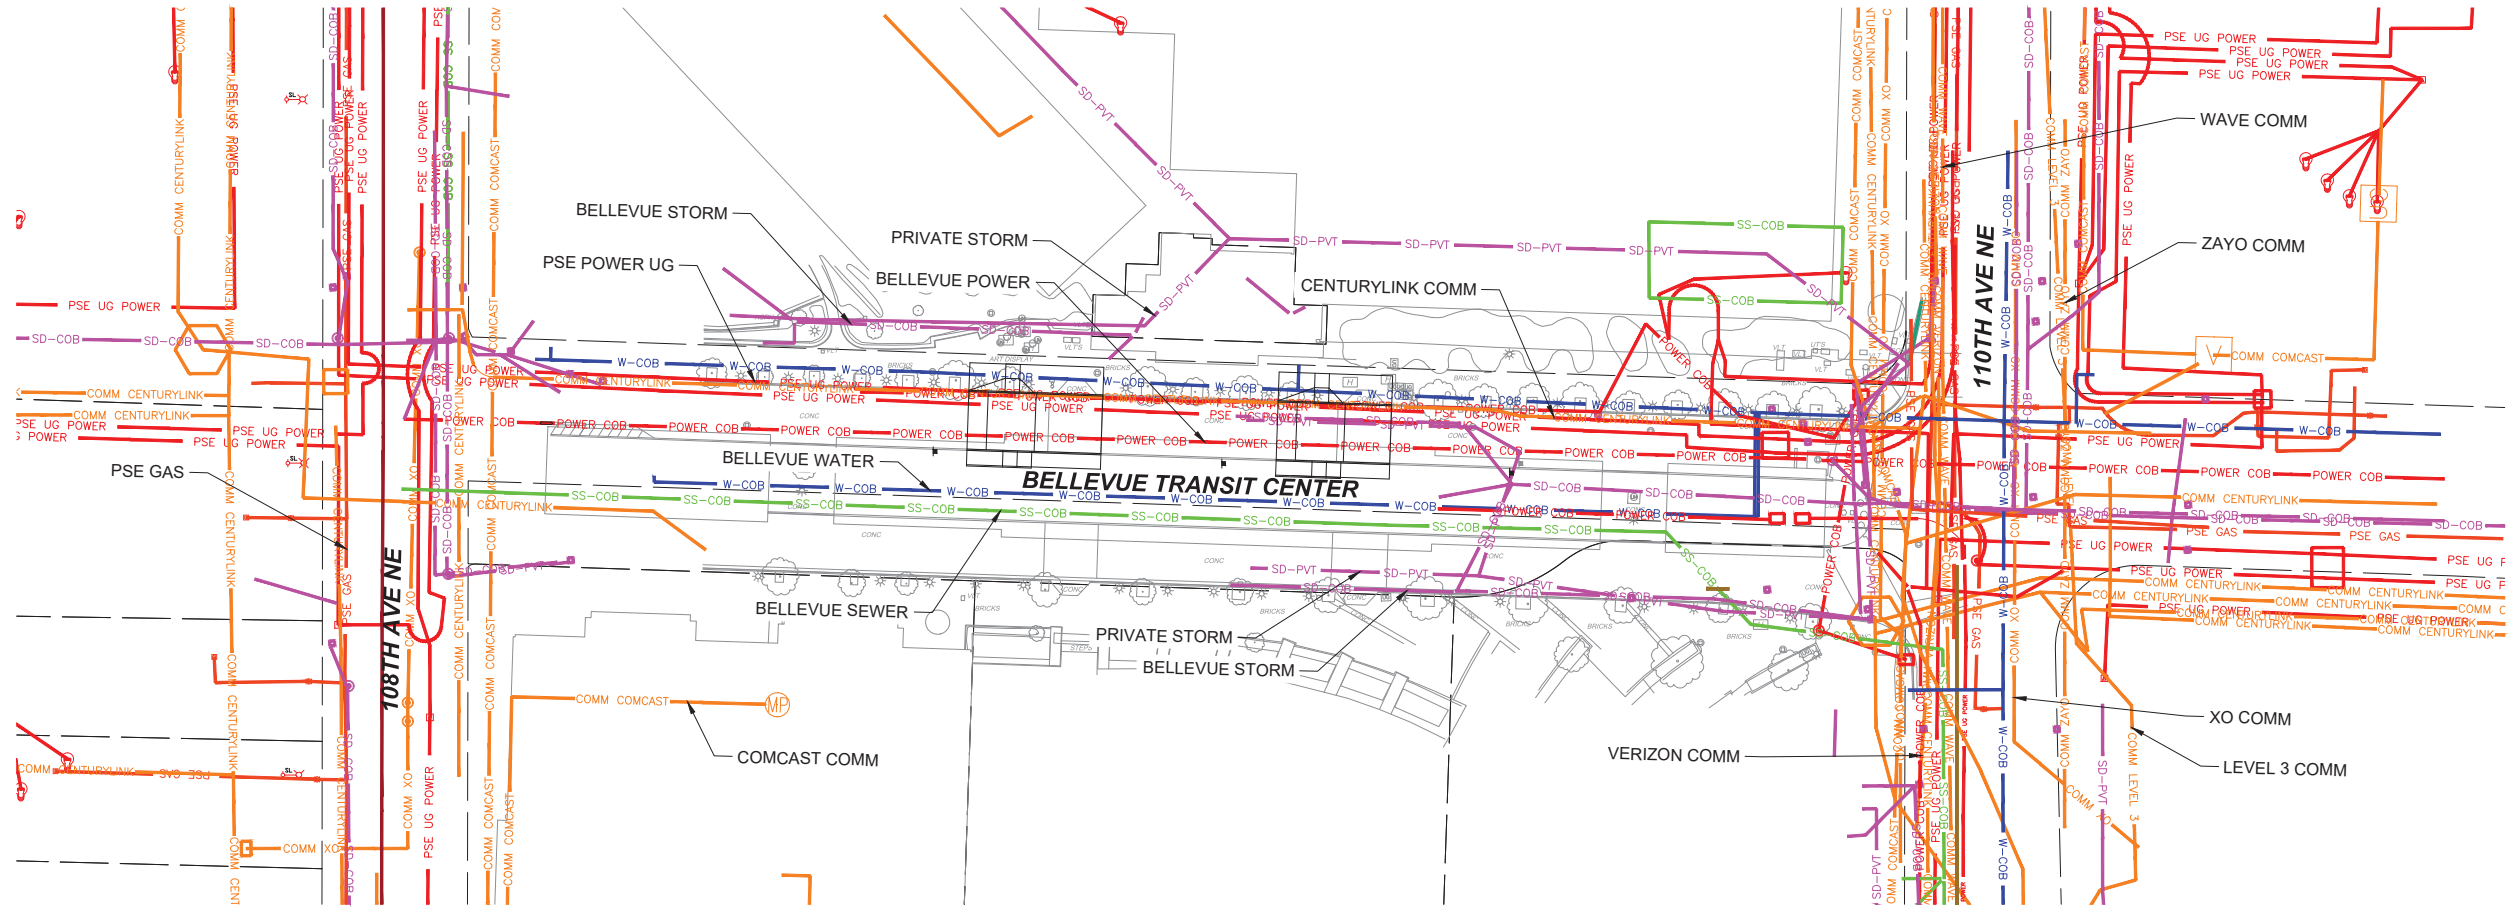

ALL EXISTING UTILITY INFORMATION DEPICTED AT QUALITY LEVEL D UNLESS OTHERWISE NOTED.

NOTES:

UTILITY QUALITY LEVEL A: PRECISE HORIZONTAL AND VERTICAL LOCATION OF UTILITIES OBTAINED BY THE ACTUAL EXPOSURE OR VERIFICATION OF PREVIOUSLY EXPOSED AND SURVEYED UTILITIES) AND SUBSEQUENT MEASUREMENT OF SUBSURFACE UTILITIES, USUALLY AT A SPECIFIC POINT. MINIMALLY INTRUSIVE EXCAVATION EQUIPMENT IS TYPICALLY USED TO MINIMIZE THE POTENTIAL FOR UTILITY DAMAGE. A PRECISE HORIZONTAL AND VERTICAL LOCATION, AS WELL AS OTHER UTILITY ATTRIBUTES, IS SHOWN ON PLAN DOCUMENTS. ACCURACY IS TYPICALLY SET TO 15-MM VERTICAL AND TO APPLICABLE HORIZONTAL SURVEY AND MAPPING ACCURACY AS DEFINED OR EXPECTED BY THE PROJECT OWNER.

UTILITY QUALITY LEVEL B: INFORMATION OBTAINED THROUGH THE APPLICATION OF APPROPRIATE SURFACE GEOPHYSICAL METHODS TO DETERMINE THE EXISTENCE AND APPROXIMATE HORIZONTAL POSITION OF SUBSURFACE UTILITIES. QUALITY LEVEL B DATA SHOULD BE REPRODUCIBLE BY SURFACE GEOPHYSICS AT ANY POINT OF THE DEPICTION. THIS INFORMATION IS SURVEYED TO APPLICABLE TOLERANCES DEFINED BY THE PROJECT AND REDUCED ONTO PLAN DOCUMENTS.

UTILITY QUALITY LEVEL C: INFORMATION OBTAINED BY SURVEYING AND PLOTTING VISIBLE ABOVE-GROUND UTILITY FEATURES AND BY USING PROFESSIONAL JUDGEMENT IN CORRELATING THIS INFORMATION TO QUALITY LEVEL D INFORMATION.

UTILITY QUALITY LEVEL D: INFORMATION DERIVED FROM EXISTING RECORDS OR ORAL RECOLLECTIONS.

LEGEND — EXISTING UTILITIES:

—COMM CENTURYLINK—	UTILITY: COMM — CENTURYLINK
—COMM COMCAST—	UTILITY: COMM — COMCAST
—COMM LEVEL 3—	UTILITY: COMM — LEVEL 3 COMMUNICATIONS
—COMM VERIZON—	UTILITY: COMM — VERIZON
—COMM WAVE—	UTILITY: COMM — WAVE
—COMM WSDOT—	UTILITY: COMM — WSDOT
—COMM XO—	UTILITY: COMM — XO COMMUNICATIONS
—COMM ZAYO—	UTILITY: COMM — ZAYO
—GAS PSE—	UTILITY: GAS — PSE
—PSE UG POWER—	UTILITY: POWER — PSE UNDERGROUND
—POWER COB—	UTILITY: POWER — COB
—SS-COB—	UTILITY: SANITARY SEWER — COB
—SD-COB—	UTILITY: STORM DRAIN — COB
—W-COB—	UTILITY: WATER — COB



No.	DATE	DSN	CHK	APP	REVISION

DESIGNED BY:
DRAWN BY:
CHECKED BY:
APPROVED BY:

PHASE 2


 PERITEET 2707 COLBY AVENUE, SUITE 900 EVERETT, WA 98201 425.252.7700 800.615.9900		LINE IS 1" AT FULL SCALE	
SUBMITTED BY:	DATE:	REVIEWED BY:	DATE:

SCALE:	1" = 40'
FILENAME:	
CONTRACT ID:	
DATE:	4/10/2020


I-405 BRT BURIEN TC TO LYNNWOOD TC CONCEPTUAL ENGINEERING PLANS
BELLEVUE COMPOSITE UTILITY PLAN

DRAWING No.:	B05-UCP101
LOCATION No.:	
SHEET No.:	53
REV:	0

Xrefs:
405_BRT_MP10
x1405RX
405BRT_TB22x34

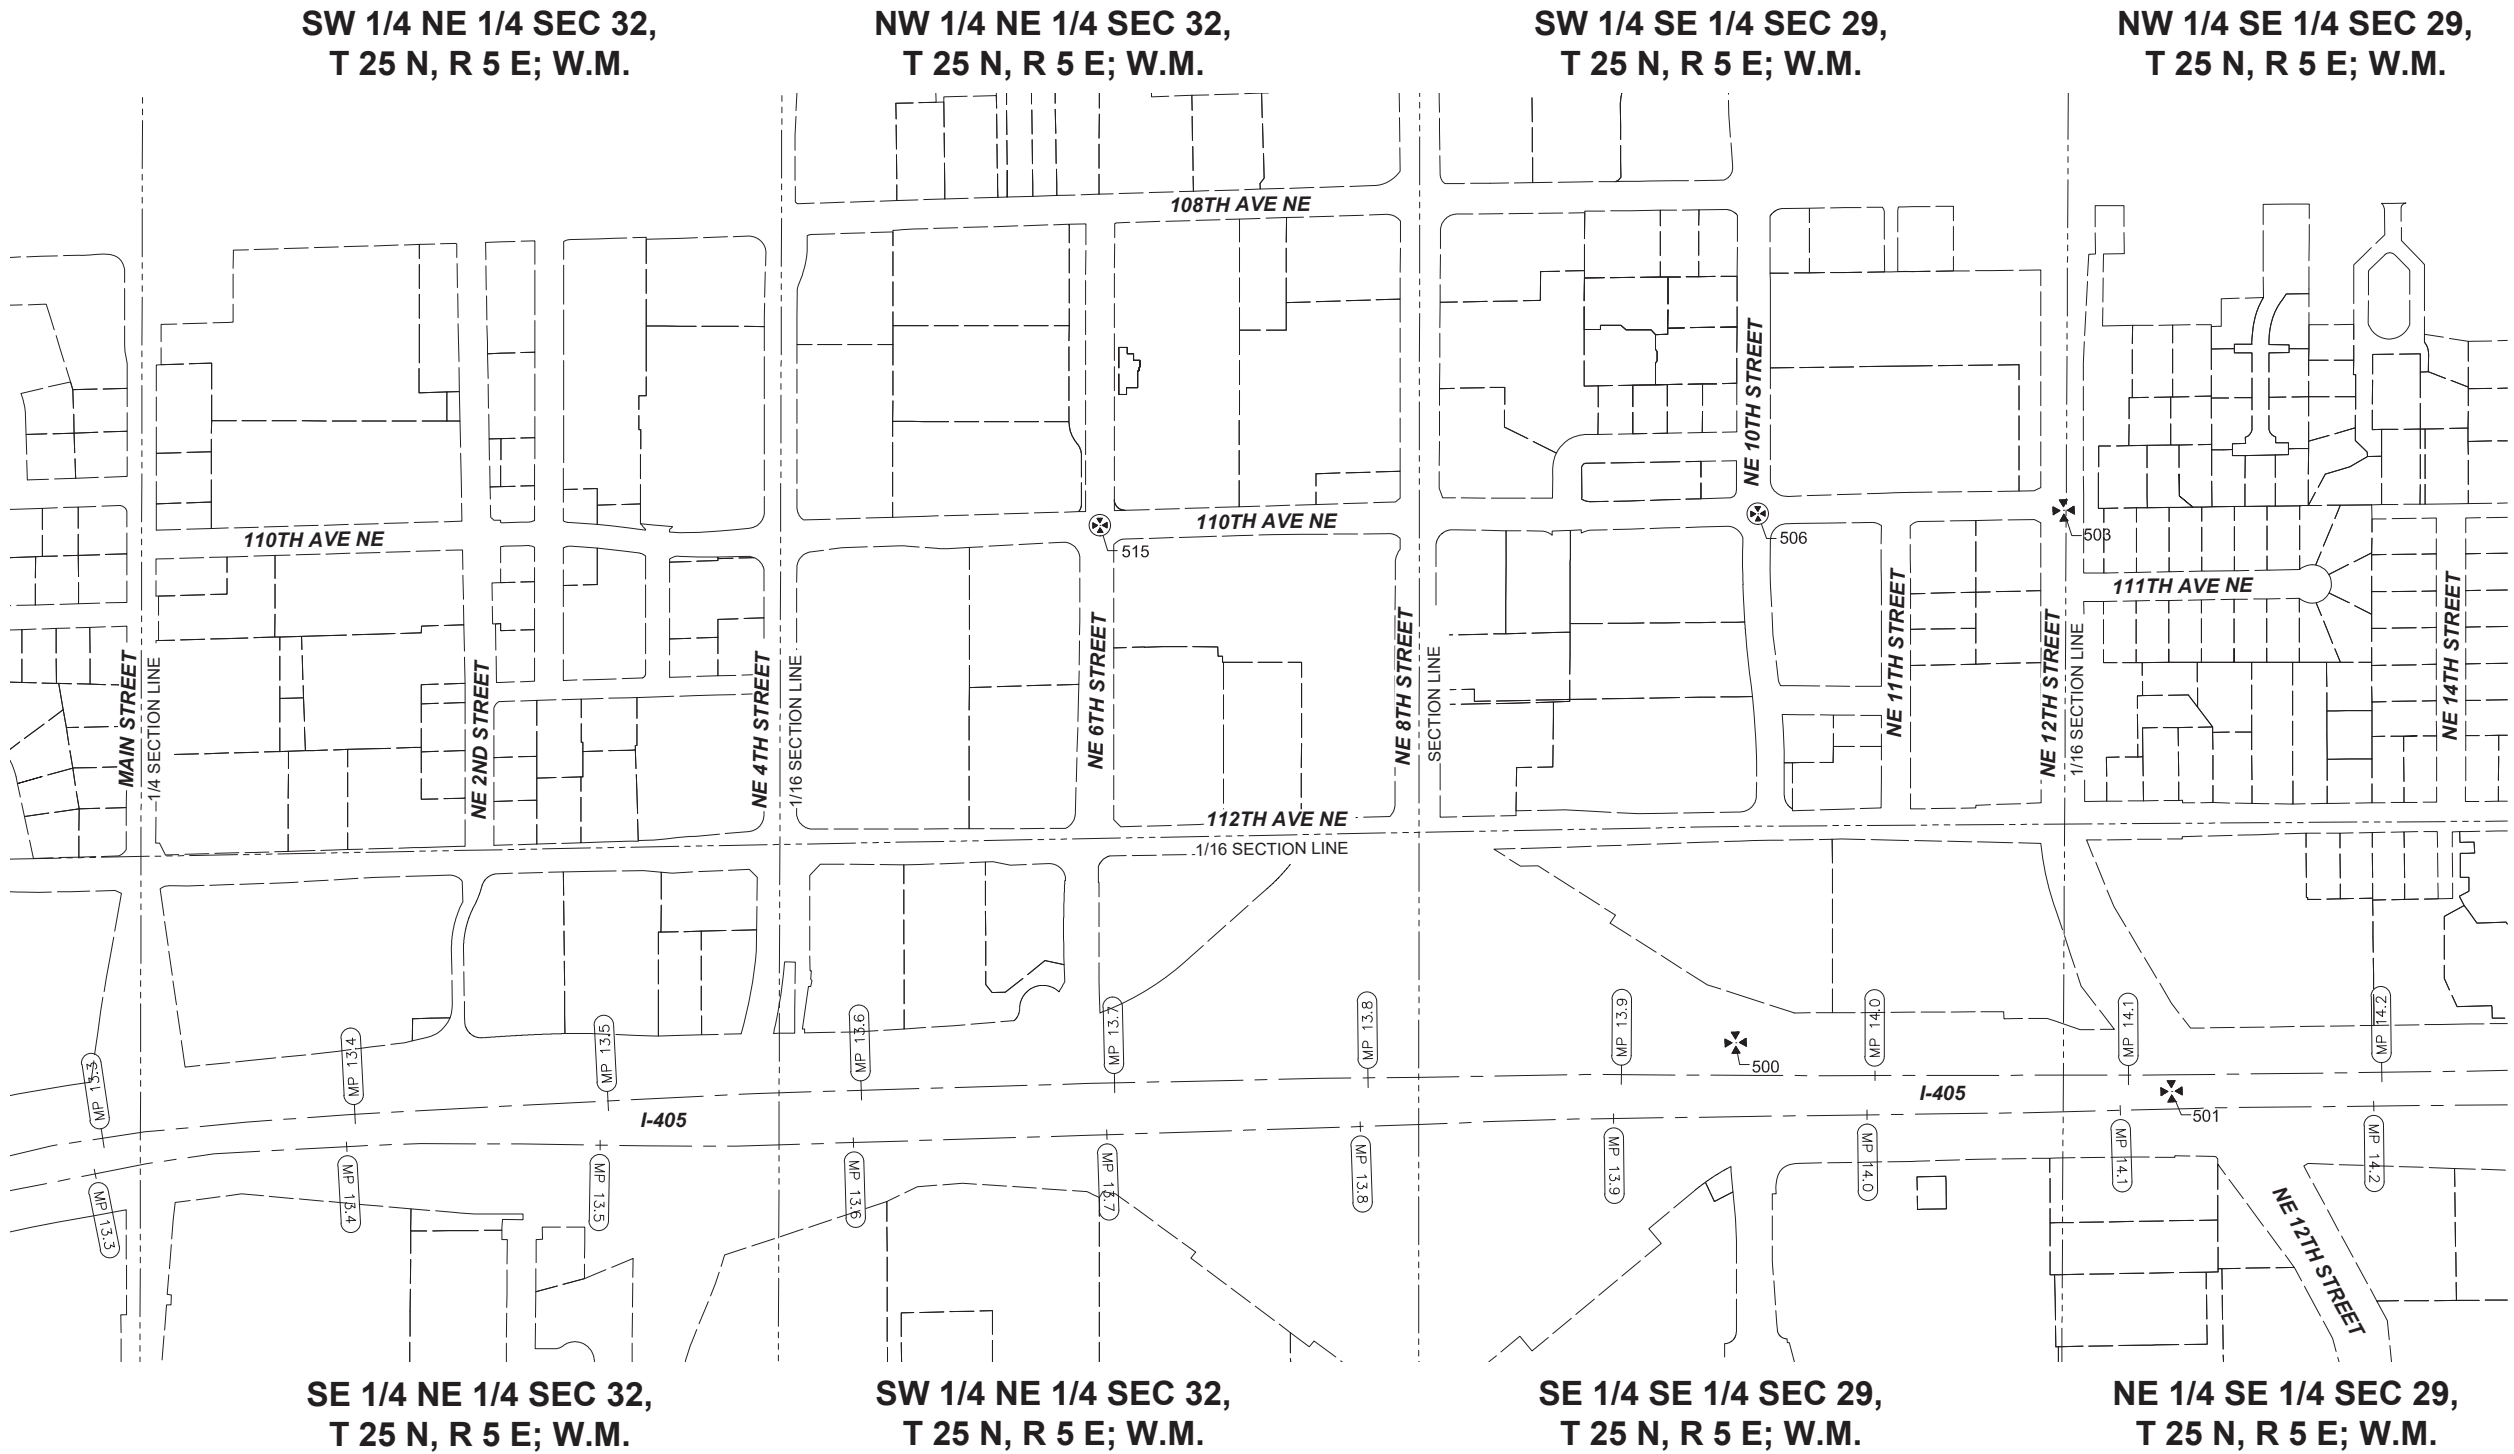

MONUMENT COORDINATE TABLE				
POINT NO.	NORTHING	EASTING	ELEVATION	DESC
500	228787.57	1306048.08	177.87	MON NO CASE
501	229691.84	1306179.12	200.88	MON NO CASE
503	229506.70	1304962.36	194.13	NAIL & WASHER
506	228870.02	1304948.49	180.22	MON IN CASE
515	227499.34	1304927.70	165.96	MON IN CASE

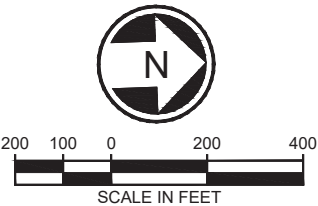

04/10/20 | 3:51 PM | LINT14
S:\1924 - ST I-405 BRT\WORKSHEET FILES\I-405-B05-RMP101.DWG

No.	DATE	DSN	CHK	APP	REVISION

DESIGNED BY:	P. FRANK
DRAWN BY:	A. ALIMOVA
CHECKED BY:	J. BECKER
APPROVED BY:	J. BECKER

PHASE 2

L & A

LIN & ASSOCIATES, INC.
Consulting Engineers

SUBMITTED BY:

wsp

DATE: 03/27/2020

LINE IS 1" AT FULL SCALE

REVIEWED BY:

SCALE: 1"=200'

FILENAME: I-405-B05-RMP101

CONTRACT ID:


DATE: 03/27/2020

I-405 BRT
BURIEN TC TO LYNNWOOD TC
CONCEPTUAL ENGINEERING PLANS

BELLEVUE RIGHT-OF-WAY MONUMENTATION PLAN


DRAWING No.:	B05-RMP101
LOCATION No.:	
SHEET No.:	54
REV:	

**NW 1/4 SE 1/4 SEC 29,
T 25 N, R 5 E; W.M.**

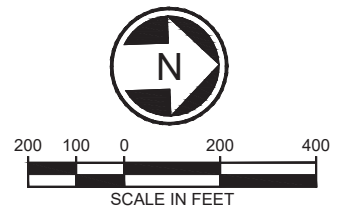


						DESIGNED BY: P. FRANK	PHASE 2	L & A LIN & ASSOCIATES, INC. Consulting Engineers WSP LINE IS 1" AT FULL SCALE T SOUNDTRANSIT	SCALE: 1"=200'	I-405 BRT BURIEN TC TO LYNNWOOD TC CONCEPTUAL ENGINEERING PLANS BELLEVUE RIGHT-OF-WAY PLAN	DRAWING No.: B05-RPP101
					DRAWN BY: A. ALIMOVA	LOCATION No.:					
					CHECKED BY: J. BECKER	SHEET No.:					
					APPROVED BY:	REV:					
					J. BECKER	55					
No.	DATE	DSN	CHK	APP	REVISION						

GENERAL NOTE:
A. SHELTER AND AMENITIES AT EACH STATION ARE BASED ON A PROTOTYPICAL LAYOUT AND MAY VARY AS THE PROJECT DEVELOPS.

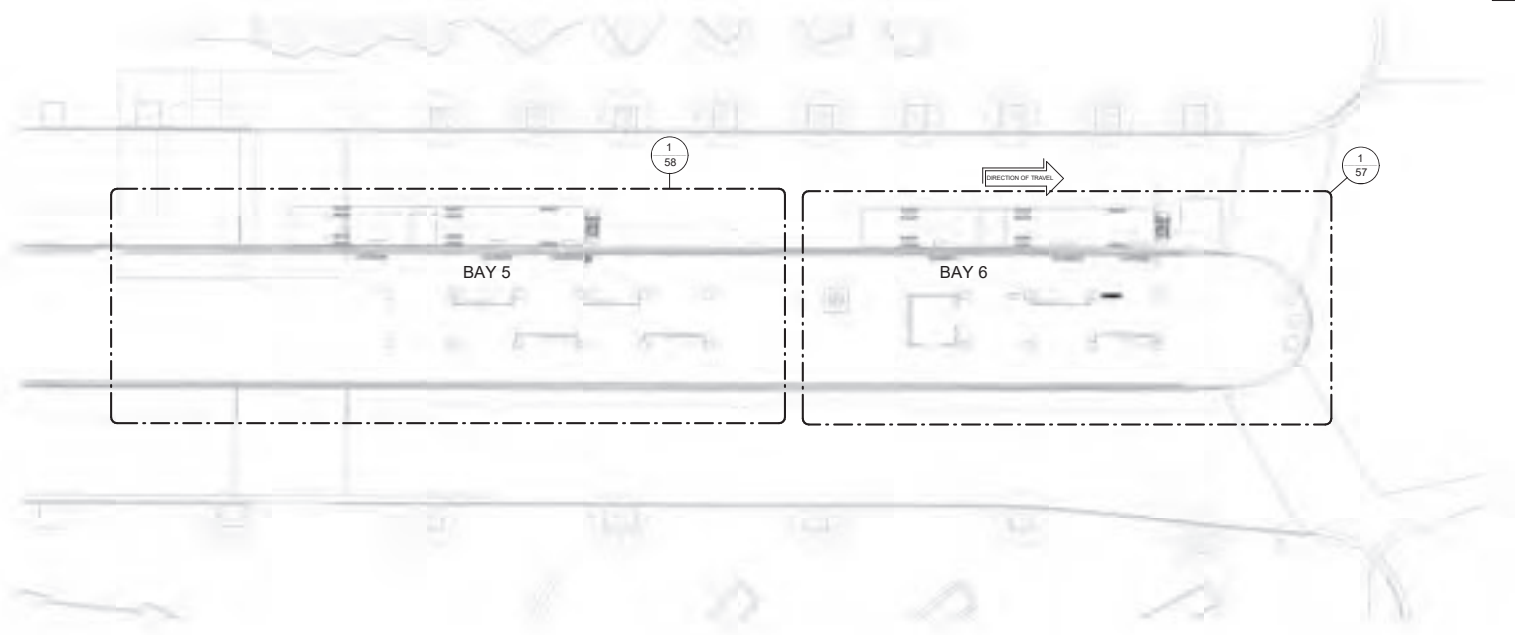

1 BELLEVUE TRANSIT CENTER SITE PLAN
1" = 20'-0"

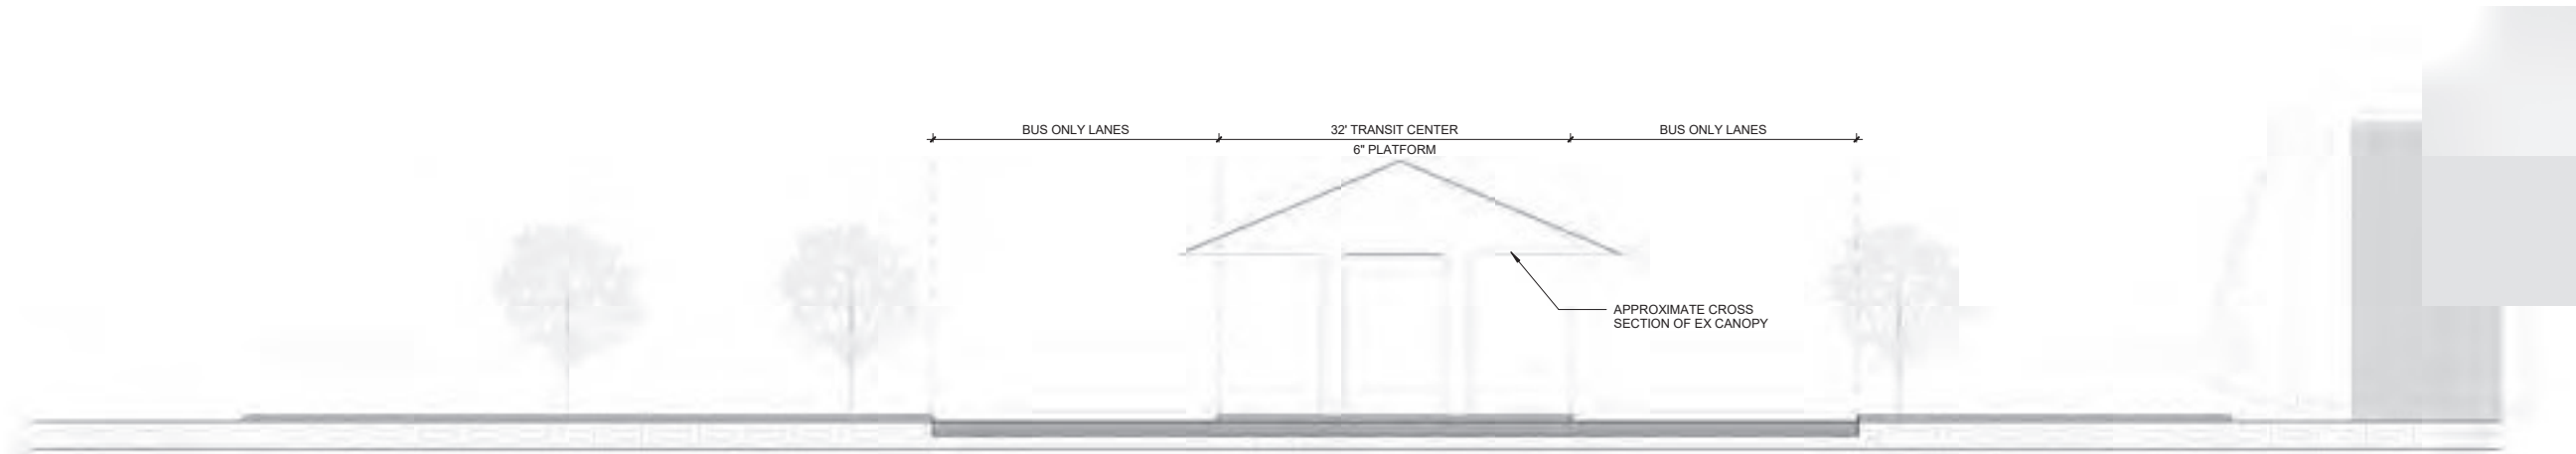

2 BELLEVUE TRANSIT CENTER
1/8" = 1'-0"

1	-				-
No.	DATE	DSN	CHK	APP	REVISION

DESIGNED BY:

DRAWN BY:
BW/CD/JSP
CHECKED BY:
KG
APPROVED BY:

PHASE 2



LINE IS 1" AT
FULL SCALE




SCALE:	AS NOTED
FILENAME:	
CONTRACT ID:	
DATE:	04/10/2020

I-405 BRT
BURIEN TC TO LYNNWOOD TC
CONCEPTUAL ENGINEERING PLANS


BELLEVUE TRANSIT CENTER PLATFORM
PLANS

DRAWING No.:	B05-ASP101
LOCATION No.:	
SHEET No.:	56
REV:	

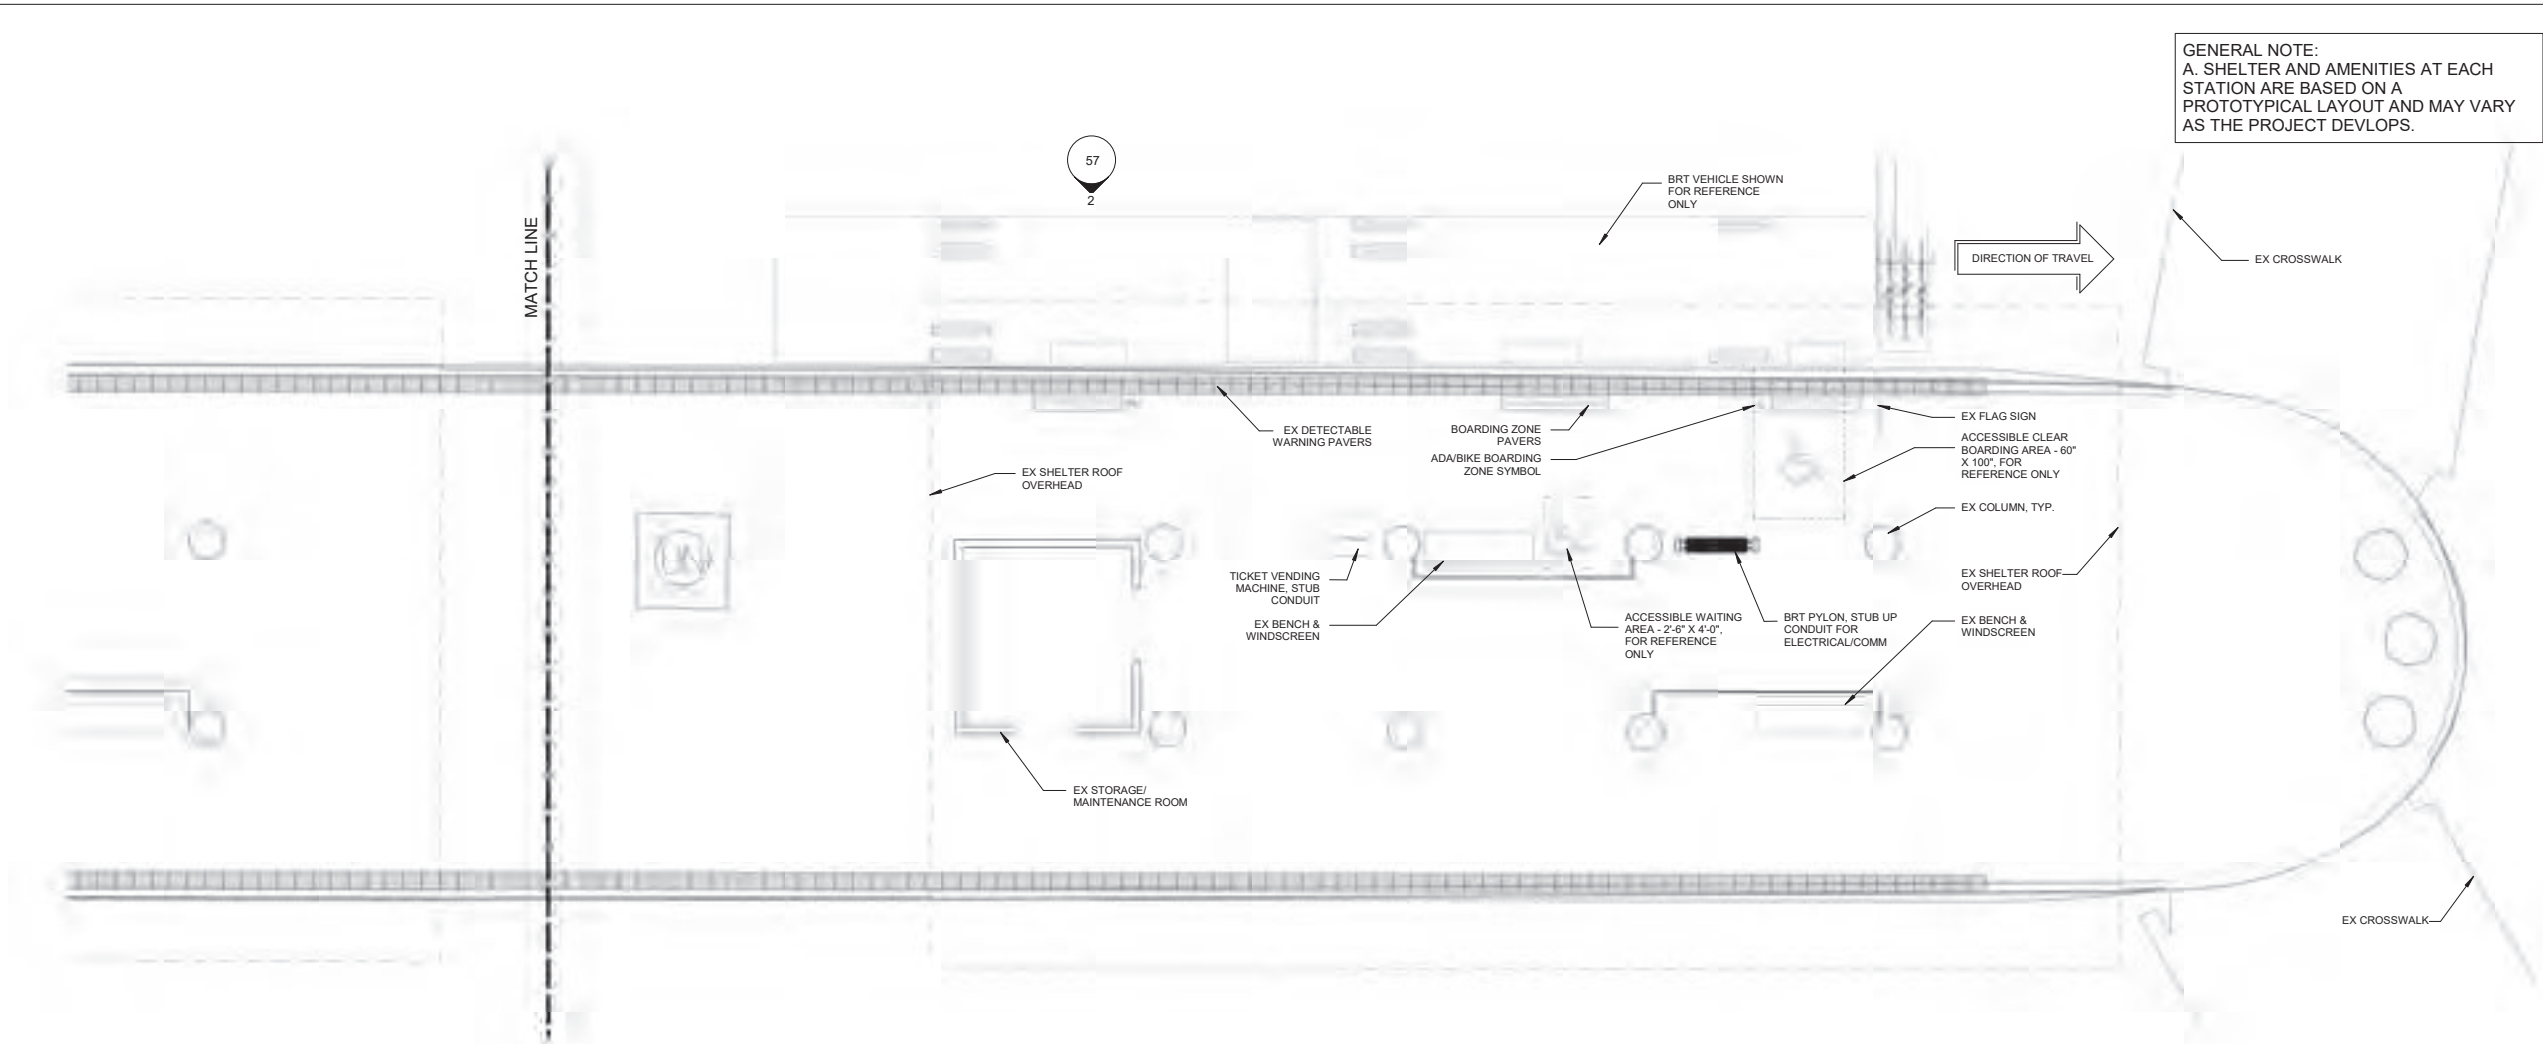


GENERAL NOTE:
A. SHELTER AND AMENITIES AT EACH STATION ARE BASED ON A PROTOTYPICAL LAYOUT AND MAY VARY AS THE PROJECT DEVELOPS.

1 BELLEVUE TRANSIT CENTER PLATFORM PLAN
3/16" = 1'-0"

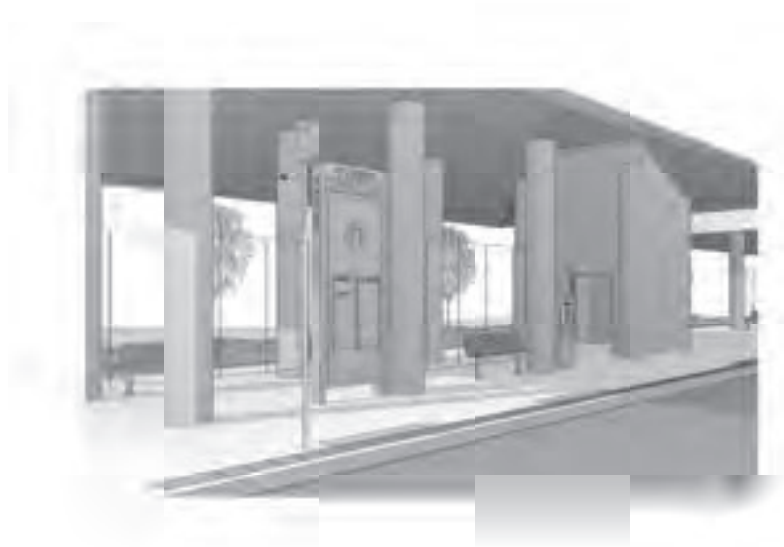

3 BELLEVUE TRANSIT CENTER (BAY 6)

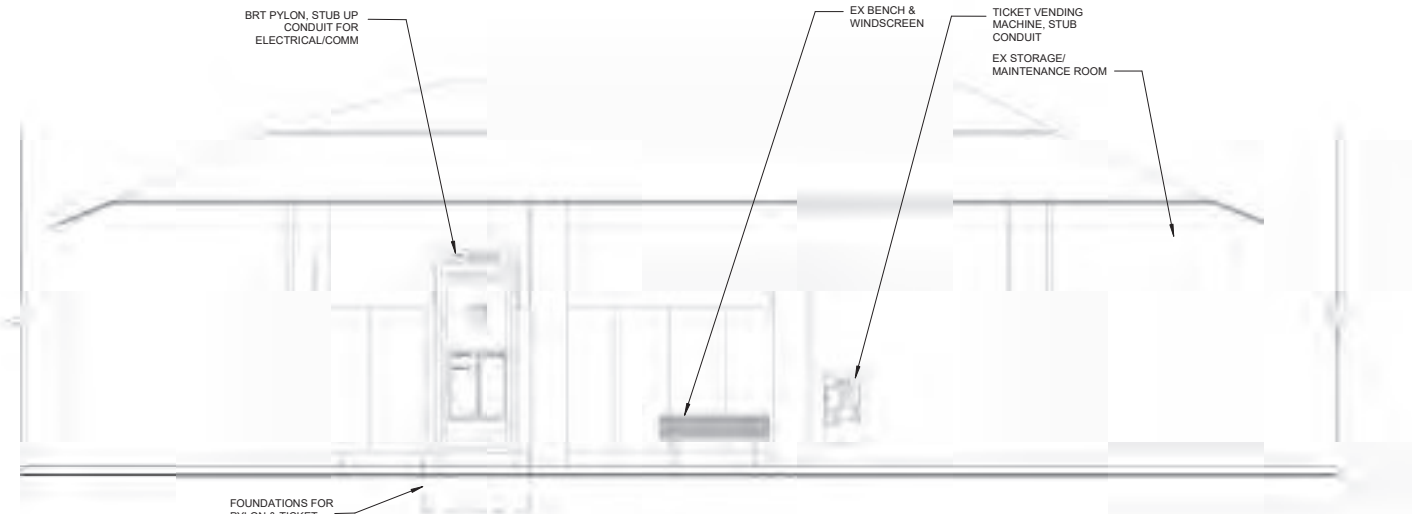

2 BELLEVUE TRANSIT CENTER (BAY 6)
3/16" = 1'-0"

1	-				-
No.	DATE	DSN	CHK	APP	REVISION

DESIGNED BY:

DRAWN BY:
BW/CD/JSP
CHECKED BY:
KG
APPROVED BY:

PHASE 2


SUBMITTED BY:
DATE:
REVIEWED BY:
DATE:

LINE IS 1" AT FULL SCALE

SCALE:	AS NOTED
FILENAME:	
CONTRACT ID:	
DATE:	04/10/2020

I-405 BRT
BURIEN TC TO LYNNWOOD TC
CONCEPTUAL ENGINEERING PLANS
 BELLEVUE TRANSIT CENTER PLATFORM PLANS

DRAWING No.:	B05-ASP102
LOCATION No.:	
SHEET No.:	57
REV:	

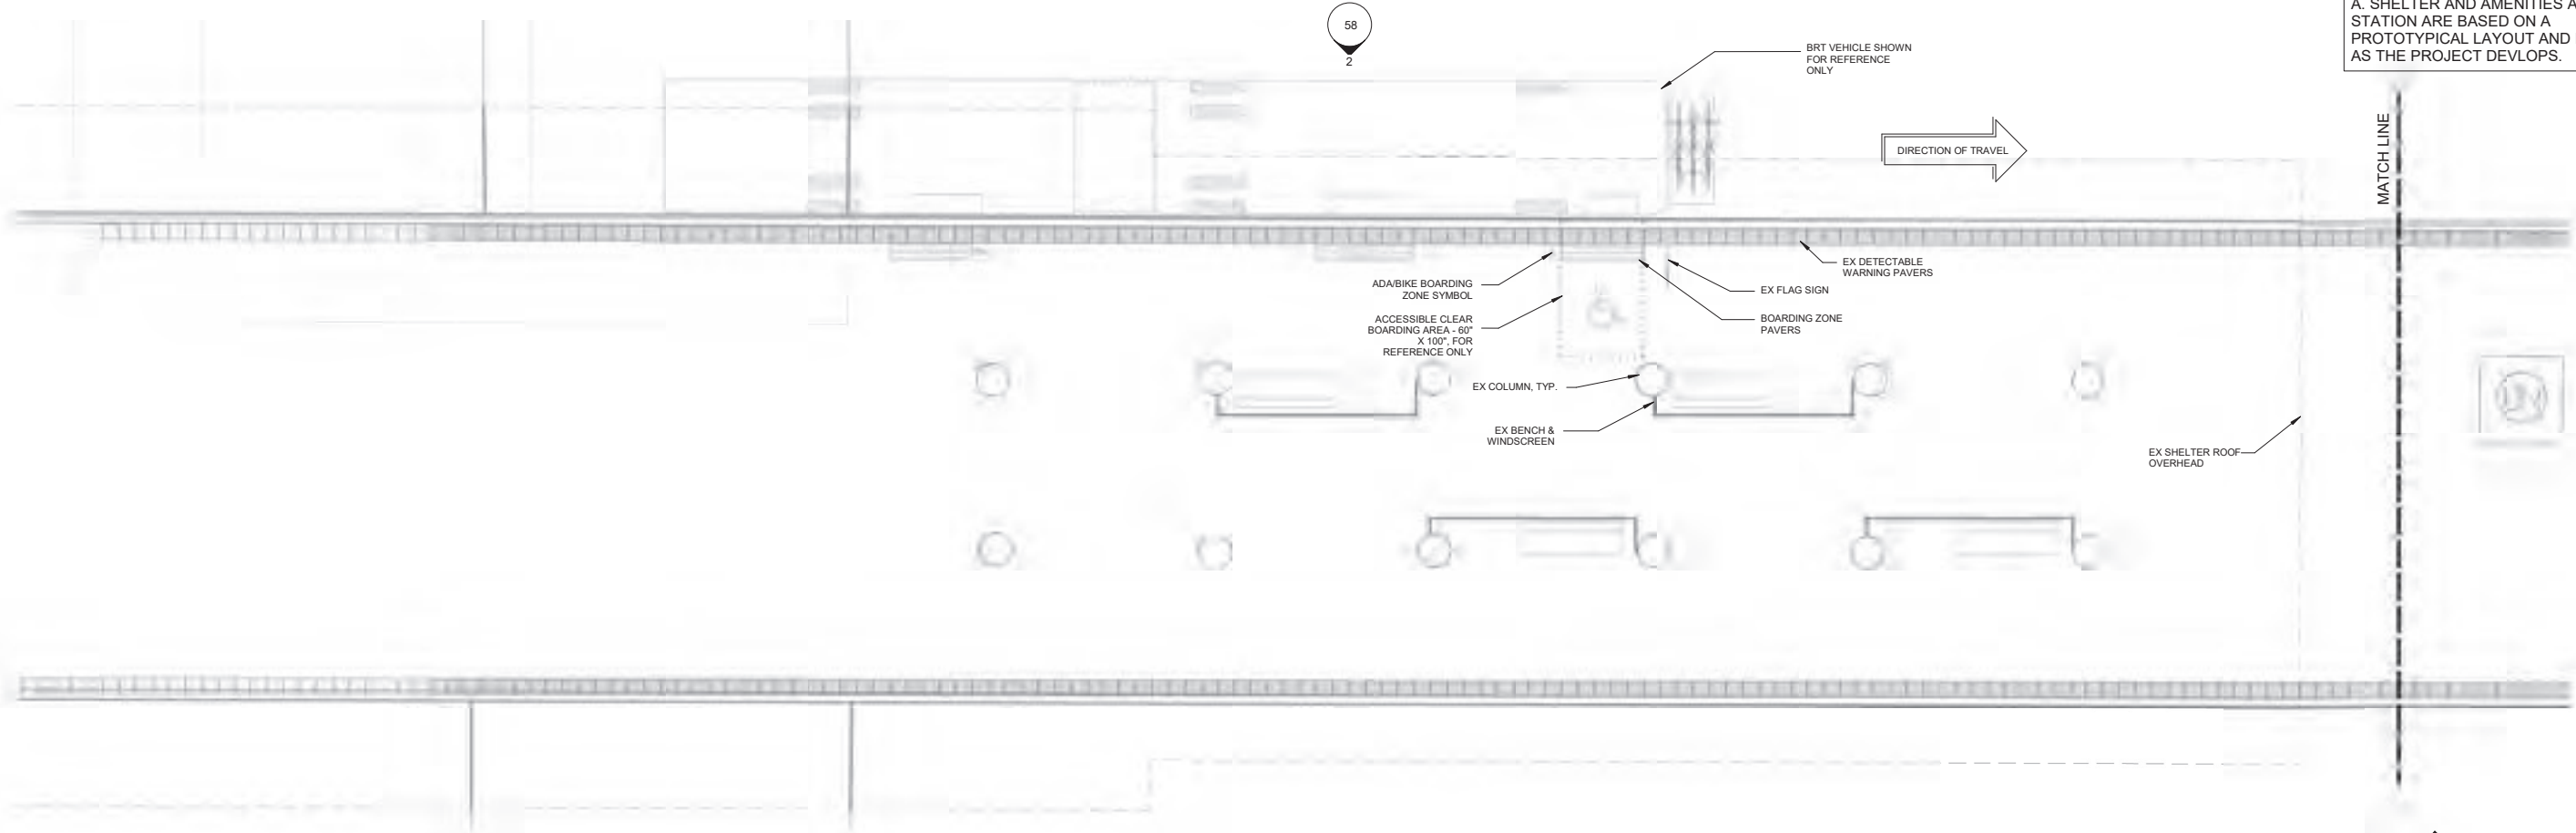


GENERAL NOTE:
A. SHELTER AND AMENITIES AT EACH STATION ARE BASED ON A PROTOTYPICAL LAYOUT AND MAY VARY AS THE PROJECT DEVELOPS.

1 BELLEVUE TRANSIT CENTER PLATFORM PLAN
3/16" = 1'-0"



3 BELLEVUE TRANSIT CENTER (BAY 5)

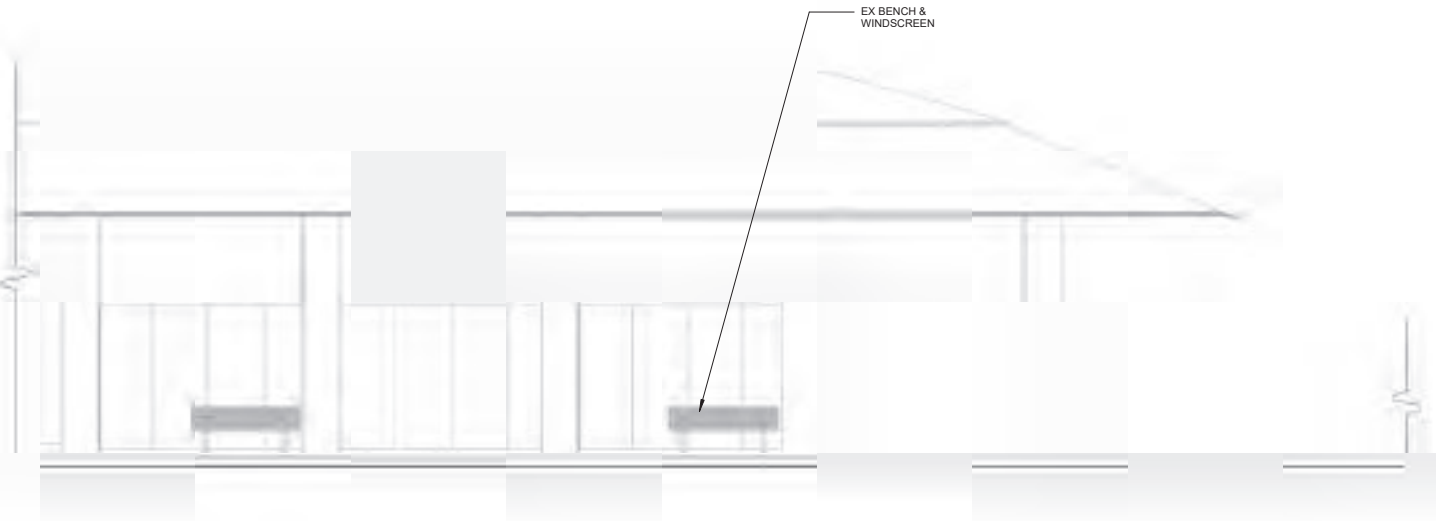

2 BELLEVUE TRANSIT CENTER (BAY 5)
3/16" = 1'-0"

1	-				-
No.	DATE	DSN	CHK	APP	REVISION

DESIGNED BY:

DRAWN BY:
BW/CD/JSP
CHECKED BY:
KG
APPROVED BY:

PHASE 2



LINE IS 1" AT
FULL SCALE



SCALE:	AS NOTED
FILENAME:	
CONTRACT ID:	
DATE:	04/10/2020

I-405 BRT BURIEN TC TO LYNNWOOD TC CONCEPTUAL ENGINEERING PLANS	
BELLEVUE TRANSIT CENTER PLATFORM PLANS	

DRAWING No.:	B05-ASP103
LOCATION No.:	
SHEET No.:	58
REV:	



© 2019 Microsoft Corporation © 2019 DigitalGlobe ©CNES (2019) Distribution Airbus DS



04/10/20 1 9:28 AM I USCSE78695
J:\16363P_ST_1405-BRT\CADD\SH1405-B06-GZK100.DWG

No.	DATE	DSN	CHK	APP	REVISION

DESIGNED BY:
DRAWN BY:
CHECKED BY:
APPROVED BY:

PHASE 2



					
SUBMITTED BY:	DATE:	REVIEWED BY:	DATE:	DATE:	4/10/2020

SCALE:	1" = 5000'
FILENAME:	I405-B06-GZK100
CONTRACT ID:	


I-405 BRT
BURIEN TC TO LYNNWOOD TC
CONCEPTUAL ENGINEERING PLANS
TOTEM LAKE STATION / KINGSGATE PARK & RIDE
KEY MAP / SUMMARY OF IMPROVEMENTS

DRAWING No.:	B06-GZK100
LOCATION No.:	
SHEET No.:	59
REV:	0


04/10/20 1 9:30 AM I USCSE78695
J:\16383P_ST_1405-BRT\CADD\SH1405-B06-CPP100.DWG

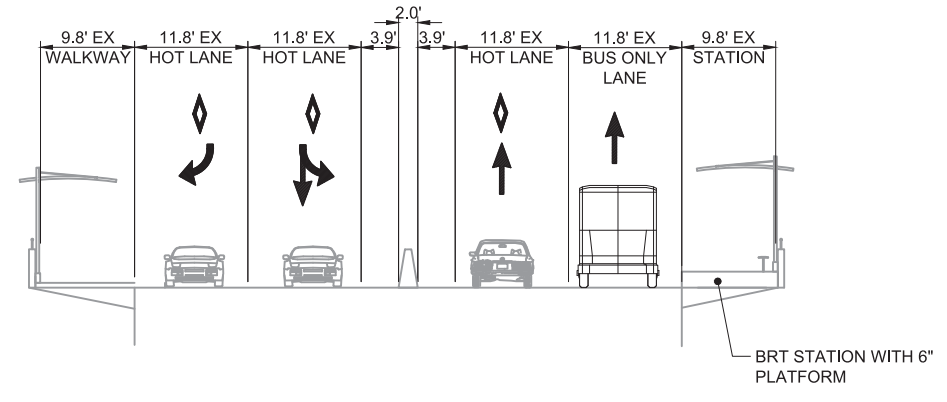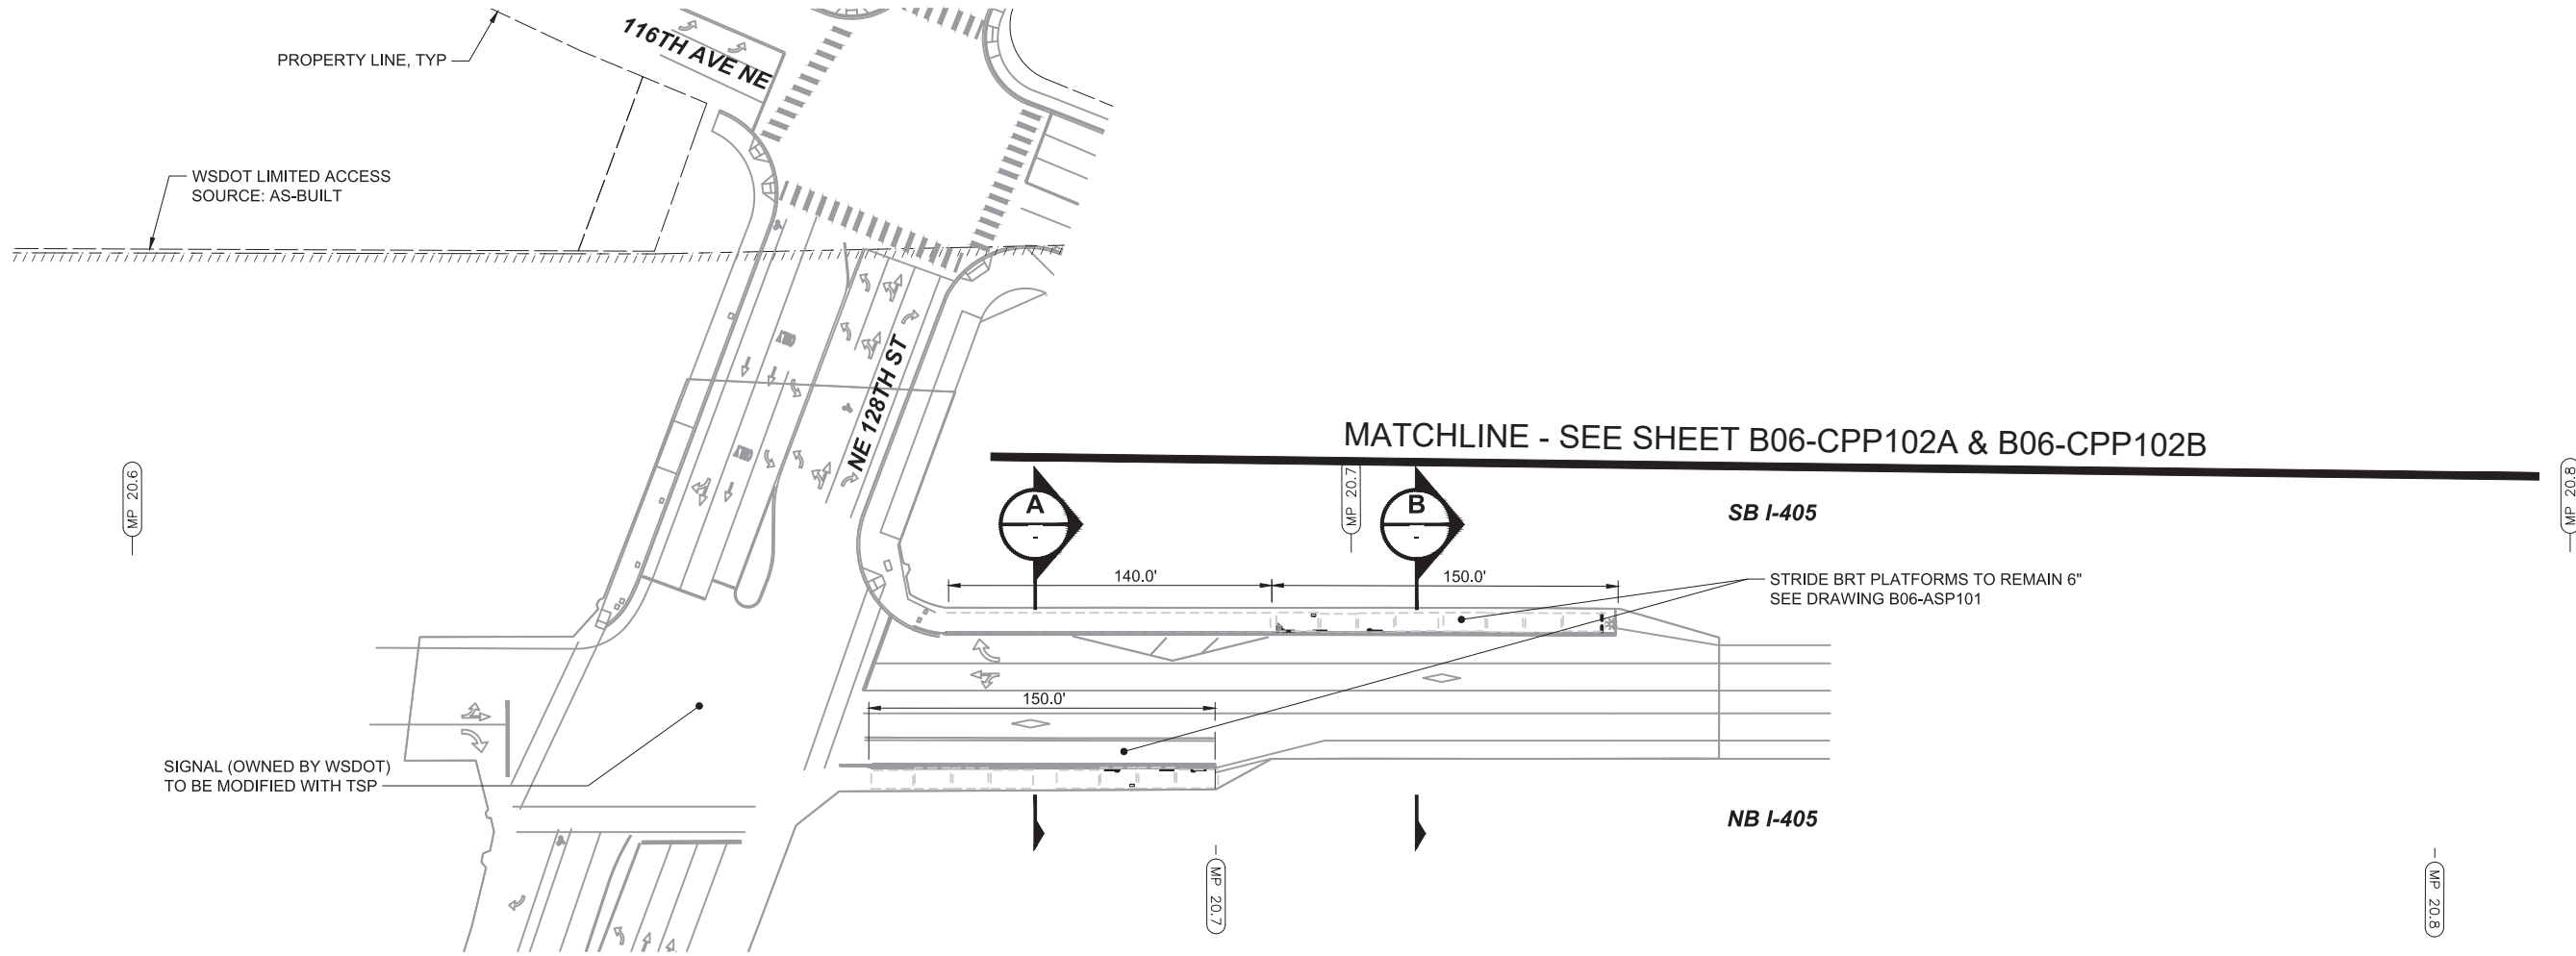


**TOTEM LAKE STATION
NB PLATFORM**
NTS

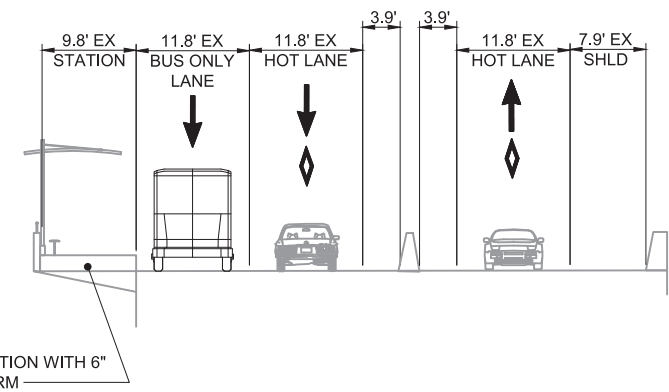


**TOTEM LAKE STATION
SB PLATFORM**
NTS

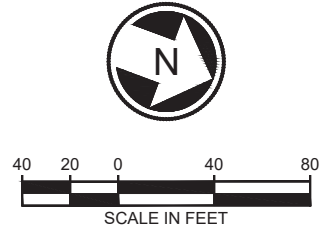

						DESIGNED BY:	PHASE 2	wsp			LINE IS 1" AT FULL SCALE	SOUNDTRANSIT	SCALE:	I-405 BRT BURIEN TC TO LYNNWOOD TC CONCEPTUAL ENGINEERING PLANS TOTEM LAKE STATION / KINGSGATE PARK & RIDE CIVIL PLANS (TOTEM LAKE STATION)		DRAWING No.:	
						DRAWN BY:							FILENAME:			B06-CPP101	
						CHECKED BY:							CONTRACT ID:			LOCATION No.:	
						APPROVED BY:							DATE:			SHEET No.:	REV:
No.	DATE	DSN	CHK	APP	REVISION				SUBMITTED BY:	DATE:	REVIEWED BY:	DATE:	4/10/2020			60	0

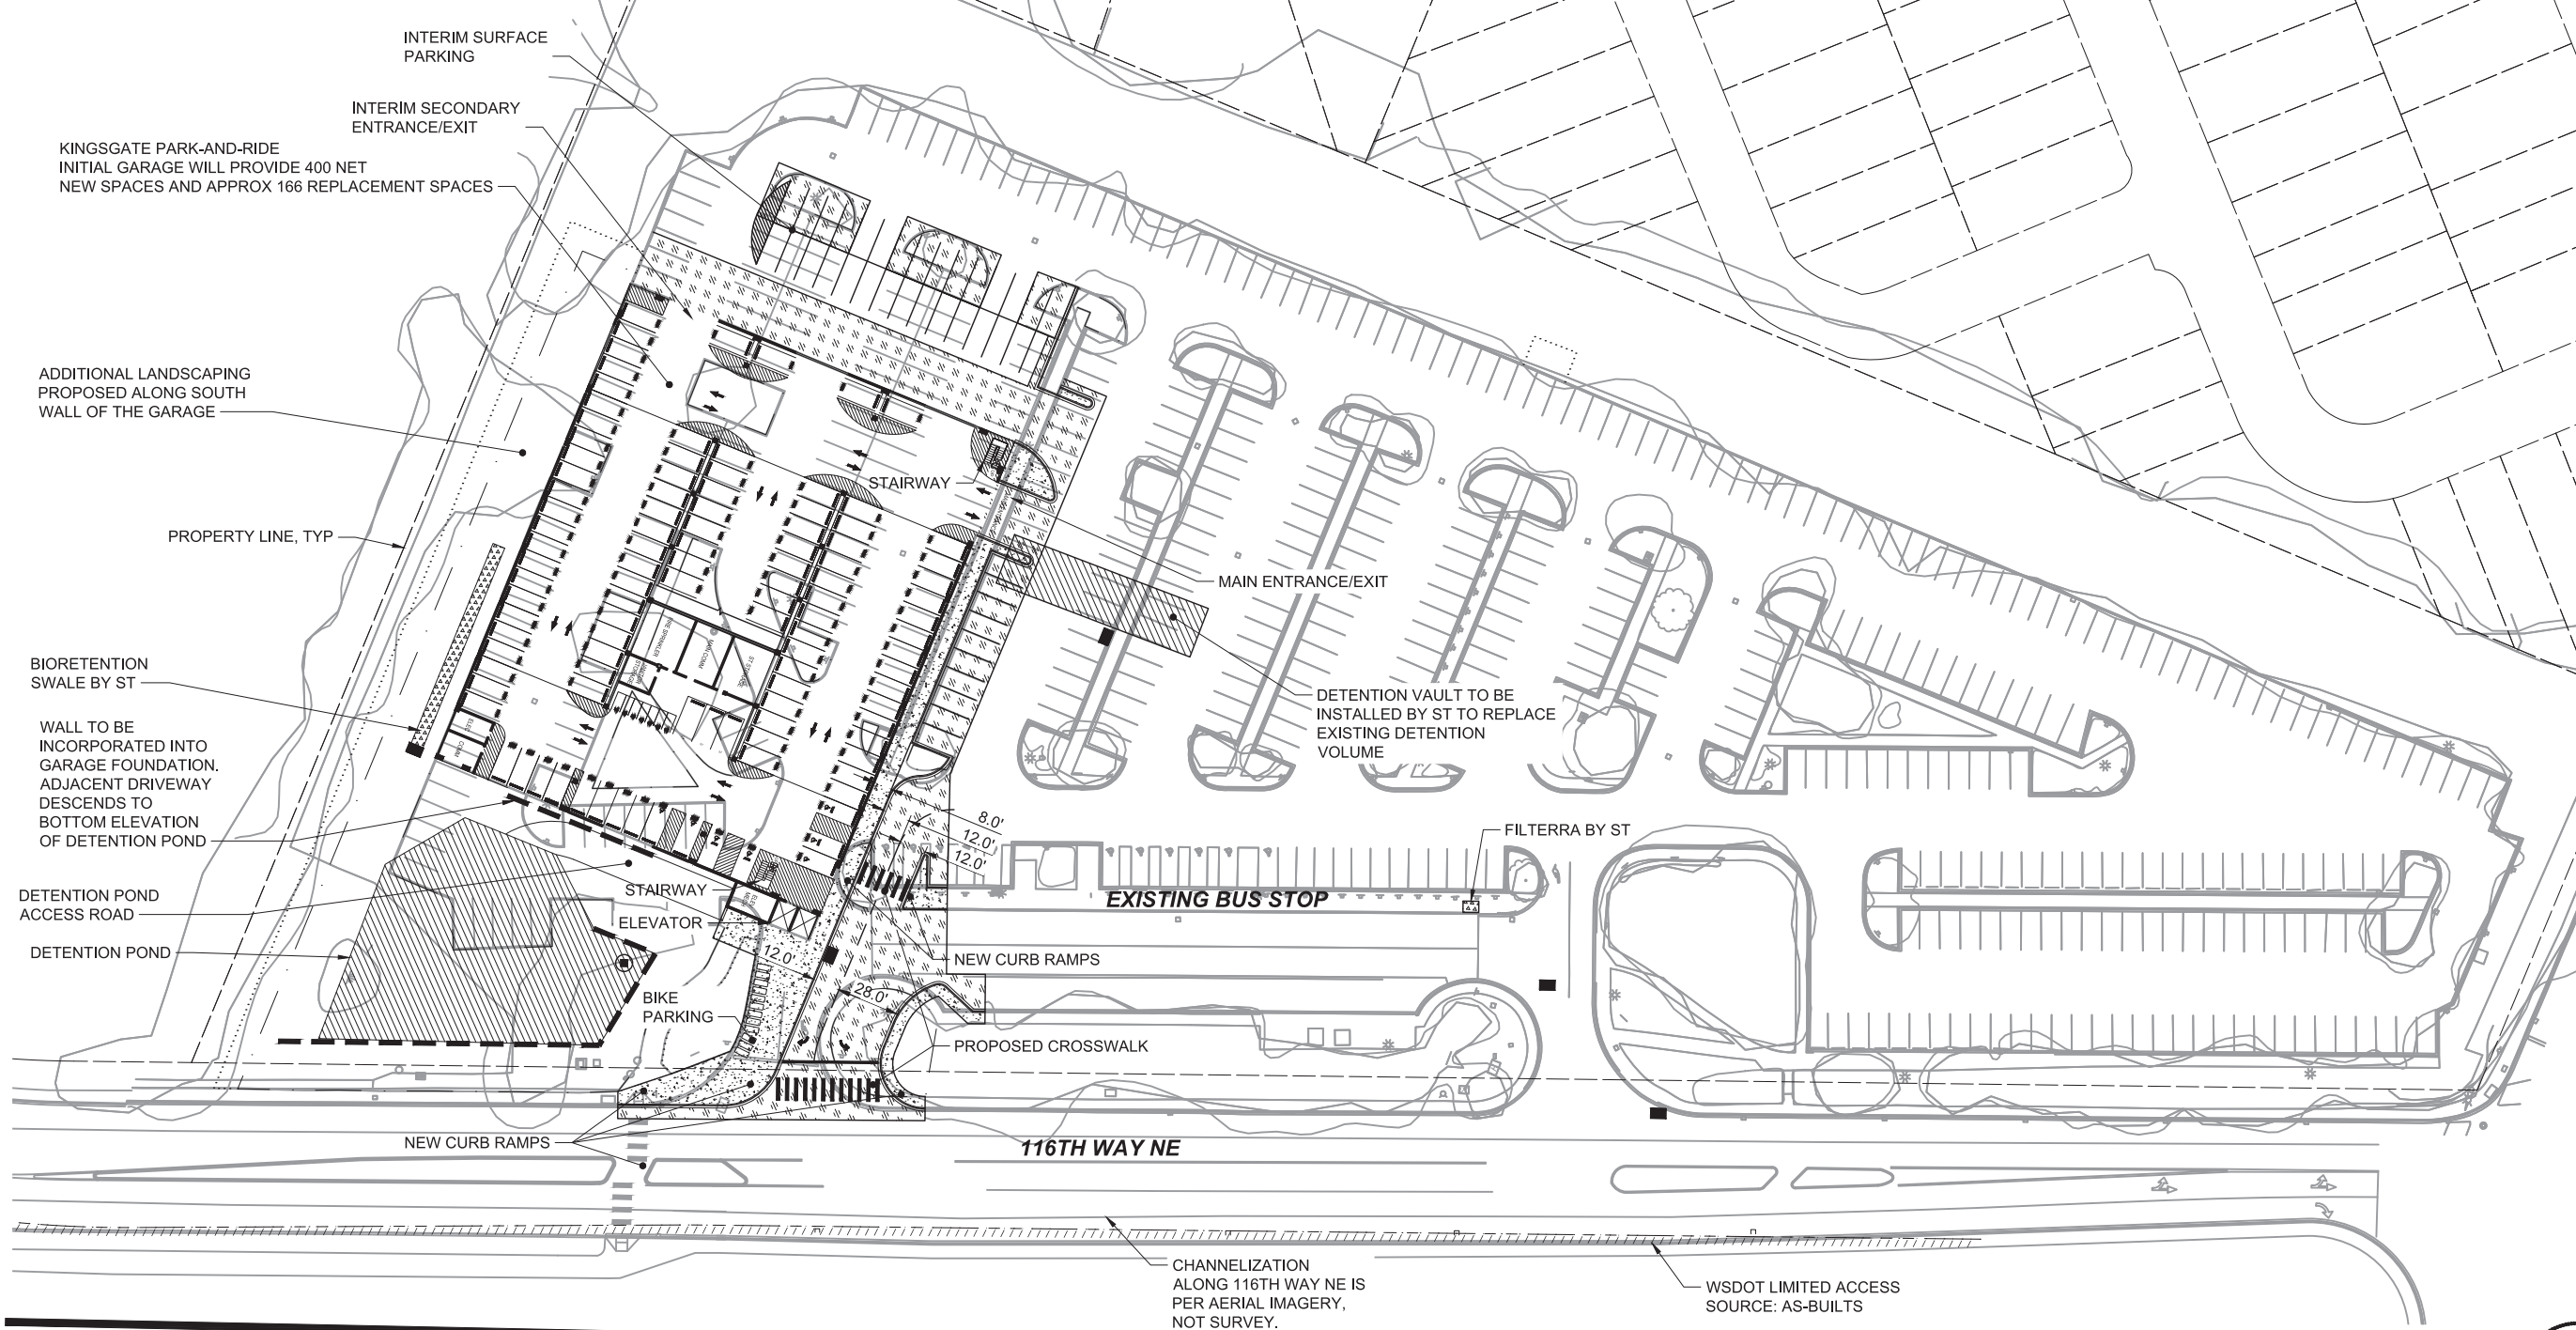


MATCHLINE - SEE SHEET B06-CPP101

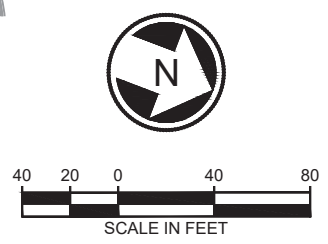

04/10/20 1 9:31 AM I USCSE78695
J:\16363P2_ST_1405-BRT\CADD\SH1\1405-B06-CPP100.DWG

						DESIGNED BY:	PHASE 2				SCALE:	I-405 BRT BURIEN TC TO LYNNWOOD TC CONCEPTUAL ENGINEERING PLANS	DRAWING No.:	
						DRAWN BY:					1" = 40'		B06-CPP102A	
						CHECKED BY:					FILENAME:		LOCATION No.:	
						APPROVED BY:					CONTRACT ID:		SHEET No.:	
No.	DATE	DSN	CHK	APP	REVISION			SUBMITTED BY:	DATE:	REVIEWED BY:	DATE:	TOTEM LAKE STATION / KINGSGATE PARK & RIDE CIVIL PLANS (KINGSGATE PARK & RIDE PHASE 1)	REV:	
											4/10/2020		61	0

04/07/20 | 5:37 PM | DAVID HARRIS
X:\SOUND TRANSIT\PROJECTS\20170118 - I-405 BRT & OMF\CADD\02 - PLAN SHEETS\405-B06-UCP100.DWG

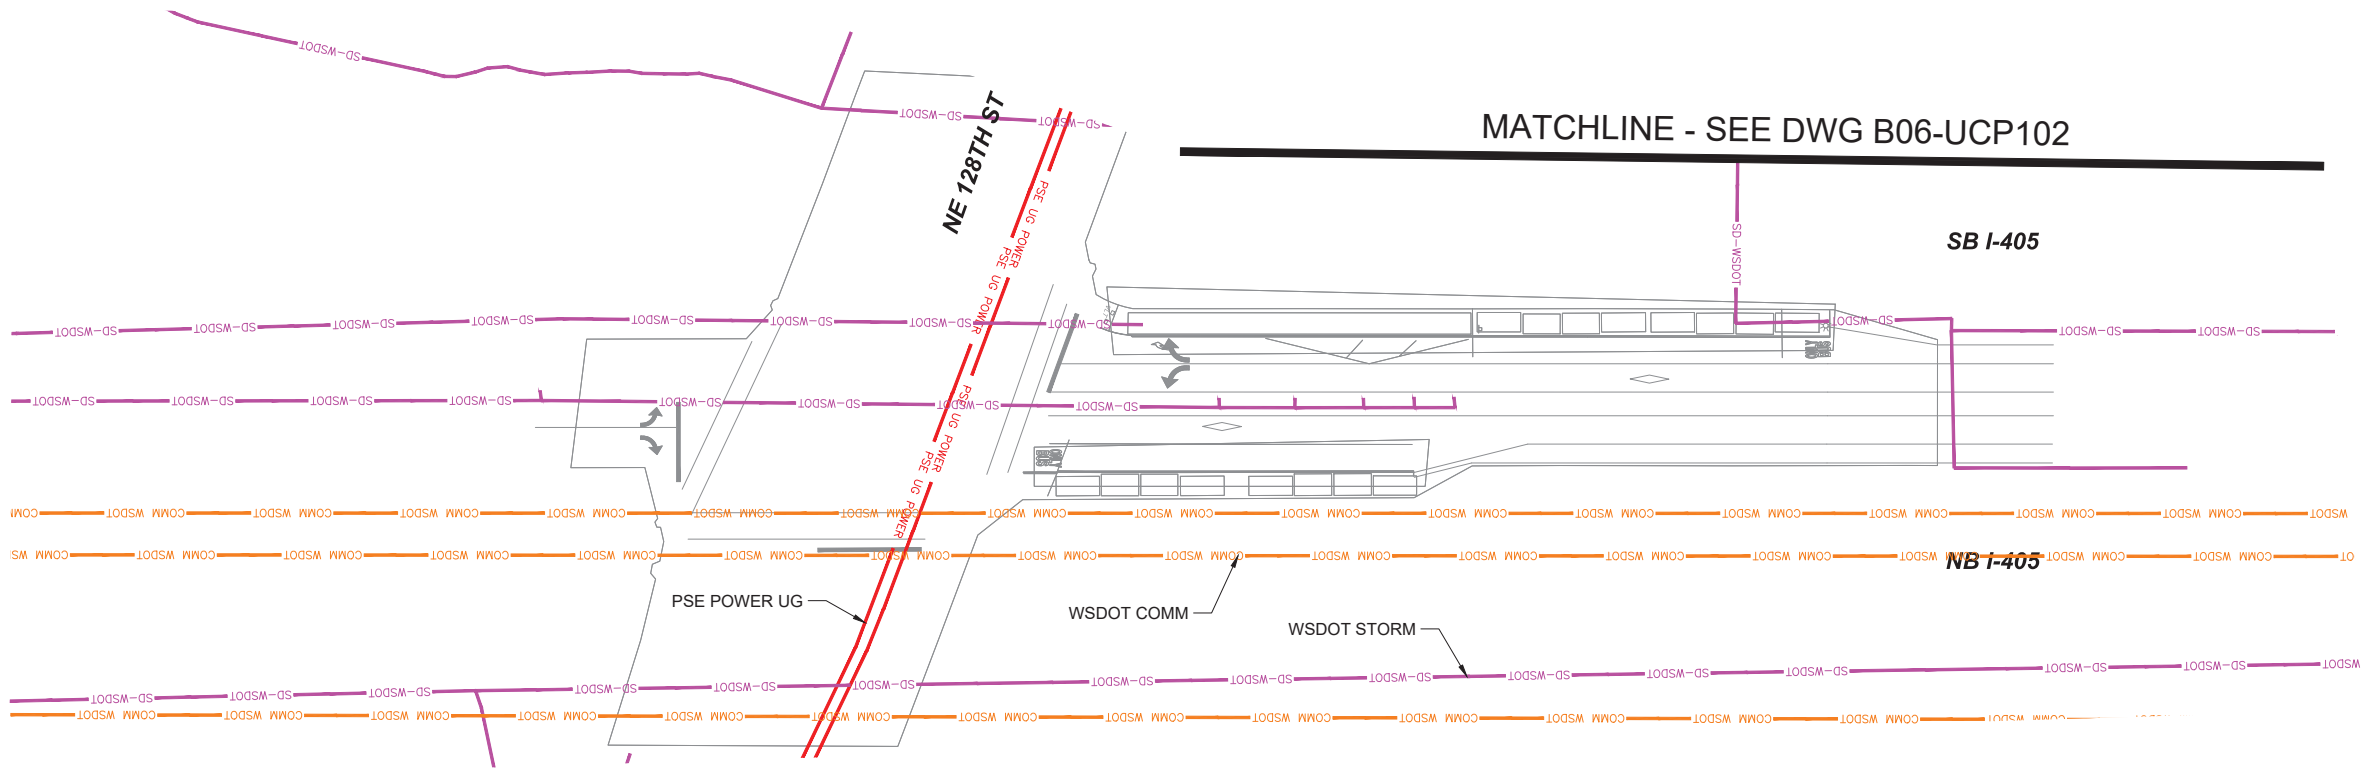

ALL EXISTING UTILITY INFORMATION DEPICTED AT QUALITY LEVEL D UNLESS OTHERWISE NOTED.

NOTES:

UTILITY QUALITY LEVEL A: PRECISE HORIZONTAL AND VERTICAL LOCATION OF UTILITIES OBTAINED BY THE ACTUAL EXPOSURE OR VERIFICATION OF PREVIOUSLY EXPOSED AND SURVEYED UTILITIES) AND SUBSEQUENT MEASUREMENT OF SUBSURFACE UTILITIES, USUALLY AT A SPECIFIC POINT. MINIMALLY INTRUSIVE EXCAVATION EQUIPMENT IS TYPICALLY USED TO MINIMIZE THE POTENTIAL FOR UTILITY DAMAGE. A PRECISE HORIZONTAL AND VERTICAL LOCATION, AS WELL AS OTHER UTILITY ATTRIBUTES, IS SHOWN ON PLAN DOCUMENTS. ACCURACY IS TYPICALLY SET TO 15-MM VERTICAL AND TO APPLICABLE HORIZONTAL SURVEY AND MAPPING ACCURACY AS DEFINED OR EXPECTED BY THE PROJECT OWNER.


UTILITY QUALITY LEVEL B: INFORMATION OBTAINED THROUGH THE APPLICATION OF APPROPRIATE SURFACE GEOPHYSICAL METHODS TO DETERMINE THE EXISTENCE AND APPROXIMATE HORIZONTAL POSITION OF SUBSURFACE UTILITIES. QUALITY LEVEL B DATA SHOULD BE REPRODUCIBLE BY SURFACE GEOPHYSICS AT ANY POINT OF THE DEPICTION. THIS INFORMATION IS SURVEYED TO APPLICABLE TOLERANCES DEFINED BY THE PROJECT AND REDUCED ONTO PLAN DOCUMENTS.

UTILITY QUALITY LEVEL C: INFORMATION OBTAINED BY SURVEYING AND PLOTTING VISIBLE ABOVE-GROUND UTILITY FEATURES AND BY USING PROFESSIONAL JUDGEMENT IN CORRELATING THIS INFORMATION TO QUALITY LEVEL D INFORMATION.

UTILITY QUALITY LEVEL D: INFORMATION DERIVED FROM EXISTING RECORDS OR ORAL RECOLLECTIONS.

LEGEND — EXISTING UTILITIES:

- COMM COMCAST— UTILITY: COMM — COMCAST
- COMM FRONTIER— UTILITY: COMM — FRONTIER
- COMM LEVEL 3— UTILITY: COMM — LEVEL 3 COMMUNICATIONS
- COMM WSDOT— UTILITY: COMM — WSDOT
- COMM ZAYO— UTILITY: COMM — ZAYO
- GAS PSE— UTILITY: GAS — PSE
- PSE OH POWER— UTILITY: POWER — PSE OVERHEAD
- PSE UG POWER— UTILITY: POWER — PSE UNDERGROUND
- SS-NUD— UTILITY: SANITARY SEWER — NORTHSHORE UTILITY DISTRICT
- SD-KIRKLAND— UTILITY: STORM DRAIN — KIRKLAND
- SD-WSDOT— UTILITY: STORM DRAIN — WSDOT
- W-NUD— UTILITY: WATER — NORTHSHORE UTILITY DISTRICT

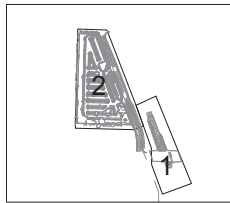

No.	DATE	DSN	CHK	APP	REVISION

DESIGNED BY:
DRAWN BY:
CHECKED BY:
APPROVED BY:

PHASE 2



PERTEET
2707 COLBY AVENUE, SUITE 900
EVERETT, WA 98201
425.252.7700 | 800.615.9900



LINE IS 1" AT
FULL SCALE



SUBMITTED BY:DATE:REVIEWED BY:DATE:

SCALE: 1" = 40'
FILENAME:
CONTRACT ID:
DATE: 4/10/2020


I-405 BRT
BURIEN TC TO LYNNWOOD TC
CONCEPTUAL ENGINEERING PLANS
TOTEM LAKE STATION / KINGSGATE PARK & RIDE
COMPOSITE UTILITY PLAN

DRAWING No.: B06-UCP101
LOCATION No.:
SHEET No.: 63
REV.: 0


— SD — UTILITY: STORM DRAIN

NOTES:

UTILITY QUALITY LEVEL D: INFORMATION DERIVED FROM EXISTING RECORDS OR ORAL RECOLLECTIONS.

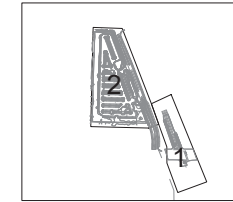

—COMM COMCAST—	UTILITY: COMM – COMCAST
—COMM FRONTIER—	UTILITY: COMM – FRONTIER
—COMM LEVEL 3—	UTILITY: COMM – LEVEL 3 COMMUNICATIONS
—COMM WSDOT—	UTILITY: COMM – WSDOT
—COMM ZAYO—	UTILITY: COMM – ZAYO
—GAS PSE—	UTILITY: GAS – PSE
—PSE OH POWER—	UTILITY: POWER – PSE OVERHEAD
—PSE UG POWER—	UTILITY: POWER – PSE UNDERGROUND
—SS-NUD—	UTILITY: SANITARY SEWER – NORTHSHORE UTILITY DISTRICT
—SD-KIRKLAND—	UTILITY: STORM DRAIN – KIRKLAND
—SD-WSDOT—	UTILITY: STORM DRAIN – WSDOT
—W-NUD—	UTILITY: WATER – NORTHSHORE UTILITY DISTRICT

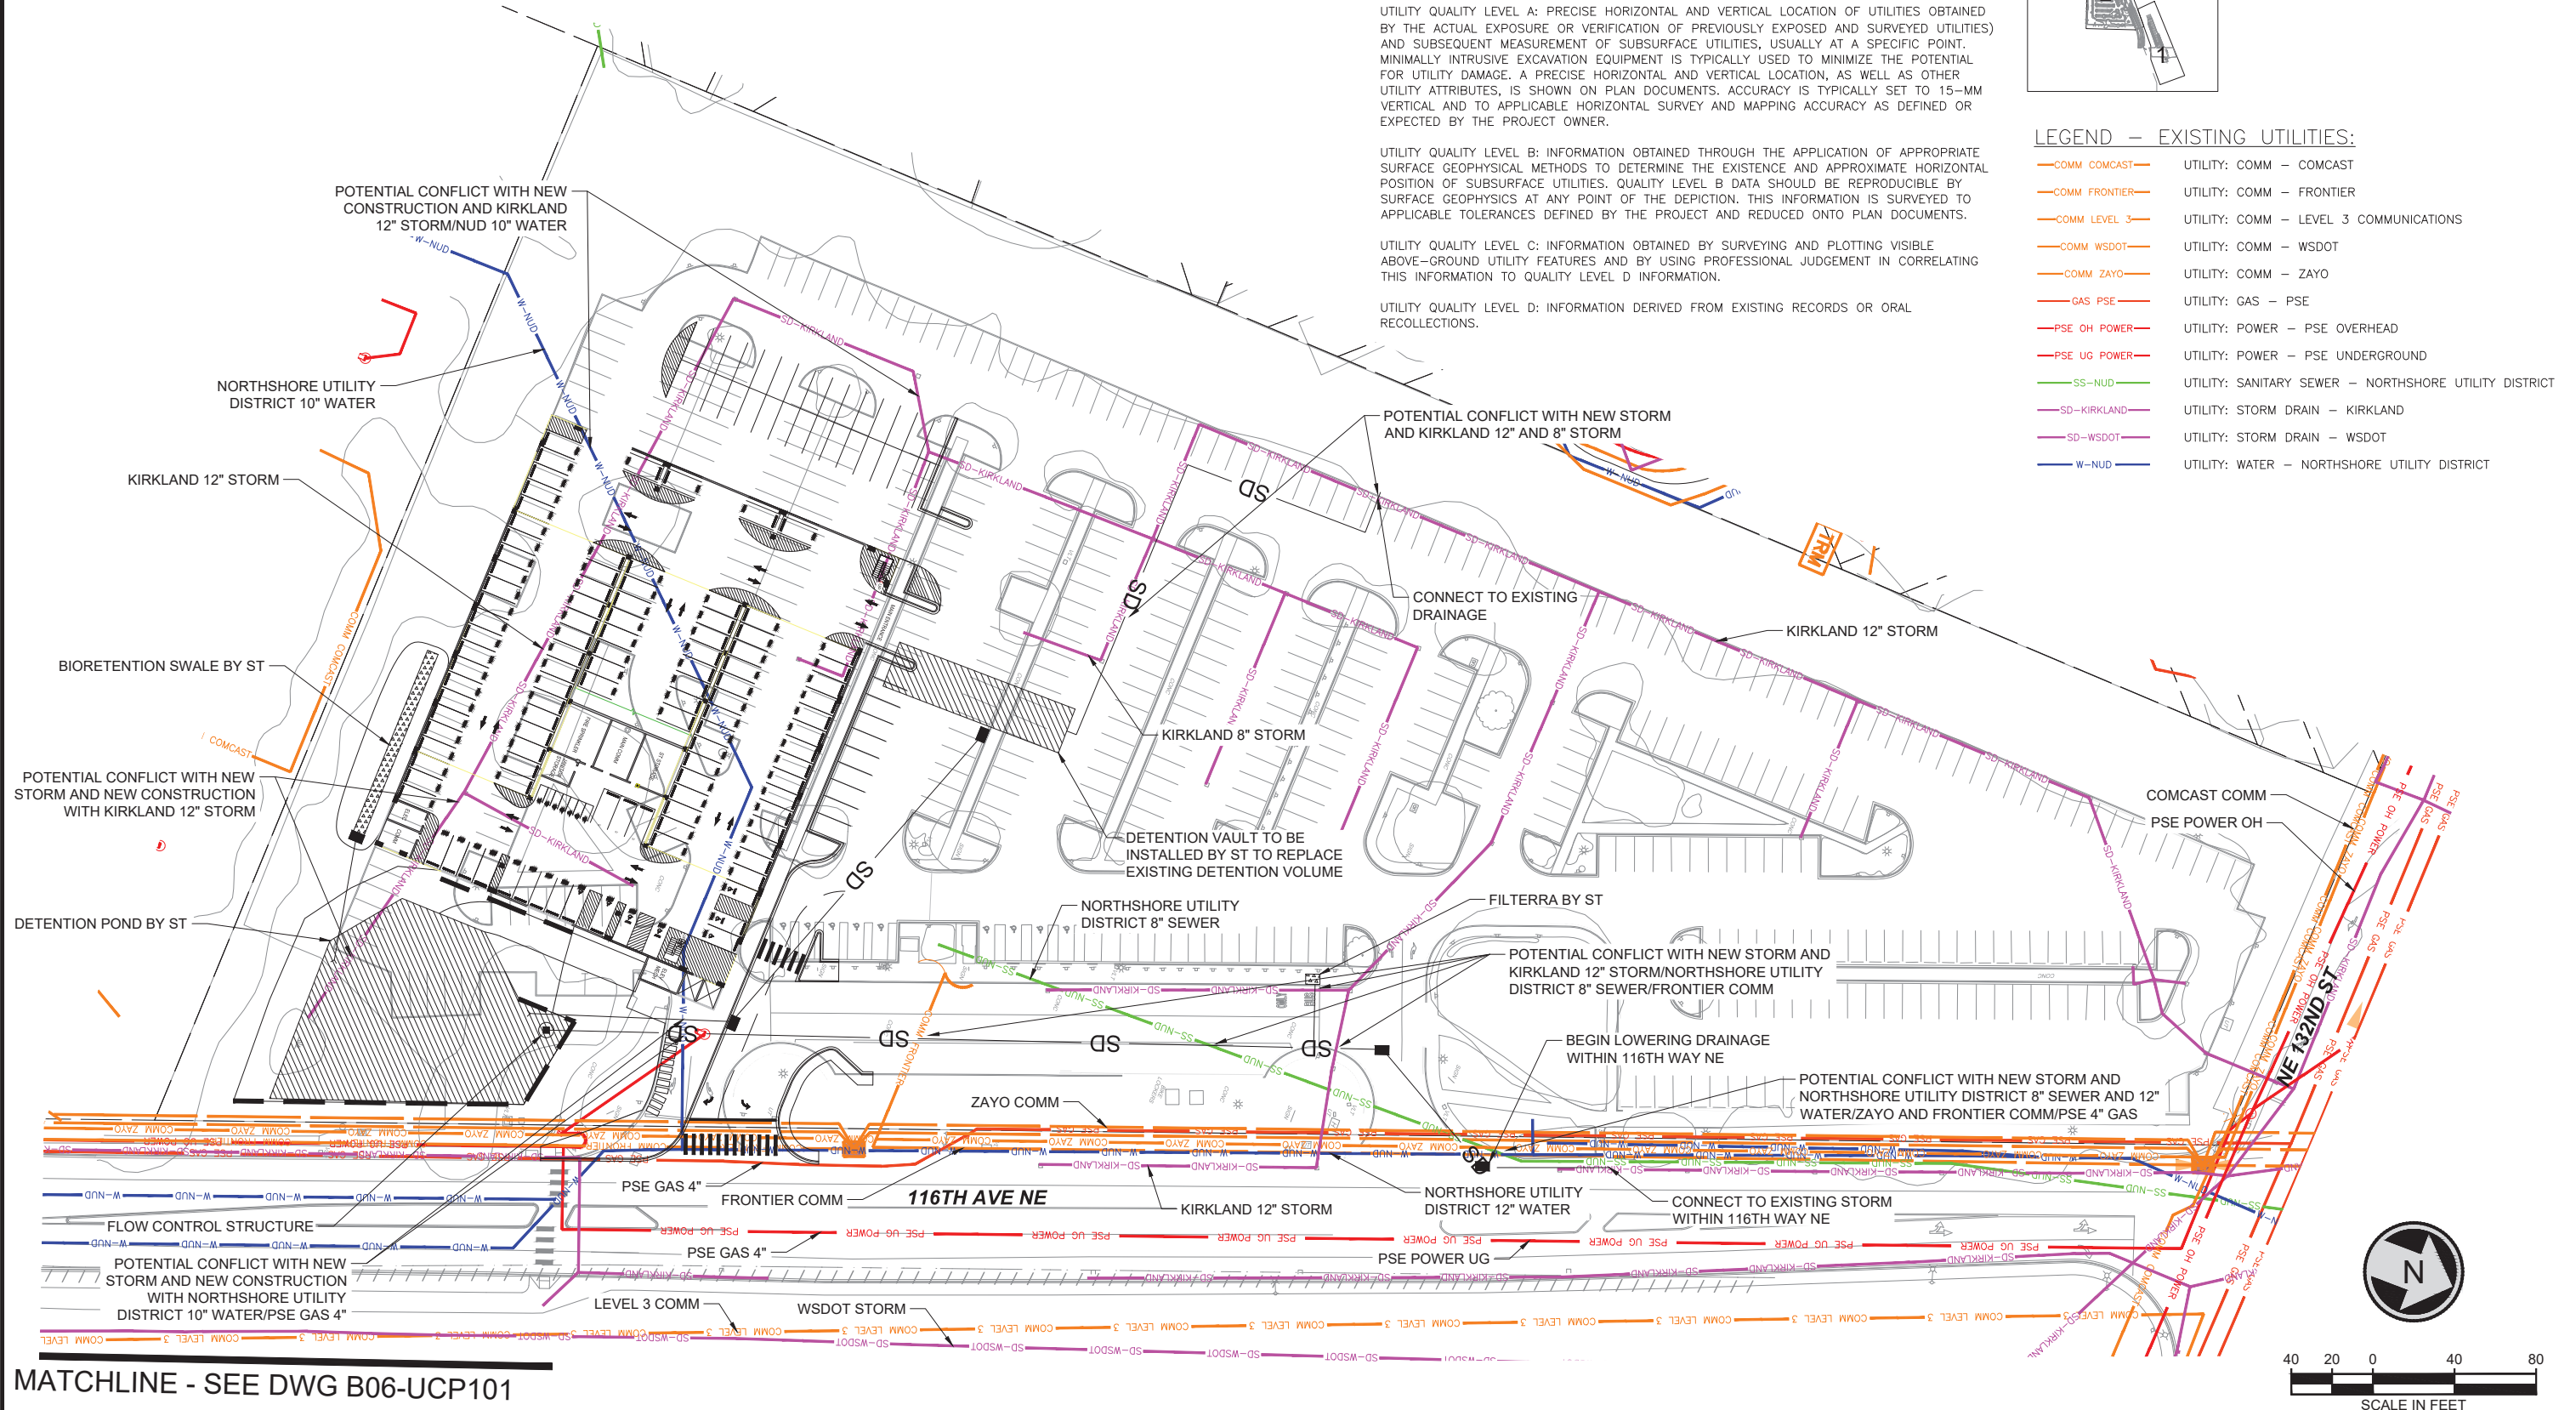


MATCHLINE - SEE DWG B06-UCP101

						DESIGNED BY:	PERTEET 2707 COLBY AVENUE, SUITE 900 EVERETT, WA 98201 425.252.7700 800.615.9900 WSP LINE IS 1" AT FULL SCALE S SOUNDTRANSIT SCALE: 1" = 40' I-405 BRT BURIEN TC TO LYNNWOOD TC CONCEPTUAL ENGINEERING PLANS TOTEM LAKE STATION / KINGSGATE PARK & RIDE COMPOSITE UTILITY PLAN (KINGSGATE PARK & RIDE PHASE 1) DRAWING No.: B06-UCP102A				
						DRAWN BY:		FILENAME:	LOCATION No.:		
						CHECKED BY:		CONTRACT ID:	SHEET No.:		
						APPROVED BY:		DATE: 4/10/2020	REV.: 0		
No.	DATE	DSN	CHK	APP	REVISION		SUBMITTED BY:	DATE:	REVIEWED BY:	DATE:	


04/07/20 | 5:38 PM | DAVID HARRIS

Xrefs:
405_BRT_MP10
x1405RX
405BRT_TB22x34

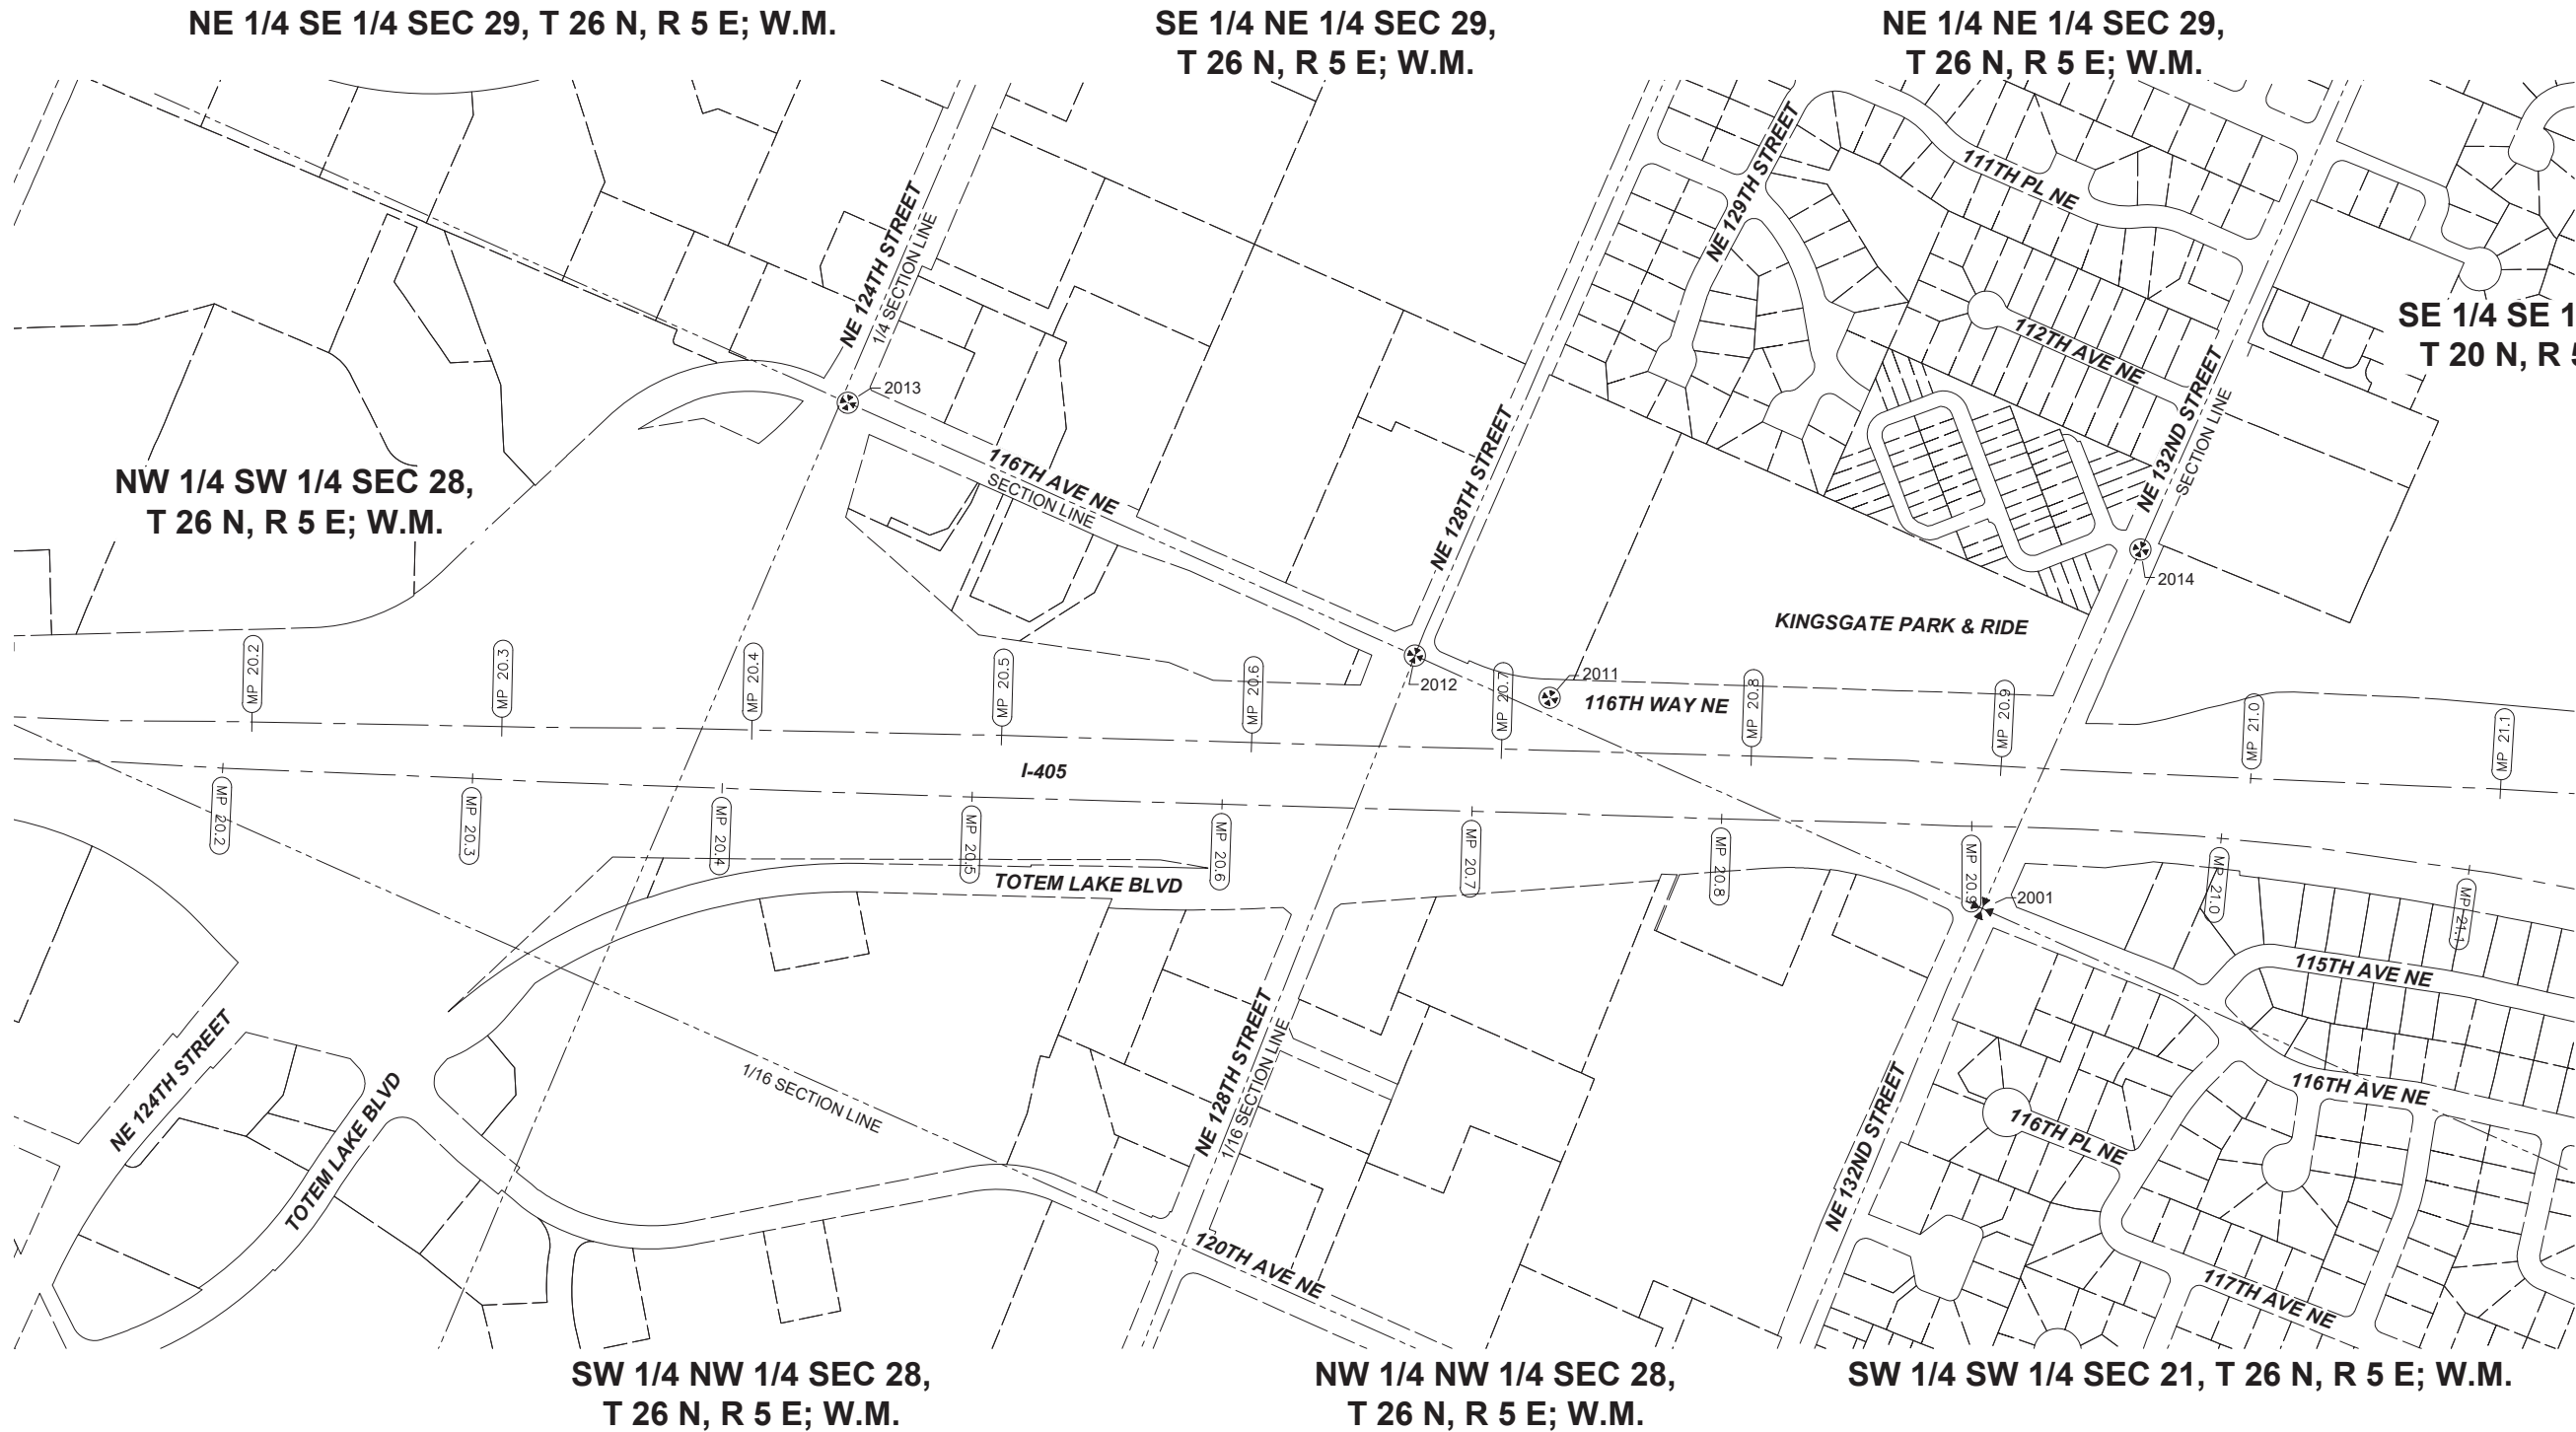

MONUMENT COORDINATE TABLE				
POINT NO.	NORTHING	EASTING	ELEVATION	DESC
2001	264980	1307380	173	MON NO CASE
2011	263967	1307311	184	MON IN CASE
2012	263669	1307335	167	MON IN CASE
2013	262358	1307290	125	MON IN CASE
2014	265005	1306552	161	MON IN CASE

MONUMENT NOTE:
THIS SITE HAS NOT BEEN SURVEYED. THE LOCATIONS
SHOWN HEREON ARE FOR INFORMATION PURPOSES
ONLY. THE MONUMENT DATA WILL BE UPDATED ONCE
THEY ARE FIELD LOCATED.

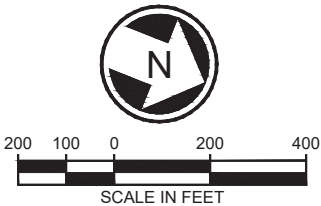

04/10/20 1:40:04 PM I:\L1114
S:\1924 - ST I-405 BRT\WORKSHEET FILES\I-405-B06-RMP101.DWG

No.	DATE	DSN	CHK	APP	REVISION

DESIGNED BY:	P. FRANK
DRAWN BY:	A. ALIMOVA
CHECKED BY:	J. BECKER
APPROVED BY:	J. BECKER

PHASE 2

L & A

LIN & ASSOCIATES, INC.
Consulting Engineers

SUBMITTED BY:

DATE:

03/27/2020

REVIEWED BY:

DATE:

03/27/2020

SCALE:

1"=200'

FILENAME:

I-405-B06-RMP101

CONTRACT ID:

DATE:

03/27/2020

I-405 BRT

BURIEN TC TO LYNNWOOD TC

CONCEPTUAL ENGINEERING PLANS

TOTEM LAKE STATION / KINGS GATE PARK & RIDE

RIGHT-OF-WAY MONUMENTATION PLAN (PHASE 1 & 2)



DRAWING No.:	B06-RMP101
LOCATION No.:	
SHEET No.:	64
REV:	

NE 1/4 NE 1/4 SEC 29, T 26 N, R 5 E; W.M.



SOUND TRANSIT R/W NO.		PARCEL NO. (TAX ACCOUNT NO.)	OWNERS	PARCEL AREA SQ. FT.	FEE TAKE SQ. FT.	REMAINDER SQ. FT.	GUIDEWAY/ PERMANENT ESMT SQ. FT.	TEMPORARY CONSTRUCTION ESMT SQ. FT.	KING CO. RECORDING NO.
1	BRI-XXX	2926059005	KING COUNTY TRANSIT	358,934	83,282	275,652	19,249	48,629	
2	BRI-500	9999999999	WSDOT						

LEGEND

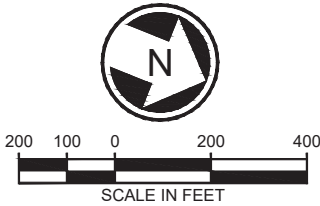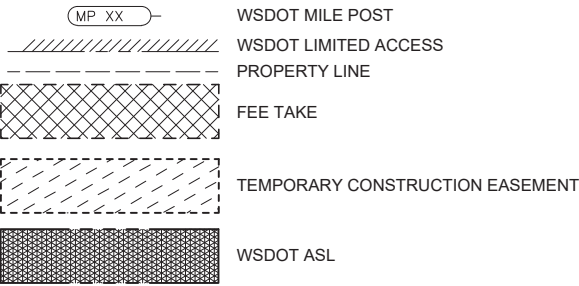

No.	DATE	DSN	CHK	APP	REVISION

DESIGNED BY:	P. FRANK
DRAWN BY:	A. ALIMOVA
CHECKED BY:	J. BECKER
APPROVED BY:	J. BECKER

PHASE 2




LINE IS 1" AT
FULL SCALE



SCALE:
1"=200'
FILENAME:
I-405-B06-RPP101A
CONTRACT ID:
DATE:
03/27/2020


I-405 BRT
BURIEN TC TO LYNNWOOD TC
CONCEPTUAL ENGINEERING PLANS
 TOTEM LAKE STATION / KINGS GATE PARK AND RIDE
 RIGHT-OF-WAY PLAN (PHASE 1)

DRAWING No.:	
B06-RPP101A	
LOCATION No.:	
SHEET No.:	REV:
67	

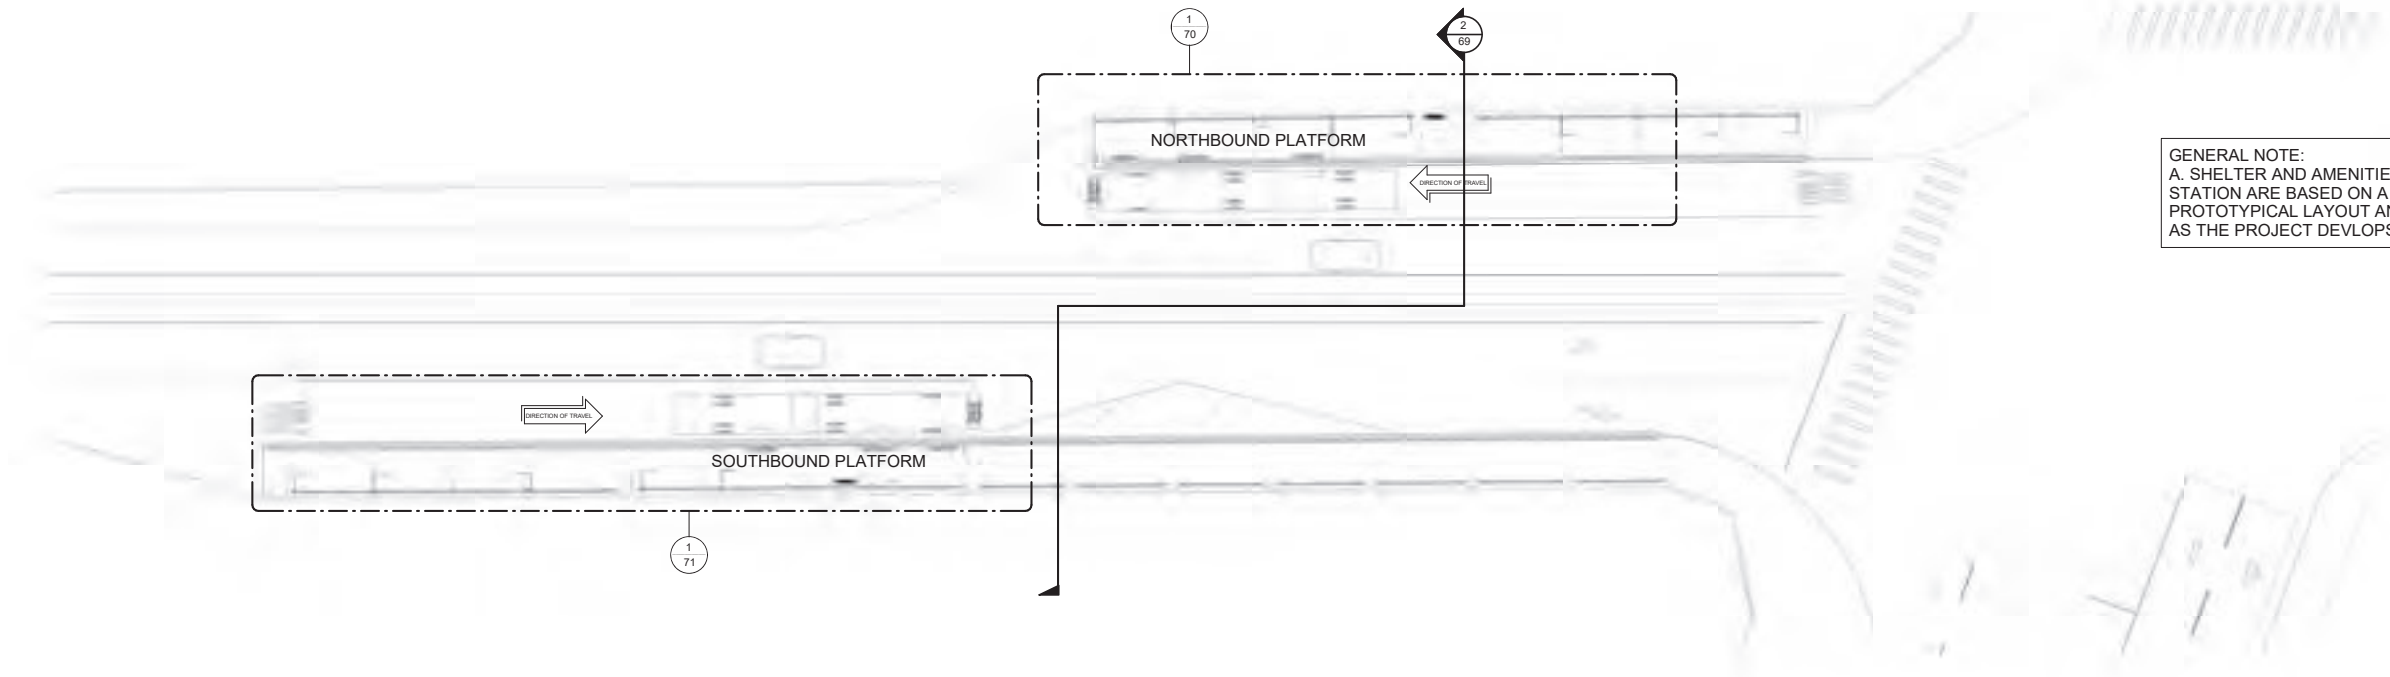

GENERAL NOTE:
A. SHELTER AND AMENITIES AT EACH
STATION ARE BASED ON A
PROTOTYPICAL LAYOUT AND MAY VARY
AS THE PROJECT DEVELOPS.

1 TOTEM LAKE SITE PLAN
1" = 20'-0"

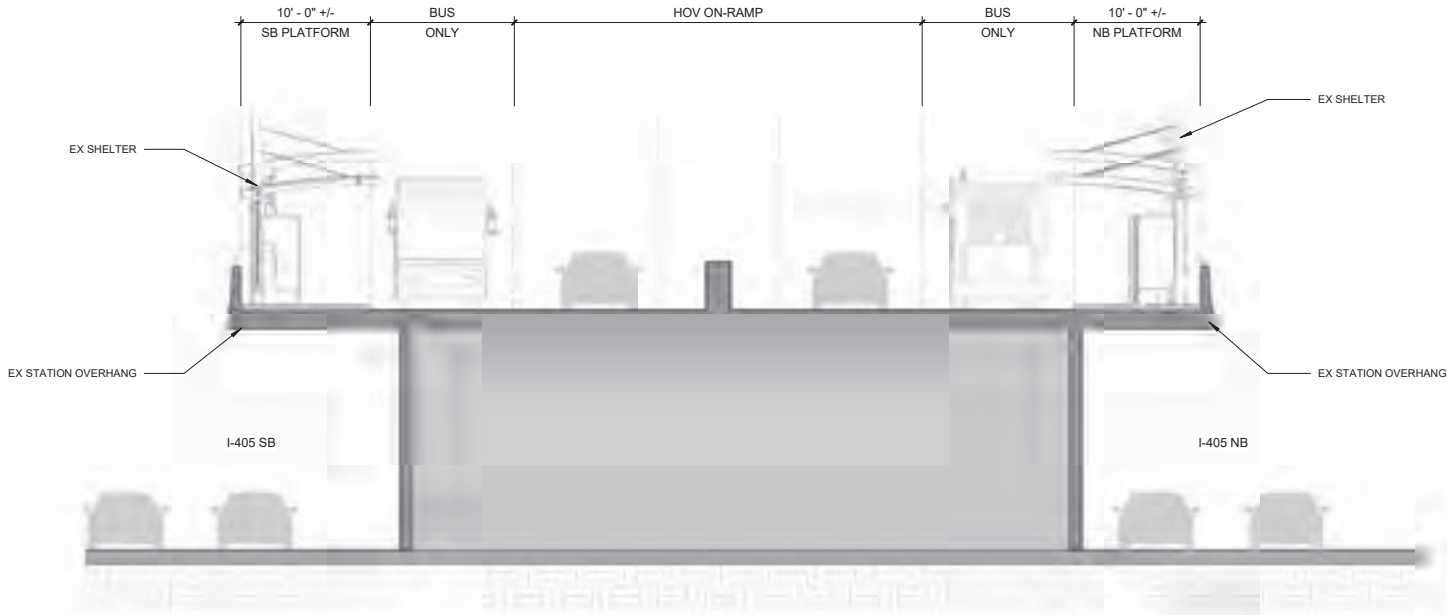

2 TOTEM LAKE SECTION DIAGRAM
1/8" = 1'-0"

1	-				-
No.	DATE	DSN	CHK	APP	REVISION

DESIGNED BY:

DRAWN BY:
BW/CD/JSP
CHECKED BY:
KGT
APPROVED BY:

PHASE 2



LINE IS 1" AT
FULL SCALE







SCALE:	AS NOTED
FILENAME:	
CONTRACT ID:	
DATE:	04/10/2020

I-405 BRT
BURIEN TC TO LYNNWOOD TC
CONCEPTUAL ENGINEERING PLANS
TOTEM LAKE/KINGSGATE PLATFORM PLANS

DRAWING No.:	B06-ASP101
LOCATION No.:	
SHEET No.:	69
REV:	

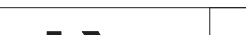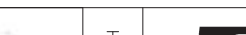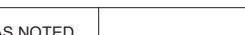


1	-						DESIGNED BY:	<i>PHASE 2</i>					SCALE: AS NOTED	I-405 BRT BURIEN TC TO LYNNWOOD TC CONCEPTUAL ENGINEERING PLANS TOTEM LAKE/KINGSGATE PLATFORM PLANS	DRAWING No.: B06-ASP102
							DRAWN BY: BW/CD/JSP						FILENAME:		LOCATION No.:
							CHECKED BY: KGT						CONTRACT ID:		SHEET No.:
							APPROVED BY:						DATE:		REV:
No.	DATE	DSN	CHK	APP	REVISION		SUBMITTED BY:						REVIEWED BY:		
													DATE: 04/10/2020		70

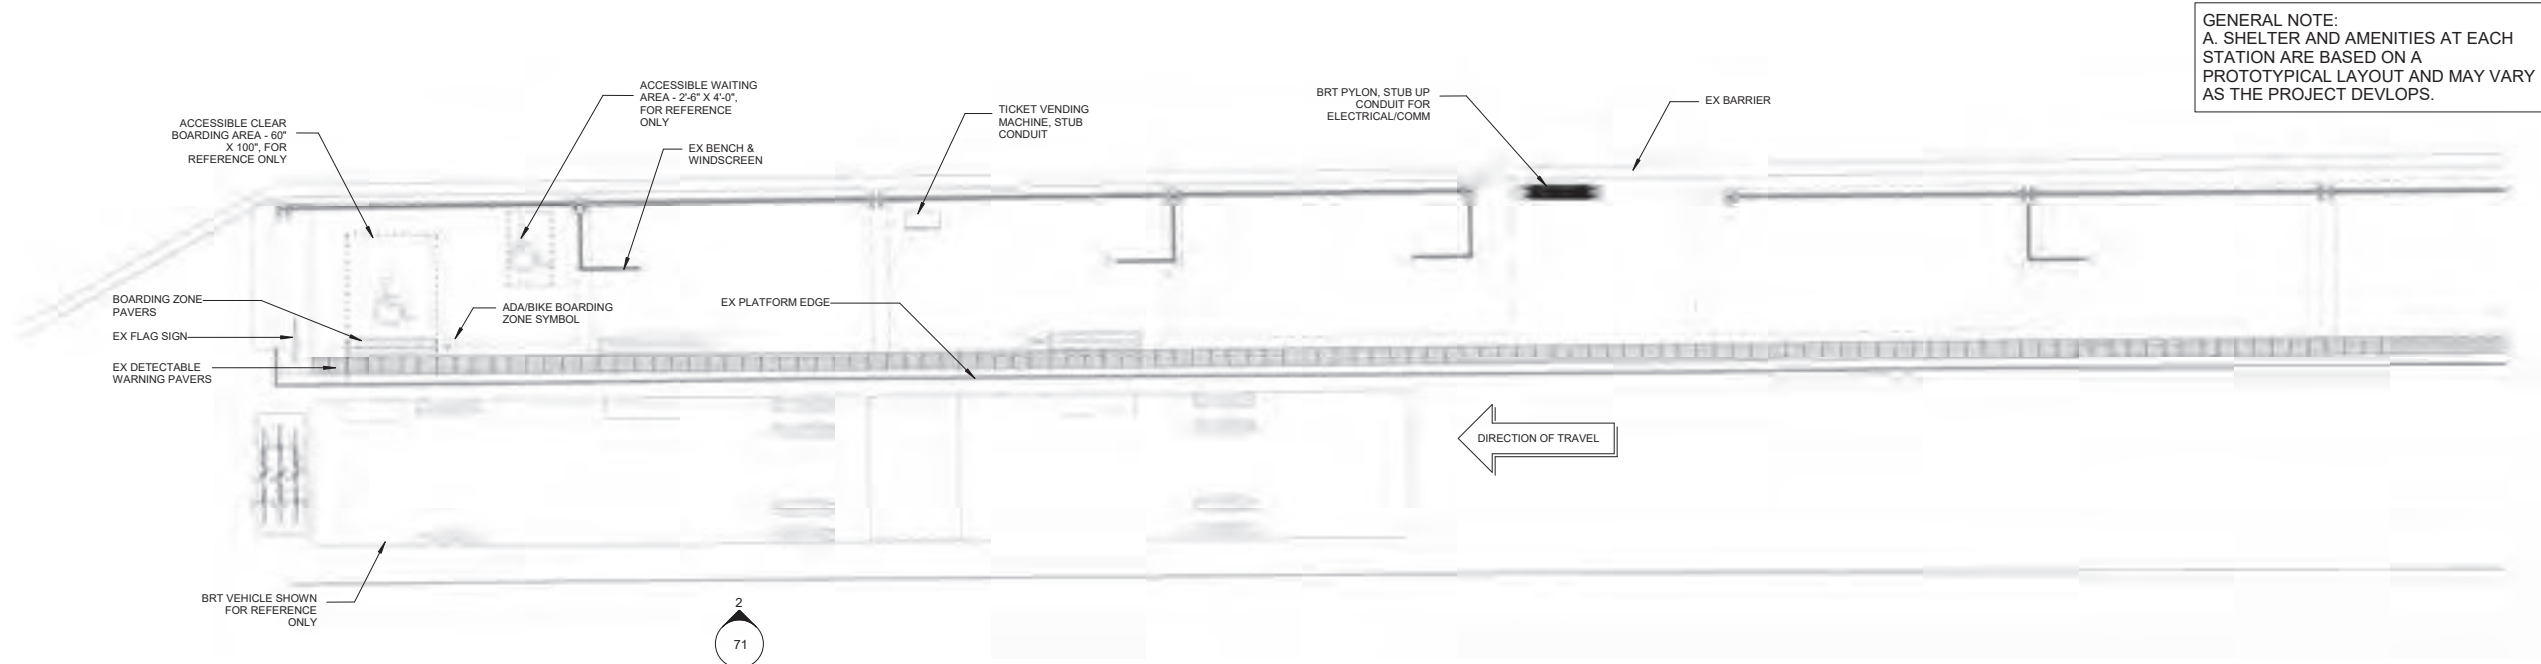

1 TOTEM LAKE NB PLATFORM PLAN
3/16" = 1'-0"



3 TOTEM LAKE NORTHBOUND

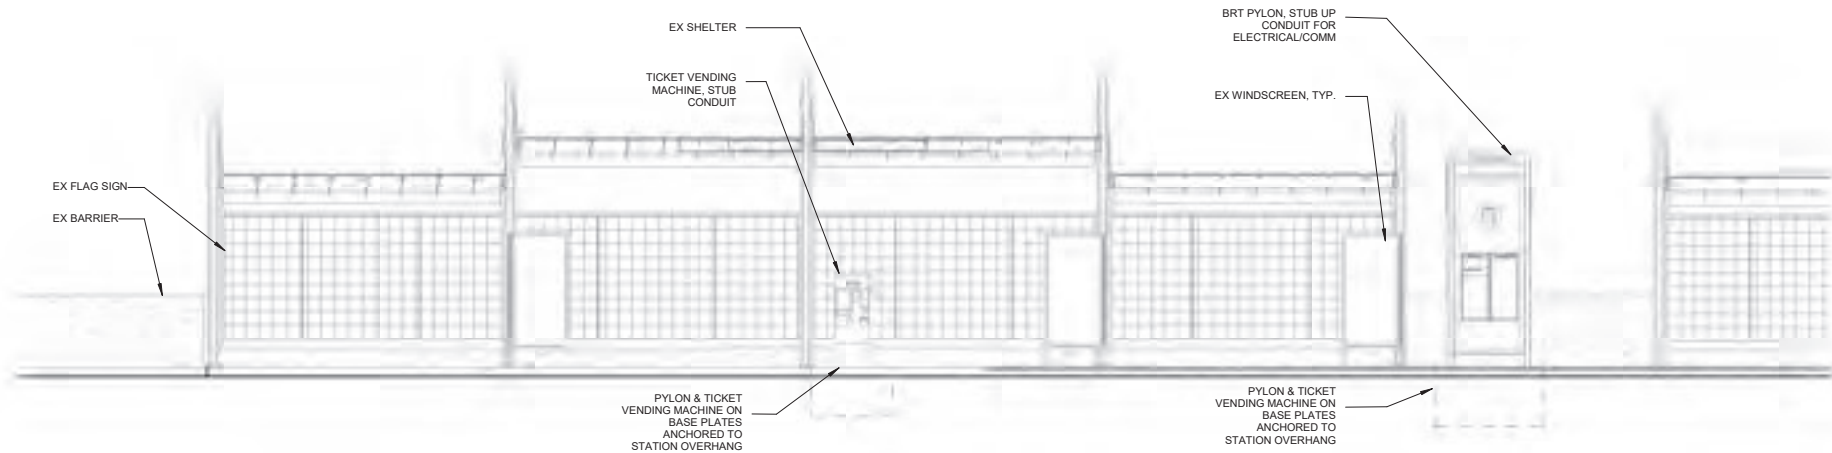

2 TOTEM LAKE NB ELEVATION
3/16" = 1'-0"

1	-				-
No.	DATE	DSN	CHK	APP	REVISION

DESIGNED BY:	--
DRAWN BY:	BW/CD/JSP
CHECKED BY:	KGT
APPROVED BY:	

PHASE 2

SUBMITTED BY:

DATE:

REVIEWED BY:

DATE:

SCALE: AS NOTED

FILENAME:

CONTRACT ID:

DATE: 04/10/2020

I-405 BRT

BURIEN TC TO LYNNWOOD TC

CONCEPTUAL ENGINEERING PLANS

TOTEM LAKE/KINGSGATE PLATFORM PLANS

DRAWING No.: B06-ASP103

LOCATION No.:

SHEET No.: 71

REV:



04/10/20 | 9:32 AM | USCS678695
J:\16363P_ST_1405-BRT\CADD\SH1405-B07-GZK100.DWG

No.	DATE	DSN	CHK	APP	REVISION

DESIGNED BY:
DRAWN BY:
CHECKED BY:
APPROVED BY:

PHASE 2

		
SUBMITTED BY:	DATE:	REVIEWED BY:

	LINE IS 1" AT FULL SCALE


SCALE:	1" = 5000'
FILENAME:	1405-B07-GZK100
CONTRACT ID:	
DATE:	4/10/2020

I-405 BRT
BURIEN TC TO LYNNWOOD TC
CONCEPTUAL ENGINEERING PLANS


LYNNWOOD
KEY MAP / SUMMARY OF IMPROVEMENTS

DRAWING No.:	B07-GZK100
LOCATION No.:	
SHEET No.:	72
REV:	0

04/10/20 1 9:34 AM I:\USC678695
J:\160363P_ST_1405-BRT\CADD\SH1405-B07-CPP100.DWG

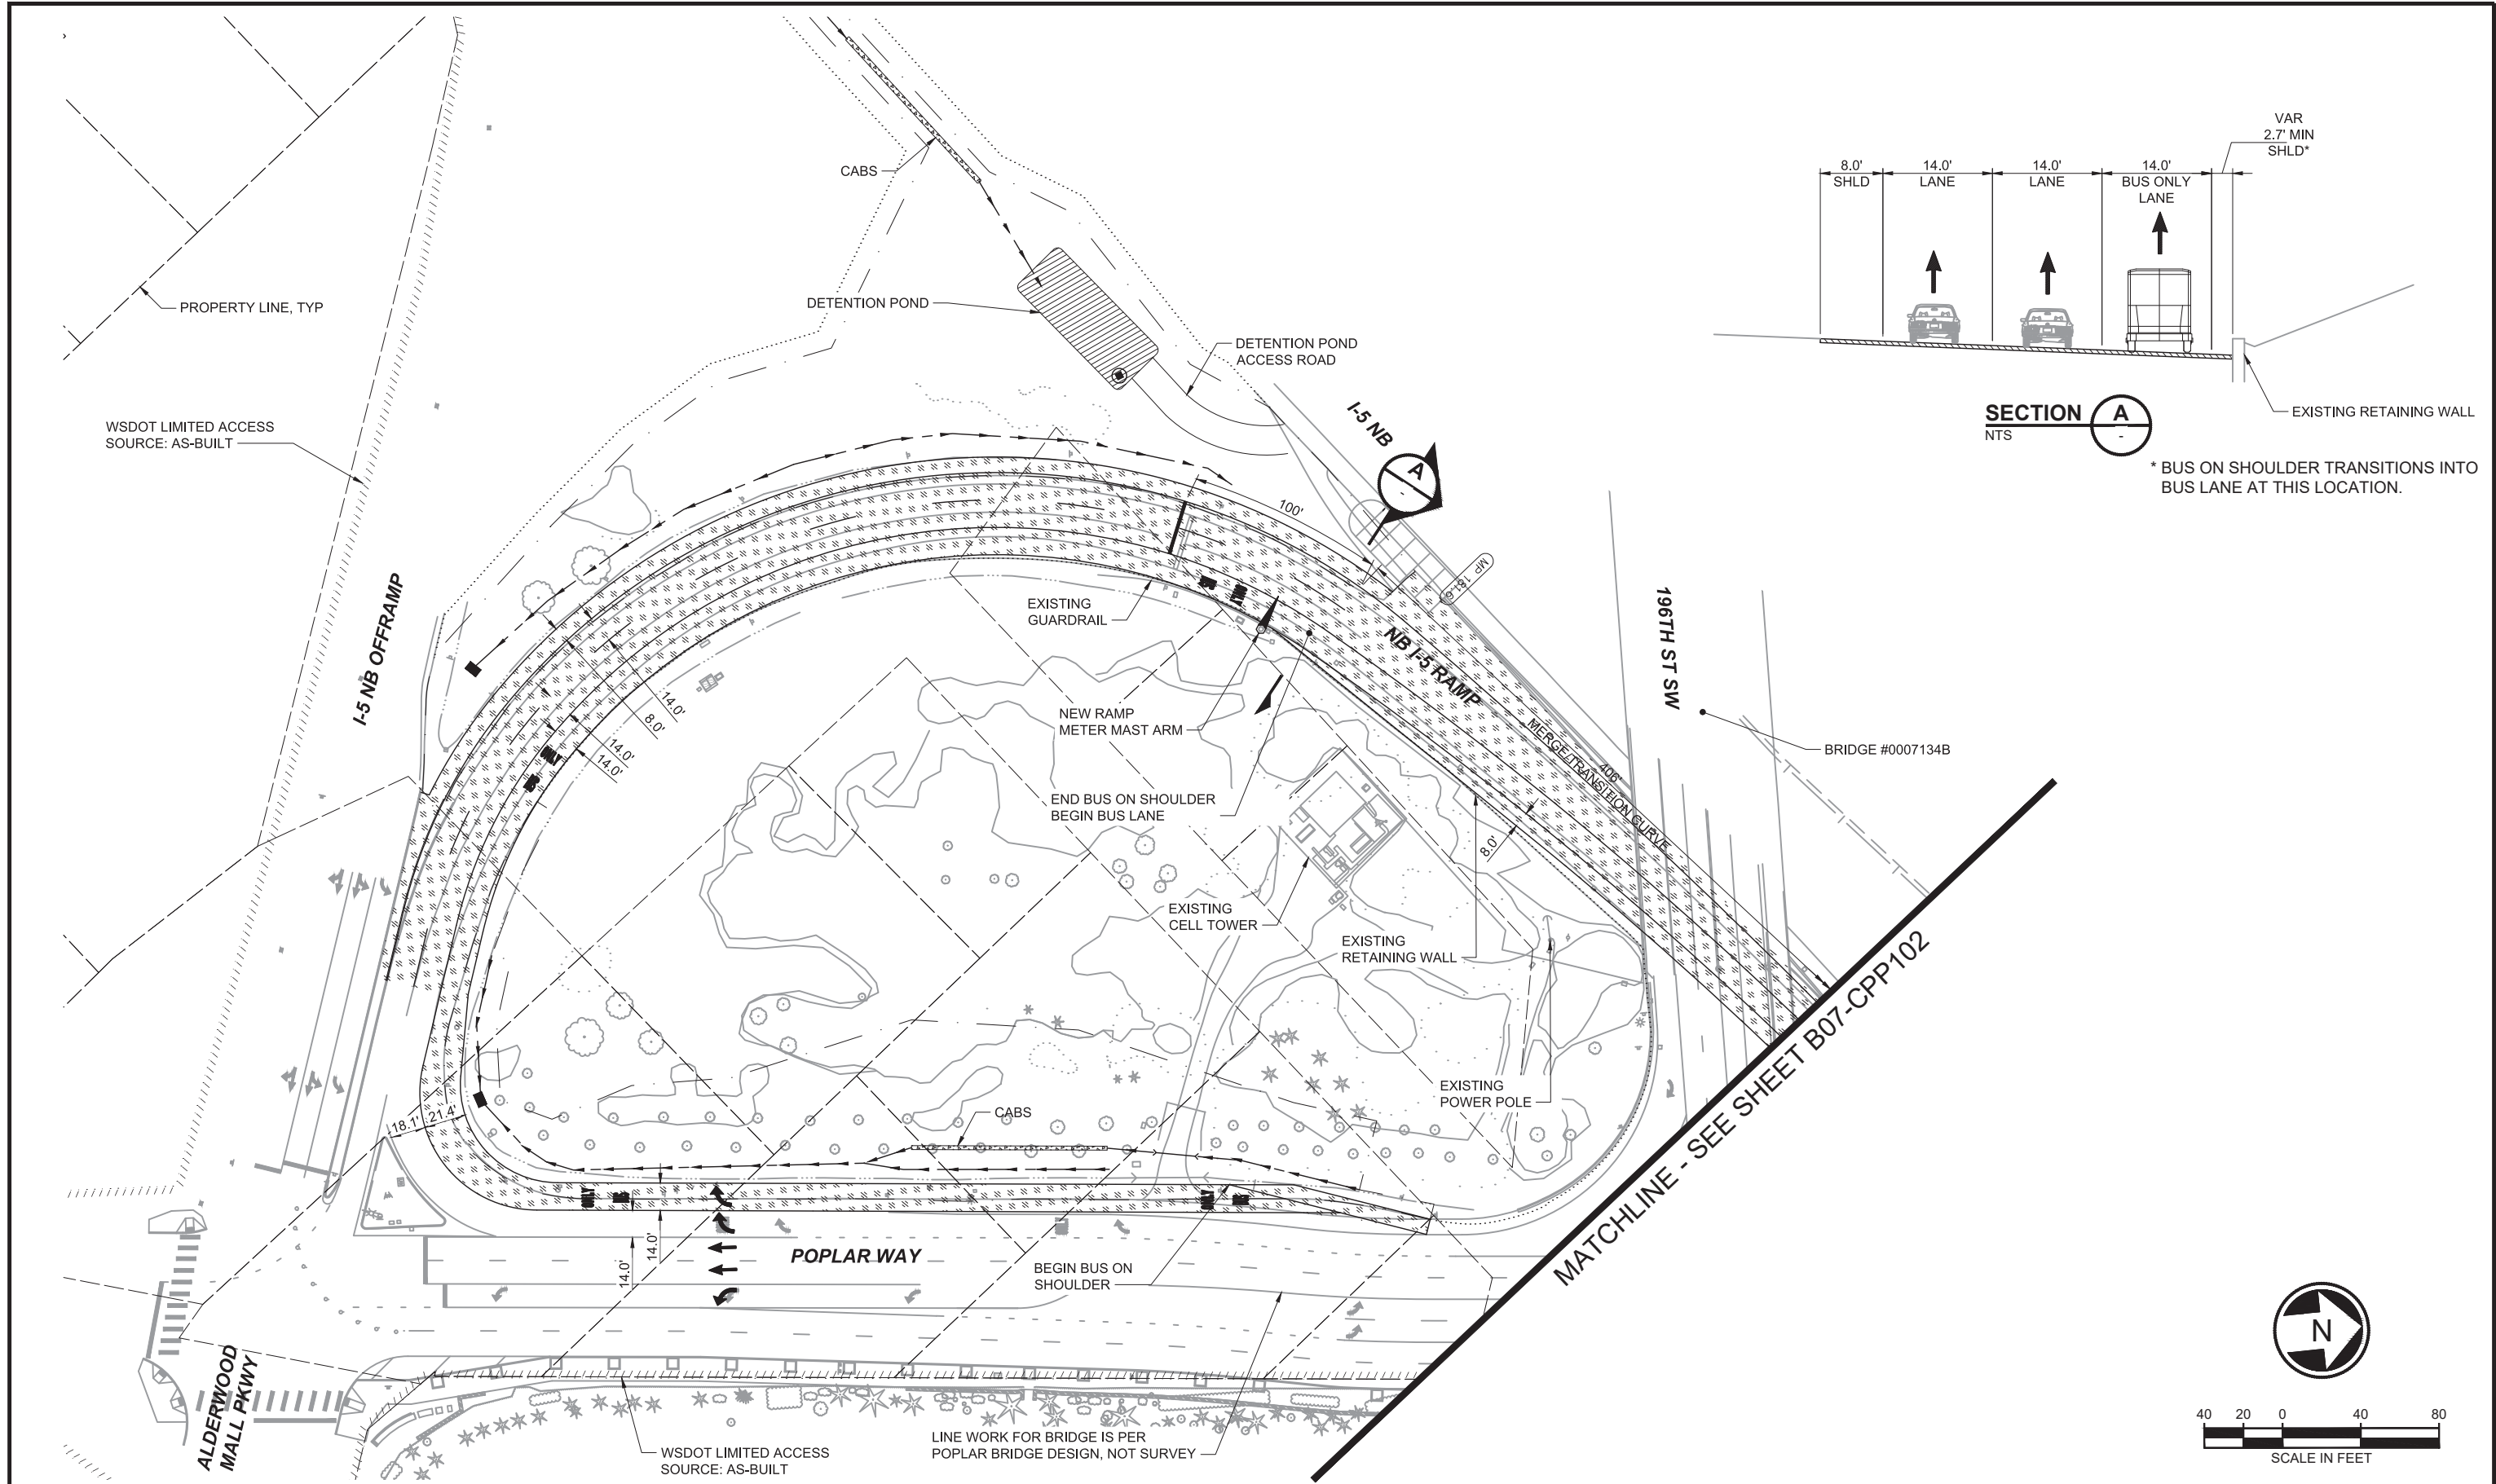

						DESIGNED BY:	PHASE 2	wsp LINE IS 1" AT FULL SCALE  SOUNDTRANSIT			SCALE: 1" = 40'	I-405 BRT BURIEN TC TO LYNNWOOD TC CONCEPTUAL ENGINEERING PLANS LYNNWOOD CIVIL PLANS	DRAWING No.: B07-CPP101	
					DRAWN BY:	FILENAME: 1405-B07-CPP100					LOCATION No.:			
					CHECKED BY:	CONTRACT ID:					SHEET No.:		REV:	
					APPROVED BY:	DATE:					4/10/2020		73	0
No.	DATE	DSN	CHK	APP	REVISION	SUBMITTED BY:	DATE:	REVIEWED BY:	DATE:					

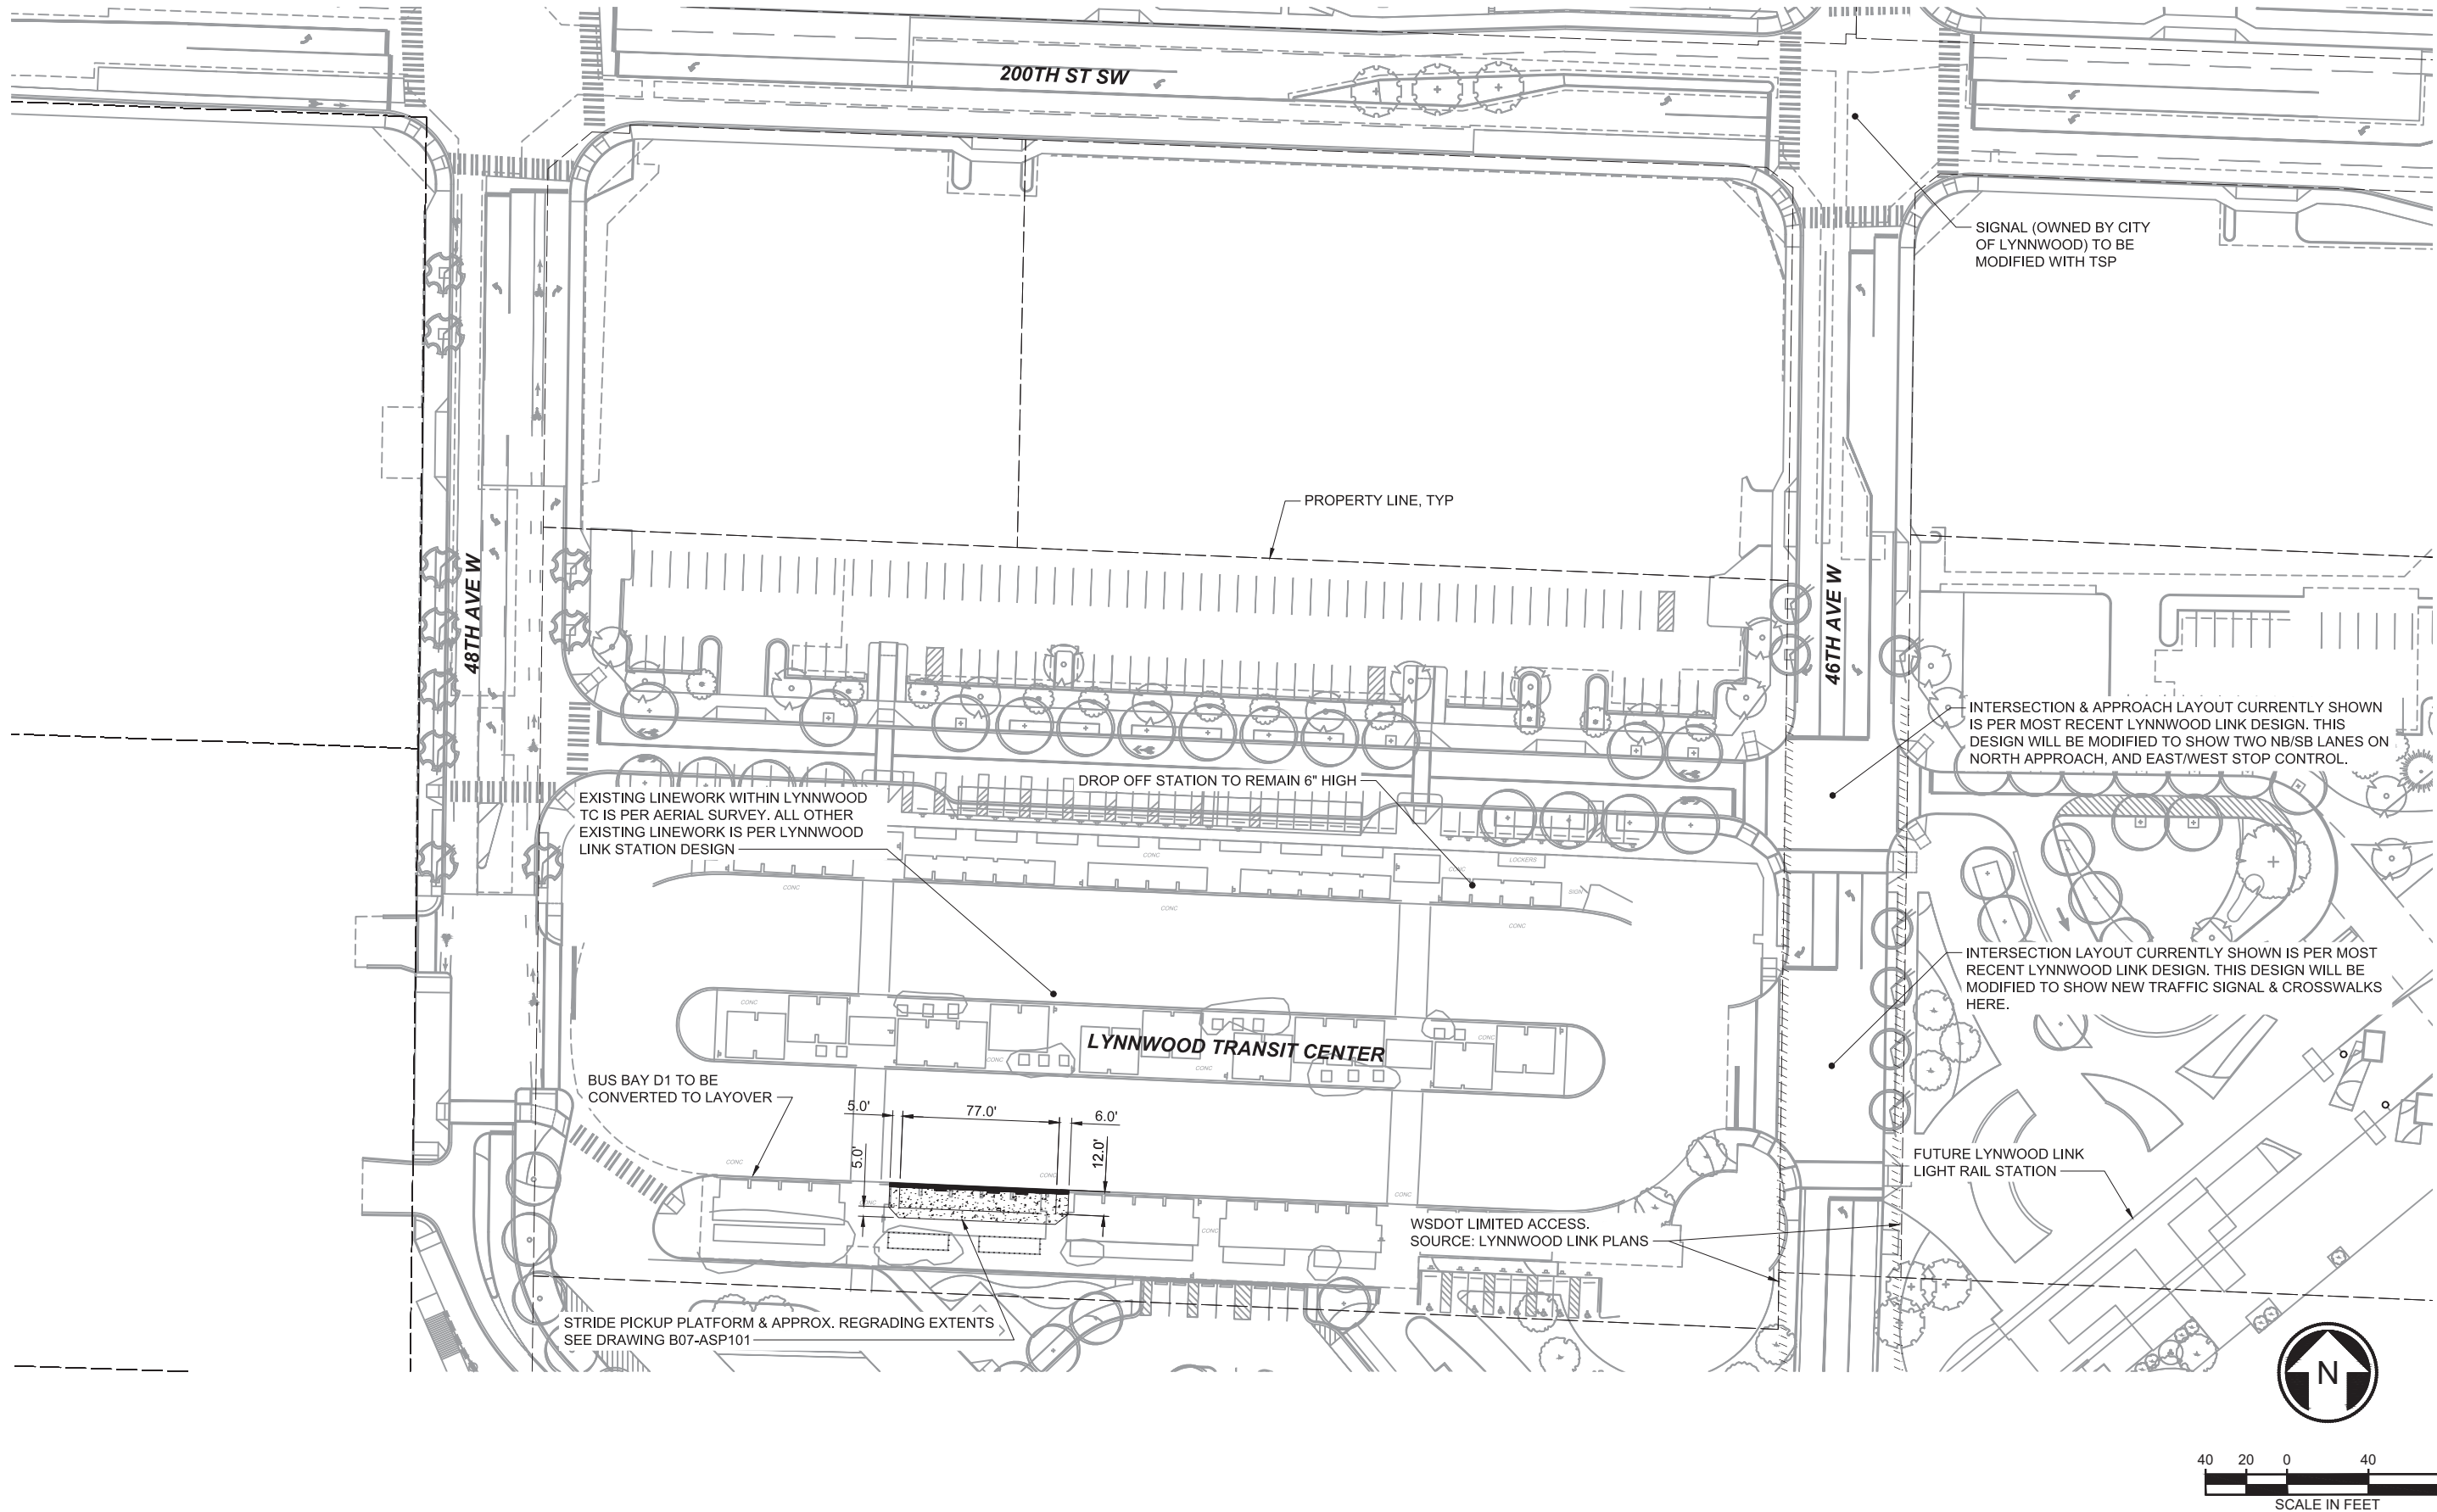

04/10/20 1 9:35 AM I USCSE678695
J:\160363P_ST_1405-BRT\CADD\SH1405-B07-CPP100.DWG

No.	DATE	DSN	CHK	APP	REVISION

DESIGNED BY:
DRAWN BY:
CHECKED BY:
APPROVED BY:

PHASE 2


SUBMITTED BY:	DATE:	REVIEWED BY:	DATE:	

SCALE:	1" = 40'
FILENAME:	1405-B07-CPP100
CONTRACT ID:	
DATE:	4/10/2020

I-405 BRT
BURIEN TC TO LYNNWOOD TC
CONCEPTUAL ENGINEERING PLANS


LYNNWOOD
CIVIL PLANS

DRAWING No.:	B07-CPP102
LOCATION No.:	
SHEET No.:	74
REV:	0

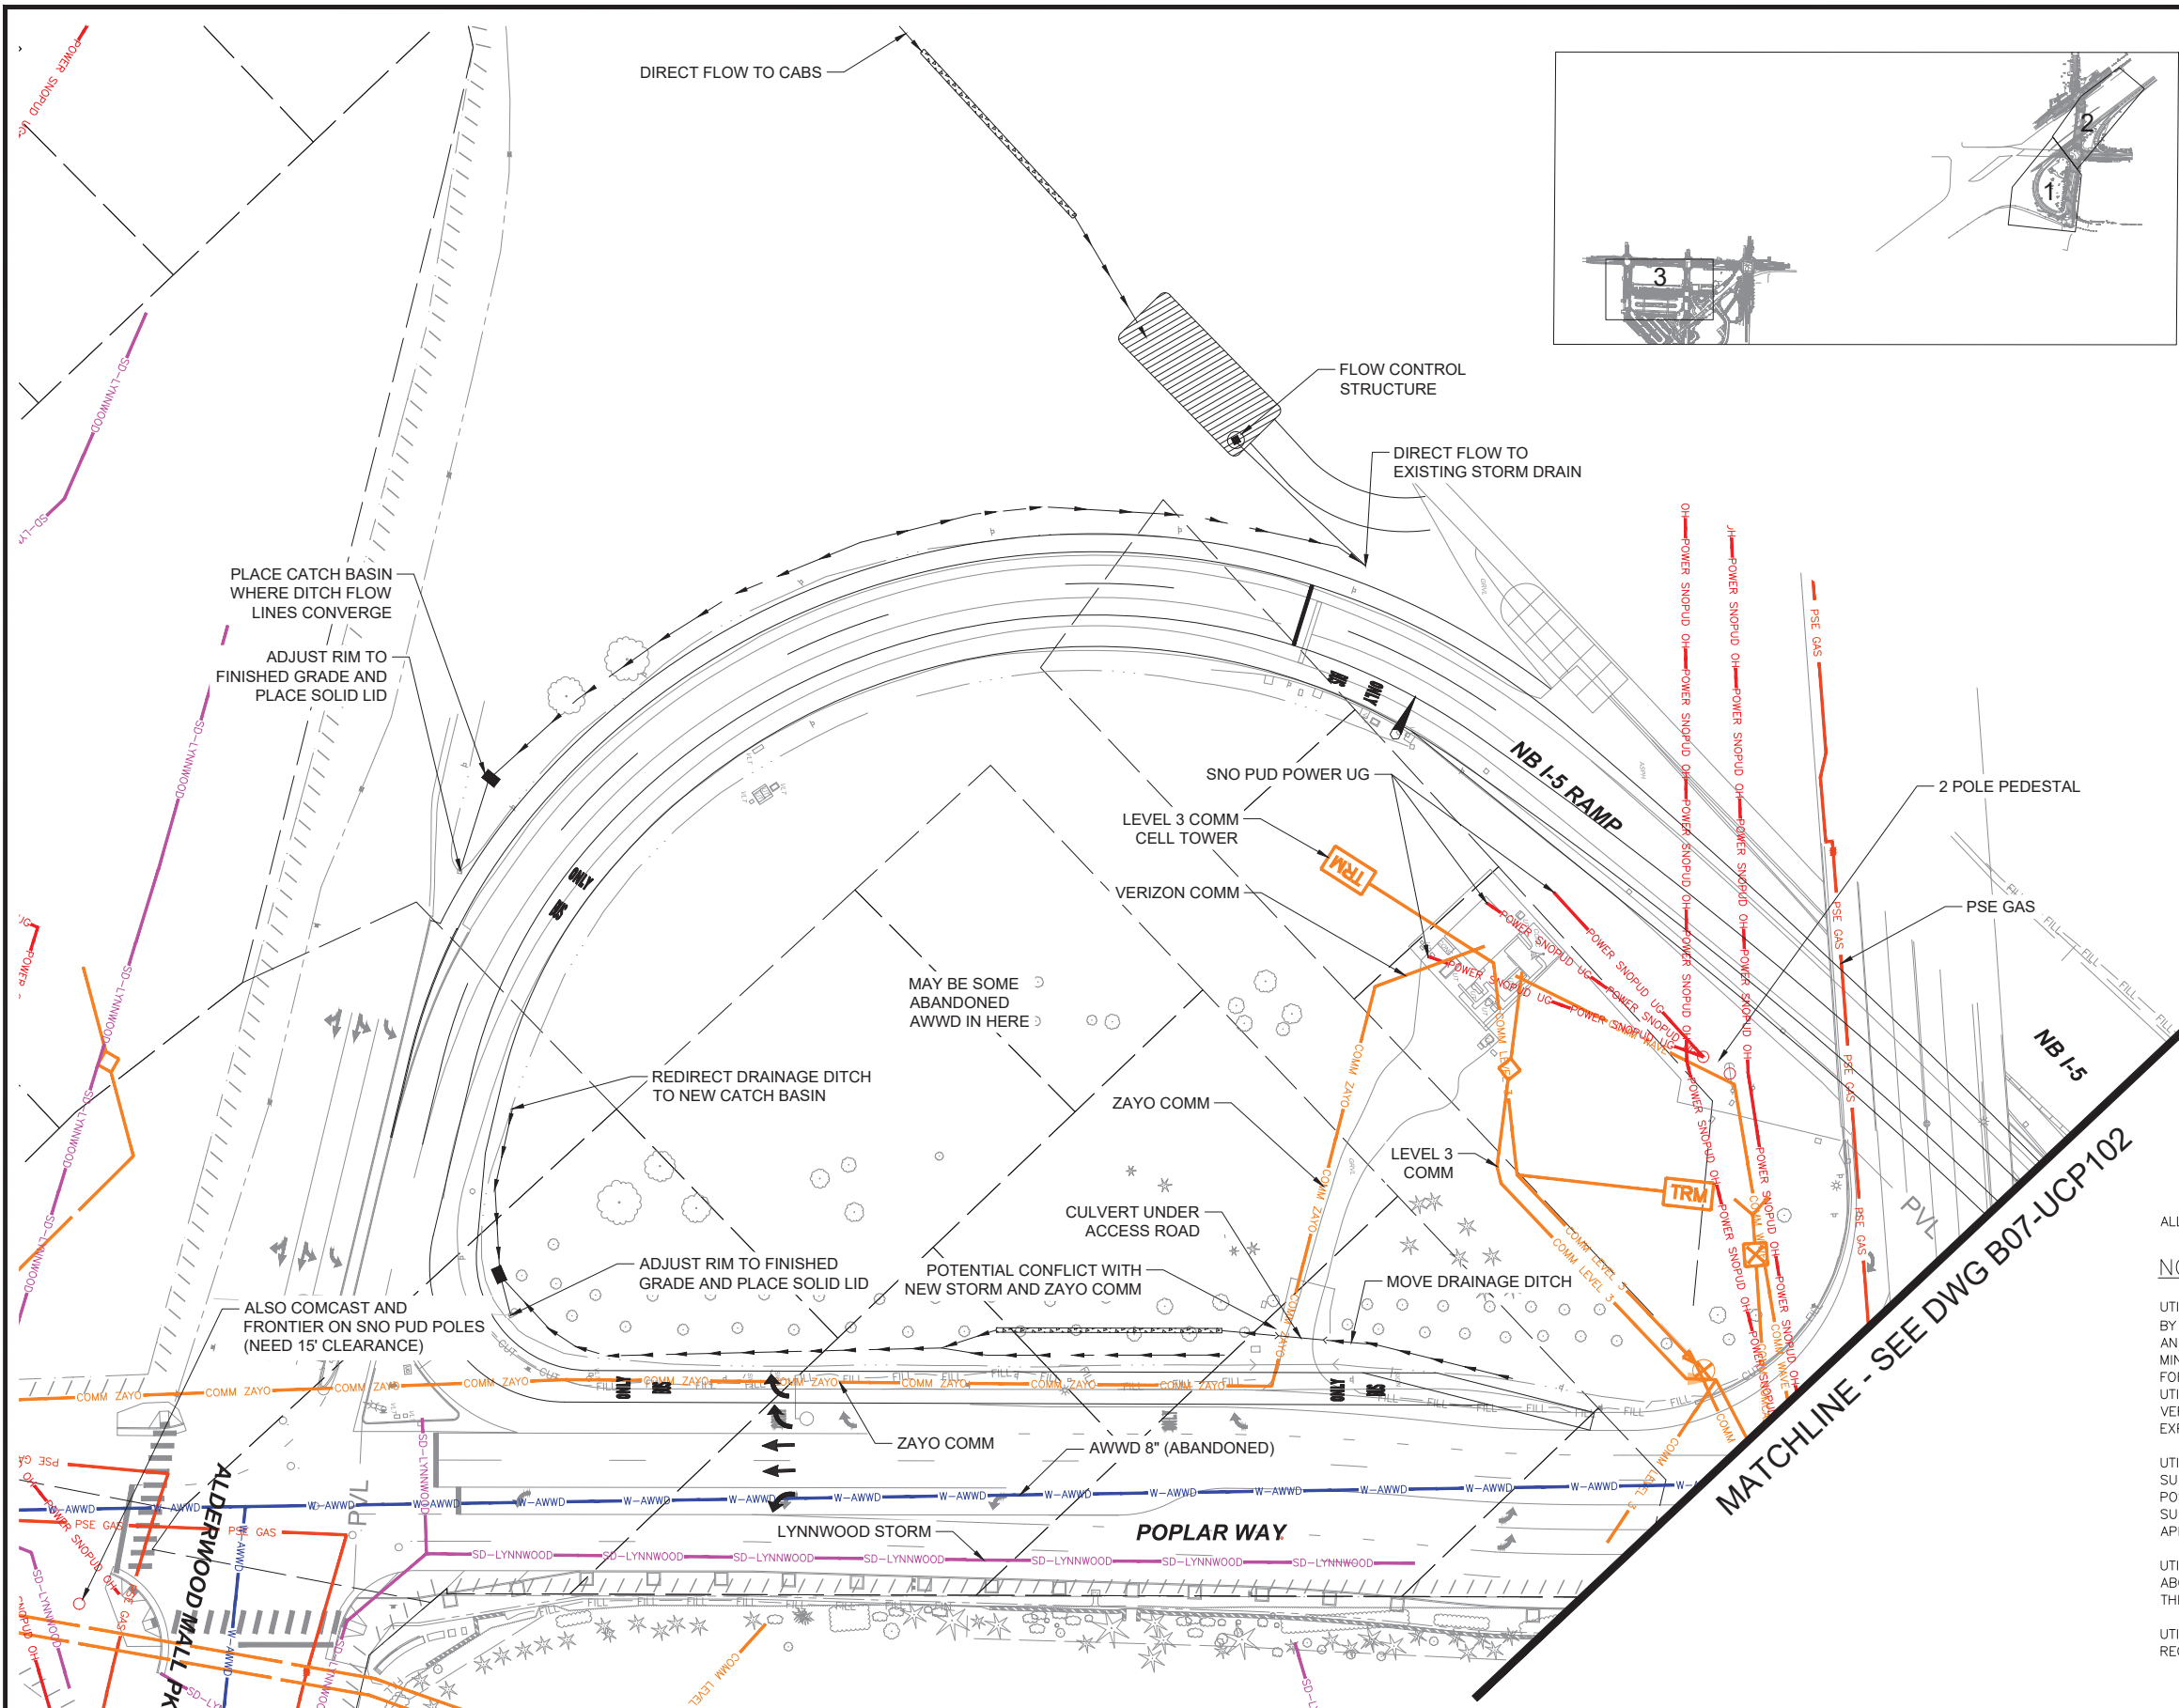

LEGEND — EXISTING UTILITIES:

- COMM COMCAST — UTILITY: COMM — COMCAST
- COMM FRONTIER — UTILITY: COMM — FRONTIER
- COMM LEVEL 3 — UTILITY: COMM — LEVEL 3 COMMUNICATIONS
- COMM VERIZON — UTILITY: COMM — VERIZON
- COMM WAVE — UTILITY: COMM — WAVE
- COMM WSDOT — UTILITY: COMM — WSDOT
- COMM ZAYO — UTILITY: COMM — ZAYO
- GAS PSE — UTILITY: GAS — PSE
- POWER SNO PUD OH — UTILITY: POWER — SNO PUD OVERHEAD
- POWER SNO PUD UG — UTILITY: POWER — SNO PUD UNDERGROUND
- SS—LYNNWOOD — UTILITY: SANITARY SEWER — LYNNWOOD
- SD—LYNNWOOD — UTILITY: STORM DRAIN — LYNNWOOD
- W—AWWD — UTILITY: WATER — AWWD
- W—LYNNWOOD — UTILITY: WATER — LYNNWOOD

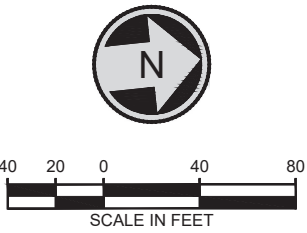

ALL EXISTING UTILITY INFORMATION DEPICTED AT QUALITY LEVEL D UNLESS OTHERWISE NOTED.

NOTES:

UTILITY QUALITY LEVEL A: PRECISE HORIZONTAL AND VERTICAL LOCATION OF UTILITIES OBTAINED BY THE ACTUAL EXPOSURE OR VERIFICATION OF PREVIOUSLY EXPOSED AND SURVEYED UTILITIES) AND SUBSEQUENT MEASUREMENT OF SUBSURFACE UTILITIES, USUALLY AT A SPECIFIC POINT. MINIMALLY INTRUSIVE EXCAVATION EQUIPMENT IS TYPICALLY USED TO MINIMIZE THE POTENTIAL FOR UTILITY DAMAGE. A PRECISE HORIZONTAL AND VERTICAL LOCATION, AS WELL AS OTHER UTILITY ATTRIBUTES, IS SHOWN ON PLAN DOCUMENTS. ACCURACY IS TYPICALLY SET TO 15—MM VERTICAL AND TO APPLICABLE HORIZONTAL SURVEY AND MAPPING ACCURACY AS DEFINED OR EXPECTED BY THE PROJECT OWNER.

UTILITY QUALITY LEVEL B: INFORMATION OBTAINED THROUGH THE APPLICATION OF APPROPRIATE SURFACE GEOPHYSICAL METHODS TO DETERMINE THE EXISTENCE AND APPROXIMATE HORIZONTAL POSITION OF SUBSURFACE UTILITIES. QUALITY LEVEL B DATA SHOULD BE REPRODUCIBLE BY SURFACE GEOPHYSICS AT ANY POINT OF THE DEPICTION. THIS INFORMATION IS SURVEYED TO APPLICABLE TOLERANCES DEFINED BY THE PROJECT AND REDUCED ONTO PLAN DOCUMENTS.

UTILITY QUALITY LEVEL C: INFORMATION OBTAINED BY SURVEYING AND PLOTTING VISIBLE ABOVE—GROUND UTILITY FEATURES AND BY USING PROFESSIONAL JUDGEMENT IN CORRELATING THIS INFORMATION TO QUALITY LEVEL D INFORMATION.

UTILITY QUALITY LEVEL D: INFORMATION DERIVED FROM EXISTING RECORDS OR ORAL RECOLLECTIONS.

MATCHLINE -- SEE DWG B07-UCP102

04/07/20 1:54:33 PM | DAVID HARRIS
X:\SOUND TRANSIT\PROJECTS\20170118 - I-405 BRT & OMF\CADD\02 - PLAN SHEETS\I405-B07-UCP100.DWG

						DESIGNED BY:
						DRAWN BY:
						CHECKED BY:
						APPROVED BY:
No.	DATE	DSN	CHK	APP	REVISION	

PHASE 2



PERTEET
2707 COLBY AVENUE, SUITE 900
EVERETT, WA 98201
425.252.7700 | 800.615.9900





SUBMITTED BY:

DATE:

REVIEWED BY:

DATE:

SCALE:	1" = 40'
FILENAME:	
CONTRACT ID:	
DATE:	4/10/2020

I-405 BRT
BURIEN TC TO LYNNWOOD TC
CONCEPTUAL ENGINEERING PLANS

LYNNWOOD
COMPOSITE UTILITY PLAN


DRAWING No.:	B07-UCP101
LOCATION No.:	
SHEET No.:	76
REV:	0

—COMM COMCAST—	UTILITY: COMM – COMCAST
—COMM FRONTIER—	UTILITY: COMM – FRONTIER
—COMM LEVEL 3—	UTILITY: COMM – LEVEL 3 COMMUNICATIONS
—COMM VERIZON—	UTILITY: COMM – VERIZON
—COMM WAVE—	UTILITY: COMM – WAVE
—COMM WSDOT—	UTILITY: COMM – WSDOT
—COMM ZAYO—	UTILITY: COMM – ZAYO
—GAS PSE—	UTILITY: GAS – PSE
—POWER SNOPIUD OH—	UTILITY: POWER – SNOPIUD OVERHEAD
—POWER SNOPIUD UG—	UTILITY: POWER – SNOPIUD UNDERGROUND
—SS—LYNNWOOD—	UTILITY: SANITARY SEWER – LYNNWOOD
—SD—LYNNWOOD—	UTILITY: STORM DRAIN – LYNNWOOD
—W—AWWD—	UTILITY: WATER – AWWD
—W—LYNNWOOD—	UTILITY: WATER – LYNNWOOD

NOTES:

UTILITY QUALITY LEVEL 3: INFORMATION OBTAINED THROUGH THE APPLICATION OF APPROPRIATE SURFACE GEOPHYSICAL METHODS TO DETERMINE THE EXISTENCE AND APPROXIMATE HORIZONTAL POSITION OF SUBSURFACE UTILITIES. QUALITY LEVEL B DATA SHOULD BE REPRODUCIBLE BY SURFACE GEOPHYSICS AT ANY POINT OF THE DEPICTION. THIS INFORMATION IS SURVEYED TO APPLICABLE TOPOGRAPHIES DEFINED BY THE PROJECT AND REDUCED ONTO PLAN DOCUMENTS.

UTILITY QUALITY LEVEL D: INFORMATION DERIVED FROM EXISTING RECORDS OR ORAL RECOLLECTIONS.

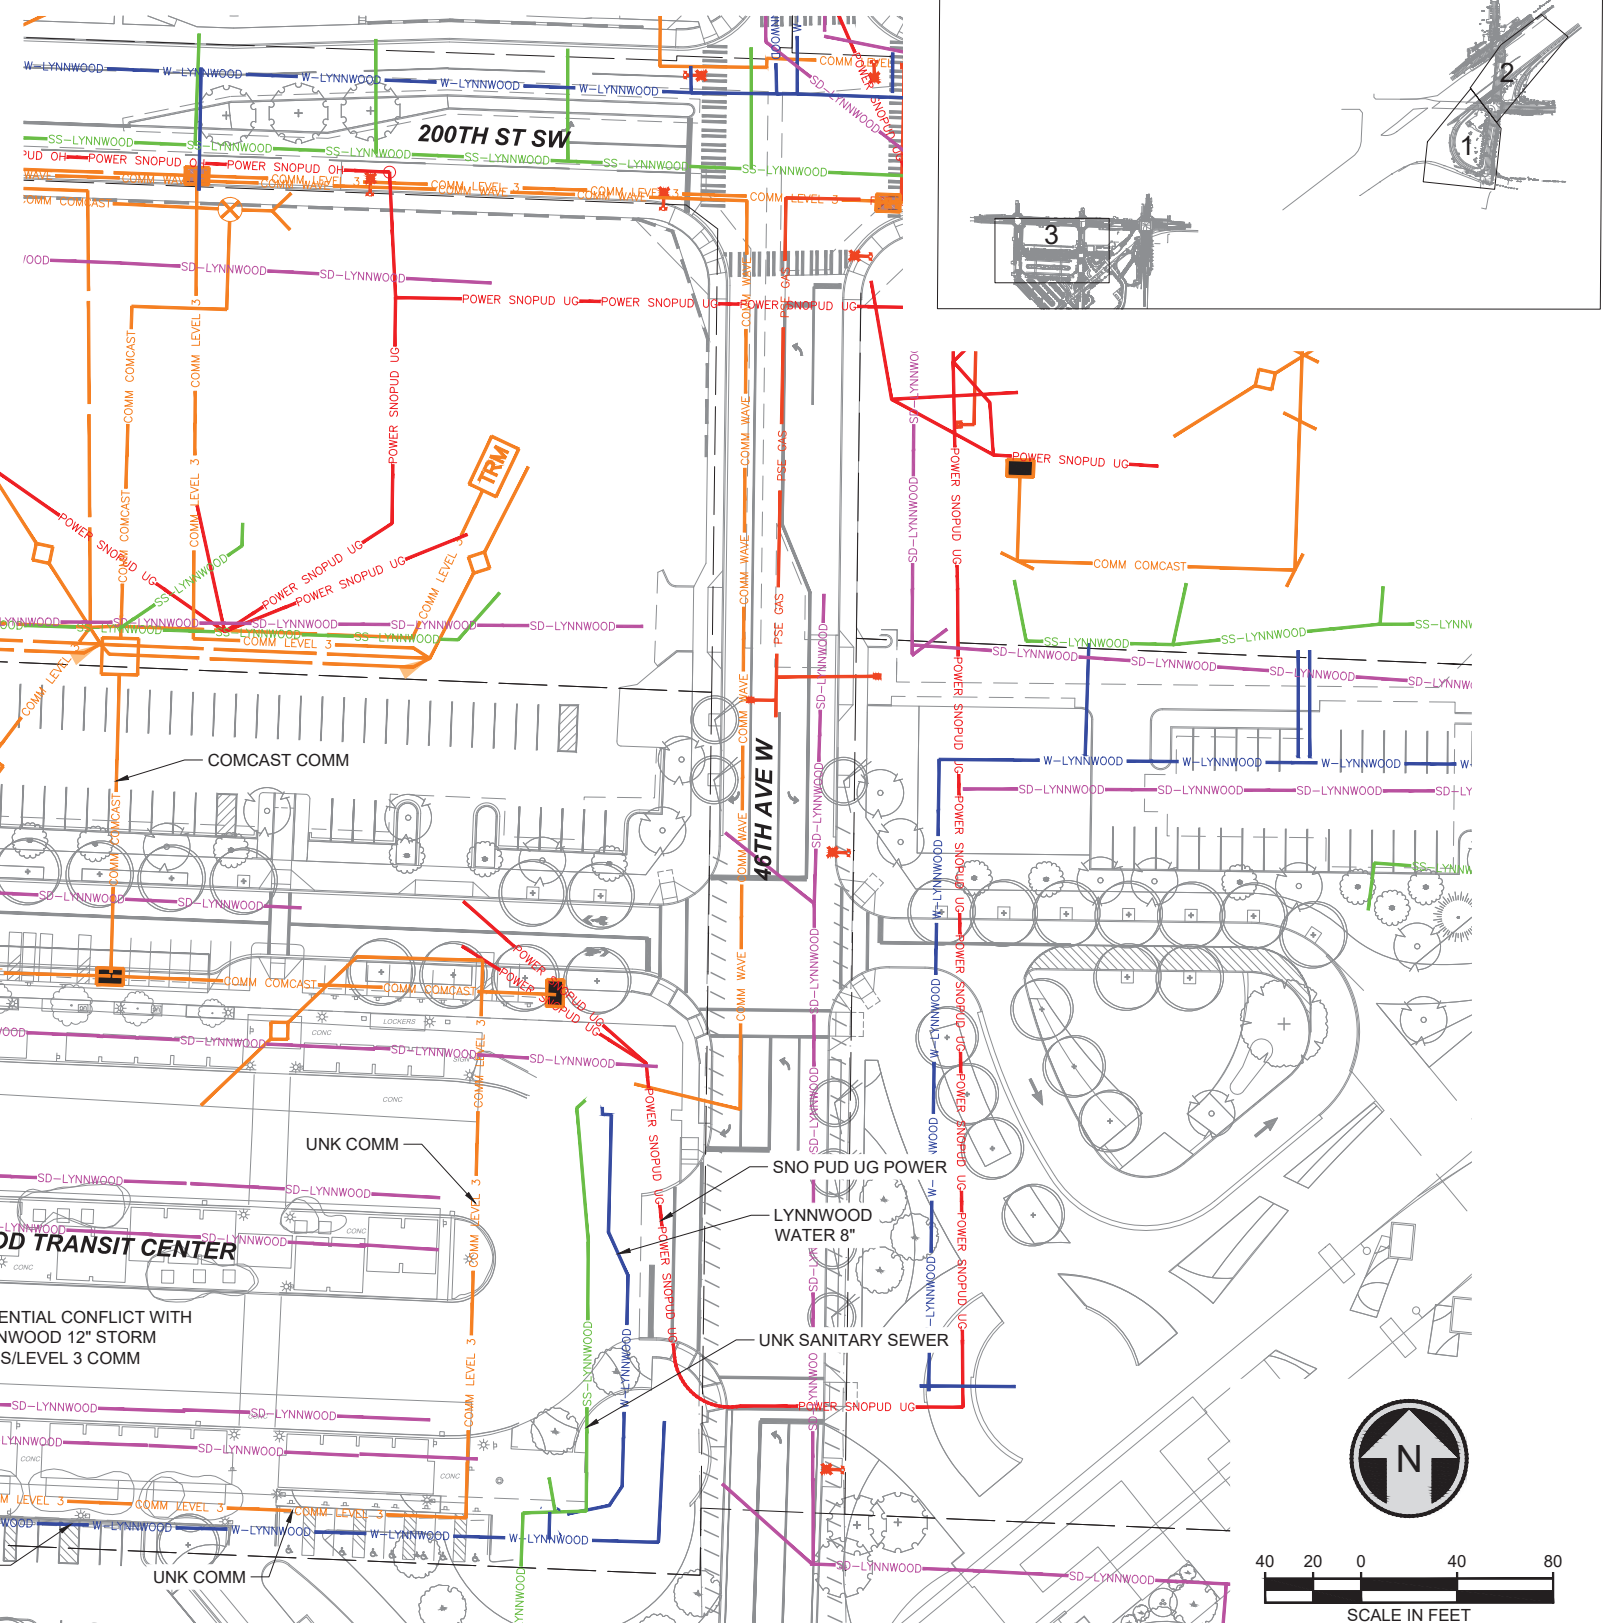

						DESIGNED BY:	PHASE 2	 PERTEET 2707 COLBY AVENUE, SUITE 900 EVERETT, WA 98201 425.252.7700 800.615.9900  LINE IS 1" AT FULL SCALE  <td>SCALE: 1" = 40'</td> <td rowspan="4"> I-405 BRT BURIEN TC TO LYNNWOOD TC CONCEPTUAL ENGINEERING PLANS LYNNWOOD COMPOSITE UTILITY PLAN .. </td> <td>DRAWING No.:</td>	SCALE: 1" = 40'	I-405 BRT BURIEN TC TO LYNNWOOD TC CONCEPTUAL ENGINEERING PLANS LYNNWOOD COMPOSITE UTILITY PLAN ..	DRAWING No.:					
					DRAWN BY:	B07-UCP101										
					CHECKED BY:	LOCATION No.:										
					APPROVED BY:	SHEET No.:			REV:							
No.	DATE	DSN	CHK	APP	REVISION			SUBMITTED BY:	DATE:	REVIEWED BY:	DATE:	DATE:	4/10/2020		76	0


04/07/20 | 5:46 PM | DAVID HARRIS

Xrefs:
405_BRT_MP10
x1405RX
405BRT_TB22x34

NW 1/4 NW 1/4 SEC 22,
T 27 N, R 4 E; W.M.

SE 1/4 SW 1/4 SEC 15,
T 27 N, R 4 E; W.M.

SW 1/4 SE 1/4 SEC 15,
T 27 N, R 4 E; W.M.

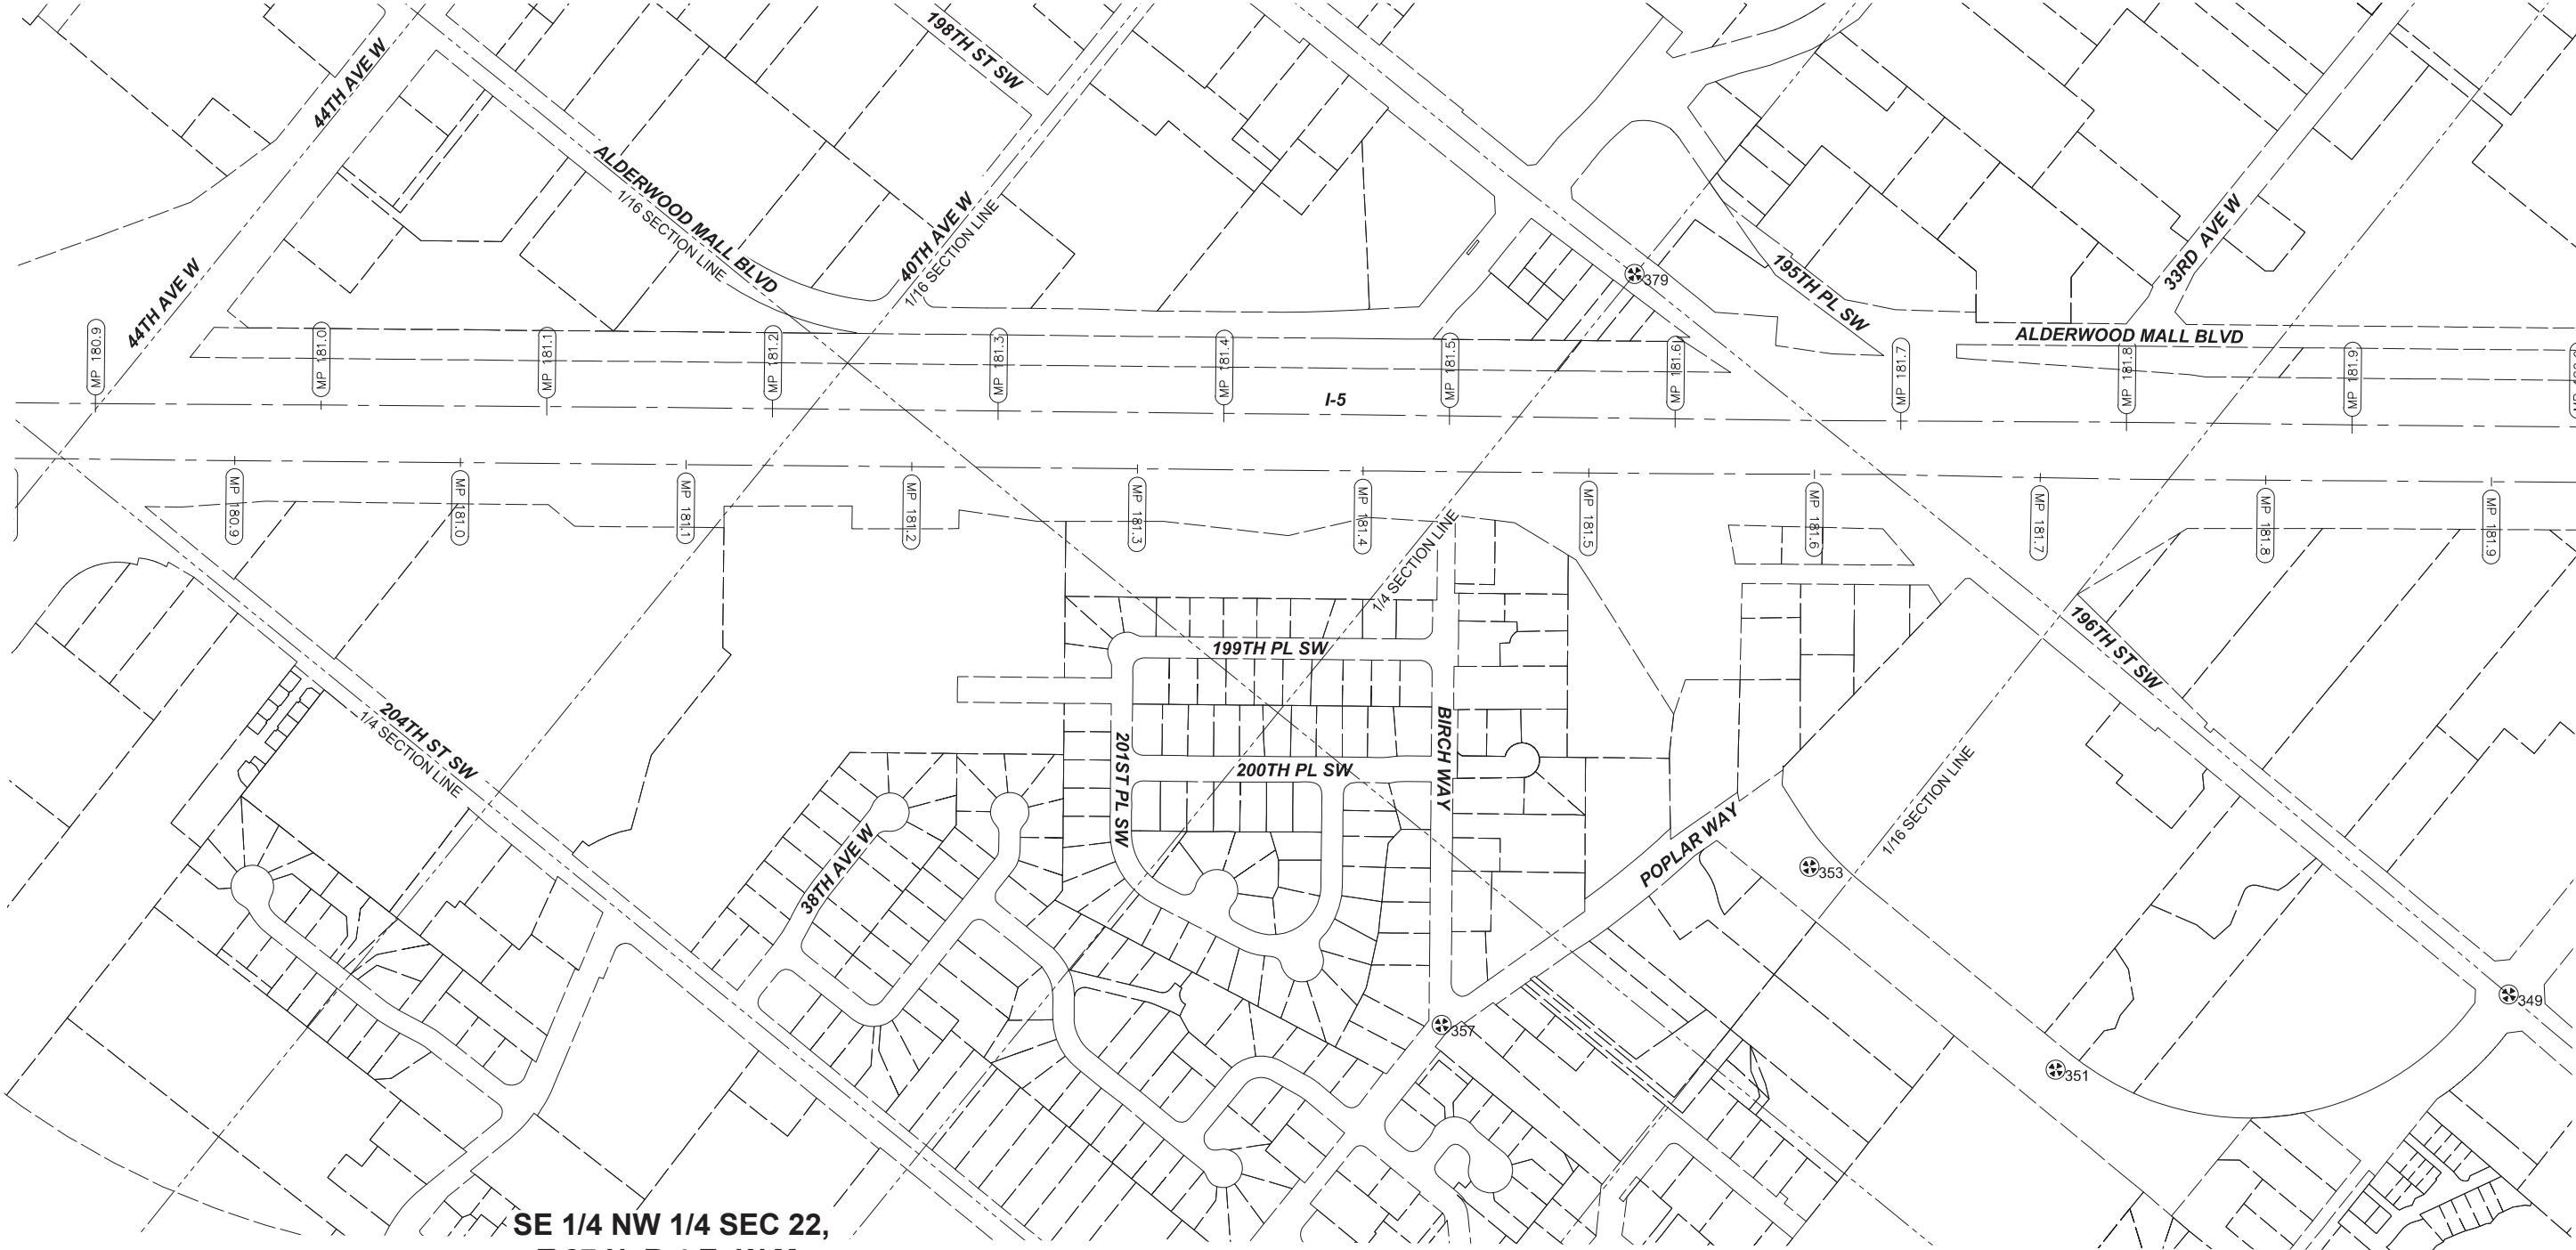


SE 1/4 NW 1/4 SEC 22,
T 27 N, R 4 E; W.M.

SW 1/4 NE 1/4 SEC 22,
T 27 N, R 4 E; W.M.

NW 1/4 NE 1/4 SEC 22,
T 27 N, R 4 E; W.M.

NE 1/4 NE 1/4 SEC 22,
T 27 N, R 4 E; W.M.

MONUMENT COORDINATE TABLE				
POINT NO.	NORTHING	EASTING	ELEVATION	DESC
349	302726.52	1287250.99	359.18	MON IN CASE
351	301937.31	1286521.47	353.34	MON IN CASE
353	301958.92	1285775.42	395.22	MON IN CASE
357	301138.79	1285322.85	405.36	MON IN CASE
379	302803.08	1284601.37	413.83	MON IN CASE

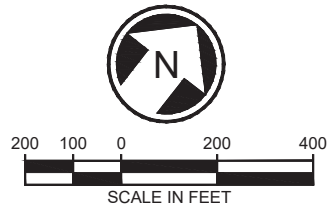

04/10/20 11:35:56 PM I:\LIN14
S:\1924 - ST I-405 BRT\DRAWING\FILES\I-405-B07-RMP101.DWG

No.	DATE	DSN	CHK	APP	REVISION

DESIGNED BY: P. FRANK
DRAWN BY: A. ALIMOVA
CHECKED BY: J. BECKER
APPROVED BY: J. BECKER

PHASE 2

L & A

LIN & ASSOCIATES, INC.
Consulting Engineers

SUBMITTED BY:

DATE: 03/27/2020

LINE IS 1" AT
FULL SCALE

WSP

SOUNDTRANSIT

REVIEWED BY:

DATE: 03/27/2020

SCALE: 1"=200'
FILENAME: I-405-B07-RMP101
CONTRACT ID:
DATE: 03/27/2020

I-405 BRT
BURIEN TC TO LYNNWOOD TC
CONCEPTUAL ENGINEERING PLANS

LYNNWOOD RIGHT-OF-WAY MONUMENTATION PLAN


DRAWING No.: B07-RMP101
LOCATION No.:
SHEET No.: 79
REV:

Xrefs:
405_BRT_MP10
x1405RX
405BRT_TB22x34


04/10/20 11:35:57 PM I:\LIN\14
S:\1924 - ST I-405 BRT\ROWSHEET FILES\I-405-B07-RMP102.DWG

SW 1/4 NE 1/4 SEC 21, T 27 N, R 4 E; W.M.

NE 1/4 NE 1/4 SEC 21, T 27 N, R 4 E; W.M.

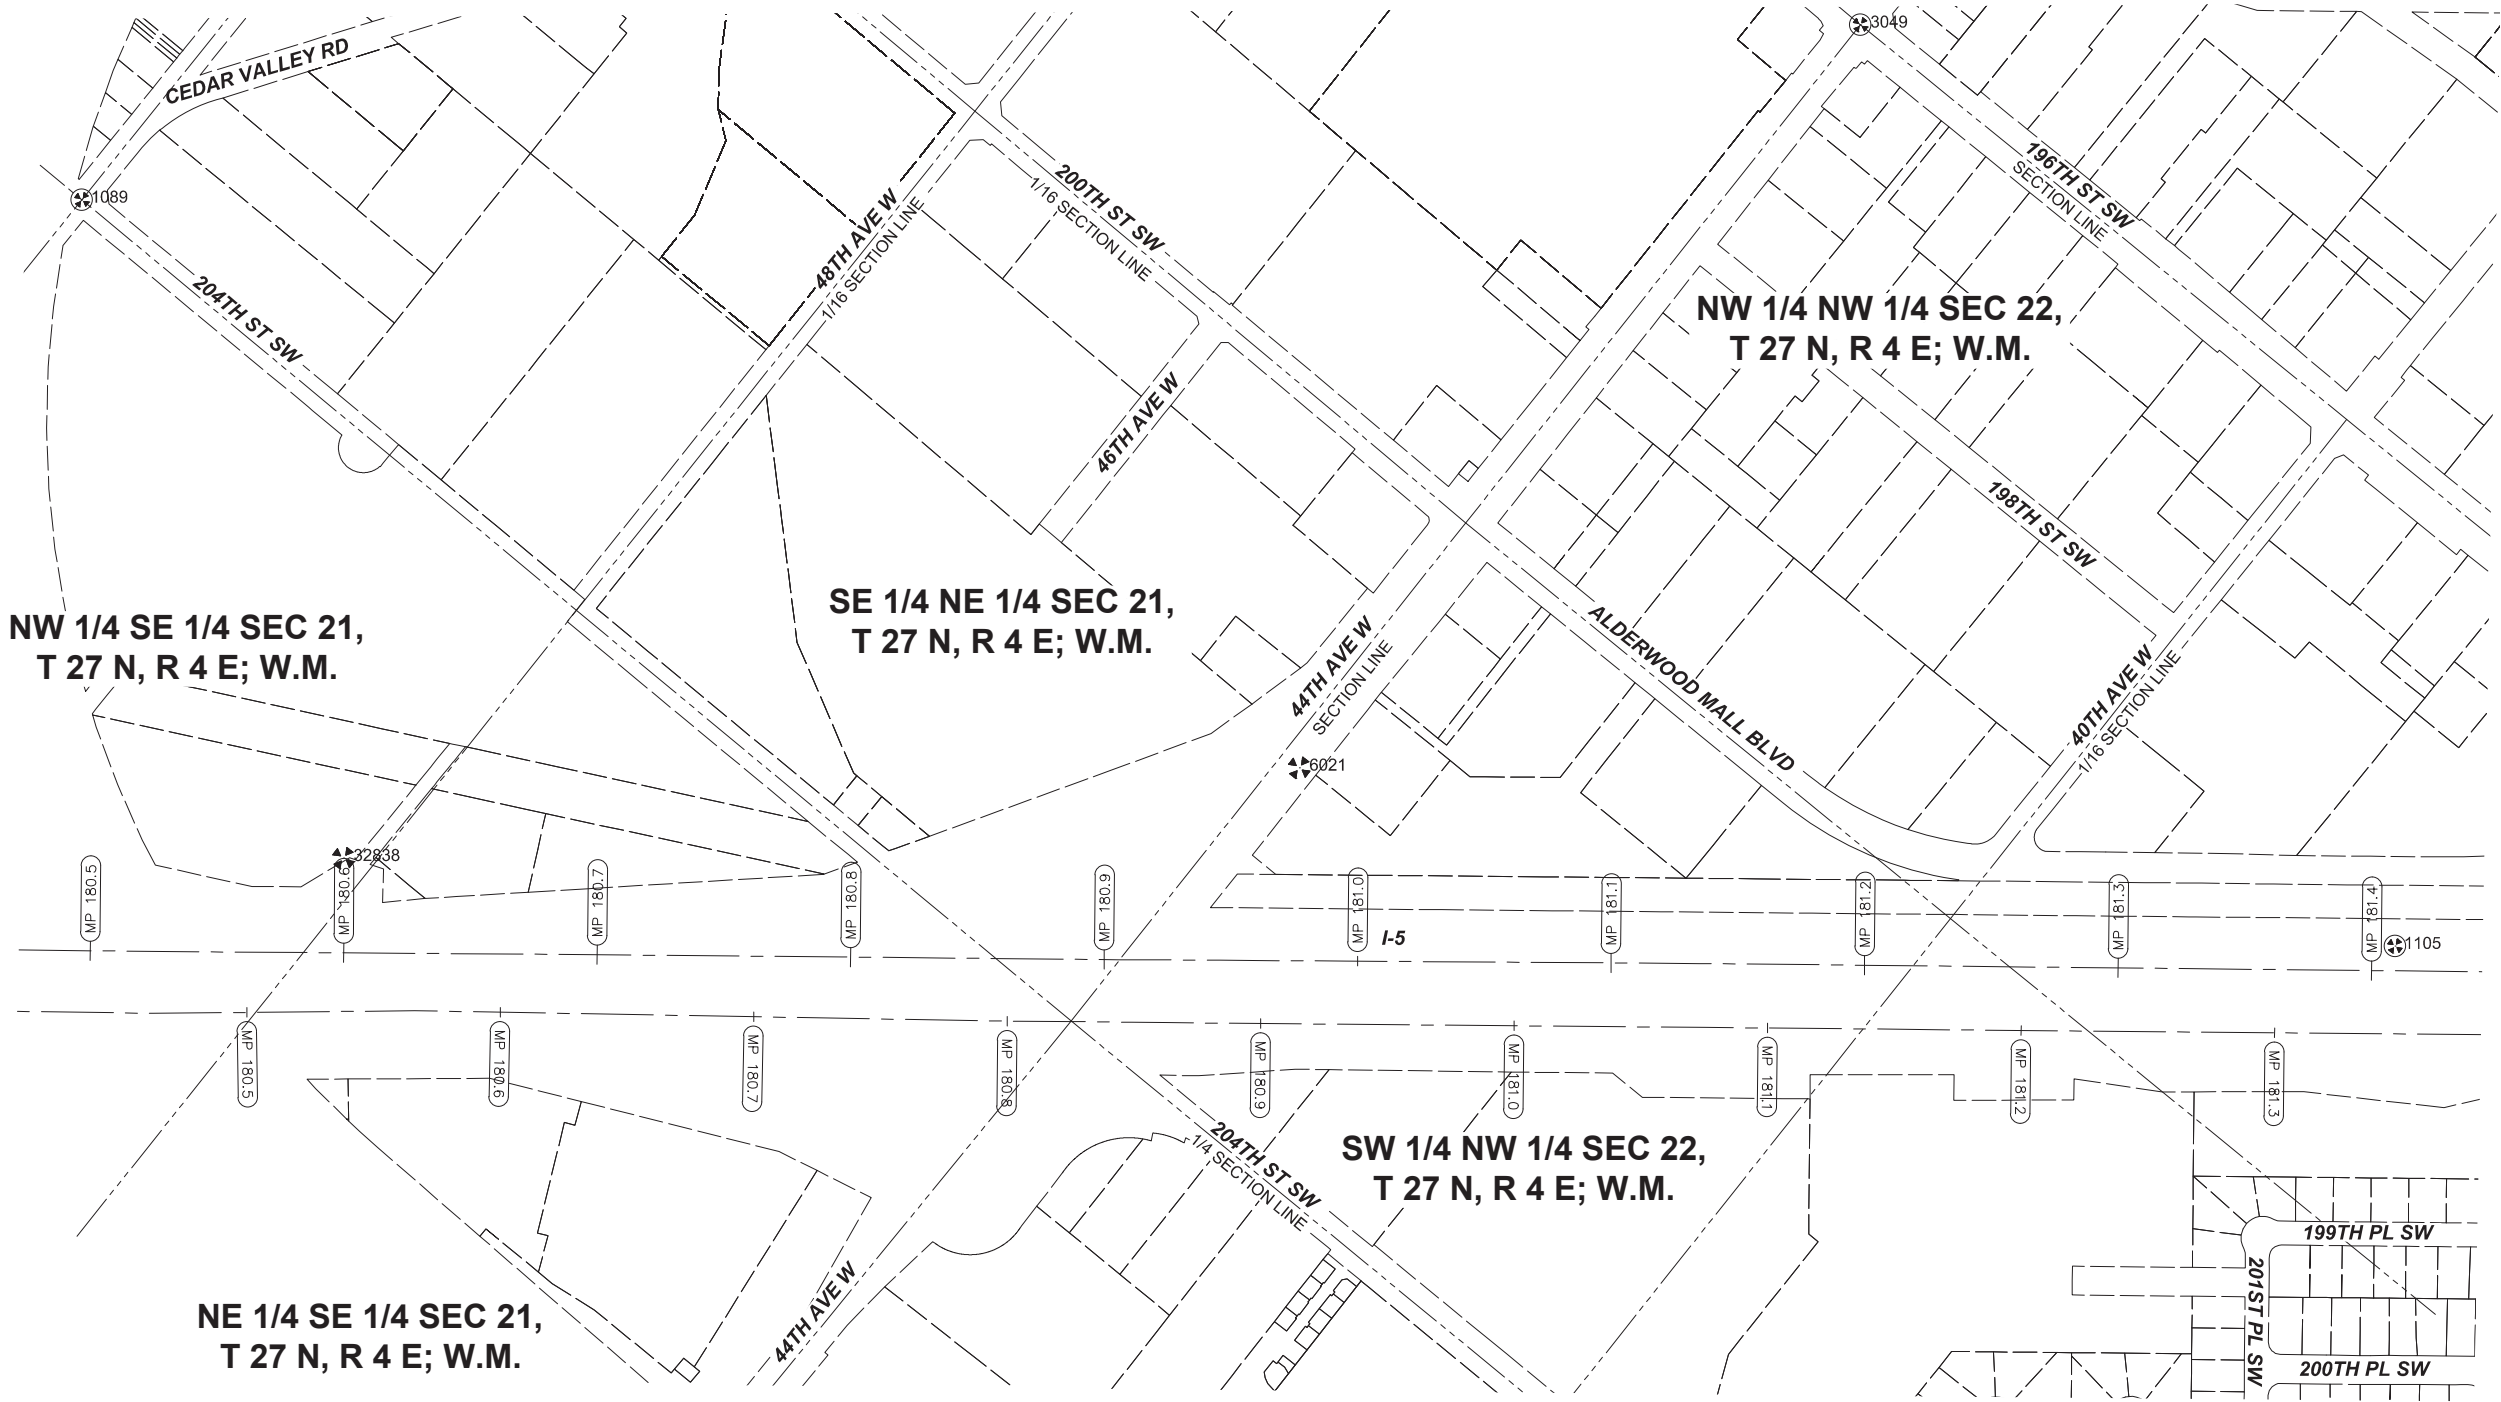

MONUMENT COORDINATE TABLE				
POINT NO.	NORTHING	EASTING	ELEVATION	DESC
1089	300297.97	1279290.91	344.74	MON IN CASE
1105	302026.48	1284049.44	425.67	MON IN CASE
3049	302858.84	1281992.83	404.45	MON IN CASE
6021	300919.43	1282019.20	356.57	NAIL & WASHER
32838	299549.43	1280562.58	364.01	MON NO CASE

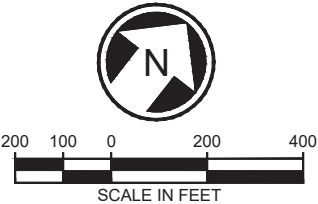

No.	DATE	DSN	CHK	APP	REVISION

DESIGNED BY:	P. FRANK
DRAWN BY:	A. ALIMOVA
CHECKED BY:	J. BECKER
APPROVED BY:	J. BECKER

PHASE 2

L & A

LIN & ASSOCIATES, INC.
Consulting Engineers

WSP

WSP

LINE IS 1" AT FULL SCALE

SOUNDTRANSIT


SCALE:	1"=200'
FILENAME:	I-405-B07-RMP102
CONTRACT ID:	
DATE:	03/27/2020

I-405 BRT
BURIEN TC TO LYNNWOOD TC
CONCEPTUAL ENGINEERING PLANS

LYNNWOOD RIGHT-OF-WAY MONUMENTATION PLAN

DRAWING No.:	B07-RMP102
LOCATION No.:	
SHEET No.:	77
REV:	

Xrefs:
405_BRT_MP10
x405RX
405BRT_TB22x34
x405-B07-RPP100
I-405_BRT_Alderwood_V_SF
x405-B10-CEP001
x405-B07-CPPI00

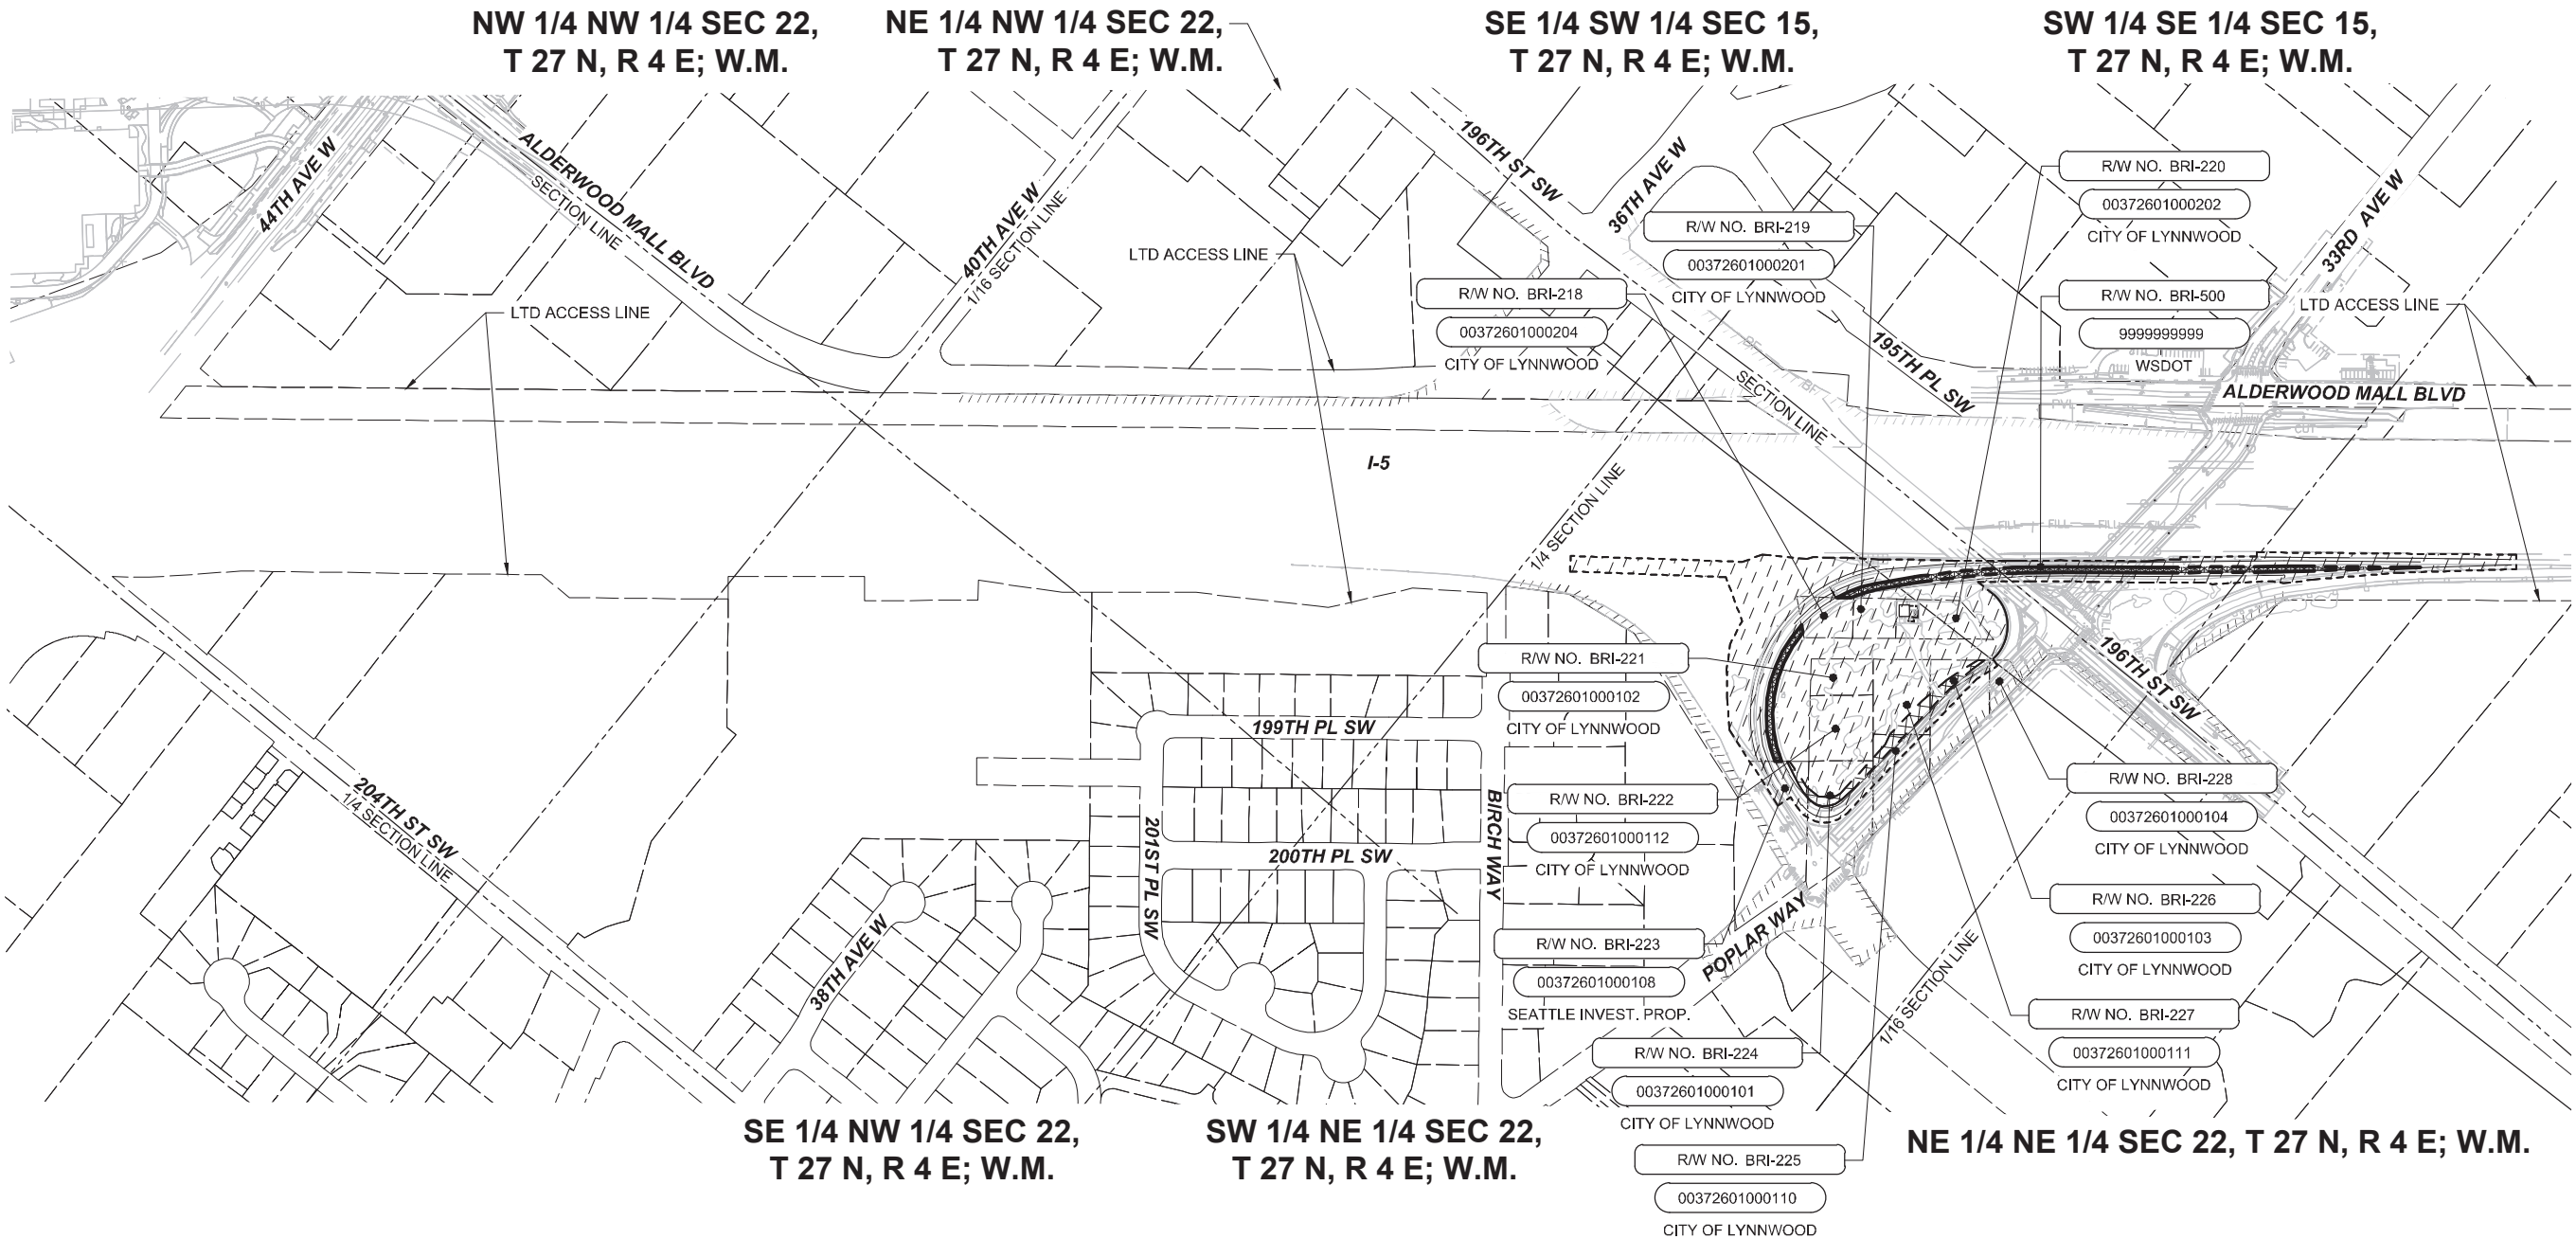

SOUND TRANSIT R/W NO.		PARCEL NO. (TAX ACCOUNT NO.)	OWNERS	PARCEL AREA SQ. FT.	FEE TAKE SQ. FT.	REMAINDER SQ. FT.	GUIDEWAY/ PERMANENT ESMT SQ. FT.	TEMPORARY CONSTRUCTION ESMT SQ. FT.	KING CO. RECORDING NO.
1	BRI-218	00372601000204	CITY OF LYNNWOOD	10,454				10,454	
2	BRI-219	00372601000201	CITY OF LYNNWOOD	8,276				8,276	
3	BRI-220	00372601000202	CITY OF LYNNWOOD	16,117				16,117	
4	BRI-221	00372601000102	CITY OF LYNNWOOD	10,890				10,890	
5	BRI-222	00372601000112	CITY OF LYNNWOOD	19,166				19,166	
6	BRI-223	00372601000108	SEATTLE INVEST. PROP.	47,480	859	46,621		8,681	
7	BRI-224	00372601000101	CITY OF LYNNWOOD	31,799	2,838	28,961		13,141	
8	BRI-225	00372601000110	CITY OF LYNNWOOD	19,602	1,614	17,988		4,660	
9	BRI-226	00372601000103	CITY OF LYNNWOOD	23,958	2,428	21,530		8,176	
10	BRI-227	00372601000111	CITY OF LYNNWOOD	20,038	2,586	17,452		18,013	
11	BRI-228	00372601000104	CITY OF LYNNWOOD	5,663				284	
12	BRI-500	9999999999	WSDOT				18,460	183,272	

LEGEND

MP XX

WSDOT MILE POST


WSDOT LIMITED ACCESS

PROPERTY LINE

FEE TAKE

TEMPORARY CONSTRUCTION EASEMENT

WSDOT ASL

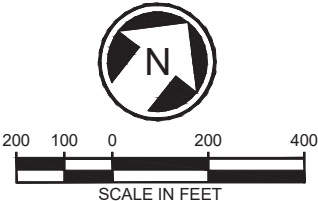

No.	DATE	DSN	CHK	APP	REVISION

DESIGNED BY:	P. FRANK
DRAWN BY:	A. ALIMOVA
CHECKED BY:	J. BECKER
APPROVED BY:	J. BECKER

PHASE 2

L & A

LIN & ASSOCIATES, INC.

Consulting Engineers

WSP

SOUNDTRANSIT

SUBMITTED BY: DATE: 03/27/2020 REVIEWED BY: DATE: 03/27/2020

SCALE: 1"=200'

FILENAME: I-405-B07-RPP101-20200413

CONTRACT ID:

DATE: 03/27/2020

I-405 BRT

BURIEN TC TO LYNNWOOD TC

CONCEPTUAL ENGINEERING PLANS

LYNNWOOD RIGHT-OF-WAY PLAN

DRAWING No.: B07-RPP101


LOCATION No.:

SHEET No.: 81

REV:

Xrefs:
405_BRT_MP10
xl405RX
405BRT_TB22x34
xl405-B07-CPP100
xl405-B07-RPP100
l-405_BRT_Lynnwood_V_SF
xl405-B10-CEP001

NE 1/4 NE 1/4 SEC 21, T 27 N, R 4 E; W.M.

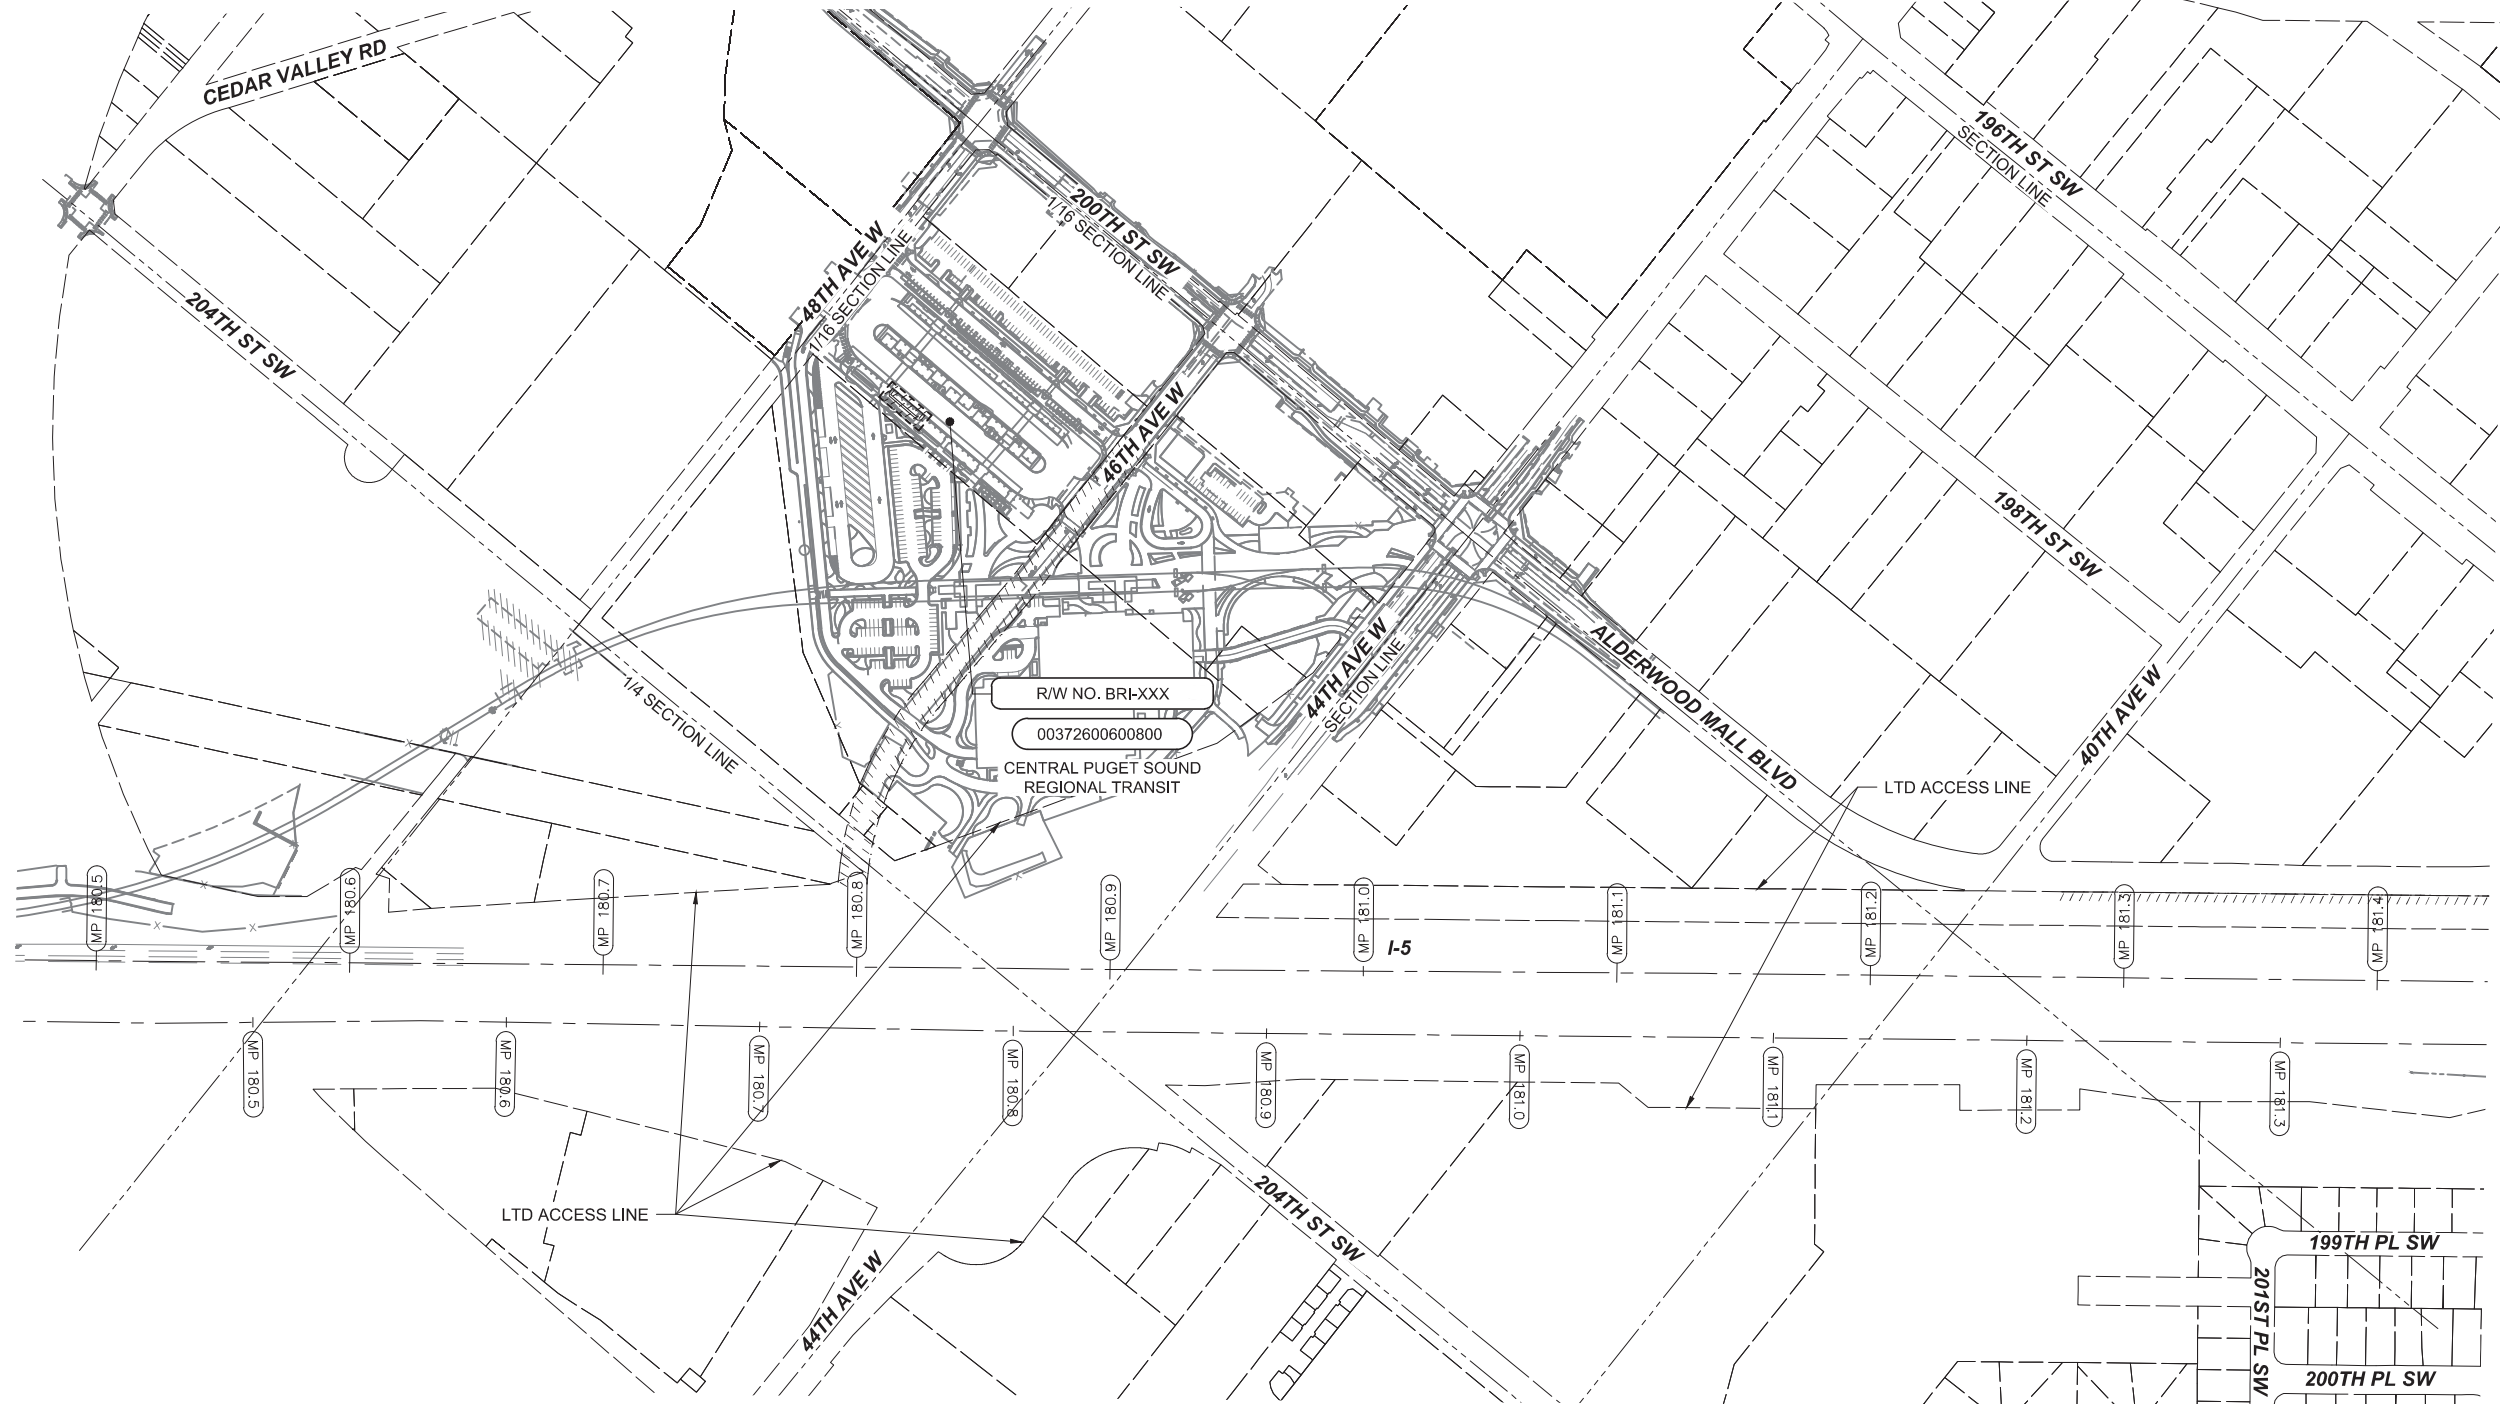

SE 1/4 NE 1/4 SEC 21, T 27 N, R 4 E; W.M.

SOUND TRANSIT R/W NO.		PARCEL NO. (TAX ACCOUNT NO.)	OWNERS	PARCEL AREA SQ. FT.	FEE TAKE SQ. FT.	REMAINDER SQ. FT.	GUIDEWAY/ PERMANENT ESMT SQ. FT.	TEMPORARY CONSTRUCTION ESMT SQ. FT.	KING CO. RECORDING NO.
1	BRI-XXX	00372600600800	CENTRAL PUGET SOUND REGIONAL TRANSIT	225,205				4,202	

LEGEND

MP XX

WSDOT MILE POST

/ WSDOT LIMITED ACCESS
 — PROPERTY LINE

FEE TAKE

TEMPORARY CONSTRUCTION EASEMENT

WSDOT ASL



200 100 0 200 400

SCALE IN FEET

UNITED STATES GOVERNMENT OFFICE OF PERSONNEL MANAGEMENT WASHINGTON, D. C. 20503					
No.	DATE	DSN	CHK	APP	REVISION

DESIGNED BY:	P. FRANK
DRAWN BY:	A. ALIMOVA
CHECKED BY:	J. BECKER
APPROVED BY:	J. BECKER

PHASE 2



LIN & ASSOCIATES, INC.
Consulting Engineers



LINE IS 1" AT



SCALE:	1"=200'
FILENAME:	I-405-B07-RPP102
CONTRACT ID:	

DATE:	03/27/2020
-------	------------

DATE:	03/27/2020
-------	------------

I-405 BRT


BURIEN TC TO LYNNWOOD TC

CONCEPTUAL ENGINEERING PLANS


LYNNWOOD RIGHT-OF-WAY PLAN

DRAWING No.:	
B07-RPP102	
LOCATION No.:	
SHEET No.:	REV:
82	

03/27/20 | 12:58 PM | LIN94
ST I-405 BRTR0WSHEET FILES\ARCHIVE\20200327 IDR REVISIONS\I-405-B07-RPP\I02.DWG

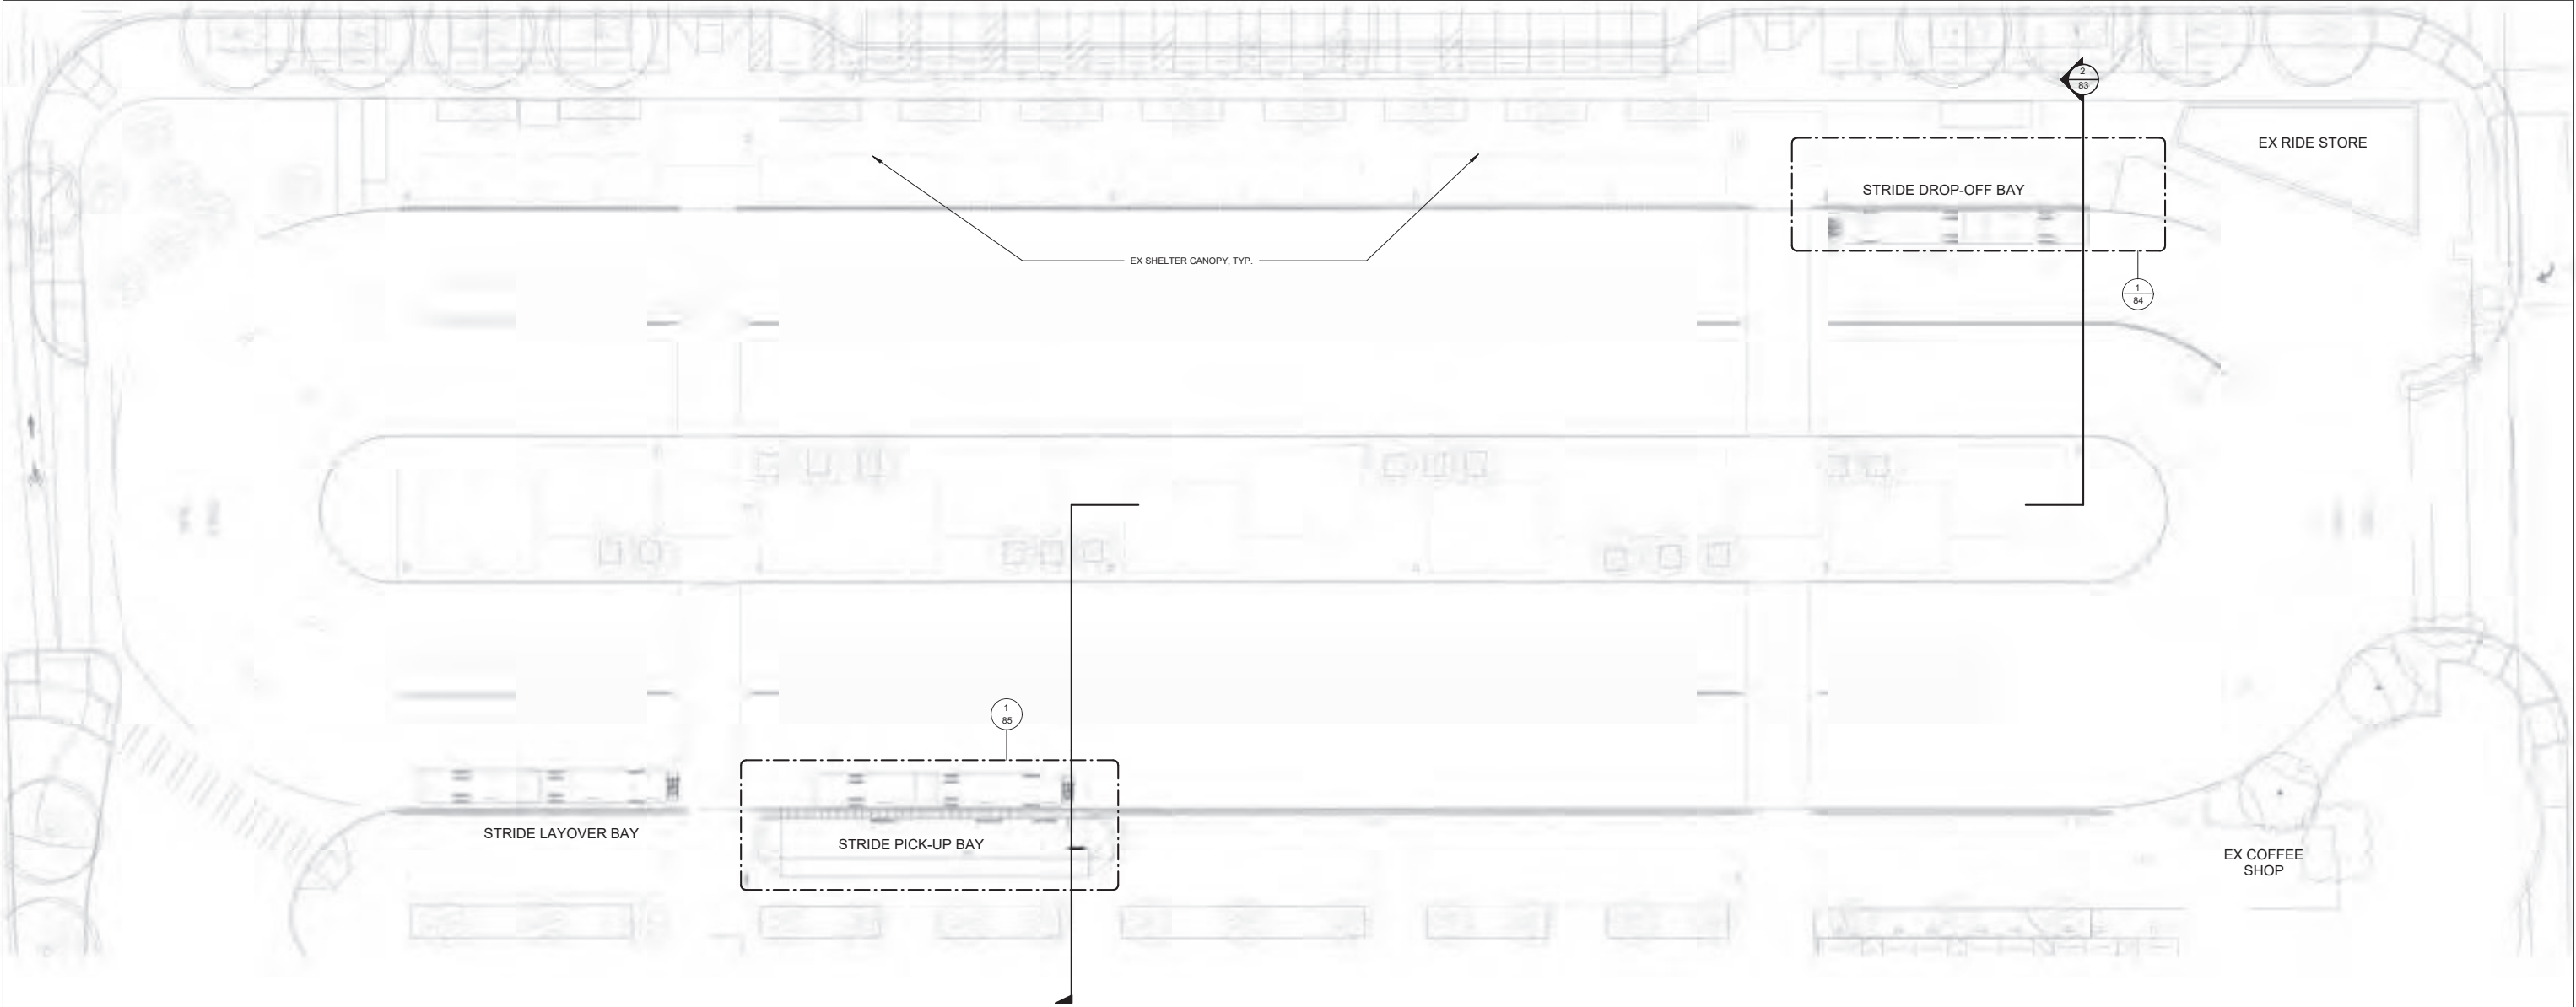

1 LYNNWOOD TC SITE PLAN
1" = 20'-0"

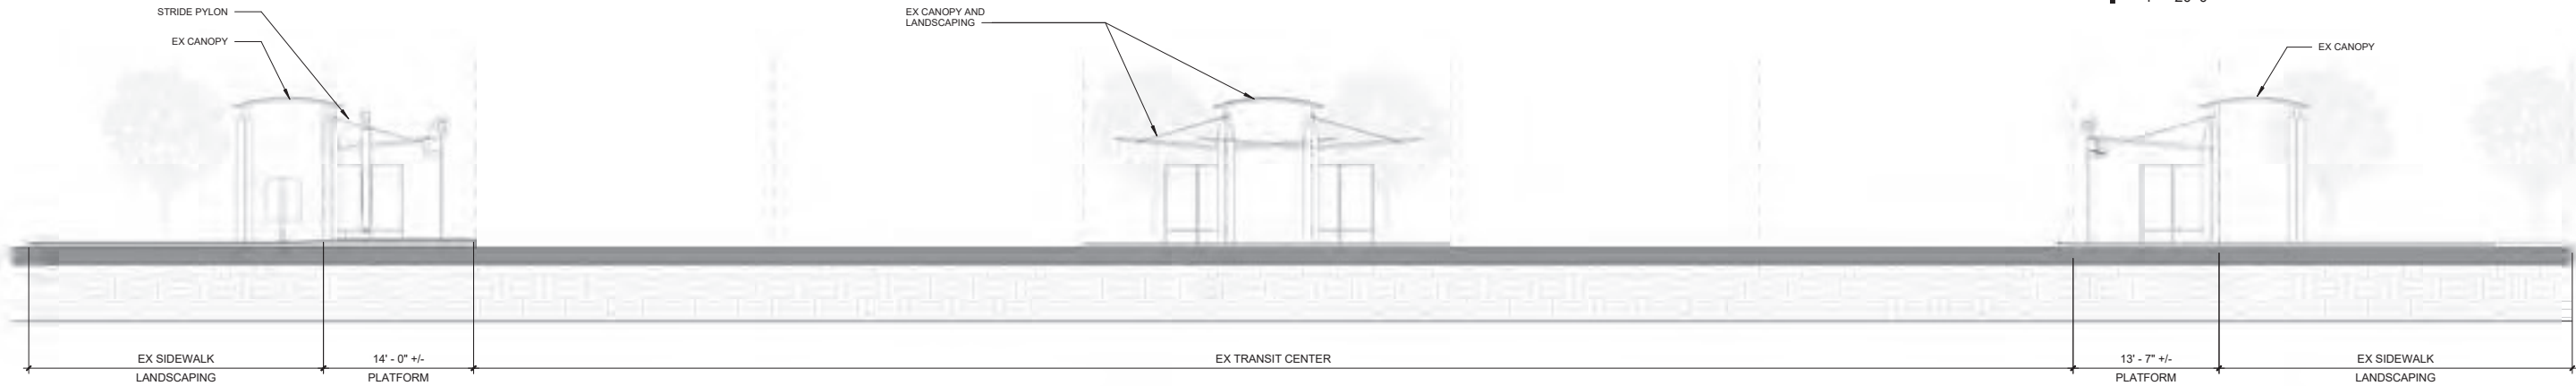

2 LYNNWOOD TC SECTION
1/8" = 1'-0"

1	-				-
No.	DATE	DSN	CHK	APP	REVISION

DESIGNED BY:

DRAWN BY:
BW/CD/JSP
CHECKED BY:
KGT
APPROVED BY:

PHASE 2

LINE IS 1" AT FULL SCALE

SCALE: AS NOTED

FILENAME:

CONTRACT ID:

DATE: 04/10/2020

BURIEN TC TO LYNNWOOD TC CONCEPTUAL ENGINEERING PLANS

LYNNWOOD TRANSIT CENTER PLATFORM PLANS

DRAWING No.: B07-ASP101

LOCATION No.:

SHEET No.: 83

REV:


SUBMITTED BY:

DATE:


REVIEWED BY:

DATE:

GENERAL NOTE:
A. SHELTER AND AMENITIES AT EACH
STATION ARE BASED ON A
PROTOTYPICAL LAYOUT AND MAY VARY
AS THE PROJECT DEVELOPS.

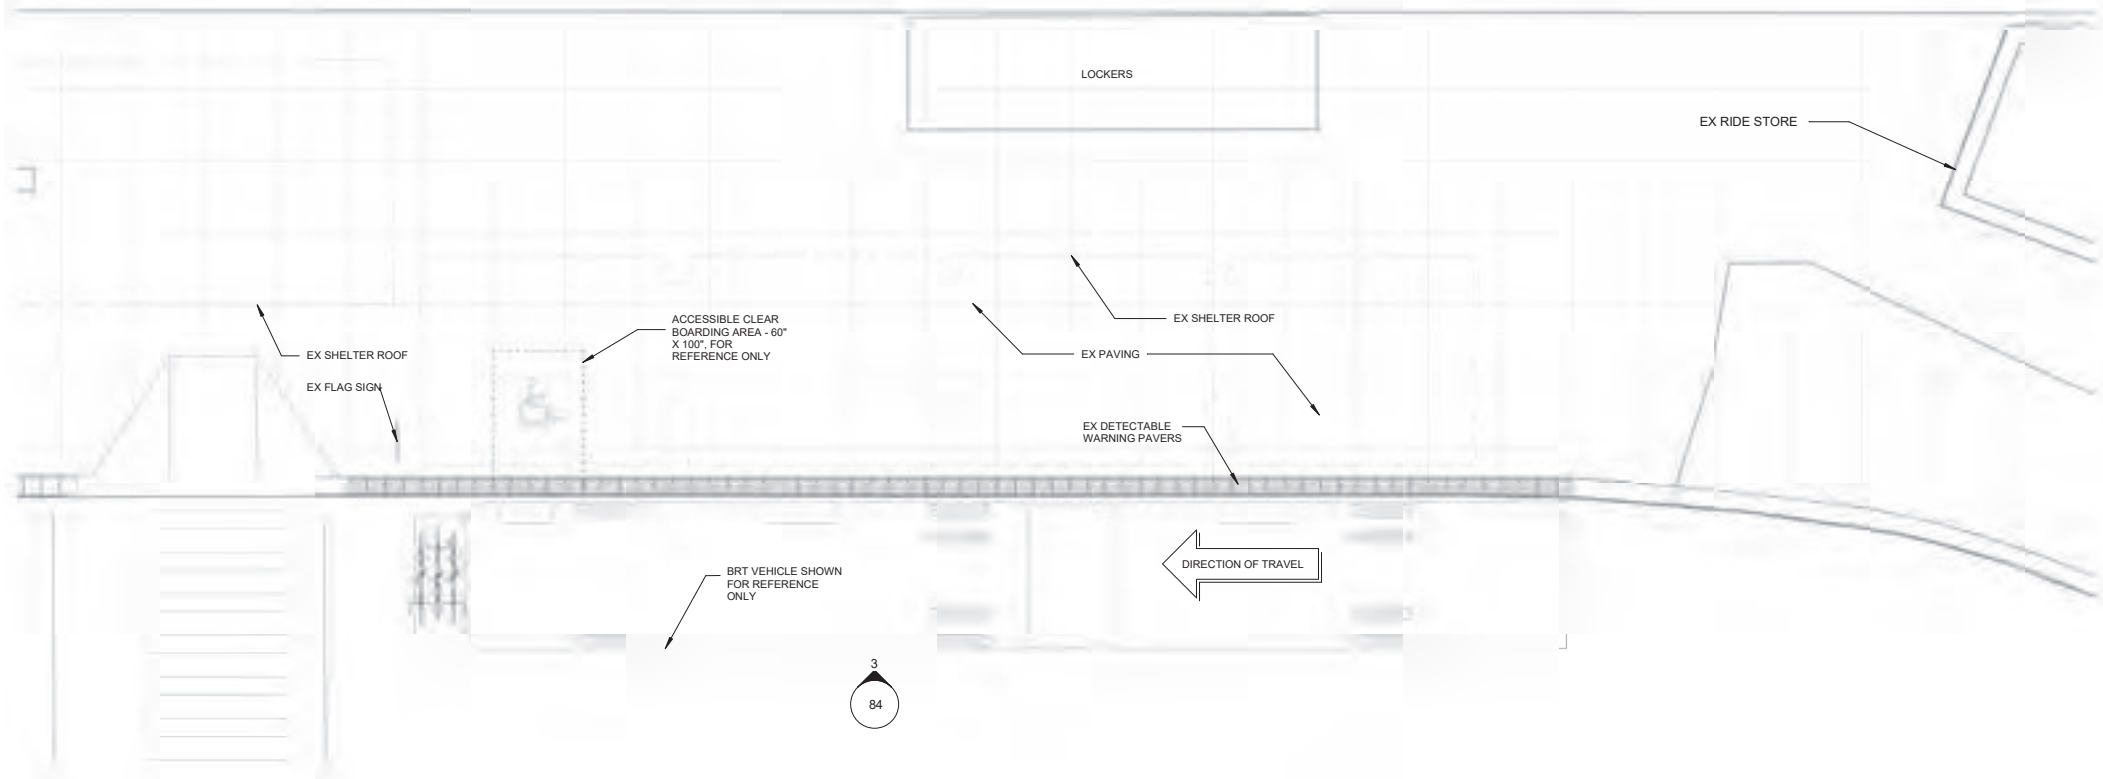

1 LYNNWOOD TC PLATFORM PLAN (DROP OFF)
3/16" = 1'-0"

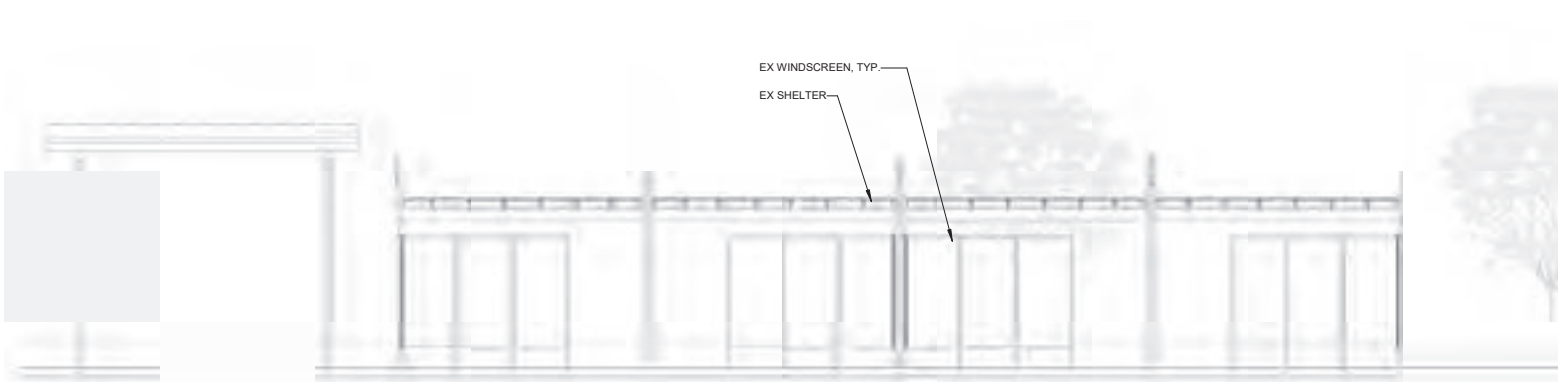

3 LYNNWOOD TC (DROP OFF)
3/16" = 1'-0"



2 LYNNWOOD TC (DROP OFF)

1	-				-
No.	DATE	DSN	CHK	APP	REVISION

DESIGNED BY:

DRAWN BY:
BW/CD/JSP
CHECKED BY:
KGT
APPROVED BY:

PHASE 2

wsp

PIVOT

LINE IS 1" AT
FULL SCALE


SOUNDTRANSIT

SCALE:	AS NOTED
FILENAME:	
CONTRACT ID:	
DATE:	04/10/2020


I-405 BRT	
BURIEN TC TO LYNNWOOD TC	
CONCEPTUAL ENGINEERING PLANS	
LYNNWOOD TRANSIT CENTER PLATFORM PLANS	

DRAWING No.:	B07-ASP102
LOCATION No.:	
SHEET No.:	84
REV:	


GENERAL NOTE:
A. SHELTER AND AMENITIES AT EACH STATION ARE BASED ON A PROTOTYPICAL LAYOUT AND MAY VARY AS THE PROJECT DEVELOPS.

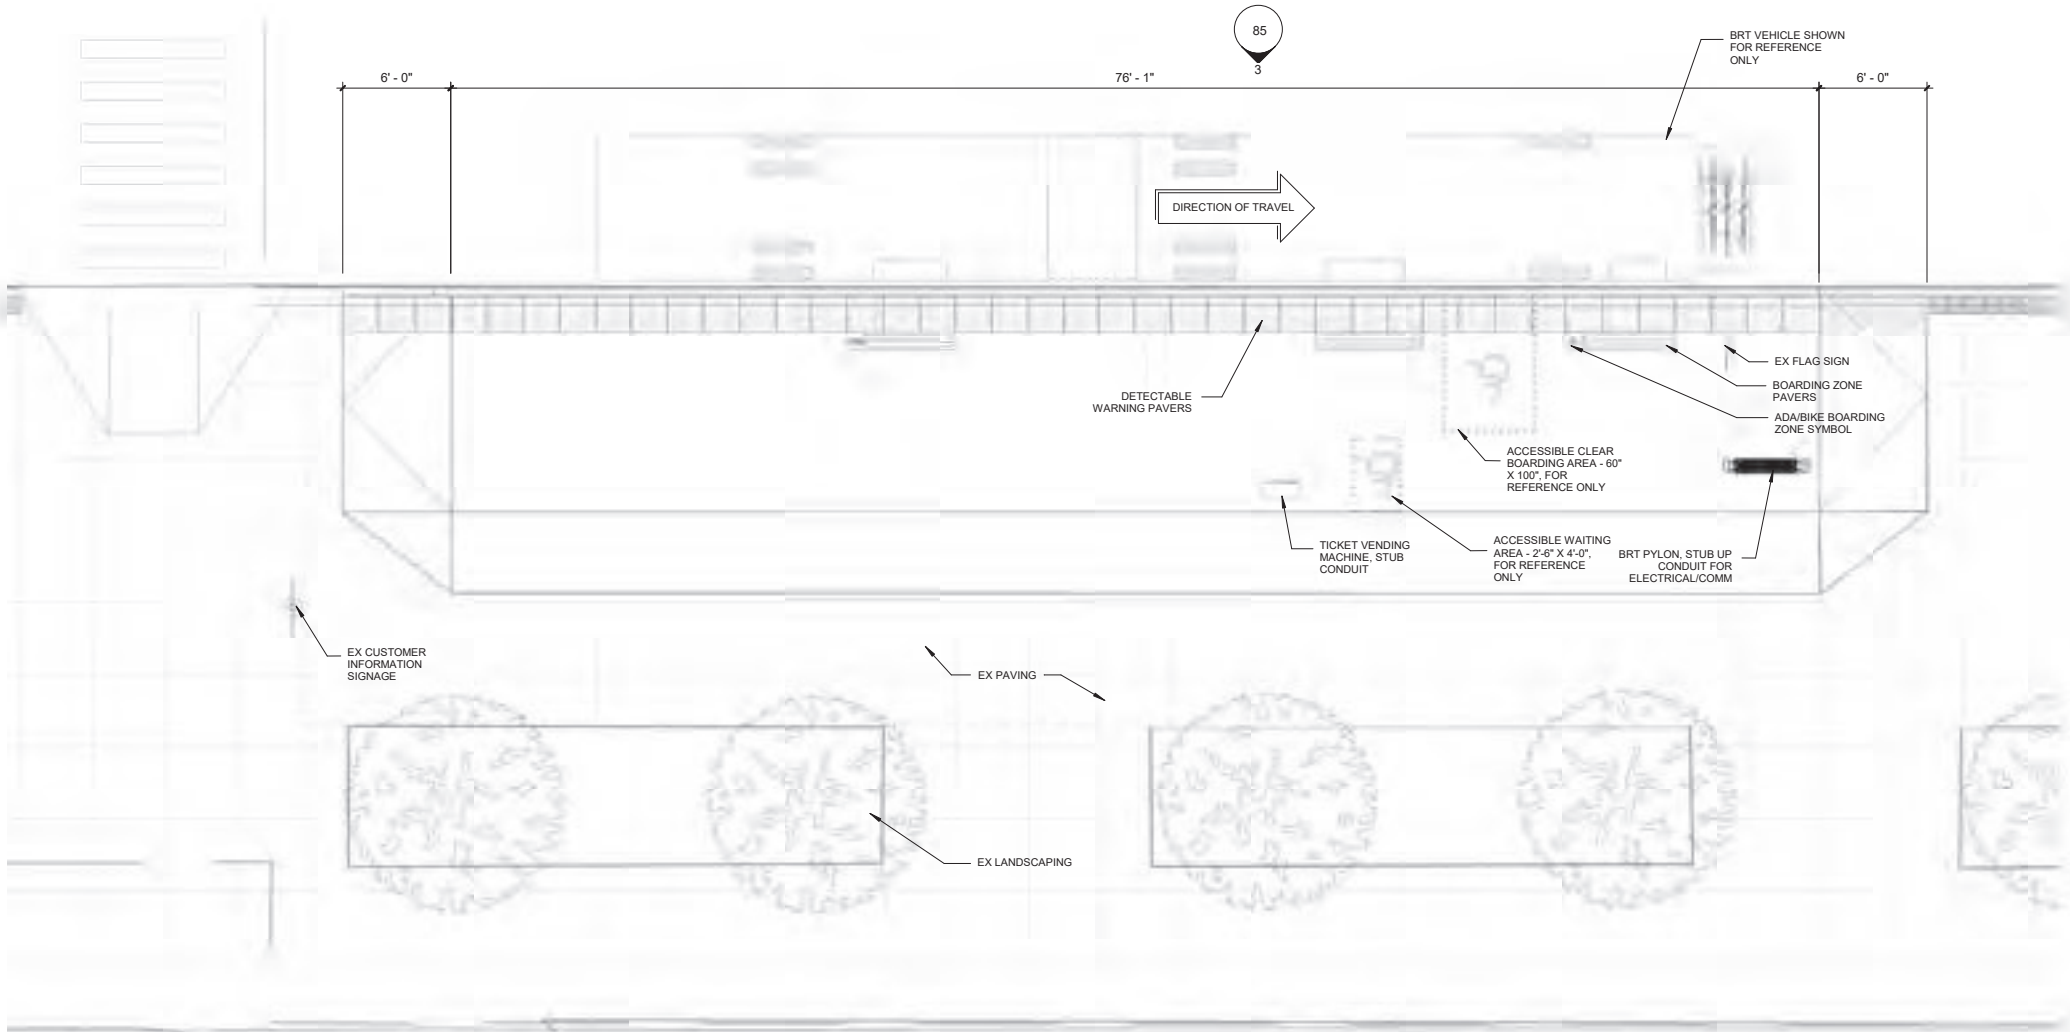

1 LYNNWOOD TC PLATFORM PLAN (BOARDING)
3/16" = 1'-0"

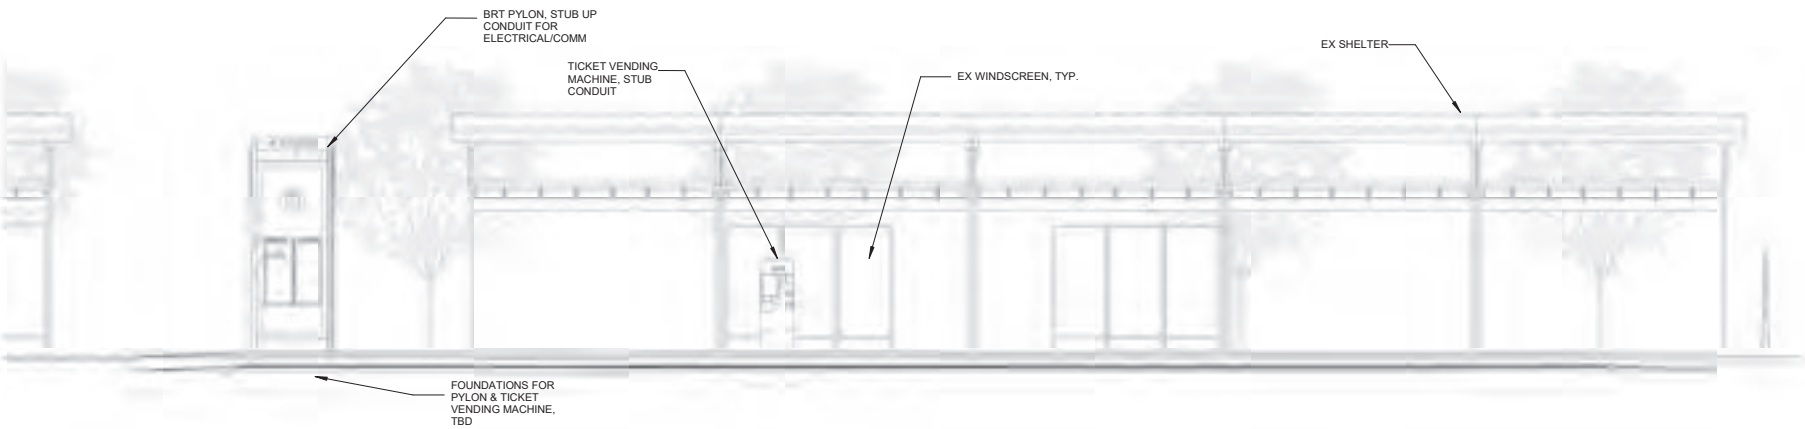

3 LYNNWOOD TC ELEVATION (BOARDING)
3/16" = 1'-0"

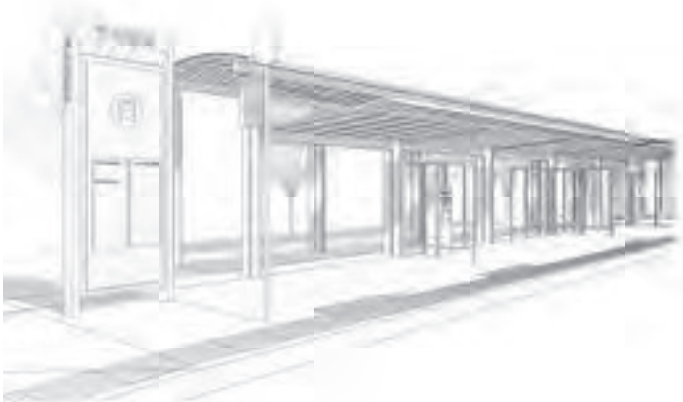

2 LYNNWOOD TC (BOARDING)

1	-				-
No.	DATE	DSN	CHK	APP	REVISION

DESIGNED BY:

DRAWN BY:
BW/CD/JSP
CHECKED BY:
KGT
APPROVED BY:

PHASE 2



LINE IS 1" AT FULL SCALE



SCALE: AS NOTED

FILENAME:

CONTRACT ID:

DATE: 04/10/2020

I-405 BRT
BURIEN TC TO LYNNWOOD TC
CONCEPTUAL ENGINEERING PLANS

LYNNWOOD TRANSIT CENTER PLATFORM PLANS

DRAWING No.: B07-ASP103

LOCATION No.:

SHEET No.: 85

REV:

SUBMITTED BY:


DATE:

REVIEWED BY:

DATE:


I-405

BRICKYARD PARK AND RIDE INLINE FREEWAY STATION BRT PROJECT

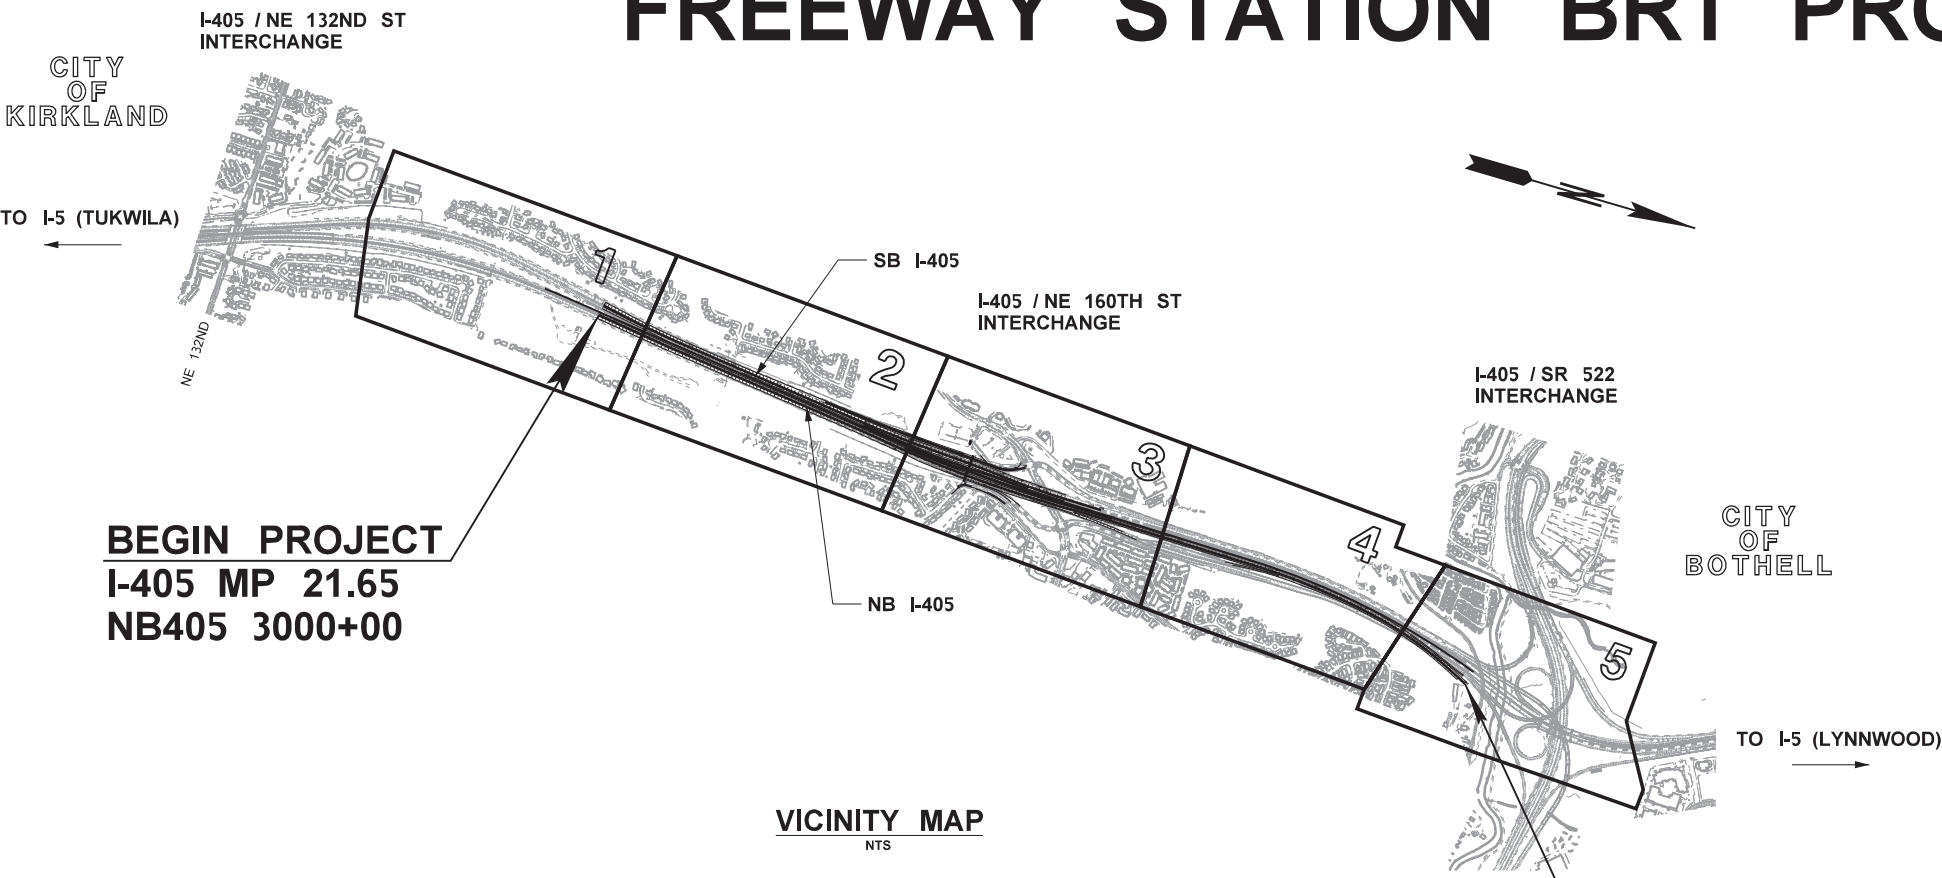

VICINITY MAP
NTS

INDEX		
SHEET NO.	PLAN REFERENCE NO.	TITLE
1	GN01	COVER, INDEX & VICINITY MAP
2	GN02	GENERAL NOTES & LEGEND
3	GN03	ALIGNMENT DATA TABLES
4 - 8	AL01 - AL05	ALIGNMENT PLAN
9 - 13	EU01 - EU05	EXISTING UTILITIES
14 - 19	RP01 - RP06	ROADWAY PROFILES
20 - 22	DR02 - DR04	DRAINAGE PLAN
23	FP01	FISH PASSAGE PLAN & PROFILE
24 - 32	LS01 - LS09	LANDSCAPE & URBAN DESIGN PLAN
33 - 37	PV01 - PV05	PAVING PLAN
38 - 42	MK01 - MK05	PAVEMENT MARKING PLAN
43	WA01	WALL PROFILES
44	ITD01	ITS LEGEND
45 - 48	ITS01 - ITS04	ITS, SIGNALS, ILLUMINATION PLAN
49 - 52	SN01 - SN04	SIGNING PLAN
53 - 54	BR01 - BR02	BRIDGE PLAN & ELEVATION

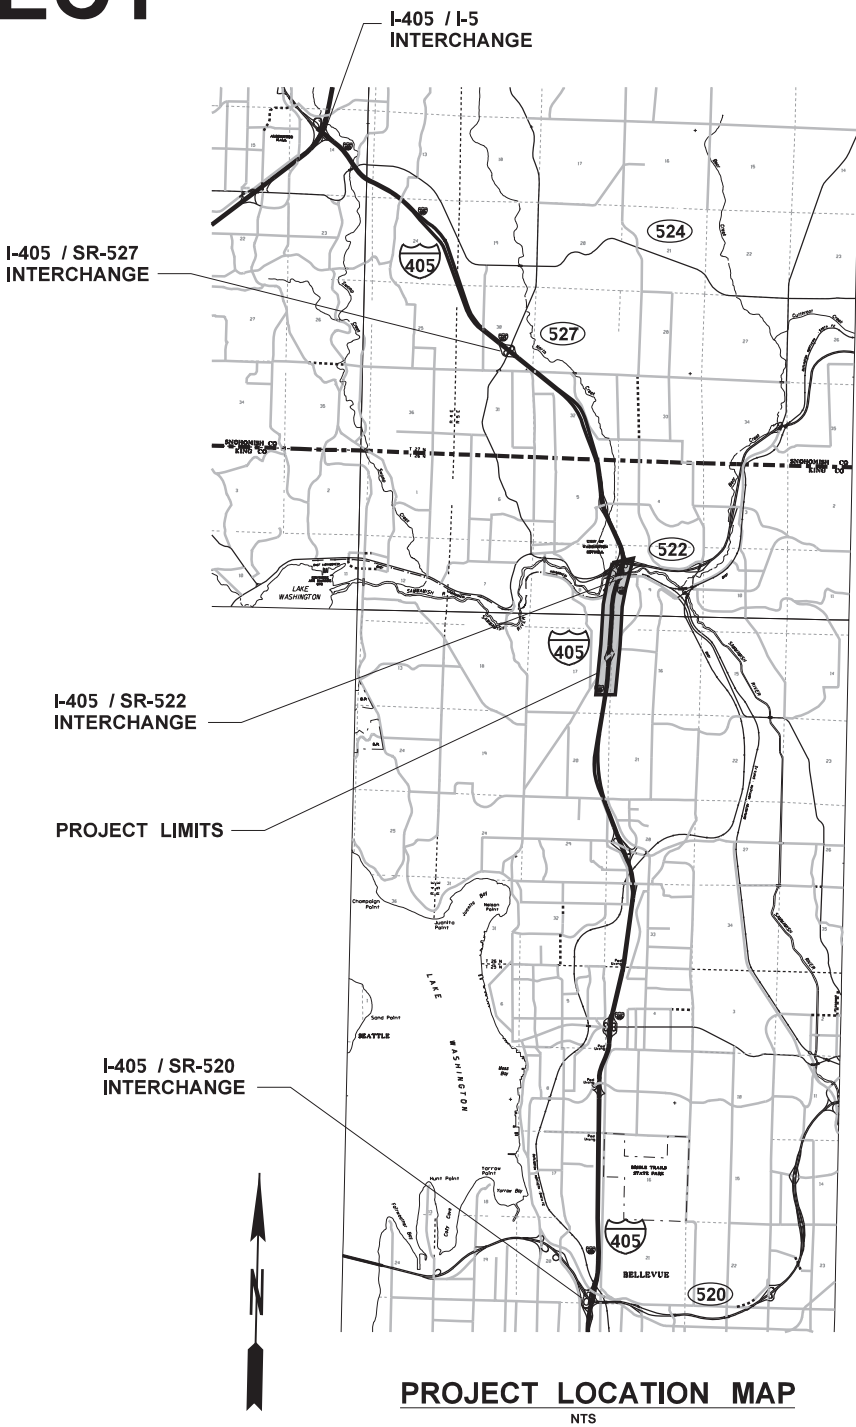

PROJECT LOCATION MAP
NTS

FILE NAME										c:\users\vyplem\lpw_wsdot\0253310\XL6138_PS_GN_01.dgn	
-----------	--	--	--	--	--	--	--	--	--	---	--	--	

GENERAL NOTES

1.
- THE CONCEPTUAL PLANS ARE FOR REFERENCE ONLY -NOT FOR CONSTRUCTION.
2.
- THE INFORMATION CONTAINED IN CONCEPTUAL PLANS DOES NOT REPRESENT A COMPLETE DESIGN.MANY DESIGN ELEMENTS ARE NOT INCLUDED IN THE CONCEPTUAL PLANS (GUARDRAIL, CONCRETE BARRIER, ETC), BUT ARE INCLUDED IN THE PROJECT SCOPE OF WORK.THE CONCEPTUAL PLANS REPRESENT A DESIGN THAT WAS DEVELOPED TO ESTABLISH CONSTRUCTION FEASIBILITY AND TO PROVIDE BASE DOCUMENTS FOR THE DEVELOPMENT OF THE DESIGN-BUILDER'S PROPOSAL.
3.
- IF THERE IS A CONFLICT BETWEEN THE CONCEPTUAL PLANS AND THE CONTRACT DOCUMENTS,THE CONTRACT DOCUMENTS SHALL GOVERN.

GENERAL LEGEND:

- =====

EX RIGHT OF WAY AND LIMITED ACCESS
- =====

PROPOSED RIGHT OF WAY AND LIMITED ACCESS
- PROPOSED RIGHT OF WAY
- EXISTING RIGHT OF WAY
- 7990

+

—————

CONSTRUCTION ALIGNMENT
- =====

PROPOSED NOISE WALL
- PROPOSED RETAINING WALL
- WETLAND

EX WETLAND
- IMPACT LINE

FILE NAME										c:\users\vyplem\lpw_wsdot\0253310\XL6138_PS_GN_02.dgn	
-----------	--	--	--	--	--	--	--	--	--	---	--	--	

NB405 LINE							
BEARING	PC	PI	PT	DELTA	R	L	T
N 8°14'37" E		3000+00.00					
N 7°06'37" E		3007+75.69					
N 8°24'07" E	3028+29.93	3029+87.26	3031+44.58	1°17'30"	13957.91 '	314.65 '	157.33 '
N 1°07'12" W	3032+42.14	3043+14.29	3053+81.51	9°31'20"	12872.87 '	2139.37 '	1072.15 '
N 0°55'36" E	3053+81.51	3055+96.27	3058+10.98	2°02'49"	12022.00 '	429.47 '	214.76 '
N 4°34'48" E	3071+99.50	3075+27.94	3077+56.23	3°39'11"	7163.35 '	456.73 '	228.44 '
N 10°34'54" E	3077+56.23	3081+57.36	3085+57.76	6°00'07"	7651.65 '	801.52 '	401.13 '
N 25°48'54" E	3085+57.76	3090+89.18	3096+14.33	15°14'00"	3974.00 '	1056.57 '	531.42 '
N 26°41'23" E		3097+75.65					
		3098+63.99					

SB405 LINE							
BEARING	PC	PI	PT	DELTA	R	L	T
N 10°54'11" E		2000+00.00					
N 7°10'00" E	2003+31.48	2005+90.96	2008+50.26	3°44'11"	7955.59 '	518.78 '	259.48 '
N 3°40'52" E	2029+90.49	2033+54.83	2037+18.95	3°29'08"	11974.00 '	728.45 '	364.34 '
N 5°47'45" E	2040+52.81	2042+74.29	2044+95.73	2°06'53"	12000.00 '	442.92 '	221.48 '
N 0°54'23" E	2044+95.73	2048+56.23	2052+16.30	4°53'22"	8444.00 '	720.57 '	360.50 '
		2056+12.33					

NB-BY LINE							
BEARING	PC	PI	PT	DELTA	R	L	T
N 4°05'58" E	350+00.00	351+91.83	353+83.56	3°18'26"	6644.81 '	383.56 '	191.83 '
N 0°02'51" W	353+83.56	355+14.14	356+44.61	4°08'49"	3606.82 '	261.05 '	130.58 '
N 3°48'22" E	356+75.23	357+02.55	357+29.84	3°51'14"	812.00 '	54.62 '	27.32 '
N 3°51'24" E		358+97.42					
N 2°46'50" E	361+25.83	362+80.34	364+34.85	1°04'34"	16451.72 '	309.02 '	154.52 '
N 0°20'44" E	364+34.85	365+13.06	365+91.25	2°26'07"	3679.99 '	156.41 '	78.21 '
		372+84.03					

SB-BY LINE							
BEARING	PC	PI	PT	DELTA	R	L	T
N 7°20'50" E		249+59.94					
N 3°40'52" E	254+25.29	256+74.92	259+24.39	3°39'58"	7800.00 '	499.11 '	249.64 '
N 0°18'25" E	261+18.99	261+33.71	261+48.43	3°22'27"	500.00 '	29.45 '	14.73 '
N 3°37'07" E	261+74.01	263+24.33	264+74.56	3°18'42"	5200.00 '	300.56 '	150.32 '
		267+85.33					


NE160-SB405 LINE							
BEARING	PC	PI	PT	DELTA	R	L	T
N 5°59'05" E		150+00.00					
N 3°07'21" E	154+25.46	158+54.48	162+83.32	2°51'45"	17171.15 '	857.86 '	429.02 '
N 4°58'00" E	165+20.51	167+15.04	169+09.53	1°50'39"	12086.00 '	389.03 '	194.53 '
N 25°15'11" W	169+09.53	170+09.36	171+04.54	30°13'11"	369.73 '	195.01 '	99.83 '
		172+19.99					

CONTROL LINE DATA AND PLAN ABBREVIATIONS

AHD	-	AHEAD	PC	-	POINT OF CURVATURE
BCK	-	BACK	PI	-	POINT OF INTERSECTION
BEARING	-	AHEAD TANGENT BEARING	PT	-	POINT OF TANGENT
BK	-	BIKE LANE OR BACK	R	-	CURVE RADIUS (-LEFT/ +RIGHT)
CLR	-	CLEARANCE	S	-	SUPERELEVATION
DELTA	-	CURVE ARC	SD	-	SLOPE TO DRAIN,1.5% MIN TO 2% MAX CROSS SLOPE
EX	-	EXISTING	SH	-	SHOULDER
LC	-	LENGTH OF CURVE	STA	-	STATION
LN	-	LANE	SW	-	SIDEWALK
LT	-	LENGTH OF TANGENT	T	-	CURVE TANGENT LENGTH
MD	-	MATCH DESIGN (ADJACENT ROADWAY), SEE ROADWAY PROFILES	VAR	-	VARIES
ME	-	MATCH EXISTING CROSS SLOPE			
NC	-	NORMAL CROWN			
NTS	-	NOT TO SCALE			

c:\users\vyplem\lpw_wsdot\d0253310\XL6138_PS_GN_03.dgn	
--	--	


T.26N.R.5E.W.M.

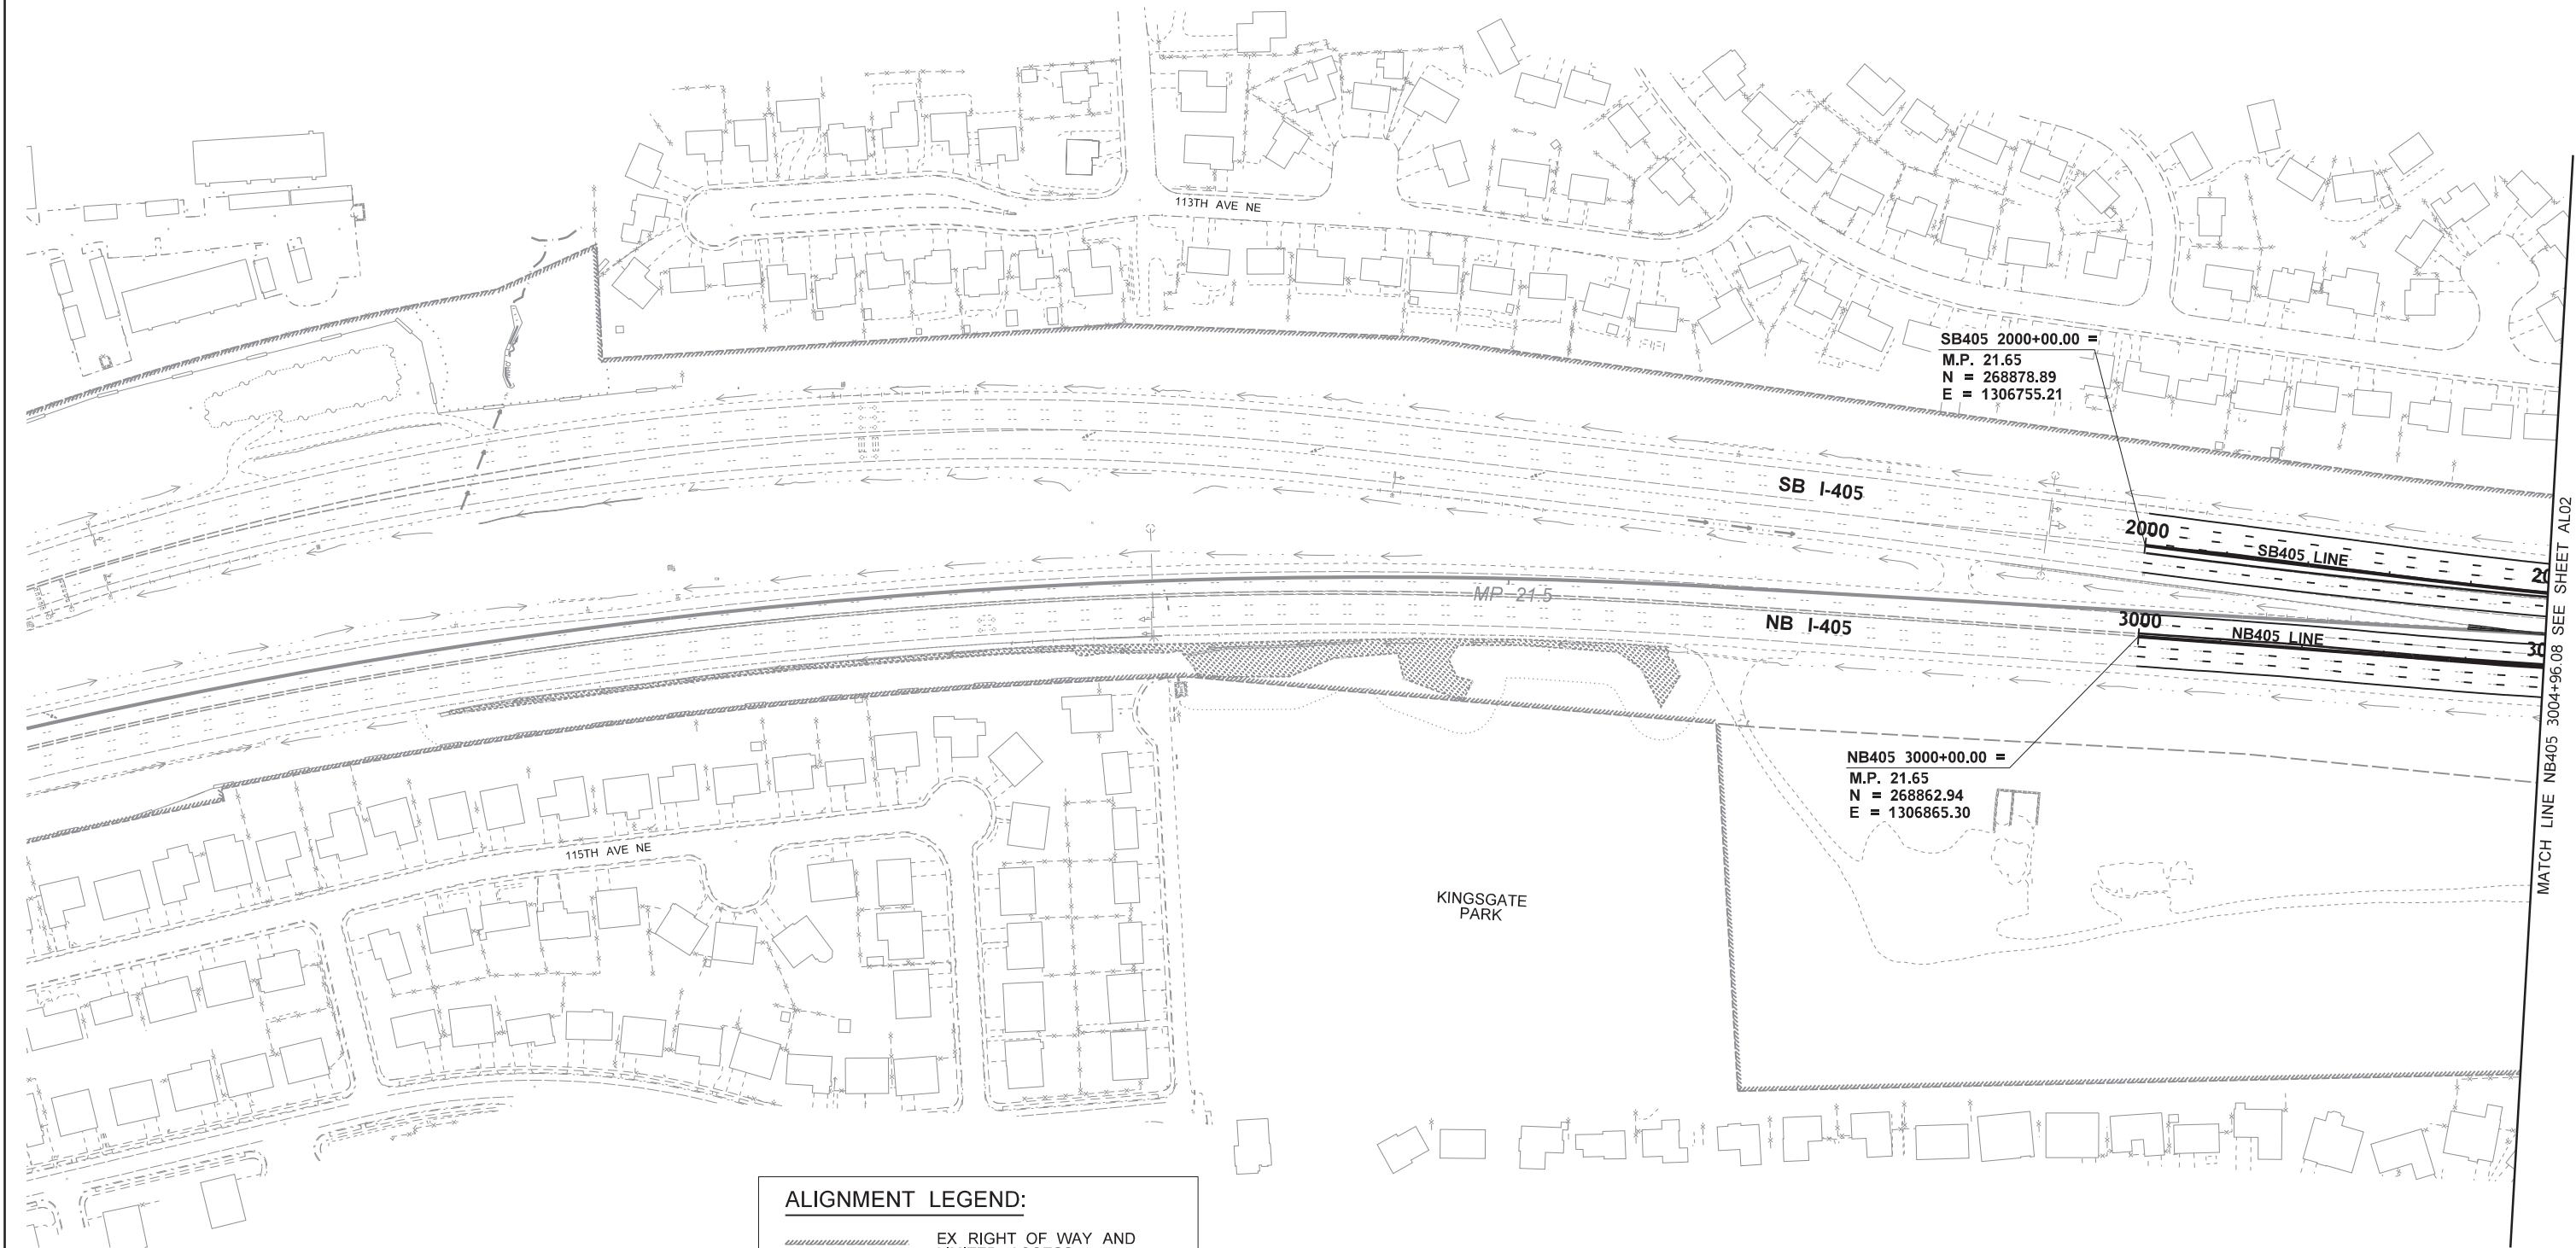


ALIGNMENT LEGEND:

- EX RIGHT OF WAY AND LIMITED ACCESS
- PROPOSED RIGHT OF WAY AND LIMITED ACCESS
- 7990 CONSTRUCTION ALIGNMENT
- IMPACT LINE

- NOTES:
- FOR ALIGNMENT DATA, SEE SHEET GN03.

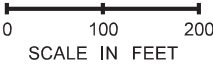


FILE NAME										c:\users\vyplem\lpw_wsdot\d0253310\XL6138_PS_AL_01.dgn	
-----------	--	--	

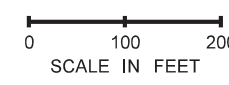

1. FOR LEGEND, SEE SHEET AL01.
2. FOR ALIGNMENT DATA, SEE SHEET GN03.

FILE NAME c:\users\vyplem\lpw_wsdot\d0253310\XL6138_PS_AL_02.dgn	
--	--	

T.26N.R.5E.W.M.

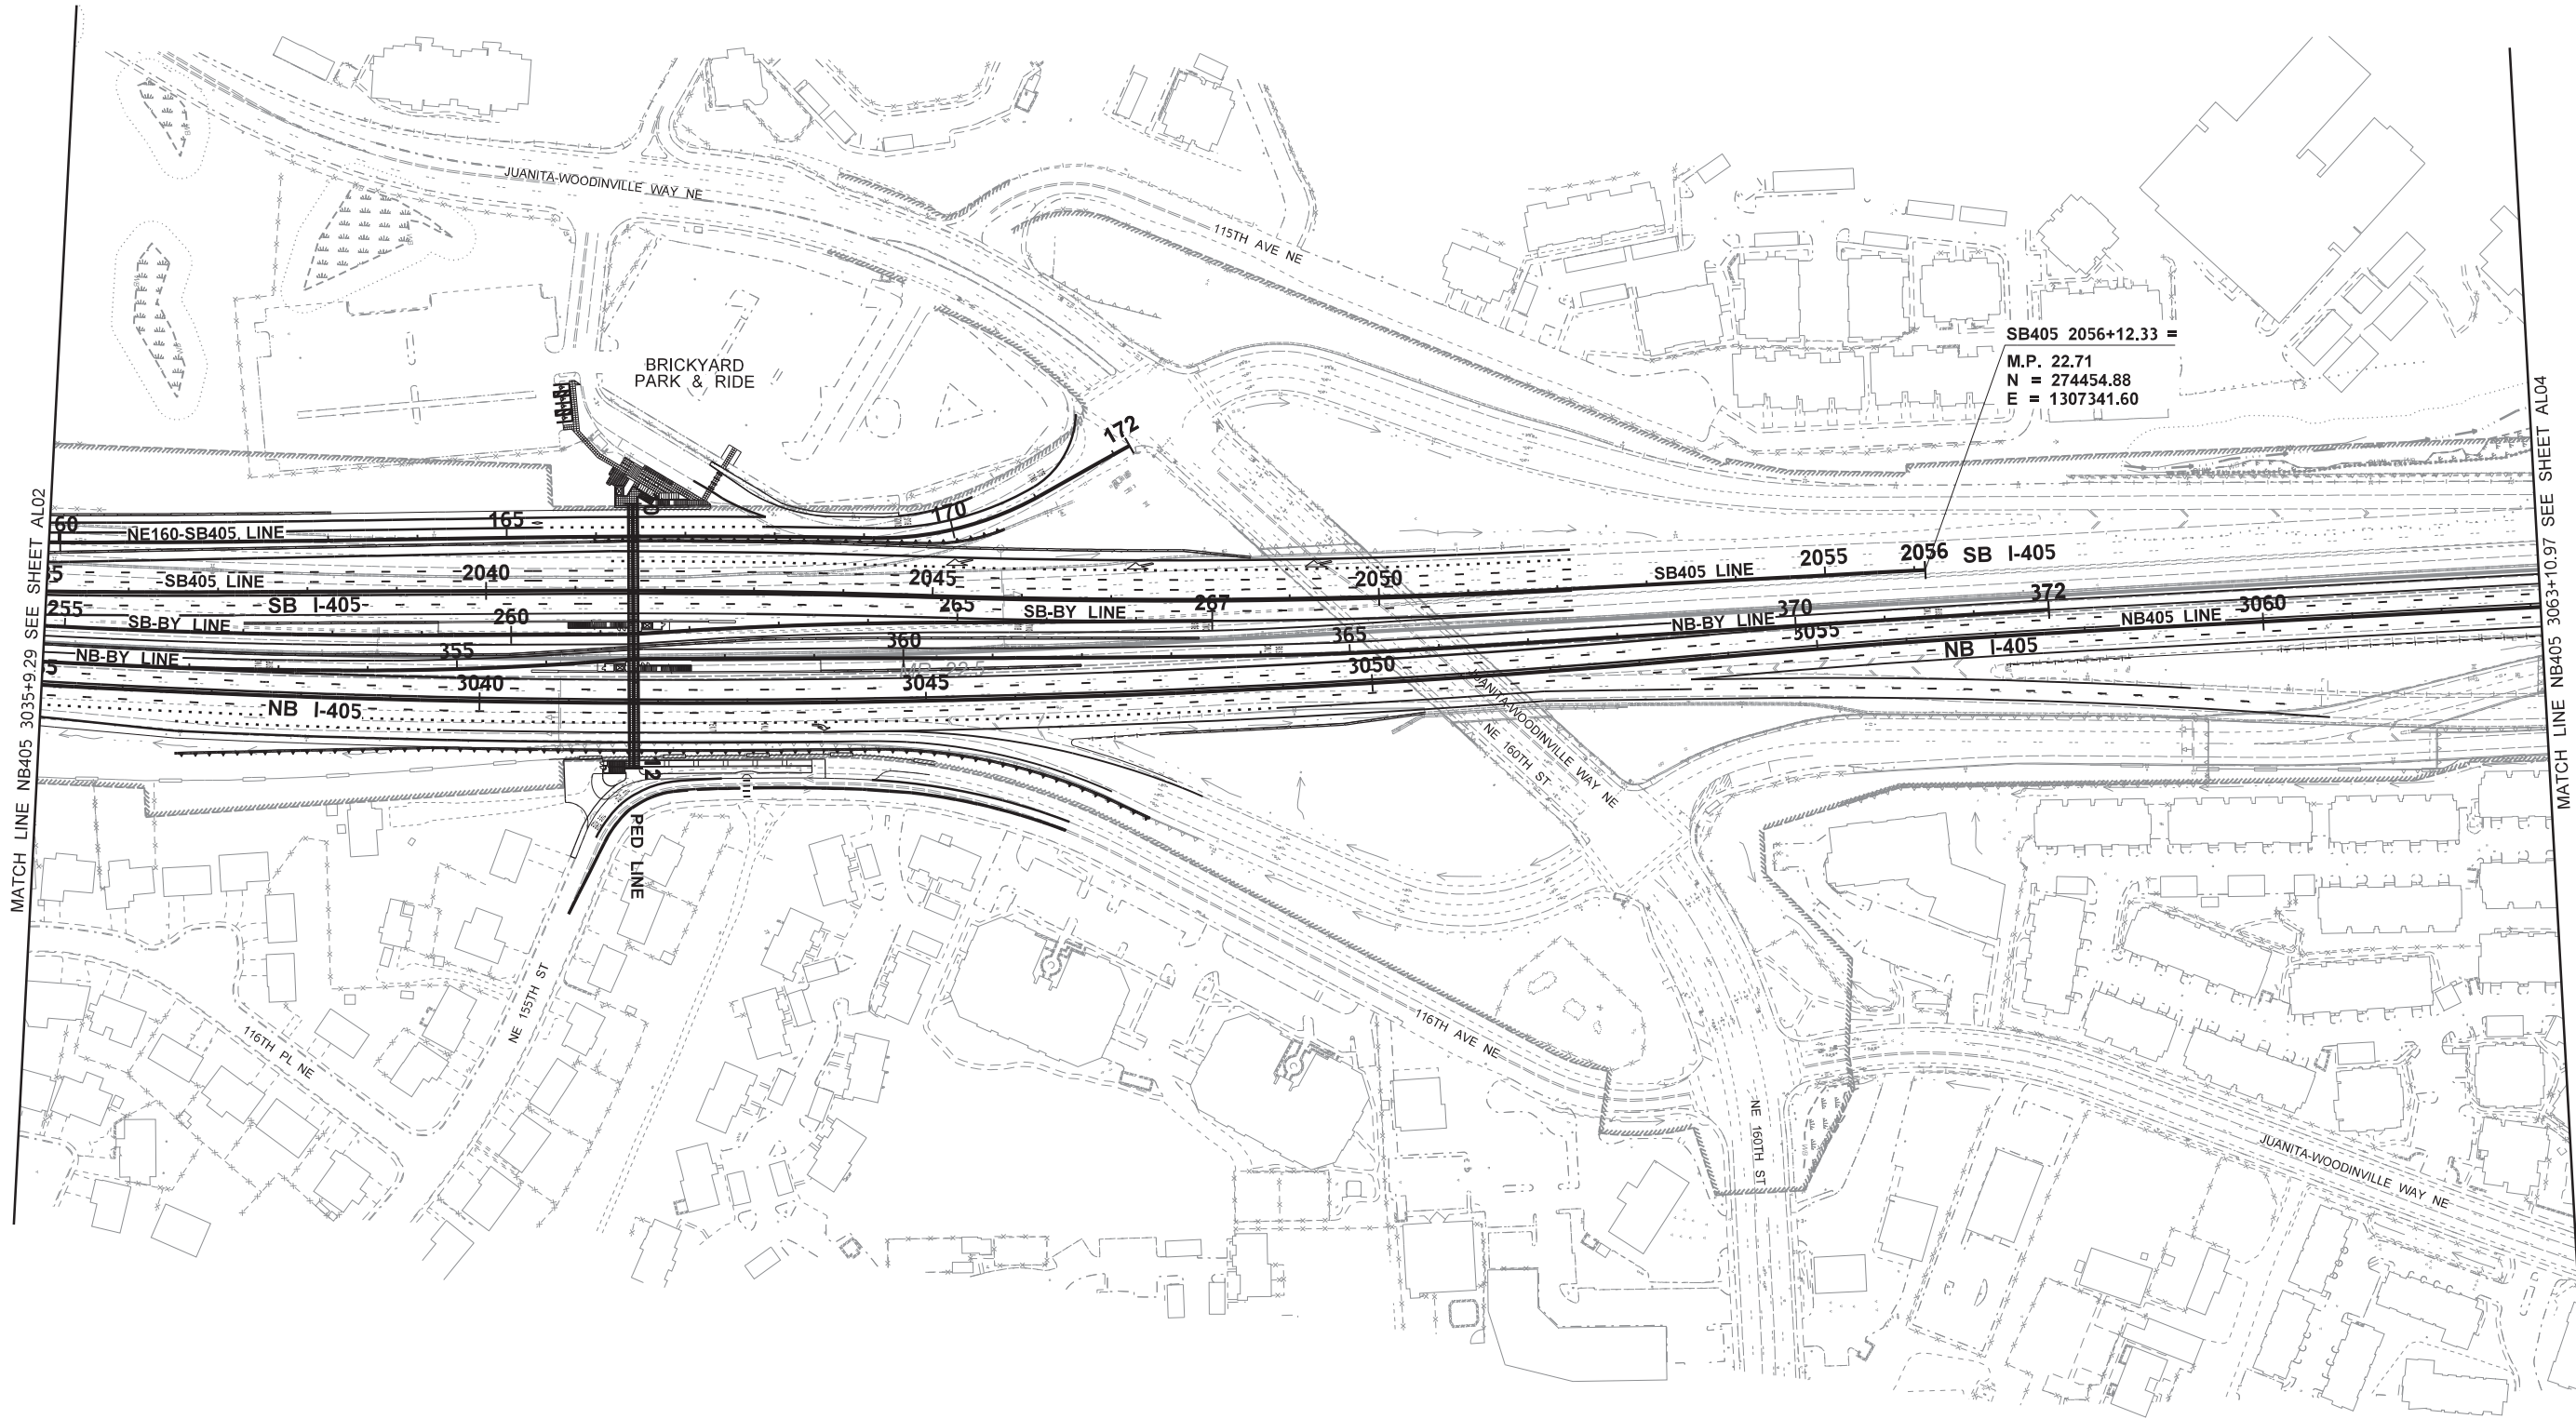


SB405 2056+12.33 =
M.P. 22.71
N = 274454.88
E = 1307341.60

NOTES:

- 1. FOR LEGEND, SEE SHEET AL01.
- 2. FOR ALIGNMENT DATA, SEE SHEET GN03.




FILE NAME										c:\users\vyplem\lpw_wsdot\d0253310\XL6138_PS_AL_03.dgn	
-----------	--	--	

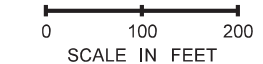


1. FOR LEGEND, SEE SHEET AL01.
2. FOR ALIGNMENT DATA, SEE SHEET GN03.

[illegible]

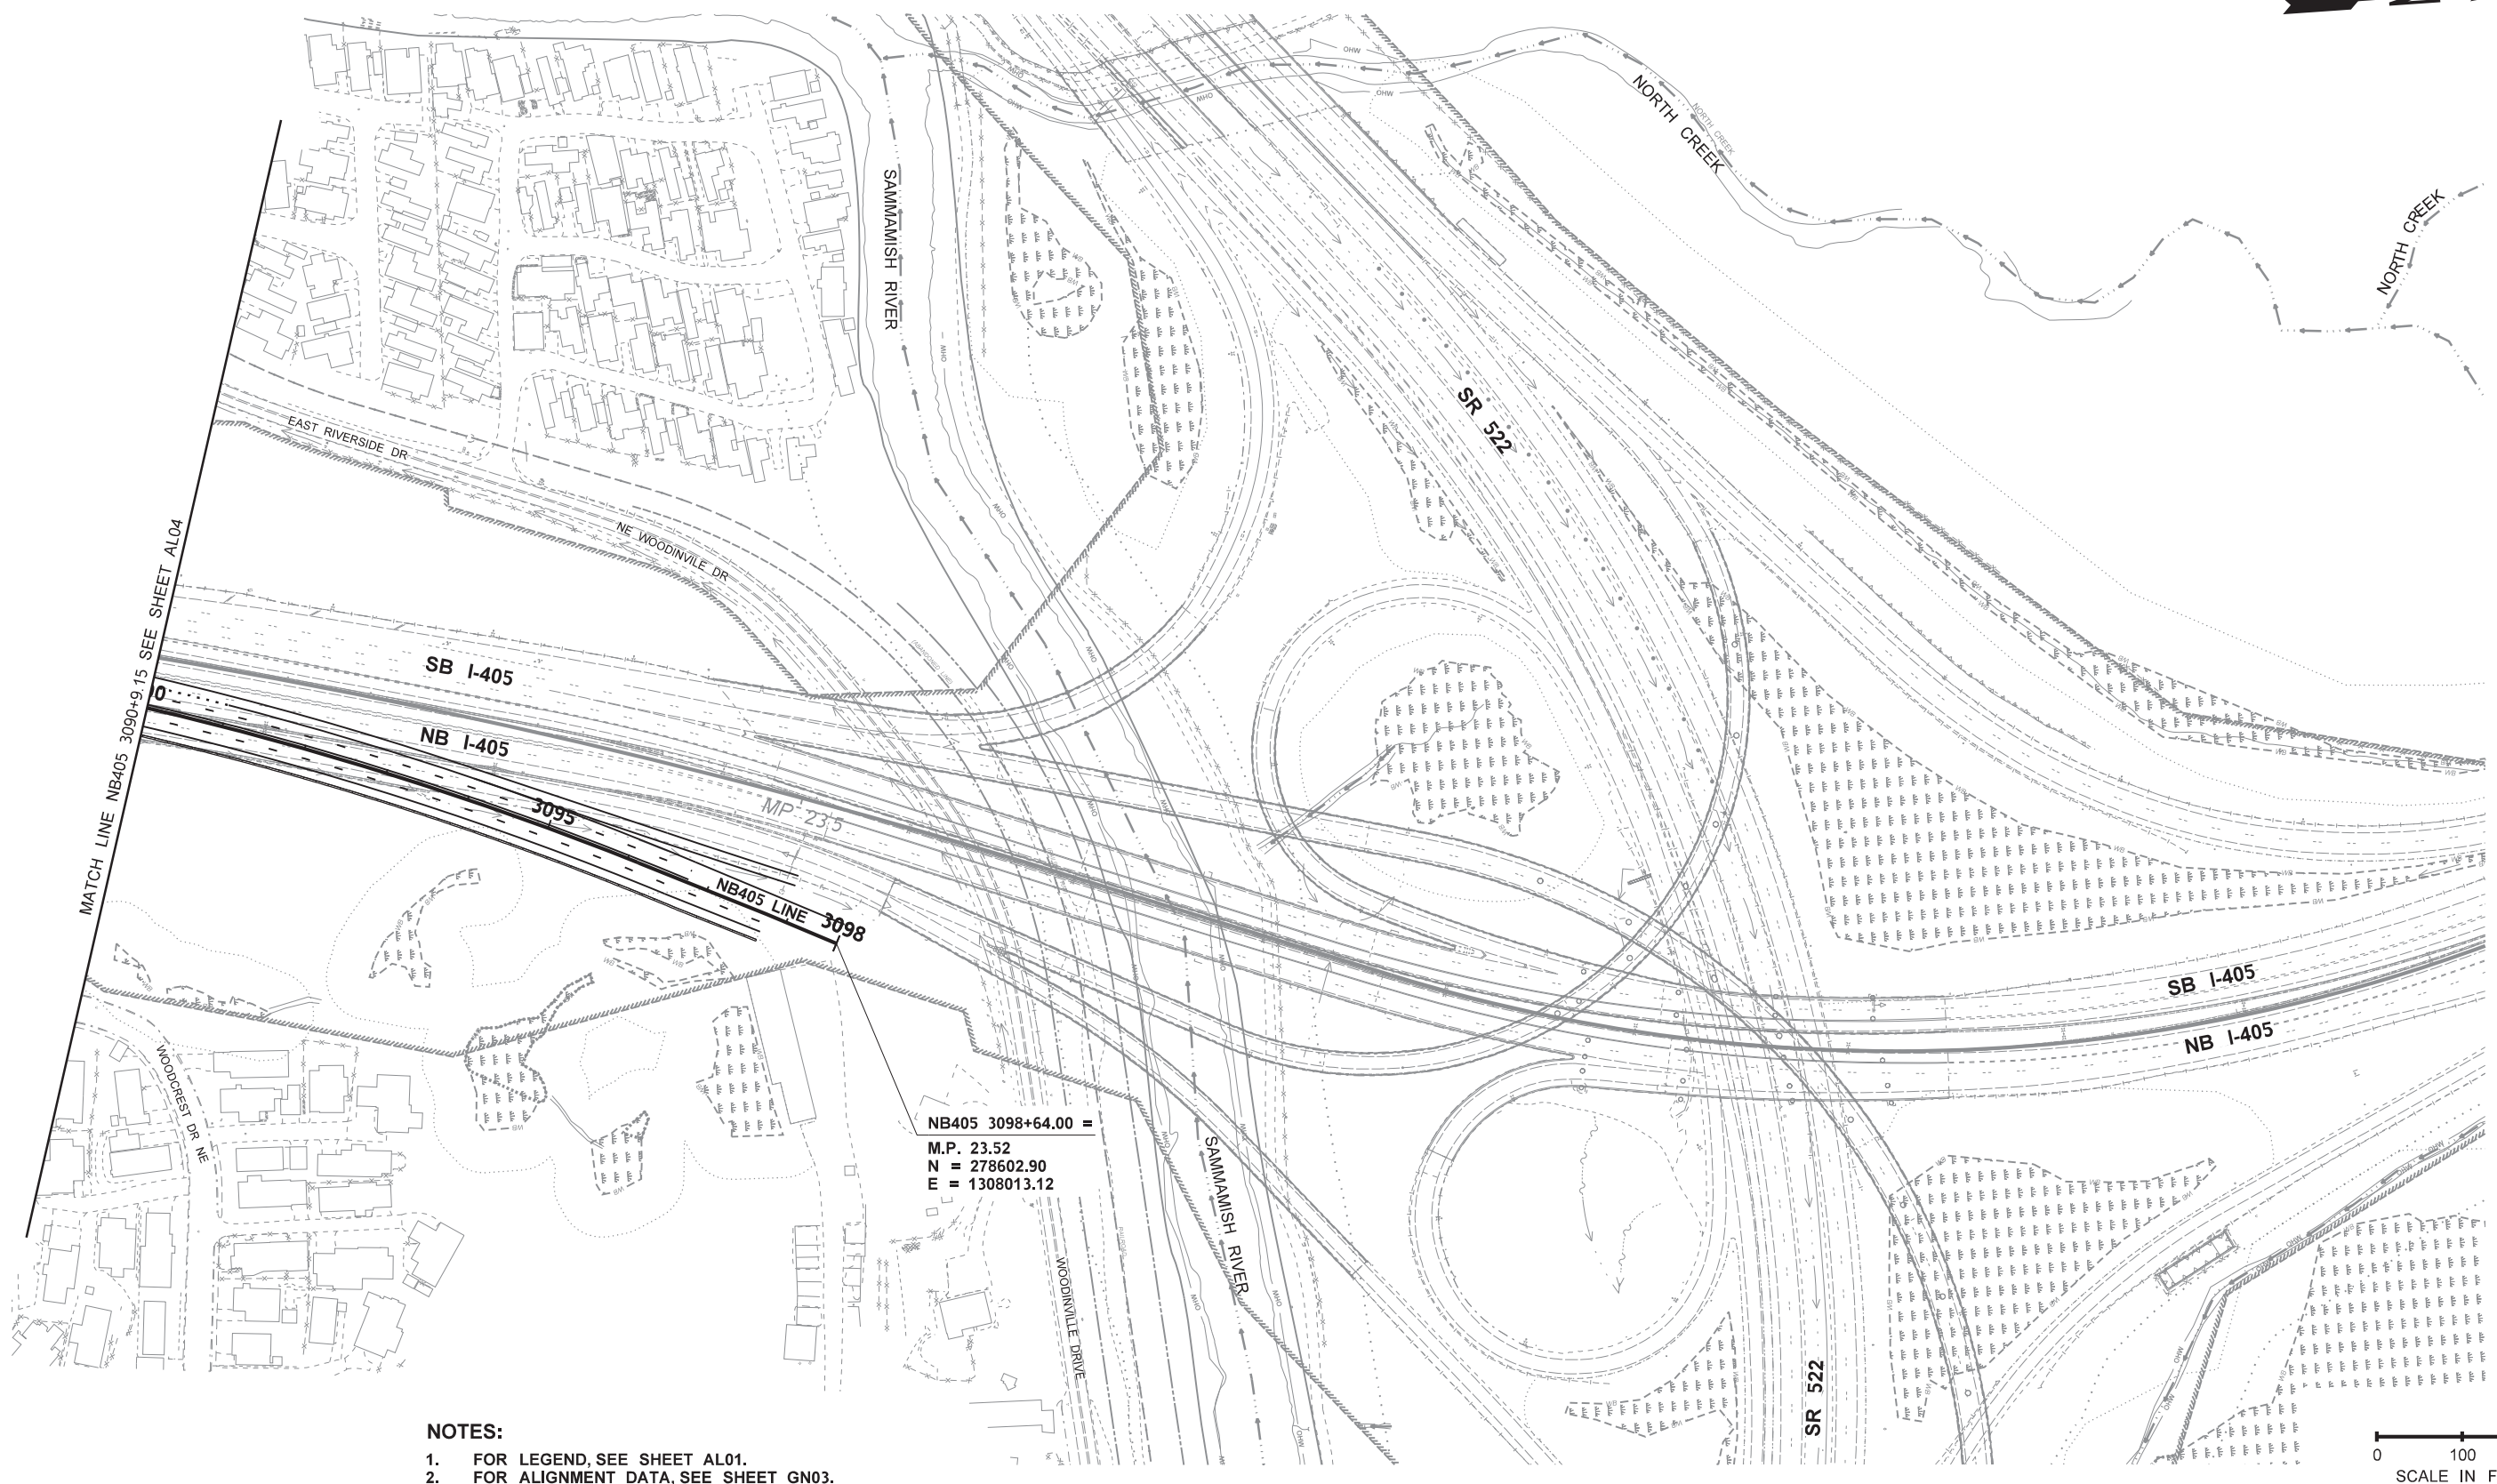

1. FOR LEGEND, SEE SHEET AL01.
2. FOR ALIGNMENT DATA, SEE SHEET GN03.

FILE NAME c:\users\vyplem\lpw_wsdot\0253310\XL6138_PS_AL_05.dgn										Washington State Department of Transportation		I-405 BRICKYARD PARK AND RIDE INLINE FREEWAY STATION BRT PROJECT		PLAN REF NO
TIME 8:12:28 AM				REGION NO.	STATE	FED.AID PROJ.NO.	AL05							
DATE 12/19/2019				10	WASH									
PLOTTED BY vyplemi				JOB NUMBER										
DESIGNED BY K. MONROE														
ENTERED BY M. VYPLEL						CONTRACT NO.	LOCATION NO.	SHEET 8 OF 54 SHEETS						
CHECKED BY M. ROHILA														
PROJ. ENGR. C. BARNETT														
REGIONAL ADM. K. HENRY		REVISION	DATE	BY			XL6138	ALIGNMENT PLAN						

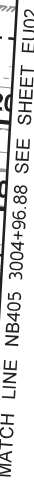

FILE NAME c:\users\taylor\pw_wsdo\10253310\XL6138_PS_EU_01.dgn										Washington State Department of Transportation		I-405 BRICKYARD PARK AND RIDE INLINE FREEWAY STATION BRT PROJECT		PLAN REF NO EU01 SHEET 9 OF 54 SHEETS	
TIME	2:34:12 PM				REGION NO.	STATE	FED.AID PROJ.NO.								
DATE	12/19/2019				10	WASH									
PLOTTED BY	taylor				JOB NUMBER										
DESIGNED BY	J. GARCIA				CONTRACT NO.		LOCATION NO. XL6138								
ENTERED BY	S. TAYLOR														
CHECKED BY	B. JAMES														
PROJ. ENGR.	C. BARNETT				REVISION		DATE		BY						
REGIONAL ADM.	K. HENRY														



0 100 200
SCALE IN FEET


FILE NAME c:\users\taylor\pw_wsdot\0253310\XL6138_PS_EU_02.dgn										 Washington State Department of Transportation		I-405 BRICKYARD PARK AND RIDE INLINE FREEWAY STATION BRT PROJECT		PLAN REF NO
TIME 2:34:15 PM				REGION NO.	STATE	FED.AID PROJ.NO.	EU02							
DATE 12/19/2019				10	WASH									
PLOTTED BY taylor				JOB NUMBER										
DESIGNED BY J. GARCIA														
ENTERED BY S. TAYLOR														
CHECKED BY B. JAMES				CONTRACT NO.		LOCATION NO.	SHEET 10 OF 54 SHEETS							
PROJ. ENGR. C. BARNETT						XL6138								
REGIONAL ADM. K. HENRY	REVISION	DATE	BY				EXISTING UTILITIES							



1. SEE SHEET EU01 FOR EXISTING UTILITIES LEGEND.



FILE NAME c:\users\taylor\pw_wsdot\0253310\XL6138_PS_EU_03.dgn										REVIEW COPY 5% CONCEPTUAL DESIGN NOT FOR CONSTRUCTION		 Washington State Department of Transportation		I-405 BRICKYARD PARK AND RIDE INLINE FREEWAY STATION BRT PROJECT		PLAN REF NO
TIME	2:34:17 PM				REGION NO.	STATE	FED.AID PROJ.NO.		EU03							
DATE	12/19/2019				10	WASH										
PLOTTED BY	taylor				JOB NUMBER											
DESIGNED BY	J. GARCIA															
ENTERED BY	S. TAYLOR															
CHECKED BY	B. JAMES															
PROJ. ENGR.	C. BARNETT															
REGIONAL ADM.	K. HENRY															
REVISION		DATE		BY			LOCATION NO.		XL6138		SHEET 11 OF 54 SHEETS					
												EXISTING UTILITIES				

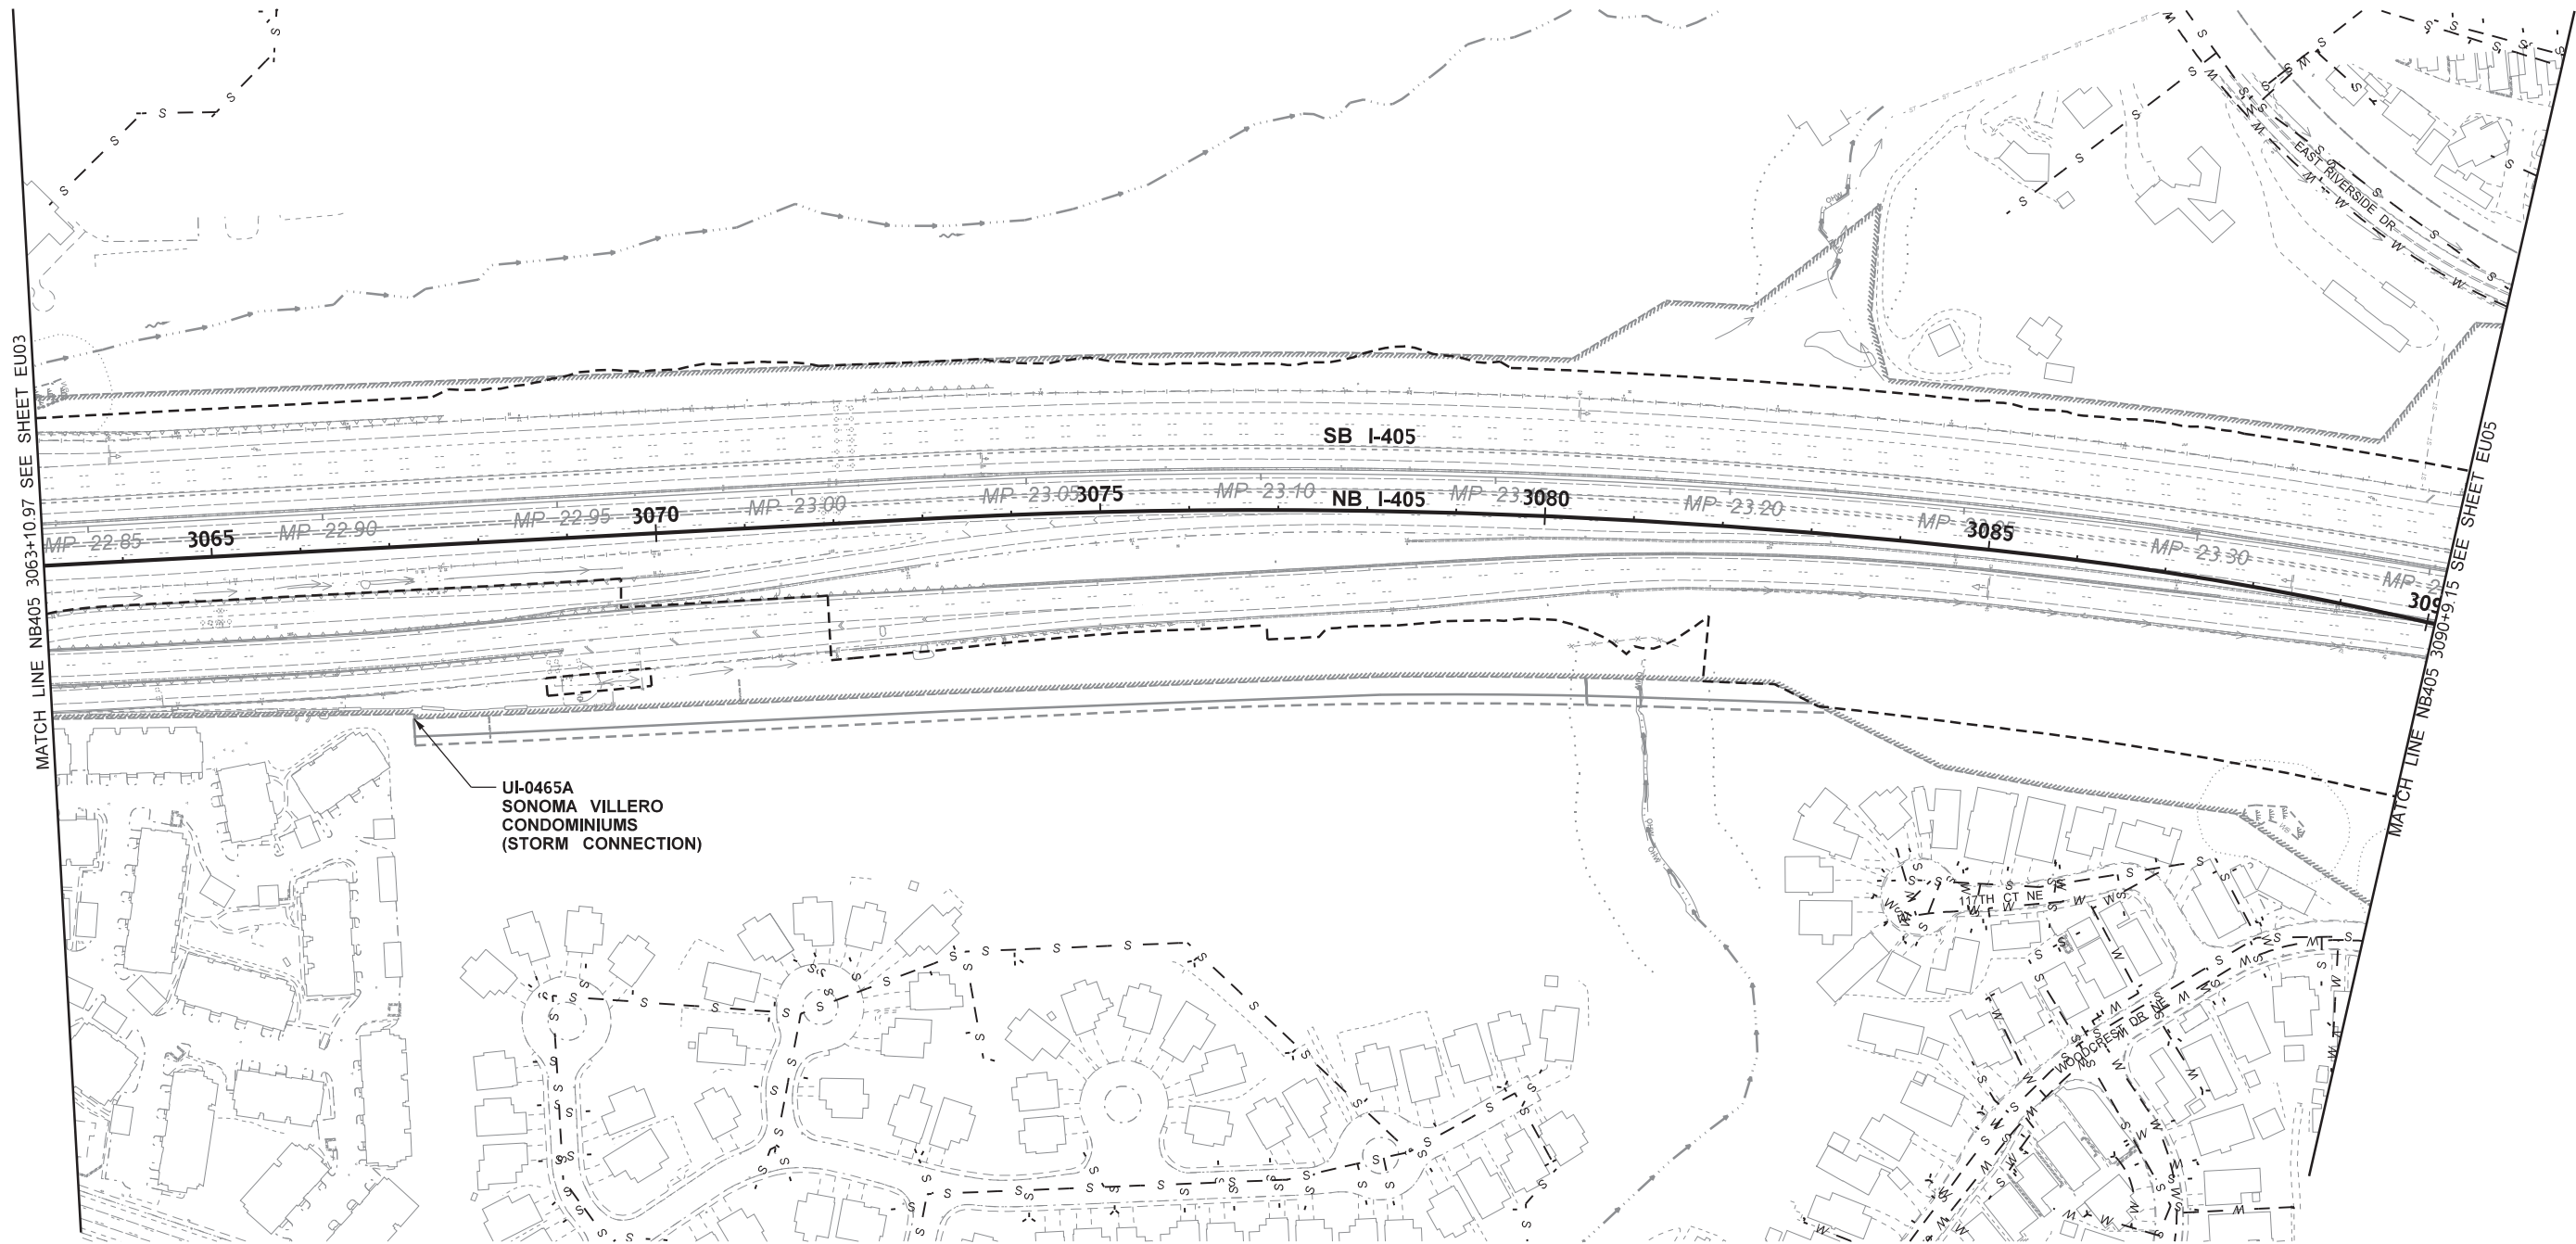


- NOTES:
- SEE SHEET EU01 FOR EXISTING UTILITIES LEGEND.




FILE NAME c:\users\taylor\pw_wsdot\0253310\XL6138_PS_EU_04.dgn										REGION NO. STATE 10 WASH		FED.AID PROJ.NO.		REVIEW COPY 5% CONCEPTUAL DESIGN NOT FOR CONSTRUCTION		 Washington State Department of Transportation		I-405 BRICKYARD PARK AND RIDE INLINE FREEWAY STATION BRT PROJECT		PLAN REF NO	
TIME 2:34:20 PM								EU04													
DATE 12/19/2019																				SHEET	
PLOTTED BY taylorsu																					
DESIGNED BY J. GARCIA										JOB NUMBER		LOCATION NO. XL6138		EXISTING UTILITIES		OF 54 SHEETS					
ENTERED BY S. TAYLOR																					
CHECKED BY B. JAMES										CONTRACT NO.											
PROJ. ENGR. C. BARNETT																					
REGIONAL ADM. K. HENRY		REVISION		DATE		BY															

T.26N.R.5E.W.M.

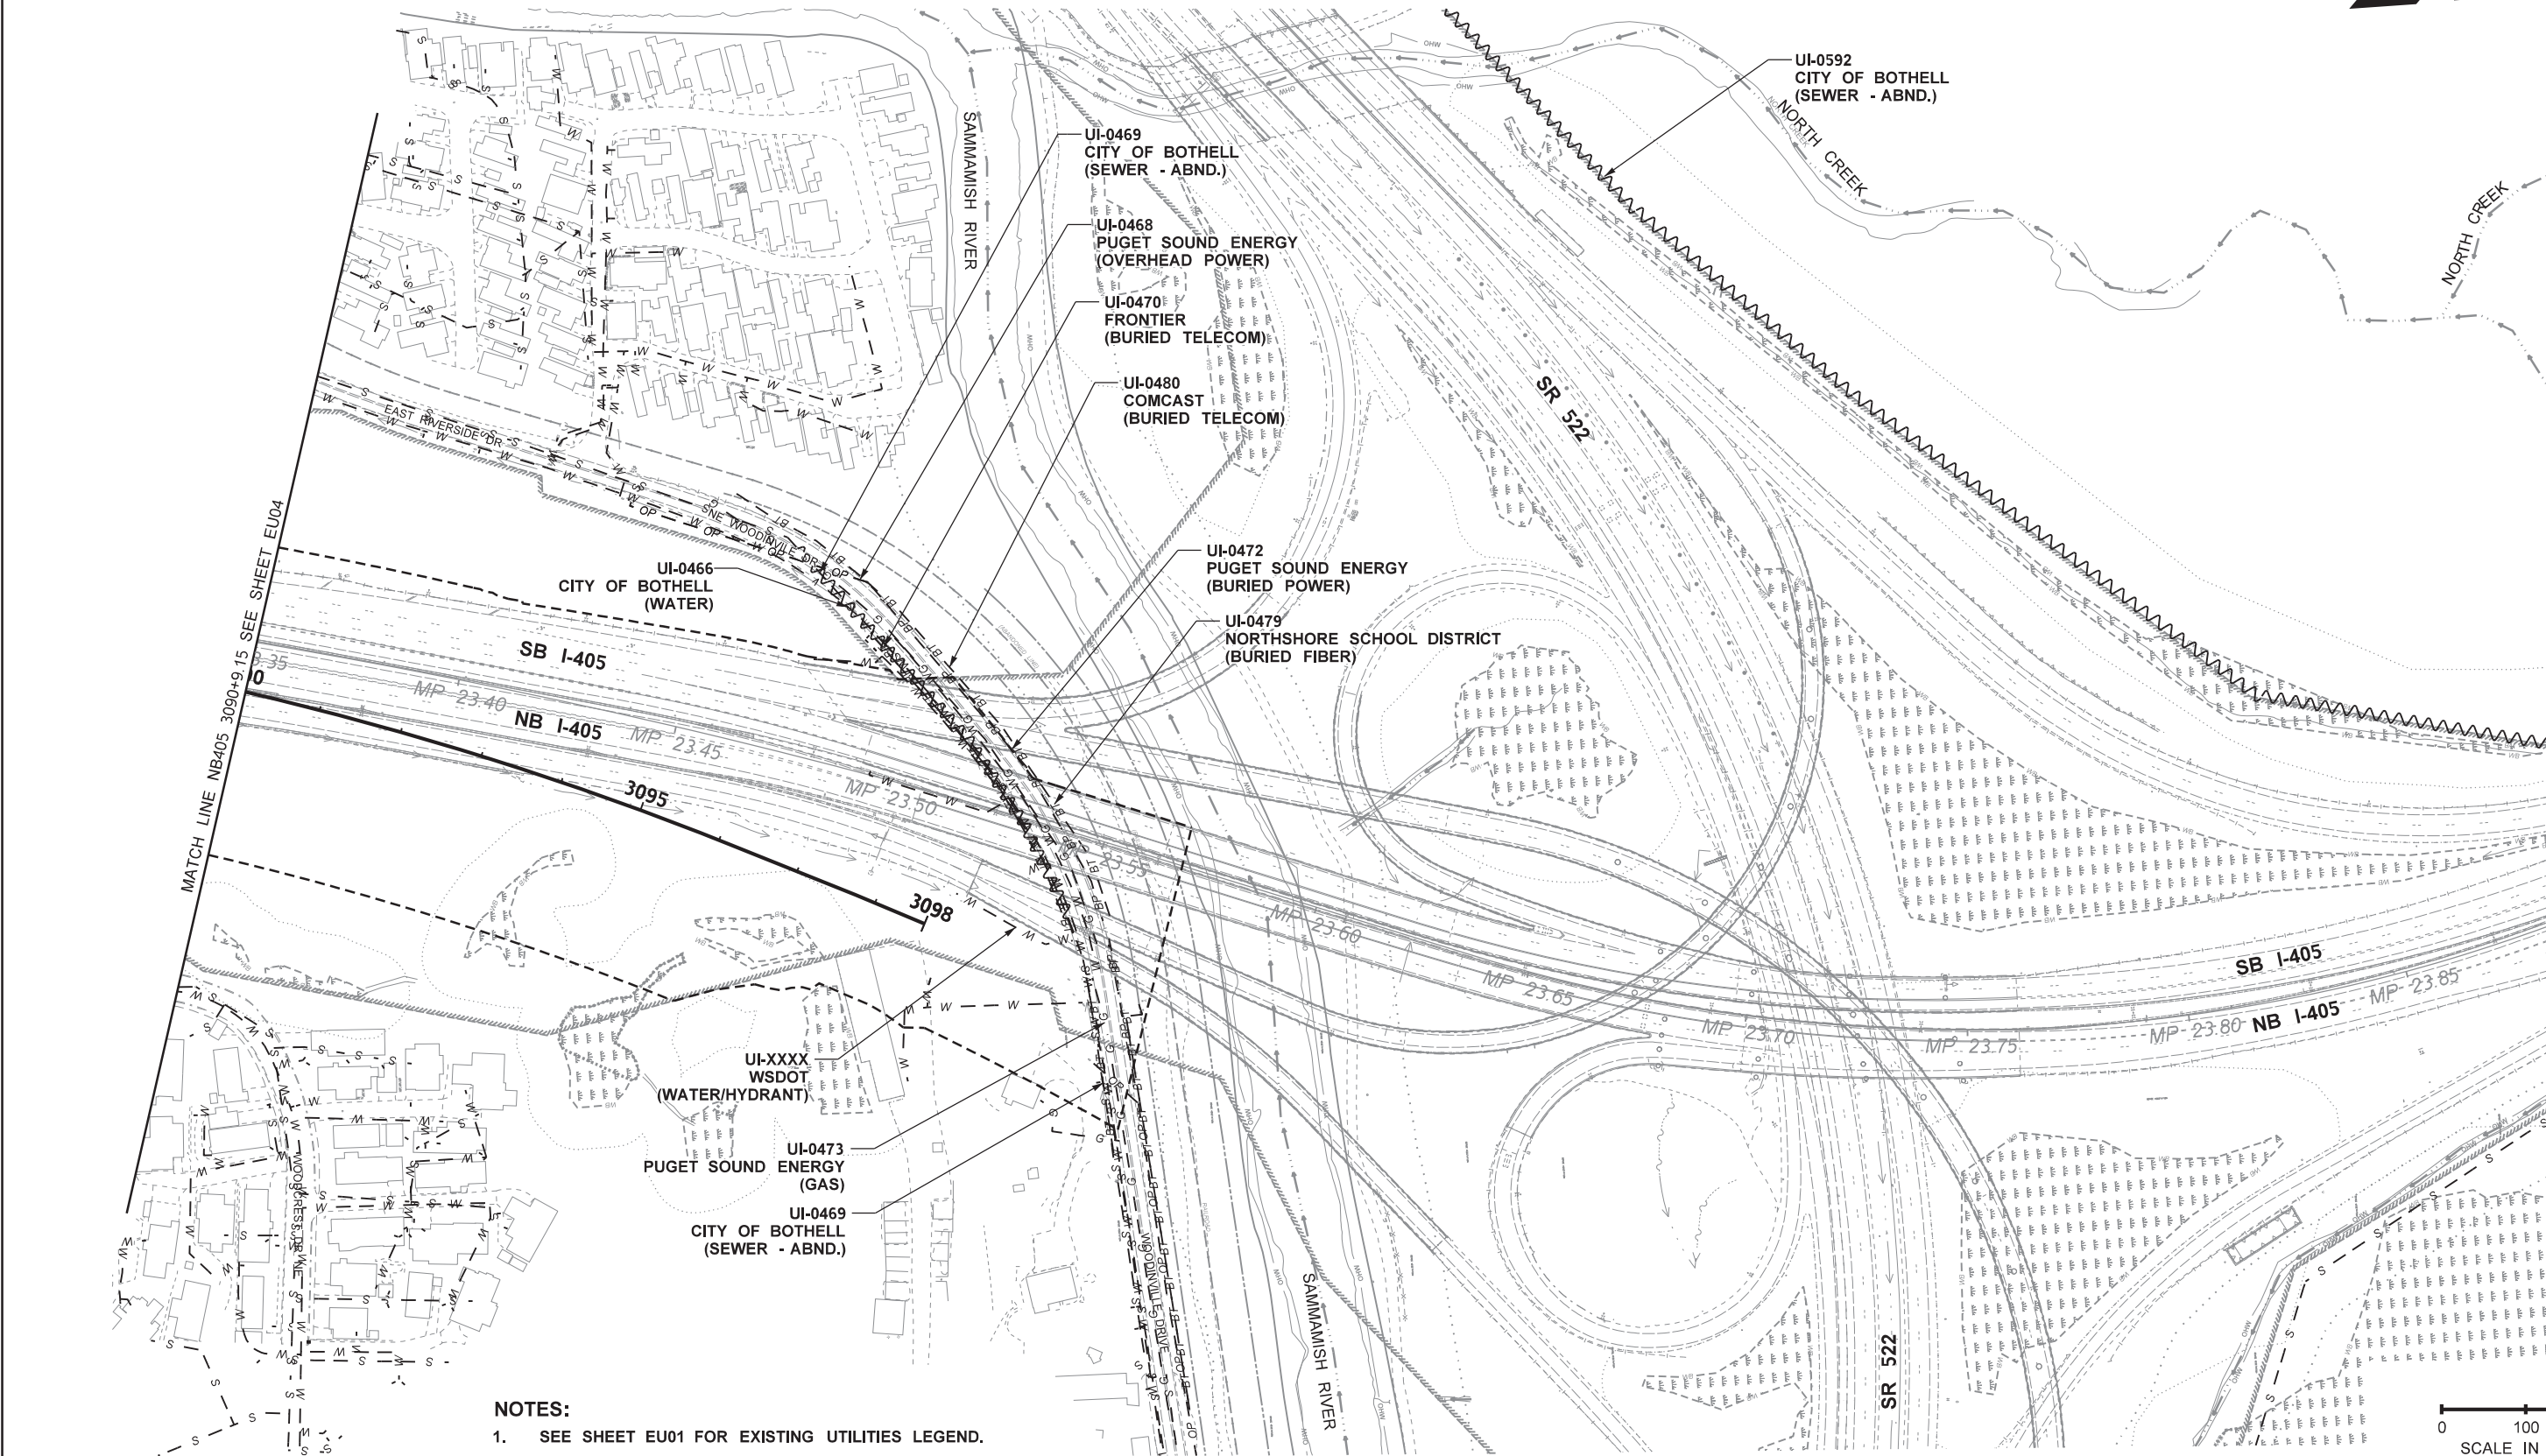


NOTES:

- 1. SEE SHEET EU01 FOR EXISTING UTILITIES LEGEND.

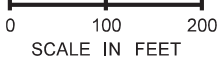


FILE NAME										c:\users\taylor\pw_wsdot\d0253310\XL6138_PS_EU_05.dgn	
-----------	--	--	--	--	--	--	--	--	--	---	--	--	

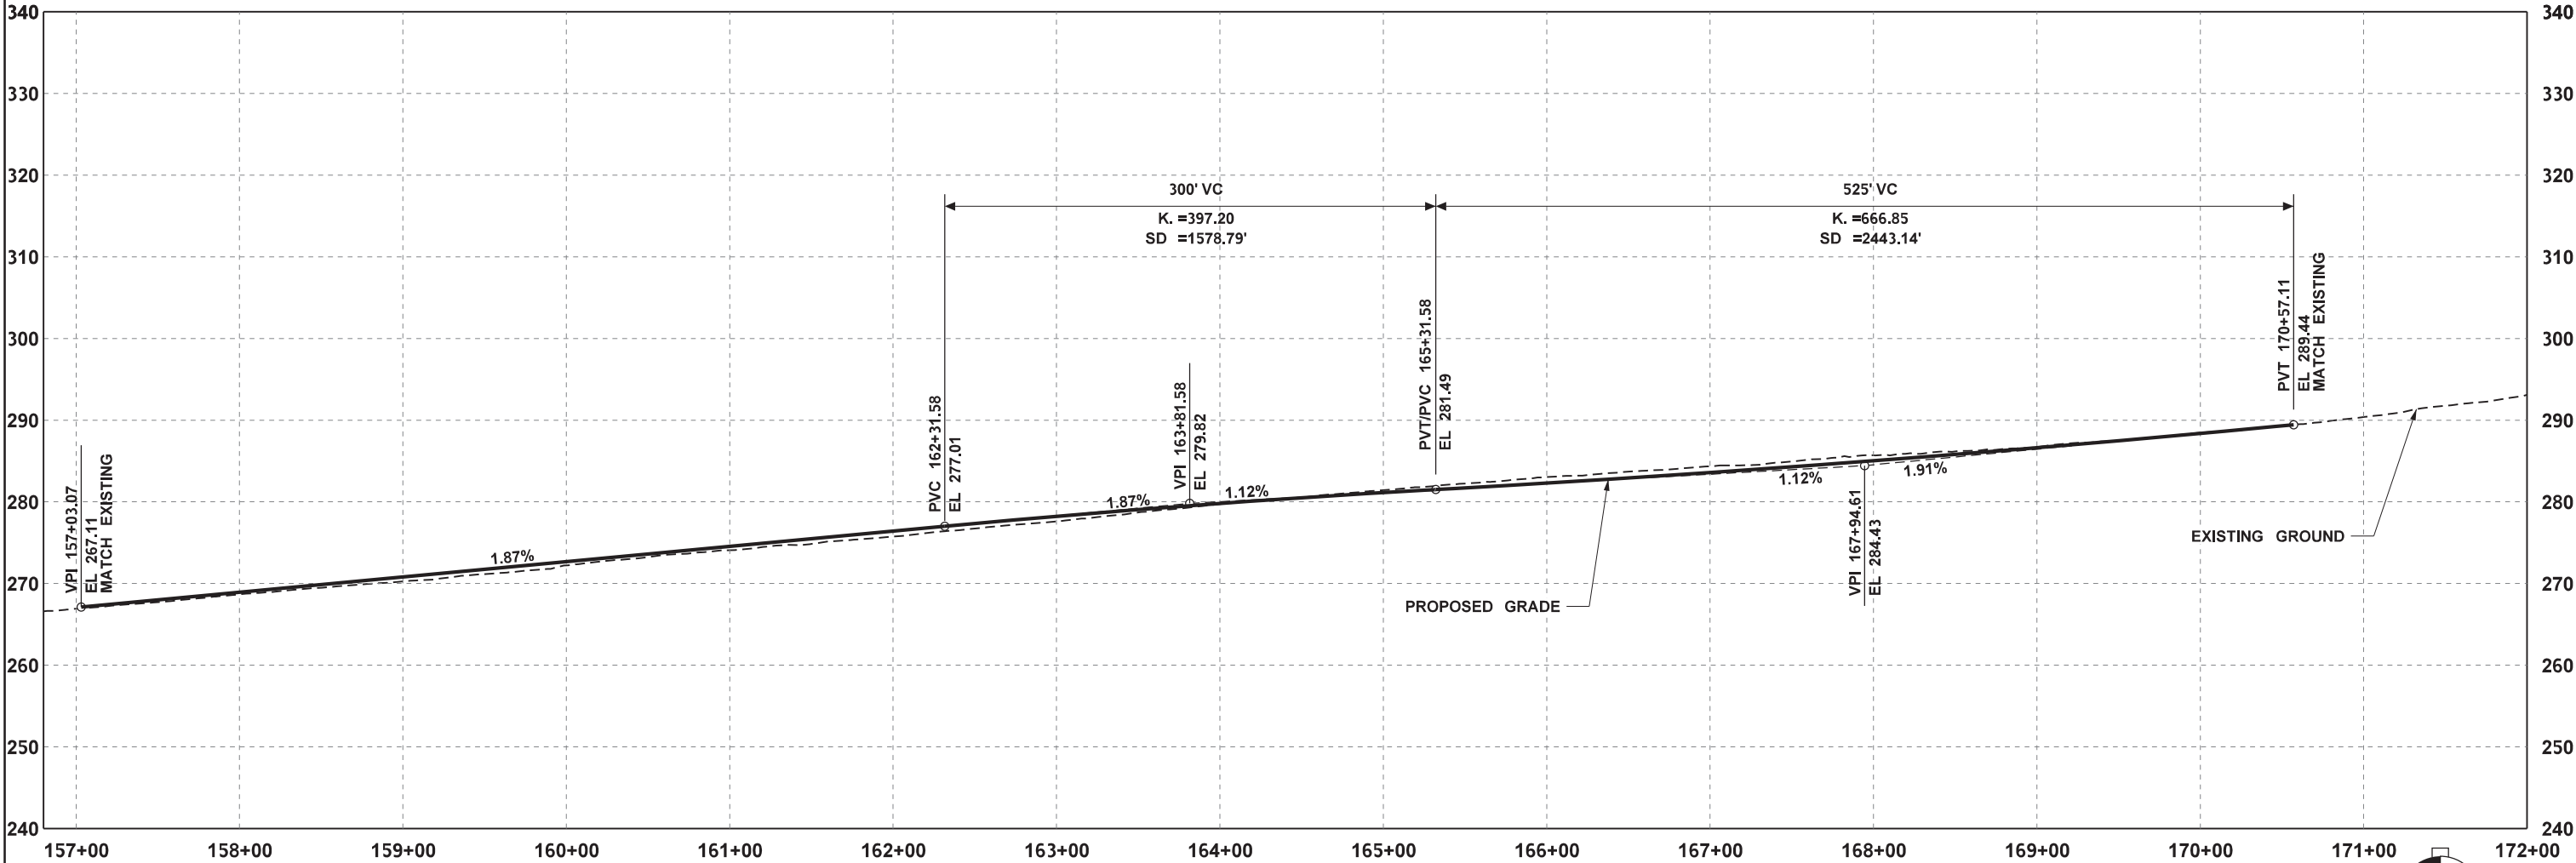

FILE NAME c:\users\taylor\pw_wsdot\0253310\XL6138_PS_RP_01.dgn										 Washington State Department of Transportation	I-405 BRICKYARD PARK AND RIDE INLINE FREEWAY STATION BRT PROJECT ROADWAY PROFILES	PLAN REF NO RP01 SHEET 14 OF 54 SHEETS
TIME 11:31:02 AM						REGION NO. STATE		FED.AID PROJ.NO.				
DATE 1/2/2020						10 WASH						
PLOTTED BY taylor						JOB NUMBER		LOCATION NO. XL6138				
DESIGNED BY K. MONROE						CONTRACT NO.						
ENTERED BY M. VYPLEL												
CHECKED BY M. ROHILA												
PROJ. ENGR. C. BARNETT												
REGIONAL ADM. K. HENRY		REVISION		DATE		BY						



PLAN REF NO	RP02
SHEET	15
OF	54
SHEETS	

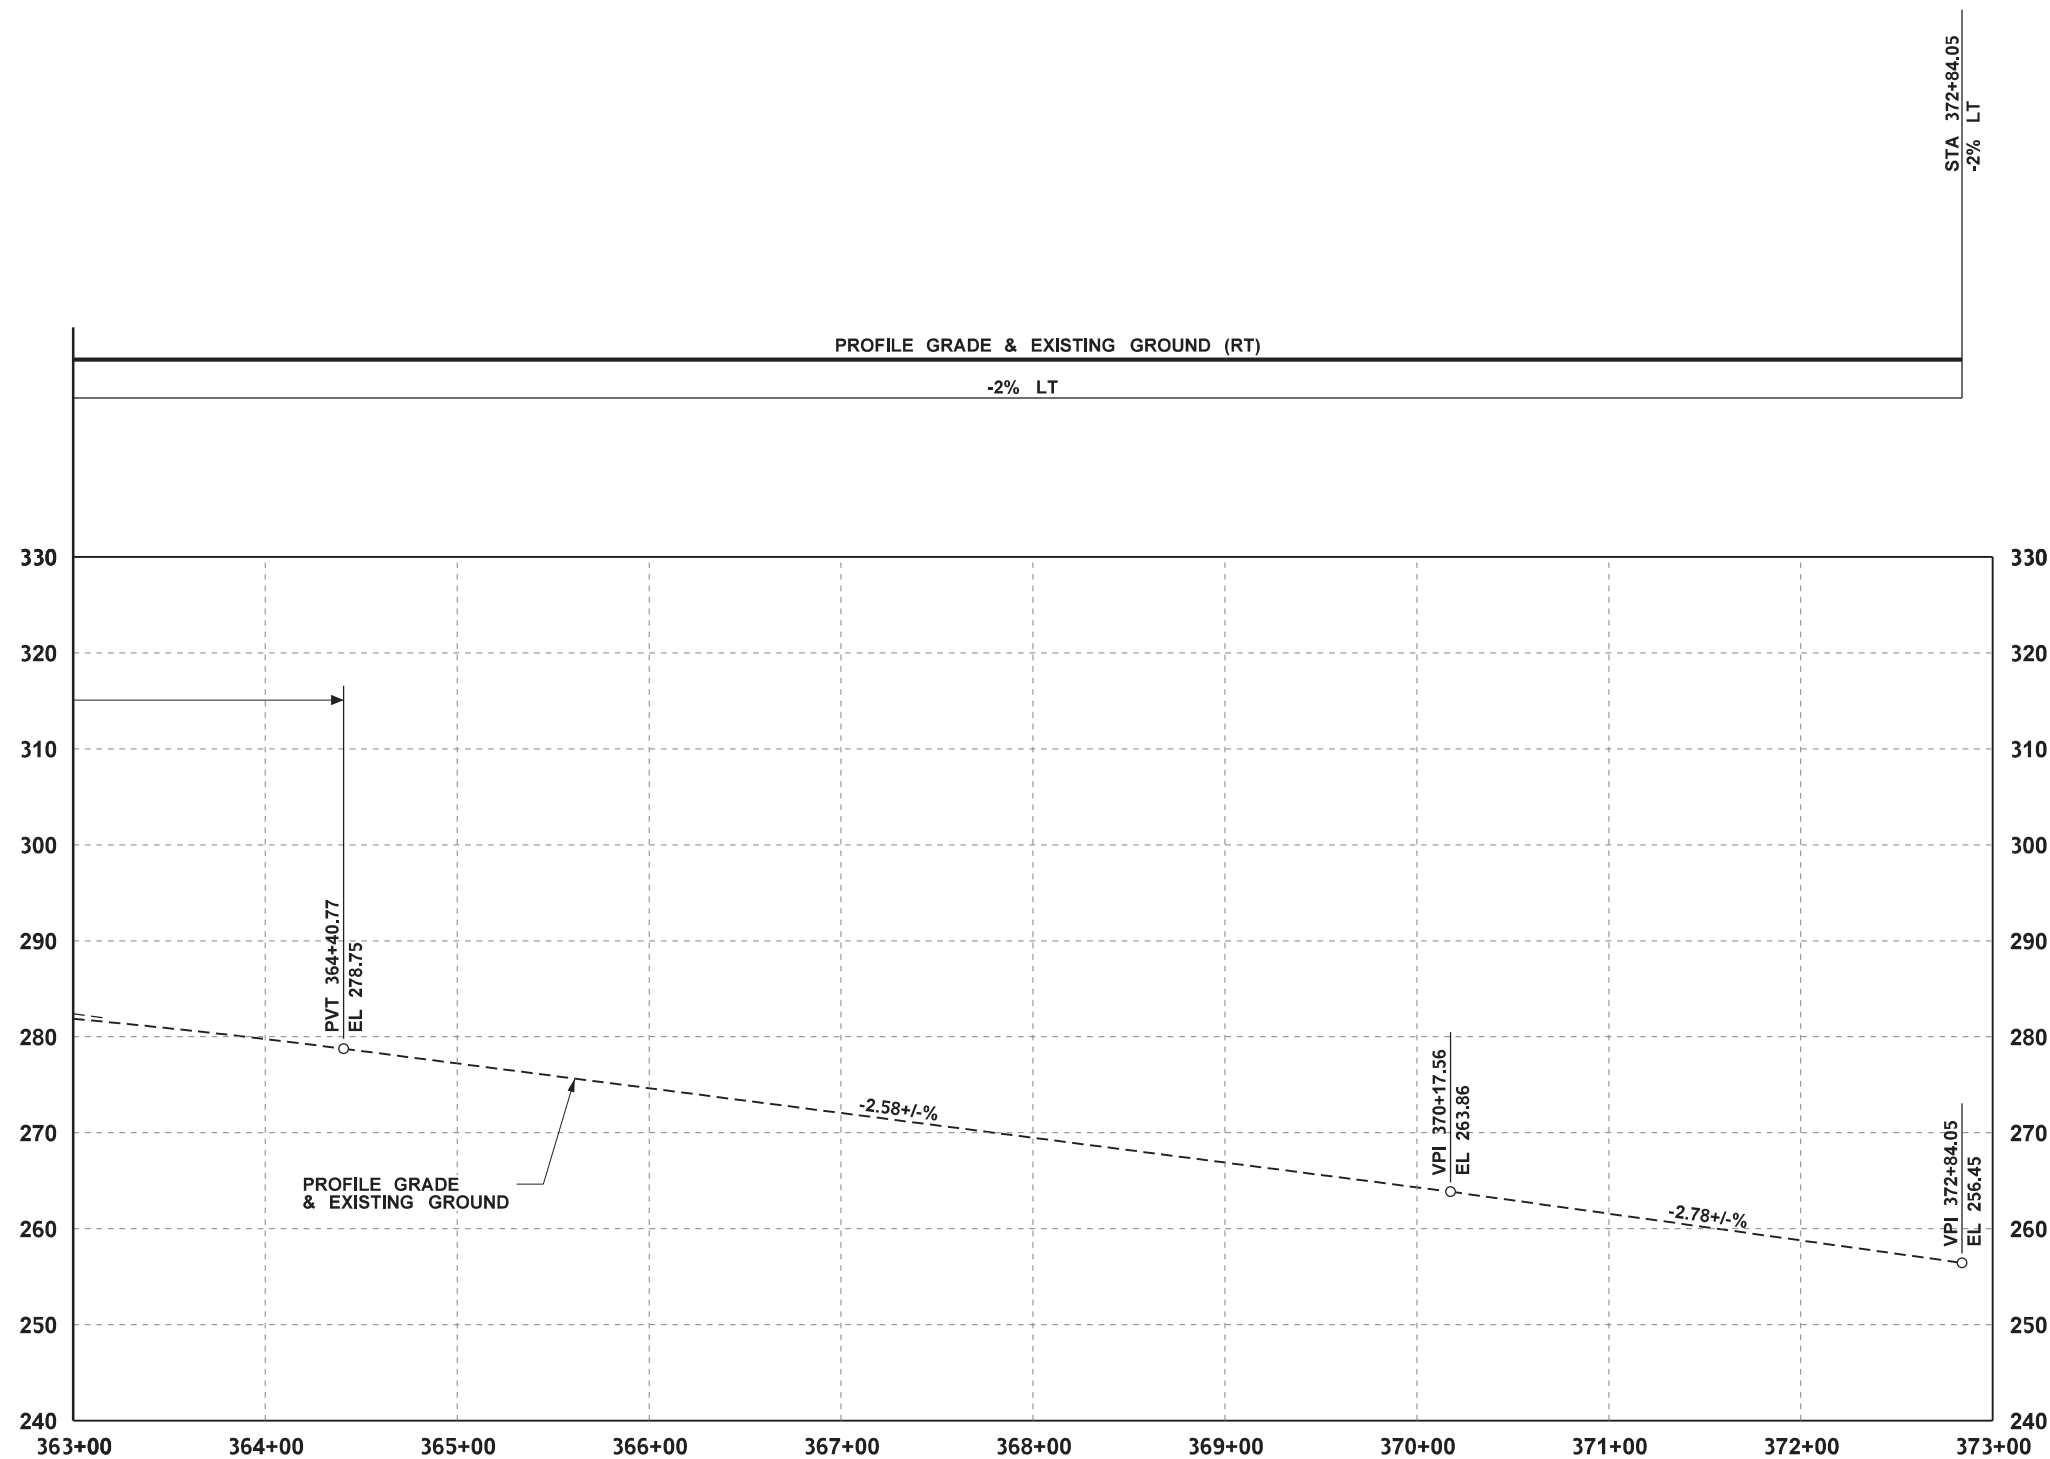


NB-BY STATION

HZ SCALE : 1"=100'
VERT SCALE : 1"=20'




(NAVD) 88

FILE NAME c:\users\taylor\pww\dotd0253310\XL6138_PS_RP_03.dgn	</	
---	--	--	----	--

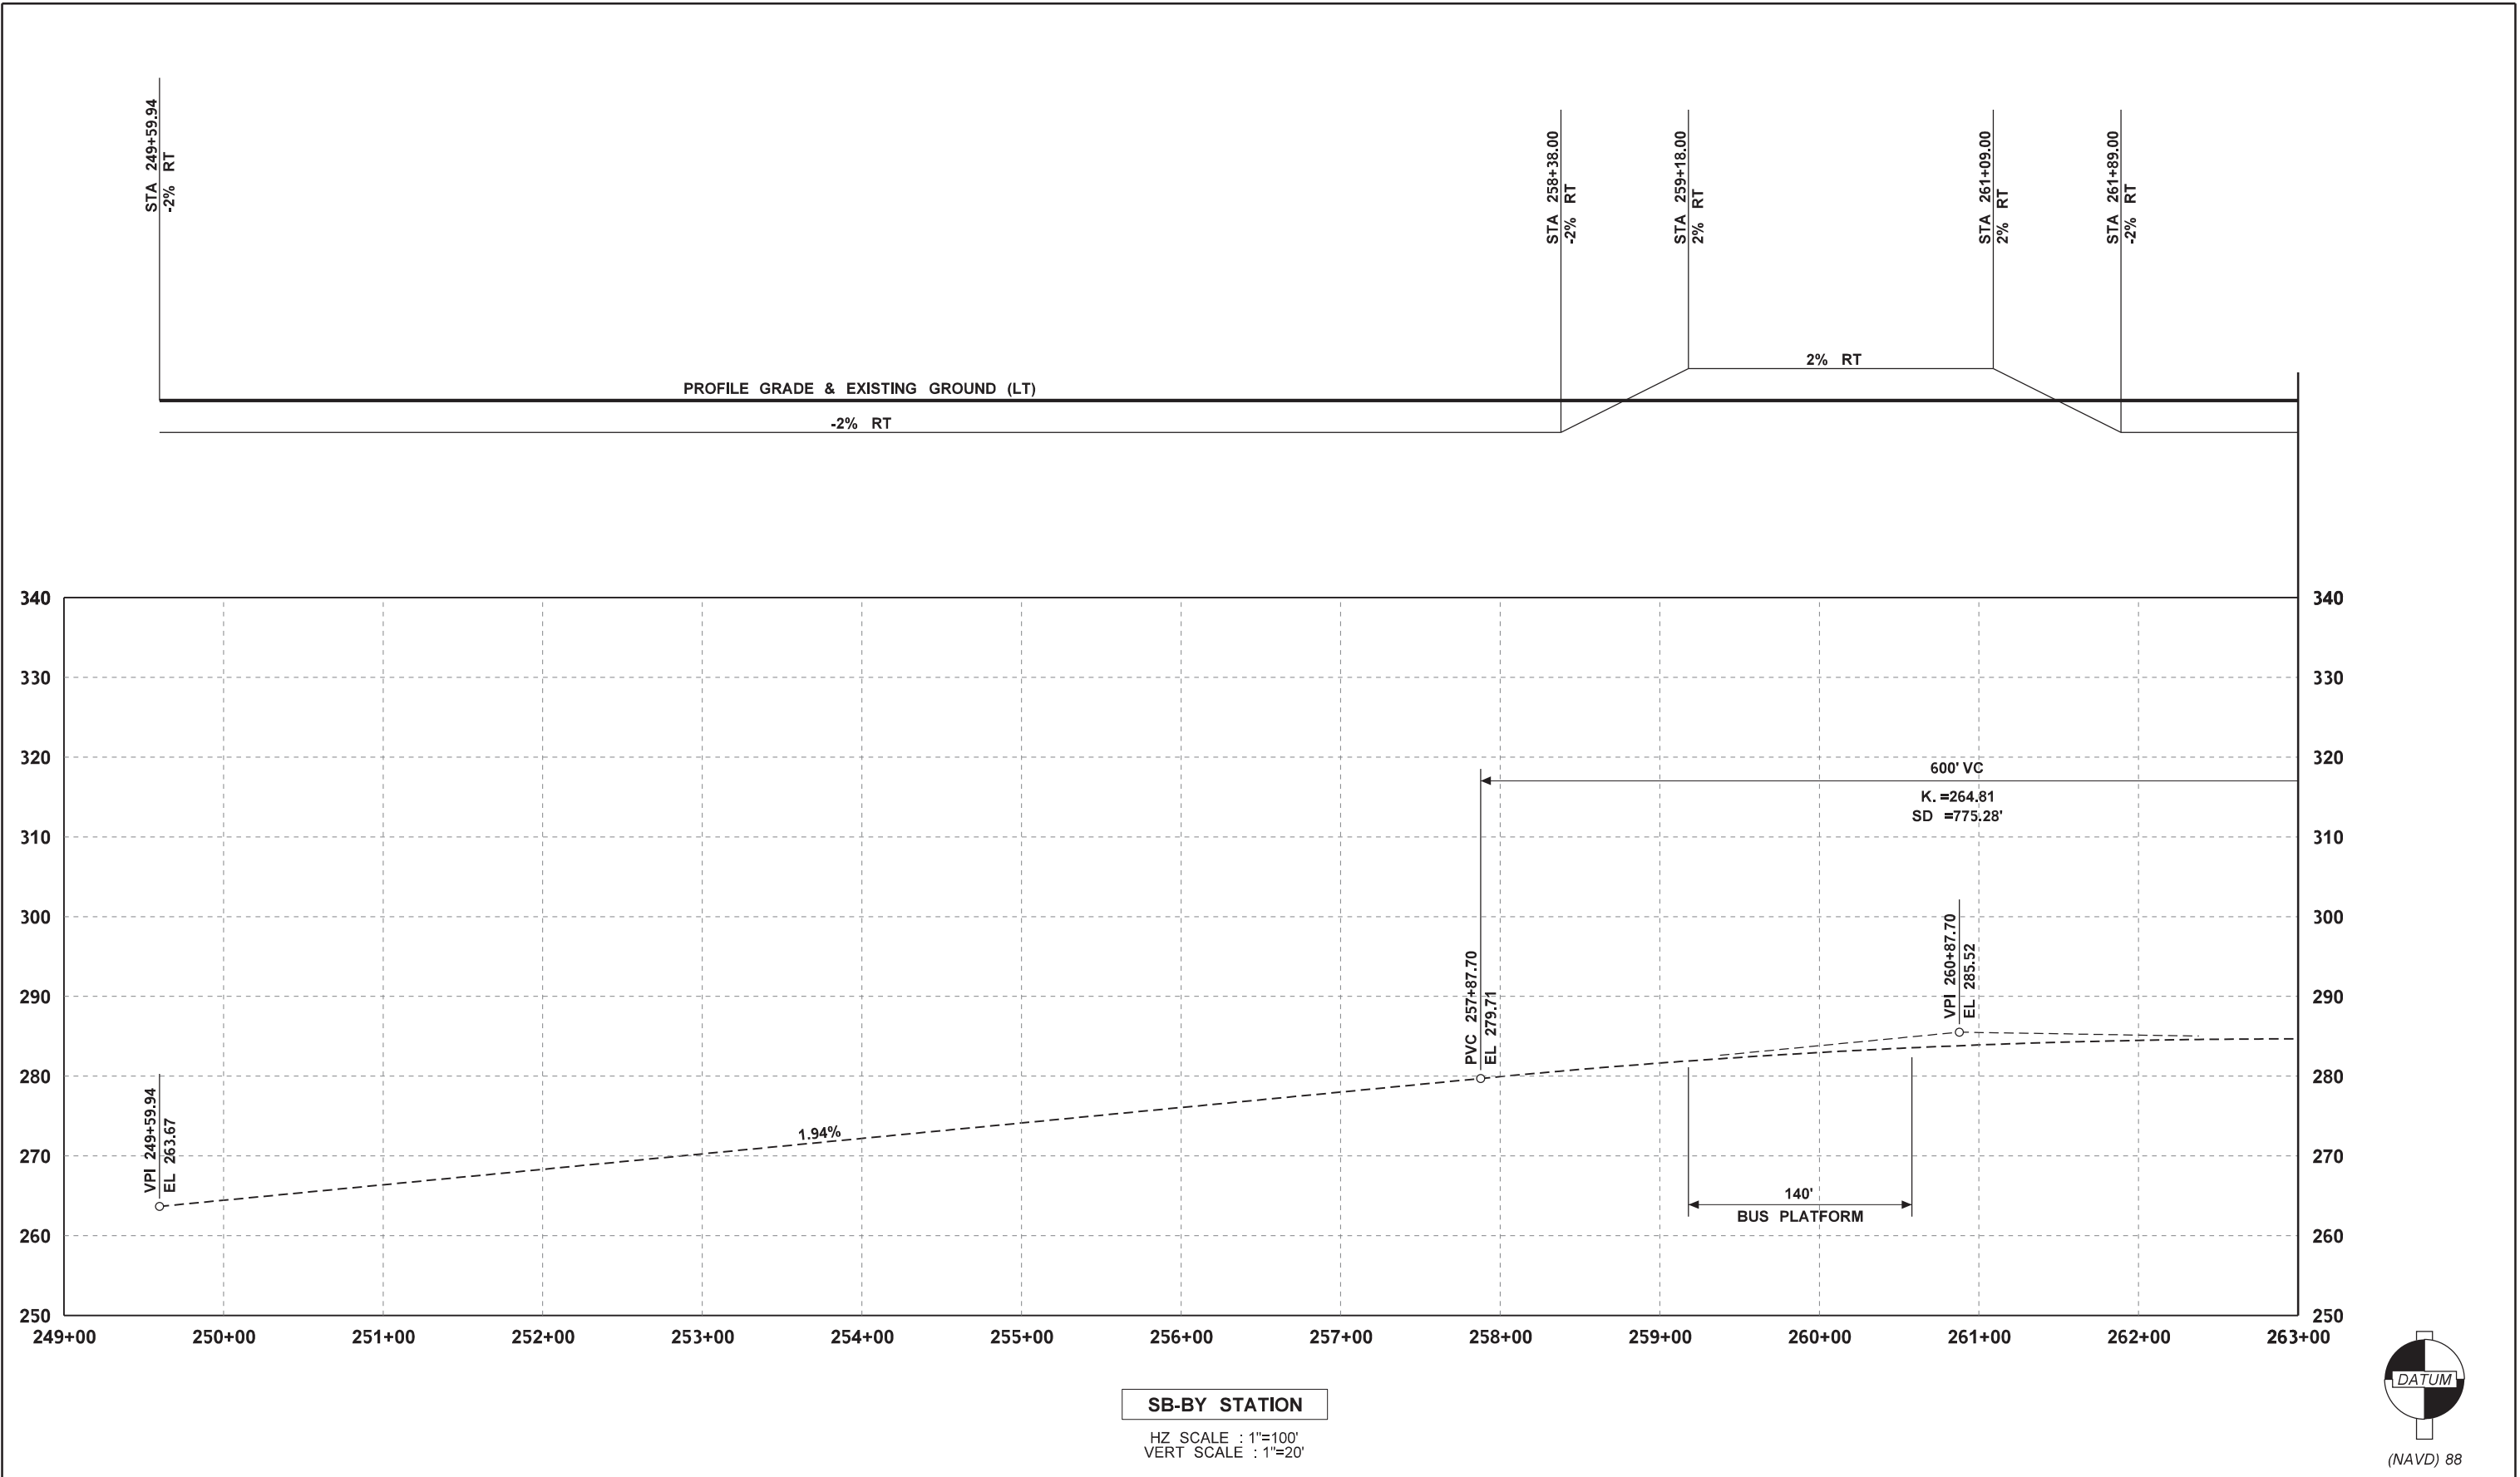

FILE NAME c:\users\taylor\pw_wsdot\0253310\XL6138_PS_RP_04.dgn										REVIEW COPY 5% CONCEPTUAL DESIGN NOT FOR CONSTRUCTION			I-405 BRICKYARD PARK AND RIDE INLINE FREEWAY STATION BRT PROJECT	
TIME 11:31:08 AM					REGION NO. 10	STATE WASH	FED.AID PROJ.NO.	PLAN REF NO RP04						
DATE 1/2/2020					JOB NUMBER									
PLOTTED BY taylor\su					CONTRACT NO.									
DESIGNED BY K. MONROE					LOCATION NO. XL6138									
ENTERED BY M. VYPLEL														
CHECKED BY M. ROHILA														
PROJ. ENGR. C. BARNETT														
REGIONAL ADM. K. HENRY		REVISION		DATE	BY			ROADWAY PROFILES	SHEET 17 OF 54 SHEETS					

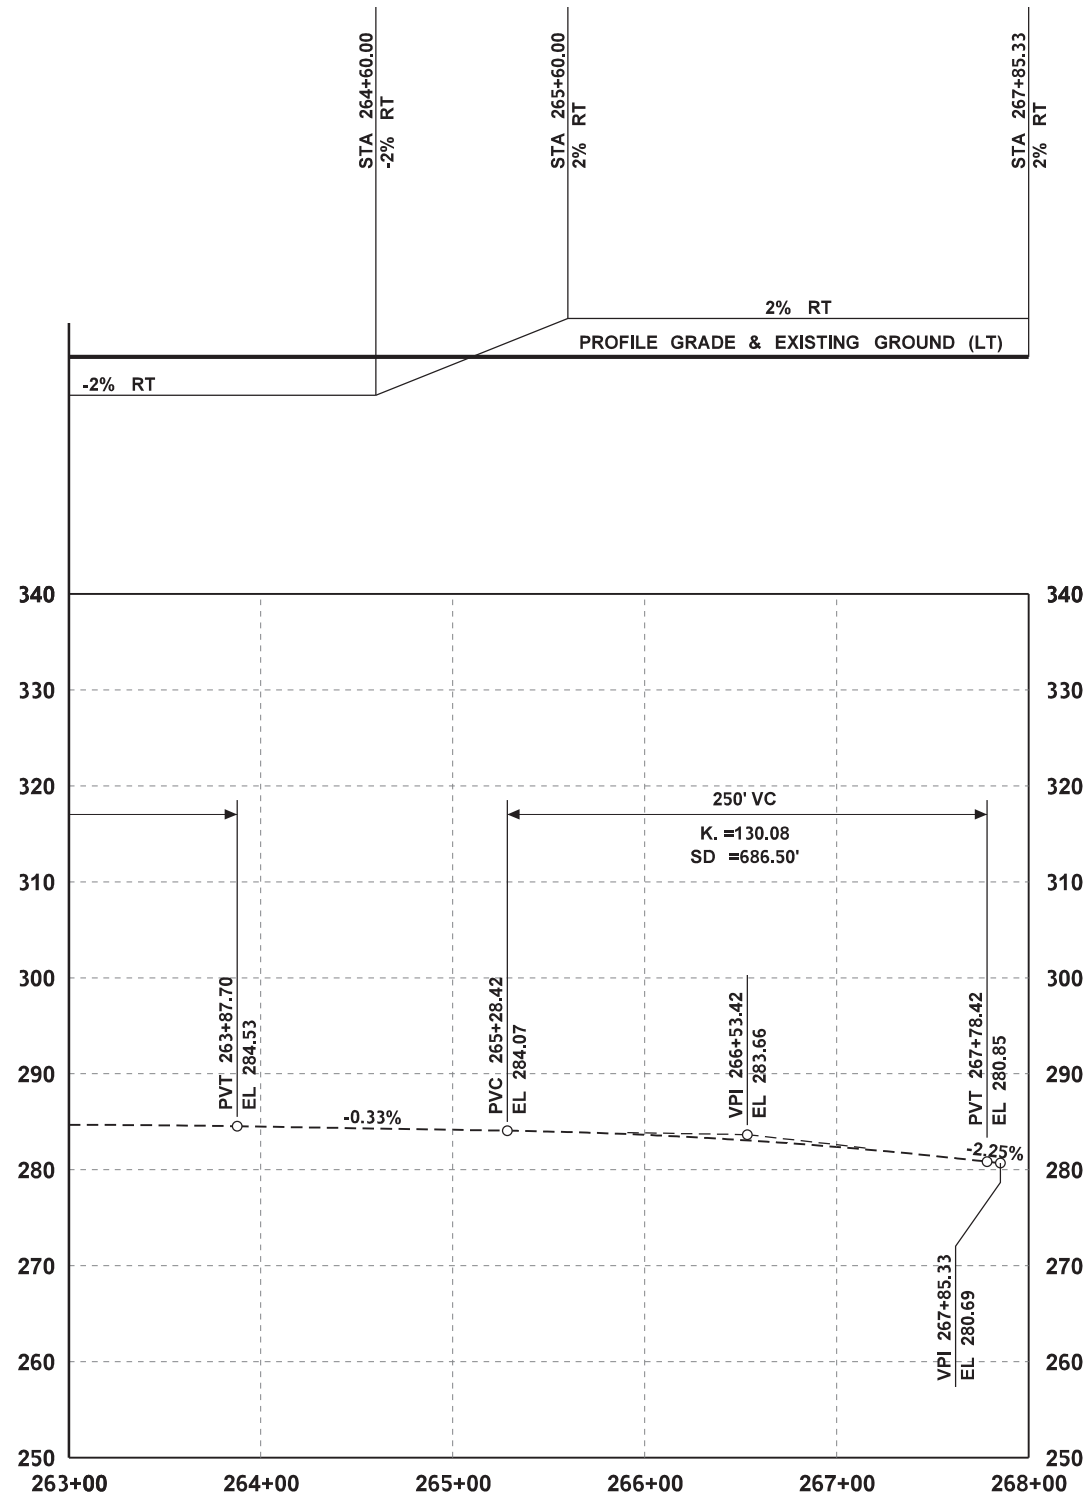



SB-BY STATION

HZ SCALE : 1"=100'
VERT SCALE : 1"=20'



(NAVD) 88

FILE NAME c:\users\taylor\pw_wsdot\0253310\XL6138_PS_RP_05.dgn																							
TIME	11:31:09 AM					REGION NO.	STATE	FED.AID PROJ.NO.		REVIEW COPY 5% CONCEPTUAL DESIGN NOT FOR CONSTRUCTION		 Washington State Department of Transportation		I-405 BRICKYARD PARK AND RIDE INLINE FREEWAY STATION BRT PROJECT		PLAN REF NO							
DATE	1/2/2020					10	WASH									RP05							
PLOTTED BY	taylor					JOB NUMBER										SHEET 18 OF 54 SHEETS							
DESIGNED BY	K. MONROE					CONTRACT NO.		LOCATION NO. XL6138															
ENTERED BY	M. VYPLEL																						
CHECKED BY	M. ROHILA																						
PROJ. ENGR.	C. BARNETT																						
REGIONAL ADM.	K. HENRY																						
		REVISION		DATE		BY																	

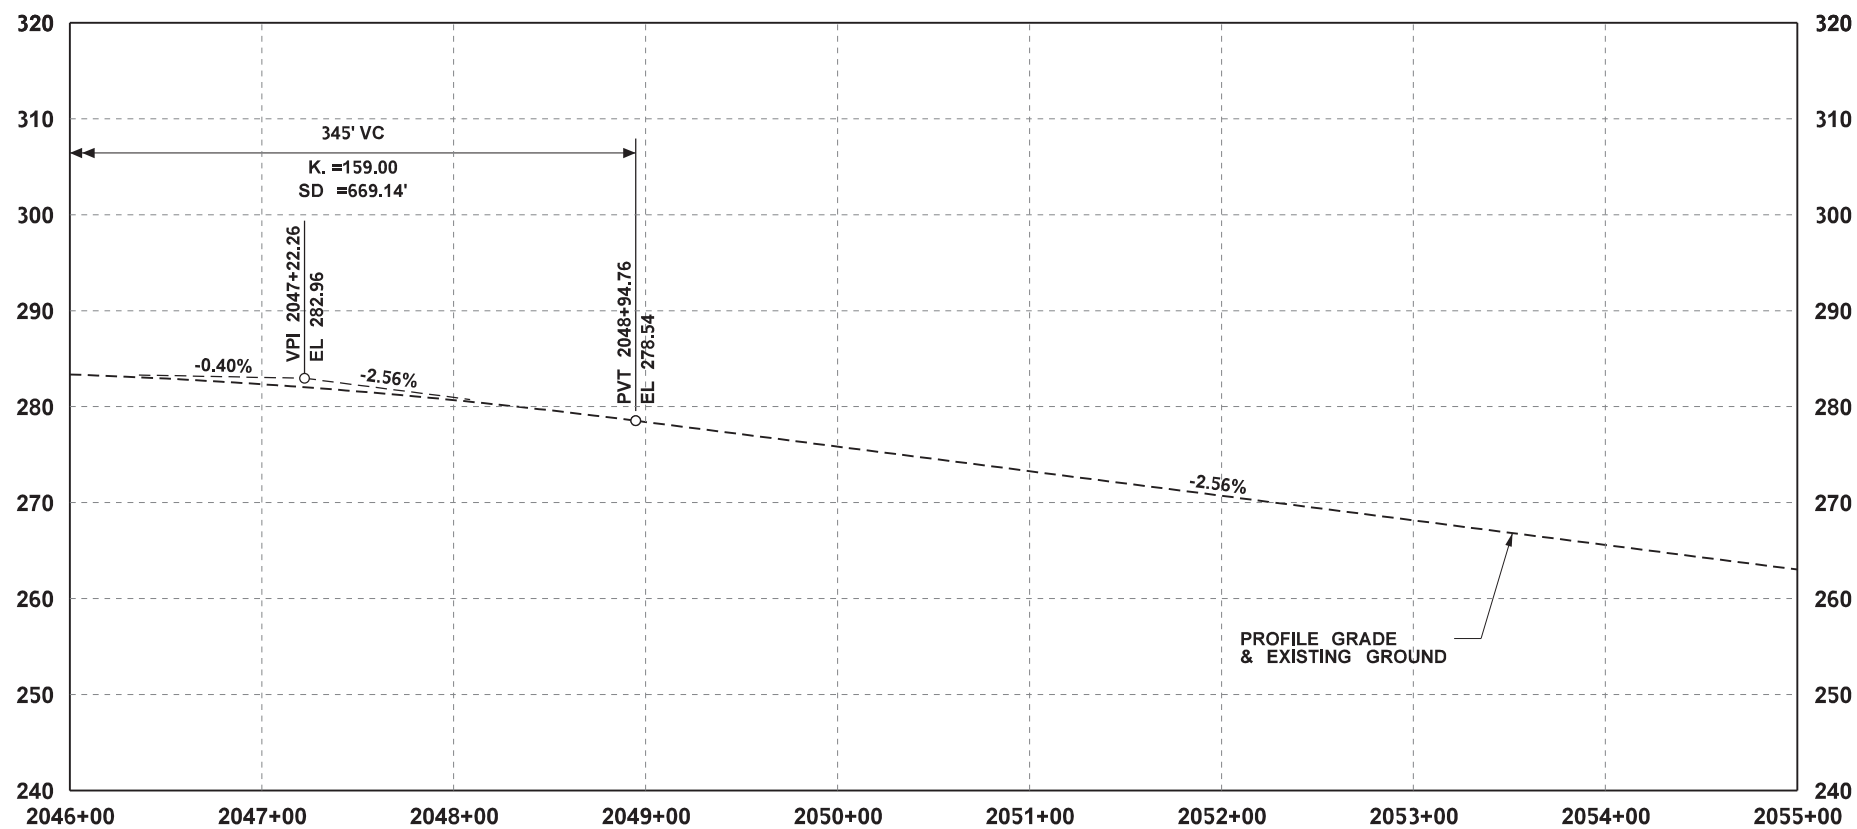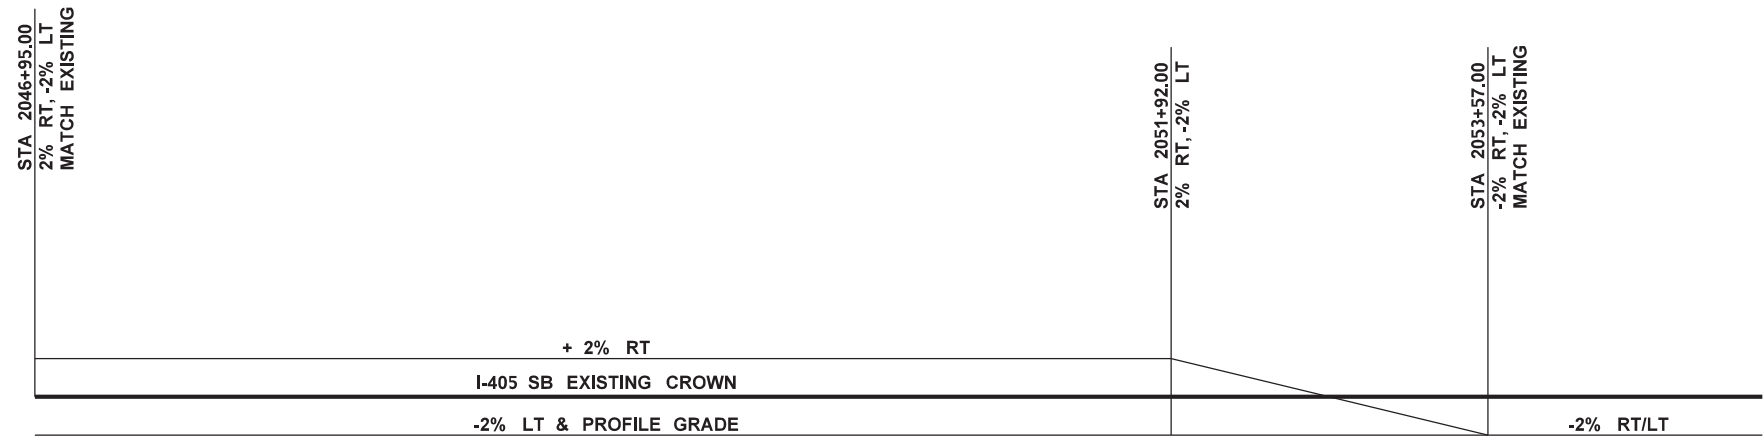


SB I-405 MAINLINE

HZ SCALE : 1"=100'
VERT SCALE : 1"=20'



(NAVD) 88

FILE NAME c:\users\taylor\pwwsdot\0253310\XL6138_PS_RP_06.dgn	</
---	--	--	----

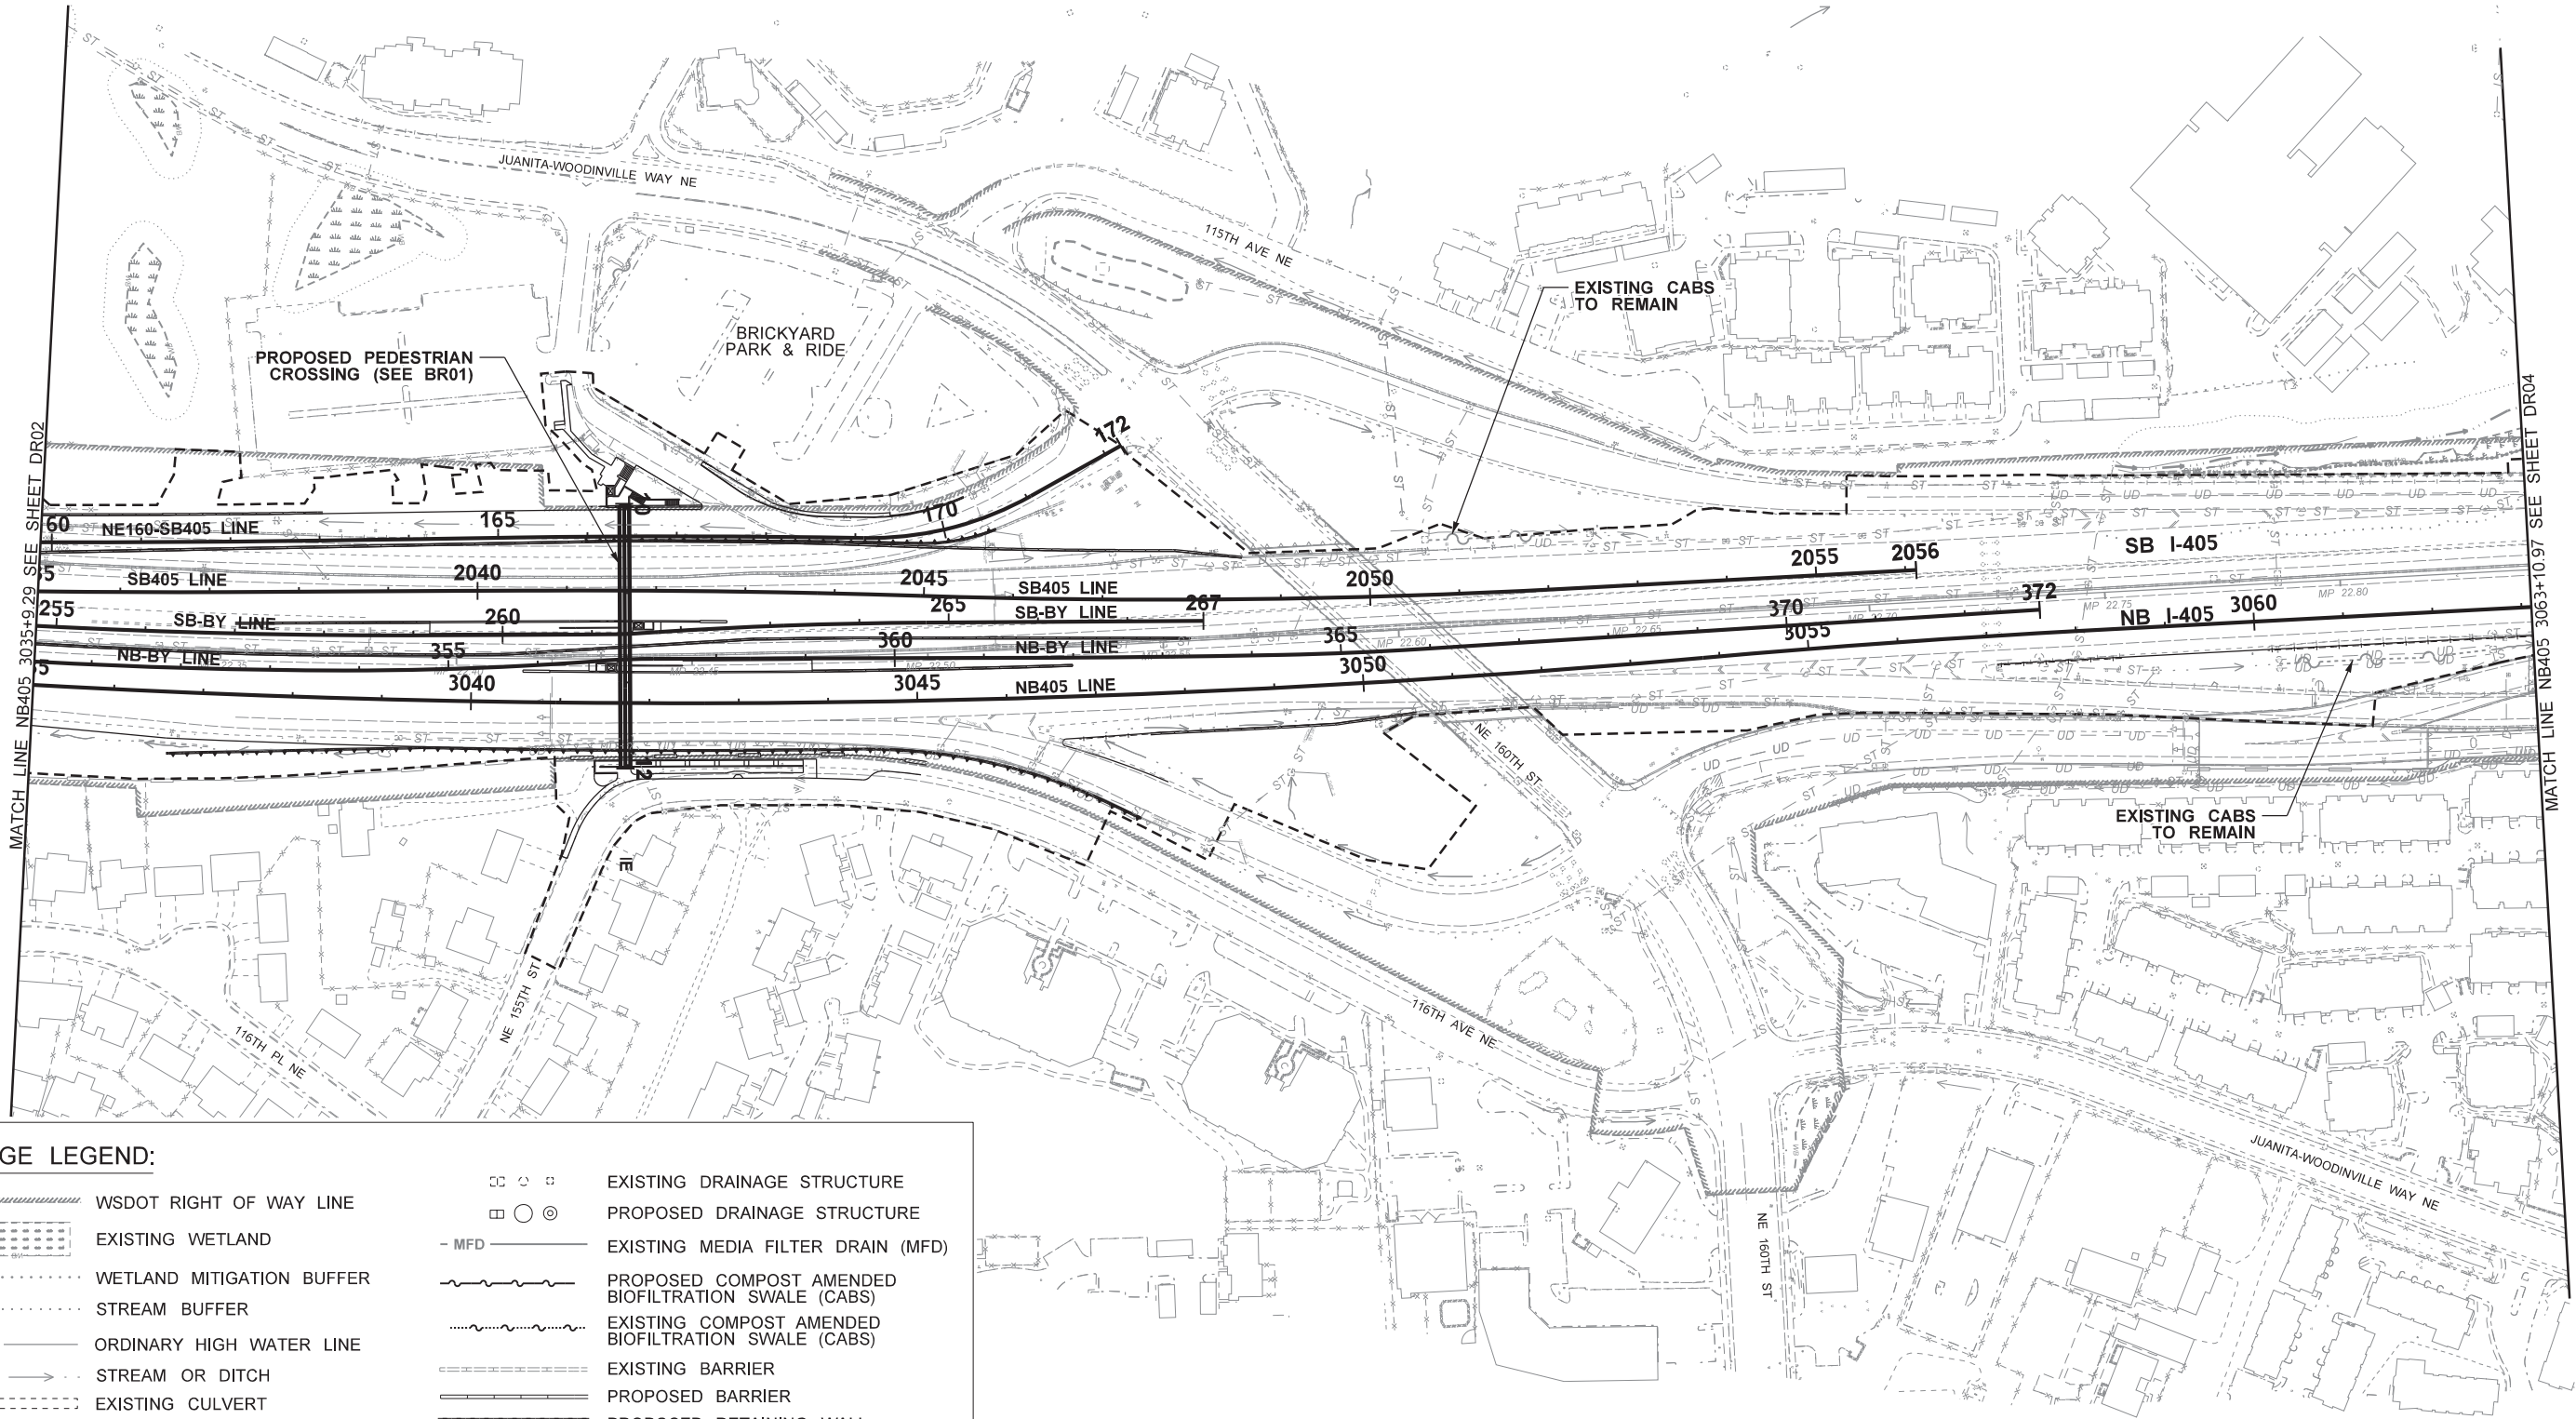

DRAINAGE LEGEND:

- WSDOT RIGHT OF WAY LINE
- EXISTING WETLAND
- WETLAND MITIGATION BUFFER
- STREAM BUFFER
- ORDINARY HIGH WATER LINE
- STREAM OR DITCH
- EXISTING CULVERT
- EXISTING STORM DRAIN
- PROPOSED CULVERT
- CUT/FILL LINE
- EXISTING DRAINAGE STRUCTURE
- PROPOSED DRAINAGE STRUCTURE
- EXISTING MEDIA FILTER DRAIN (MFD)
- PROPOSED COMPOST AMENDED BIOFILTRATION SWALE (CABS)
- EXISTING COMPOST AMENDED BIOFILTRATION SWALE (CABS)
- EXISTING BARRIER
- PROPOSED BARRIER
- PROPOSED RETAINING WALL
- PROPOSED NOISE WALL
- NEW EDGE OF PAVEMENT
- IMPACT LINE



FILE NAME	c:\users\taylor\pw_wsdot\0253310\XL6138_PS_DR_03.dgn				REGION NO.	STATE	FED.AID PROJ.NO.
TIME	11:28:05 AM				10	WASH	
DATE	1/2/2020				JOB NUMBER		
PLOTTED BY	taylorsu				CONTRACT NO.		
DESIGNED BY	J. AIROLDI				LOCATION NO.		
ENTERED BY	M. VYPLEL				XL6138		
CHECKED BY	F. GHADAMSI						
PROJ. ENGR.	C. BARNETT						
REGIONAL ADM.	K. HENRY				REVISION	DATE	BY

REVIEW COPY
5% CONCEPTUAL DESIGN
NOT FOR CONSTRUCTION

Washington State
Department of Transportation


I-405
BRICKYARD PARK AND RIDE INLINE
FREEWAY STATION BRT PROJECT

DRAINAGE PLAN

PLAN REF NO
DR03

SHEET
21
OF
54
SHEETS

	WSDOT RIGHT OF WAY LINE		EXISTING DRAINAGE STRUCTURE
	EXISTING WETLAND		PROPOSED DRAINAGE STRUCTURE
	WETLAND MITIGATION BUFFER		EXISTING MEDIA FILTER DRAIN (MFD)
	STREAM BUFFER		PROPOSED COMPOST AMENDED BIOFILTRATION SWALE (CABS)
	ORDINARY HIGH WATER LINE		EXISTING COMPOST AMENDED BIOFILTRATION SWALE (CABS)
	STREAM OR DITCH		EXISTING BARRIER
	EXISTING CULVERT		PROPOSED BARRIER
	EXISTING STORM DRAIN		PROPOSED RETAINING WALL
	PROPOSED CULVERT		PROPOSED NOISE WALL
	CUT/FILL LINE		NEW EDGE OF PAVEMENT
			IMPACT LINE

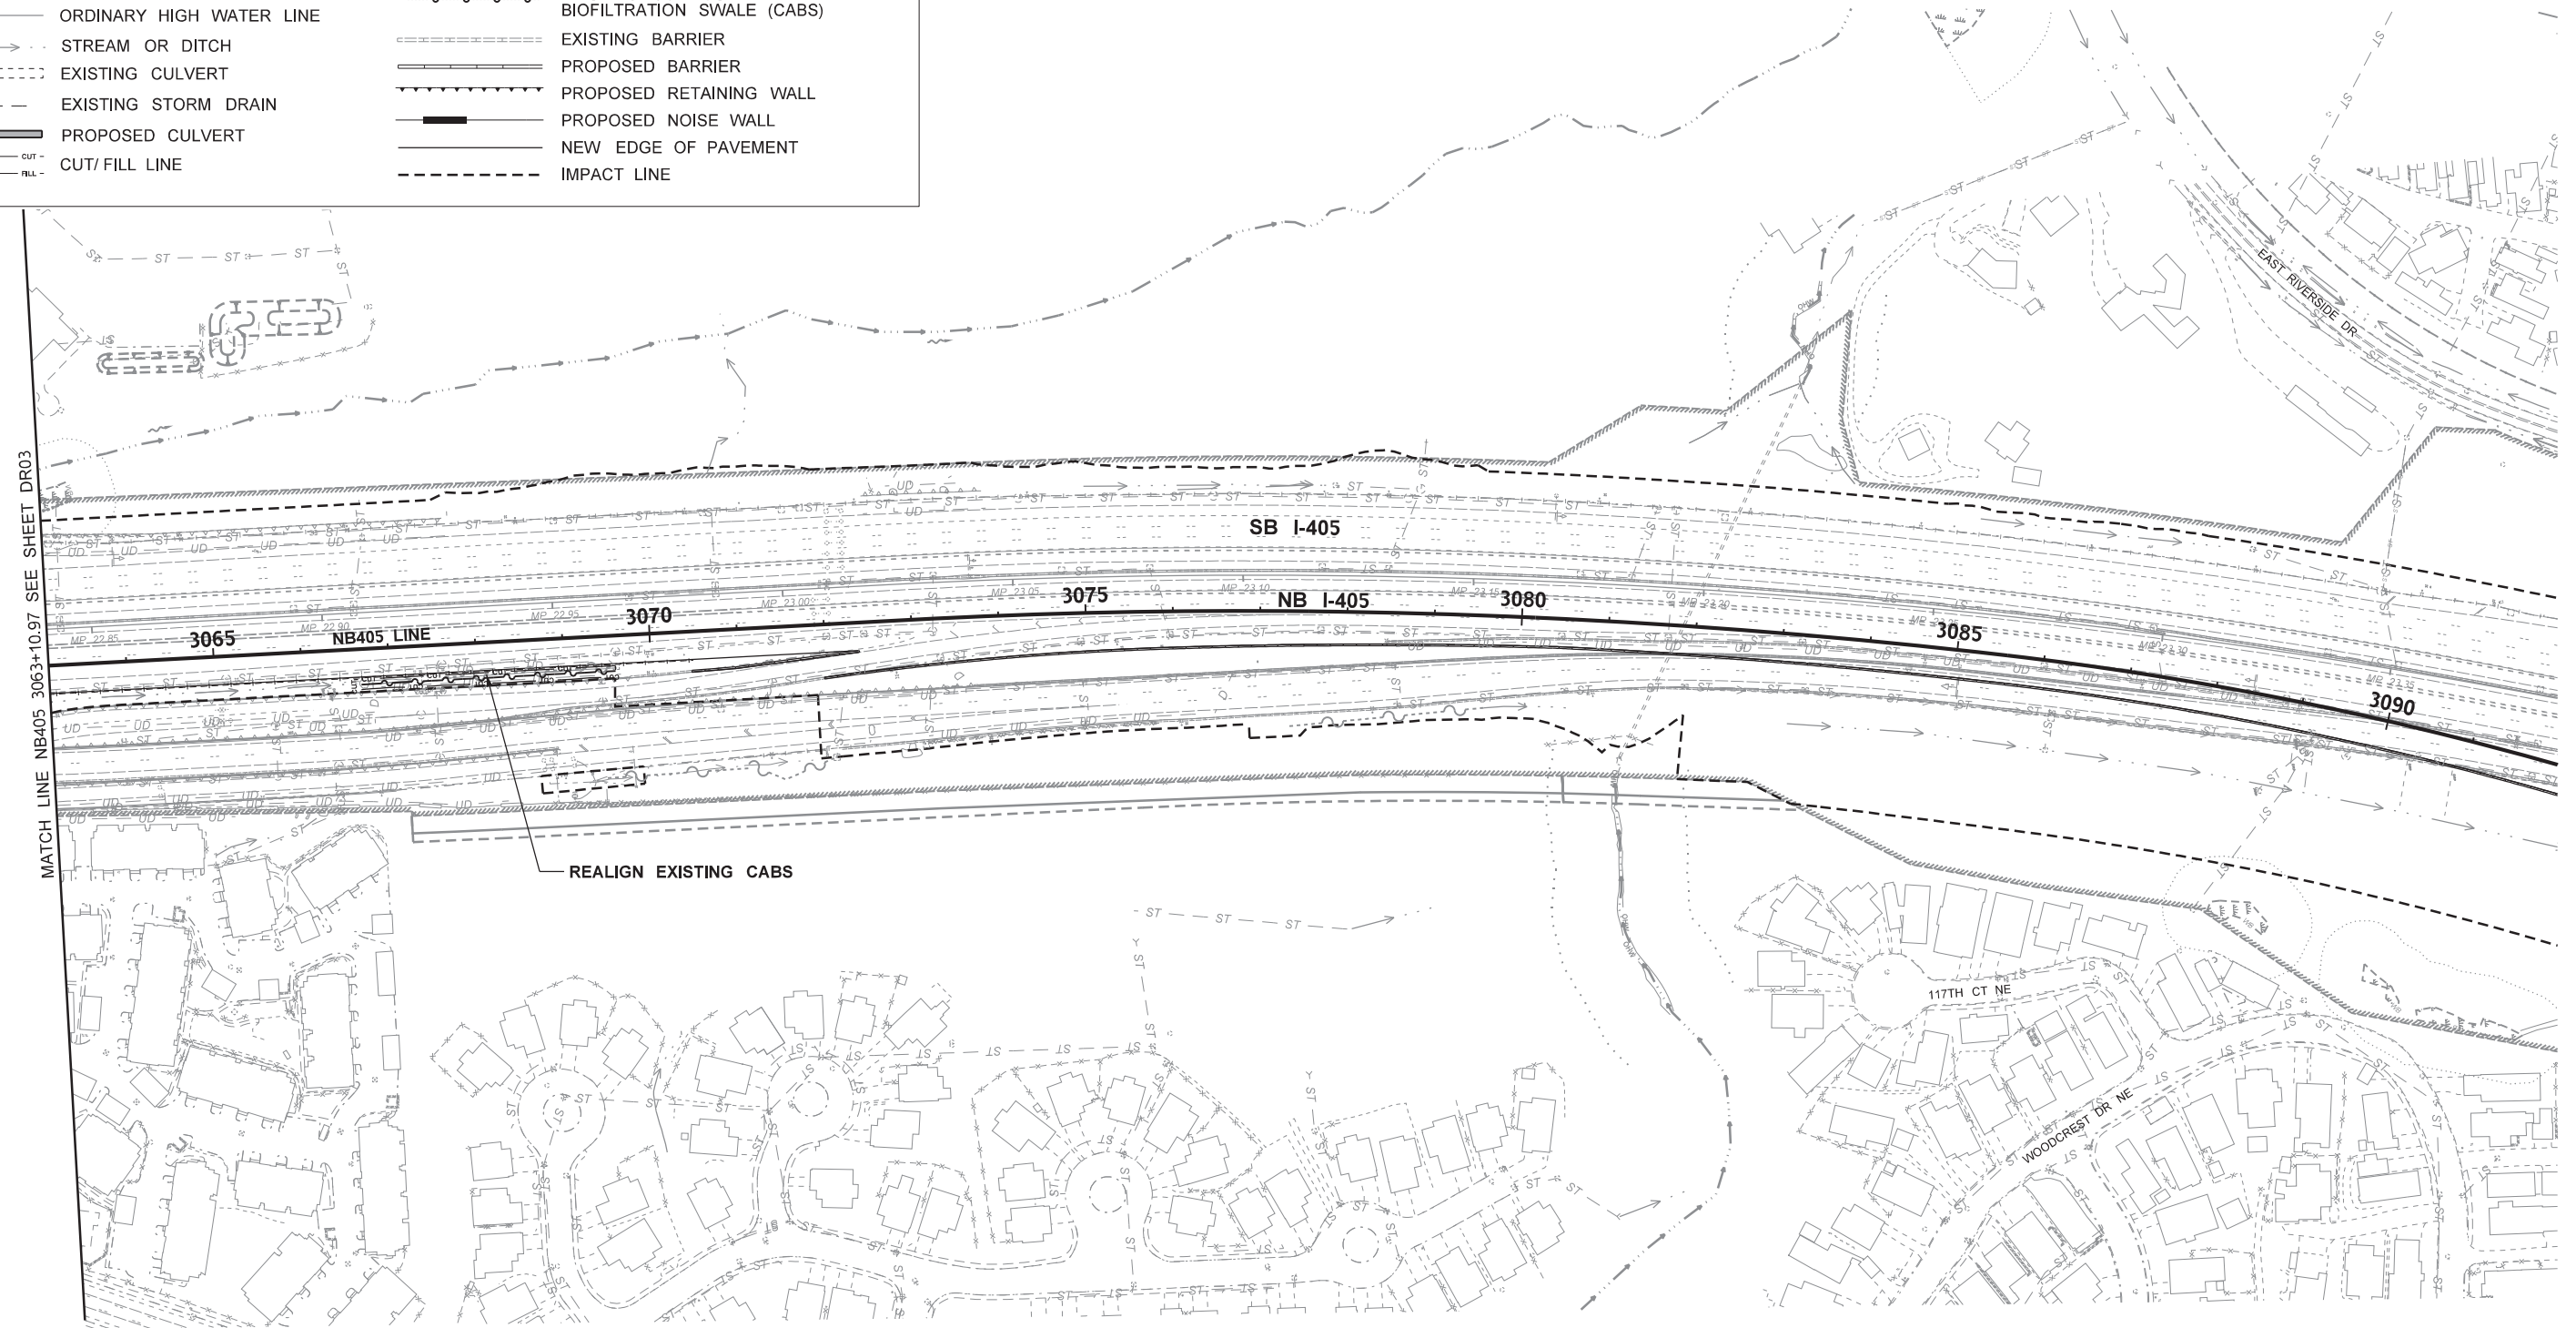


0 100 200


SCALE IN FEET

FILE NAME c:\users\taylor\pw_wsdt\d0253310\XL6138_PS_DR_04.dgn										REVIEW COPY 5% CONCEPTUAL DESIGN NOT FOR CONSTRUCTION		 Washington State Department of Transportation		I-405 BRICKYARD PARK AND RIDE INLINE FREEWAY STATION BRT PROJECT		PLAN REF NO
TIME	11:28:08 AM				REGION NO.	STATE	FED.AID PROJ.NO.		DR04							
DATE	1/2/2020				10	WASH	JOB NUMBER		LOCATION NO. XL6138		SHEET 22 OF 54 SHEETS					
PLOTTED BY	taylor															
DESIGNED BY	J. AIROLDI															
ENTERED BY	M. VYPLEL															
CHECKED BY	F. GHADAMSI						CONTRACT NO.									
PROJ. ENGR.	C. BARNETT															
REGIONAL ADM.	K. HENRY															
REVISION		DATE	BY													

T.26N.R.5E.W.M.

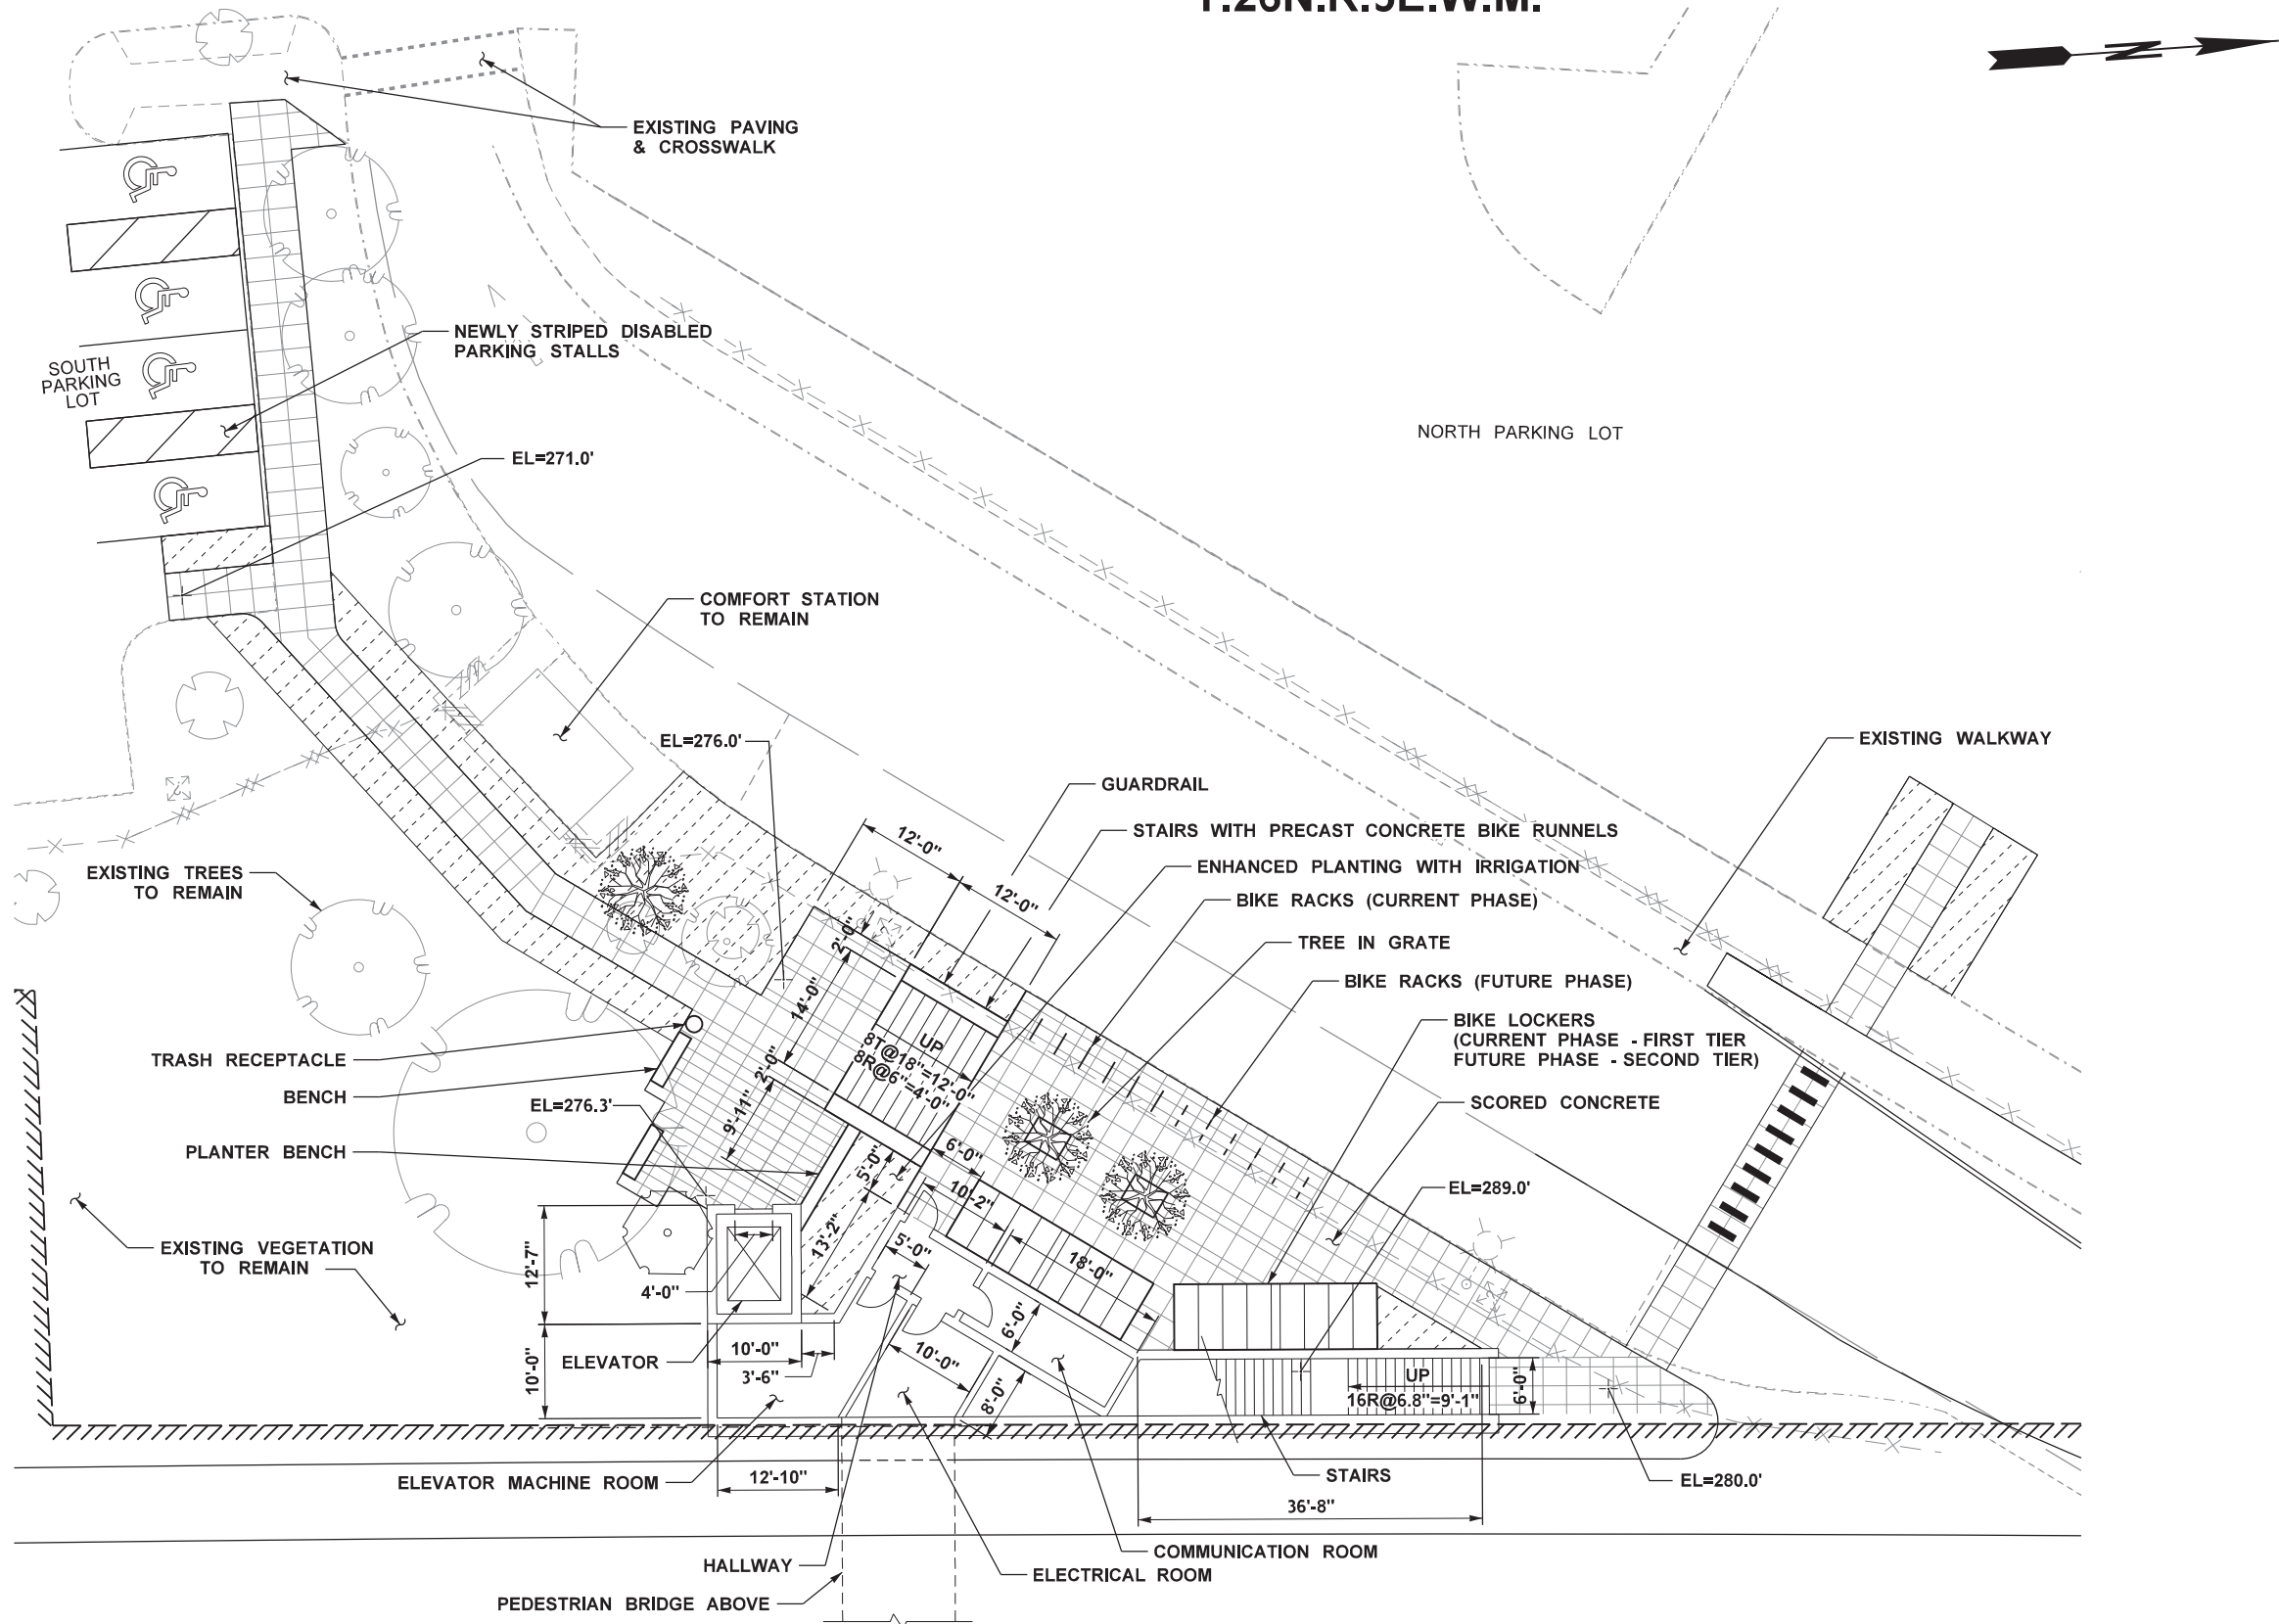


PLAZA SITE PLAN

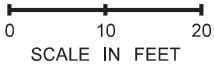

FILE NAME c:\users\vyplem\lpw_wsd\td0253310\XL6138_PS_LS_01.dgn																							
TIME	8:57:01 AM					REGION NO.	STATE	FED.AID PROJ.NO.		REVIEW COPY 5% CONCEPTUAL DESIGN NOT FOR CONSTRUCTION		 Washington State Department of Transportation		I-405 BRICKYARD PARK AND RIDE INLINE FREEWAY STATION BRT PROJECT		PLAN REF NO							
DATE	12/23/2019					10	WASH									LS01							
PLOTTED BY	vyplem					JOB NUMBER										SHEET							
DESIGNED BY	M. McWREATH															24							
ENTERED BY	M. VYPLEL															OF							
CHECKED BY	B. ELROD															54							
PROJ. ENGR.	C. BARNETT															SHEETS							
REGIONAL ADM.	K. HENRY							LOCATION NO. XL6138						LANDSCAPE & URBAN DESIGN PLAN									
		REVISION		DATE	BY																		

T.26N.R.5E.W.M.

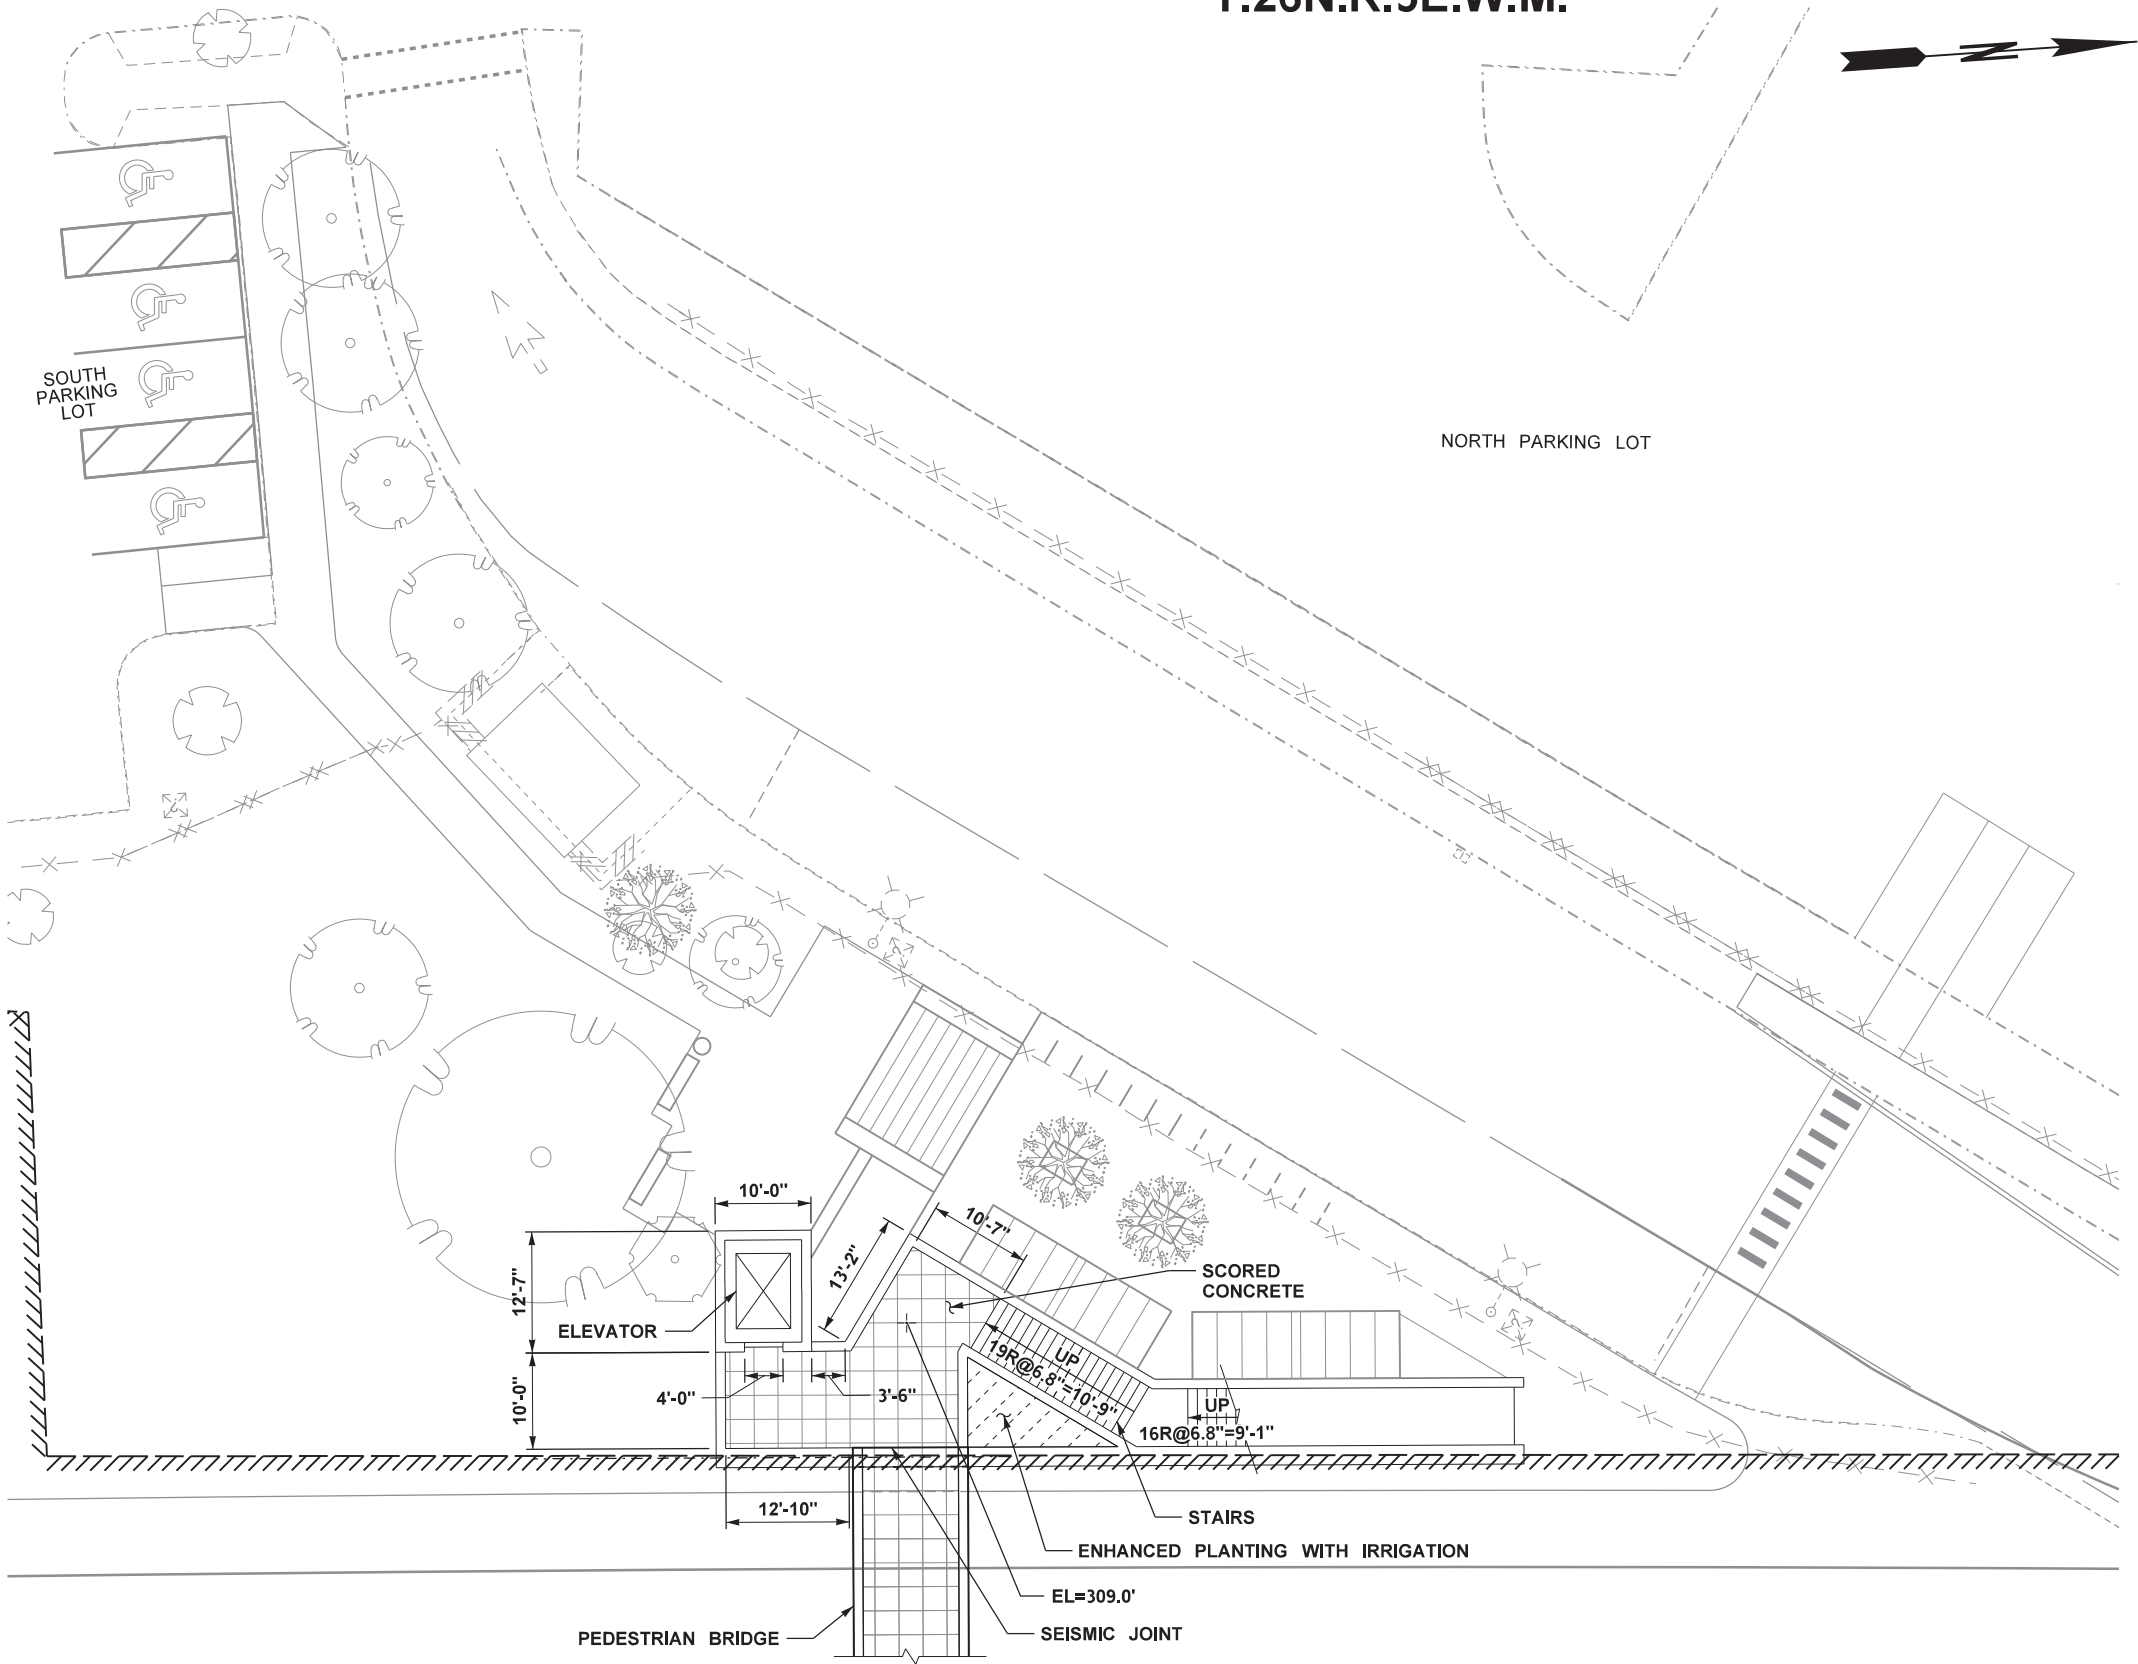

PLAZA SECOND FLOOR PLAN

0 10 20
SCALE IN FEET


FILE NAME		c:\users\vyplem\lpw_wsdot\0253310\XL6138_PS_LS_02.dgn				FED.AID PROJ.NO.	REVIEW COPY 5% CONCEPTUAL DESIGN NOT FOR CONSTRUCTION		 Washington State Department of Transportation	I-405 BRICKYARD PARK AND RIDE INLINE FREEWAY STATION BRT PROJECT		PLAN REF NO
TIME	8:54:25 AM											LS02
DATE	12/23/2019											
PLOTTED BY	vyplem											
DESIGNED BY	M. McWREATH					LOCATION NO. XL6138				LANDSCAPE & URBAN DESIGN PLAN		SHEET
ENTERED BY	M. VYPLEL											25
CHECKED BY	B. ELROD											OF
PROJ. ENGR.	C. BARNETT											54
REGIONAL ADM.	K. HENRY	REVISION	DATE	BY								SHEETS



➤ **BUS ONLY**

A horizontal scale bar with three tick marks. The first tick mark is at the left end and is labeled '0'. The second tick mark is in the middle and is labeled '10'. The third tick mark is at the right end and is labeled '20'. Below the scale bar, the text 'SCALE IN FEET' is written in all capital letters.

FILE NAME c:\users\vyplem\lpw_wsdot\0253310\XL6138_PS_LS_03.dgn										 Washington State Department of Transportation		I-405 BRICKYARD PARK AND RIDE INLINE FREEWAY STATION BRT PROJECT		PLAN REF NO	
TIME 8:51:37 AM				REGION NO.	STATE	LS03									
DATE 12/23/2019				10	WASH										
PLOTTED BY vyplemi				JOB NUMBER											
DESIGNED BY M. McWREATH				CONTRACT NO.											
ENTERED BY M. VYPLEL				LOCATION NO.		SHEET 26 OF 54 SHEETS									
CHECKED BY B. ELROD				XL6138											
PROJ. ENGR. C. BARNETT															
REGIONAL ADM. K. HENRY	REVISION	DATE	BY			LANDSCAPE & URBAN DESIGN PLAN									

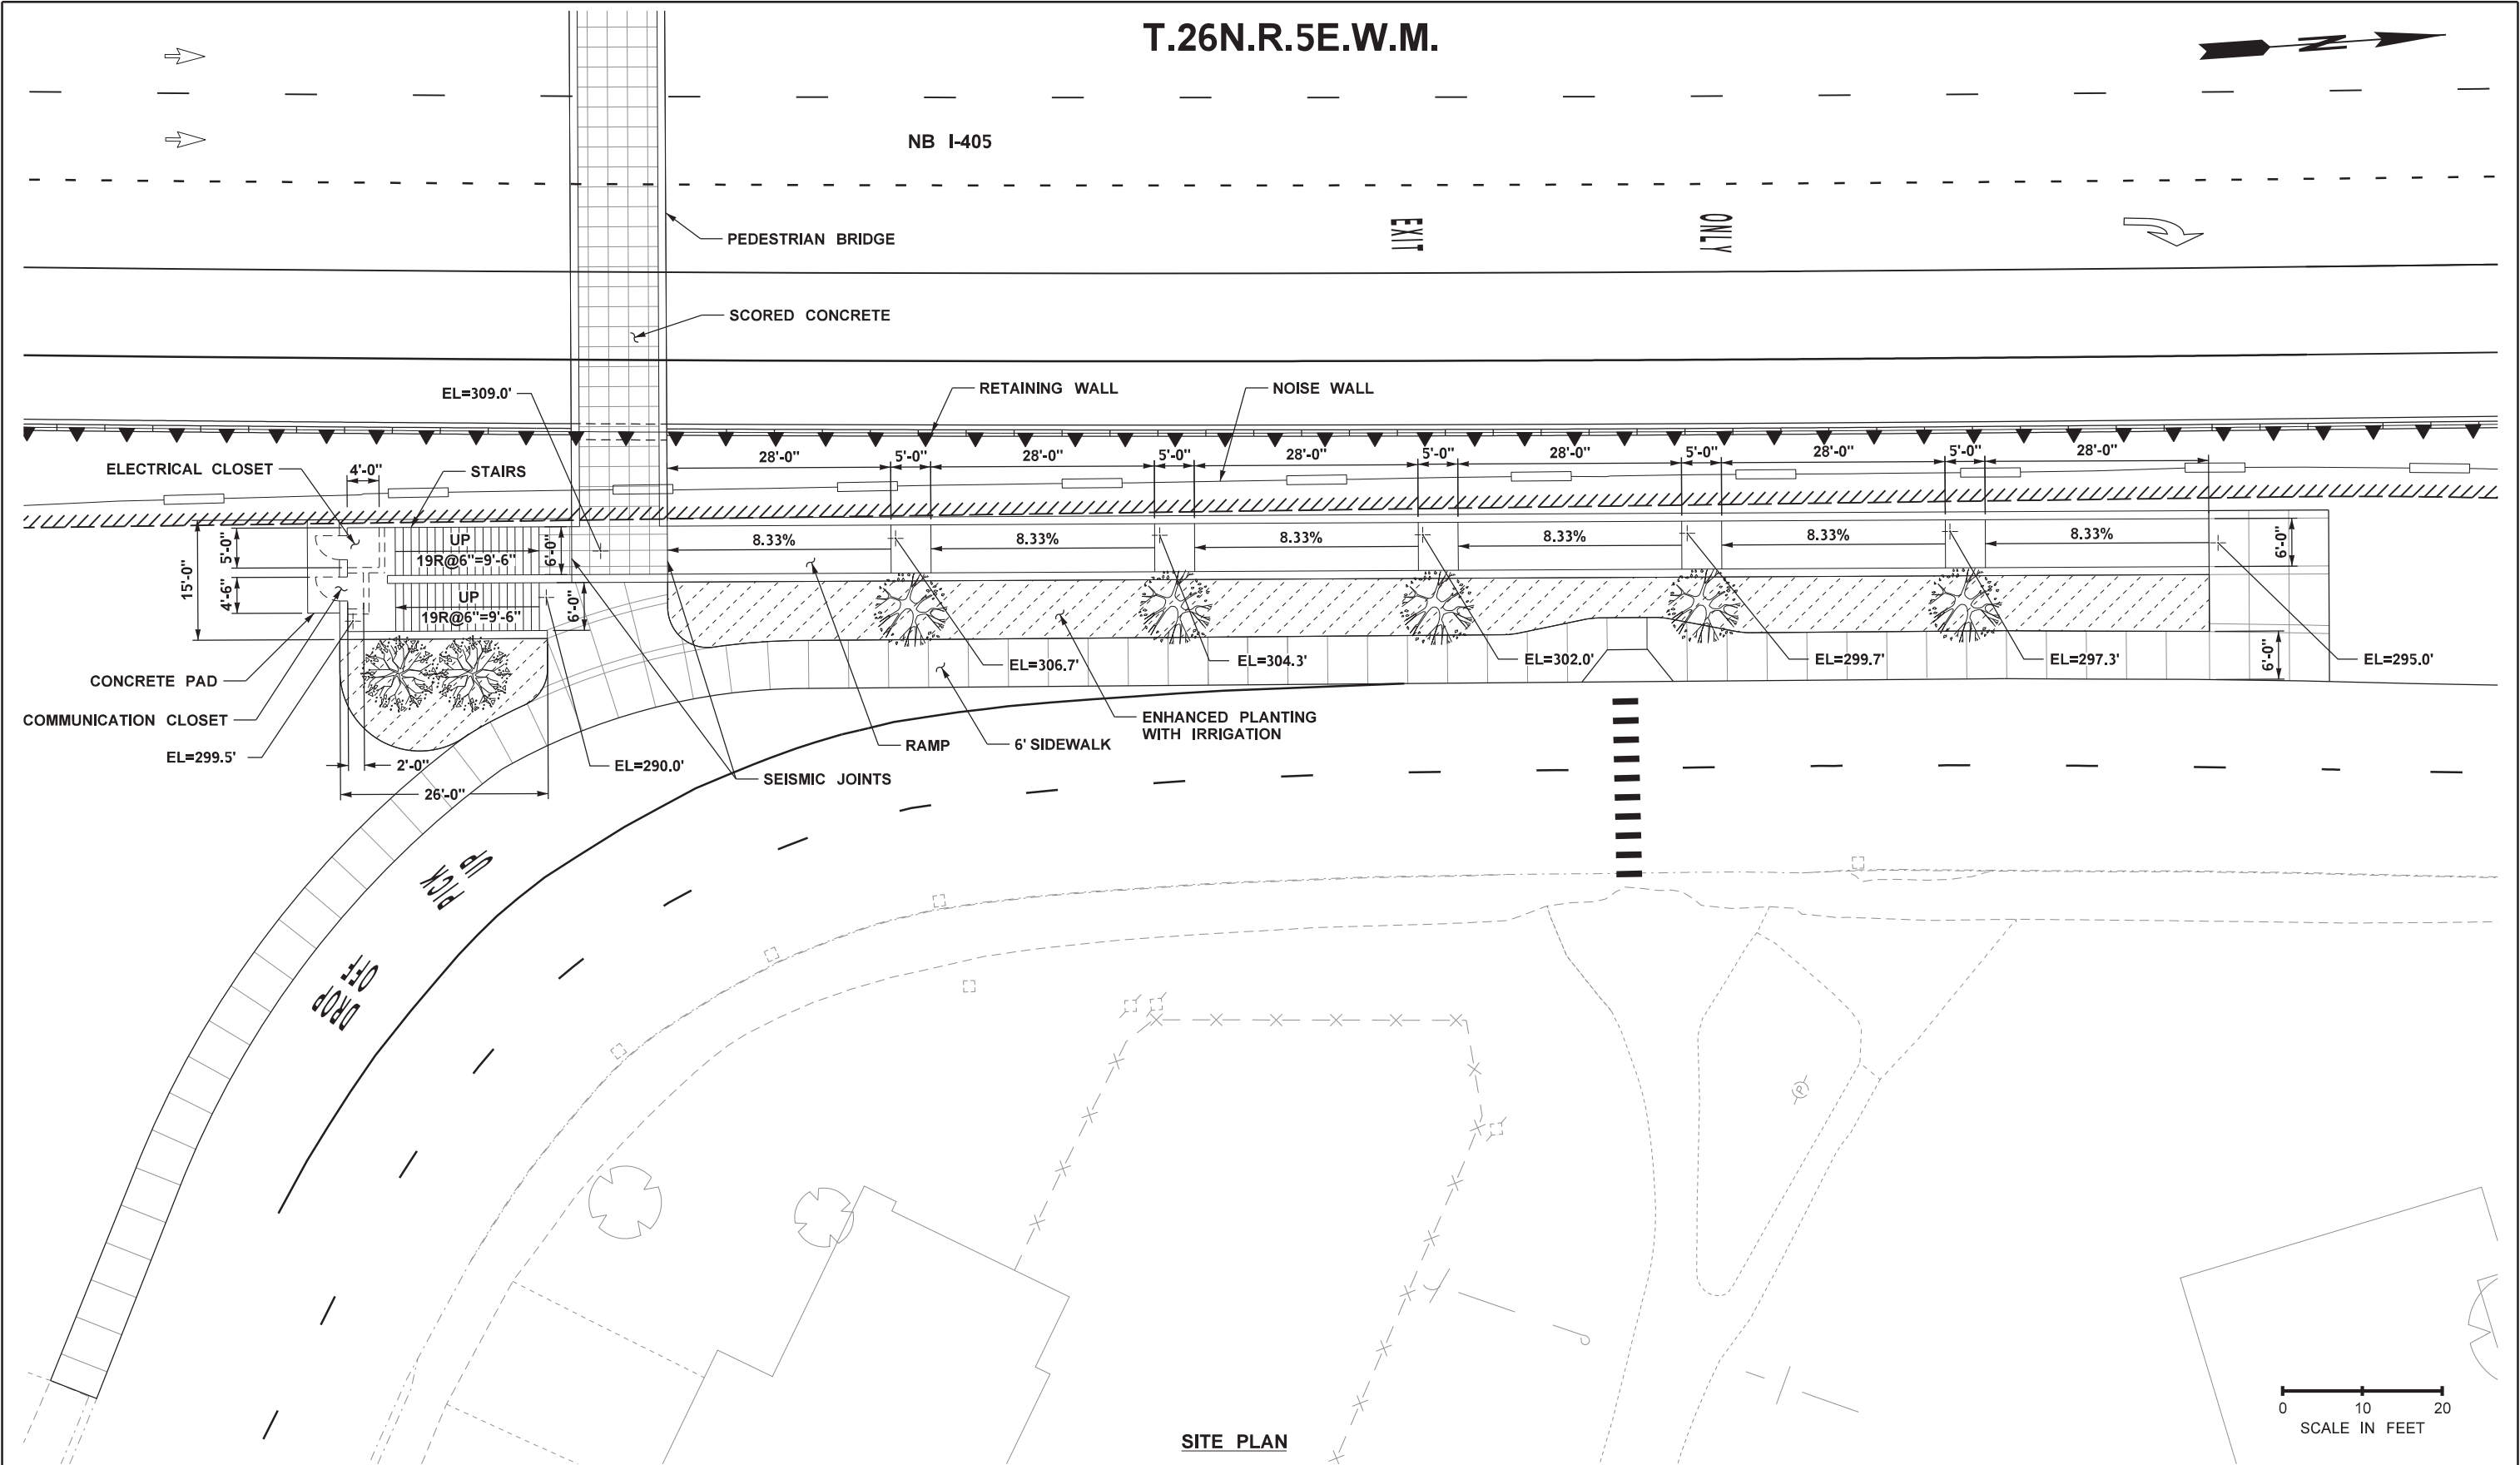

FILE NAME										c:\users\vyplem\lpw_wsd\td0253310\XL6138_PS_LS_04.dgn	
-----------	--	--	--	--	--	--	--	--	--	---	--	--	



MATCH LINE SEE SHEET LS07

LEGEND:

-

REVIEW COPY
5% CONCEPTUAL DESIGN
NOT FOR CONSTRUCTION




PLAN REF NO
LS06

SHEET
29
OF
54
SHEETS



 TREE REMOVAL AREA
 POTENTIAL PLANTING AREA
 FORWARD COMPATIBLE POTENTIAL PLANTING AREA

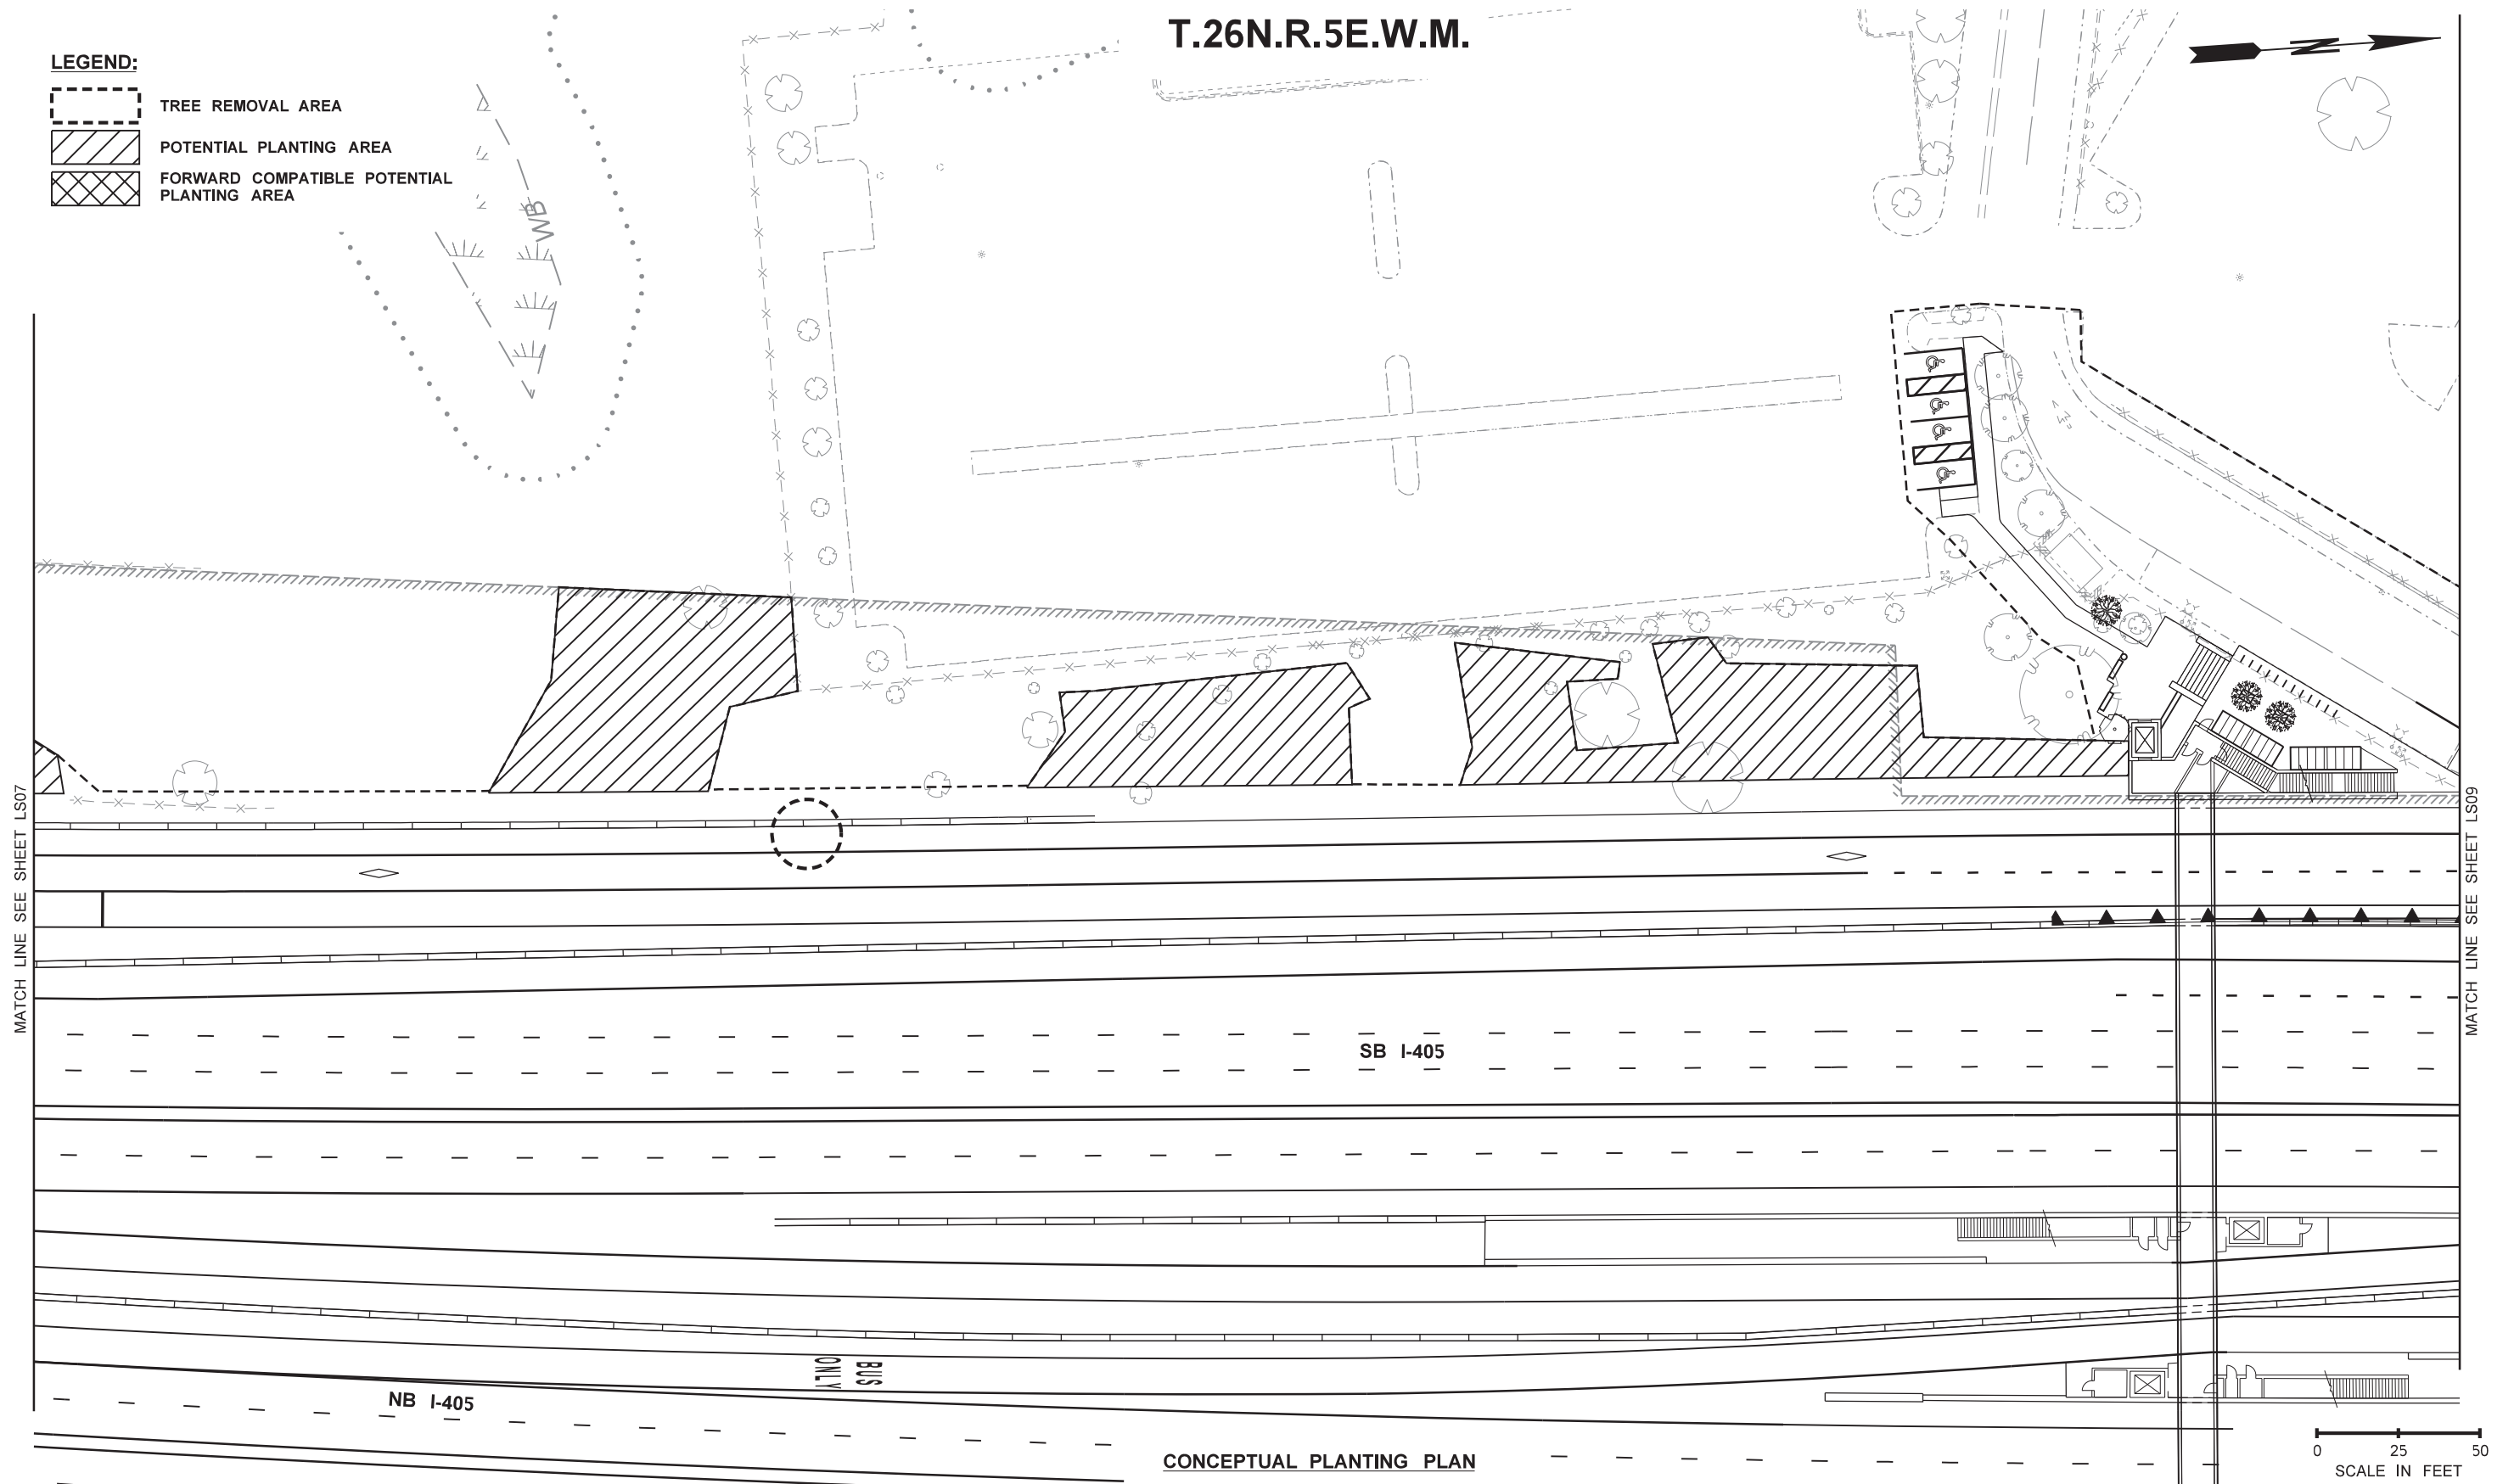

25 50

SCALE IN FEET

FILE NAME c:\users\vyplem\lpw_wsdt\d0253310\XL6138_PS_LS_08.dgn											
TIME	9:17:04 AM				REGION NO.	STATE	FED.AID PROJ.NO.			REVIEW COPY 5% CONCEPTUAL DESIGN NOT FOR CONSTRUCTION	
DATE	12/19/2019				10	WASH					
PLOTTED BY	vyplemi				JOB NUMBER						
DESIGNED BY	M. McWREATH										
ENTERED BY	M. VYPLEL				CONTRACT NO.		LOCATION NO. XL6138				
CHECKED BY	B. ELROD										
PROJ. ENGR.	C. BARNETT										
REGIONAL ADM.	K. HENRY		REVISION	DATE	BY						



Washington State
Department of Transportation

I-405
BRICKYARD PARK AND RIDE INLINE
FREEWAY STATION BRT PROJECT

LANDSCAPE & URBAN DESIGN PLAN

PLAN REF NO



LS08

SHEET
31
OF
54
SHEETS


LEGEND:

- TREE REMOVAL AREA
POTENTIAL PLANTING AREA
FORWARD COMPATIBLE POTENTIAL PLANTING AREA


T.26N.R.5E.W.M.

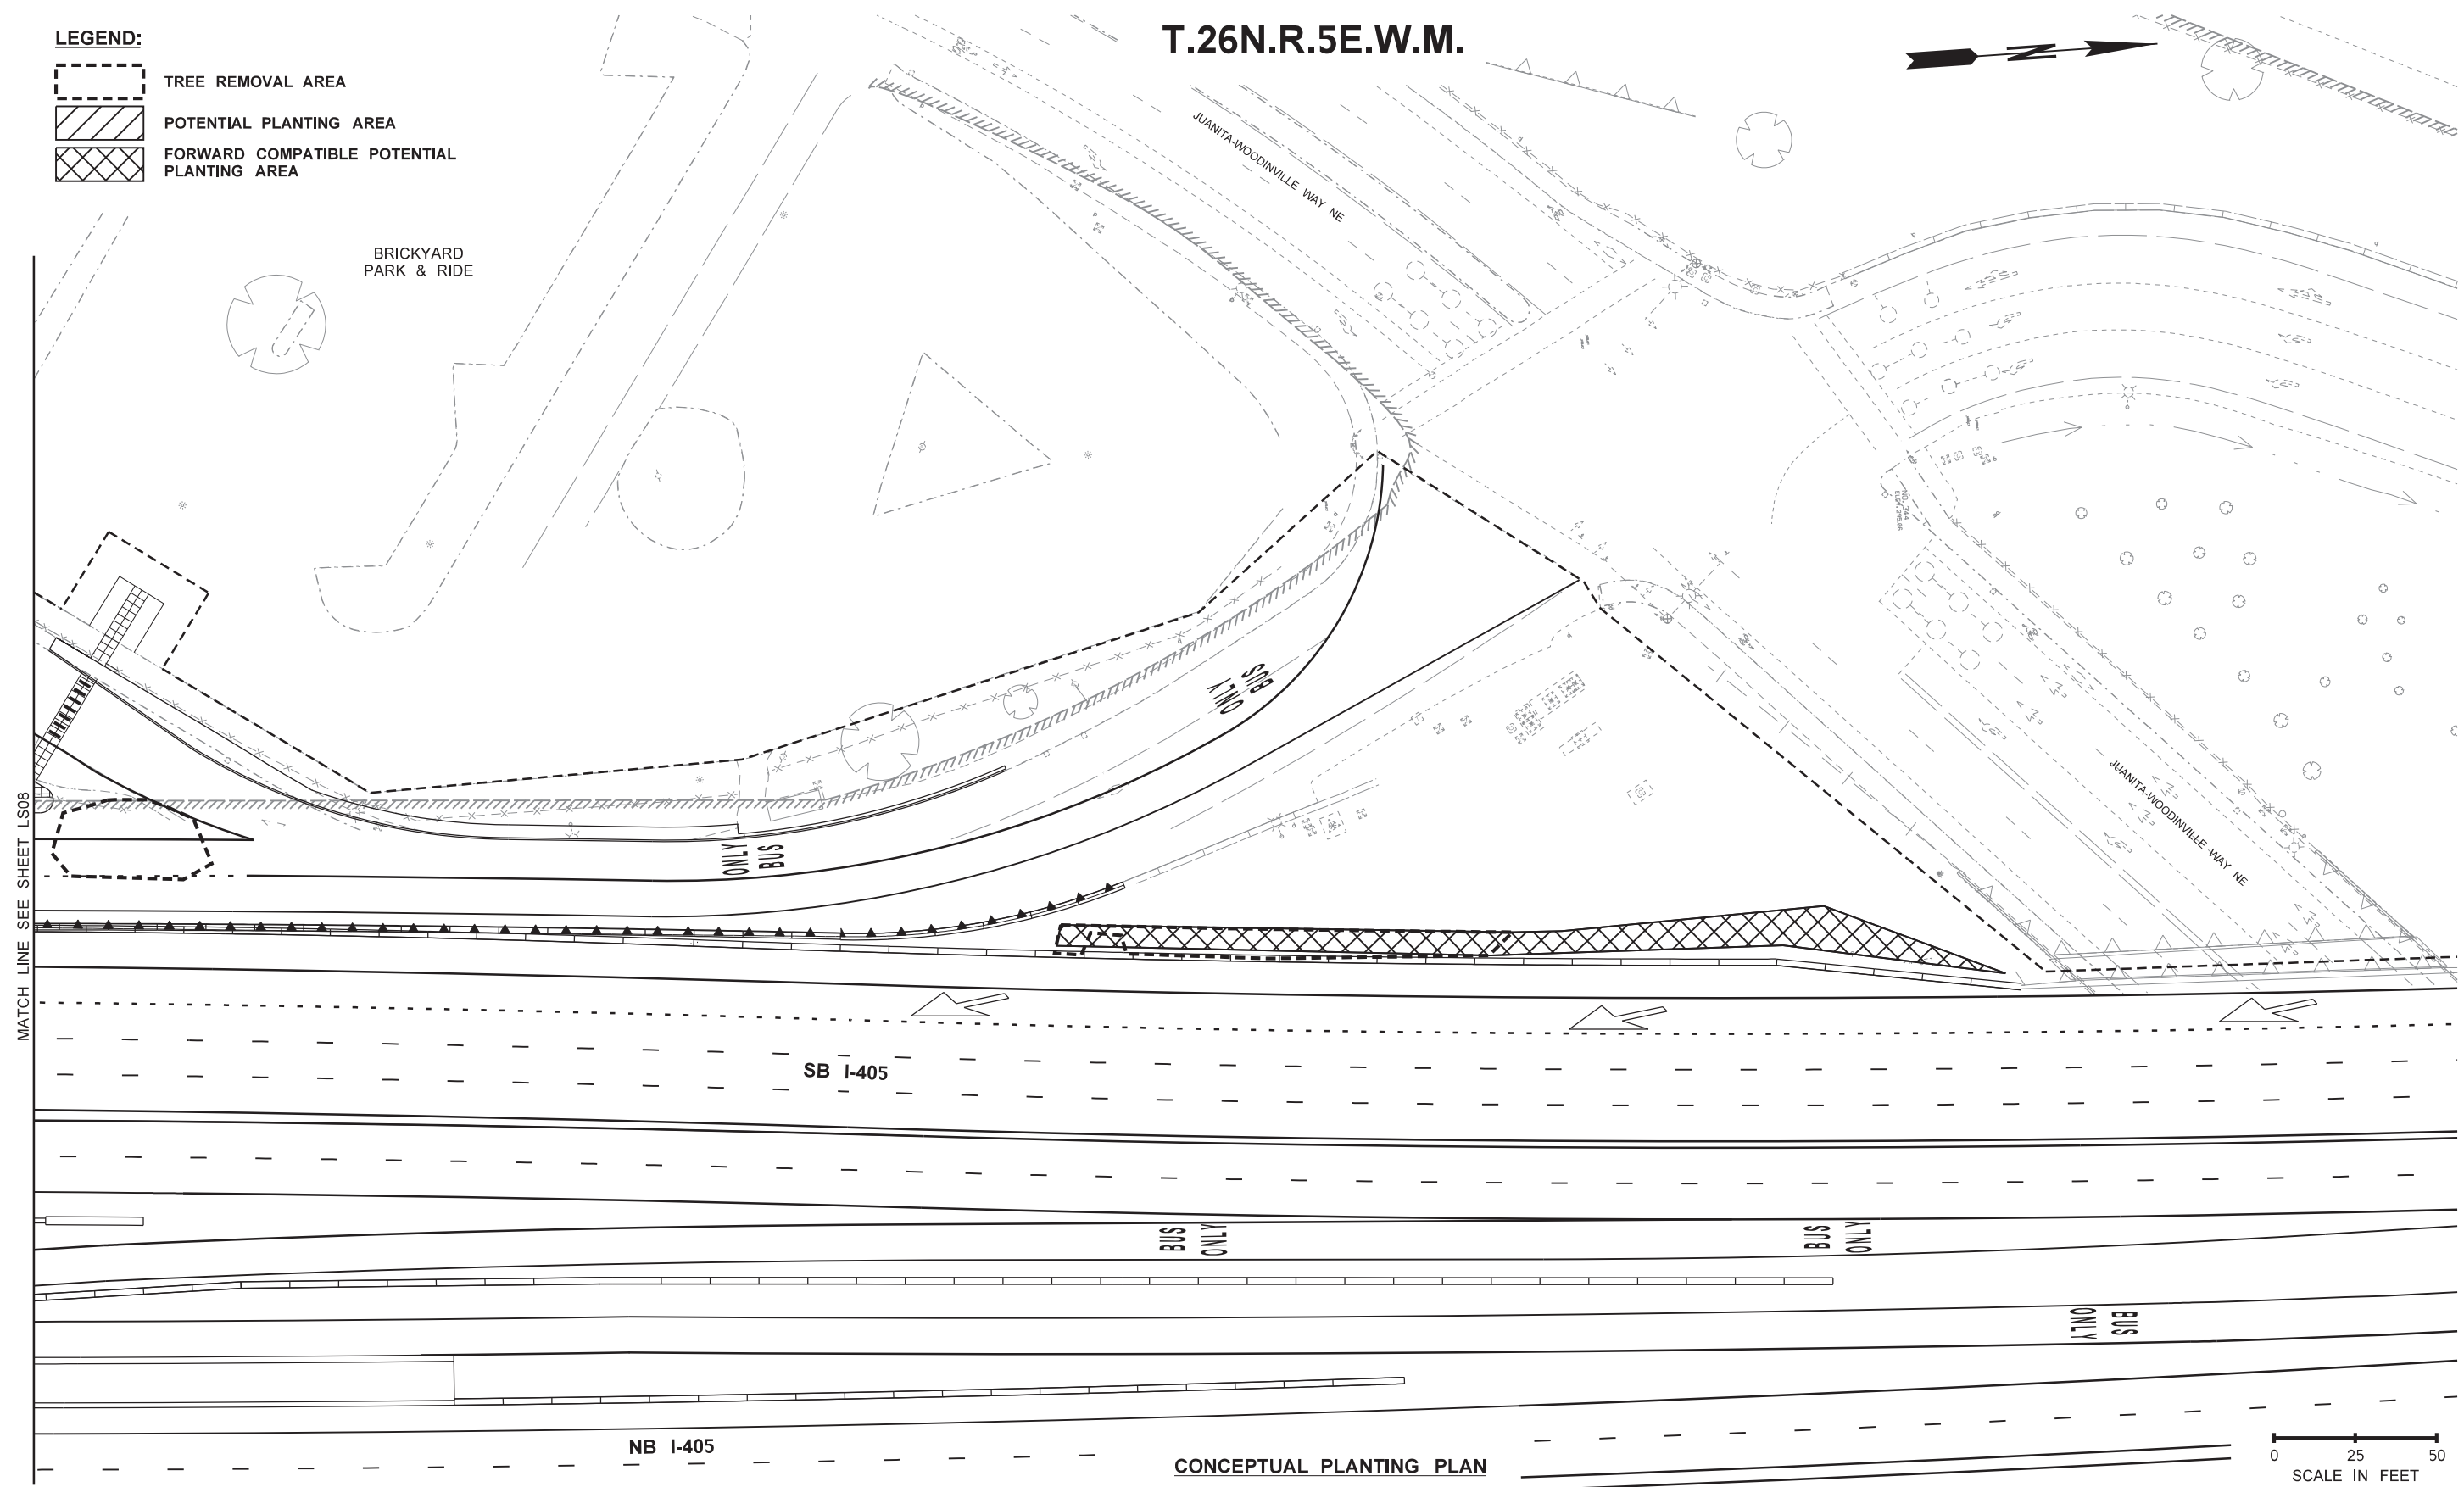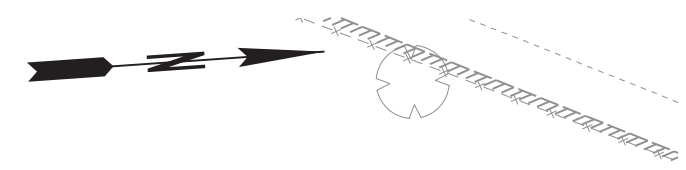


FILE NAME		c:\users\vyplem\lpw_wsd\td0253310\XL6138_PS_LS_09.dgn	
-----------	--	---	--	--	

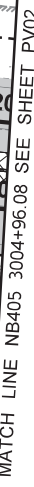

	IMPACT AREA LINE		REMOVE EXISTING IMPERVIOUS
	EX WETLAND		CEMENT CONCRETE SIDEWALK
	WETLAND MITIGATION BUFFER		PCCP NEW PAVEMENT
	STREAM		HMA NEW PAVEMENT
	ORDINARY HIGH WATER LINE		PCCP REHABILITATION
	CUT/FILL LINE		HMA OVERLAY
	PROPOSED NOISE WALL		CRUSHED SURFACE GRAVEL
	PROPOSED RETAINING WALL		

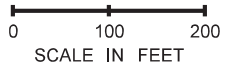
[illegible]

T.26N.R.5E.W.M.

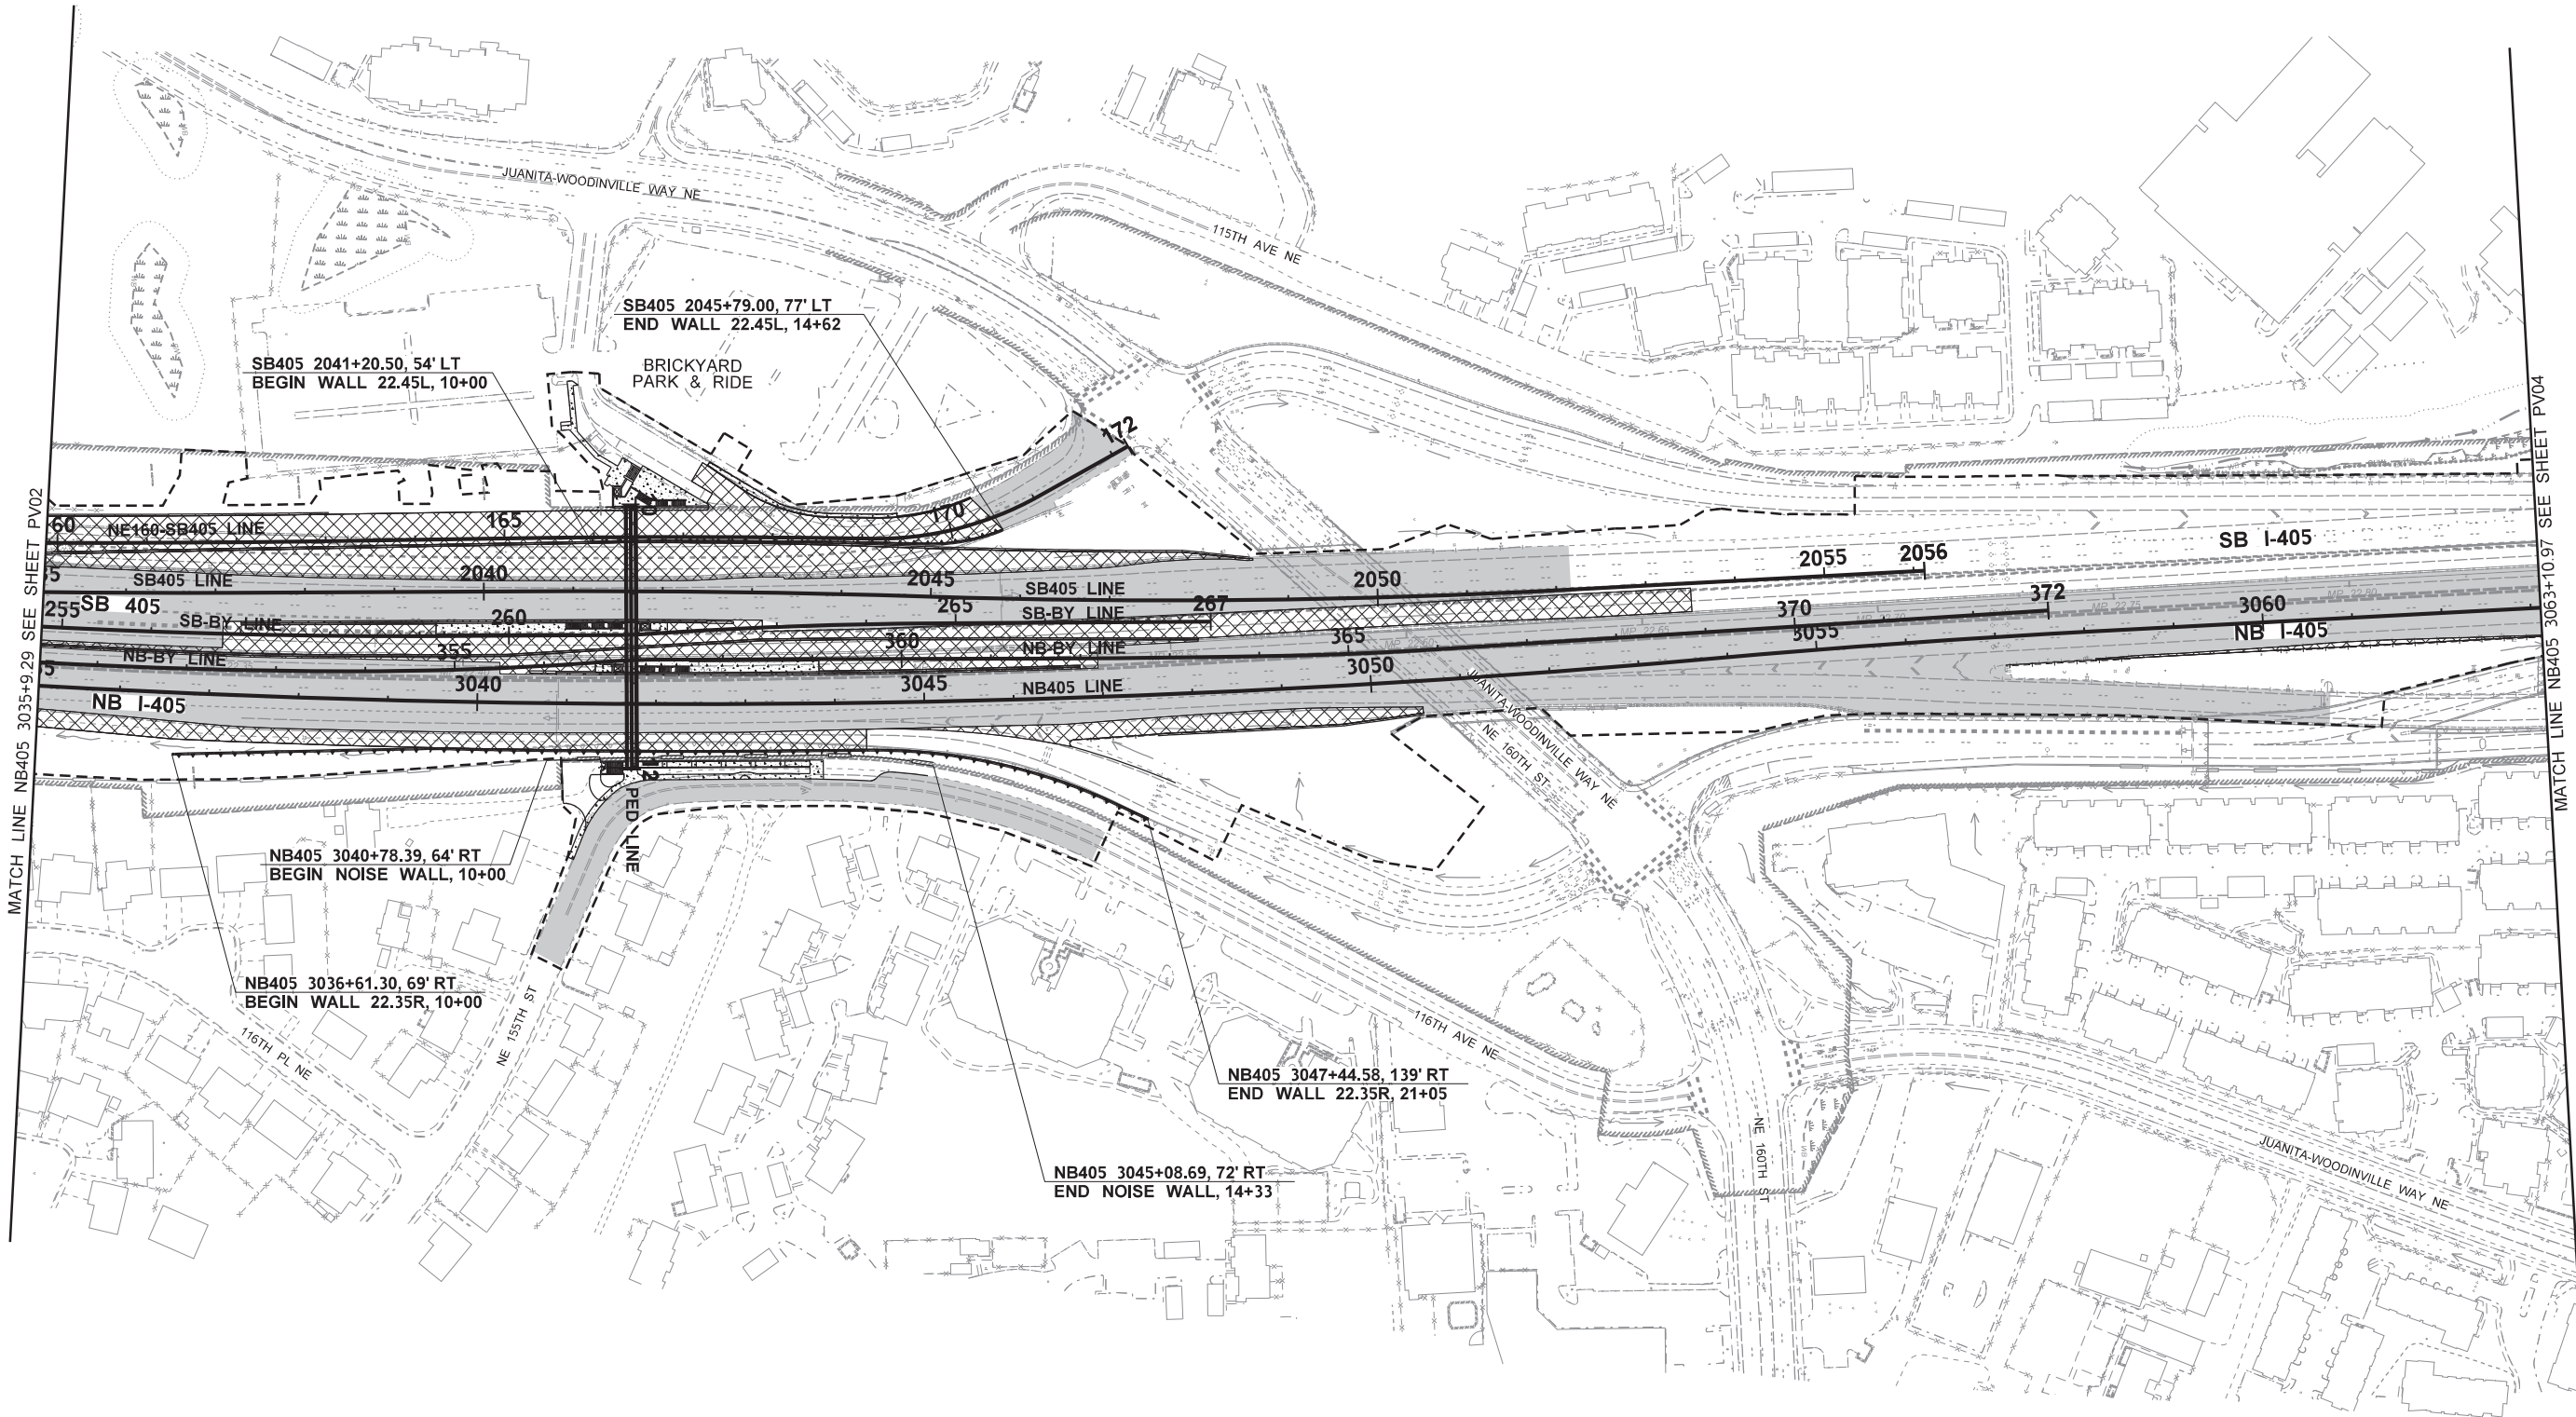


NOTES:

1. SEE SHEET PV01 FOR PAVING LEGEND.

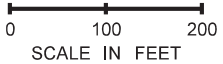

FILE NAME										c:\users\vyplem\lpw_wsdot\d0253310\XL6138_PS_PV_03.dgn	</									
-----------	--	--	----	--	--	--	--	--	--	--	--	--

T.26N.R.5E.W.M.

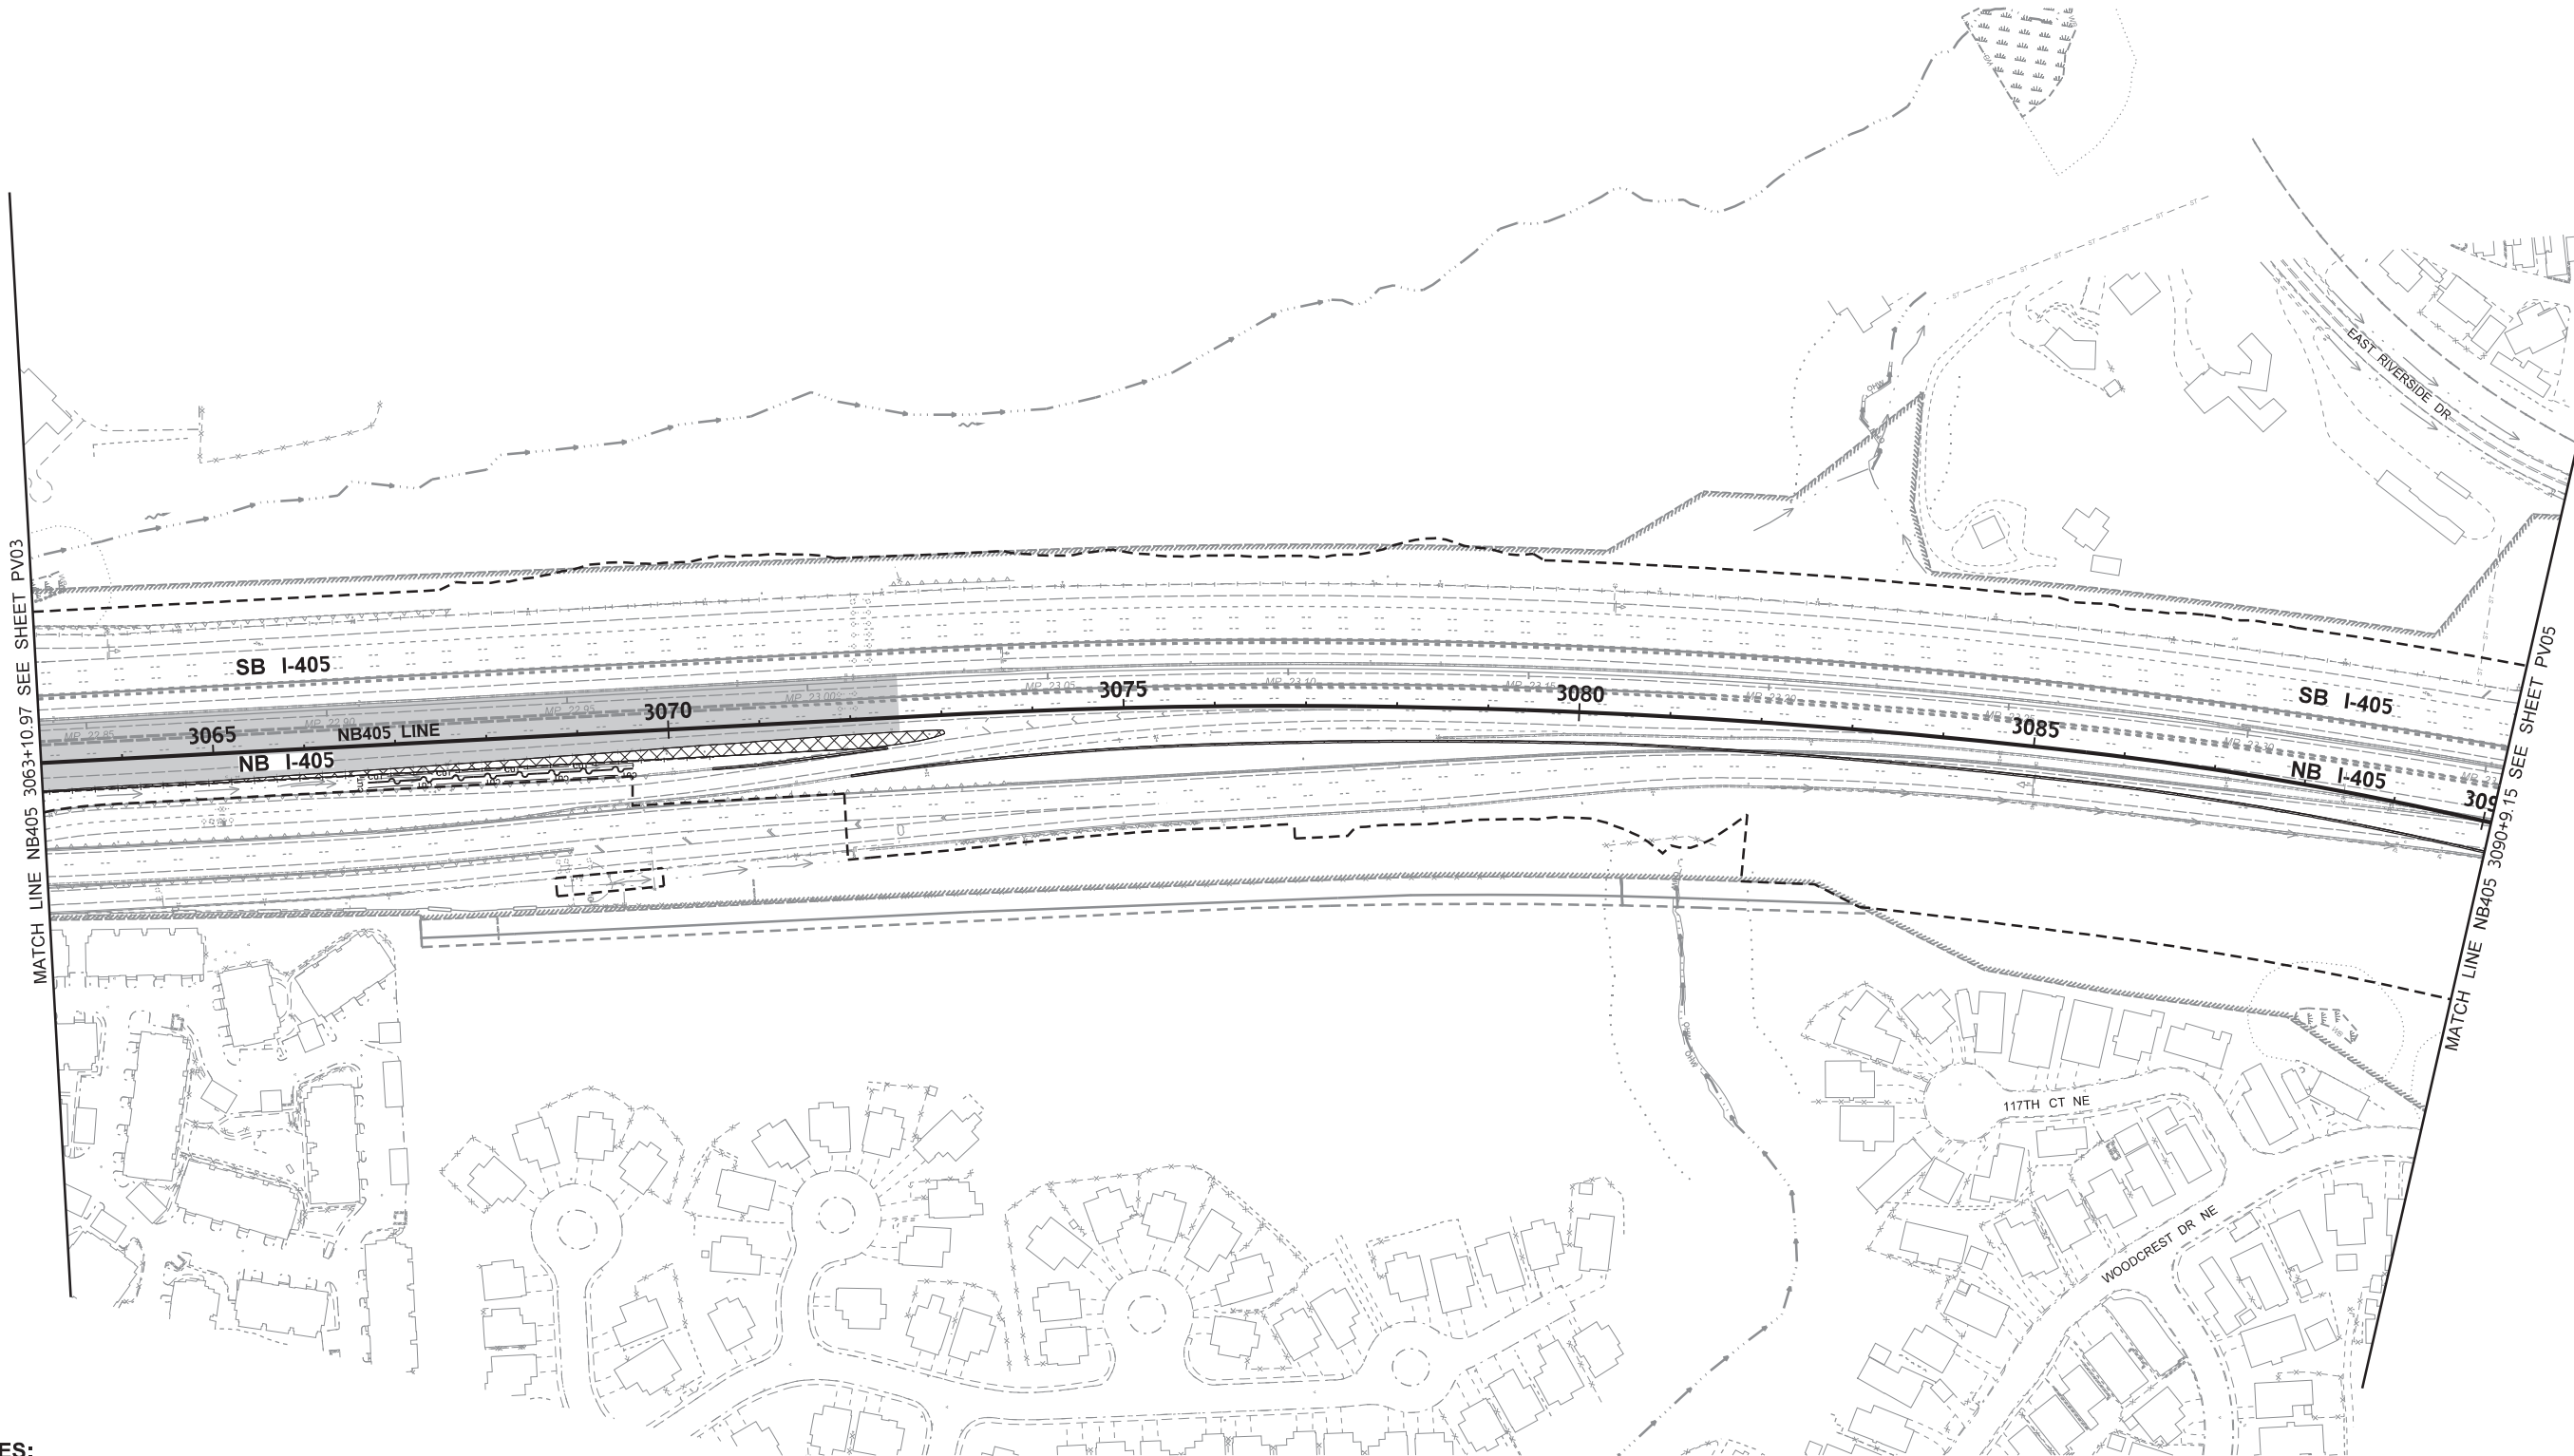

NOTES:

- 1. SEE SHEET PV01 FOR PAVING LEGEND.



FILE NAME										c:\users\vyplem\lpw_wsdot\d0253310\XL6138_PS_PV_04.dgn	
-----------	--	--	



1. SEE SHEET PV01 FOR PAVING LEGEND.

[illegible]




EXISTING	PROPOSED	
-----	=====	EDGE OF PAVEMENT
== == == ==	=====	PAVEMENT MARKING (DOUBLE LANE LINE)
.....		PAVEMENT MARKING (WIDE DOTTED LANE LINE)
- - - -	- - - -	PAVEMENT MARKING (LANE LINE)
=====	=====	PAVEMENT MARKING (EDGE LINE & SOLID LANE LINE)
=====	=====	PAVEMENT MARKING (STOP BAR)
	-----	IMPACT LINE

[illegible]




EXISTING	PROPOSED	
-----	—————	EDGE OF PAVEMENT
== == == ==	=====	PAVEMENT MARKING (DOUBLE LANE LINE)
.....		PAVEMENT MARKING (WIDE DOTTED LANE LINE)
- - - -	- - - -	PAVEMENT MARKING (LANE LINE)
—————	—————	PAVEMENT MARKING (EDGE LINE & SOLID LANE LINE)
—————	—————	PAVEMENT MARKING (STOP BAR)
	-----	IMPACT LINE

[illegible]

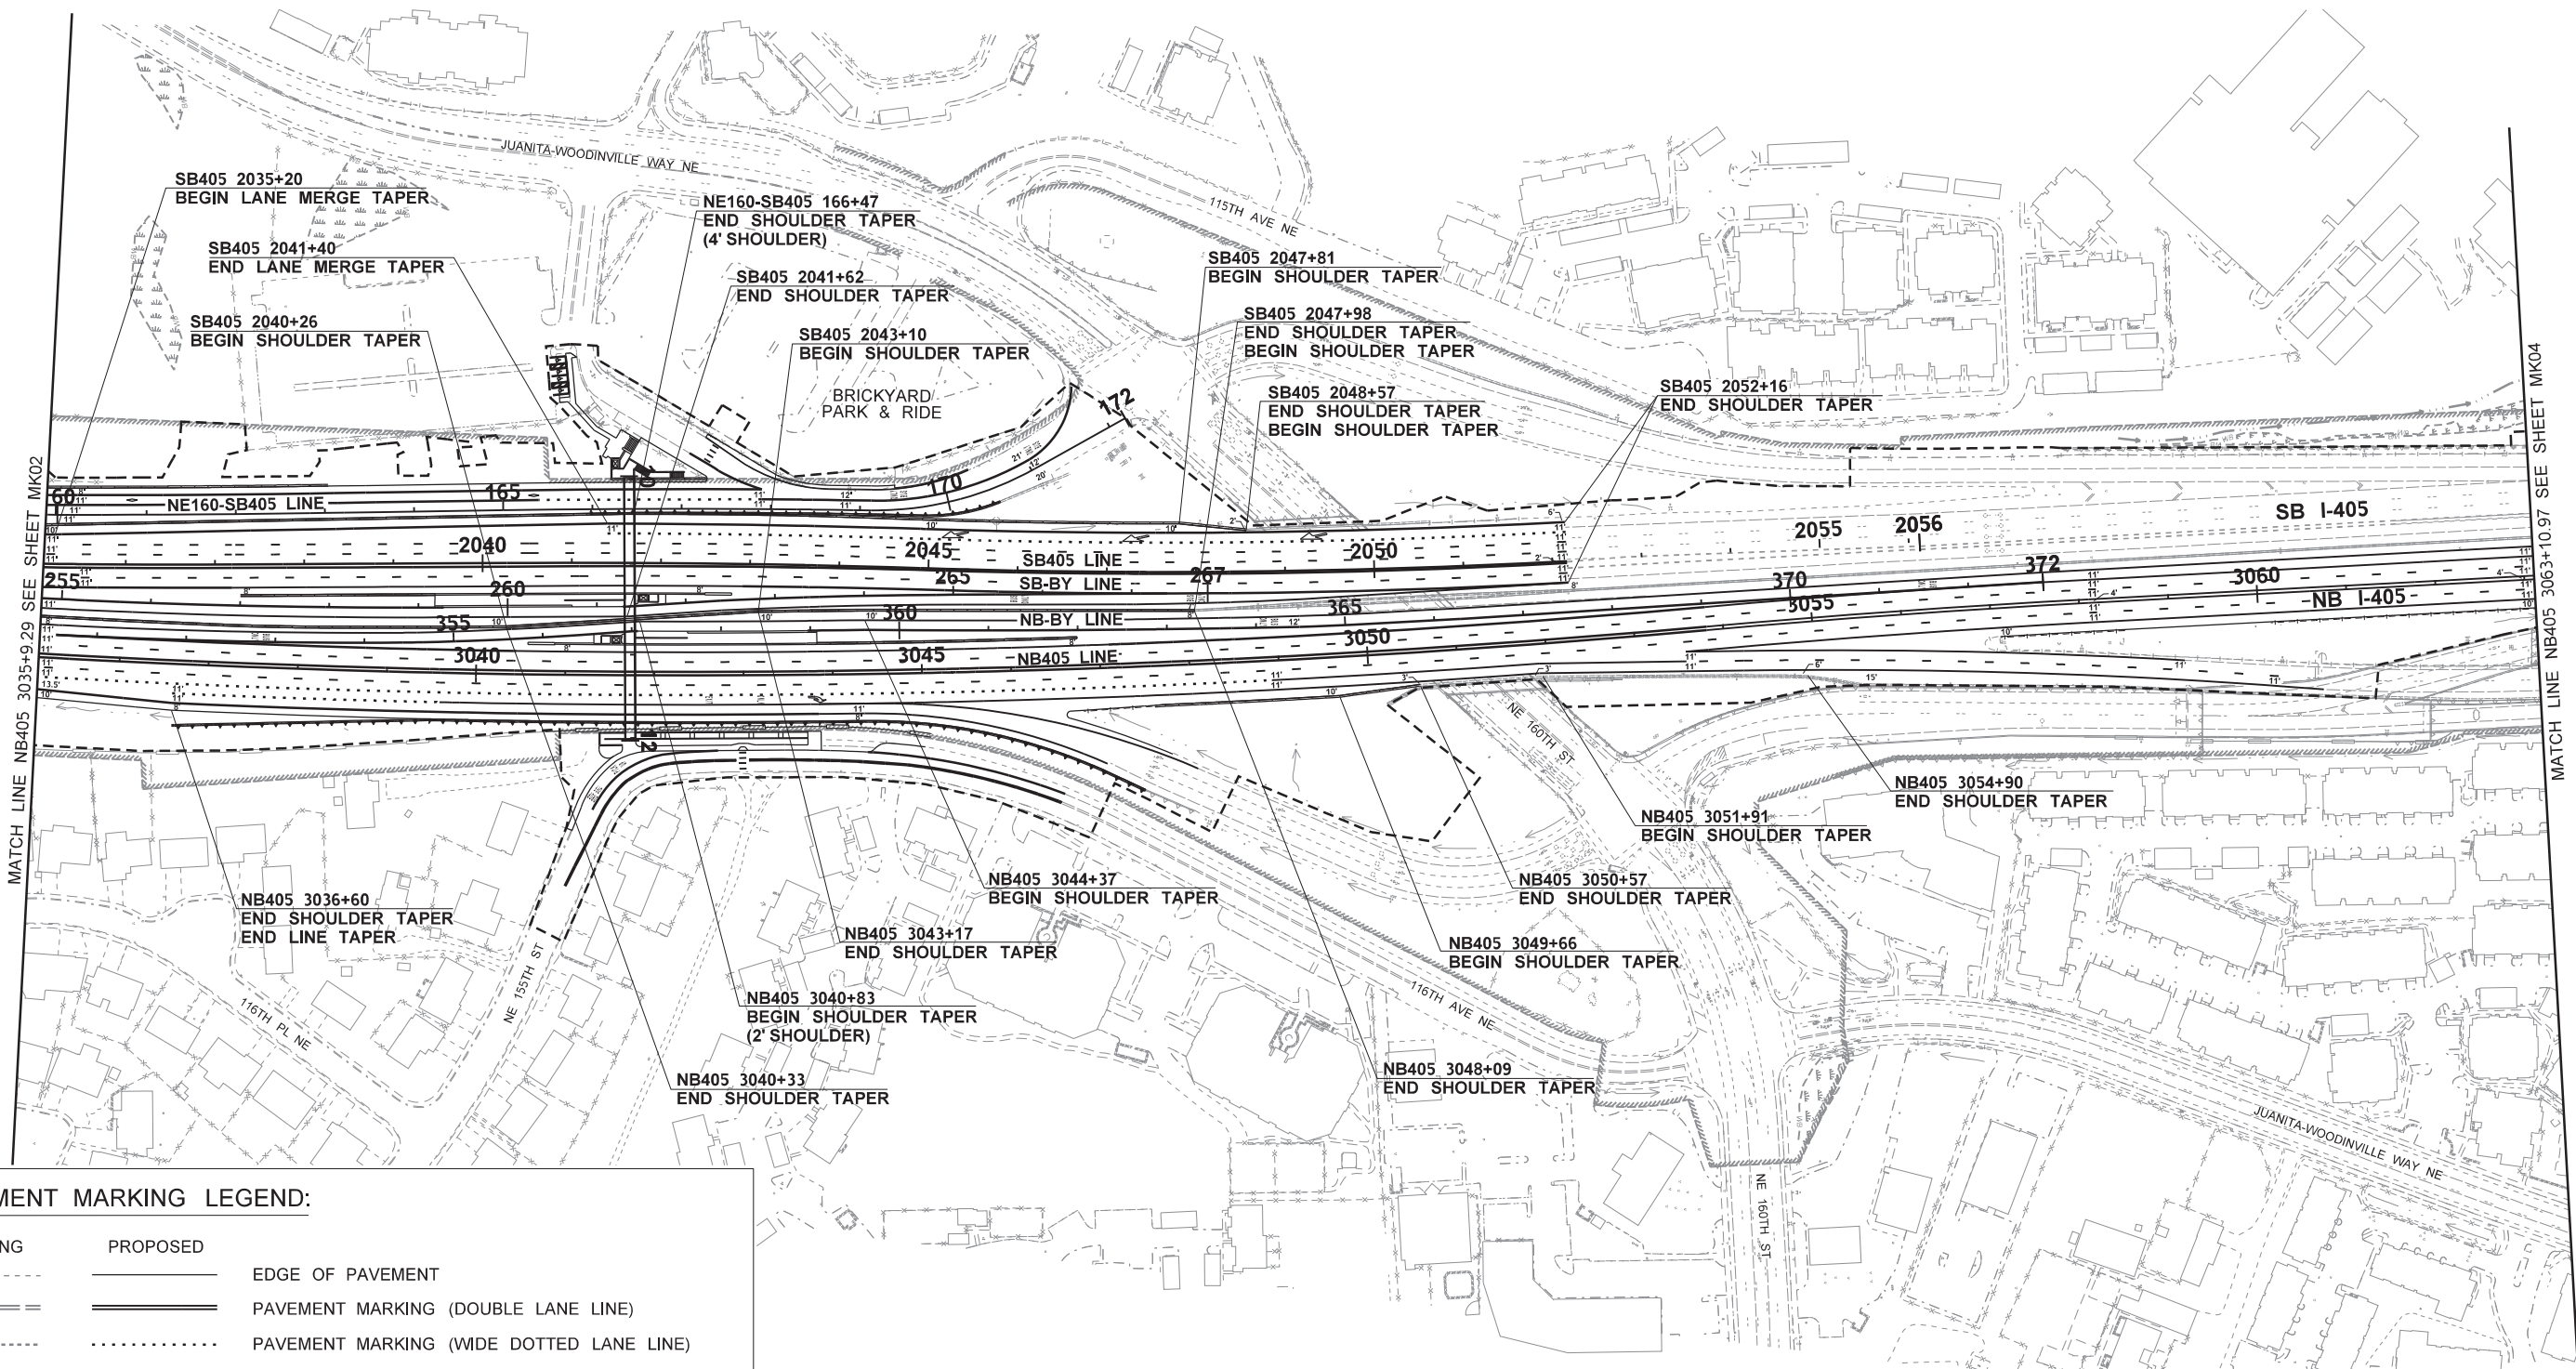

PAVEMENT MARKING LEGEND:

EXISTING	PROPOSED	
		EDGE OF PAVEMENT
		PAVEMENT MARKING (DOUBLE LANE LINE)
		PAVEMENT MARKING (WIDE DOTTED LANE LINE)
		PAVEMENT MARKING (LANE LINE)
		PAVEMENT MARKING (EDGE LINE & SOLID LANE LINE)
		PAVEMENT MARKING (STOP BAR)
		IMPACT LINE

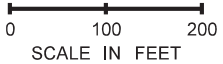

FILE NAME	c:\users\taylor\pwwsdot\d0253310\XL6138_PS_MK_03.dgn	REGION NO.	STATE	FED.AID PROJ.NO.	REVIEW COPY 5% CONCEPTUAL DESIGN NOT FOR CONSTRUCTION		I-405 BRICKYARD PARK AND RIDE INLINE FREEWAY STATION BRT PROJECT	PLAN REF NO
TIME	10:17:03 AM	10	WASH					MK03
DATE	12/23/2019							
PLOTTED BY	taylor							
DESIGNED BY	K. MONROE				LOCATION NO. XL6138	Washington State Department of Transportation	PAVEMENT MARKING PLAN	SHEET
ENTERED BY	M. VYPLEL							40
CHECKED BY	M. ROHILA							OF
PROJ. ENGR.	C. BARNETT							54
REGIONAL ADM.	K. HENRY	REVISION	DATE	BY				SHEETS




EXISTING	PROPOSED	
----	_____	EDGE OF PAVEMENT
=====	=====	PAVEMENT MARKING (DOUBLE LANE LINE)
.....		PAVEMENT MARKING (WIDE DOTTED LANE LINE)
- - - -	- - - -	PAVEMENT MARKING (LANE LINE)
_____	_____	PAVEMENT MARKING (EDGE LINE & SOLID LANE LINE)
=====	=====	PAVEMENT MARKING (STOP BAR)
	-----	IMPACT LINE

FILE NAME c:\users\taylor\pw_wsdot\0253310\XL6138_PS_MK_04.dgn										REVIEW COPY 5% CONCEPTUAL DESIGN NOT FOR CONSTRUCTION		 Washington State Department of Transportation	I-405 BRICKYARD PARK AND RIDE INLINE FREEWAY STATION BRT PROJECT		PLAN REF NO MK04
TIME	10:17:06 AM				REGION NO.	STATE	FED.AID PROJ.NO.								
DATE	12/23/2019				10	WASH									
PLOTTED BY	taylor				JOB NUMBER										
DESIGNED BY	K. MONROE				CONTRACT NO.										
ENTERED BY	M. VYPLEL				LOCATION NO.										
CHECKED BY	M. ROHILA				XL6138										
PROJ. ENGR.	C. BARNETT										SHEET 41 OF 54 SHEETS				
REGIONAL ADM.	K. HENRY				REVISION		DATE	BY				PAVEMENT MARKING PLAN			


T.26N.R.5E.W.M.

PAVEMENT MARKING LEGEND:

EXISTING	PROPOSED	
		EDGE OF PAVEMENT
		PAVEMENT MARKING (DOUBLE LANE LINE)
		PAVEMENT MARKING (WIDE DOTTED LANE LINE)
		PAVEMENT MARKING (LANE LINE)
		PAVEMENT MARKING (EDGE LINE & SOLID LANE LINE)
		PAVEMENT MARKING (STOP BAR)
		IMPACT LINE

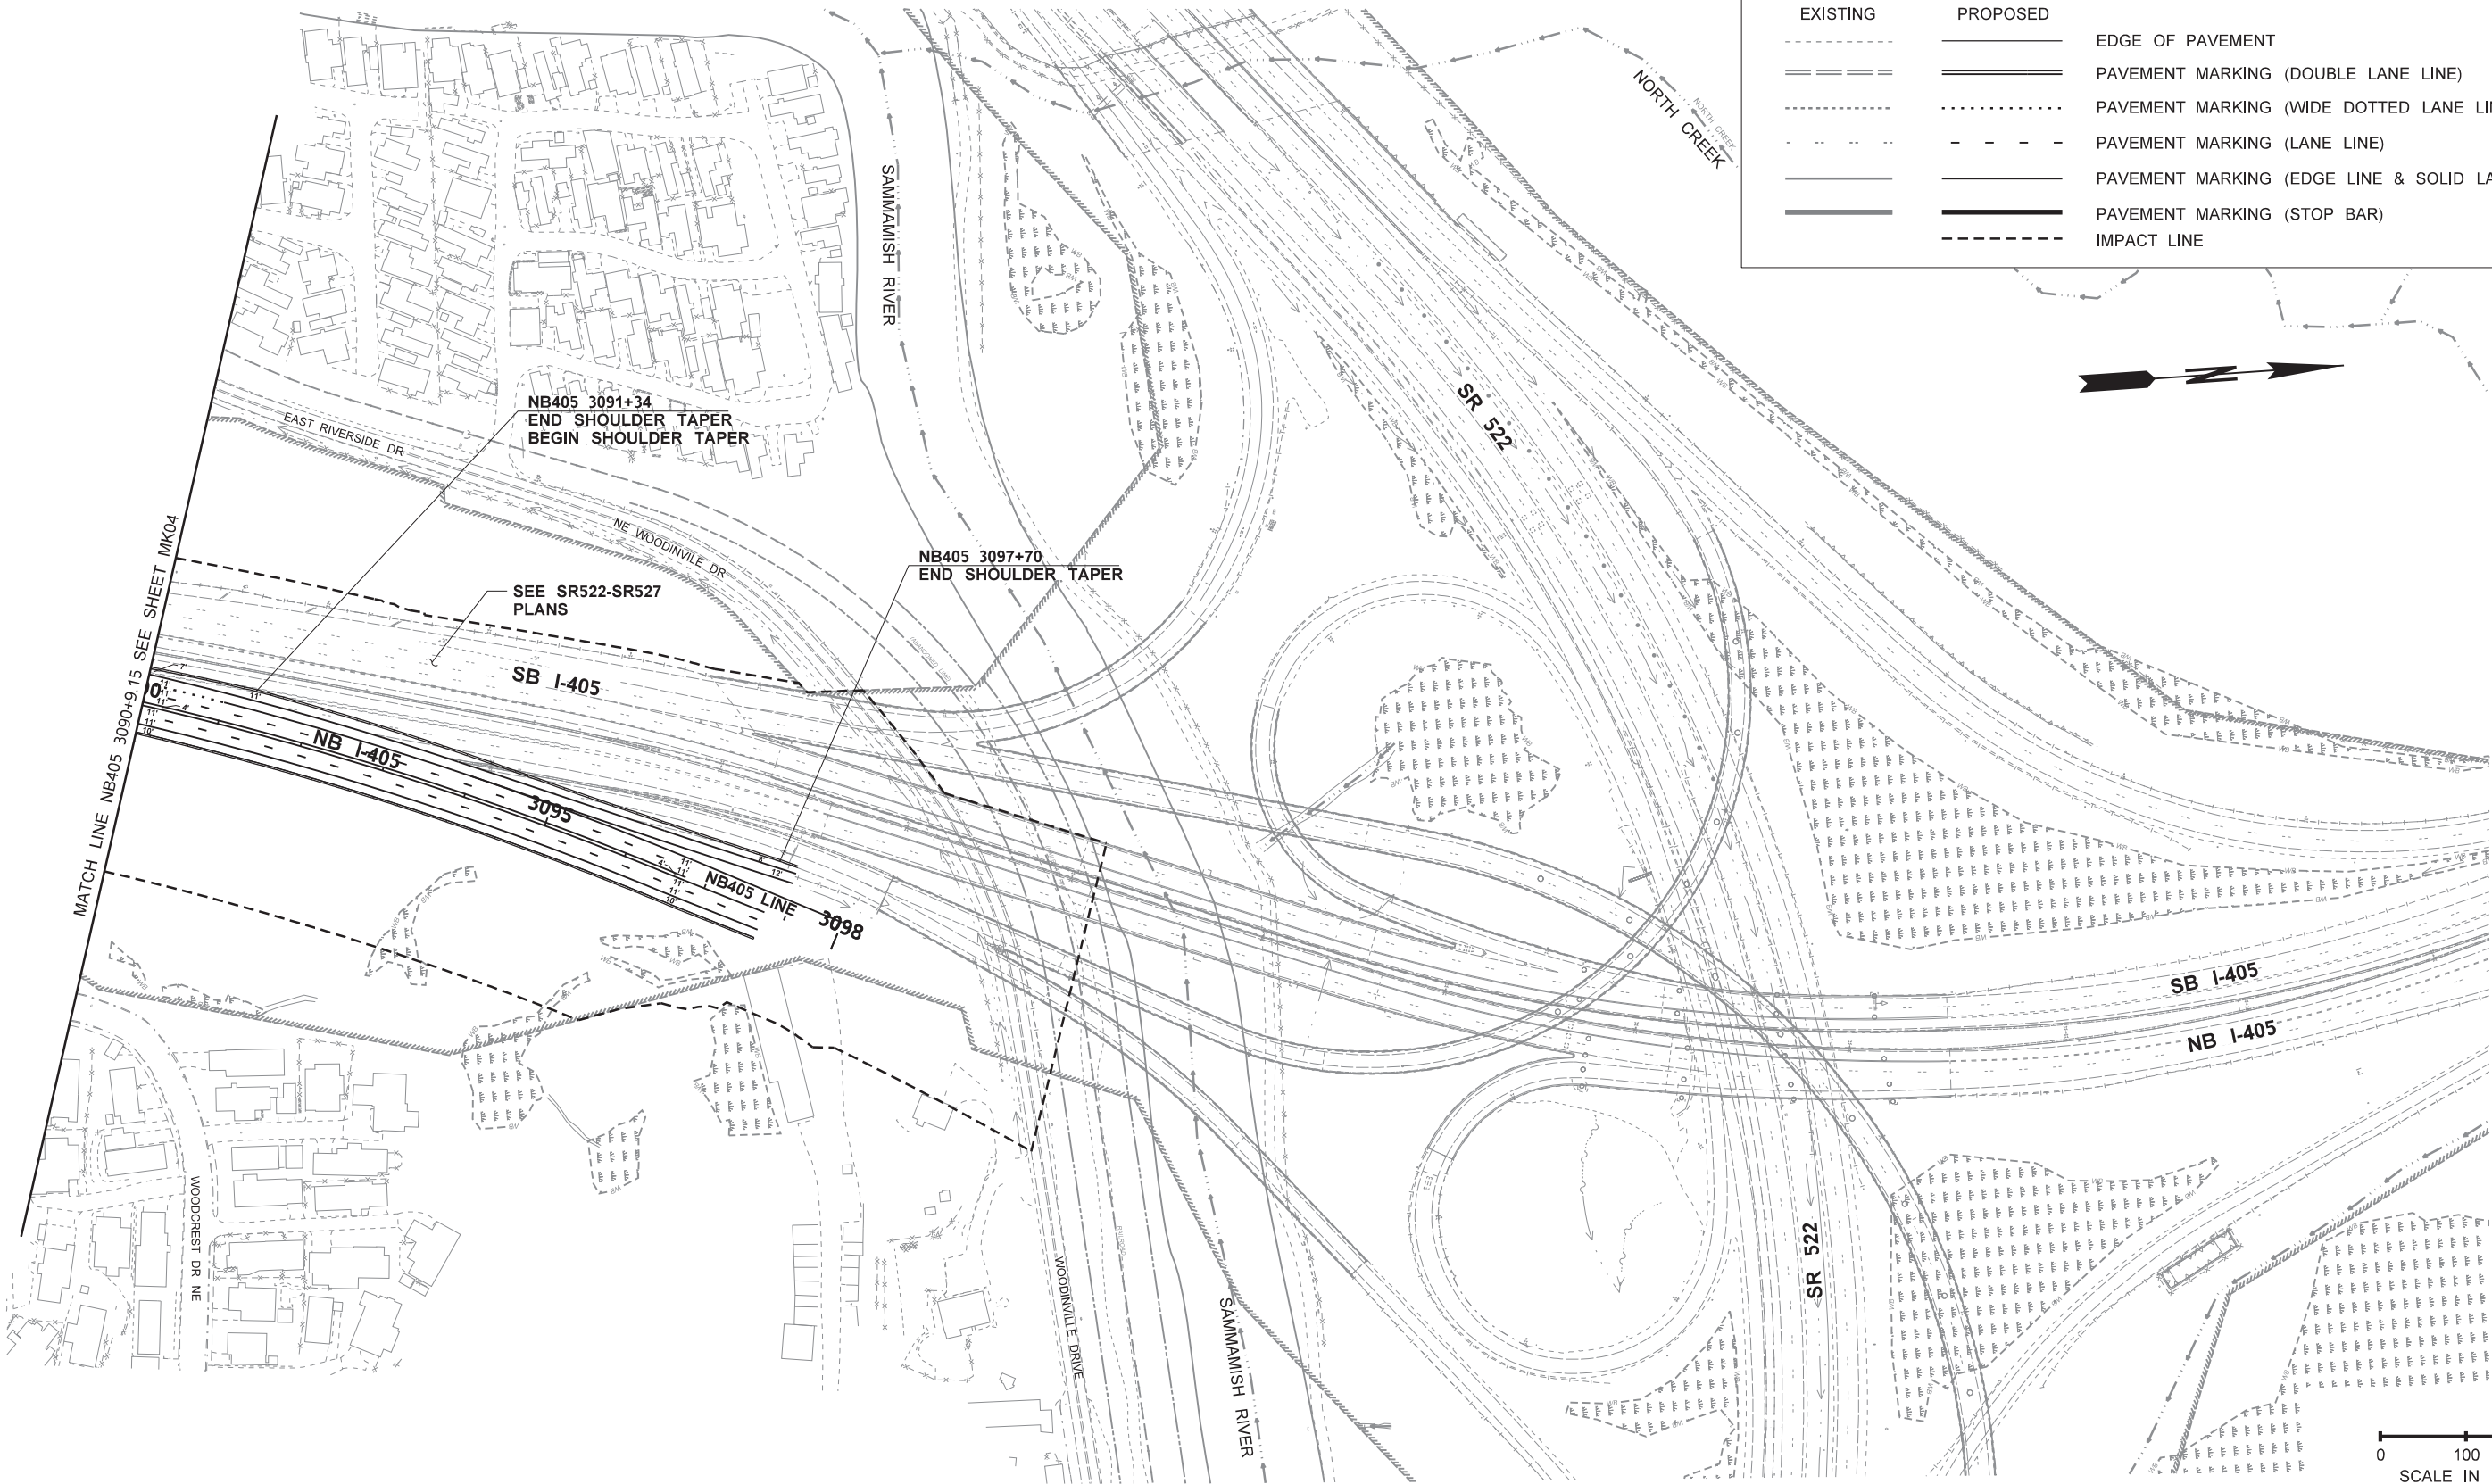

FILE NAME										c:\users\taylor\pw_wsdot\ld0253310\XL6138_PS_MK_05.dgn	
-----------	--	--	

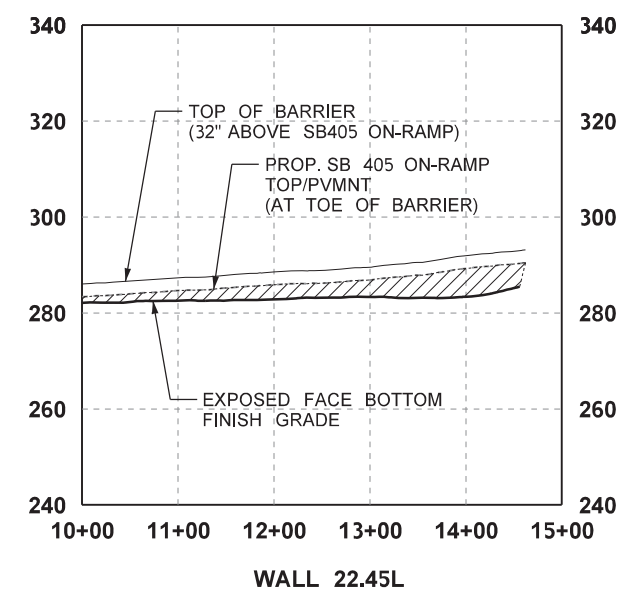

HZ SCALE : 1"=100'
VERT SCALE : 1"=20'



NAVD) 88

FILE NAME		c:\users\vyplem\lpw_wsdotd0253310\XL6138_PS_PR_WA01.dgn										REVIEW COPY 5% CONCEPTUAL DESIGN NOT FOR CONSTRUCTION		 Washington State Department of Transportation		I-405 BRICKYARD PARK AND RIDE INLINE FREEWAY STATION BRT PROJECT		PLAN REF NO	WA01
TIME	7:09:47 AM					REGION NO.	STATE	FED.AID PROJ.NO.											
DATE	12/20/2019					10	WASH			JOB NUMBER									
PLOTTED BY	vyplemi					CONTRACT NO.		LOCATION NO. XL6138											
DESIGNED BY	K. MONROE																		
ENTERED BY	M. VYPLEL					BY		REVISION		DATE									
CHECKED BY	M. ROHILA																		
PROJ. ENGR.	C. BARNETT					REGIONAL ADM.		K. HENRY		DATE									
REGIONAL ADM.	K. HENRY																		
													 Washington State Department of Transportation		WALL PROFILES		SHEET 43 OF 54 SHEETS		


ITS LEGEND:

EXISTING	NEW	
		TOLL RATE SIGN (TRS)
		TOLL GANTRY
		TOLL CABINET
		LOOP DETECTOR
		TYPE WR LOOP DETECTOR
		CABLE VAULT
		PULL BOX
		PERMANENT TRAFFIC RECORDER
		ELECTRICAL SERVICE CABINET
		TYPE 2 RAMP METER POLE (SINGLE/TWO-LANE) OR TRAFFIC SIGNAL STANDARD
		UPS CABINET
		TRANSFORMER CABINET
		INTERMEDIATE POWER AND COMMUNICATIONS CABINET
		GENERATOR
		DATA STATION, RAMP METER CABINET OR TRAFFIC SIGNAL CABINET
		ROAD WEATHER INFORMATION SYSTEM
		CCTV CAMERA
		CCTV CABINET
		VARIABLE MESSAGE SIGN (VMS)
		VMS, TRS OR HSR CABINET
		HIGHWAY ADVISORY RADIO SIGN (HARS)
		HARS CABINET
		HIGHWAY ADVISORY RADIO TRANSMITTER
		FLASHING BEACONS
		COMMUNICATIONS HUB
		JUNCTION BOX TYPE 1
		JUNCTION BOX TYPE 2
		JUNCTION BOX TYPE 8
		TYPE 1 RAMP METER POLE
		LIGHT STANDARD
		SIGN BRIDGE
		CANTILEVER SIGN STRUCTURE
		ADDITIONAL ILLUMINATION DESIGN AREAS
		IMPACT LINE

[illegible]

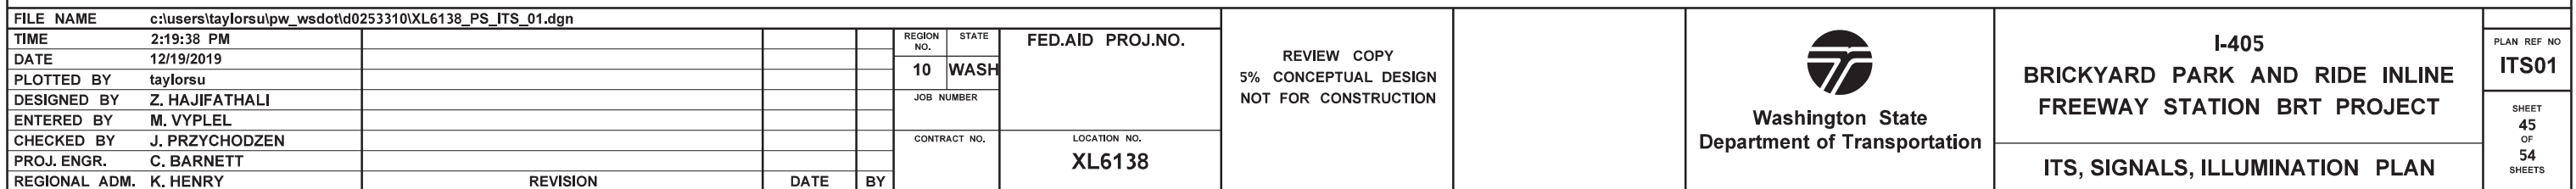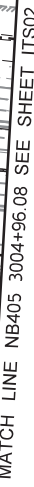


T.26N.R.5E.W.M.

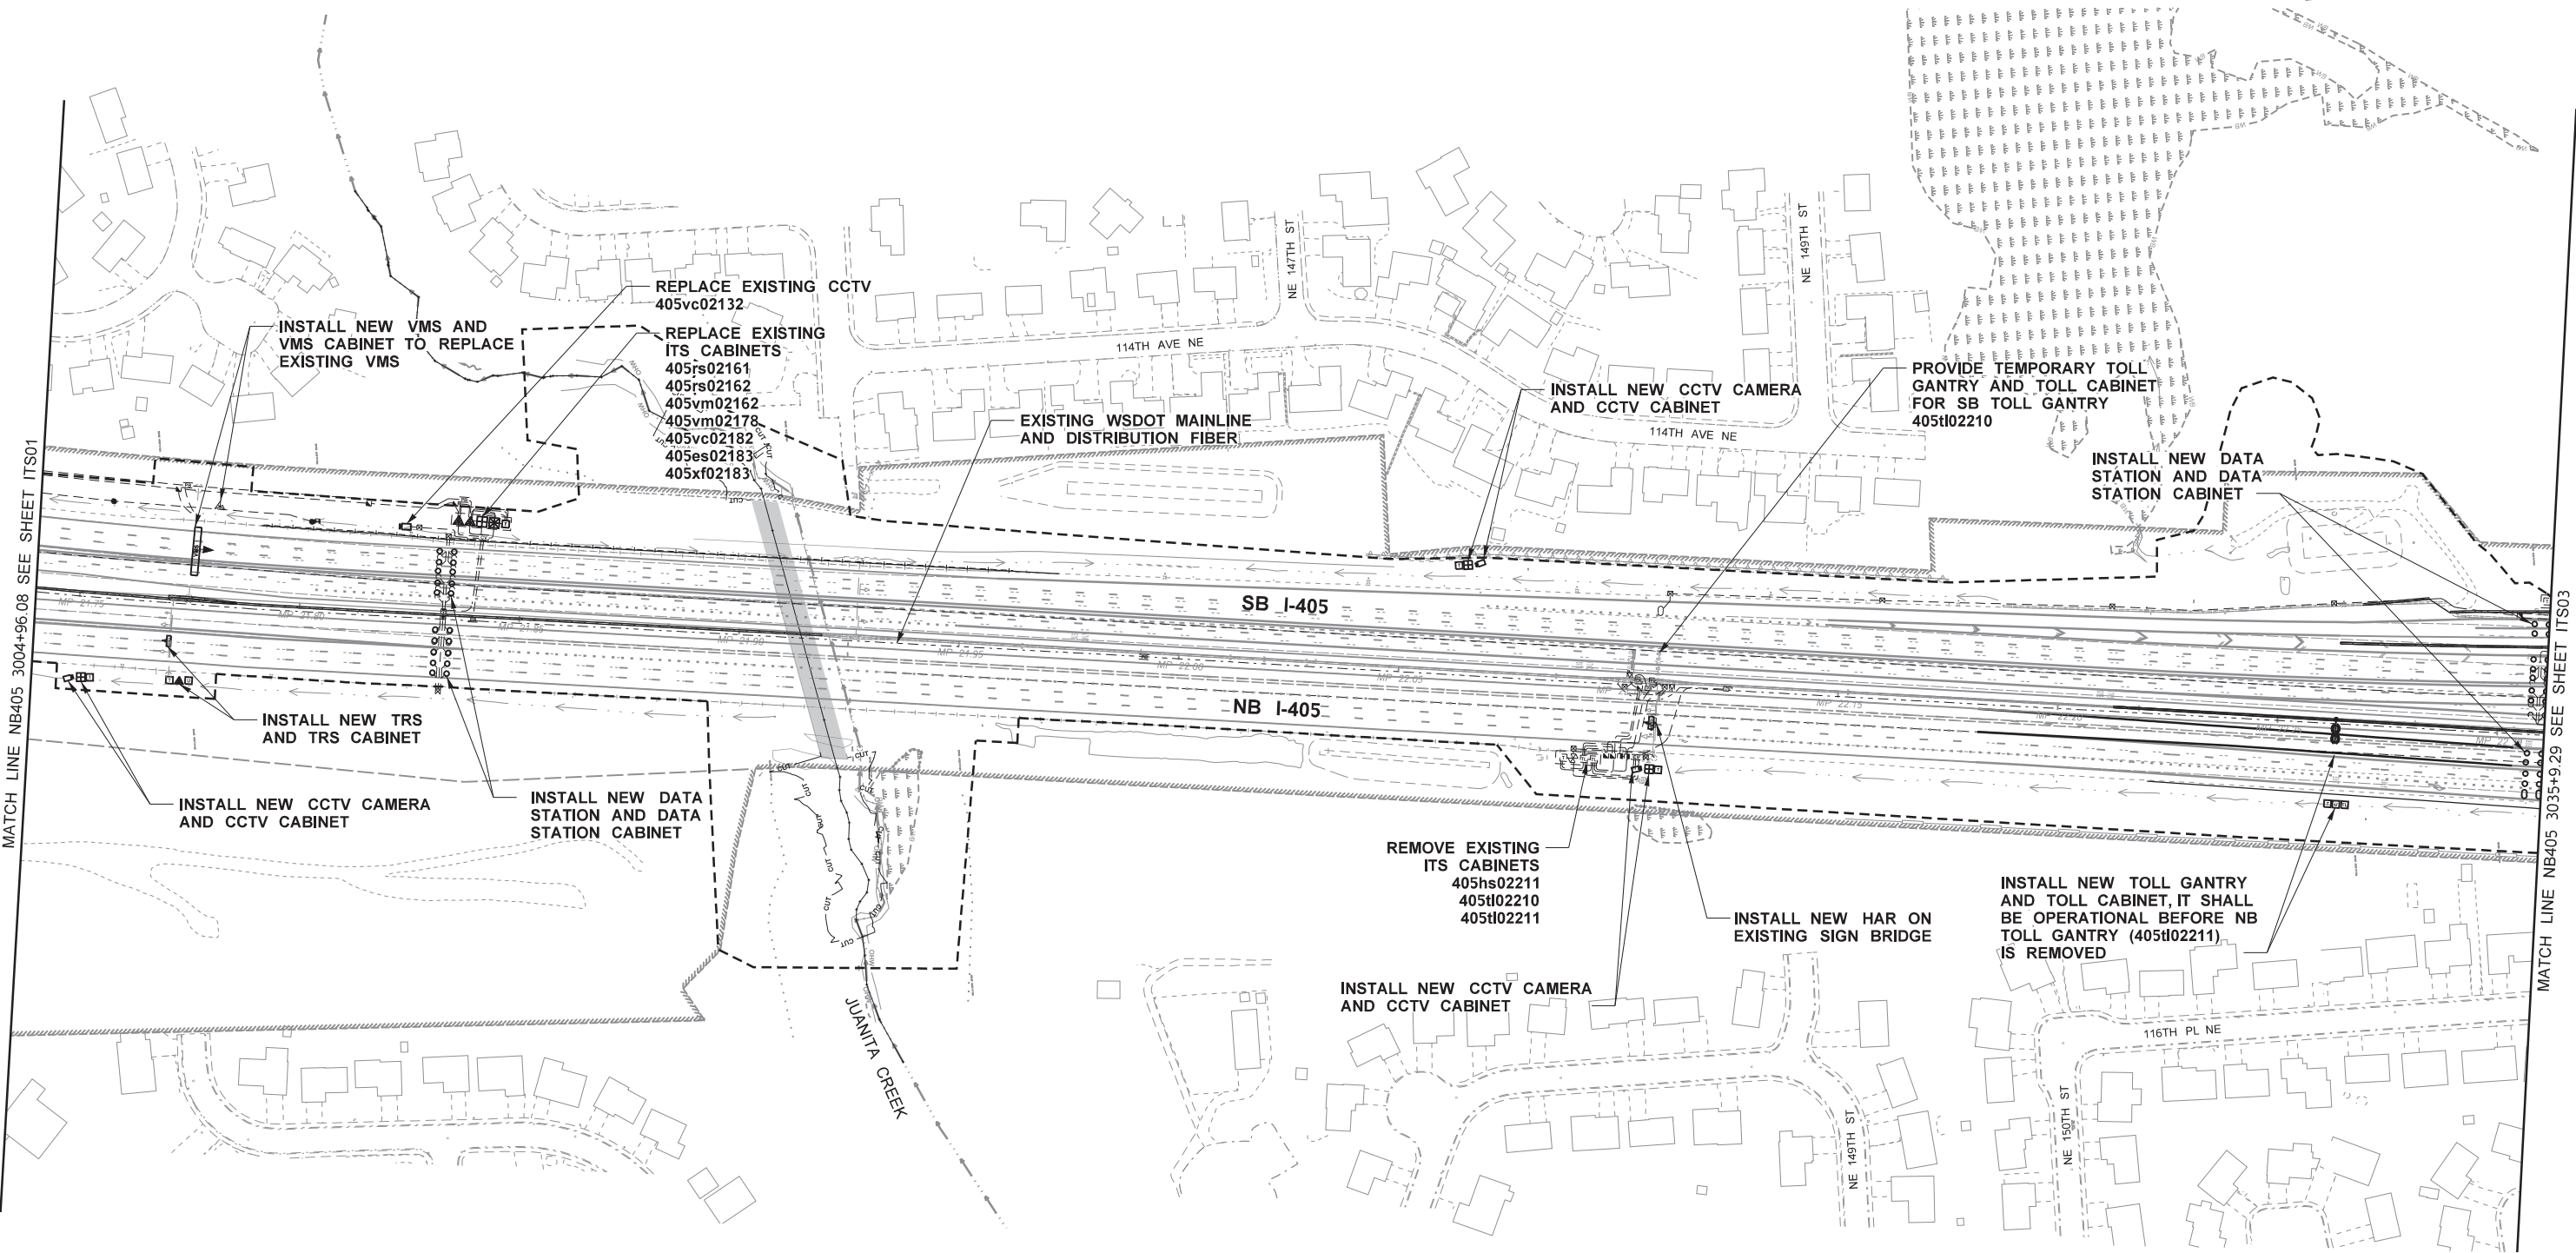

c:\users\taylor\pwwsdot\d0253310\XL6138_PS_ITS_02.dgn										FED.AID PROJ.NO.		REVIEW COPY 5% CONCEPTUAL DESIGN NOT FOR CONSTRUCTION	 Washington State Department of Transportation	I-405 BRICKYARD PARK AND RIDE INLINE FREEWAY STATION BRT PROJECT		PLAN REF NO ITS02
TIME	2:19:42 PM				REGION NO.	STATE										
DATE	12/19/2019				10	WASH										
PLOTTED BY	taylor				JOB NUMBER											
DESIGNED BY	Z. HAJIFATHALI				CONTRACT NO.		LOCATION NO. XL6138									
ENTERED BY	M. VYPLEL															
CHECKED BY	J. PRZYCHODZEN															
PROJ. ENGR.	C. BARNETT															
REGIONAL ADM.	K. HENRY	REVISION	DATE	BY												
													ITS, SIGNALS, ILLUMINATION PLAN		SHEET 46 OF 54 SHEETS	

T.26N.R.5E.W.M.

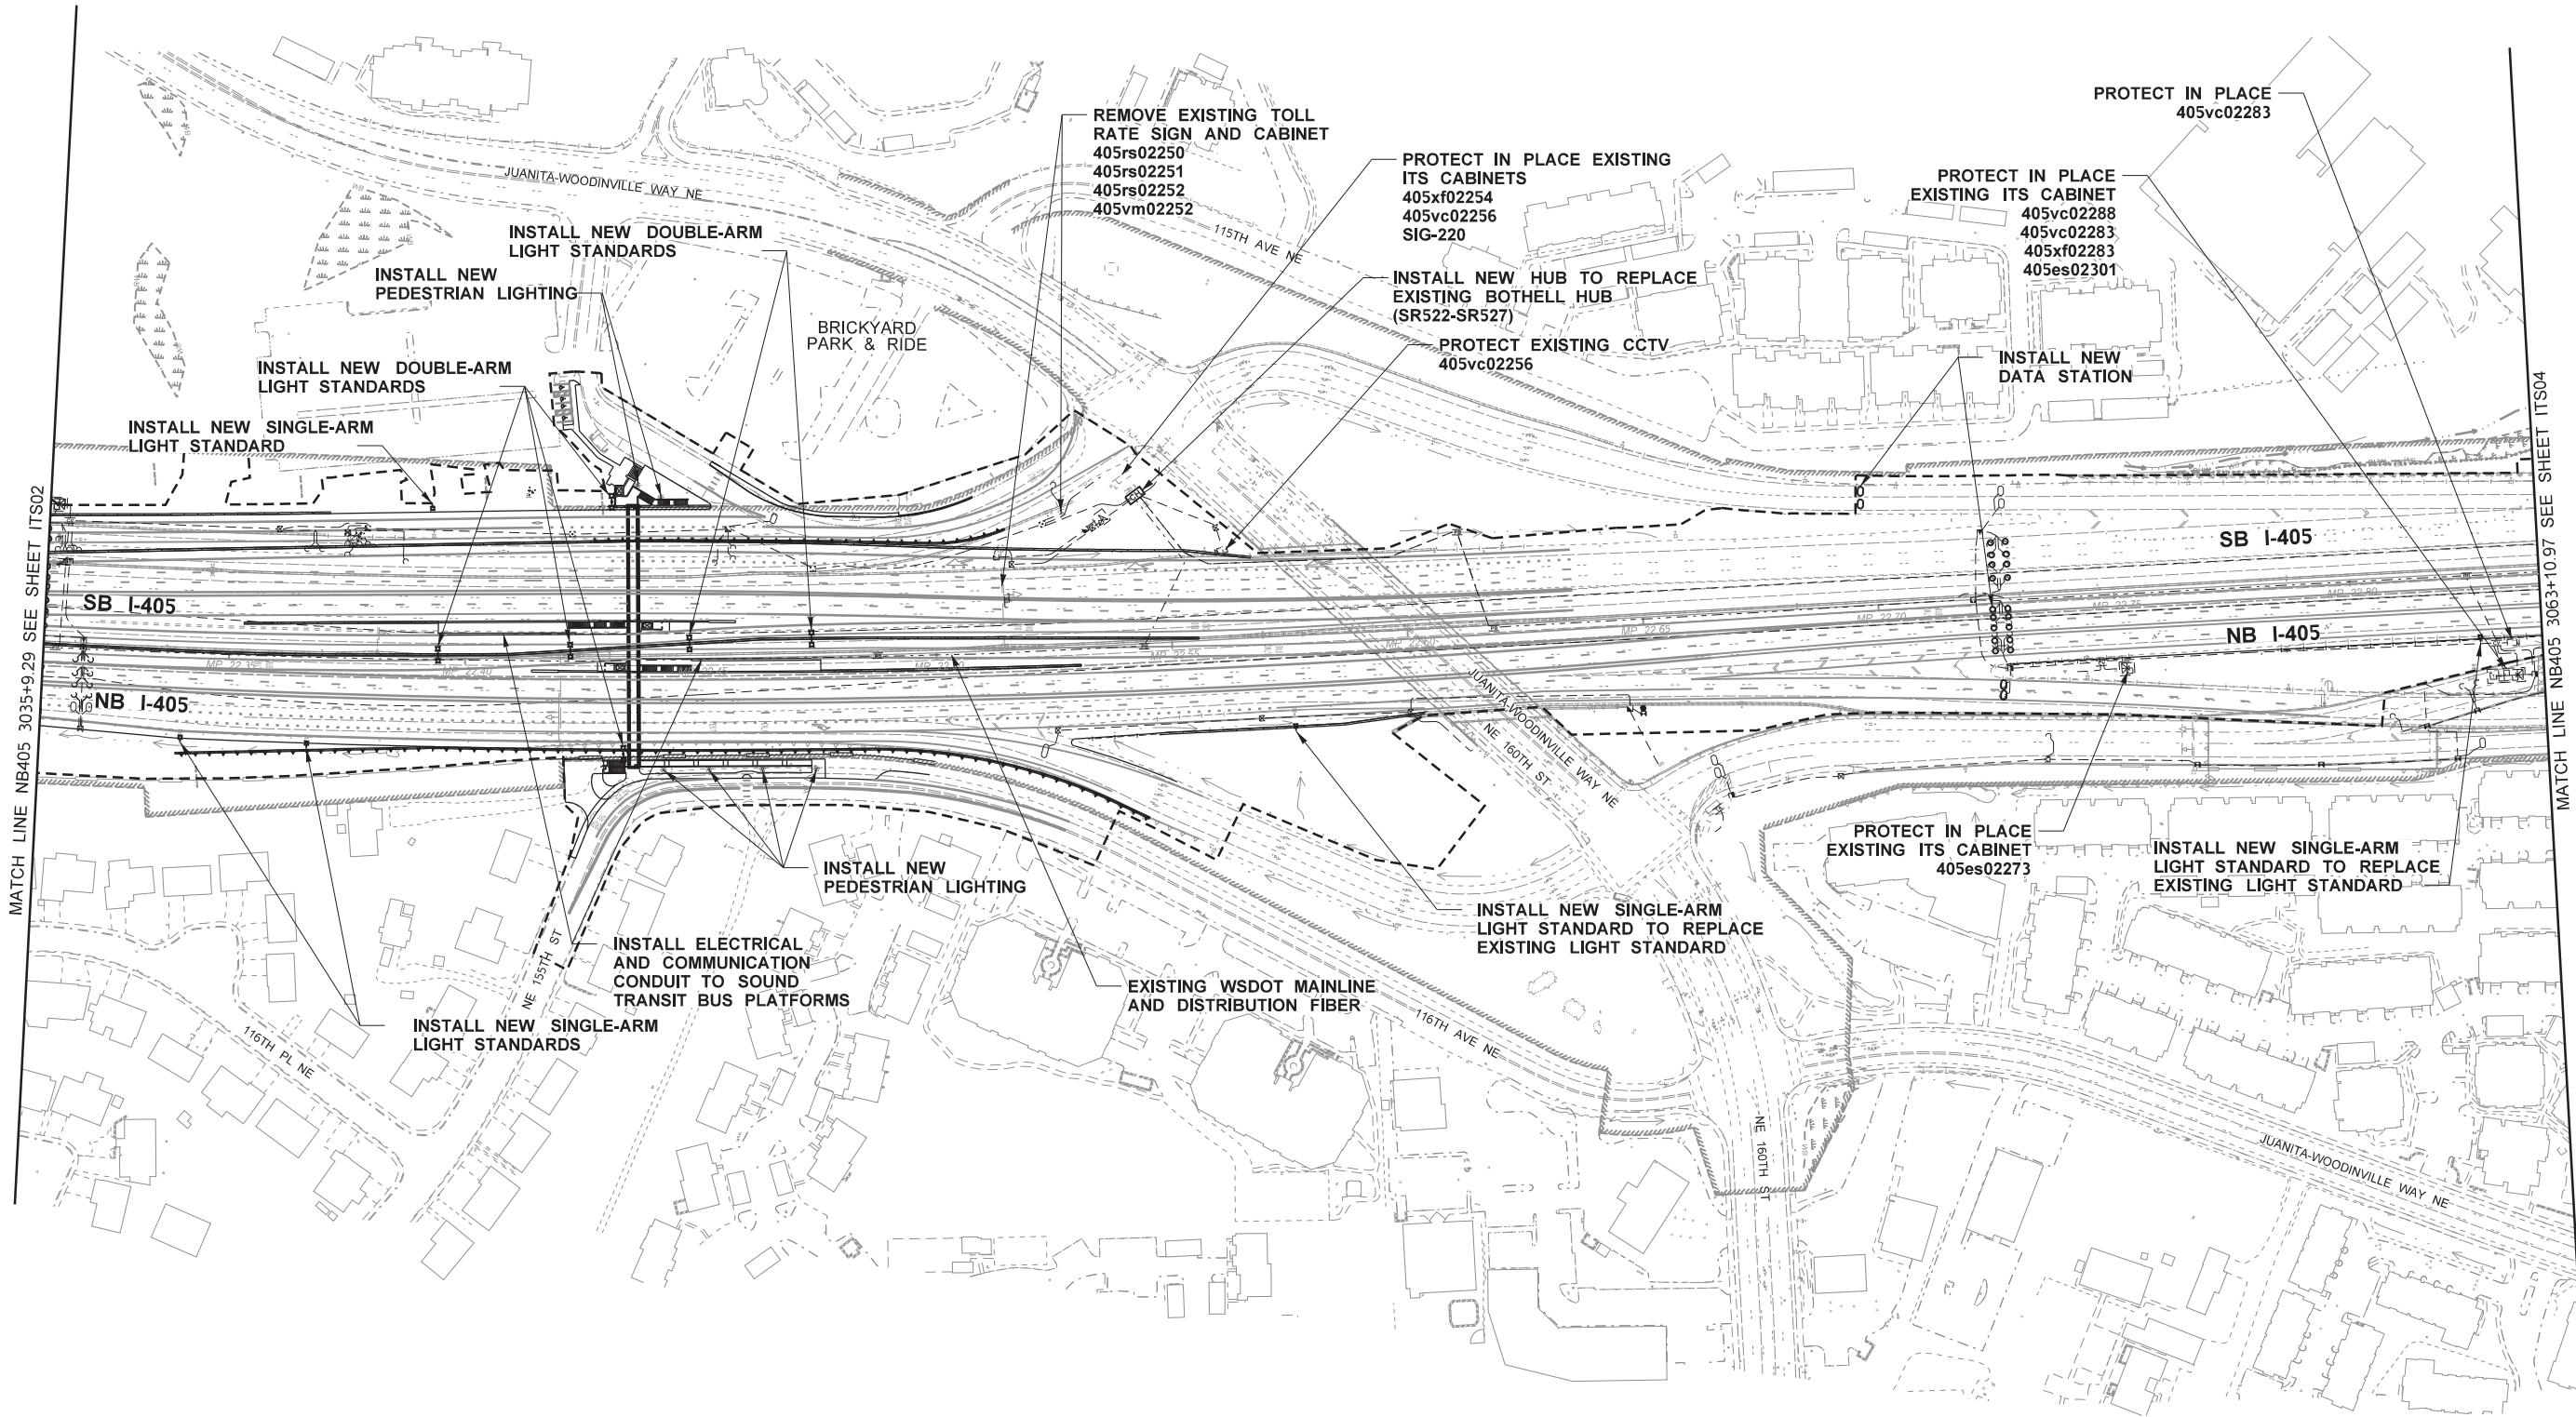


FILE NAME										c:\users\taylor\pw_wsdot\d0253310\XL6138_PS_ITS_03.dgn	
-----------	--	--	




FILE NAME c:\users\taylor\pw_wsdot\0253310\XL6138_PS_ITS_04.dgn										Washington State Department of Transportation		I-405 BRICKYARD PARK AND RIDE INLINE FREEWAY STATION BRT PROJECT ITS, SIGNALS, ILLUMINATION PLAN		PLAN REF NO
TIME 2:19:48 PM				REGION NO.	STATE	FED.AID PROJ.NO.	ITS04							
DATE 12/19/2019				10	WASH									
PLOTTED BY taylor				JOB NUMBER										
DESIGNED BY Z. HAJIFATHALI														
ENTERED BY M. VYPLEL								SHEET 48 OF 54 SHEETS						
CHECKED BY J. PRZYCHODZEN														
PROJ. ENGR. C. BARNETT														
REGIONAL ADM. K. HENRY	REVISION	DATE	BY			LOCATION NO. XL6138								

T.26N.R.5E.W.M.

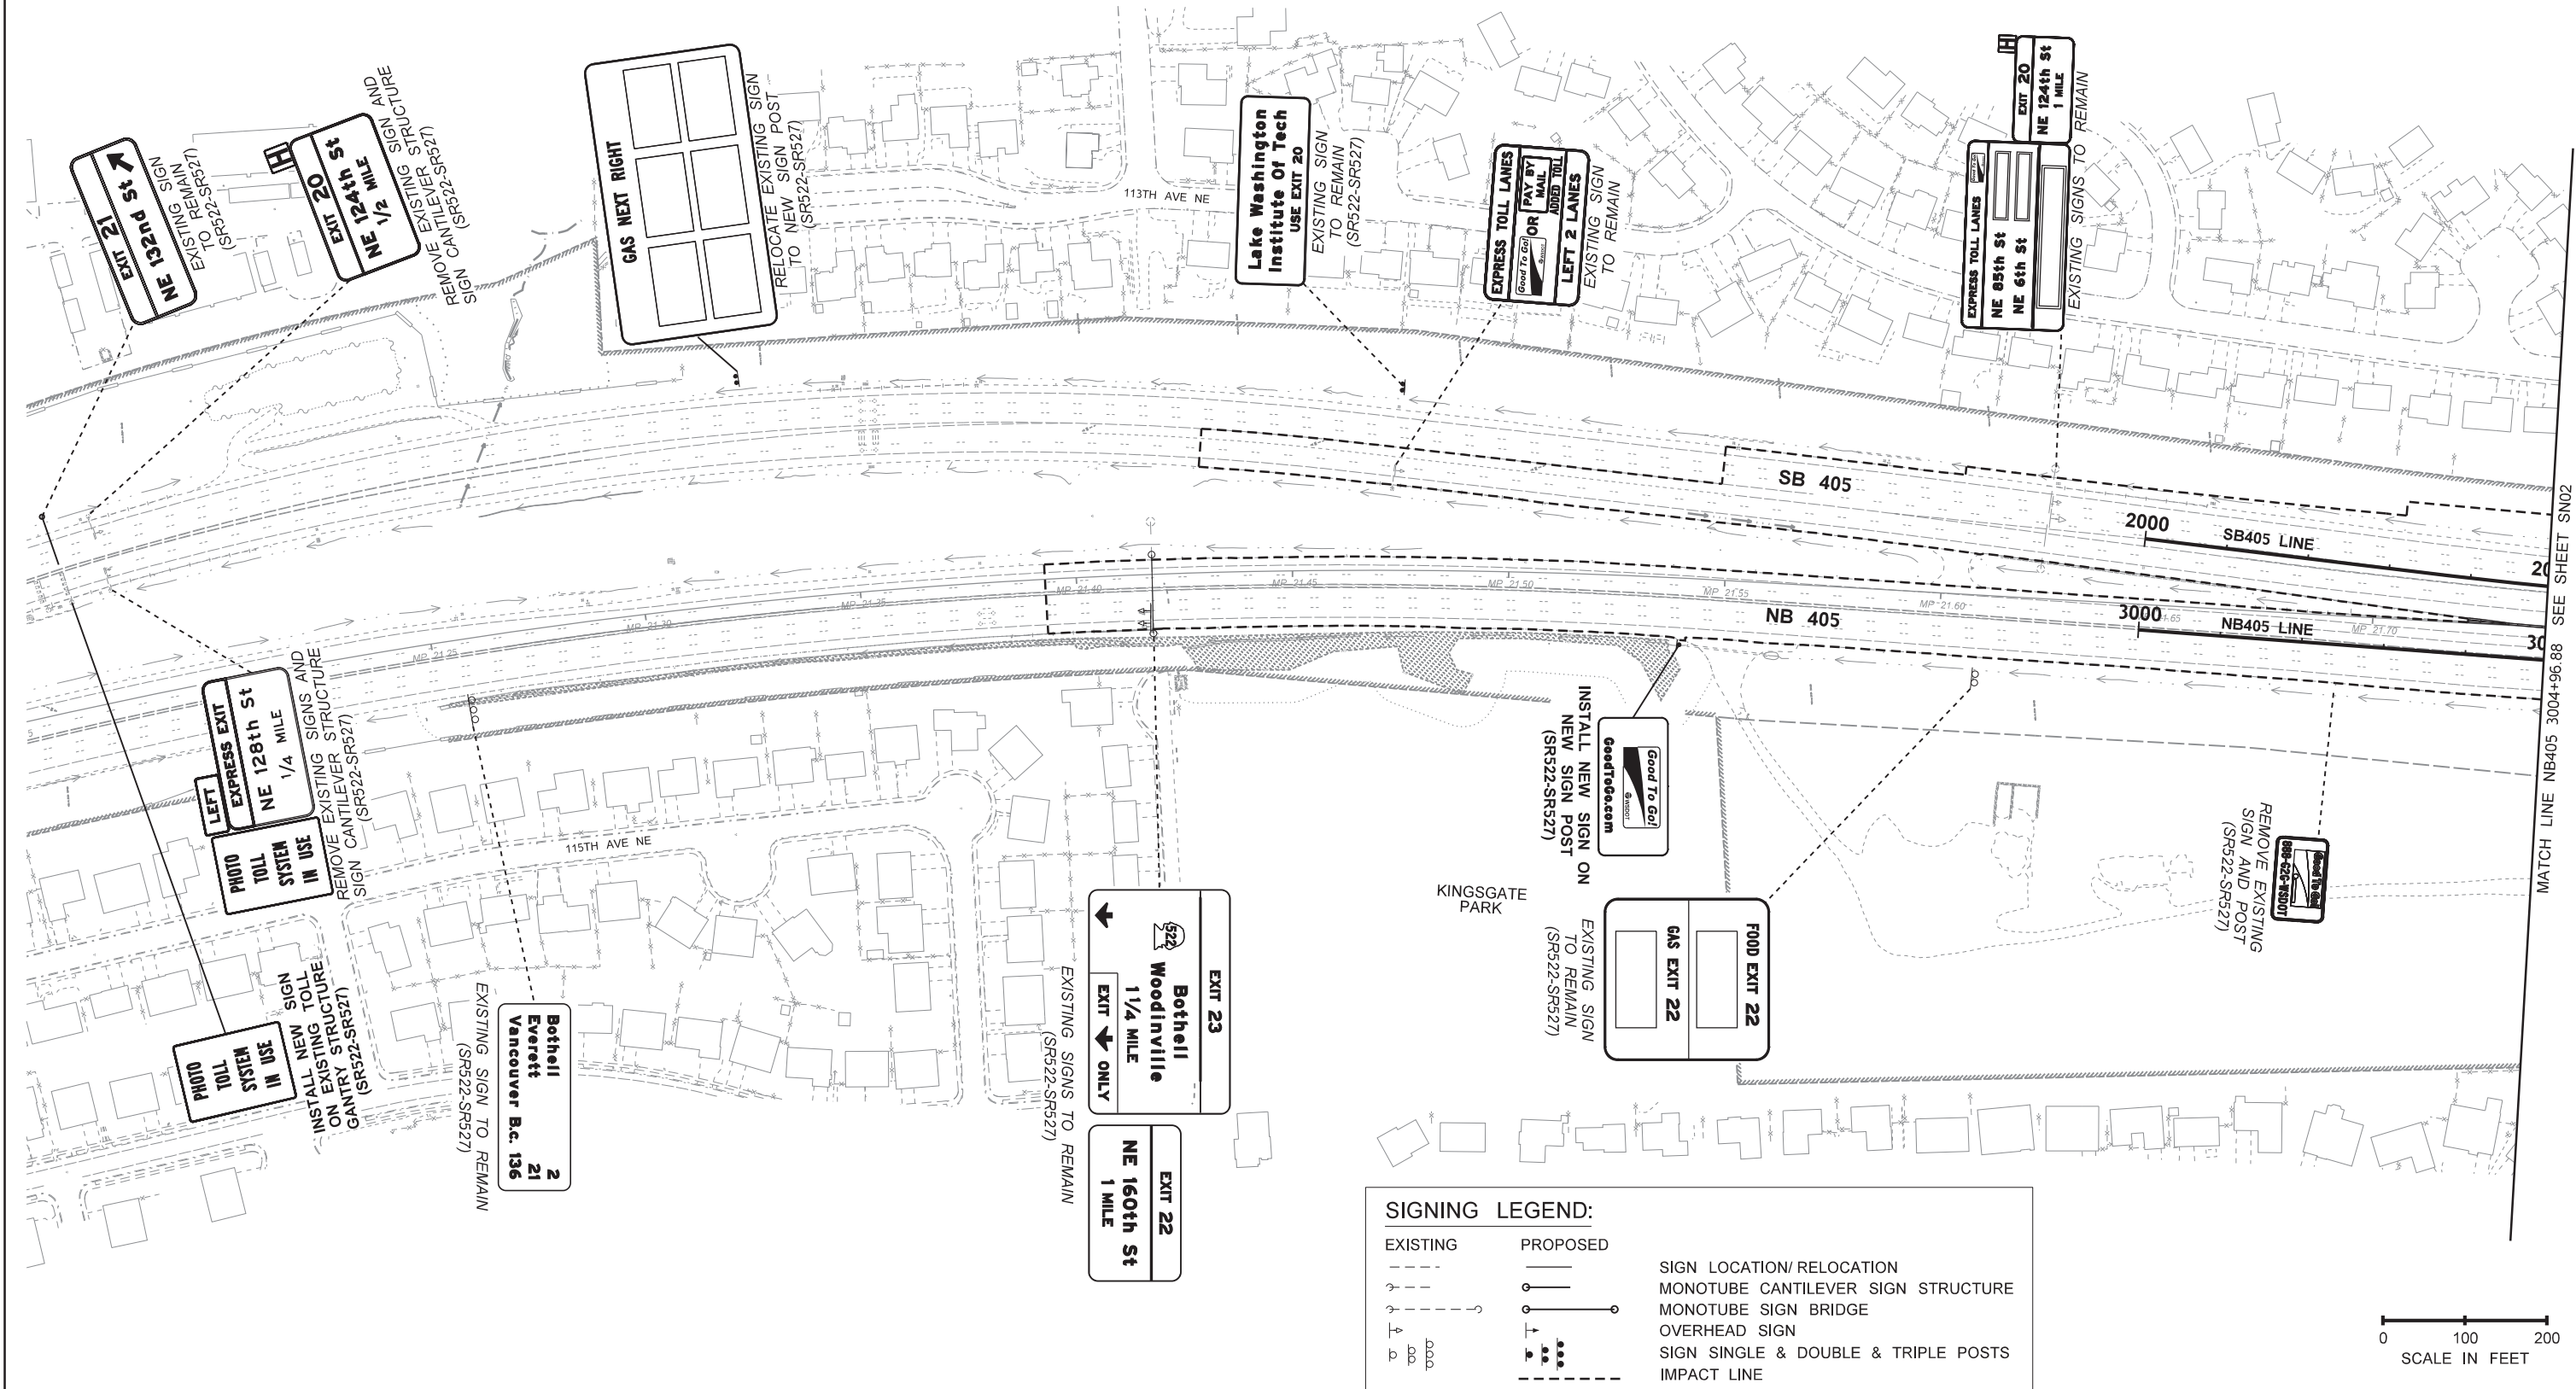

FILE NAME		c:\users\taylor\pw_ws\dotd0253310\XL6138_PS_SN_01.dgn		REGION NO.	STATE	FED.AID PROJ.NO.	REVIEW COPY 5% CONCEPTUAL DESIGN NOT FOR CONSTRUCTION			I-405 BRICKYARD PARK AND RIDE INLINE FREEWAY STATION BRT PROJECT	PLAN REF NO SN01
TIME	2:15:21 PM										
DATE	12/19/2019			10	WASH				Washington State Department of Transportation	SIGNING PLAN	SHEET 49 OF 54 SHEETS
PLOTTED BY	taylor\su										
DESIGNED BY	Z. HAJIFATHALI			JOB NUMBER							
ENTERED BY	M. VYPLEL										
CHECKED BY	J. PRZYCHODZEN			CONTRACT NO.		LOCATION NO. XL6138					
PROJ. ENGR.	C. BARNETT										
REGIONAL ADM.	K. HENRY	REVISION	DATE	BY							


T.26N.R.5E.W.M.

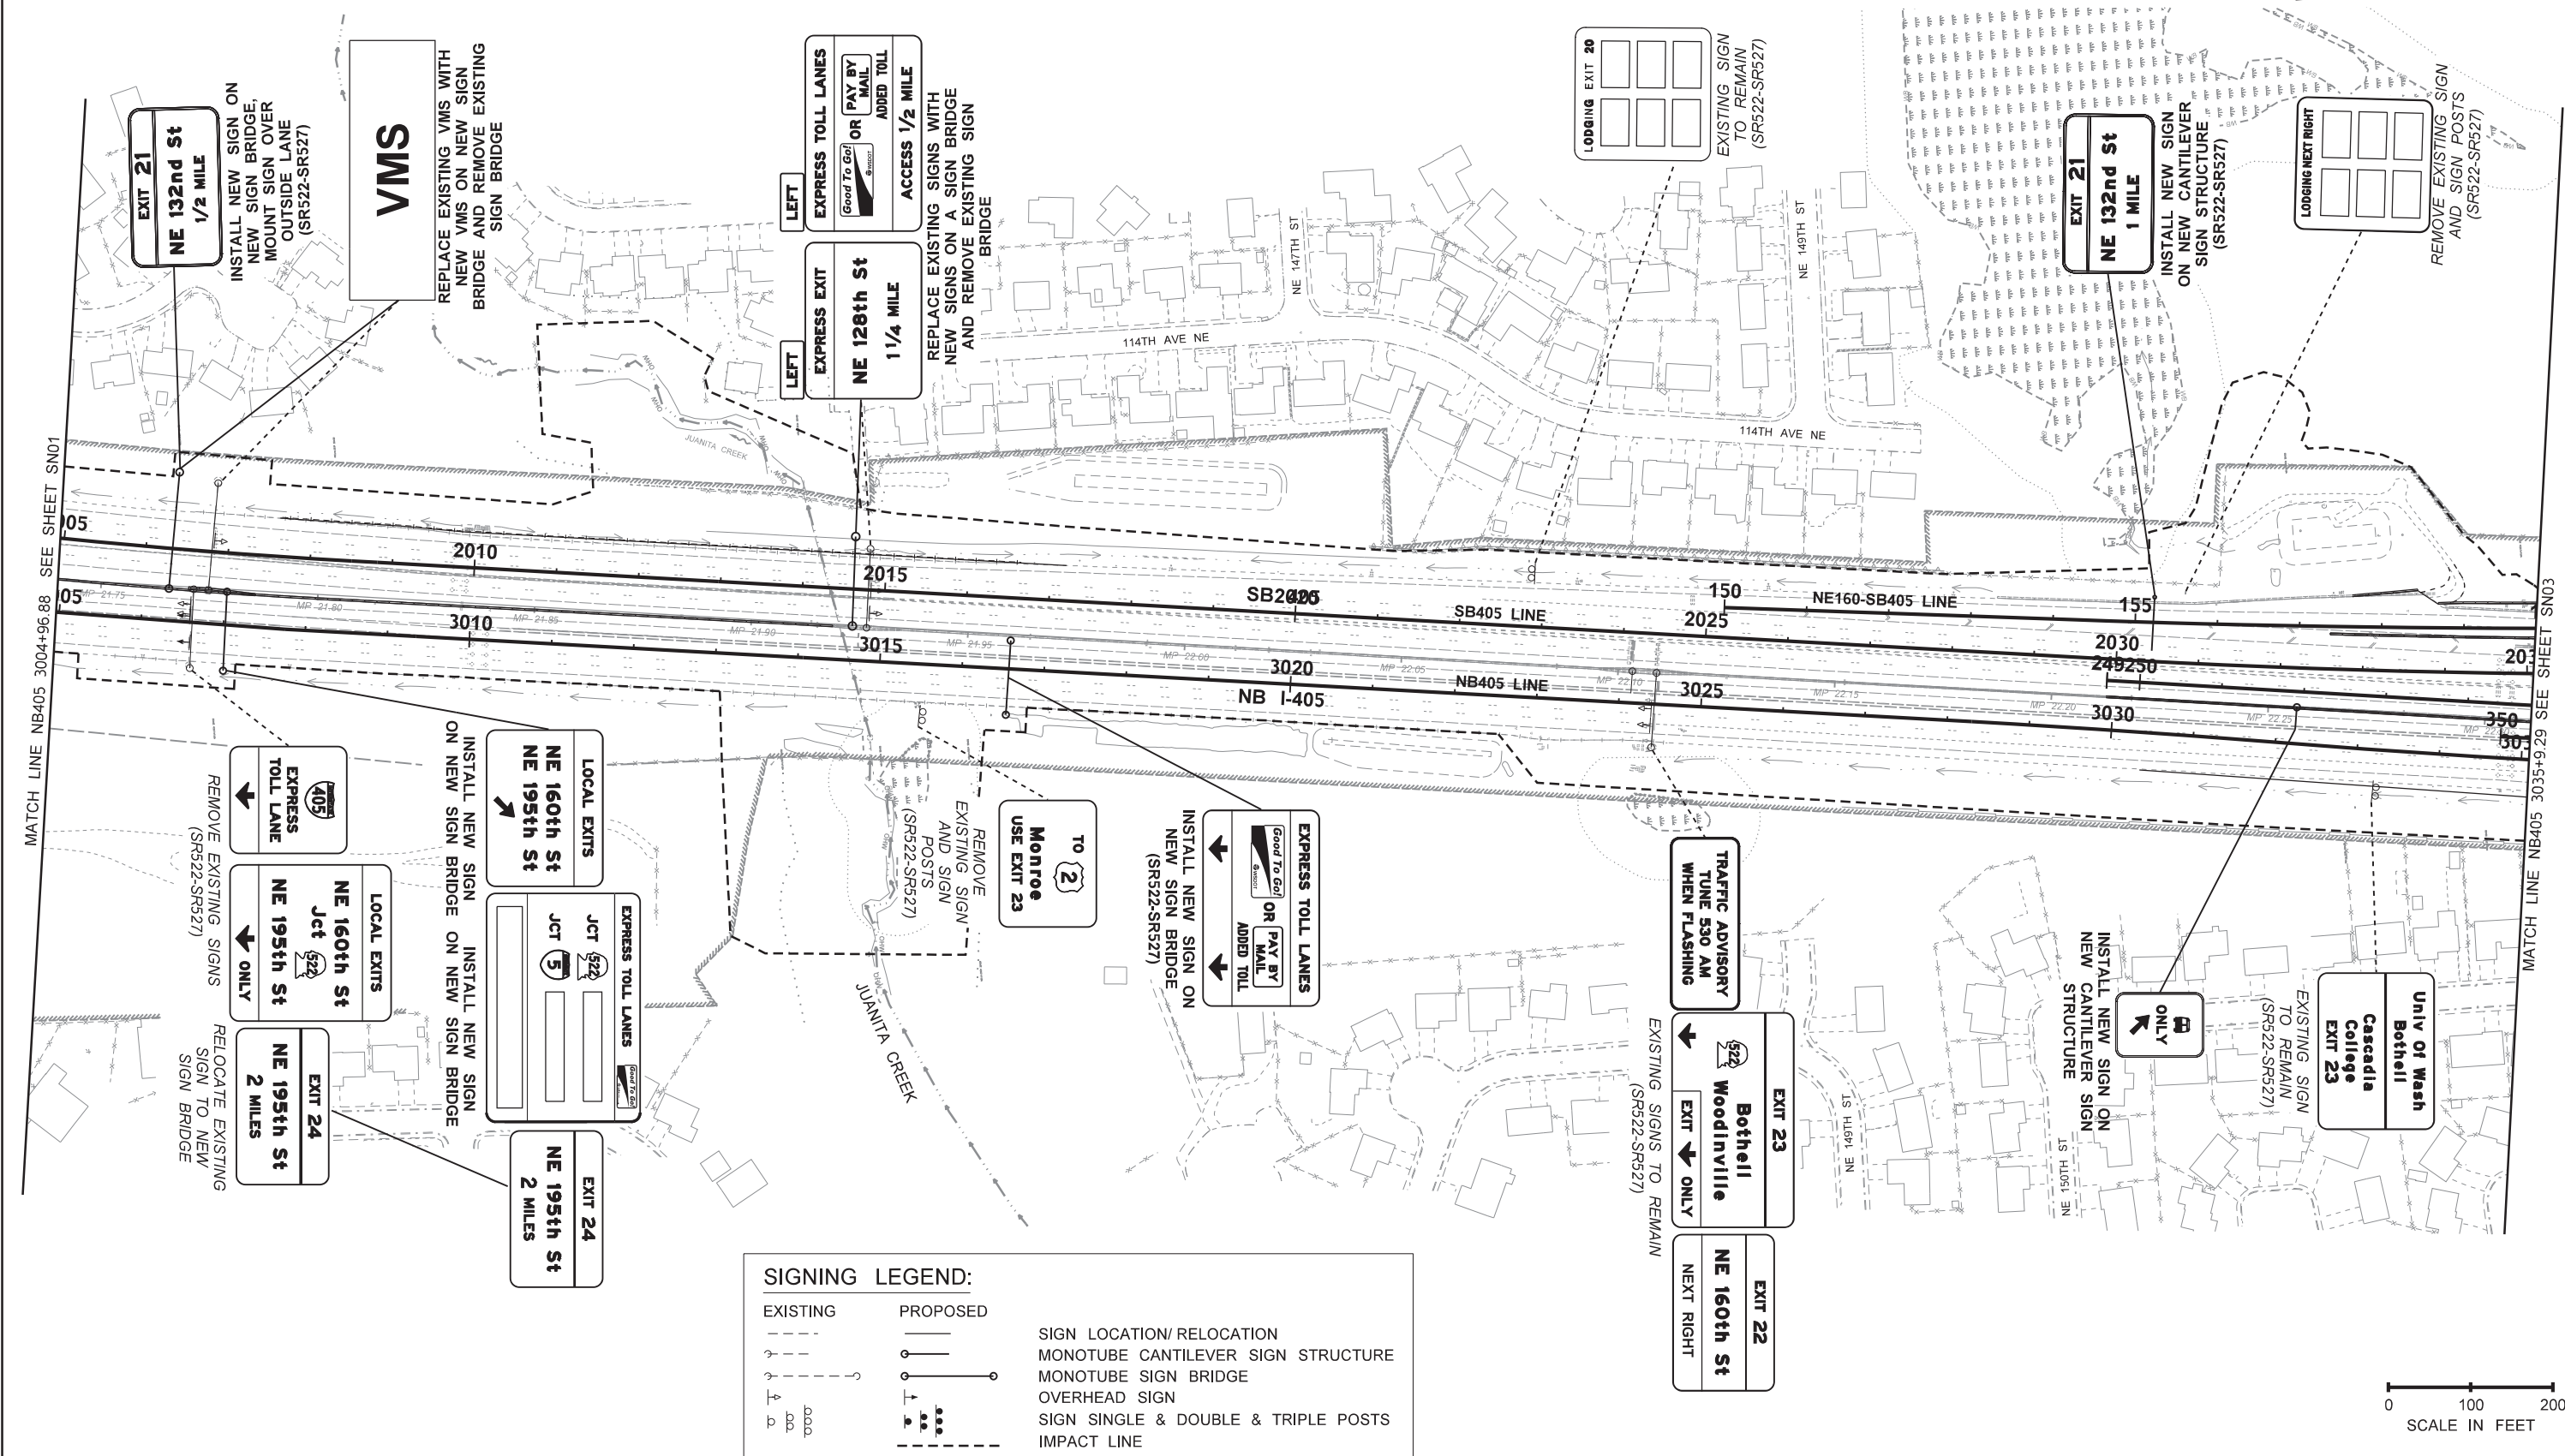

FILE NAME										c:\users\taylor\pw_wsdot\0253310\XL6138_PS_SN_02.dgn	
-----------	--	--	


[illegible]

T.26N.R.5E.W.M.

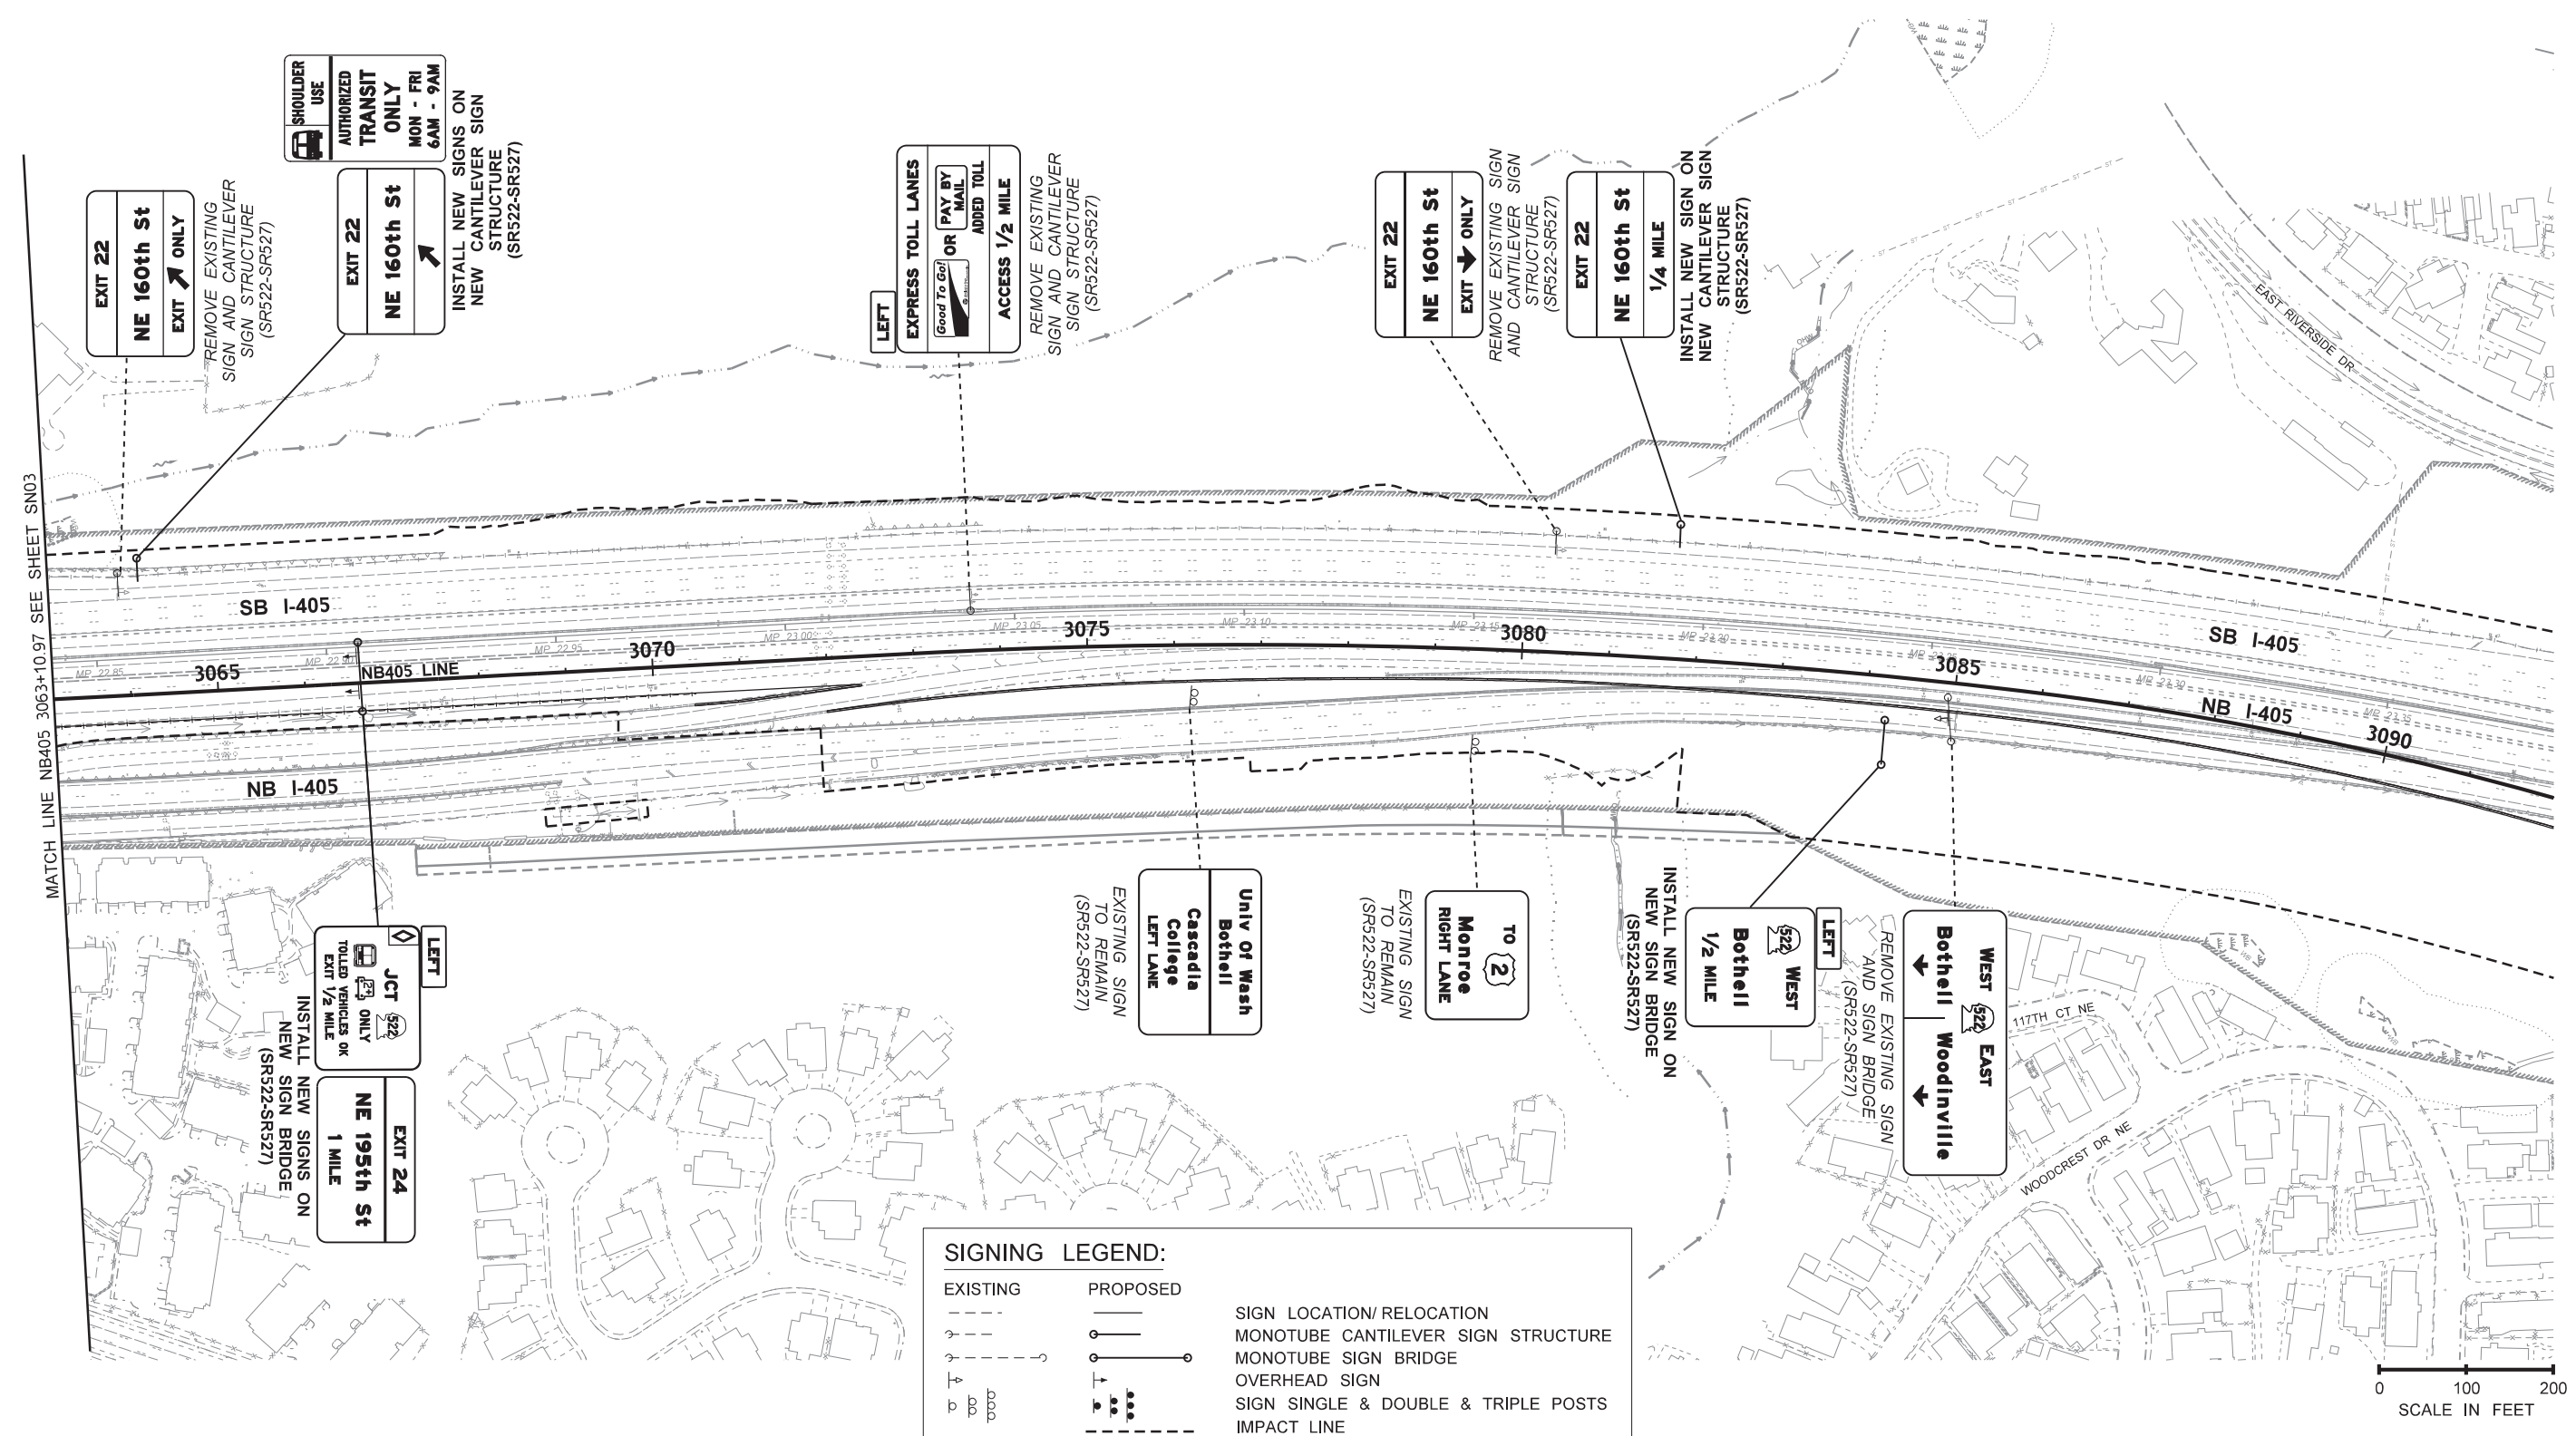

FILE NAME c:\users\taylor\pw_wsdot\0253310\XL6138_PS_SN_04.dgn										REVIEW COPY 5% CONCEPTUAL DESIGN NOT FOR CONSTRUCTION	 Washington State Department of Transportation	I-405 BRICKYARD PARK AND RIDE INLINE FREEWAY STATION BRT PROJECT		PLAN REF NO SN04
TIME 2:15:32 PM					REGION NO. 10	STATE WASH	FED.AID PROJ.NO. 							

T.26N.R.5E.W.M.

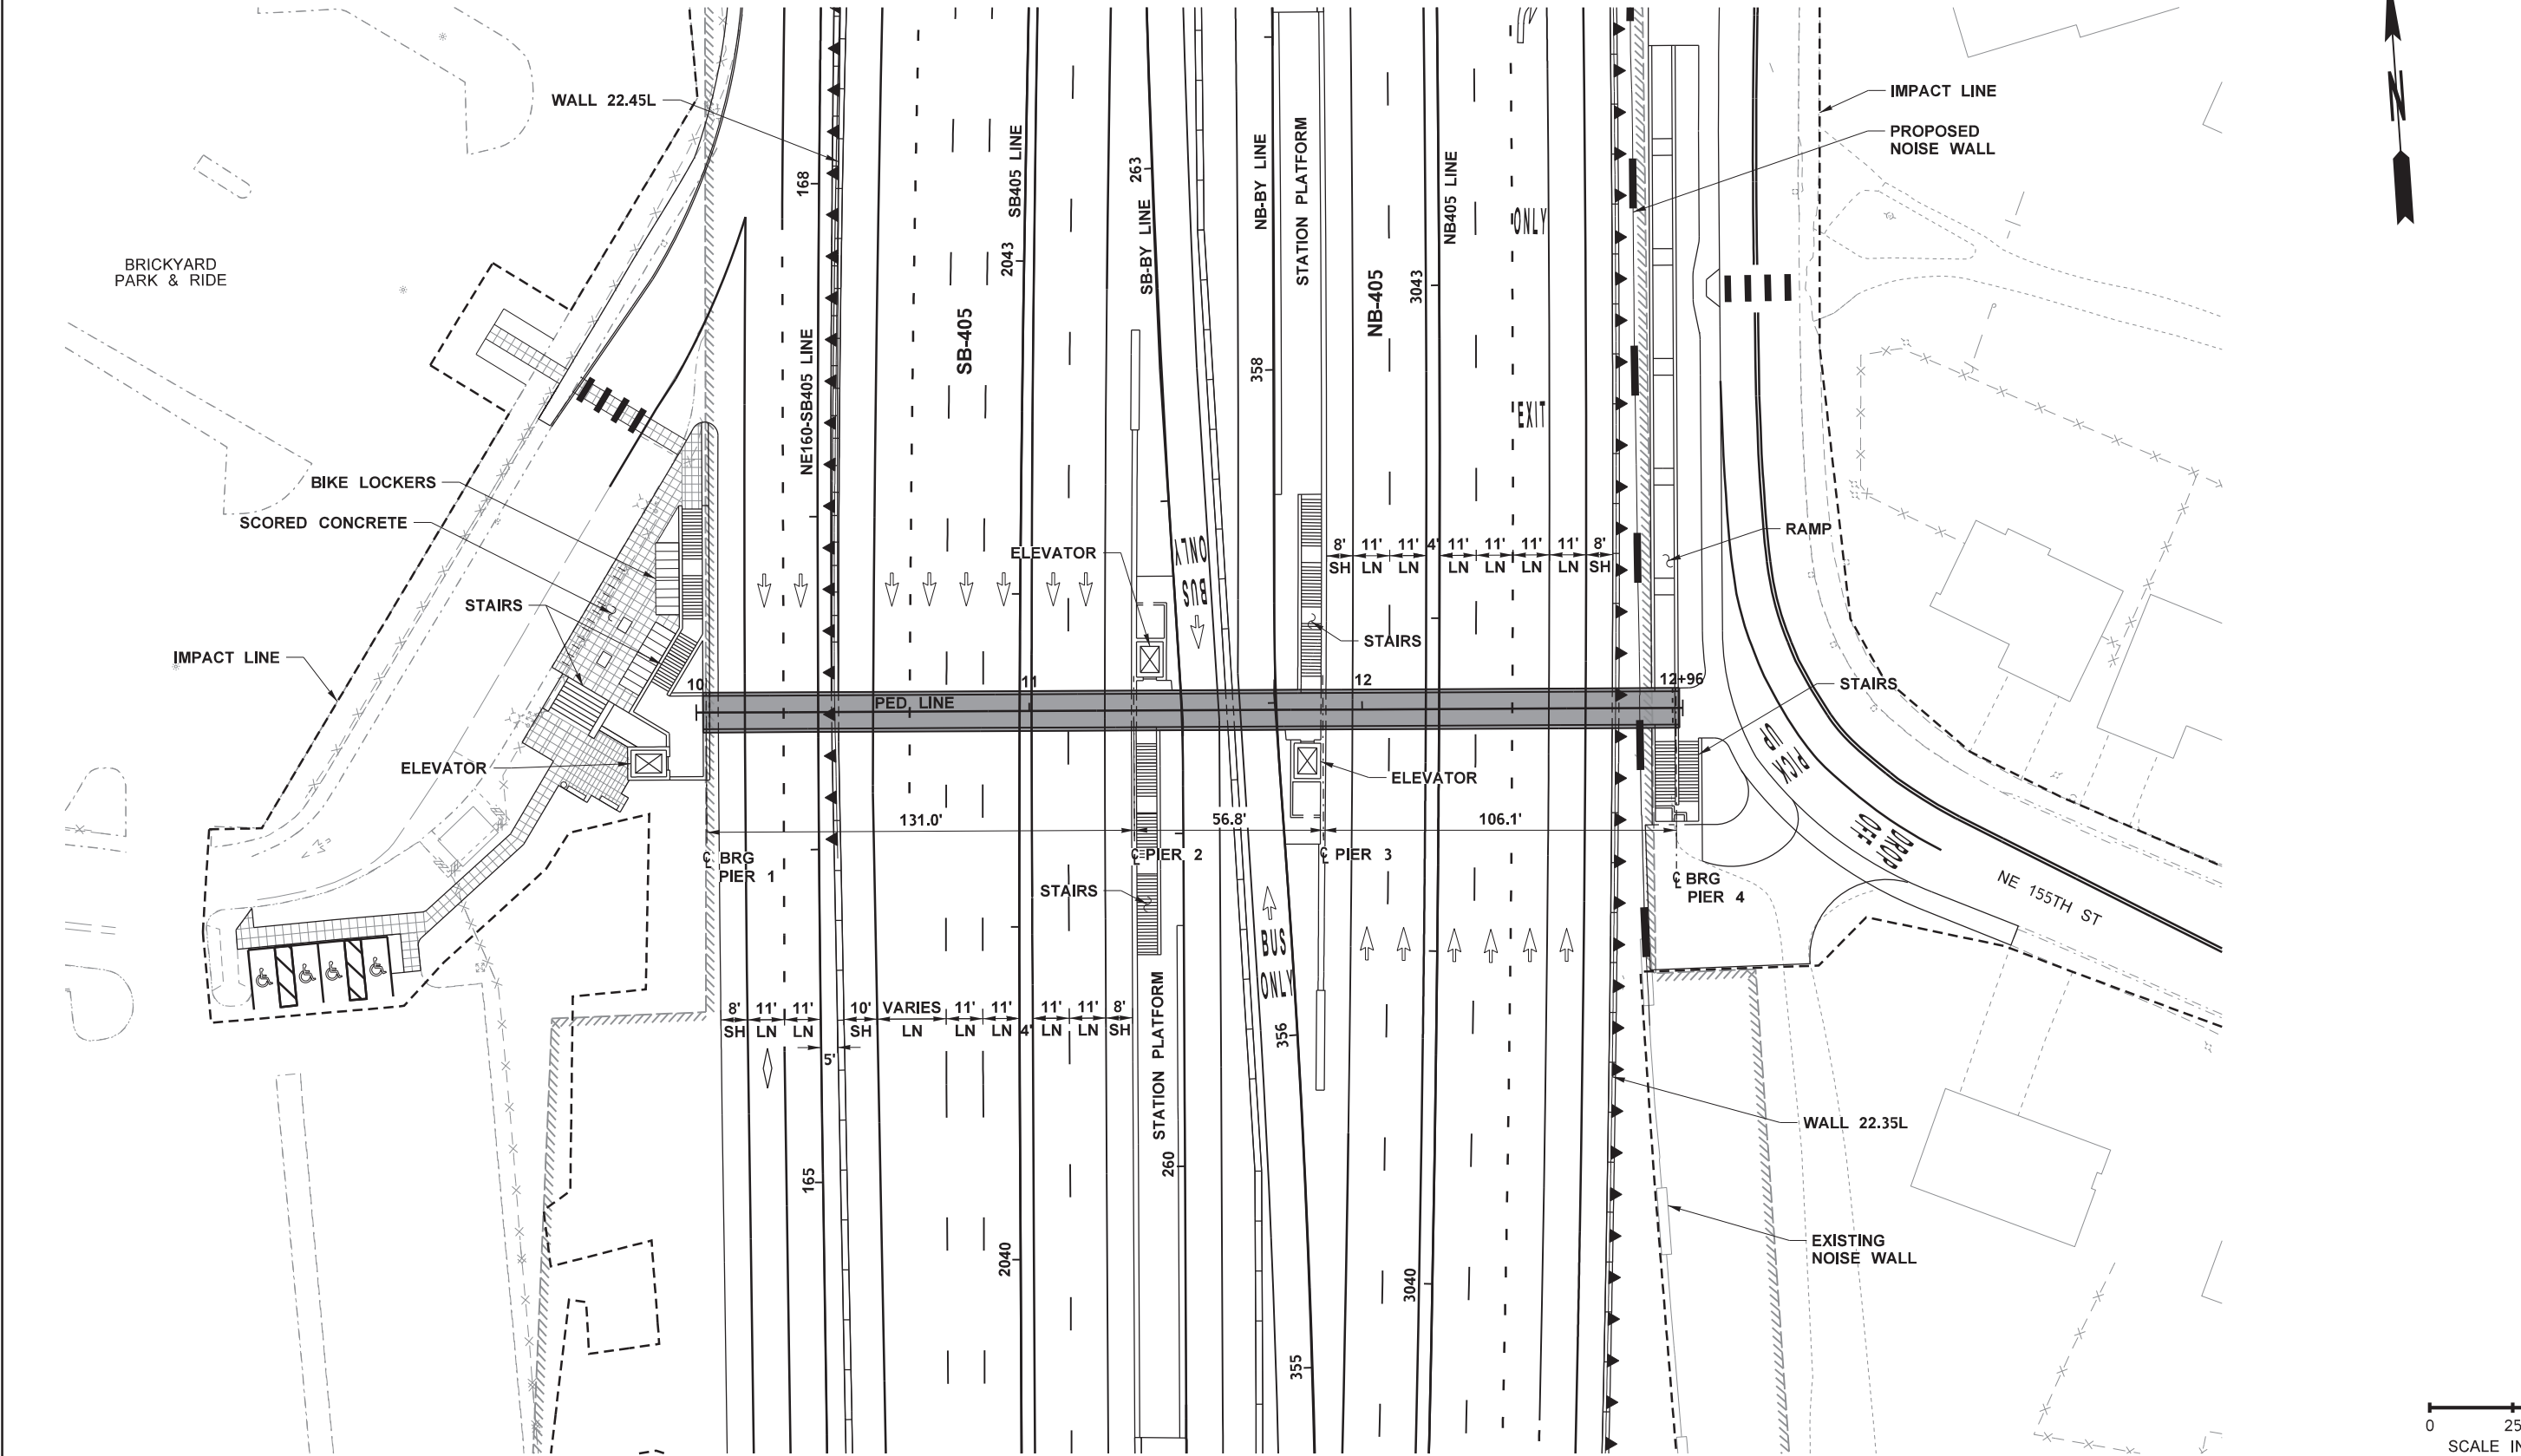

FILE NAME										c:\users\vyplem\lpw_wsd\td0253310\XL6138_PS_BR_01.dgn	
-----------	--	--	--	--	--	--	--	--	--	---	--	--	

