

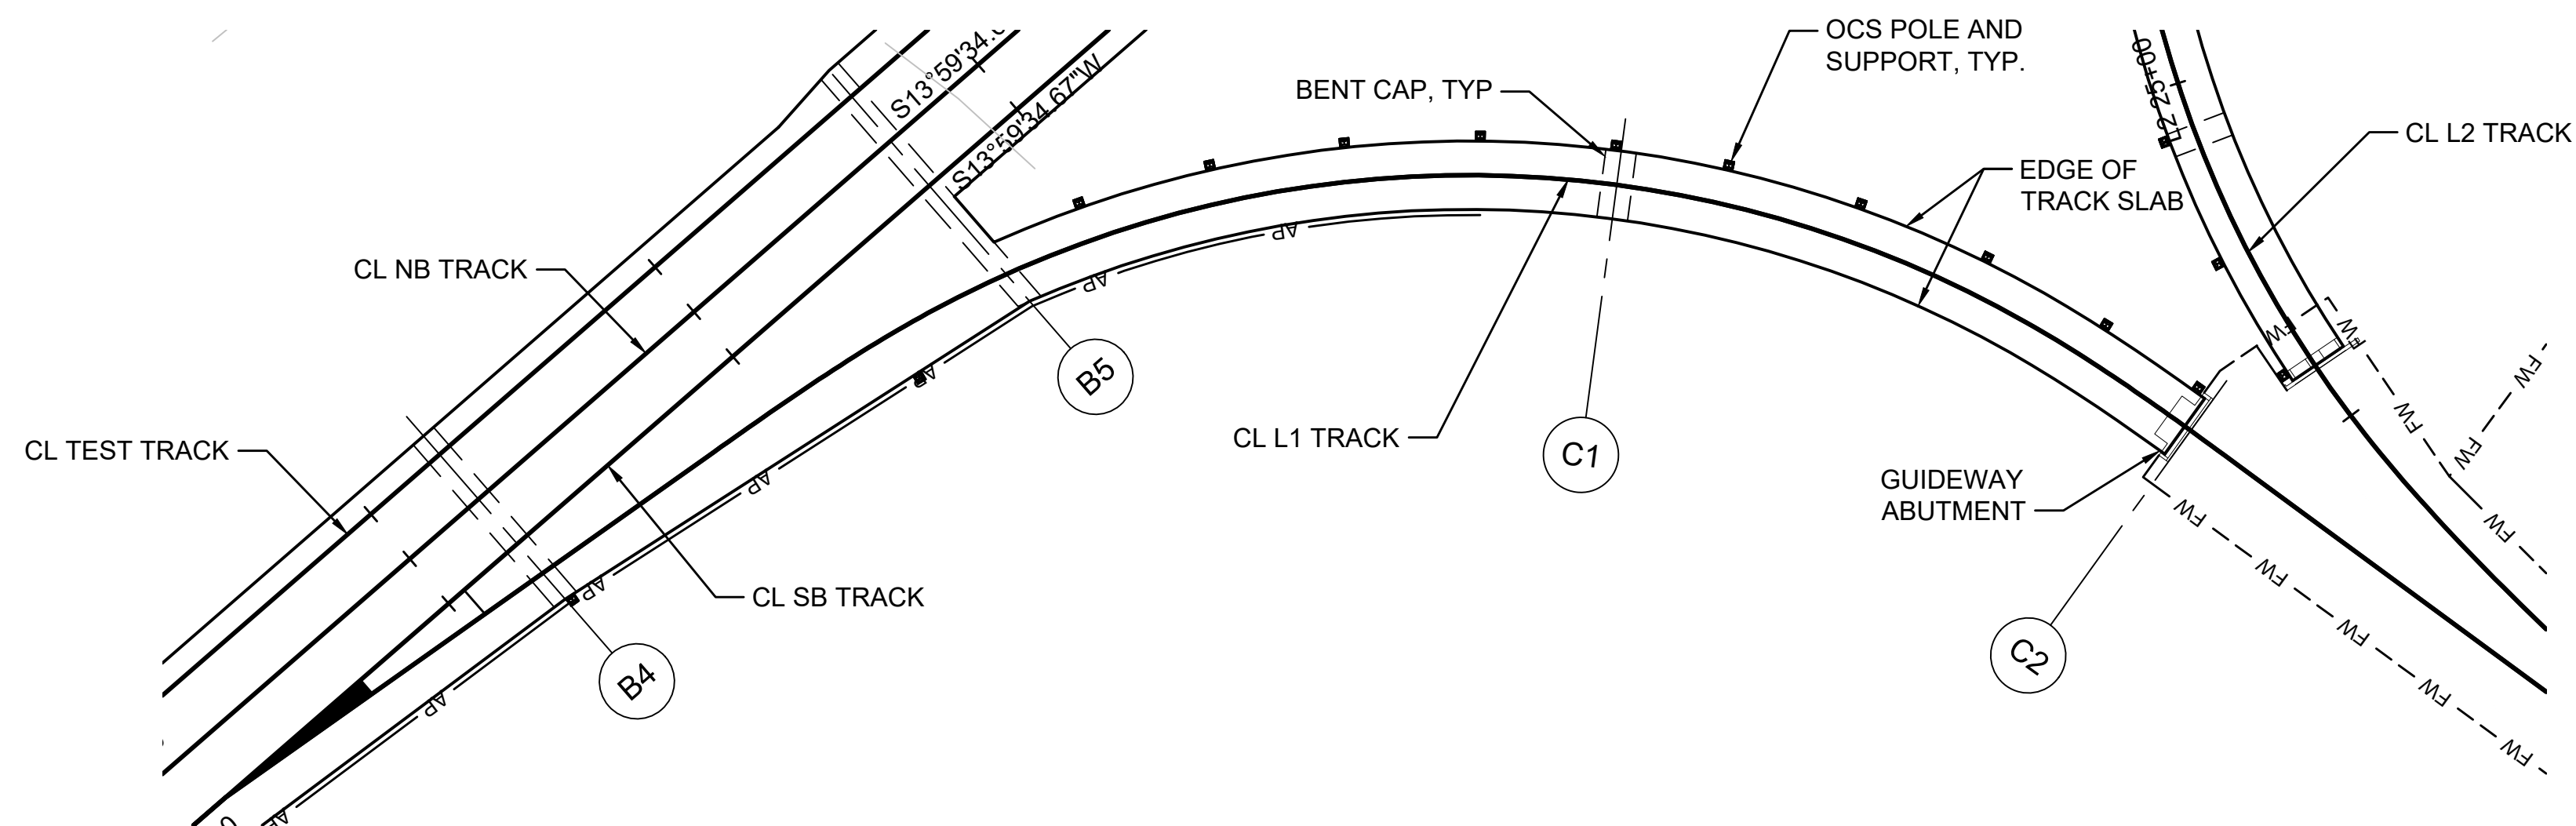
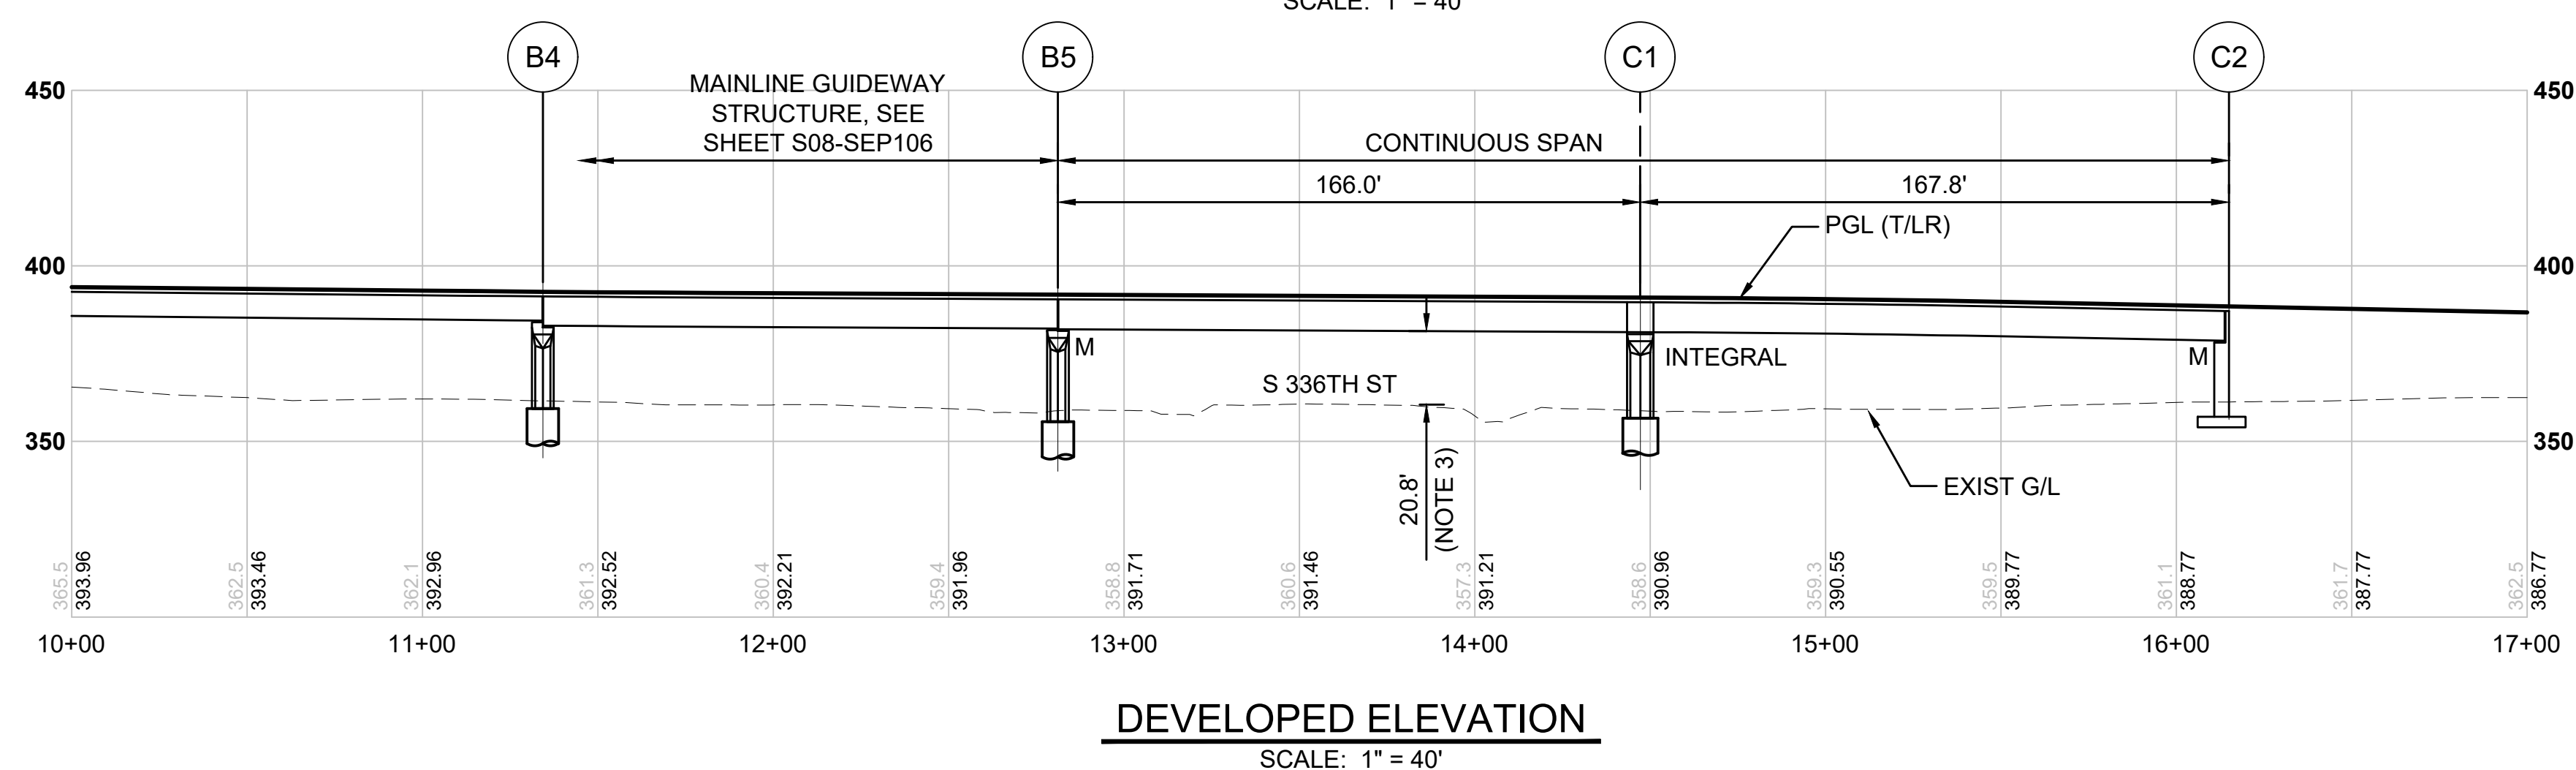


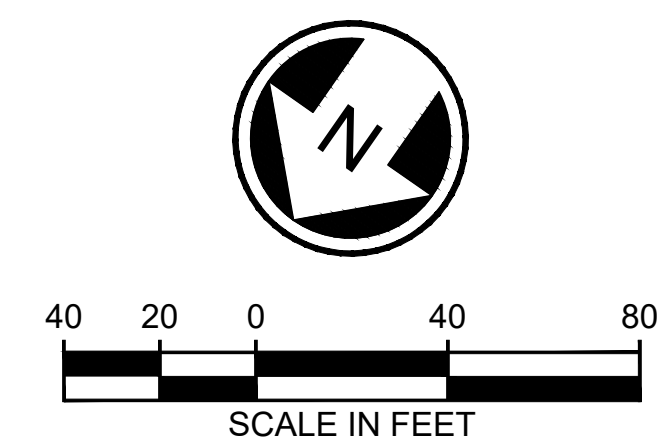

GENERAL NOTES:

1. SPAN LENGTH MEASURED ALONG THE LEAD (L) TRACK.
2. FOR TRACK HORIZONTAL CURVE AND PROFILE DATA, SEE TRACK PLAN AND PROFILE DRAWINGS.
3. DIMENSION IS APPROXIMATE MINIMUM VERTICAL CLEARANCE ANYWHERE BETWEEN OUTSIDE LANE EDGE STRIPING ON EXISTING ROADWAY. REQUIRED MINIMUM CLEARANCE OVER ROADWAYS IS 16'-6" IN TEMPORARY AND PERMANENT CONDITIONS.
4. COLUMN SILOS NOT SHOWN. COLUMN SILOS, ADJUSTMENTS TO COLUMN FOUNDATION SIZES, AND SUPERSTRUCTURE ARTICULATION MAY ALL REQUIRE CHANGES IN FINAL DESIGN TO MEET STRM BALANCED STIFFNESS AND BALANCED FRAME GEOMETRY REQUIREMENTS.

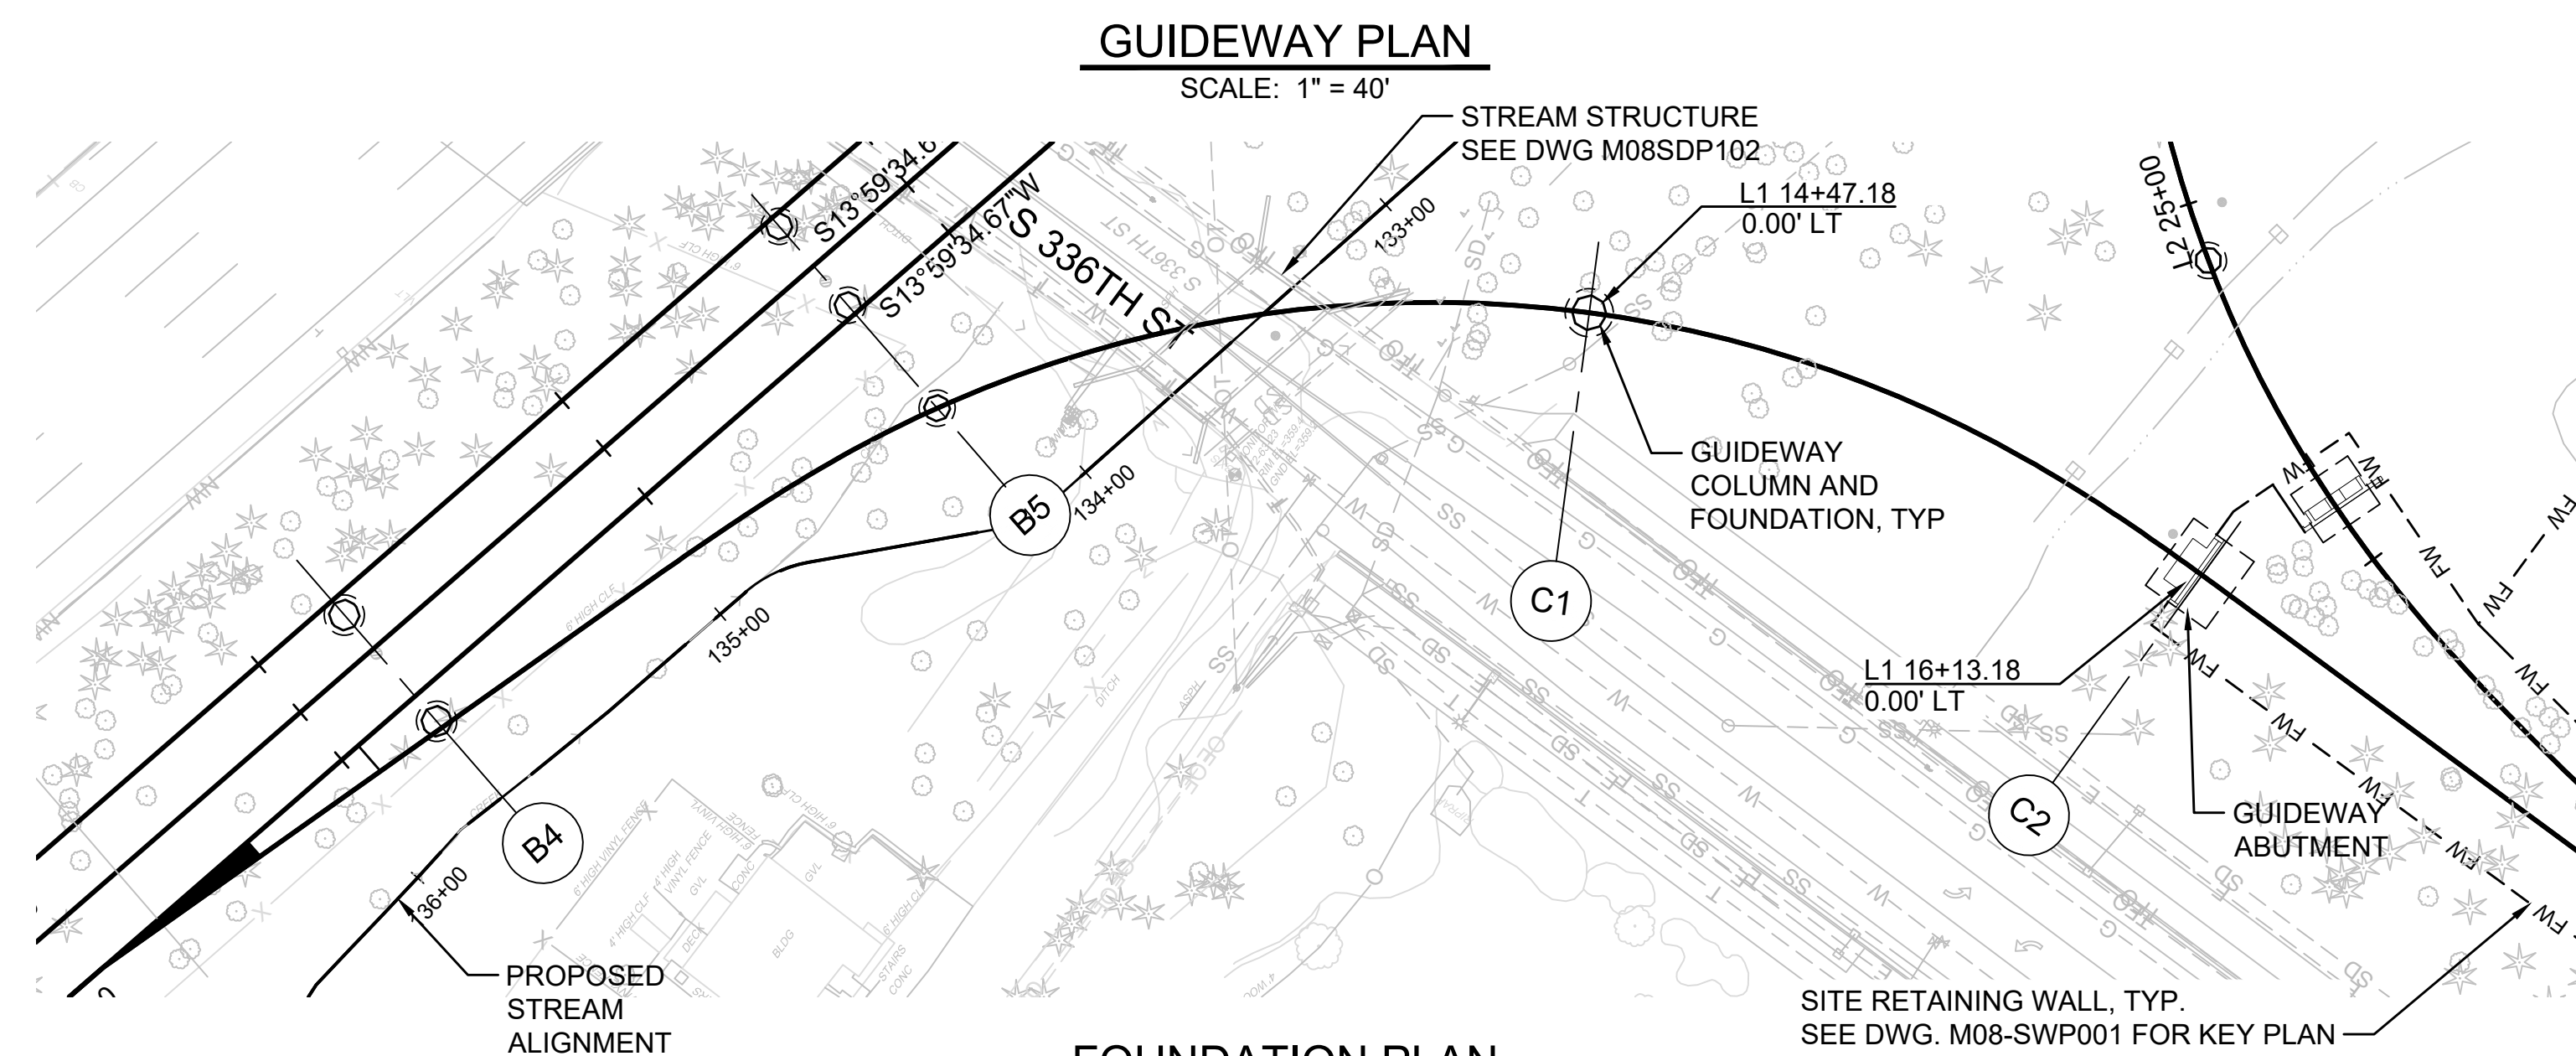

NOT FOR
CONSTRUCTION

Refer to the plan set COVER drawing
for disclaimers regarding this drawing.

Refer to the plan set COVER drawing for disclaimers regarding this drawing.										AHJ:										PACKAGE #																																							
REFERENCE CONCEPT DRAWINGS										DESIGNED BY: B. HARRIS										SCALE: 1"=40'										SOUND TRANSIT PRELIMINARY ENGINEERING PLANS OPERATIONS & MAINTENANCE FACILITY SOUTH										DRAWING No.: M08-SEP101																			
										DRAWN BY: A. VALENCIA	
										CHECKED BY: J. MERTH	
										APPROVED BY: B. HARRIS	
										No. DATE DSN CHK APP REVISION	
	FILENAME: OMFS-M08-SEP101										FACILITY ID: M08									
																														CONTRACT No.: AE-0030-17										SHEET No.: REV:																			
																														DATE: 2/27/2024										REVIEWED BY:										DATE: 2/27/2024									


02/23/24 | 6:25 AM | VALENALV
C:\PWORKING\WEST01\2772718\OMFS-M08-SEP101.DWG

Refer to the plan set COVER drawing
for disclaimers regarding this drawing.

REFERENCE CONCEPT DRAWINGS						
No.	DATE	DSN	CHK	APP	REVISION	


DESIGNED BY:	B. ROGERS
DRAWN BY:	A. VALENCIA
CHECKED BY:	J. MERTH
APPROVED BY:	B. HARRIS

AHJ:					PACKAGE #				
					SCALE: 1"=40'	SOUND TRANSIT PRELIMINARY ENGINEERING PLANS OPERATIONS & MAINTENANCE FACILITY SOUTH STRUCTURAL LEAD TRACK 2 STRUCTURES PLAN AND PROFILE STA 22+00 TO STA 27+00	DRAWING No.: M08-SEP102		
					FILENAME: OMFS-M08-SEP101		FACILITY ID: M08		
					CONTRACT No.: AE-0030-17		SHEET No.: REV:		
					DATE: 2/27/2024				
	SUBMITTED BY: PABLO LOPEZ-HILFIKER		DATE: 2/27/2024	REVIEWED BY:	DATE:				

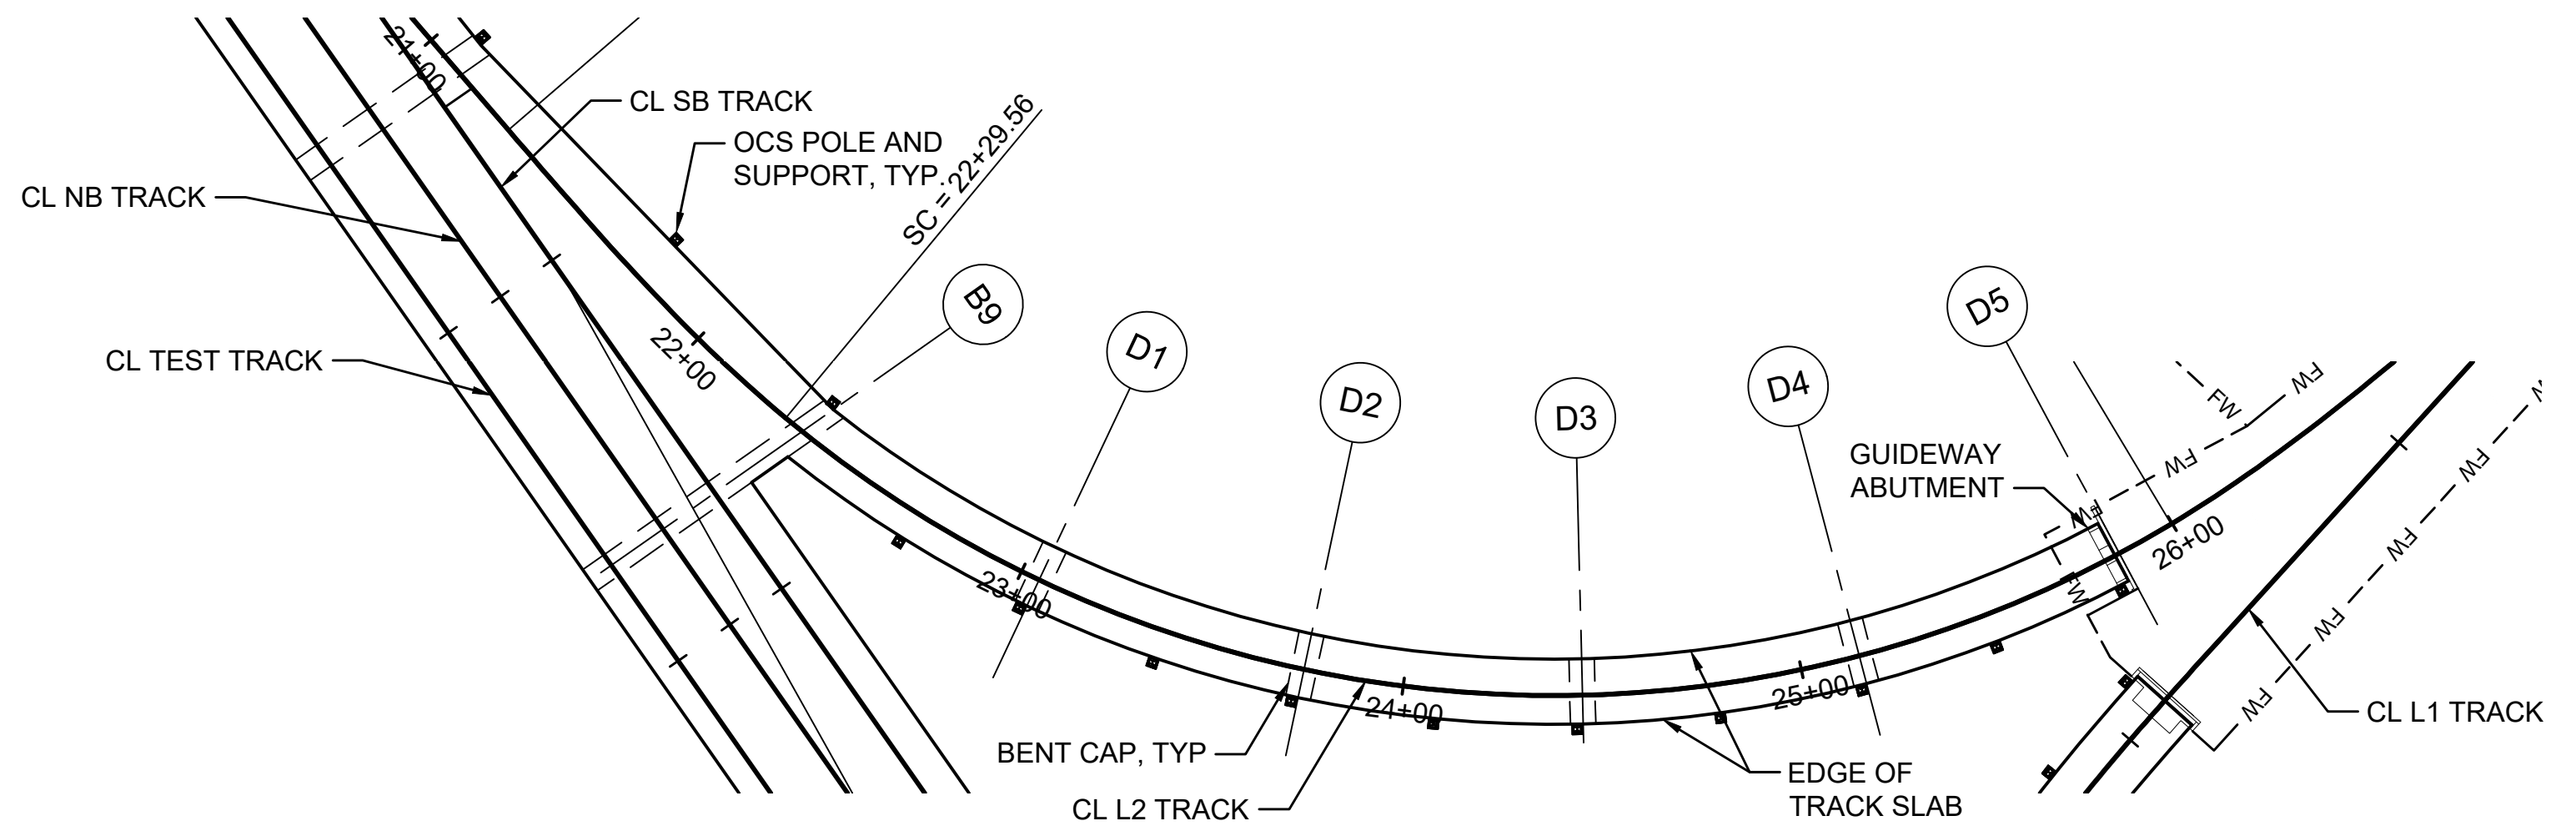


GUIDEWAY PLAN

SCALE: 1" = 40'

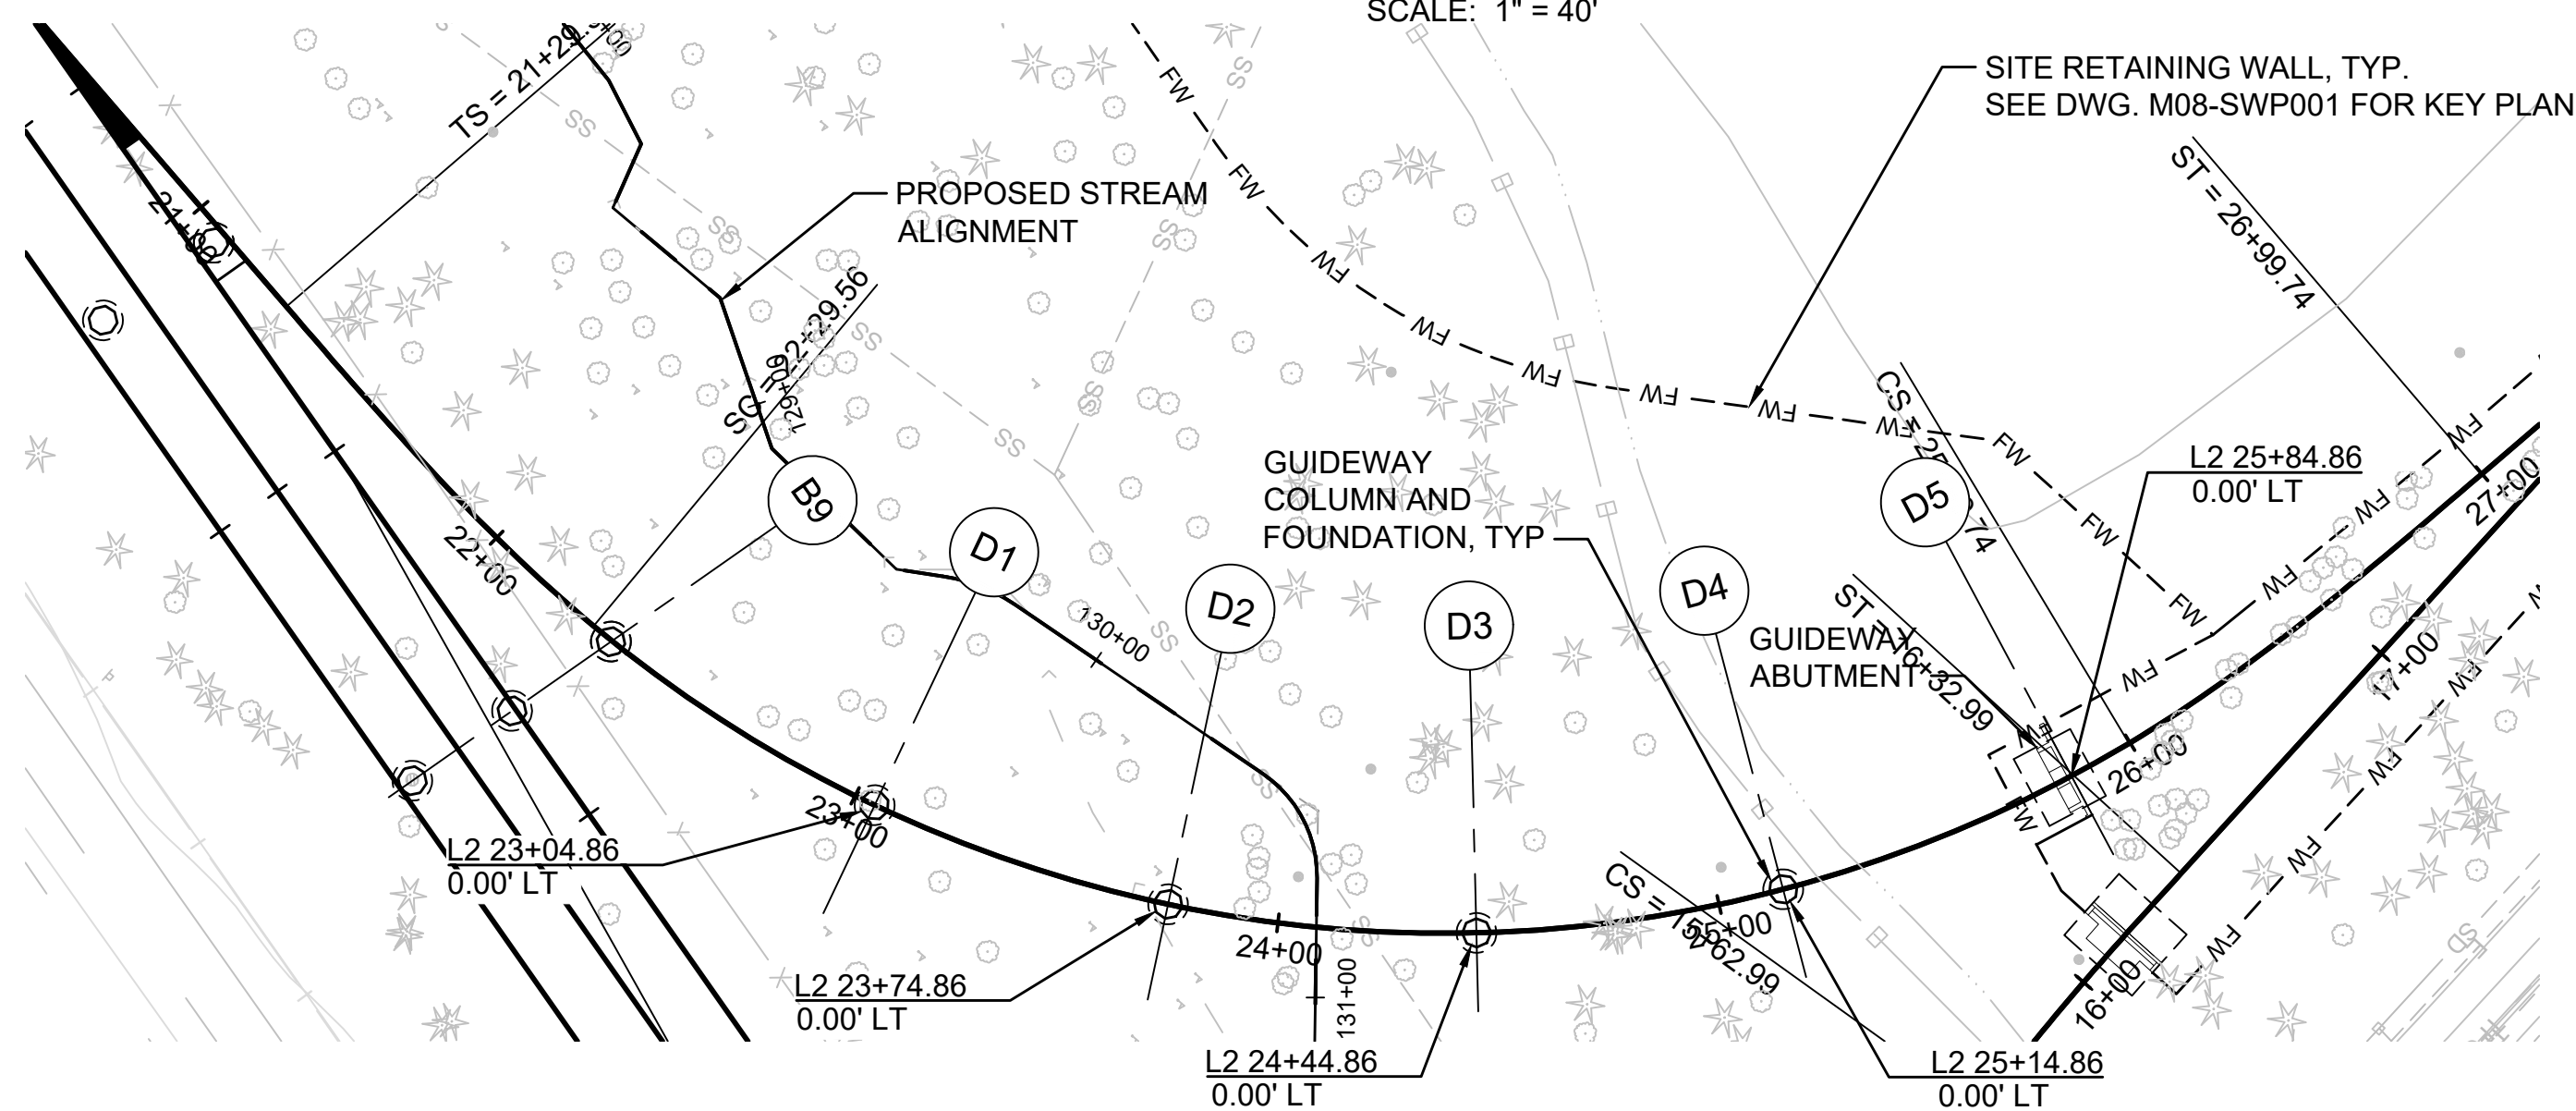

FOUNDATION PLAN

SCALE: 1" = 40'

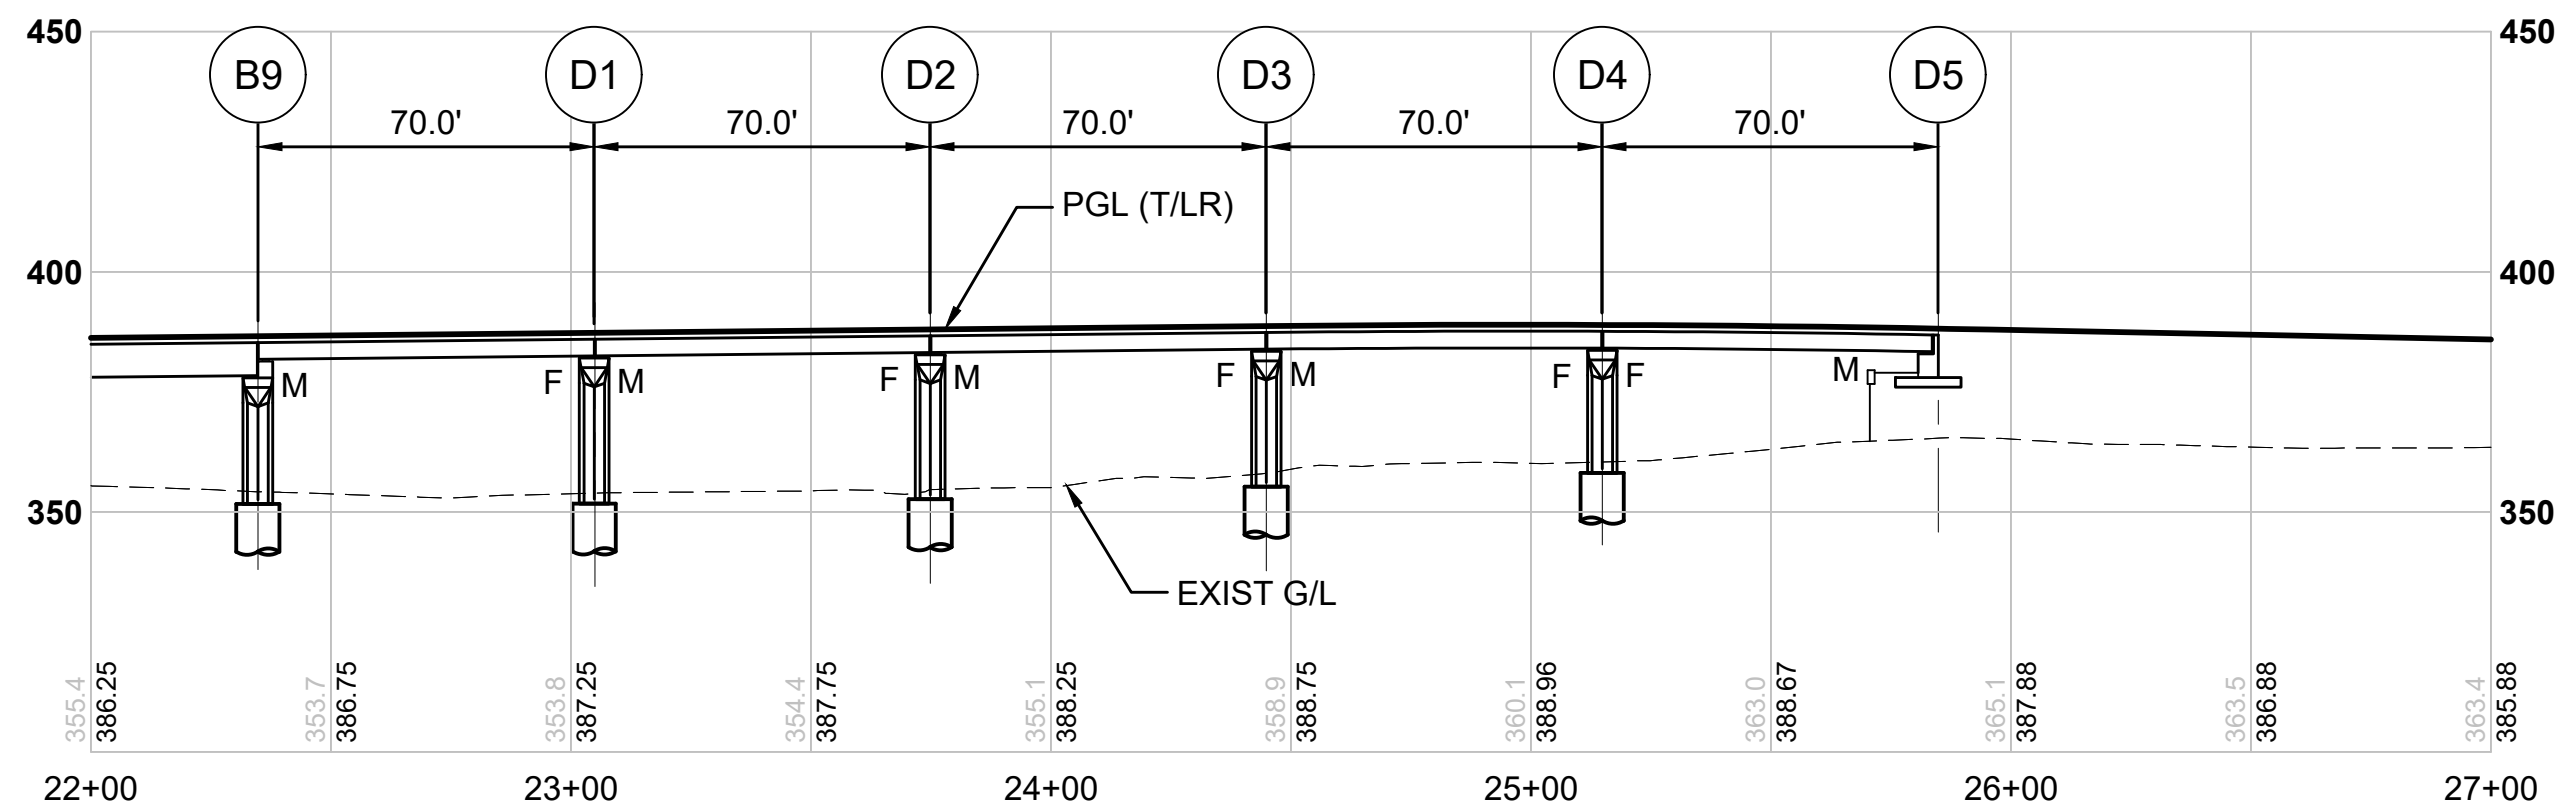


REFLECTED DEVELOPED ELEVATION


SCALE: 1" = 40'

GENERAL NOTES:

- SPAN LENGTH MEASURED ALONG THE LEAD (L) TRACK.
- FOR TRACK HORIZONTAL CURVE AND PROFILE DATA, SEE TRACK PLAN AND PROFILE DRAWINGS.
- COLUMN SILOS NOT SHOWN. COLUMN SILOS, ADJUSTMENTS TO COLUMN FOUNDATION SIZES, AND SUPERSTRUCTURE ARTICULATION MAY ALL REQUIRE CHANGES IN FINAL DESIGN TO MEET STRM BALANCED STIFFNESS AND BALANCED FRAME GEOMETRY REQUIREMENTS.

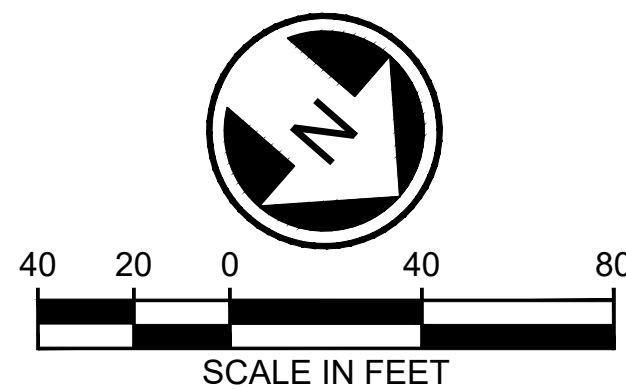

NOT FOR
CONSTRUCTION

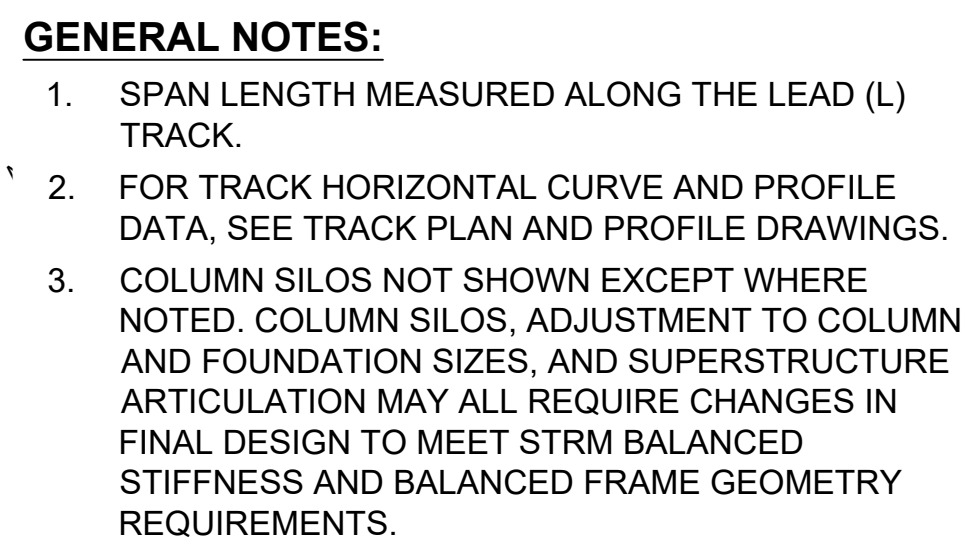

A north arrow pointing upwards and a scale bar labeled "SCALE IN FEET" with markings at 0, 20, 40, and 80 feet.



NOT FOR
CONSTRUCTION

HDR

SUBMITTED BY:
PABLO LOPEZ-HILFIKER

DATE:	2/27/2024
-------	-----------

REVIEWED BY:



SOUNDTRANSIT

DATE:

SCALE:	1"=40'
FILENAME:	OMFS-M08-SEP101
CONTRACT No.:	AE-0030-17
DATE:	2/27/2024

**SOUND TRANSIT
PRELIMINARY ENGINEERING PLANS
OPERATIONS & MAINTENANCE FACILITY SOUTH
STRUCTURAL
LEAD TRACK 3 & 4 STRUCTURES PLAN AND PROFILE
STA 32+00 TO STA 36+00 & STA 41+00 TO 46+00**

DRAWING No.:	
M08-SEP103	
FACILITY ID:	
M08	
SHEET No.:	REV:

02/23/24 | 6:38 AM | VALENALV
C:\PWORKING\WEST01\ID272718\OMFS-M08-SEP101.DWG


Refer to the plan set COVER drawing
for disclaimers regarding this drawing.

No.	DATE	DSN	CHK	APP	REVISION

DESIGNED BY:	B. ROGERS
DRAWN BY:	A. VALENCIA
CHECKED BY:	J. MERTH
APPROVED BY:	B. HARRIS

SCALE:	1"=40'
FILENAME:	OMFS-M08-SEP101
CONTRACT No.:	AE-0030-17
DATE:	2/27/2024




DRAWING No.:	
M08-SEP103	
FACILITY ID:	
M08	
SHEET No.:	REV:

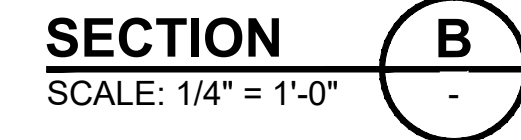

- BENT ELEVATION** 1
SCALE: 1/4" = 1'-0"




DRAWING No.:	
M08-SBD001	
FACILITY ID:	
M08	
SHEET No.:	REV:

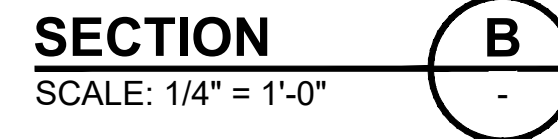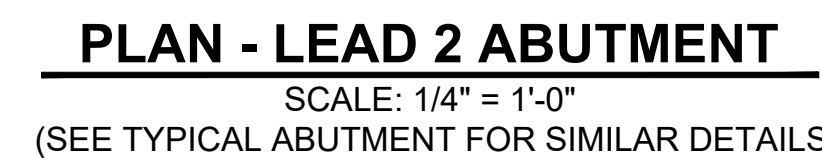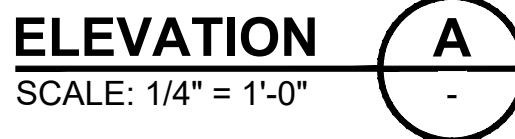


NOT FOR
CONSTRUCTION

REFERENCE CONCEPT DRAWINGS

DESIGNED BY:	B. ROGERS
DRAWN BY:	A. VALENCIA
CHECKED BY:	J. MERTH
APPROVED BY:	B. HARRIS

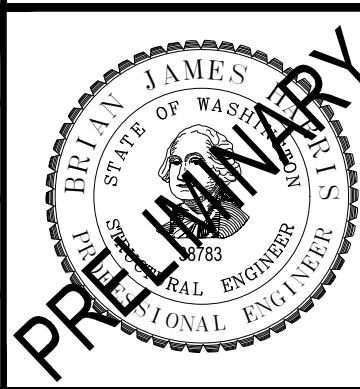

SUBMITTED BY:	DATE:	REVIEWED BY:
PABLO LOPEZ-HILFIKER	2/27/2024	

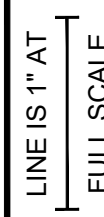


SCALE:	
FILENAME:	OMFS-M08-SBD004
CONTRACT No.:	AE-0030-17
DATE:	2/27/2024


SOUND TRANSIT
PRELIMINARY ENGINEERING PLANS
OPERATIONS & MAINTENANCE FACILITY SOUTH
STRUCTURAL
AERIAL GUIDEWAY - SUBSTRUCTURE
TYPICAL ABUTMENT AT LEAD TRACKS

DRAWING No.:	
M08-SBD004	
FACILITY ID:	
M08	
SHEET No.:	REV:

- NOTES:**
- RAIL AND PLINTH SHOWN LEVEL, VARIES WITH SUPERELEVATION
 - FOR OCS POLE LOCATION AND OFFSET, SEE SYSTEMS DRAWINGS.
 - GUIDEWAY DRAINAGE DETAILS SHOWN ARE FIGURATIVE. SEE DRAINAGE DWGS FOR MORE INFORMATION. NUMBER, SIZE, AND LOCATION OF DRAINS TO BE DETERMINED IN FINAL DESIGN.

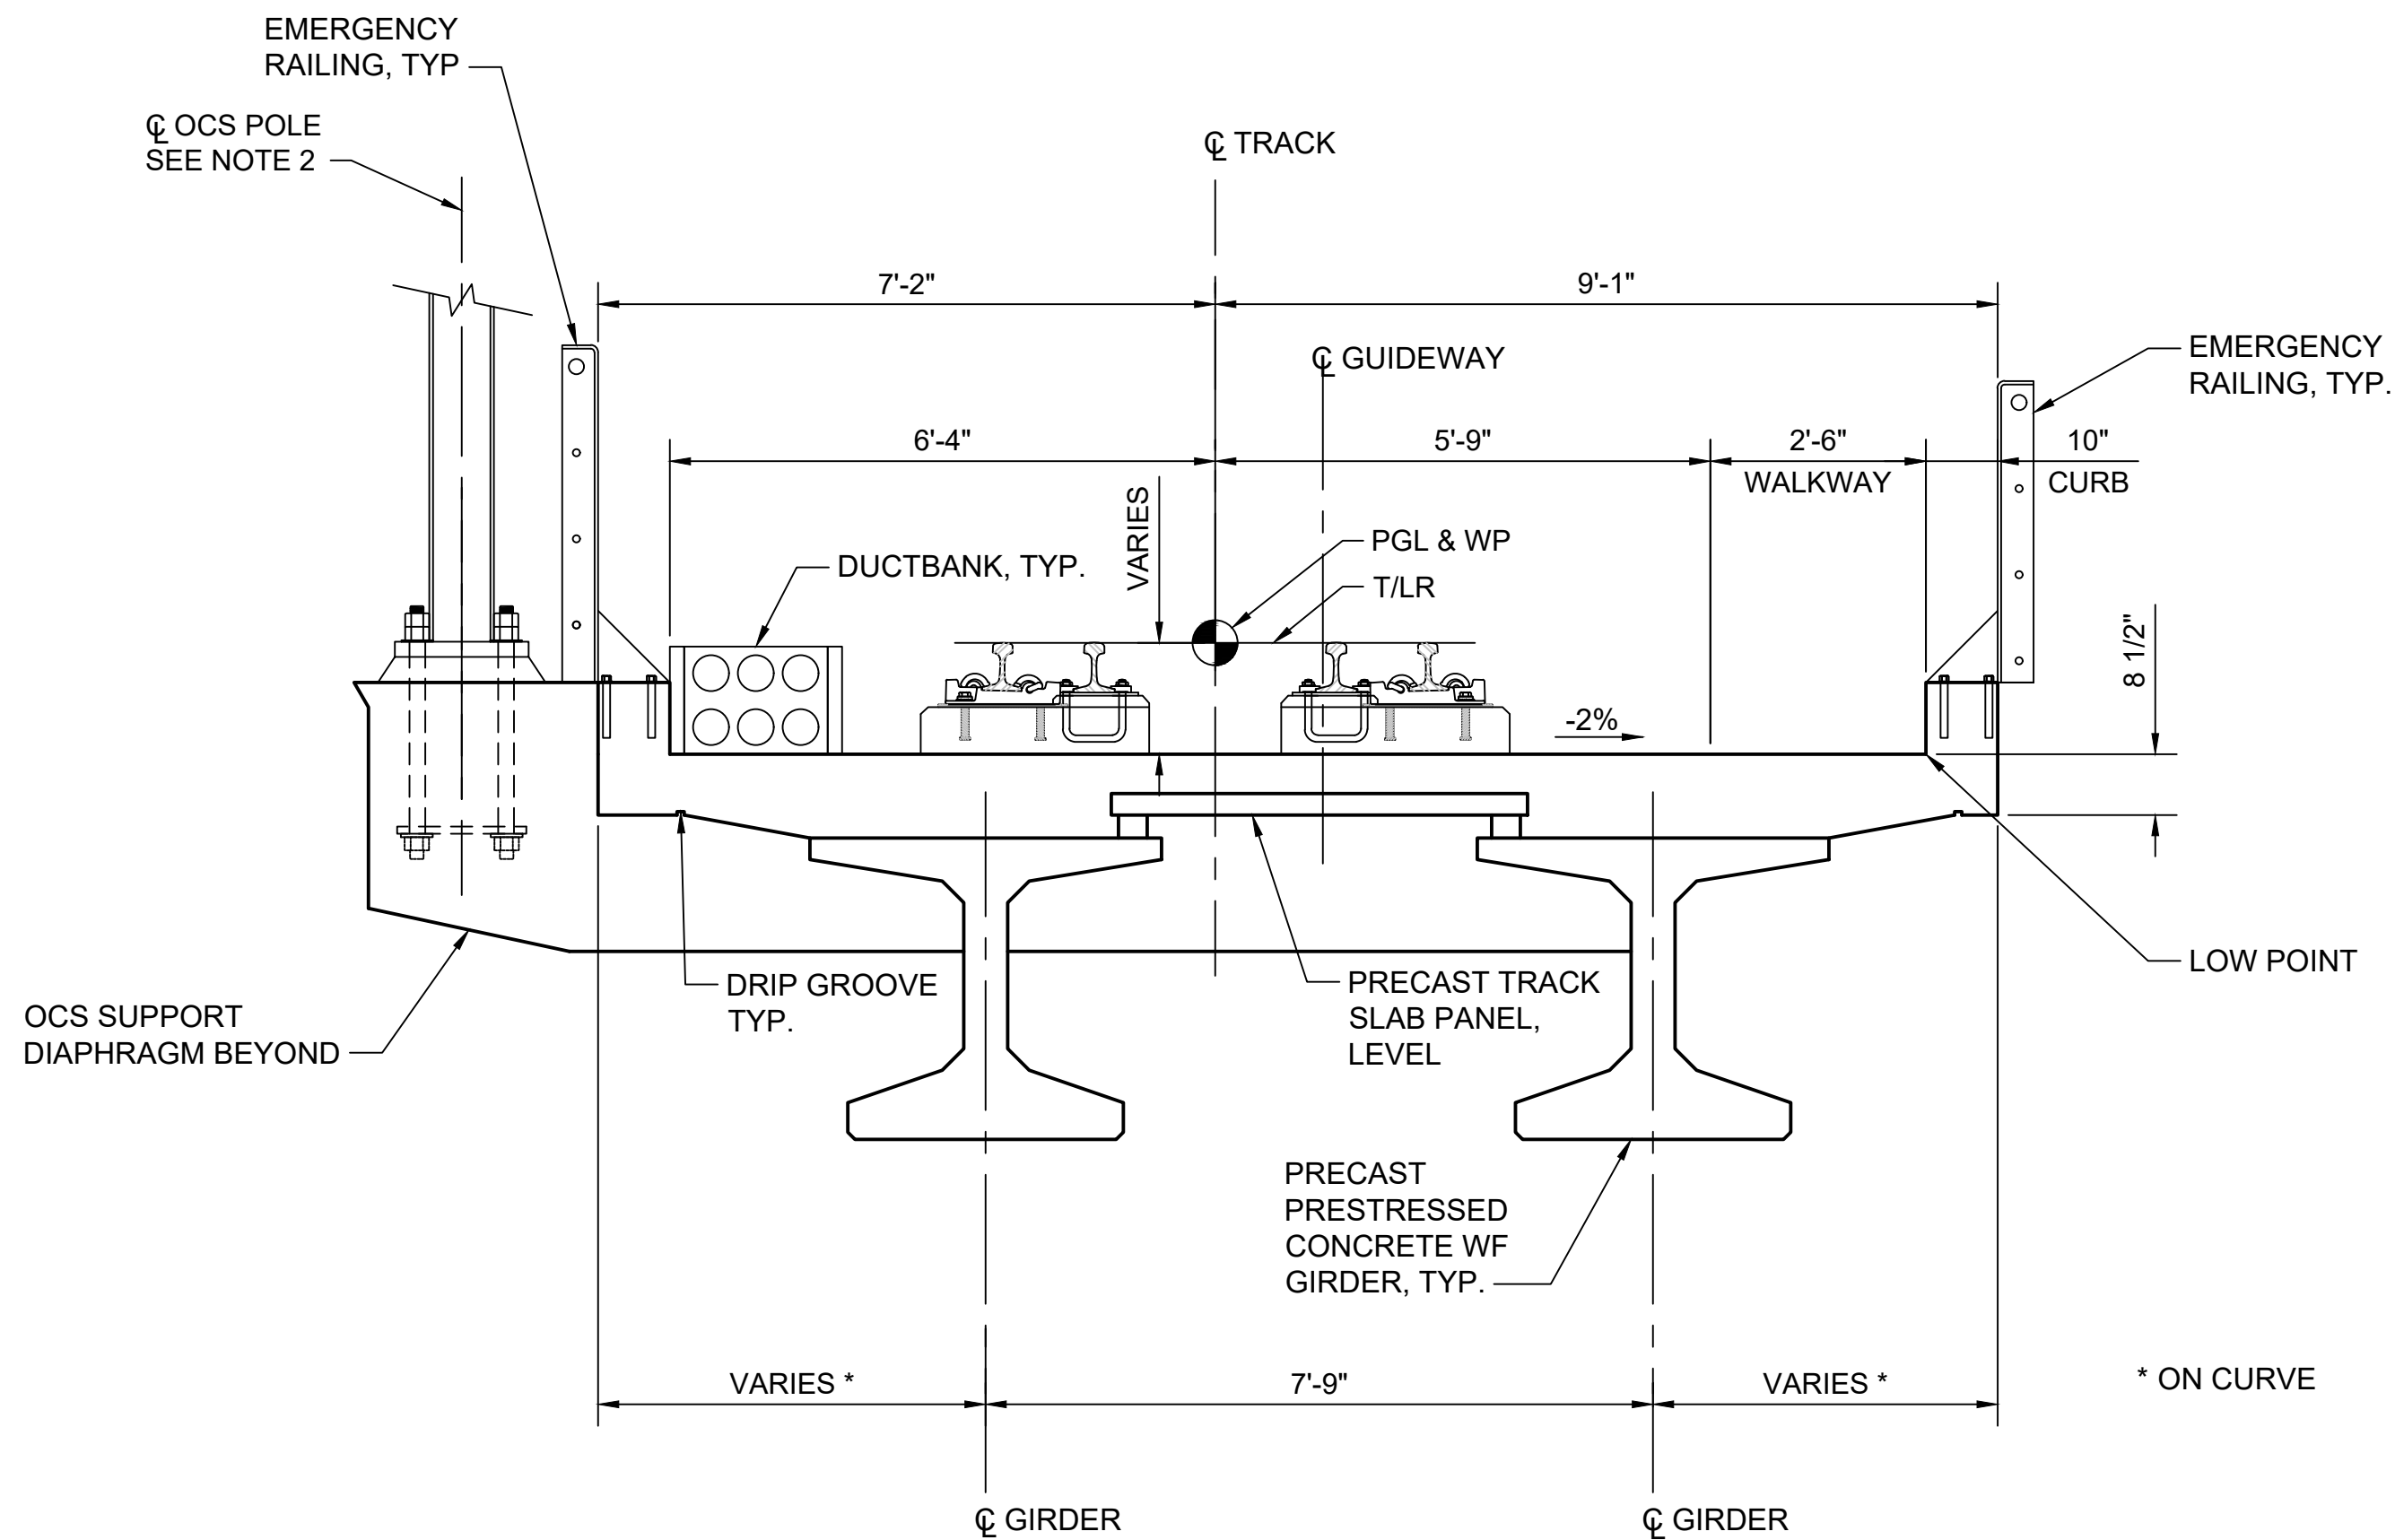

LEAD TRACK SECTION

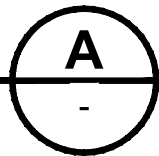

**NOT FOR
CONSTRUCTION**

Refer to the plan set COVER drawing
for disclaimers regarding this drawing.

for disclaimers regarding this drawing.										AHJ:										PACKAGE #																			
REFERENCE CONCEPT DRAWINGS										DESIGNED BY: B. ROGERS										  LINE IS 1" AT FULL SCALE 																			
										DRAWN BY: A. VALENCIA																													
										CHECKED BY: J. MERTH																													
										APPROVED BY: B. HARRIS																													
										SUBMITTED BY: PABLO LOPEZ-HILFIKER																													
DATE: 2/27/2024										REVIEWED BY:										DATE: 2/27/2024																			
SCALE:										FILENAME: OMFS-M08-SGX001										CONTRACT No.: AE-0030-17										DATE: 2/27/2024									
SOUND TRANSIT PRELIMINARY ENGINEERING PLANS OPERATIONS & MAINTENANCE FACILITY SOUTH										DRAWING No.: M08-SGX001										FACILITY ID: M08																			
STRUCTURAL AERIAL GUIDEWAY - SUPERSTRUCTURE TYPICAL SINGLE TRACK SECTION AT LEAD TRACKS										SHEET No.: REV:																													

1. RAIL AND PLINTH SHOWN LEVEL, VARIES WITH SUPERELEVATION
2. FOR OCS POLE LOCATION AND OFFSET, SEE SYSTEMS DRAWINGS.
3. WHERE NOISE WALL SCHEDULE ON DRAWINGS STD-SWS001 INDICATES AN ACOUSTIC BARRIER, SEE SOUND TRANSIT CIVIL / STRUCTURAL DIRECTIVE DRAWINGS FOR ACOUSTIC BARRIER DETAILS.
4. GUIDEWAY DRAINAGE DETAILS SHOWN ARE FIGURATIVE. SEE DRAINAGE DWGS FOR MORE INFORMATION. NUMBER, SIZE, AND LOCATION OF DRAINS TO BE DETERMINED IN FINAL DESIGN.



A

NOT FOR
CONSTRUCTION

*Refer to the plan set COVER drawing
for disclaimers regarding this drawing.*

Refer to the plan set COVER drawing for disclaimers regarding this drawing.										AHJ:										PACKAGE #																													
REFERENCE CONCEPT DRAWINGS										DESIGNED BY: B. HARRIS										SCALE: FILENAME: OMFS-M08-SGX002 CONTRACT No.: AE-0030-17 DATE: 2/27/2024										SOUND TRANSIT PRELIMINARY ENGINEERING PLANS OPERATIONS & MAINTENANCE FACILITY SOUTH STRUCTURAL AERIAL GUIDEWAY - SUPERSTRUCTURE SINGLE TRACK BOX GIRDER SECTION AT LEAD 1										DRAWING No.: M08-SGX002									
										DRAWN BY: A. VALENCIA																														FACILITY ID: M08									
										CHECKED BY: J. MERTH																														SHEET No.: REV:									
										APPROVED BY: B. HARRIS																																							
										No. DATE DSN CHK APP REVISION																																							
	
										SUBMITTED BY: PABLO LOPEZ-HILFIKER										DATE: 2/27/2024										REVIEWED BY:										DATE: 2/27/2024									


02/26/24 | 8:23 AM | VALENALV
C:\PWORKING\WEST01\2727718\OMFS-M08-SEP201.DWG

Refer to the plan set COVER drawing
for disclaimers regarding this drawing.


02/26/24 | 8:23 AM | VALENALV
C:\PWORKING\WEST01\2727718\OMFS-M08-SEP201.DWG

Refer to the plan set COVER drawing
for disclaimers regarding this drawing.

REFERENCE CONCEPT DRAWINGS							AHJ:		PACKAGE #				DRAWING No.:	
							DESIGNED BY:		SCALE:				SOUND TRANSIT PRELIMINARY ENGINEERING PLANS OPERATIONS & MAINTENANCE FACILITY SOUTH STRUCTURAL SITE VEHICULAR BRIDGE PLAN AND ELEVATION	
							DRAWN BY:		FILENAME:					
							CHECKED BY:		CONTRACT No.:				FACILITY ID:	
							APPROVED BY:		DATE:				SHEET No.:	
No.	DATE	DSN	CHK	APP	REVISION		B. ROGERS		2/27/2024				REV:	

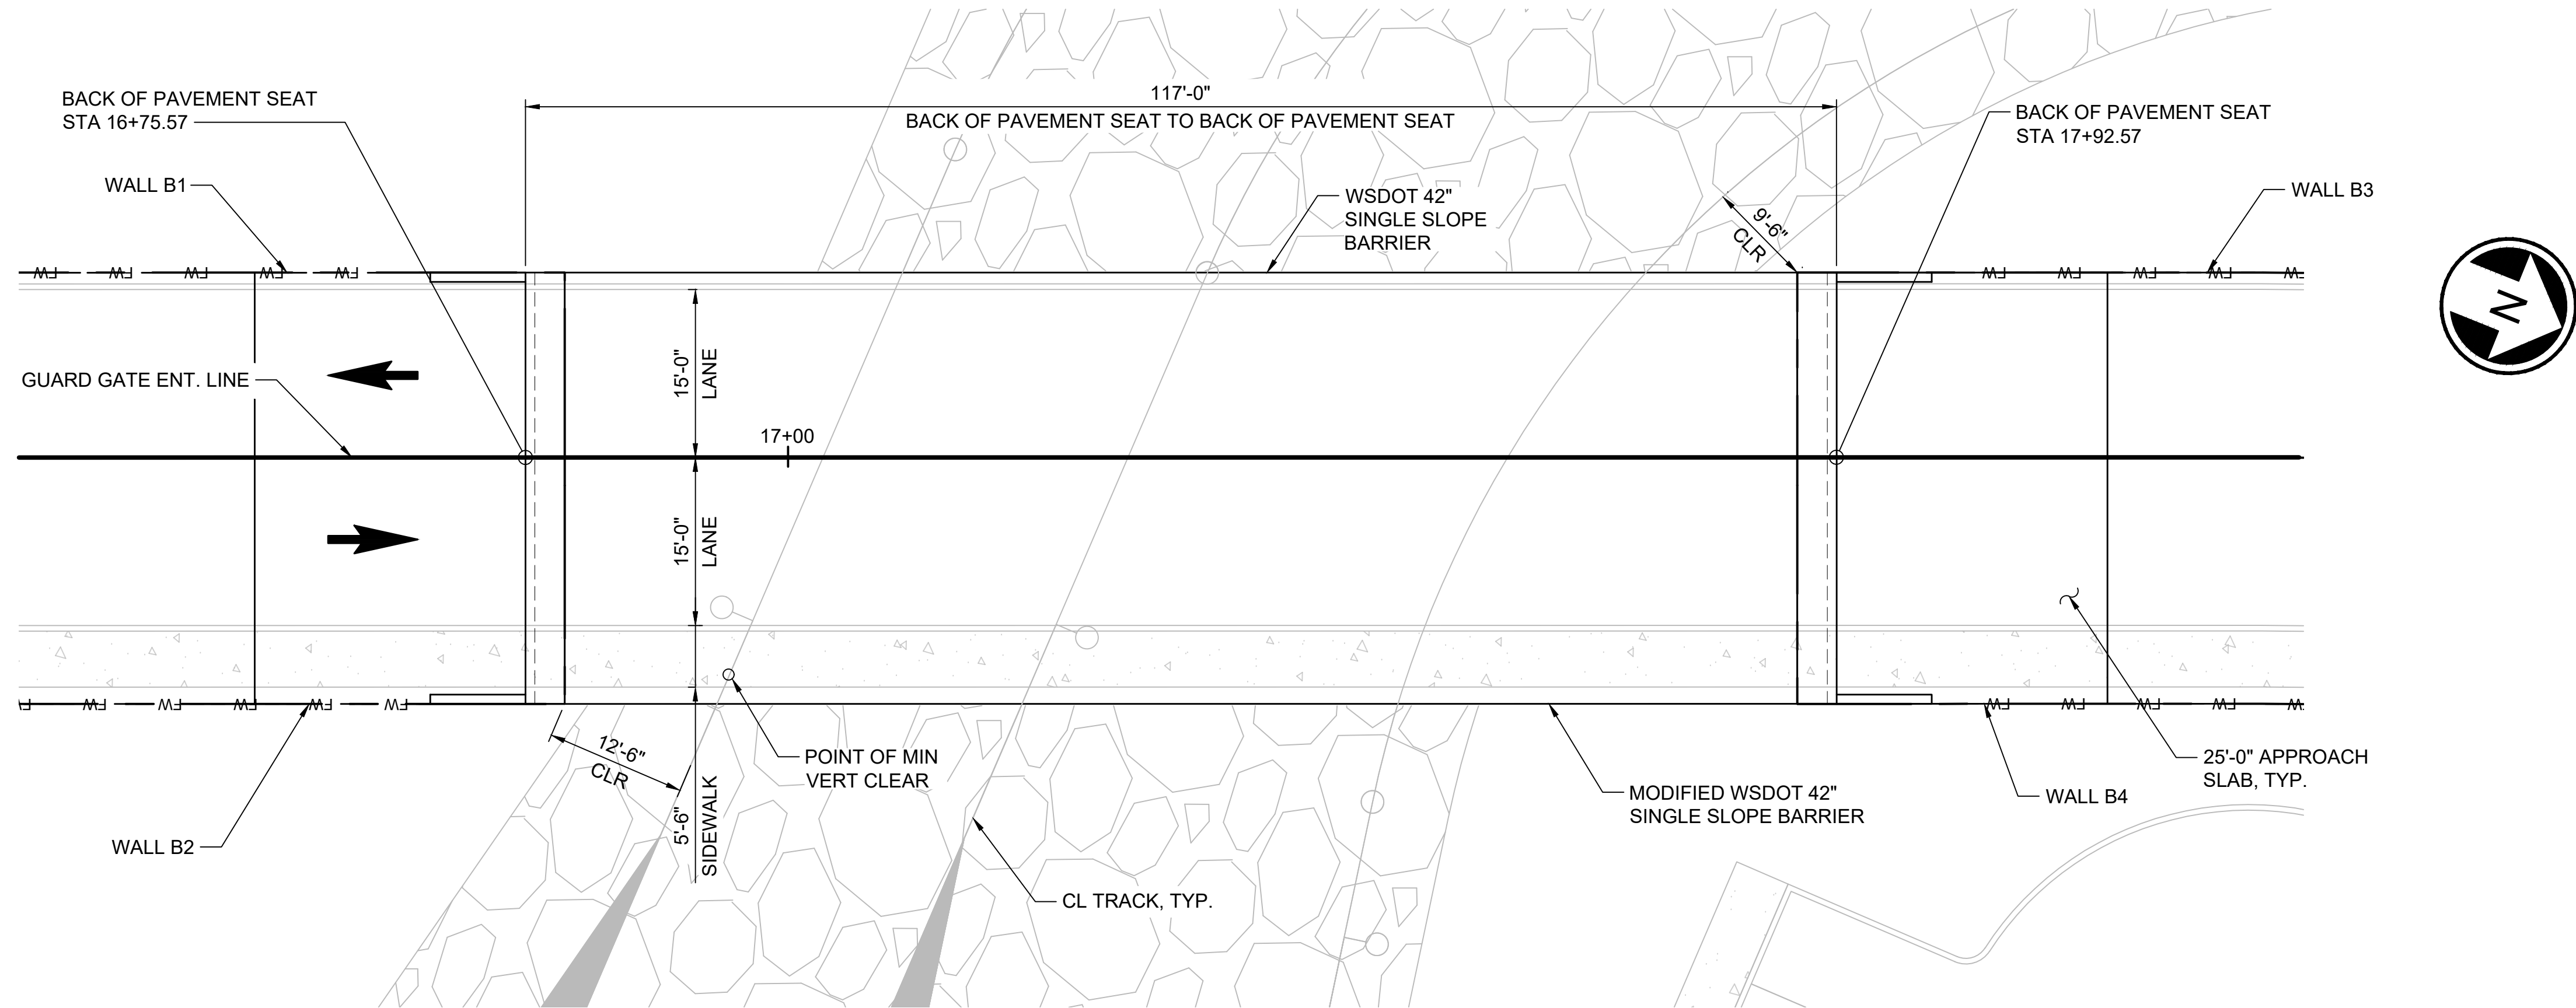


PLAN
SCALE: 1" = 10'

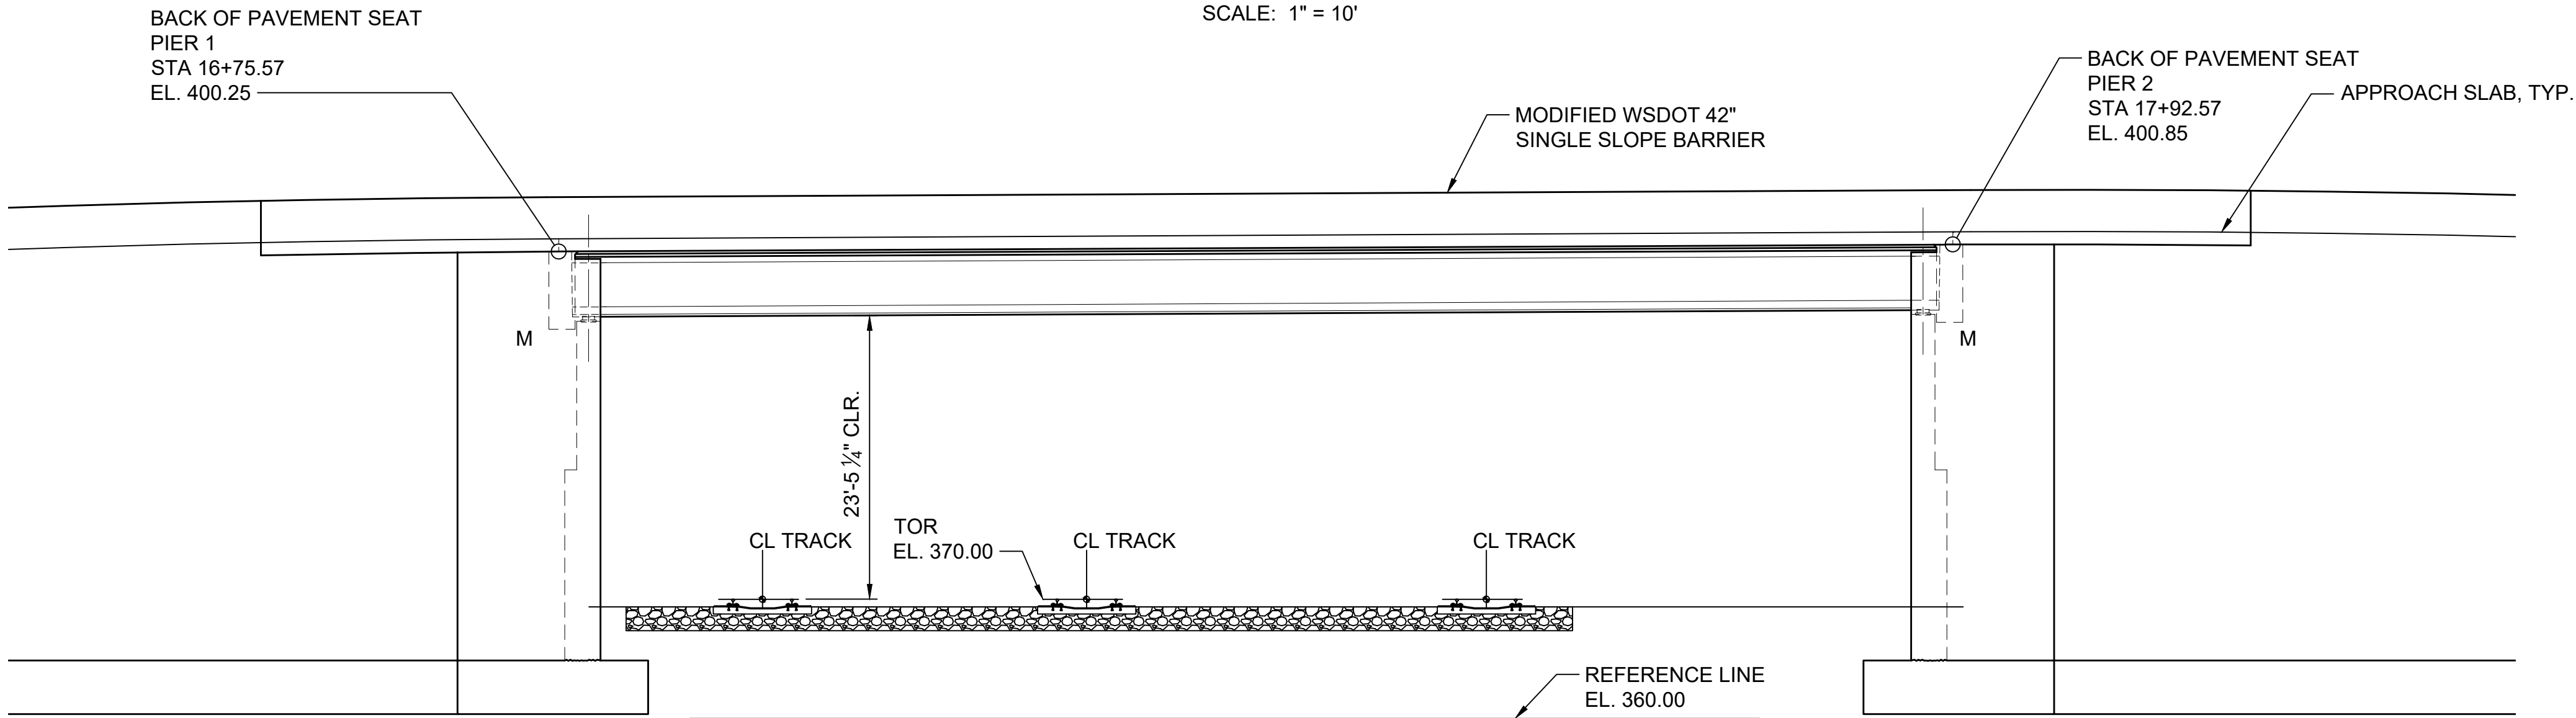

ELEVATION
SCALE: 1" = 10'

PC GIRDERS (WF66G)
LOADING: HL-93

NOT FOR
CONSTRUCTION

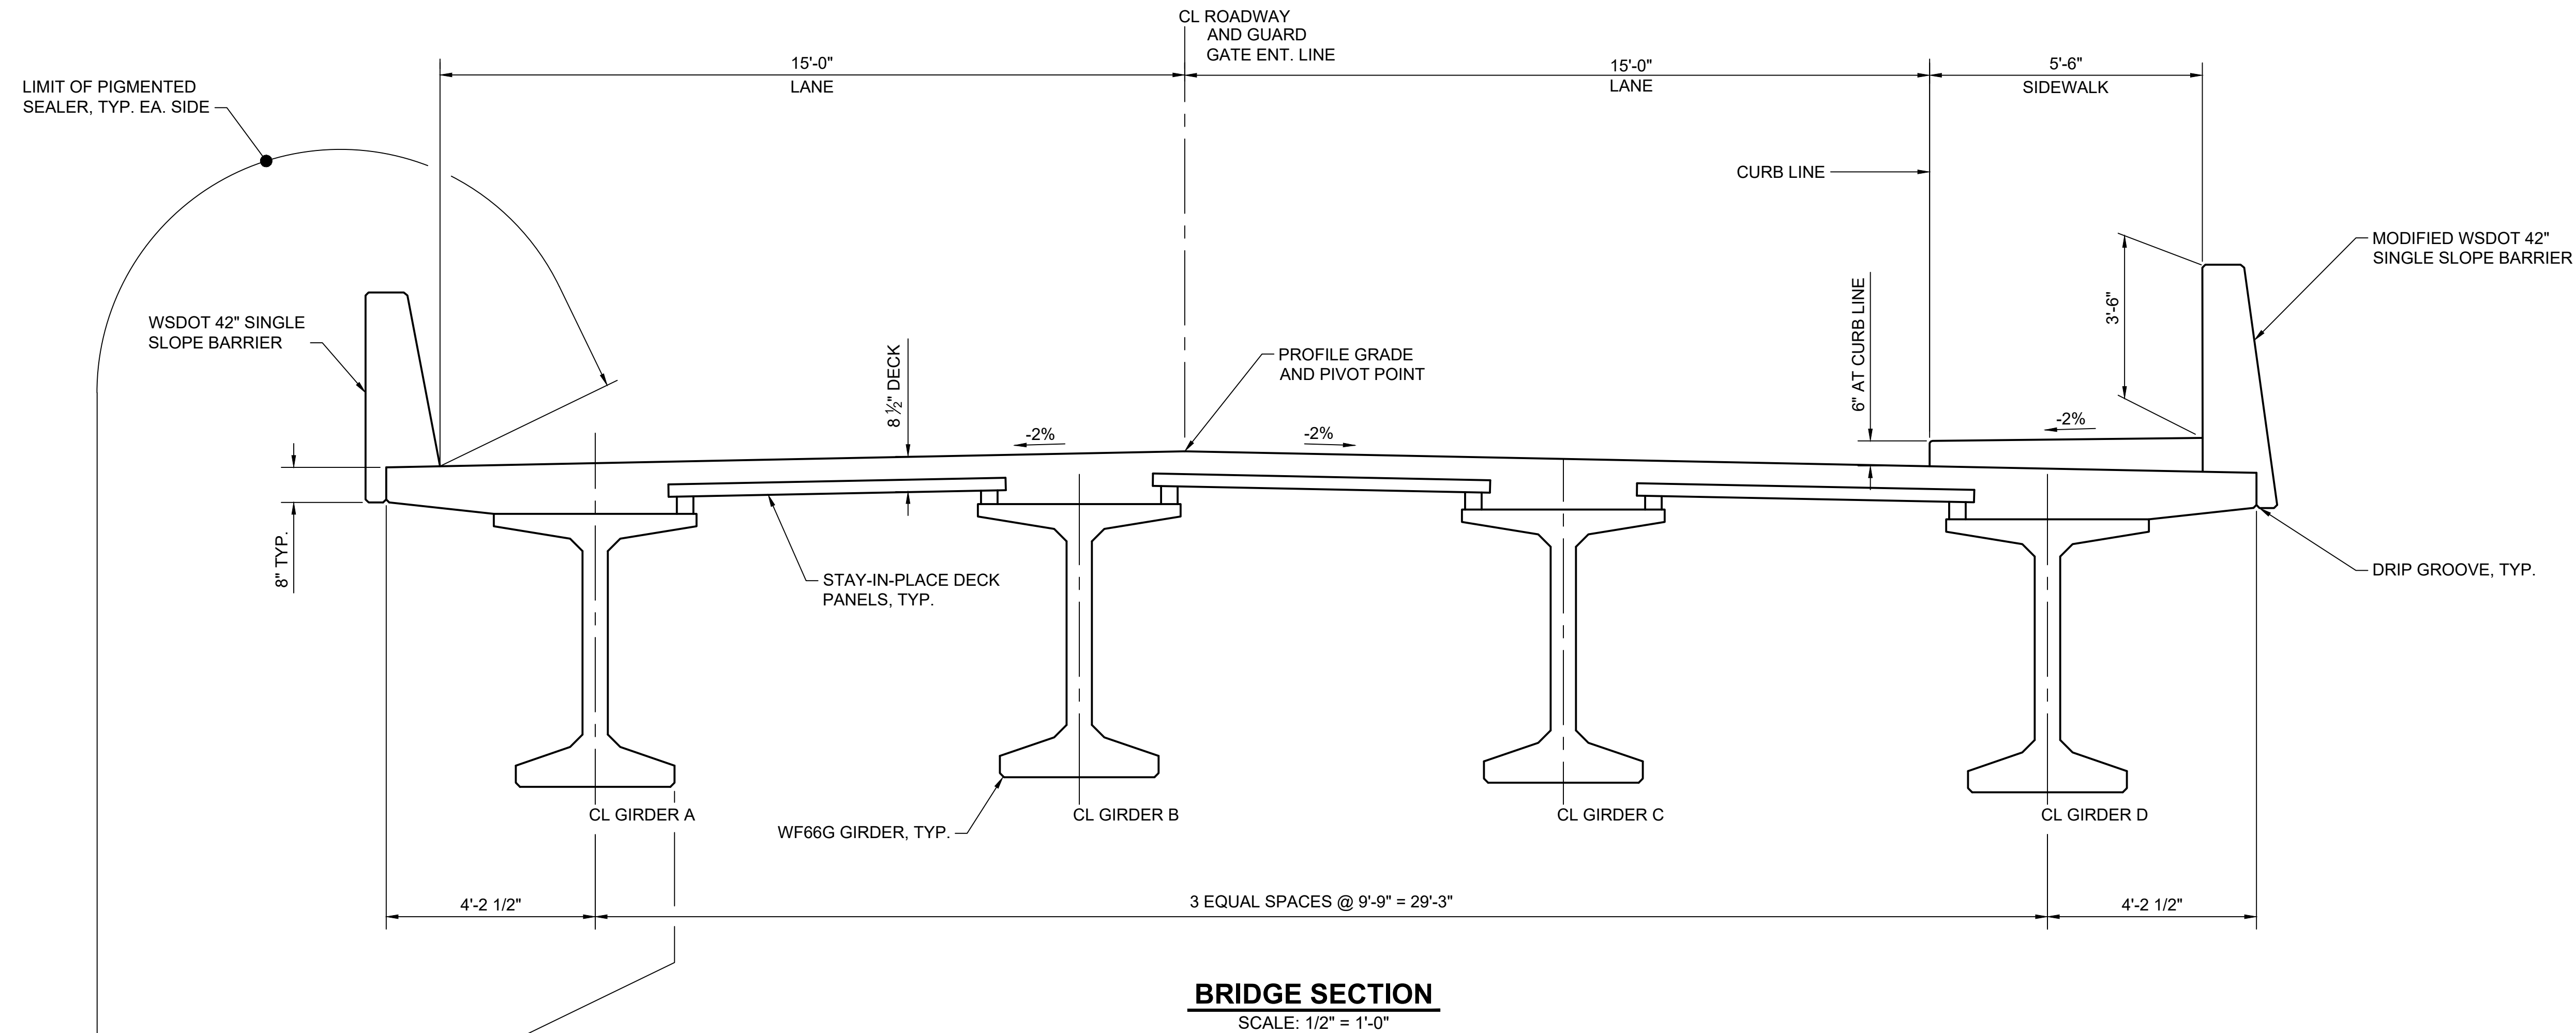


NOT FOR
CONSTRUCTION

Refer to the plan set COVER drawing
for disclaimers regarding this drawing.

REFERENCE CONCEPT DRAWINGS

No.	DATE	DSN	CHK	APP	REVISION

DESIGNED BY:
J. LU
DRAWN BY:
A. VALENCIA
CHECKED BY:
P.LJ
APPROVED BY:
B. ROGERS

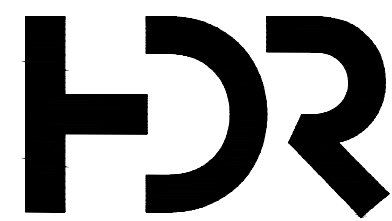

SUBMITTED BY:
PABLO LOPEZ-HILFIKER

DATE:
2/27/2024

REVIEWED BY:

LINE IS 1" AT
FULL SCALE



DATE:

PACKAGE

SCALE:
FILENAME:
OMFS-M08-SEY201
CONTRACT No.:
AE-0030-17
DATE:
2/27/2024

**SOUND TRANSIT
PRELIMINARY ENGINEERING PLANS**
OPERATIONS & MAINTENANCE FACILITY SOUTH




STRUCTURAL
SITE VEHICULAR BRIDGE
TYPICAL SECTION

DRAWING No.:
M08-SEY201
FACILITY ID:
M08
SHEET No.:
REV:

02/23/24 | 8:38 AM | VALENALV
C:\PWORKING\WEST01\02772718\OMFS-M08-SED201.DWG


Refer to the plan set COVER drawing
for disclaimers regarding this drawing.

for disclaimers regarding this drawing.										AHJ:										PACKAGE #																																							
REFERENCE CONCEPT DRAWINGS										DESIGNED BY: B. ROGERS										BRANDY ROGERS STATE OF WASHINGTON 15420 REGISTERED PROFESSIONAL ENGINEER PRELIMINARY HDR SUBMITTED BY: PABLO LOPEZ-HILFIKER DATE: 2/27/2024 REVIEWED BY: DATE: LINE IS 1"=1' FULL SCALE S SOUNDTRANSIT										SCALE:										SOUND TRANSIT PRELIMINARY ENGINEERING PLANS OPERATIONS & MAINTENANCE FACILITY SOUTH STRUCTURAL SITE VEHICULAR BRIDGE TYPICAL ABUTMENT										DRAWING No.: M08-SED201									
										FILENAME: OMFS-M08-SED201																				FACILITY ID: M08																													
										CONTRACT No.: AE-0030-17																				SHEET No.: REV:																													
										DATE: 2/27/2024	
No.	DATE	DSN	CHK	APP	REVISION	APPROVED BY: B. ROGERS	

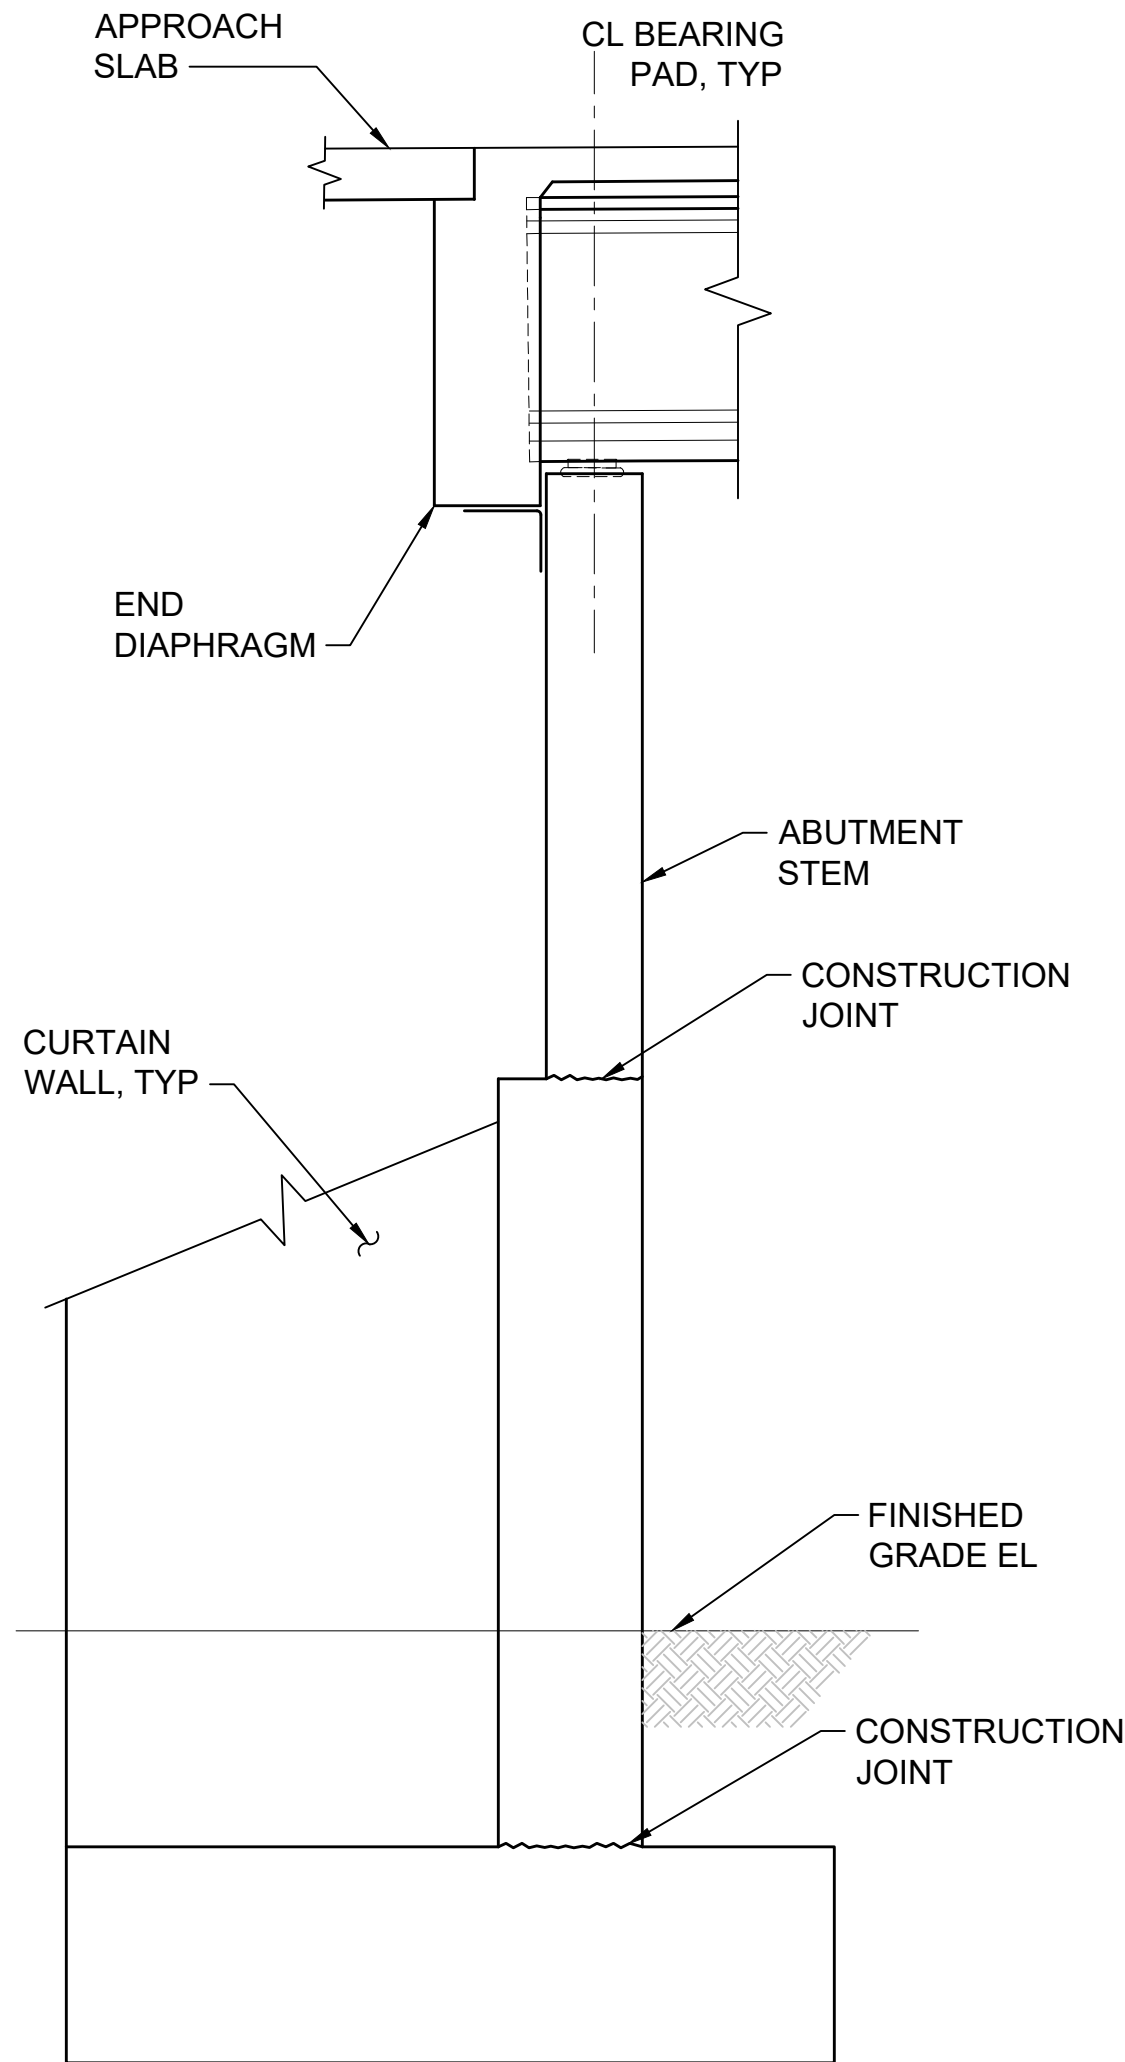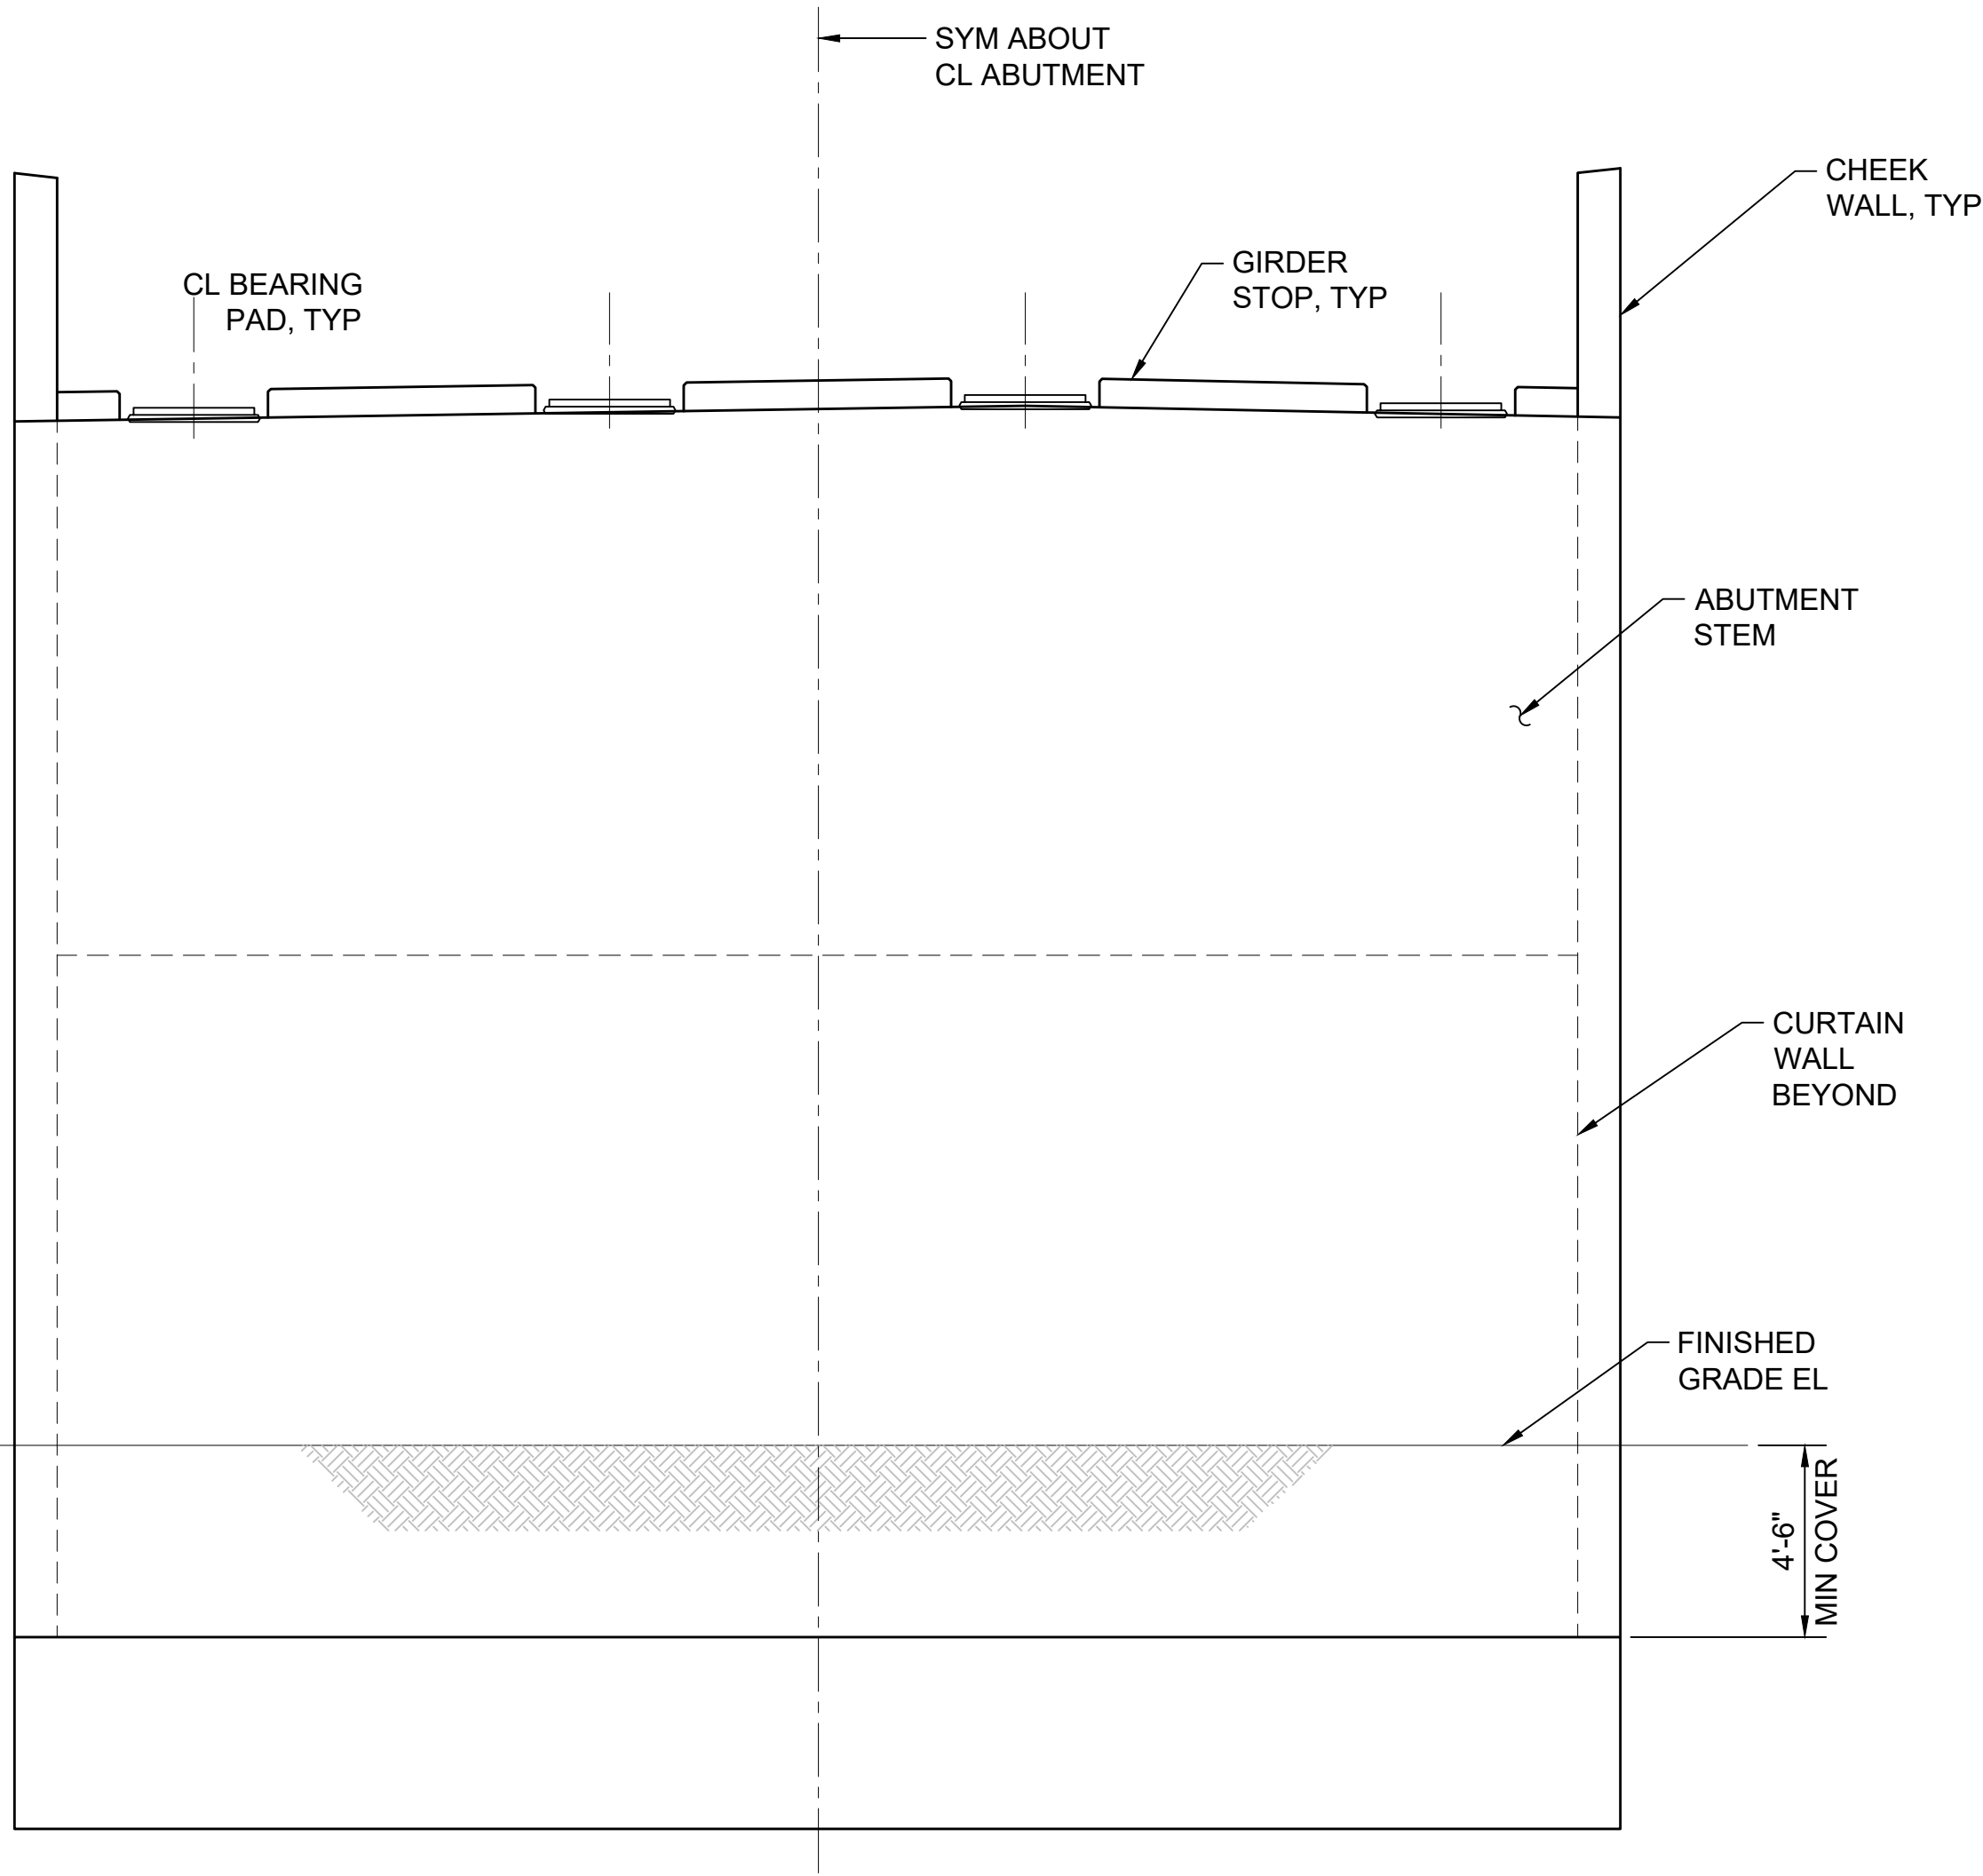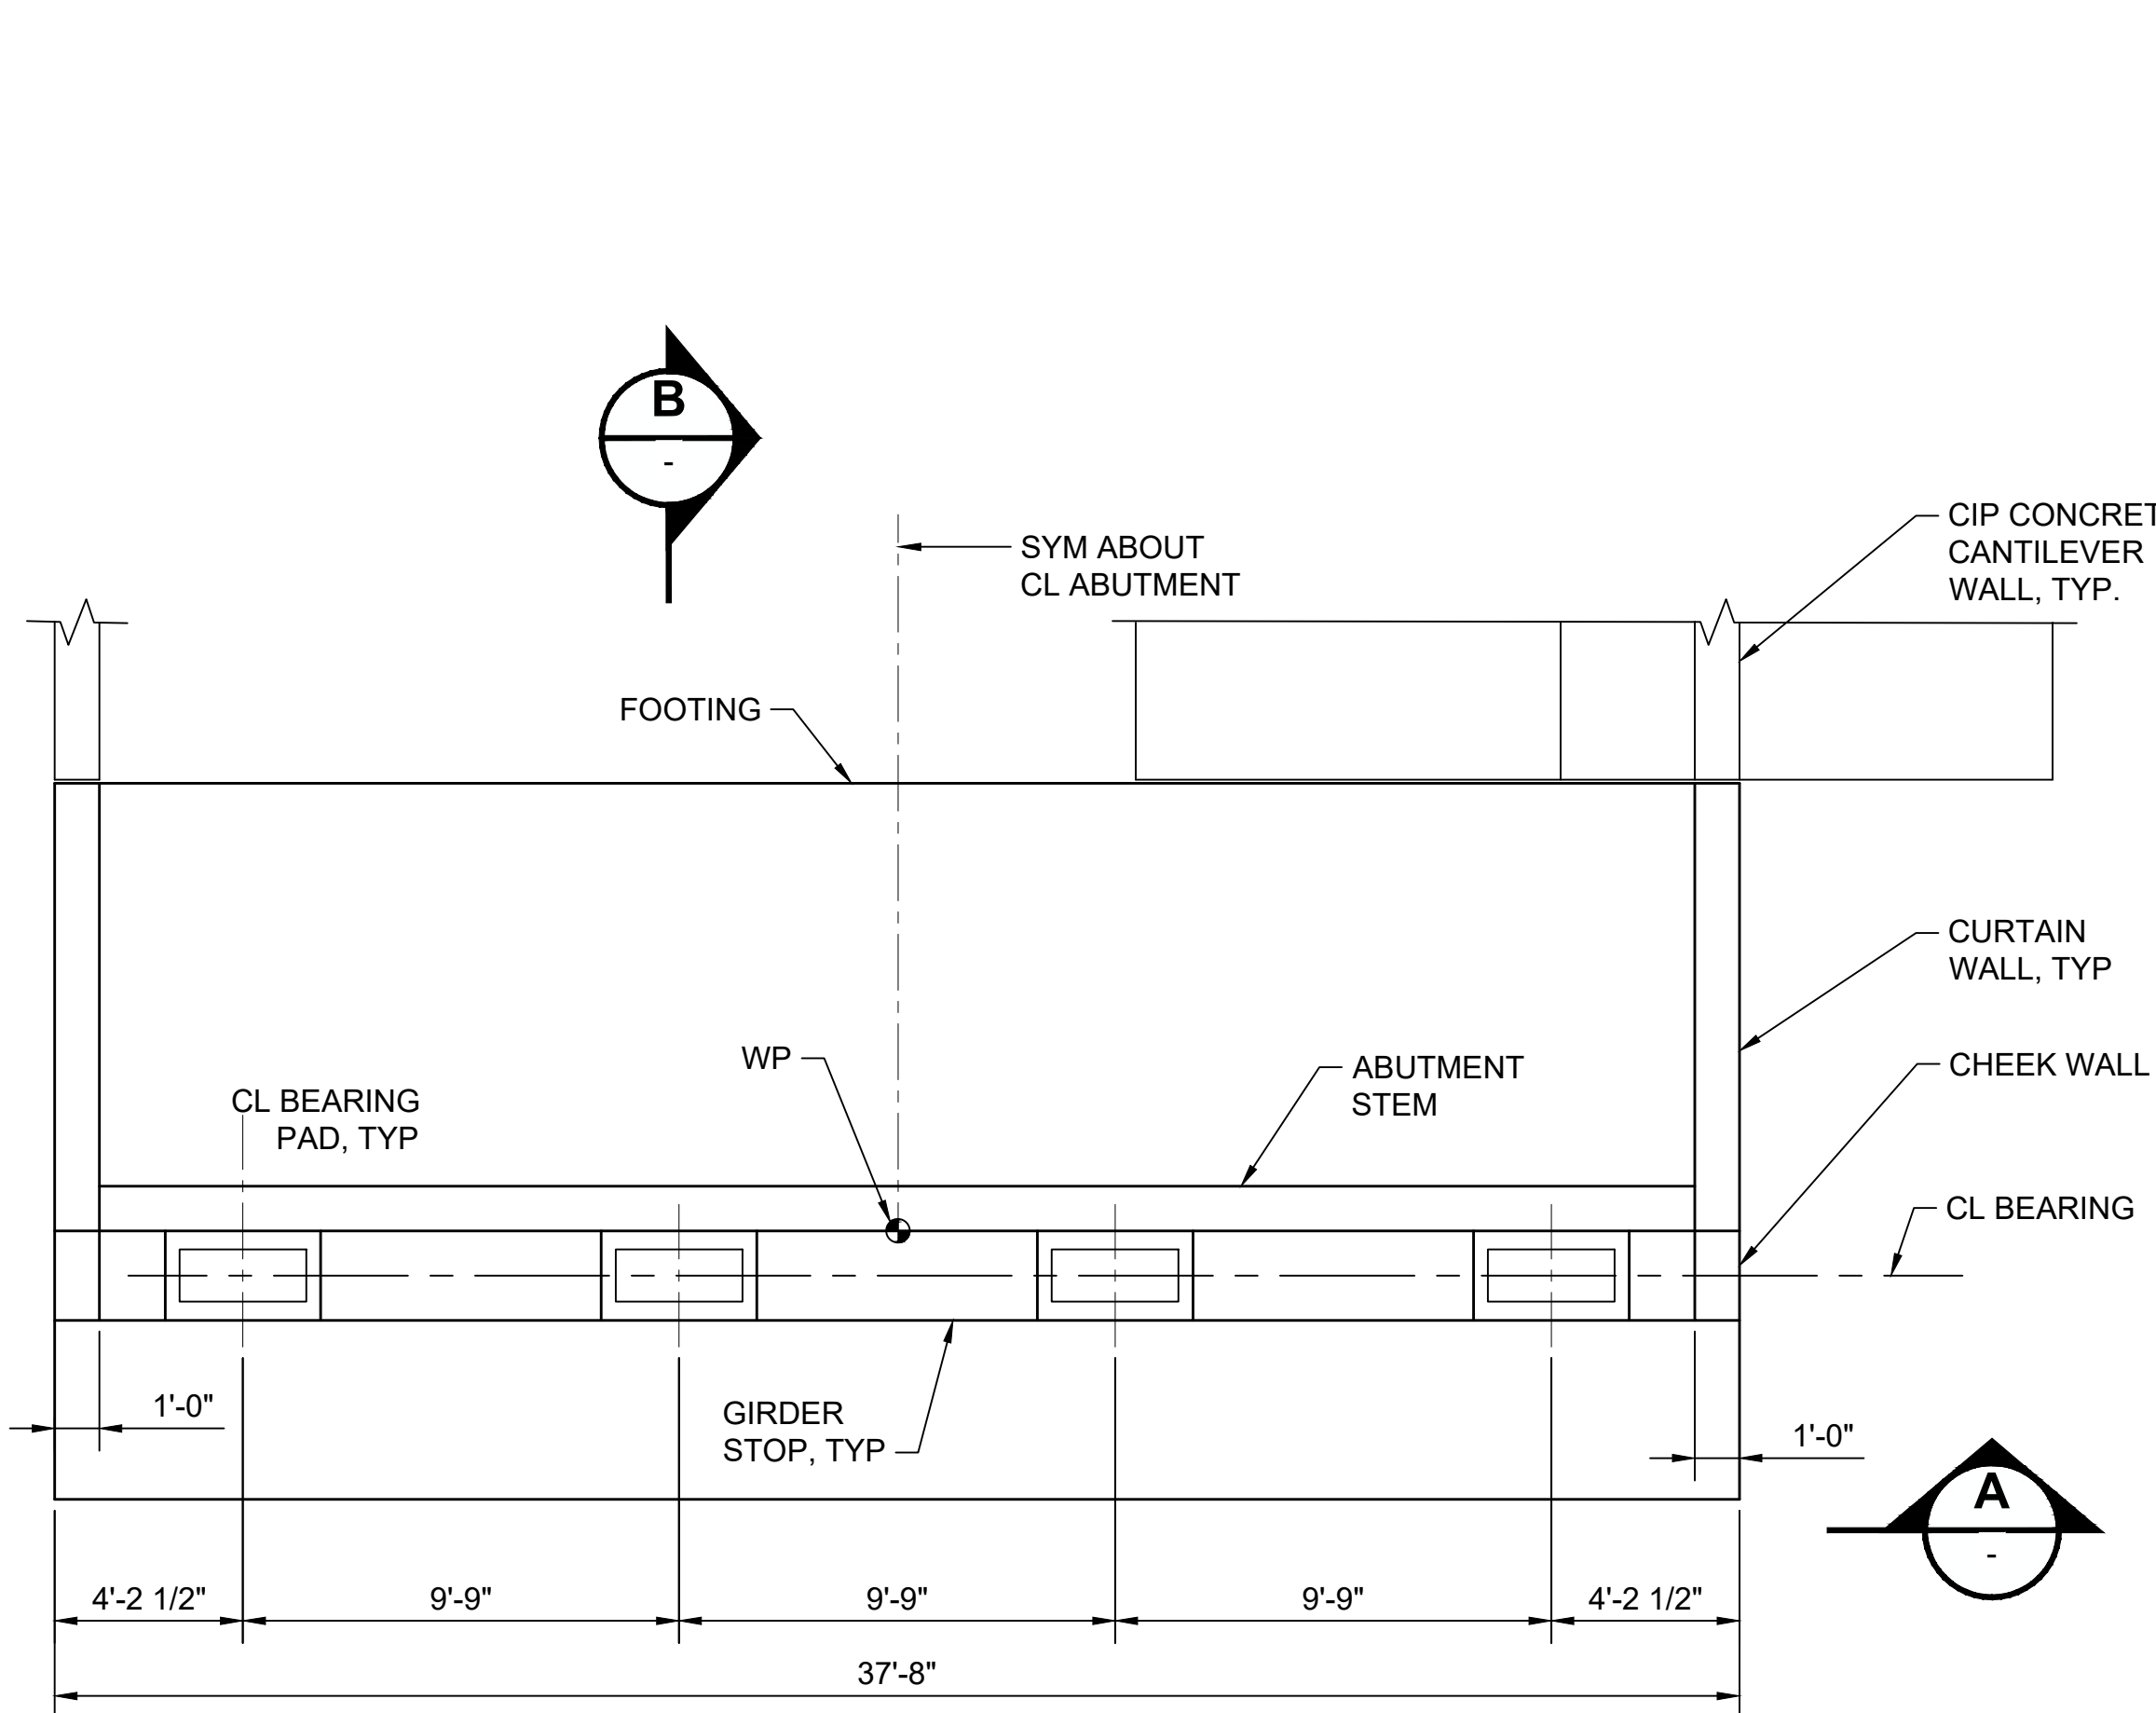

NOT FOR
CONSTRUCTION

02/23/24 | 8:52 AM | VALENALV
C:\PWORKING\WEST01\272718\OMFS-M08-SWP001.DWG

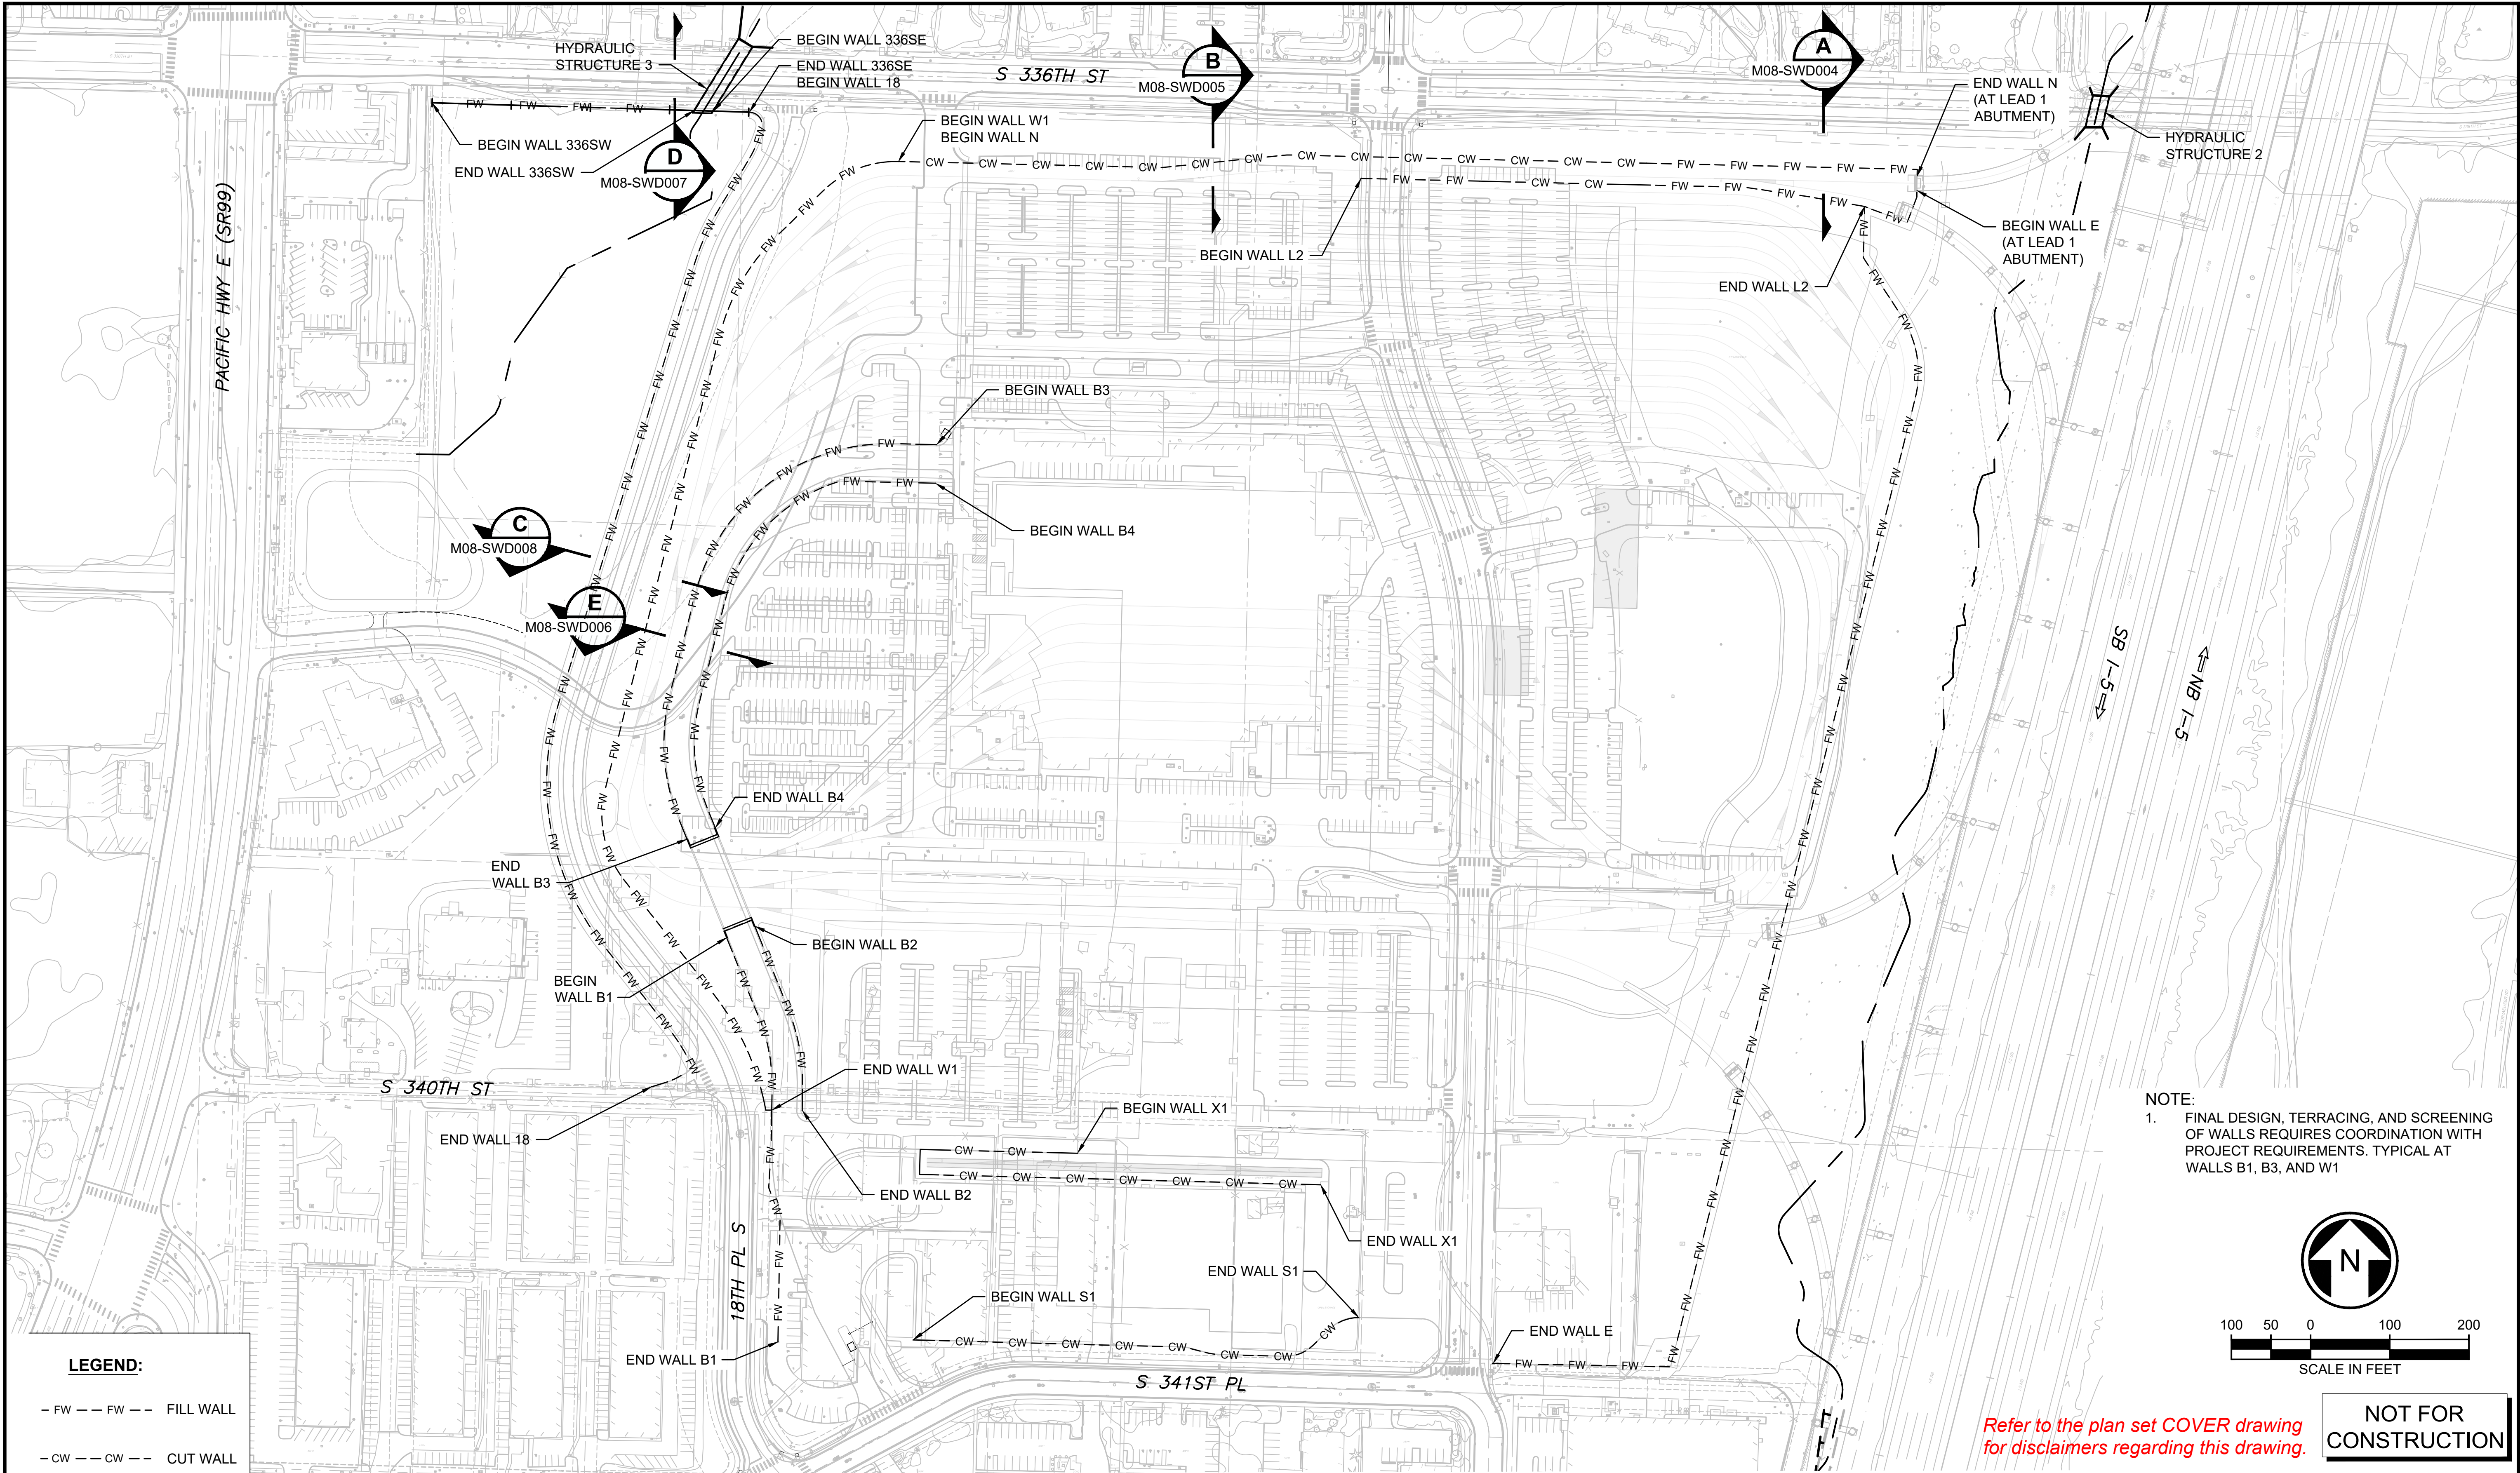

LEGEND:


- FW - - FW - - FILL WALL
- CW - - CW - - CUT WALL

REFERENCE CONCEPT DRAWINGS

No.	DATE	DSN	CHK	APP	REVISION

DESIGNED BY:
B. ROGERS
DRAWN BY:
A. VALENCIA
CHECKED BY:
P.LI
APPROVED BY:
B. ROGERS

AHJ:

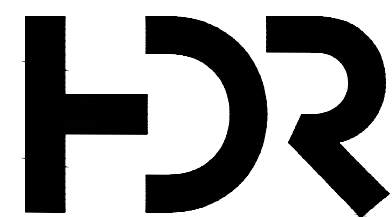

SUBMITTED BY:
PABLO LOPEZ-HILFIKER

DATE:
2/27/2024

REVIEWED BY:

LINE IS 1" AT
FULL SCALE



DATE:


PACKAGE #

SCALE:
FILENAME:
OMFS-M08-SWP001
CONTRACT No.:
AE-0030-17
DATE:
2/27/2024

SOUND TRANSIT
PRELIMINARY ENGINEERING PLANS
OPERATIONS & MAINTENANCE FACILITY SOUTH

STRUCTURAL
SITE WALL KEY PLAN

DRAWING No.:
M08-SWP001
FACILITY ID:
M08
SHEET No.:
REV:


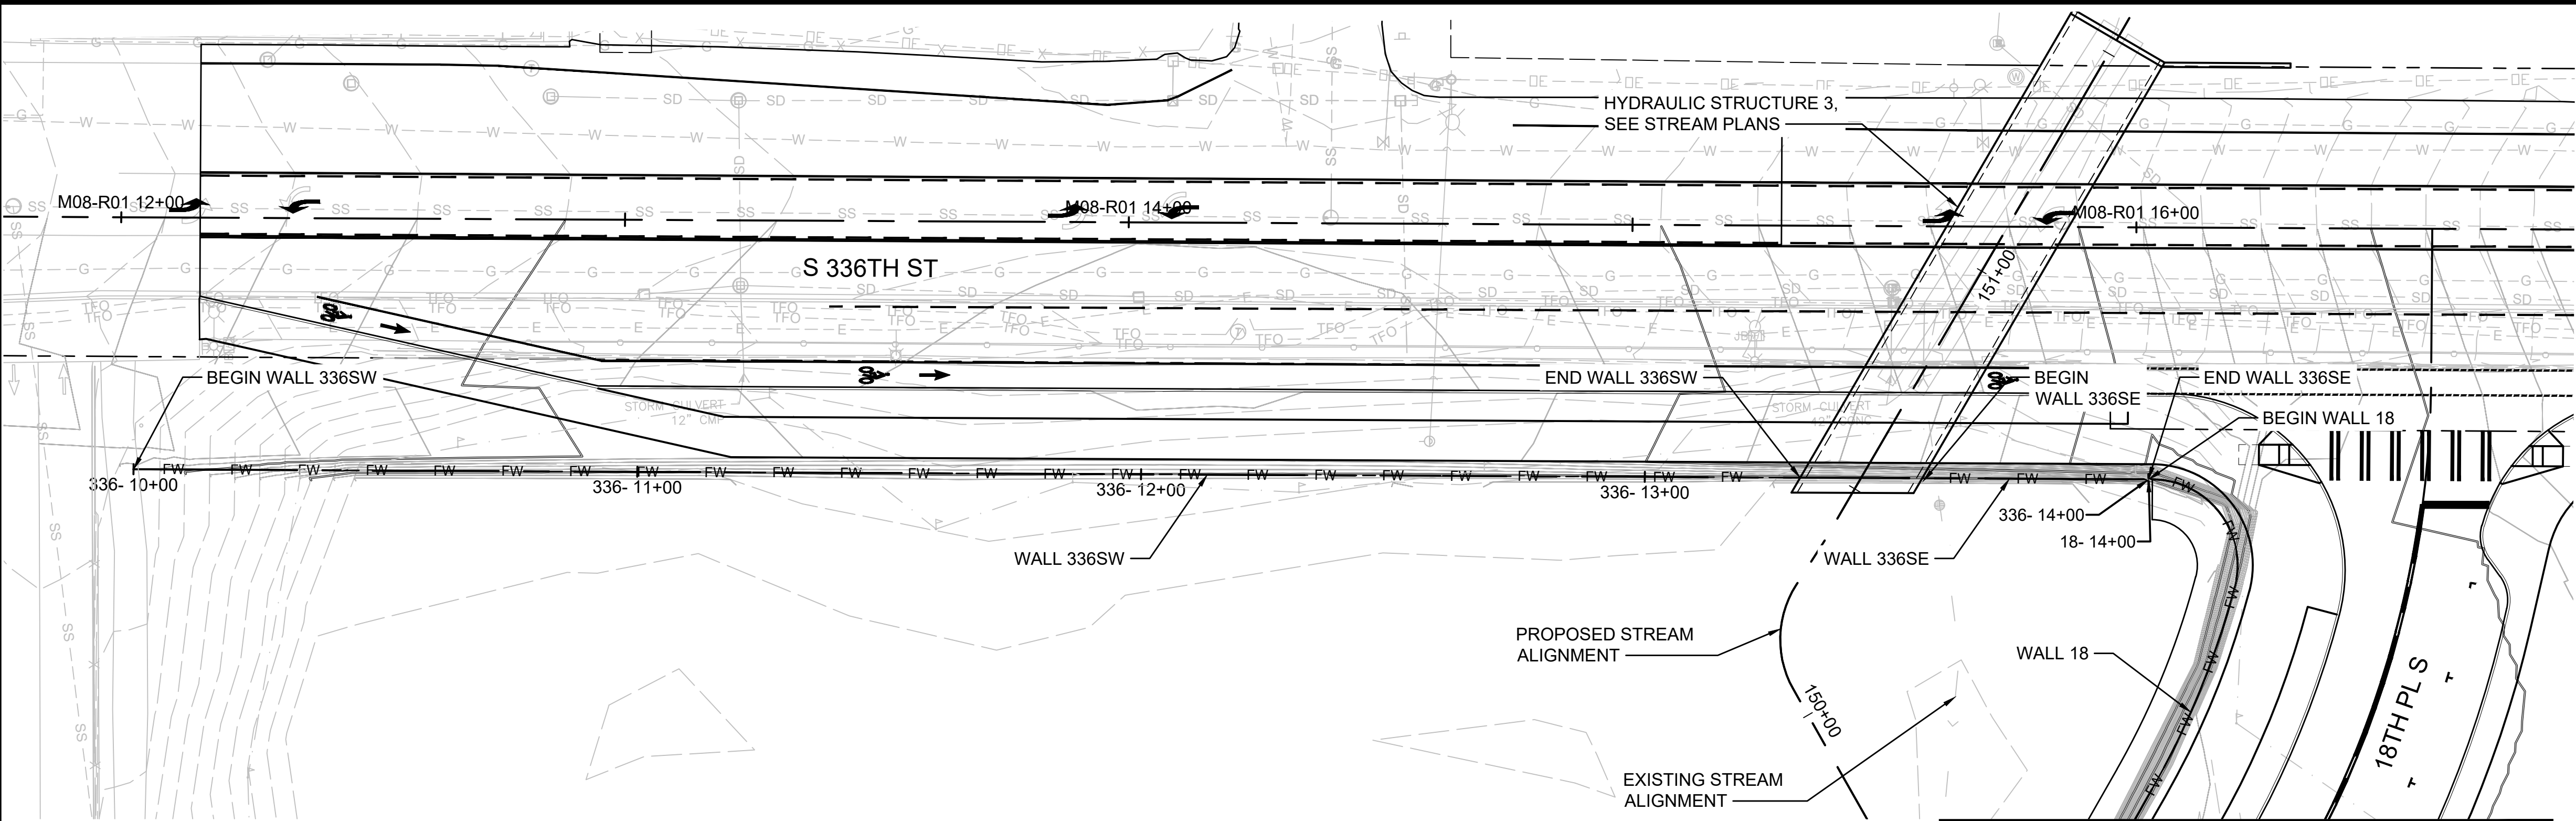


WALL 336SW, 336SE AND 18 - PLAN

SCALE: 1" = 20'

MATCHLINE: STA 18-15+00
SEE DWG M08-SWP102

HORIZ:

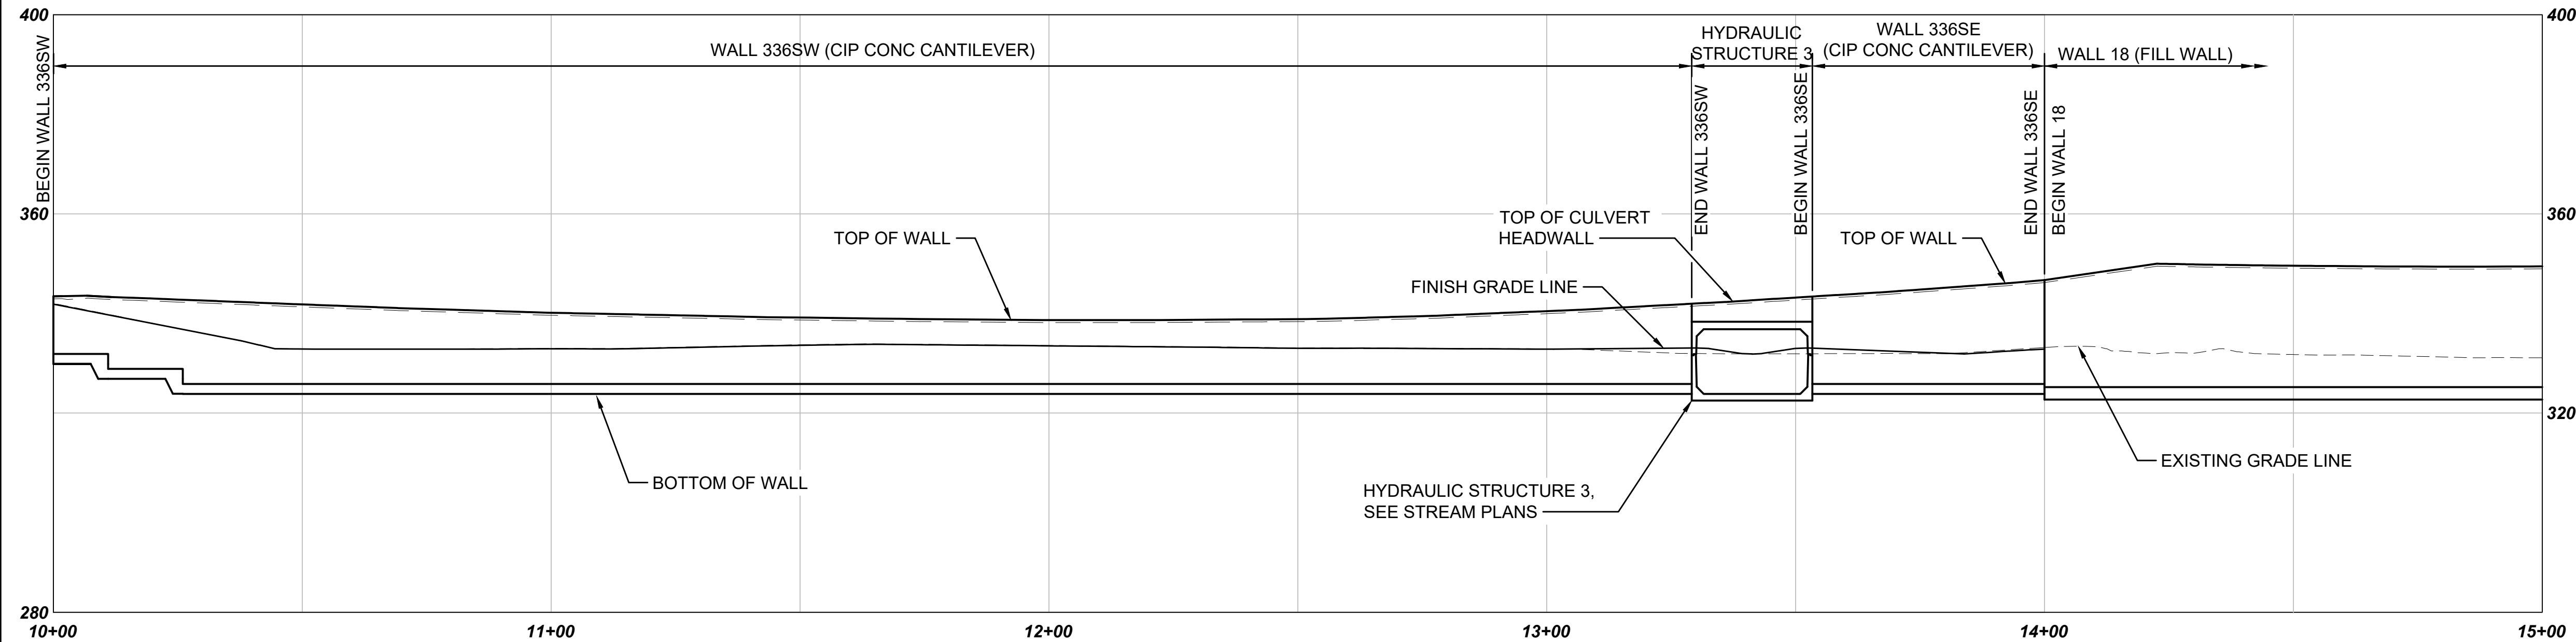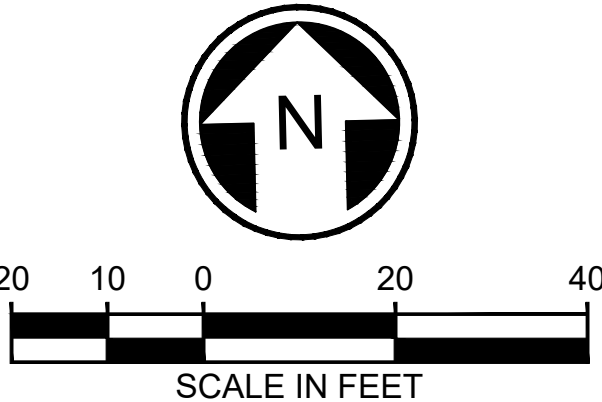

WALL 336SW, 336SE AND 18 - PROFILE

SCALE: H: 1"=20', V: 1"=20'


NOT FOR
CONSTRUCTION

Refer to the plan set COVER drawing
for disclaimers regarding this drawing.

REFERENCE CONCEPT DRAWINGS

No.	DATE	DSN	CHK	APP	REVISION

DESIGNED BY:
B. ROGERS
DRAWN BY:
A. VALENCIA
CHECKED BY:
P.LJ
APPROVED BY:
B. ROGERS

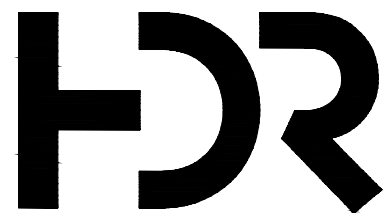

SUBMITTED BY:
PABLO LOPEZ-HILFIKER

DATE:
2/27/2024

REVIEWED BY:

LINE IS 1" AT
FULL SCALE



DATE:

PACKAGE #

SCALE:
H: 1"=20'; V: 1"=20'
FILENAME:
OMFS-M08-SWP101
CONTRACT No.:
AE-0030-17
DATE:
2/27/2024

SOUND TRANSIT
PRELIMINARY ENGINEERING PLANS
OPERATIONS & MAINTENANCE FACILITY SOUTH



STRUCTURAL
ROADWAY WALLS 336SW, 336SE & 18 PLAN AND PROFILE
STA 336-10+00 TO STA 18- 15+00

DRAWING No.:
M08-SWP101
FACILITY ID:
M08
SHEET No.:
REV:


MATCHLINE: STA 18-15+00
SEE DWG M08-SWP101

- GENERAL NOTES:**
1. BOTTOM OF WALL ELEVATION TBD, PENDING SCOUR ANALYSIS.
 2. TRAFFIC BARRIER ON WALL NOT SHOWN.
 3. TIERED LANDSCAPING WALLS AT WALL W1, UNDER EVALUATION, TBD.

MATCHLINE: STA 18-20+00
SEE DWG M08-SWP103

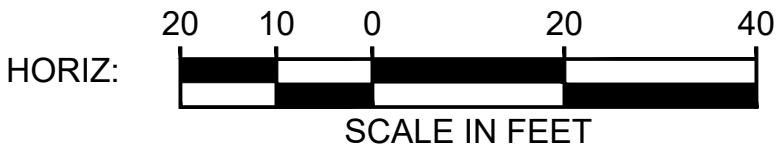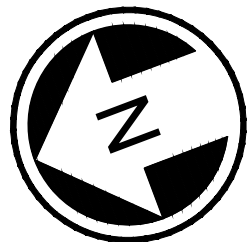

WALL 18 - PLAN
SCALE: 1" = 20'

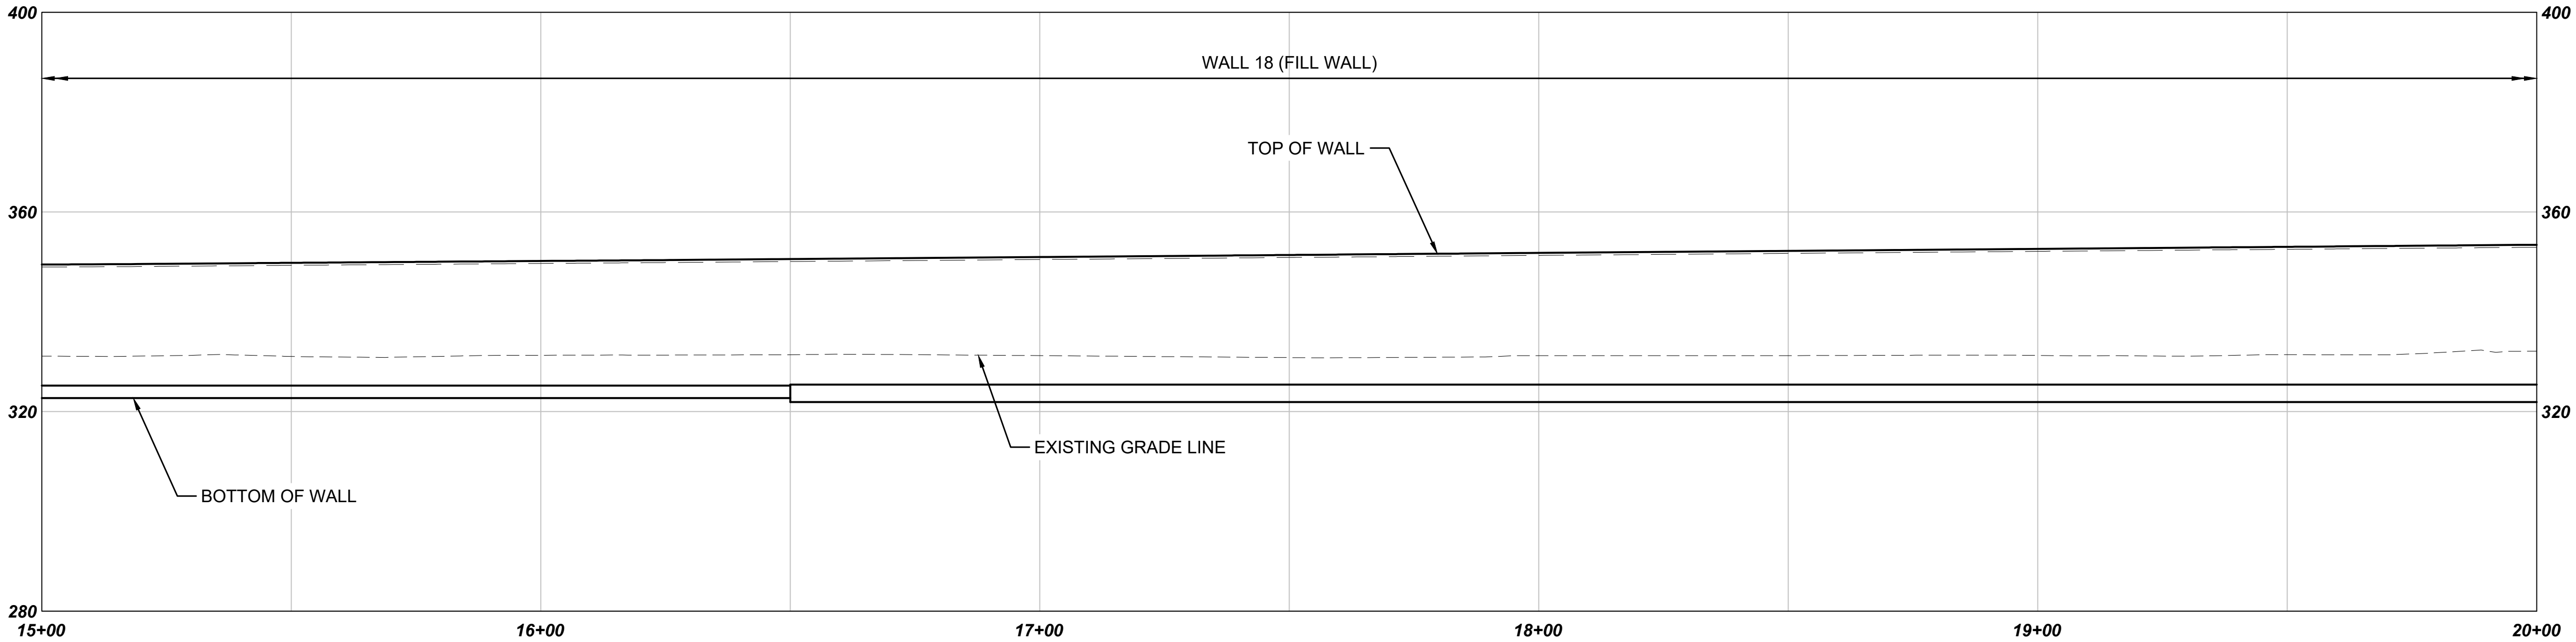

WALL 18 - PROFILE
SCALE: H: 1" = 20', V: 1"=20'


NOT FOR
CONSTRUCTION

Refer to the plan set COVER drawing
for disclaimers regarding this drawing.

REFERENCE CONCEPT DRAWINGS

No.	DATE	DSN	CHK	APP	REVISION

DESIGNED BY:
B. ROGERS
DRAWN BY:
A. VALENCIA
CHECKED BY:
P.LJ
APPROVED BY:
B. ROGERS

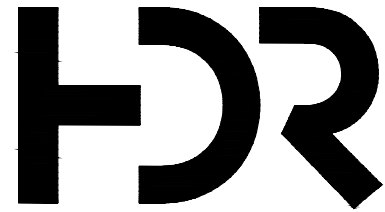

SUBMITTED BY:
PABLO LOPEZ-HILFIKER

DATE:
2/27/2024

REVIEWED BY:

LINE IS 1" AT
FULL SCALE



DATE:

PACKAGE #



SCALE:
H: 1"=20'; V: 1"=20'
FILENAME:
OMFS-M08-SWP101
CONTRACT No.:
AE-0030-17
DATE:
2/27/2024

**SOUND TRANSIT
PRELIMINARY ENGINEERING PLANS**
OPERATIONS & MAINTENANCE FACILITY SOUTH

STRUCTURAL
ROADWAY WALL 18 PLAN AND PROFILE
STA 18-15+00 TO STA 18- 20+00

DRAWING No.:
M08-SWP102
FACILITY ID:
M08
SHEET No.: REV:

02/23/24 | 10:54 AM | VALENALV
C:\PWORKING\WEST01\02772718\OMFS-M08-SWP101.DWG

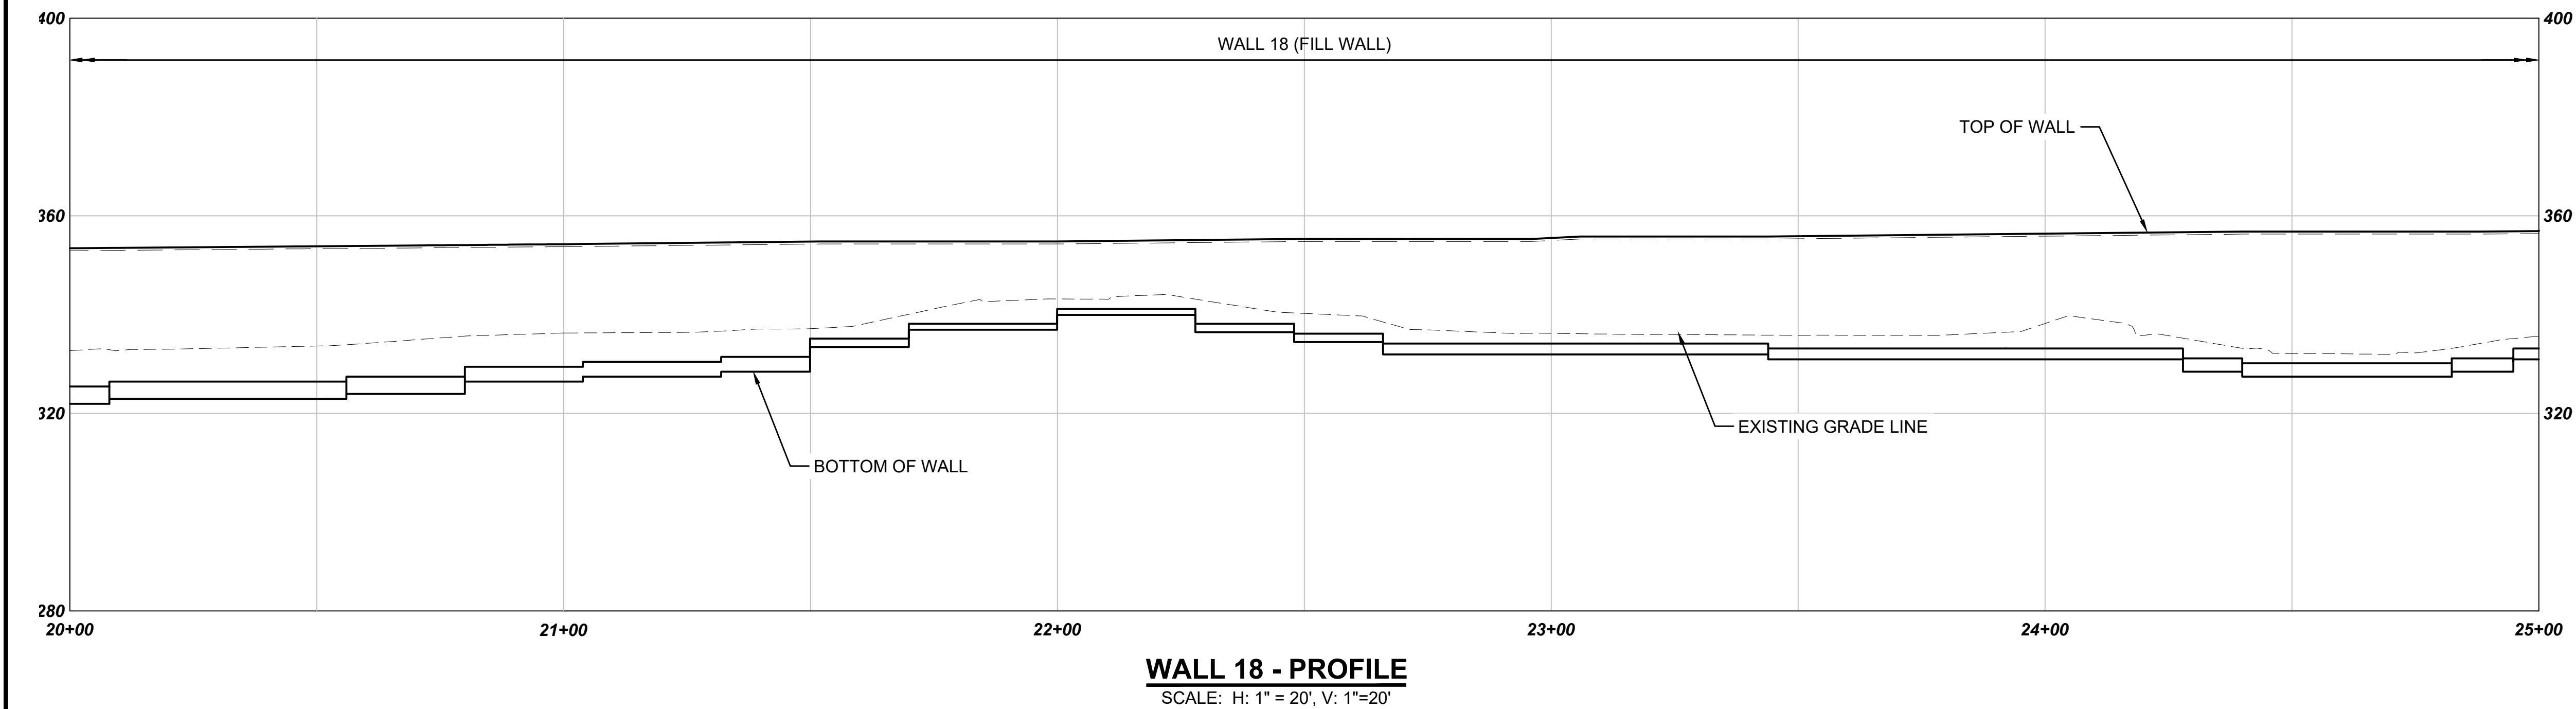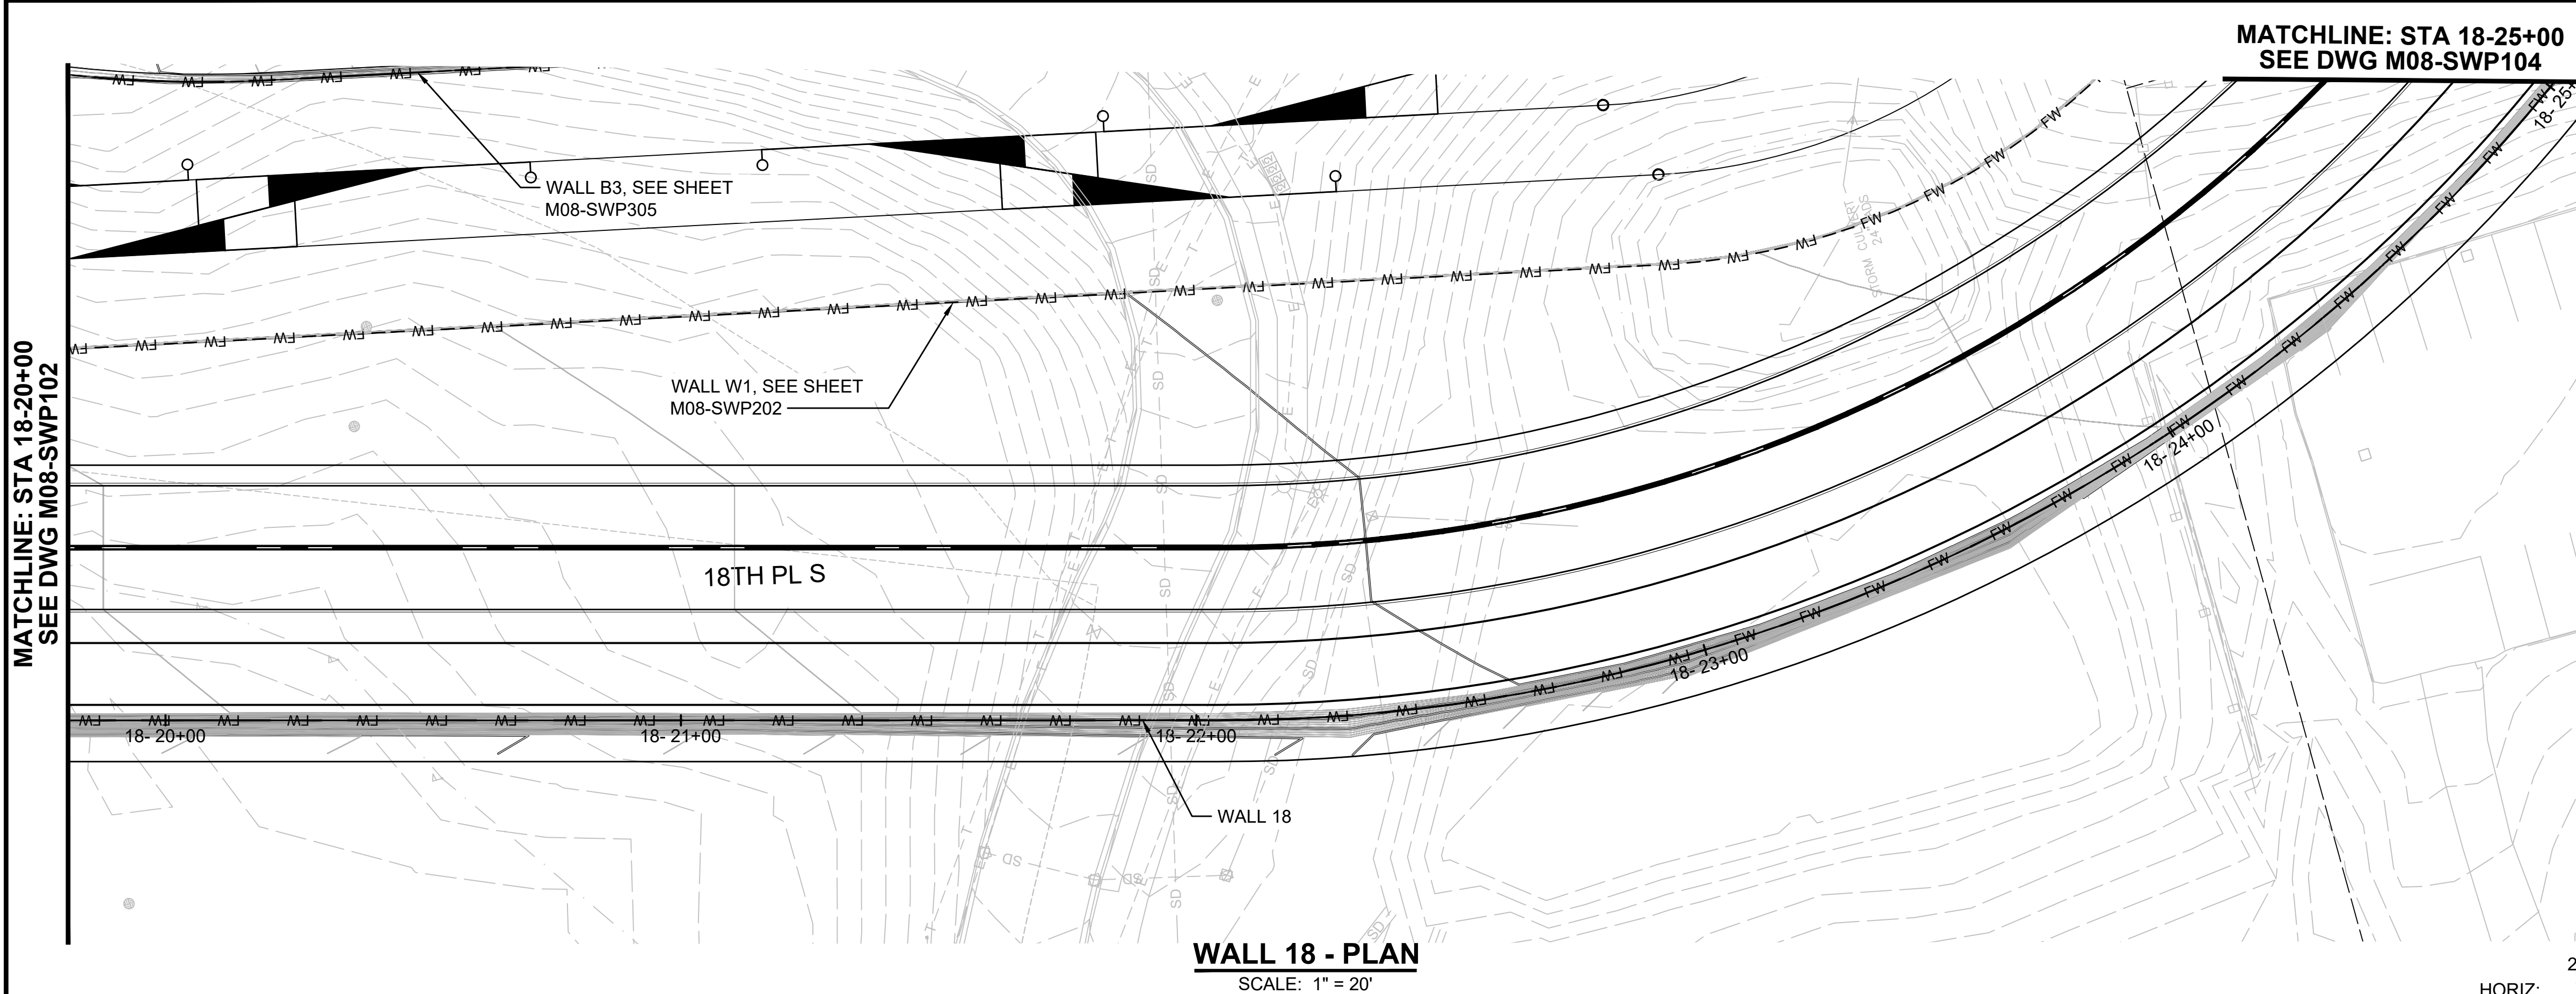

Refer to the plan set COVER drawing
for disclaimers regarding this drawing.

NOT FOR
CONSTRUCTION

REFERENCE CONCEPT DRAWINGS						AHJ:		PACKAGE #		DRAWING No.:	
						DESIGNED BY: B. ROGERS		SCALE: H: 1"=20'; V: 1"=20'		M08-SWP103	
						DRAWN BY: A. VALENCIA		FILENAME: OMFS-M08-SWP101		FACILITY ID: M08	
						CHECKED BY: P.LJ		CONTRACT No.: AE-0030-17		SHEET No.: REV:	
						APPROVED BY: B. ROGERS		DATE: 2/27/2024			
No.	DATE	DSN	CHK	APP	REVISION	SUBMITTED BY: PABLO LOPEZ-HILFIKER		REVIEWED BY:		DATE: 2/27/2024	

02/23/24 | 10:56 AM | VALENALV
C:\PWORKING\WEST01\02772718\OMFS-M08-SWP101.DWG

Refer to the plan set COVER drawing
for disclaimers regarding this drawing.

REFERENCE CONCEPT DRAWINGS

No.	DATE	DSN	CHK	APP	REVISION

DESIGNED BY:	B. ROGERS
DRAWN BY:	A. VALENCIA
CHECKED BY:	P.LI
APPROVED BY:	B. ROGERS



SUBMITTED BY:
PABLO LOPEZ-HILFIKER

DATE:
2/27/2024

REVIEWED BY:

DATE:

LINE IS 1" AT
FULL SCALE

PACKAGE #

SCALE:
H: 1"=20'; V: 1"=20'

FILENAME:
OMFS-M08-SWP101

CONTRACT No.:
AE-0030-17


DATE:
2/27/2024

SOUND TRANSIT
PRELIMINARY ENGINEERING PLANS
OPERATIONS & MAINTENANCE FACILITY SOUTH



STRUCTURAL
ROADWAY WALL 18 PLAN AND PROFILE
STA 18-25+00 TO STA 18- 28+00

DRAWING No.:	M08-SWP104
FACILITY ID:	M08
SHEET No.:	REV:

MATCHLINE: STA 18-25+00
SEE DWG M08-SWP103

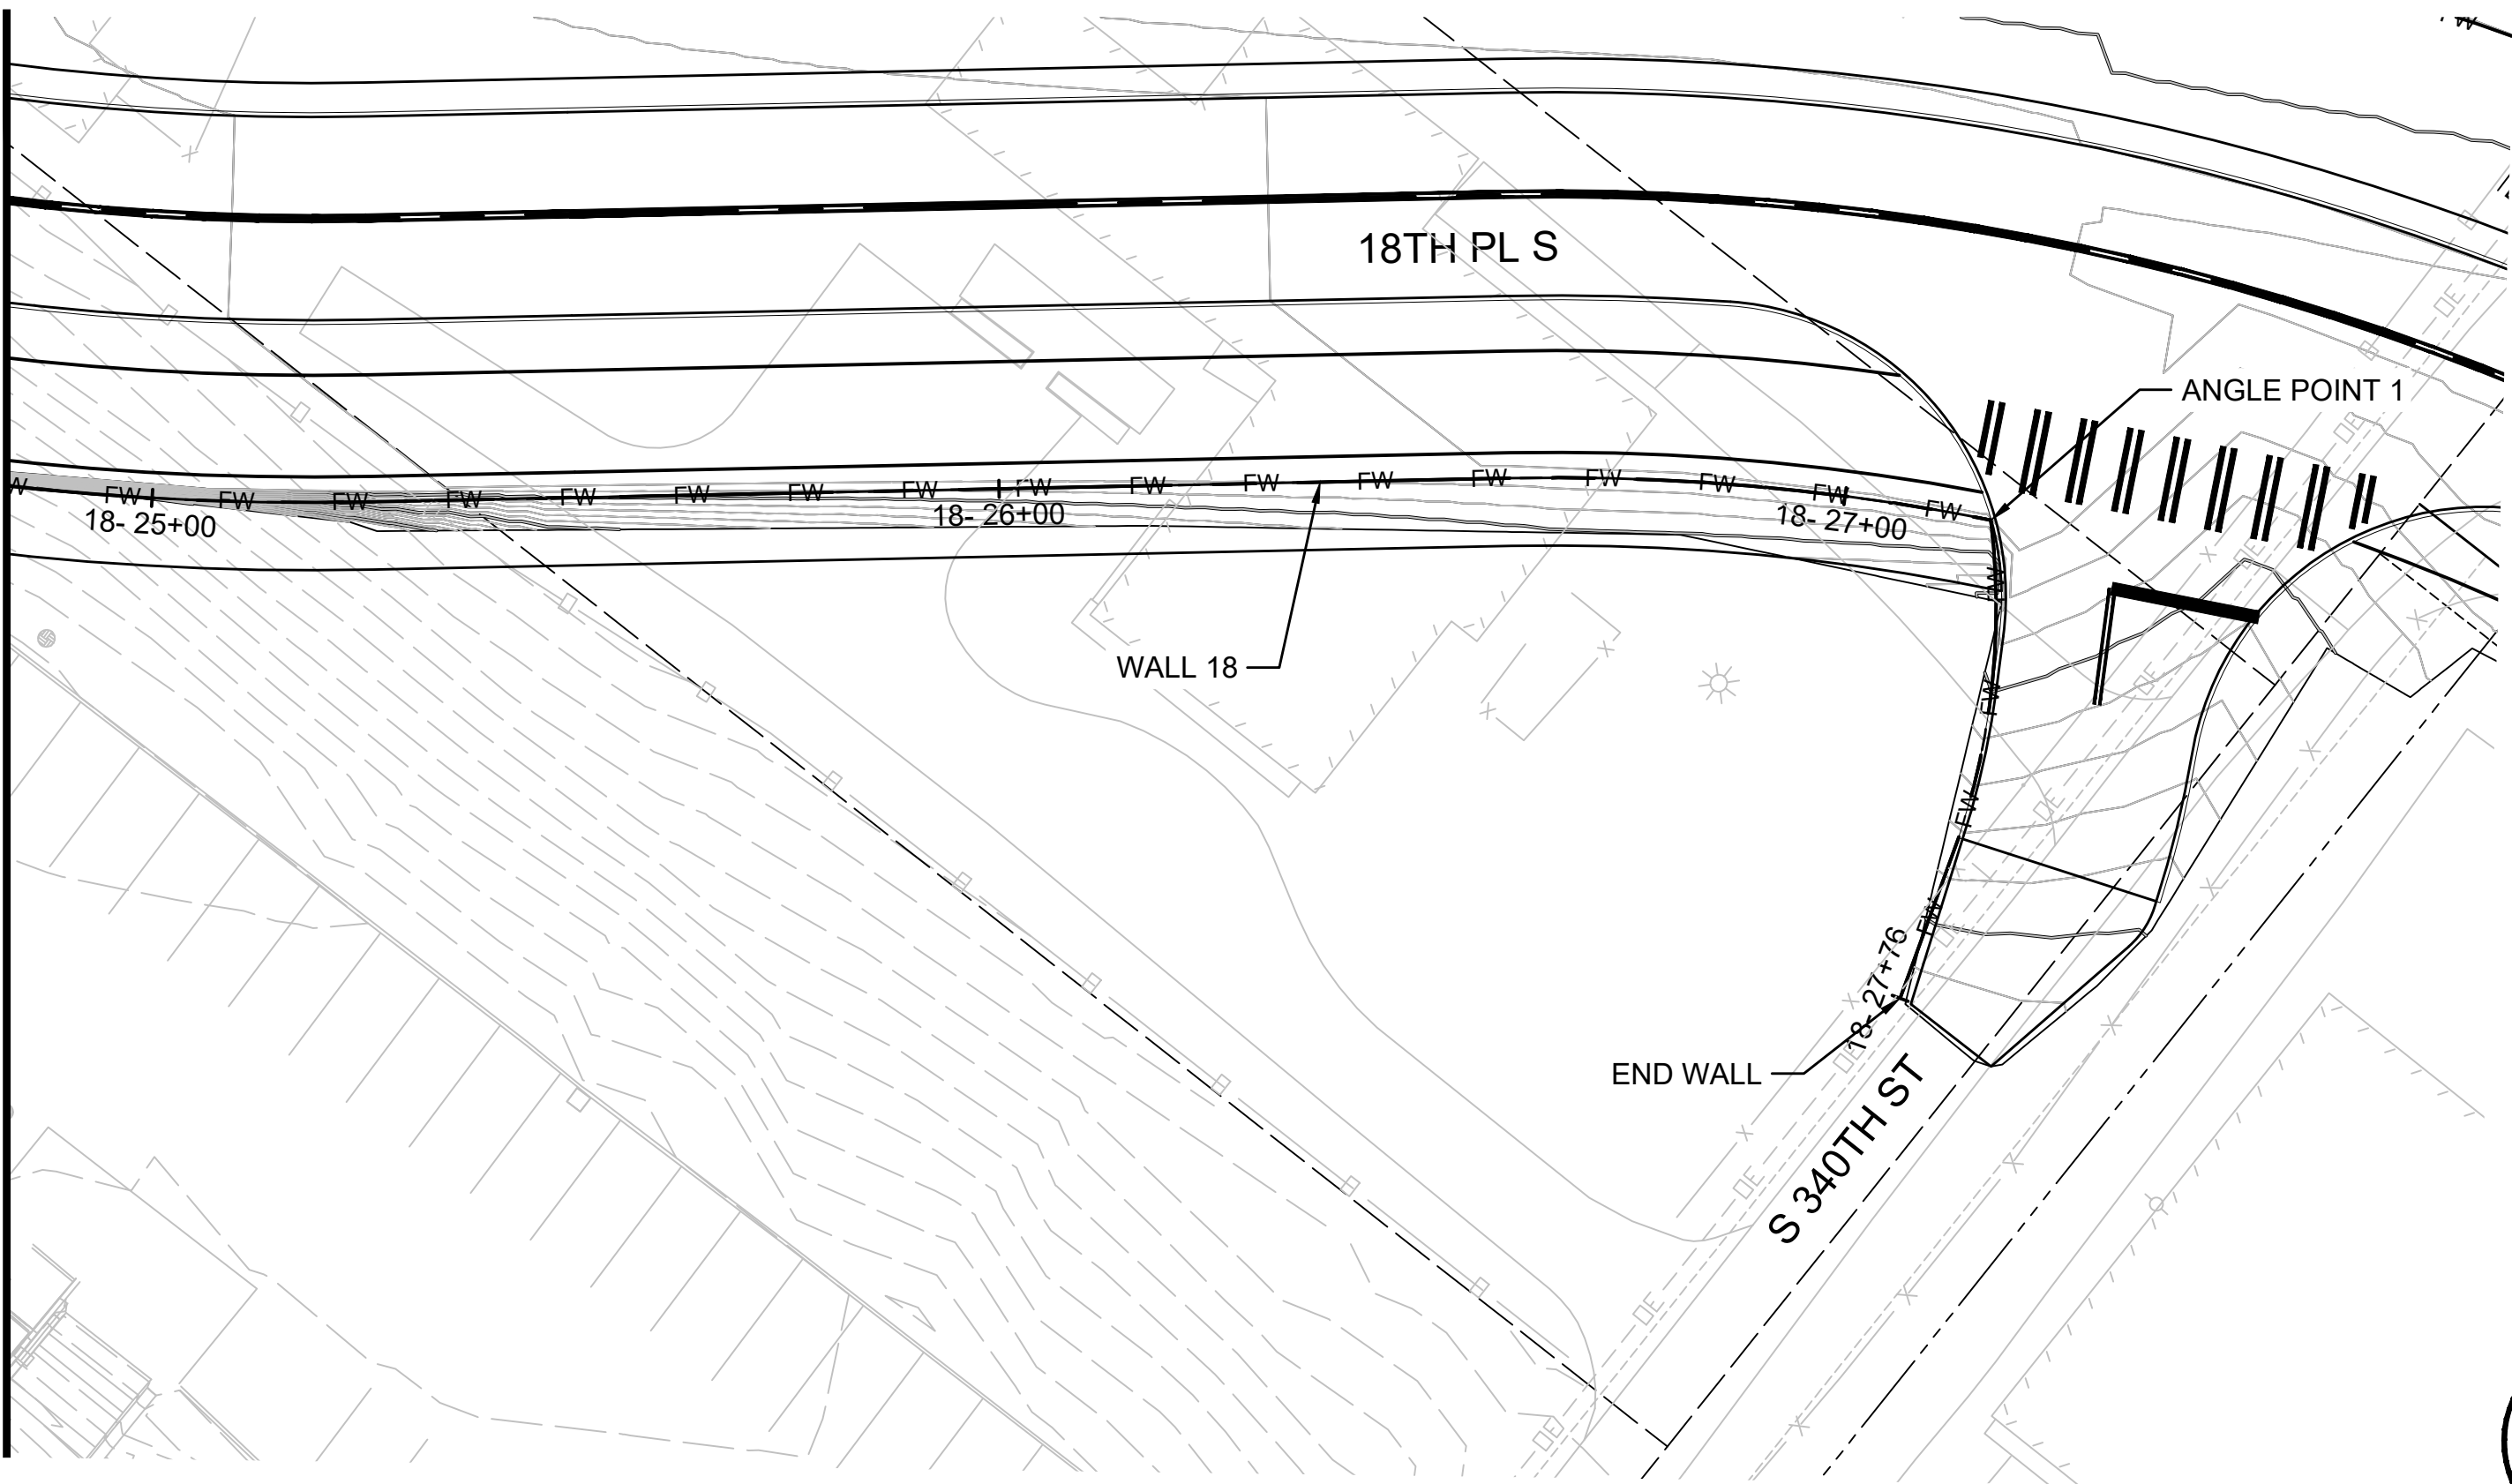


WALL 18 - PLAN
SCALE: 1" = 20'

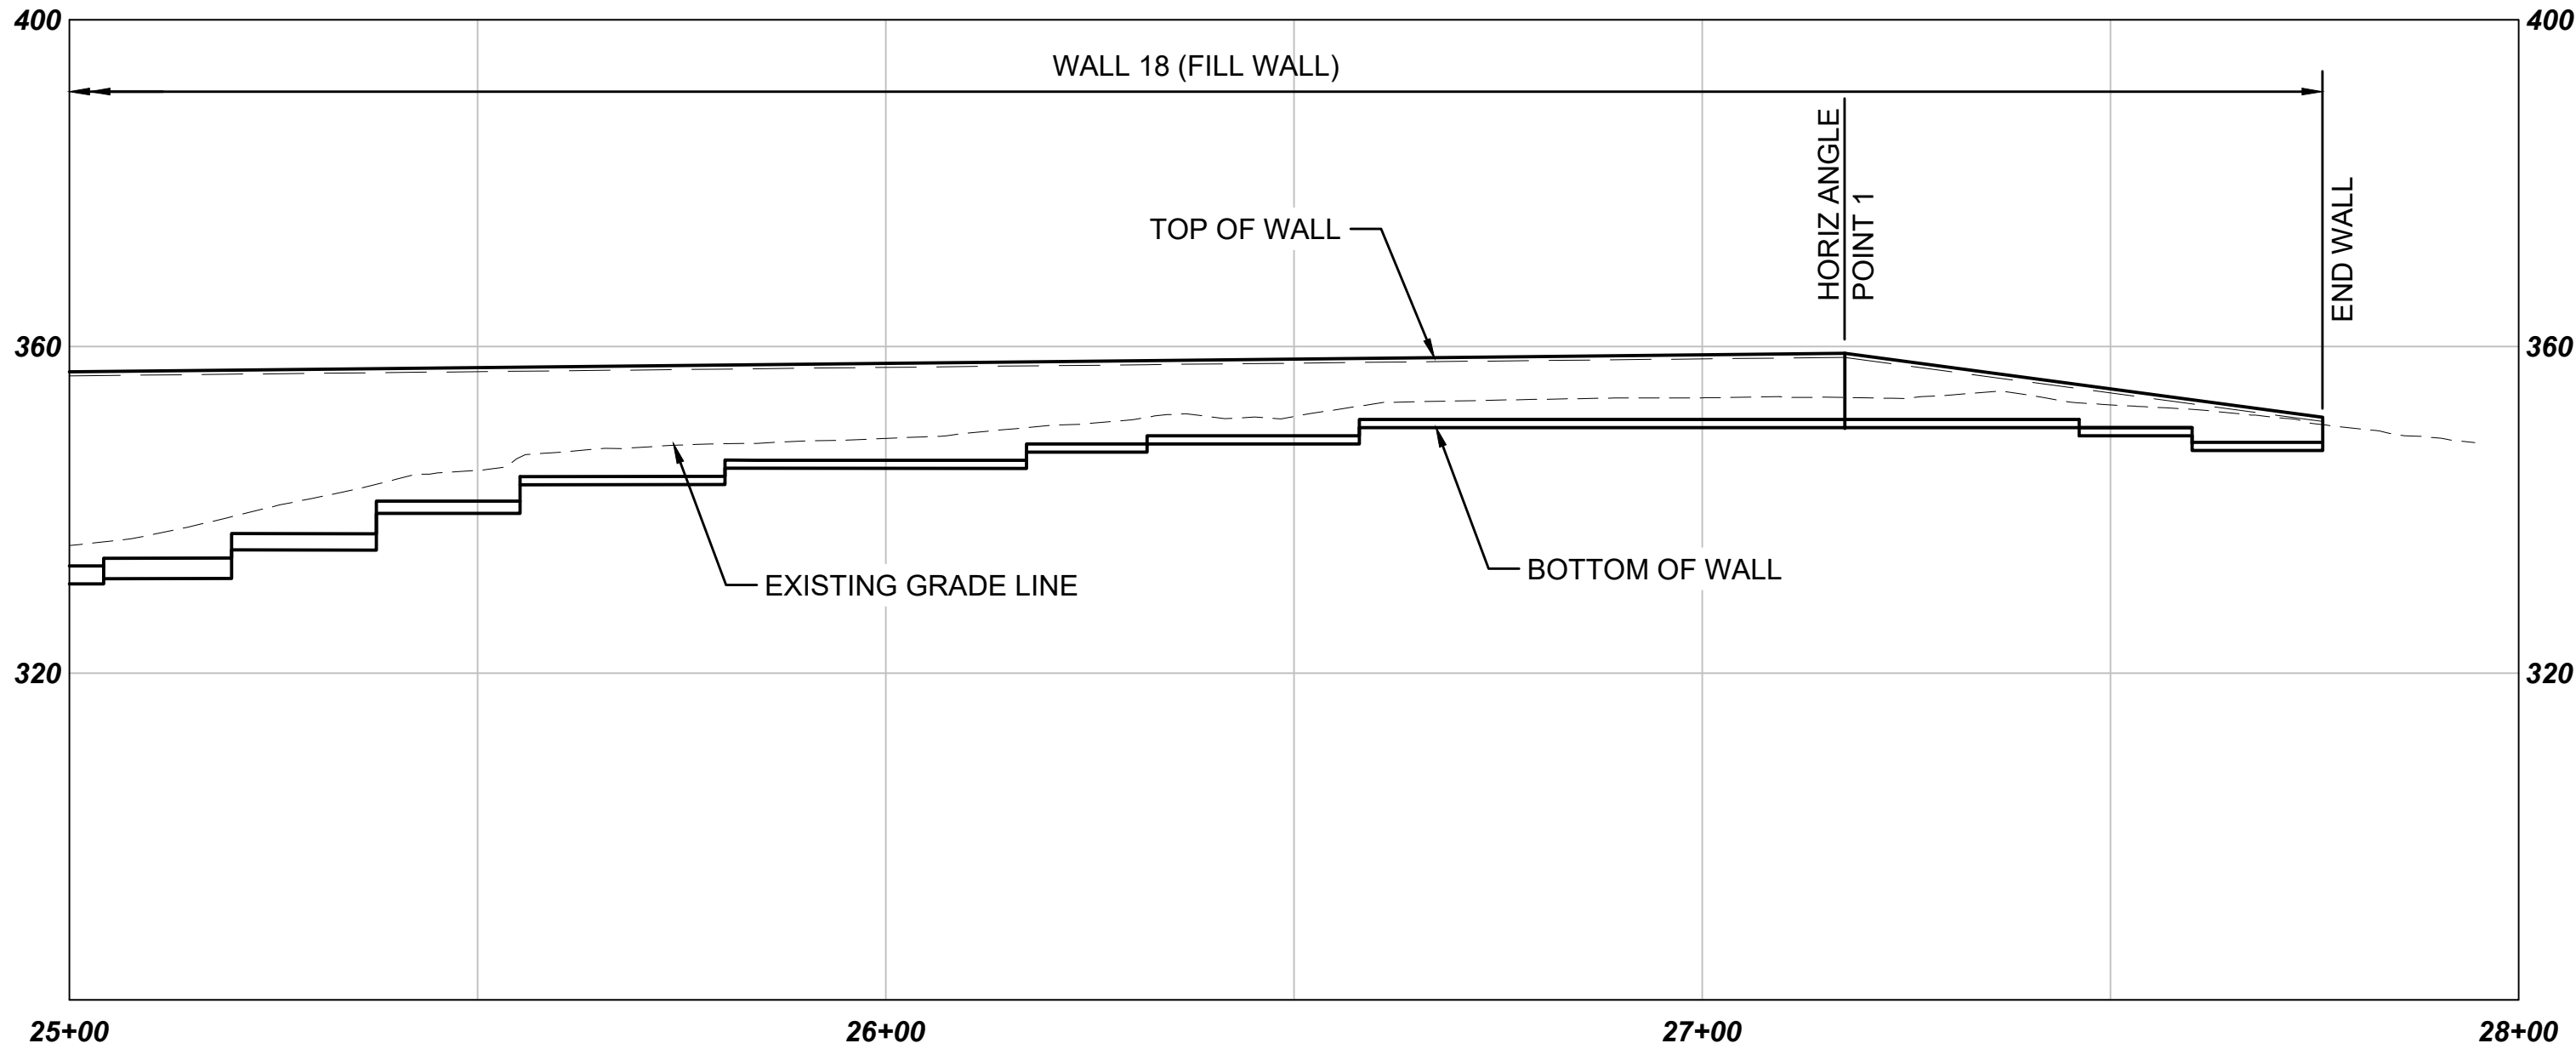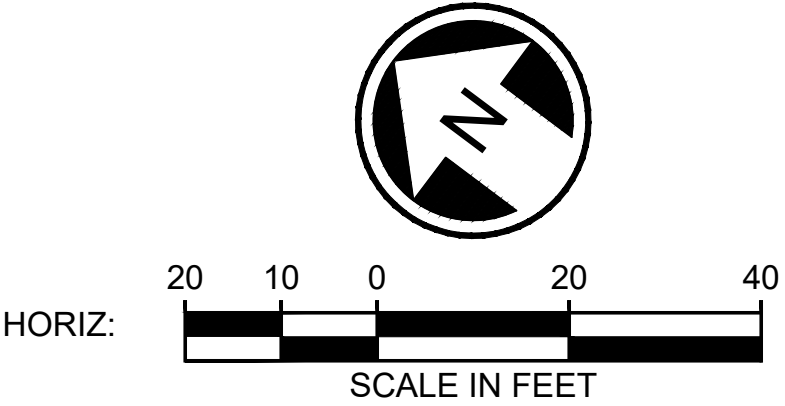


WALL 18 - PROFILE
SCALE: H: 1" = 20'; V: 1"=20'

NOT FOR
CONSTRUCTION

02/23/24 | 1:33 PM | VALENALV
C:\PWORKING\WEST01\02772718\OMFS-M08-SWP201.DWG

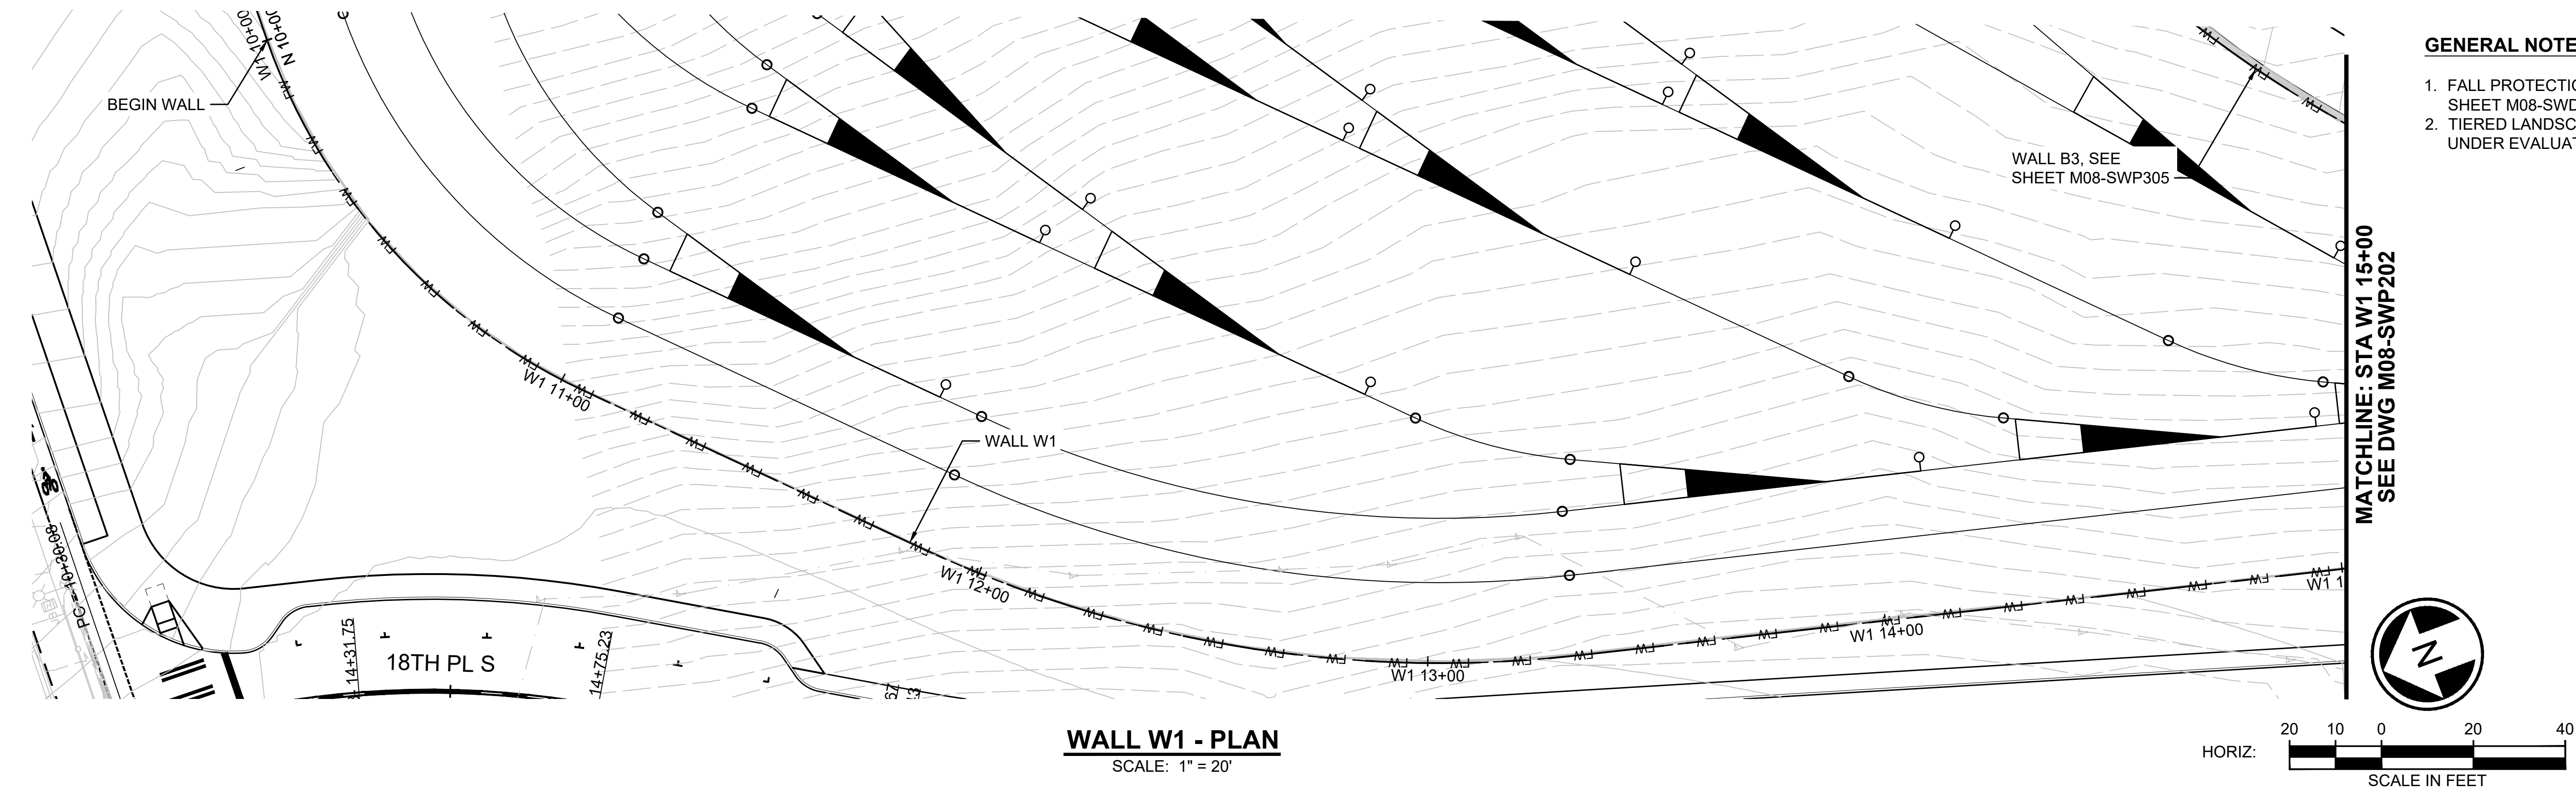

- GENERAL NOTE:**
- FALL PROTECTION RAILING NOT SHOWN. SEE SHEET M08-SWD001 FOR DETAILS.
 - TIERED LANDSCAPING WALLS AT WALLS W1 AND B3, UNDER EVALUATION, TBD.

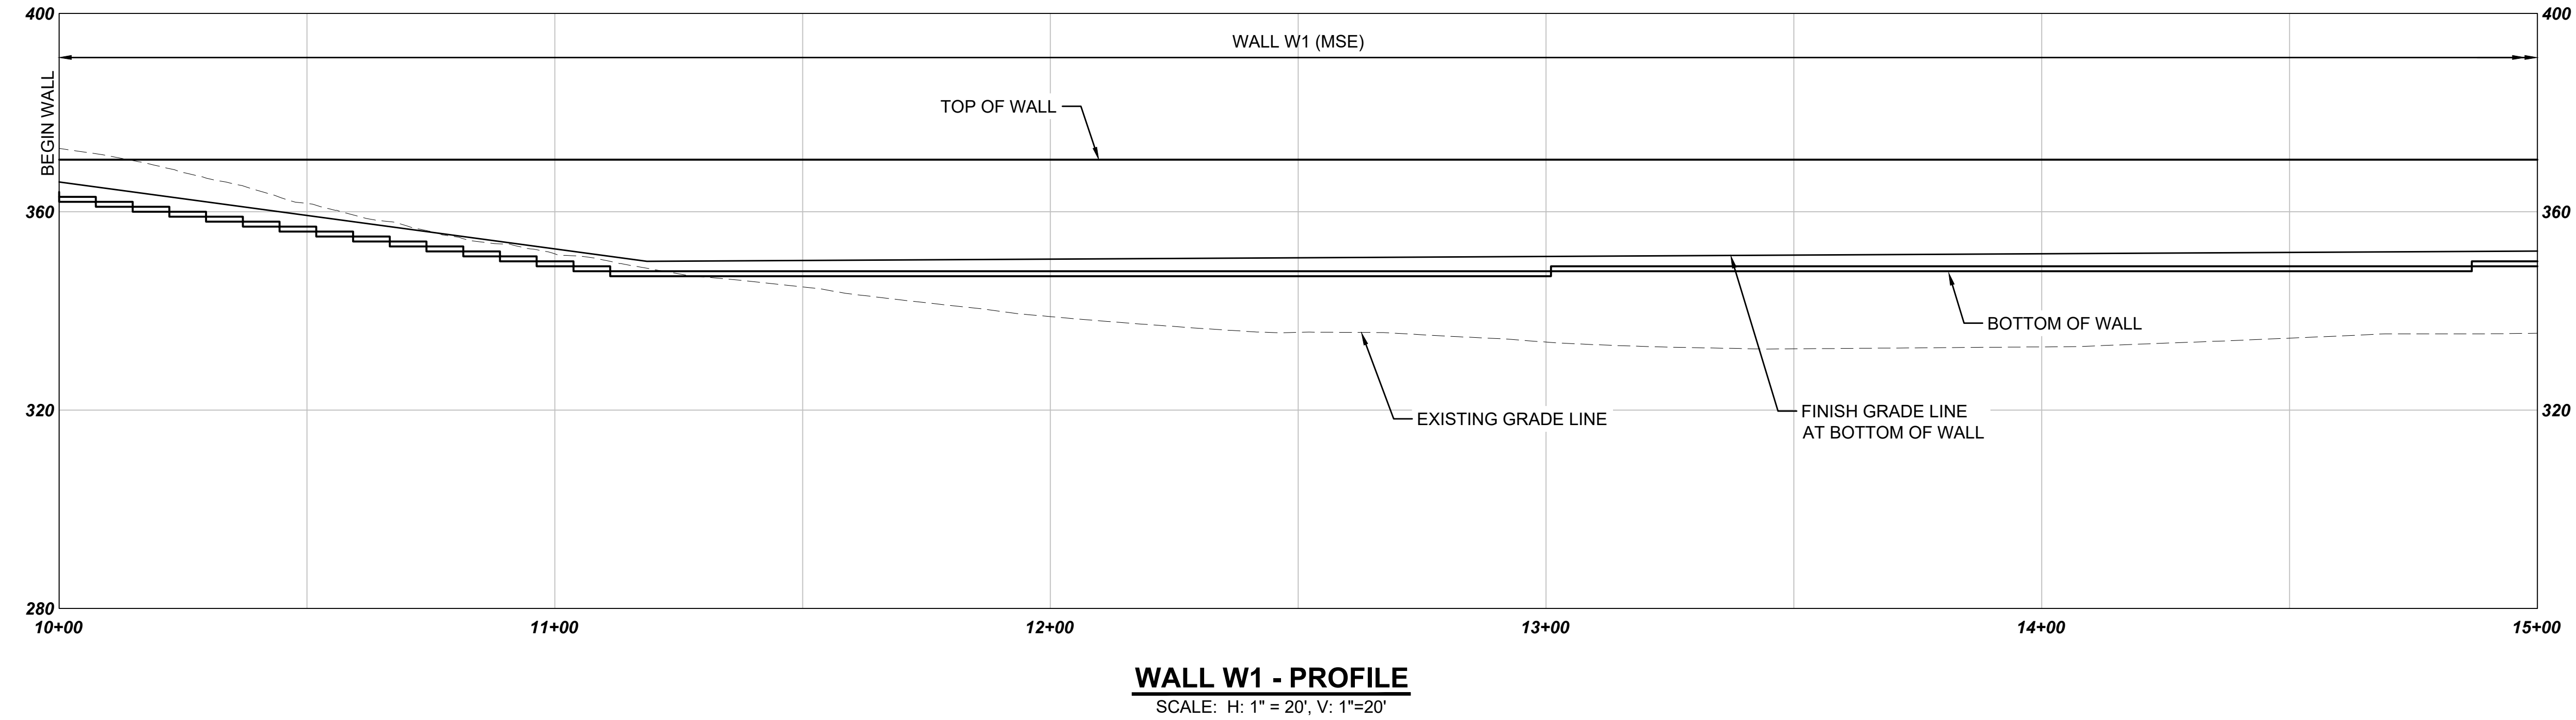


Refer to the plan set COVER drawing
for disclaimers regarding this drawing.



NOT FOR
CONSTRUCTION

for disclaimers regarding this drawing.										AHJ:										PACKAGE #																																							
REFERENCE CONCEPT DRAWINGS										DESIGNED BY: B. ROGERS										PRELIMINARY STATE OF WASHINGTON REGISTERED PROFESSIONAL ENGINEER No. 35420 HDR SUBMITTED BY: PABLO LOPEZ-HILFIKER DATE: 2/27/2024 REVIEWED BY: DATE: LINE IS 1" AT FULL SCALE  DATE:										SCALE: H: 1"=20'; V: 1"=20'										DRAWING No.: M08-SWP201																			
										DRAWN BY: A. VALENCIA	FACILITY ID: M08									
										CHECKED BY: P.LI	SHEET No.: REV:									
										APPROVED BY: B. ROGERS	OMFS-M08-SWP201									
	CONTRACT No.: AE-0030-17									
																														DATE: 2/27/2024										SOUND TRANSIT PRELIMINARY ENGINEERING PLANS OPERATIONS & MAINTENANCE FACILITY SOUTH STRUCTURAL SITE WALL W1 PLAN AND PROFILE STA W1 10+00 TO STA W1 15+00																			
No.										DATE										DSN										CHK																				APP									

MATCHLINE: STA W1 15+00
SEE DWG M08-SWP201

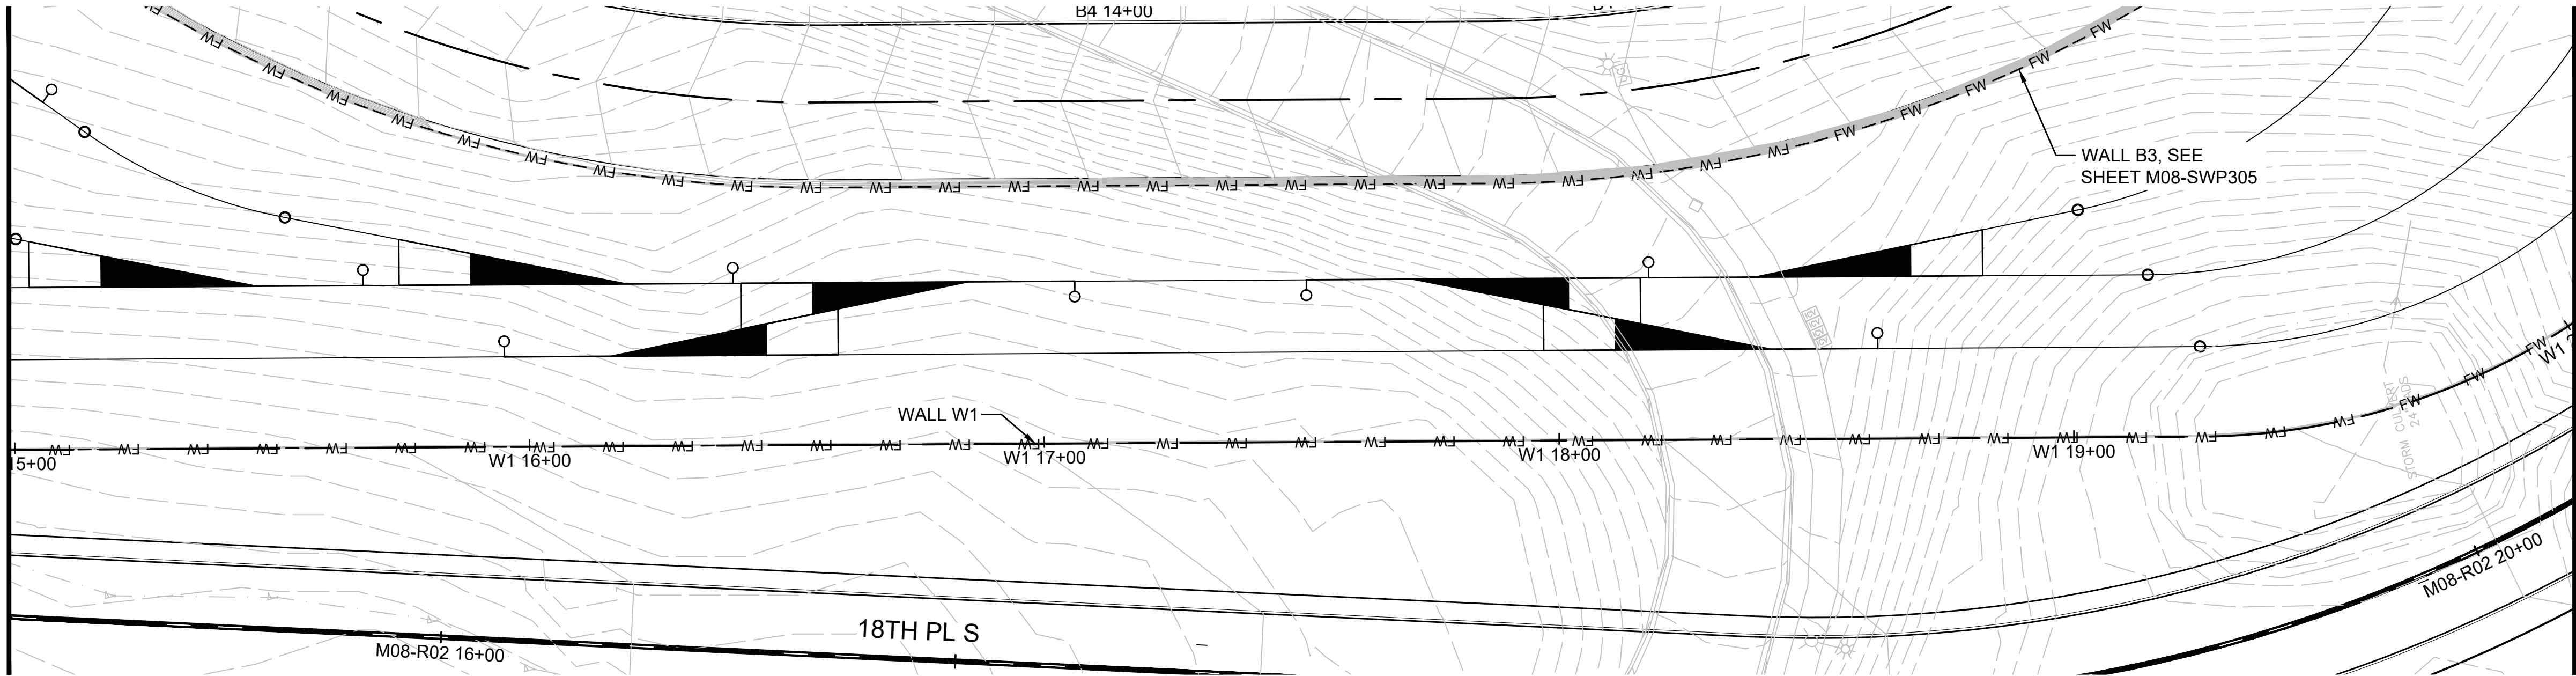


WALL W1 - PLAN
SCALE: 1" = 20'

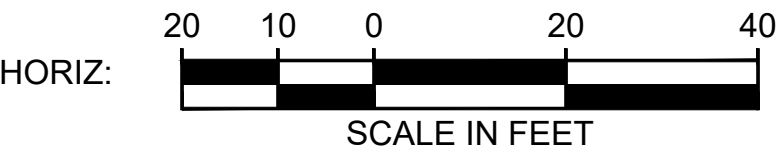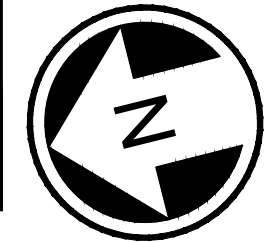

GENERAL NOTE:

- FALL PROTECTION RAILING NOT SHOWN. SEE SHEET M08-SWD001 FOR DETAILS.
- TIERED LANDSCAPING WALLS AT WALLS W1 AND B3, UNDER EVALUATION, TBD.

MATCHLINE: STA W1 20+00
SEE DWG M08-SWP203

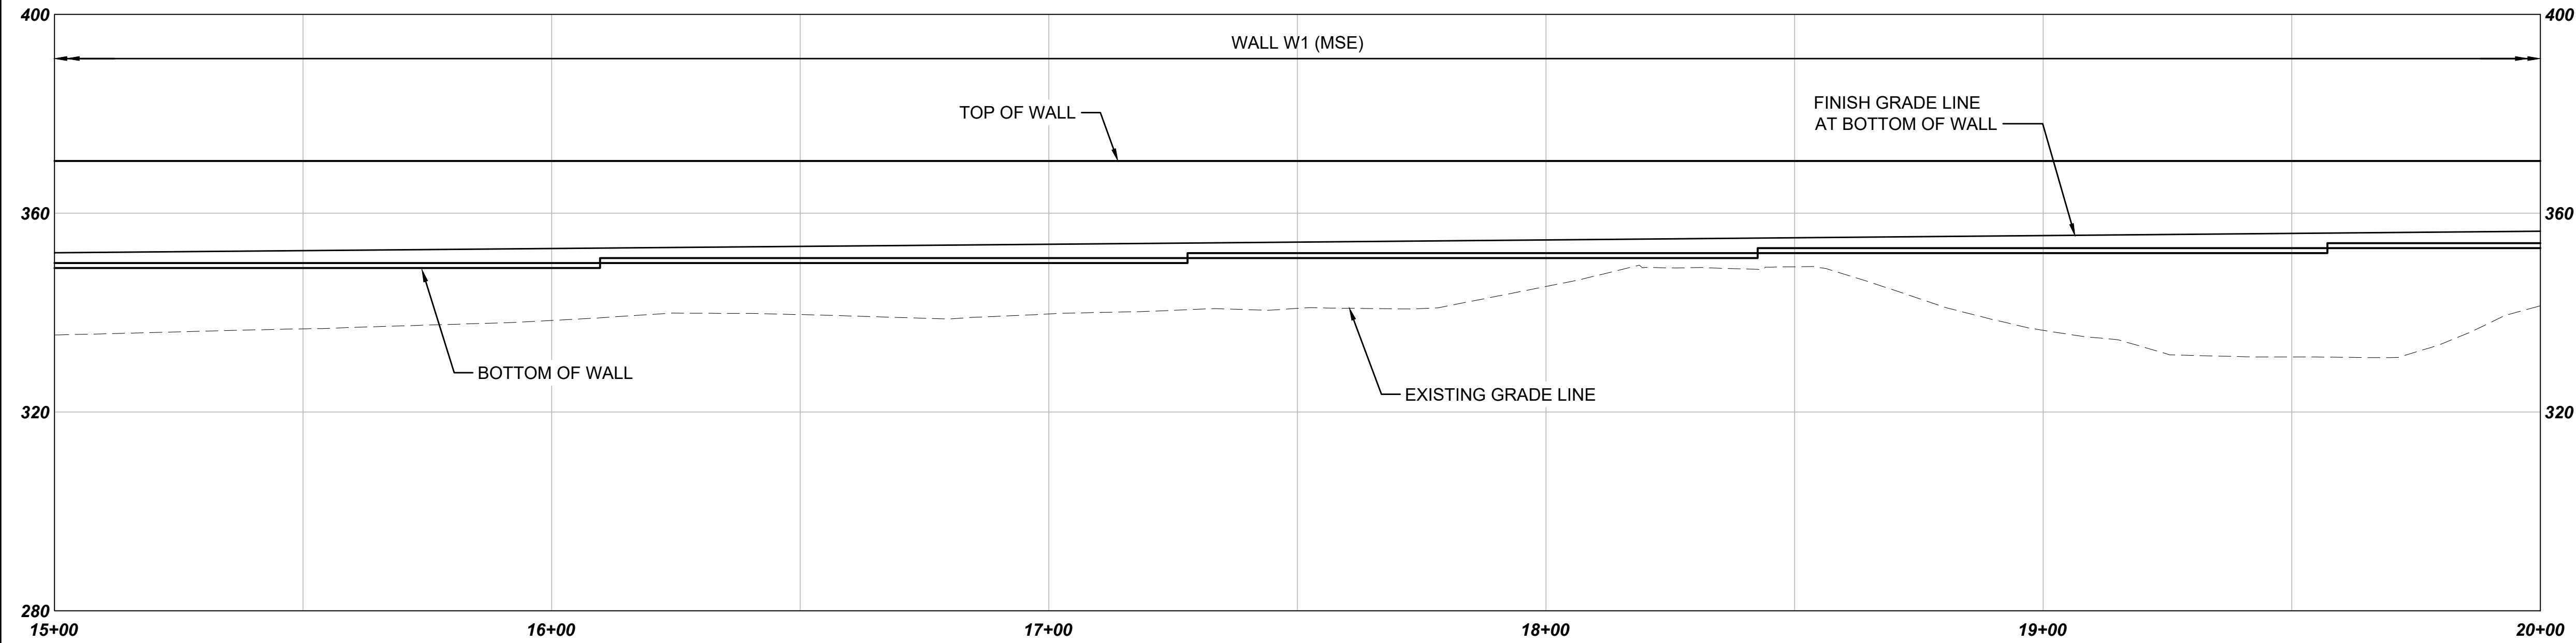

WALL W1 - PROFILE
SCALE: H: 1" = 20', V: 1"=20'

NOT FOR
CONSTRUCTION

Refer to the plan set COVER drawing
for disclaimers regarding this drawing.

REFERENCE CONCEPT DRAWINGS

No.	DATE	DSN	CHK	APP	REVISION

DESIGNED BY: B. ROGERS
DRAWN BY: A. VALENCIA
CHECKED BY: P.LJ
APPROVED BY: B. ROGERS



SUBMITTED BY:
PABLO LOPEZ-HILFIKER

DATE:
2/27/2024


REVIEWED BY:

LINE IS 1" AT
FULL SCALE


DATE:
2/27/2024

PACKAGE #			
SCALE: H: 1"=20'; V: 1"=20'	SOUND TRANSIT PRELIMINARY ENGINEERING PLANS OPERATIONS & MAINTENANCE FACILITY SOUTH STRUCTURAL SITE WALL W1 PLAN AND PROFILE STA W1 15+00 TO STA W1 20+00	DRAWING No.: M08-SWP202	
FILENAME: OMFS-M08-SWP201		FACILITY ID: M08	
CONTRACT No.: AE-0030-17		SHEET No.: REV:	
DATE: 2/27/2024			

MATCHLINE: STA W1 20+00
SEE DWG M08-SWP202

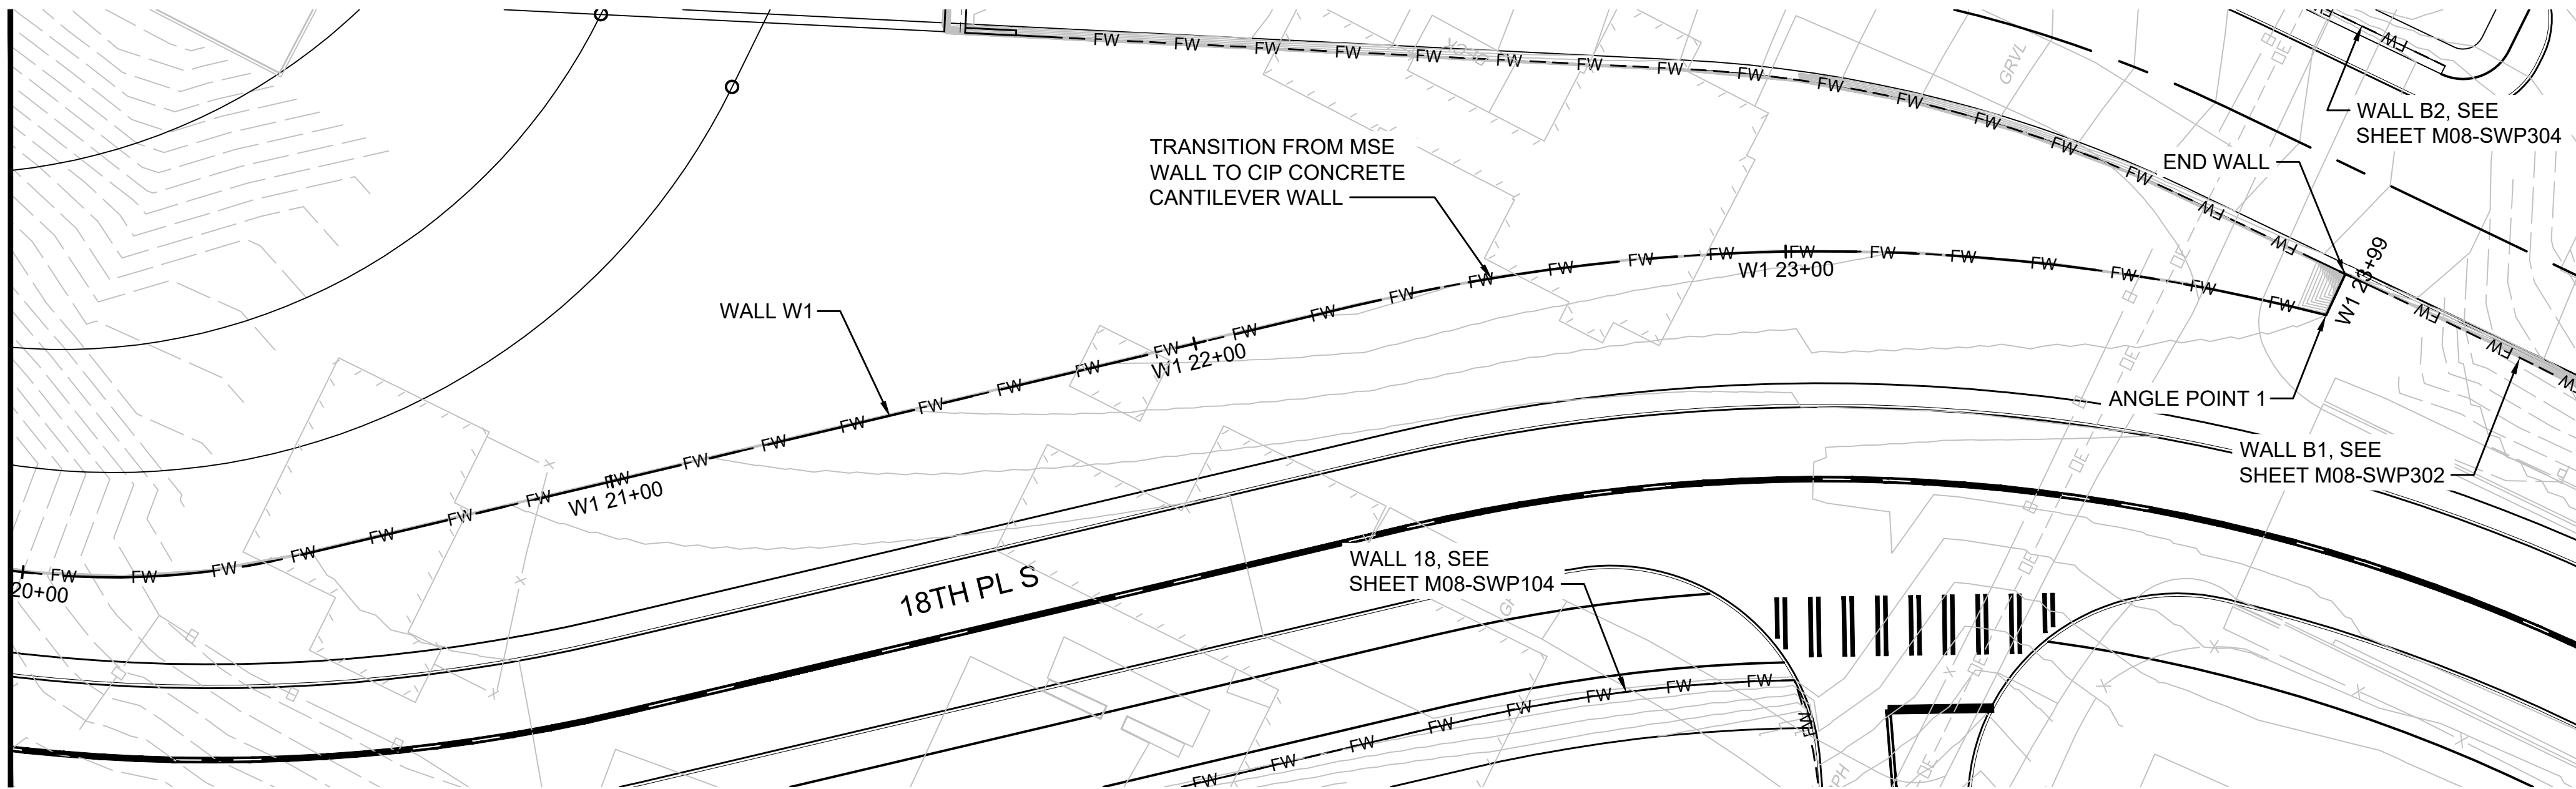


WALL W1 - PLAN
SCALE: 1" = 20'

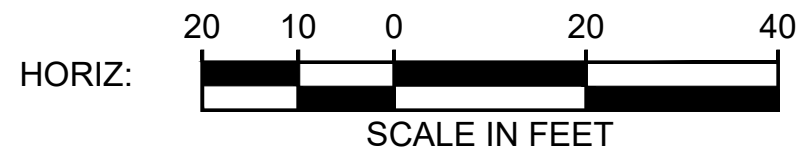

GENERAL NOTE:

1. FALL PROTECTION RAILING NOT SHOWN. SEE SHEET M08-SWD001 FOR DETAILS.
2. TIERED LANDSCAPING WALLS AT WALLS W1 AND B1, UNDER EVALUATION, TBD.

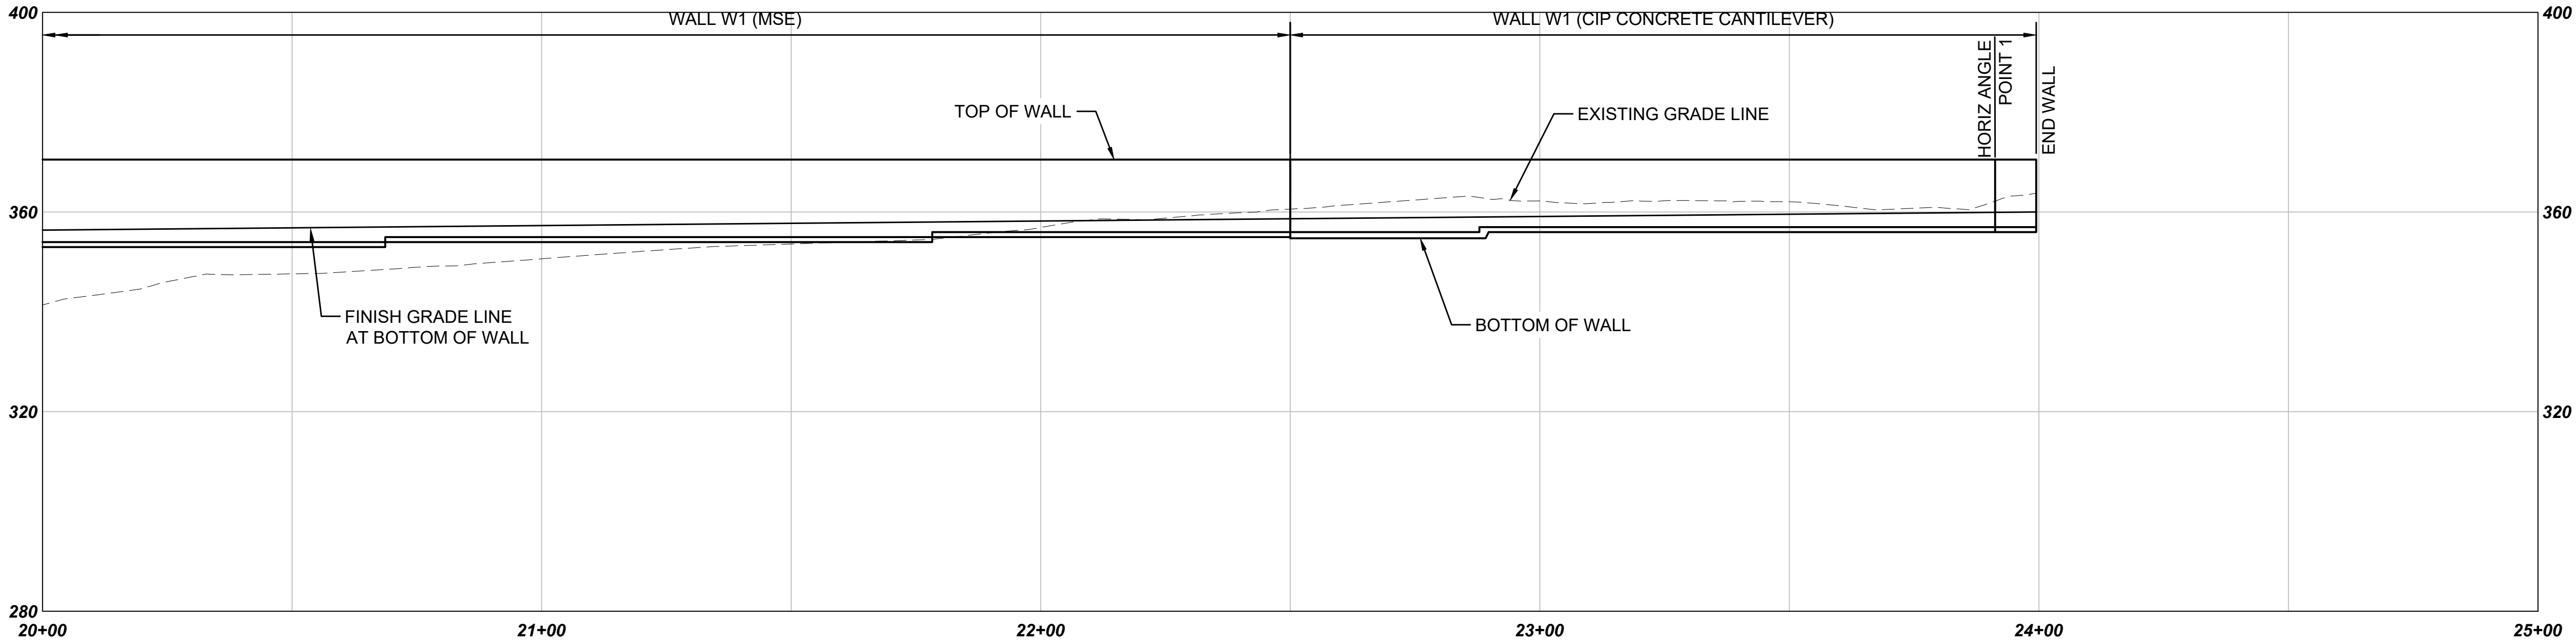

WALL W1 - PROFILE
SCALE: H: 1" = 20', V: 1"=20'


NOT FOR
CONSTRUCTION

Refer to the plan set COVER drawing
for disclaimers regarding this drawing.

REFERENCE CONCEPT DRAWINGS

No.	DATE	DSN	CHK	APP	REVISION

DESIGNED BY:
B. ROGERS
DRAWN BY:
A. VALENCIA
CHECKED BY:
P.LJ
APPROVED BY:
B. ROGERS

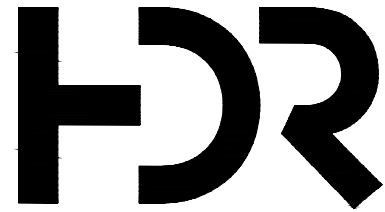

SUBMITTED BY:
PABLO LOPEZ-HILFIKER

DATE:
2/27/2024

REVIEWED BY:

LINE IS 1" AT
FULL SCALE



DATE:


PACKAGE #

SCALE:
H: 1"=20'; V: 1"=20'
FILENAME:
OMFS-M08-SWP201
CONTRACT No.:
AE-0030-17
DATE:
2/27/2024


**SOUND TRANSIT
PRELIMINARY ENGINEERING PLANS**
OPERATIONS & MAINTENANCE FACILITY SOUTH

STRUCTURAL
SITE WALL W1 PLAN AND PROFILE
STA W1 20+00 TO STA W1 23+99

DRAWING No.:
M08-SWP203
FACILITY ID:
M08
SHEET No.: REV:

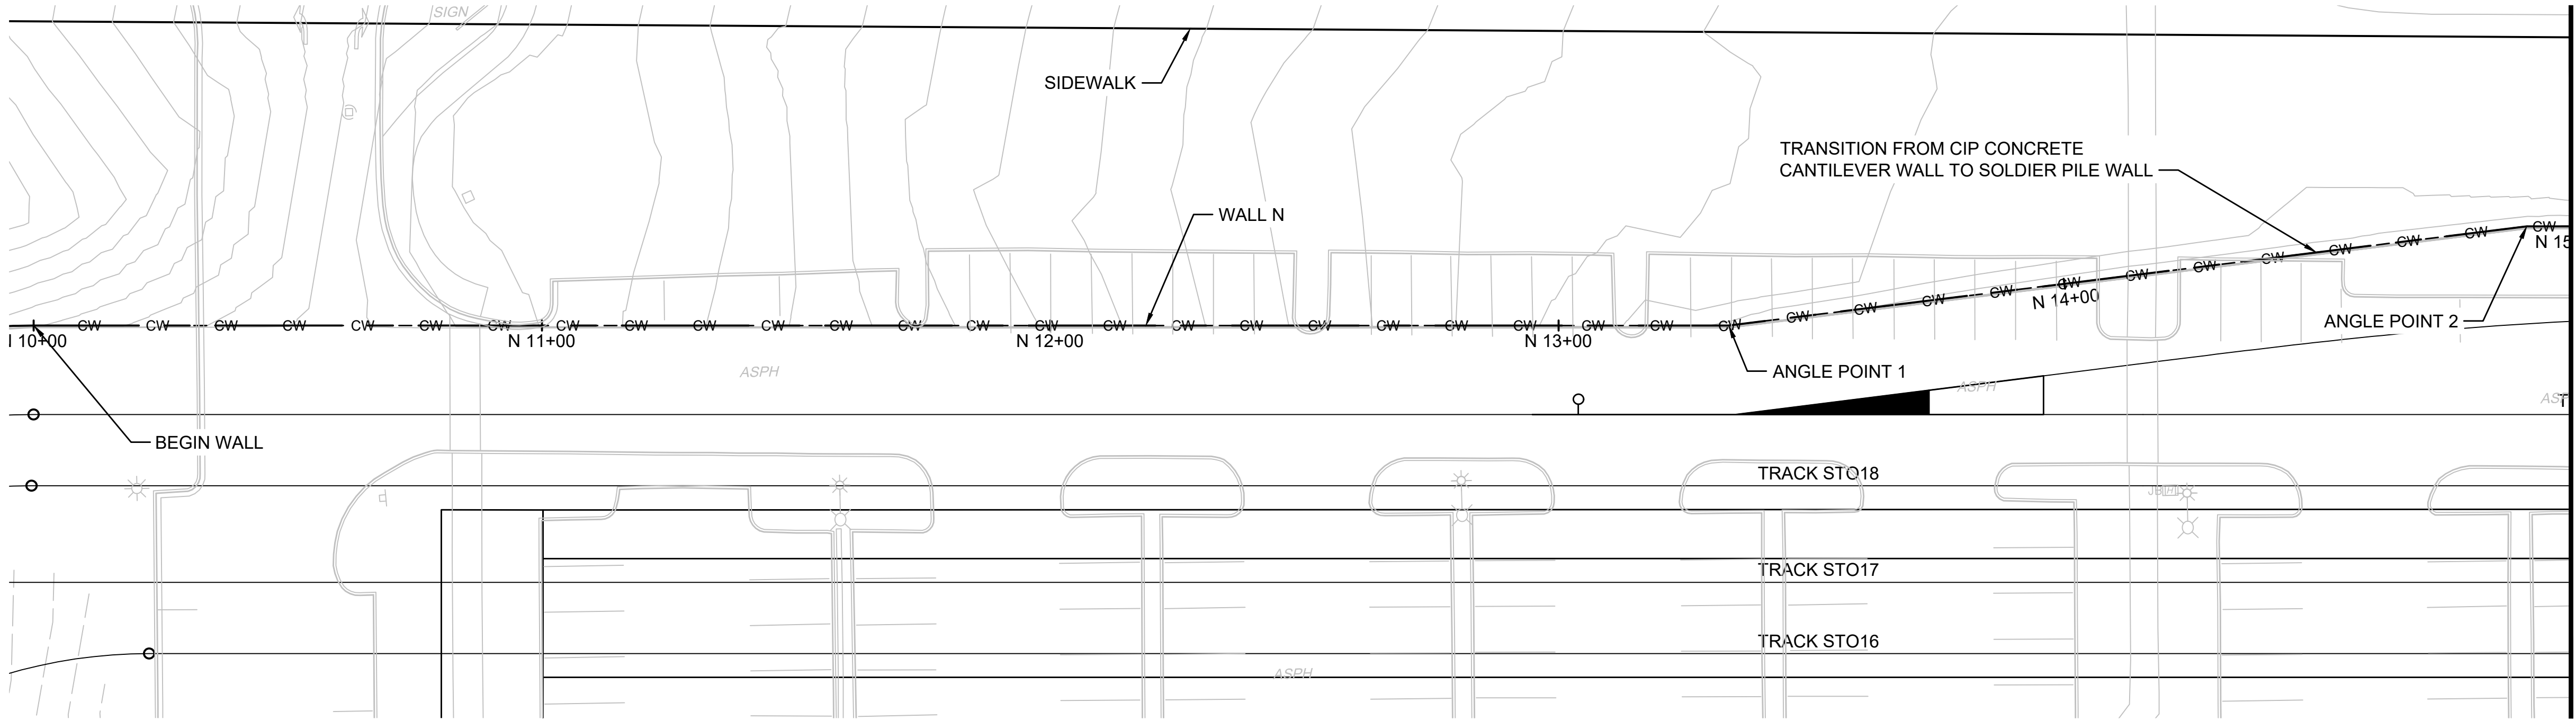


WALL N - PLAN
SCALE: 1" = 20'

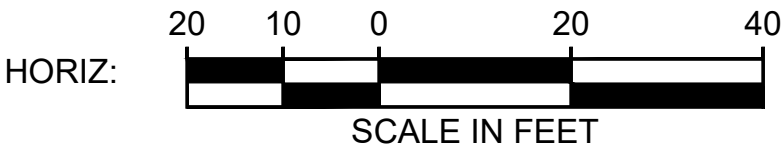

GENERAL NOTE:

1. SECURITY FENCE NOT SHOWN. SEE SHEET M08-SWD002 FOR DETAILS.

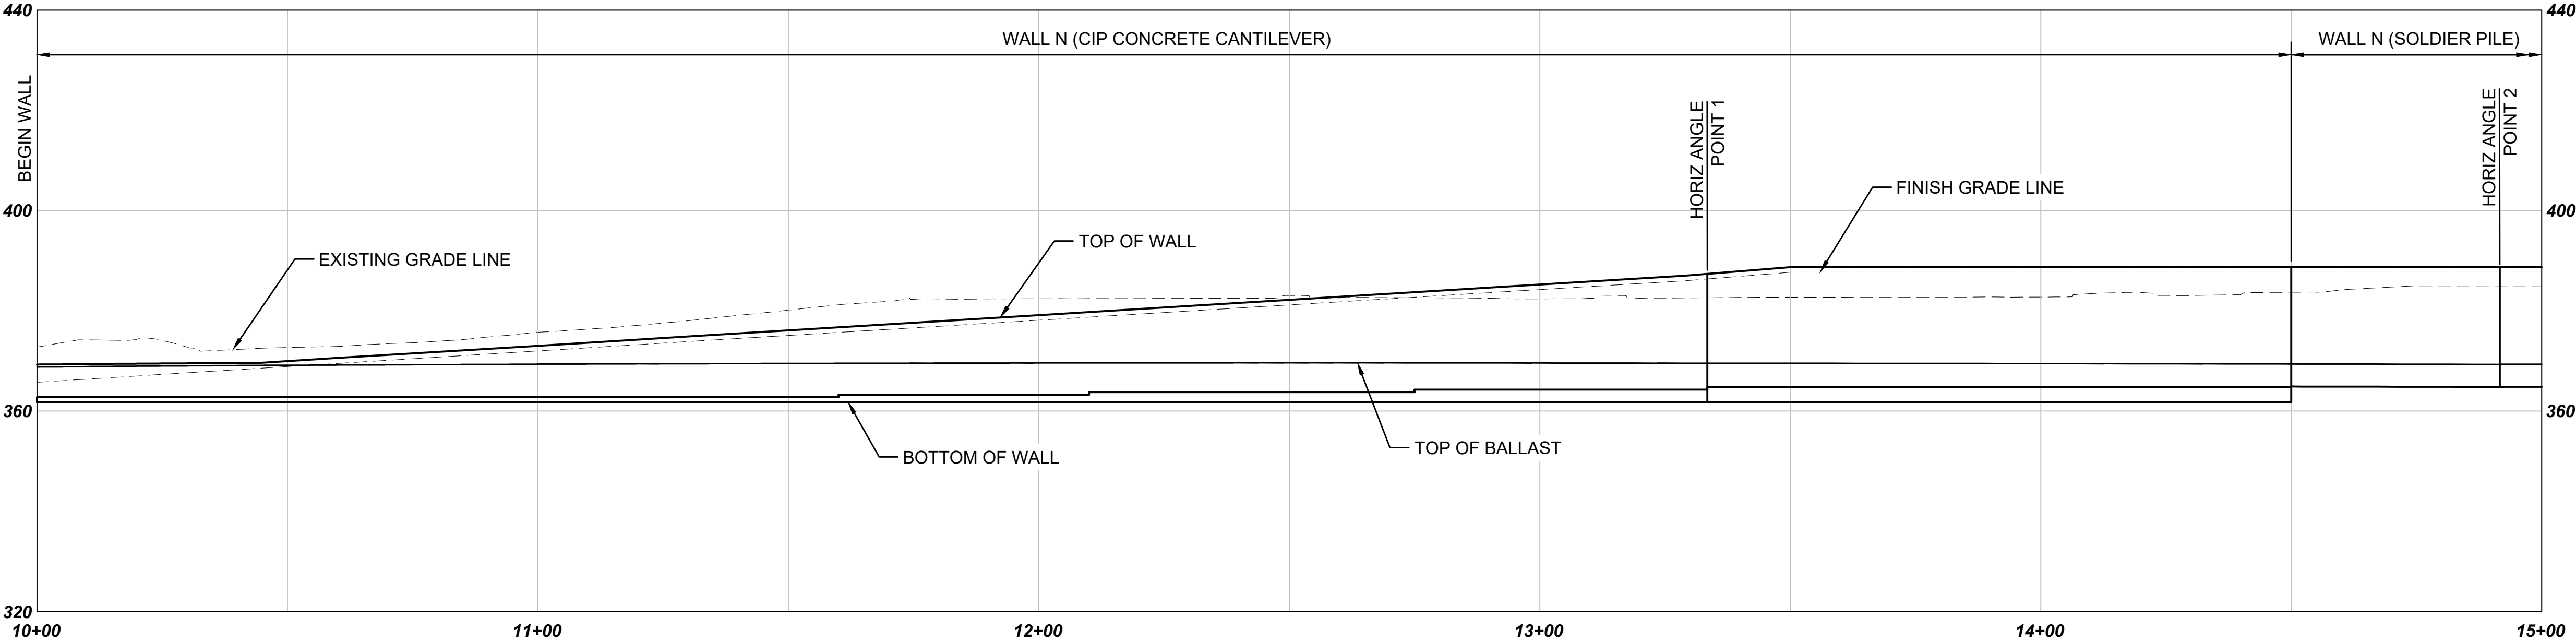

WALL N - PROFILE
SCALE: H: 1" = 20', V: 1"=20'


NOT FOR
CONSTRUCTION

Refer to the plan set COVER drawing
for disclaimers regarding this drawing.

REFERENCE CONCEPT DRAWINGS

No.	DATE	DSN	CHK	APP	REVISION

DESIGNED BY:
B. ROGERS
DRAWN BY:
A. VALENCIA
CHECKED BY:
P.LJ
APPROVED BY:
B. ROGERS

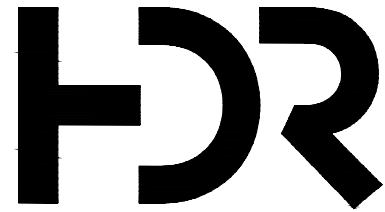

SUBMITTED BY:
PABLO LOPEZ-HILFIKER

DATE:
2/27/2024

REVIEWED BY:

LINE IS 1" AT
FULL SCALE



DATE:

PACKAGE #

SCALE:
H: 1"=20'; V: 1"=20'
FILENAME:
OMFS-M08-SWP201
CONTRACT No.:
AE-0030-17
DATE:
2/27/2024


SOUND TRANSIT
PRELIMINARY ENGINEERING PLANS
OPERATIONS & MAINTENANCE FACILITY SOUTH

STRUCTURAL
SITE WALL N PLAN AND PROFILE
STA N 10+00 TO STA N 15+00



DRAWING No.:
M08-SWP204
FACILITY ID:
M08
SHEET No.: REV:

MATCHLINE: STA N 15+00
SEE SHEET M08-SWP204

MATCHLINE: STA N 20+00
SEE DWG M08-SWP206

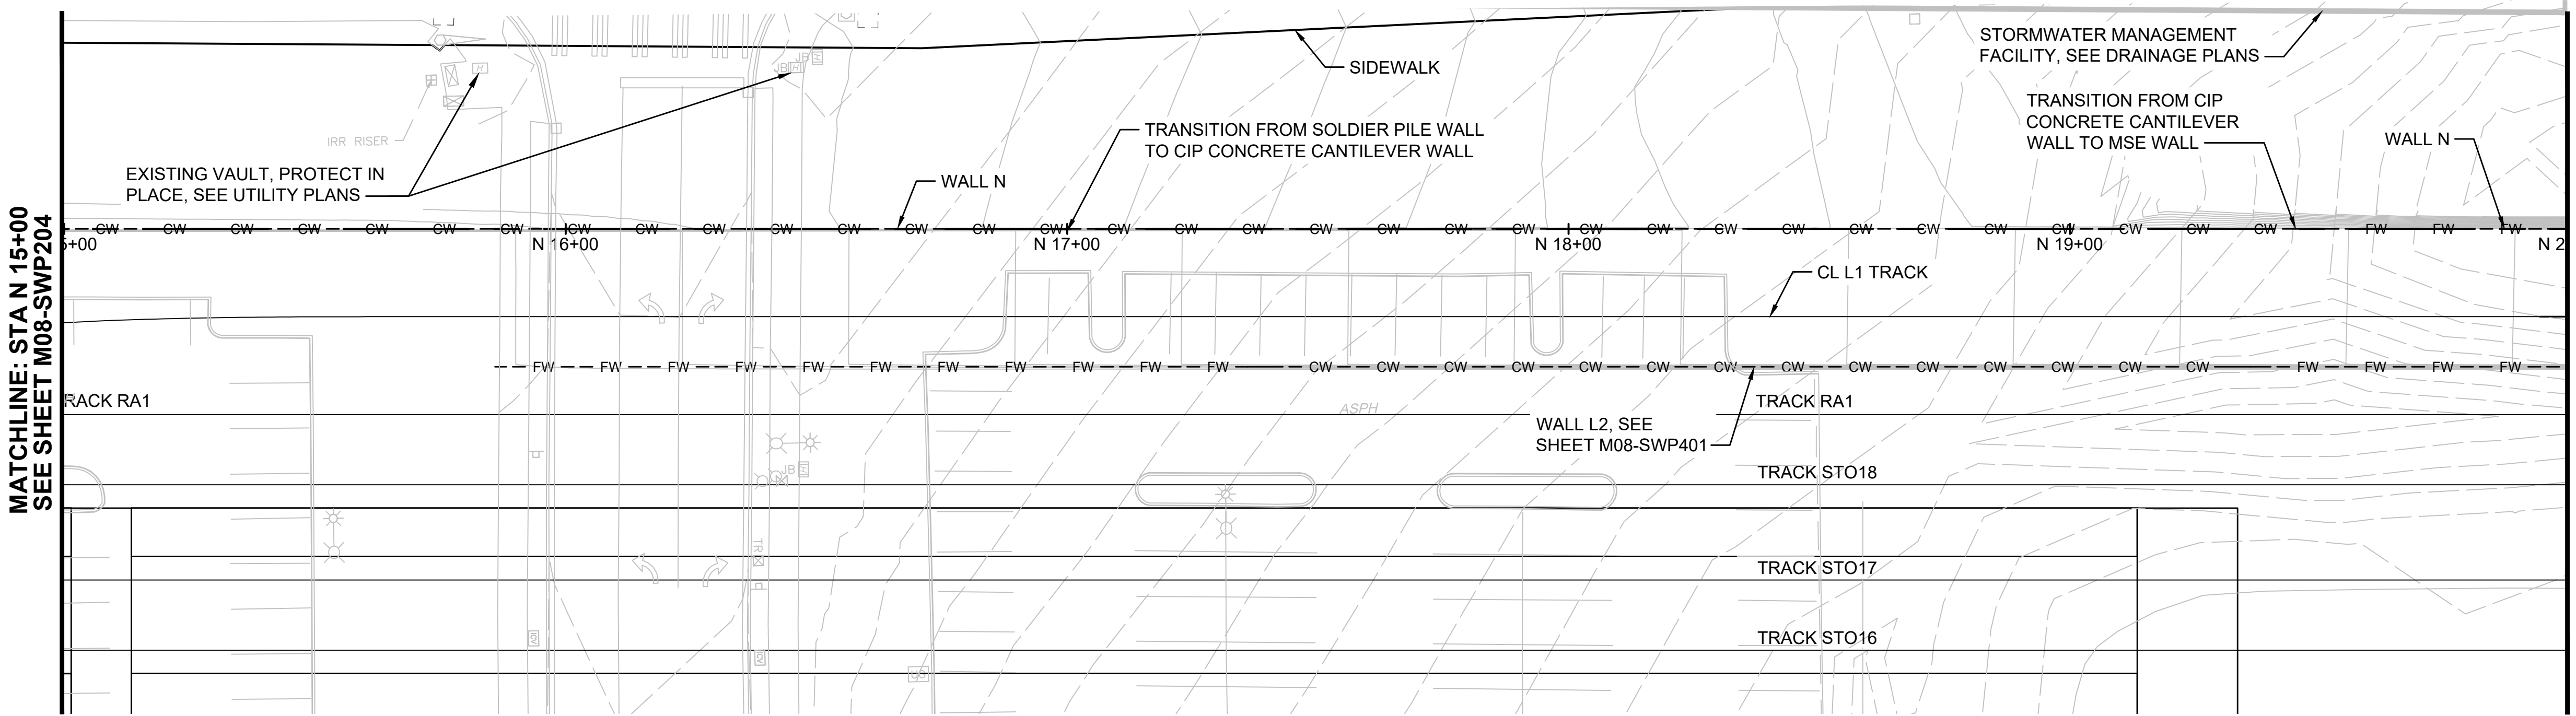

WALL N - PLAN
SCALE: 1" = 20'

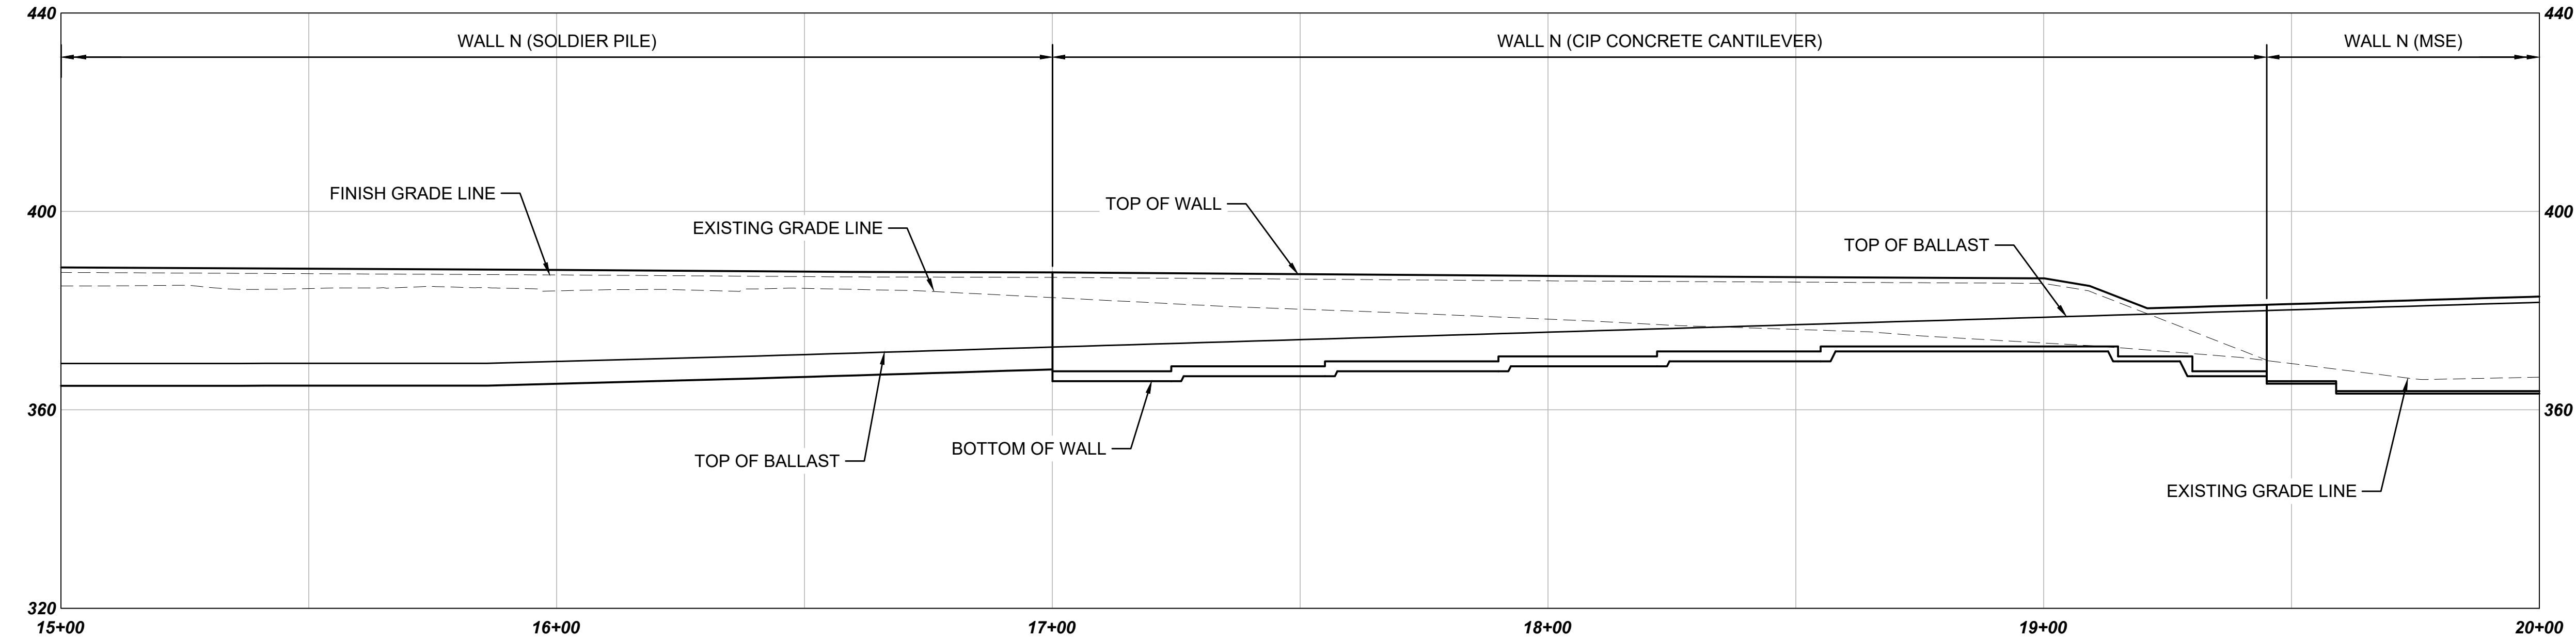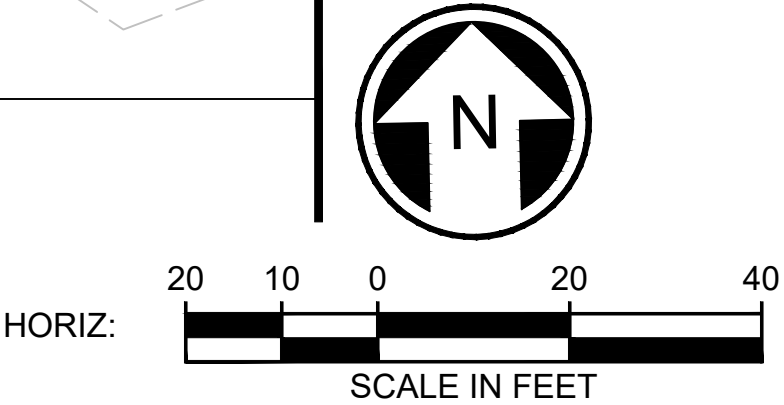

WALL N - PROFILE
SCALE: H: 1" = 20', V: 1"=20'

NOT FOR
CONSTRUCTION

Refer to the plan set COVER drawing
for disclaimers regarding this drawing.

REFERENCE CONCEPT DRAWINGS

No.	DATE	DSN	CHK	APP	REVISION

DESIGNED BY: B. ROGERS
DRAWN BY: A. VALENCIA
CHECKED BY: P.LJ
APPROVED BY: B. ROGERS



SUBMITTED BY:
PABLO LOPEZ-HILFIKER

DATE:
2/27/2024

REVIEWED BY:

LINE IS 1" AT
FULL SCALE




DATE:

PACKAGE #
SCALE: H: 1"=20'; V: 1"=20'
FILENAME: OMFS-M08-SWP201
CONTRACT No.: AE-0030-17
DATE: 2/27/2024

SOUND TRANSIT
PRELIMINARY ENGINEERING PLANS
OPERATIONS & MAINTENANCE FACILITY SOUTH


STRUCTURAL
SITE WALL N PLAN AND PROFILE
STA N 15+00 TO STA N 20+00

DRAWING No.: M08-SWP205
FACILITY ID: M08
SHEET No.: REV:

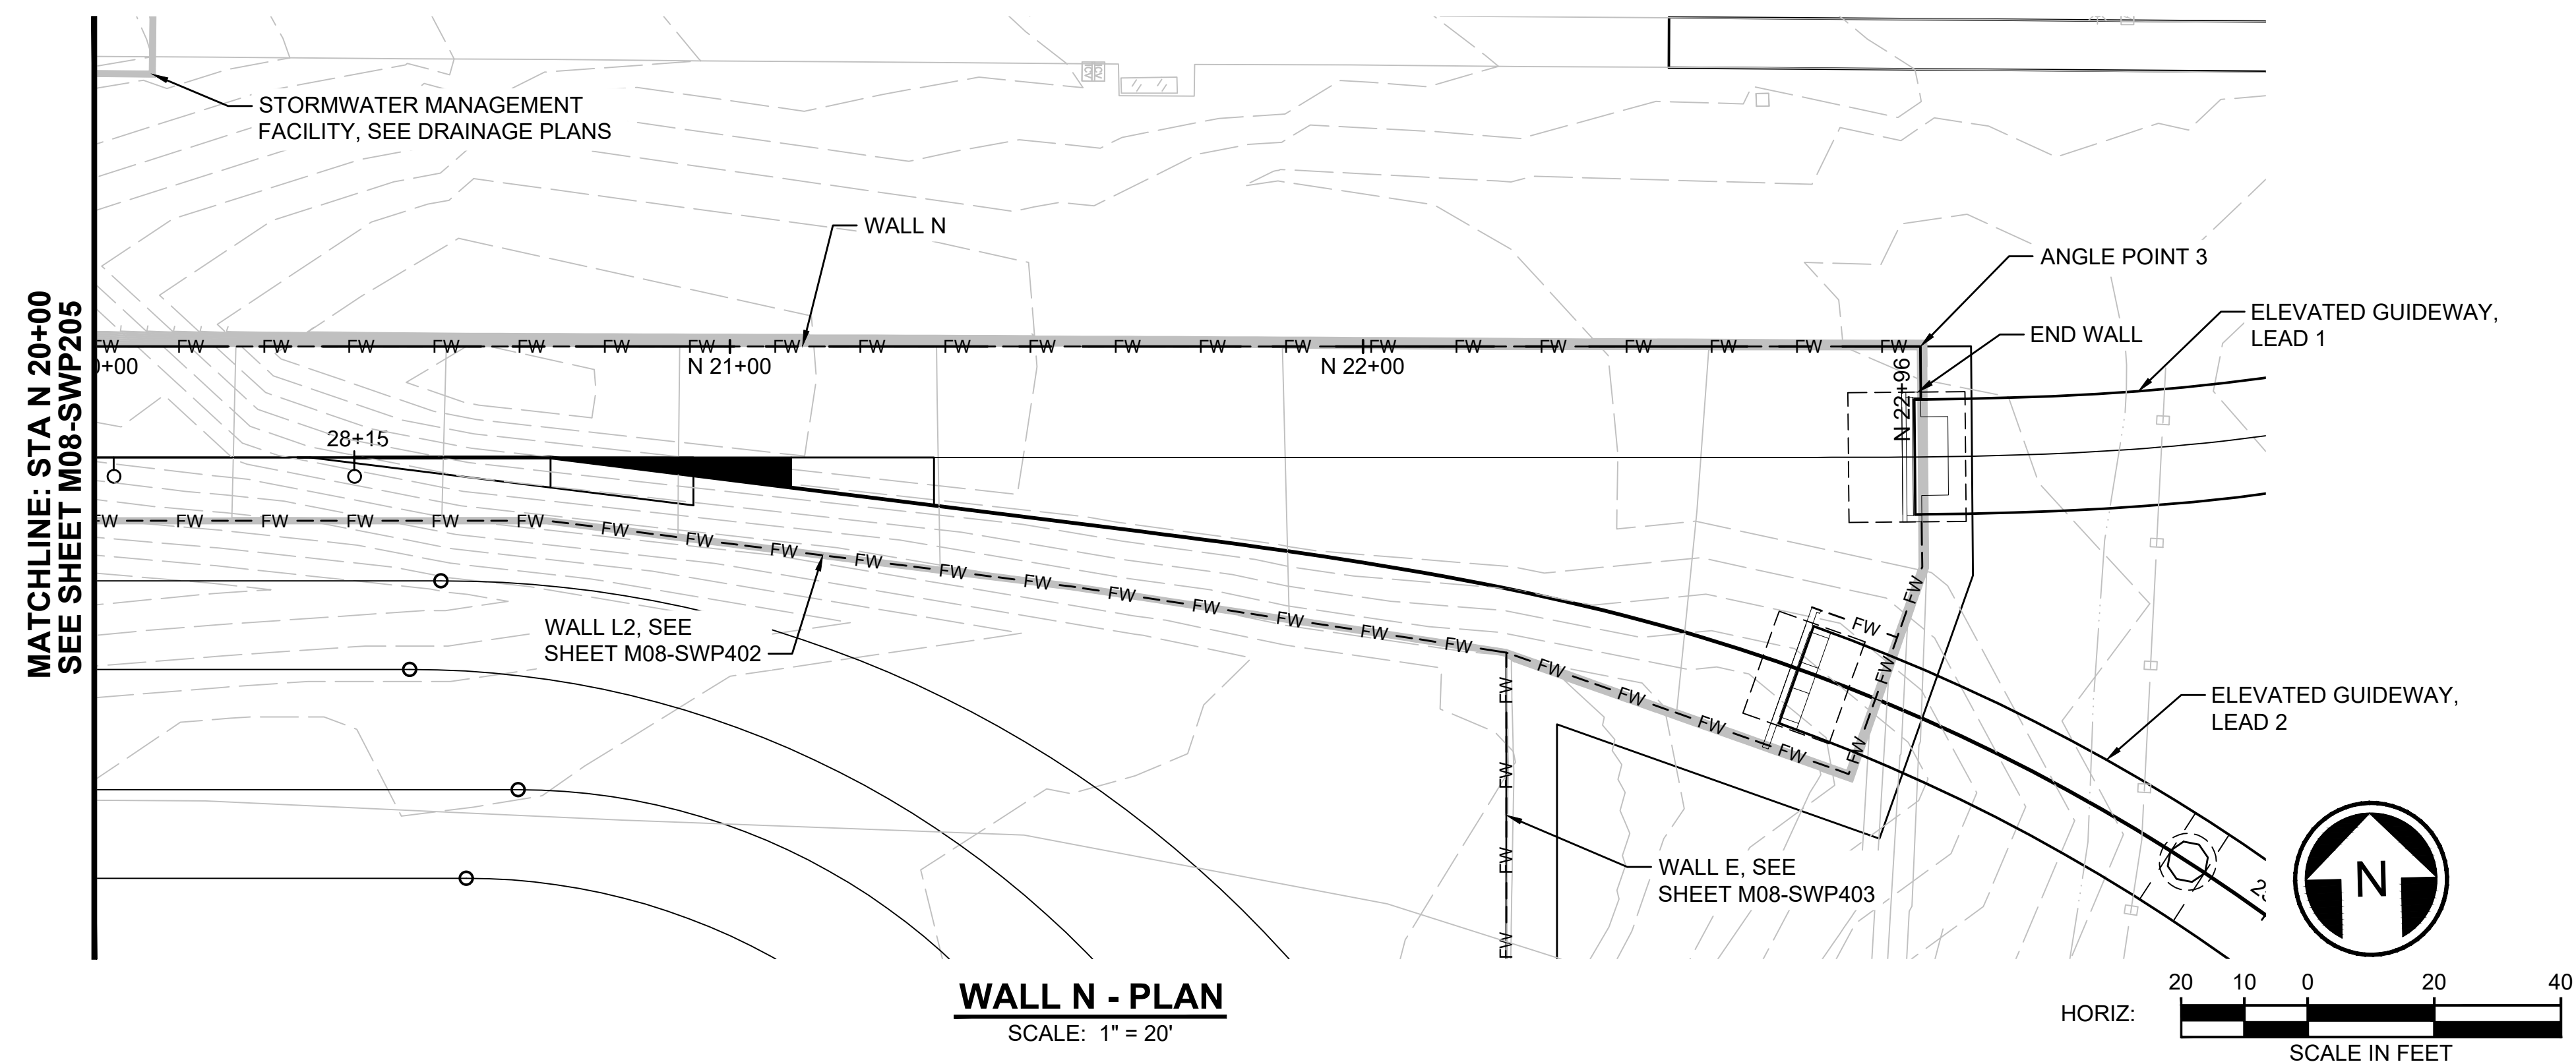

GENERAL NOTE:

1. FALL PROTECTION RAILING NOT SHOWN. SEE SHEET M08-SWD001 FOR DETAILS.

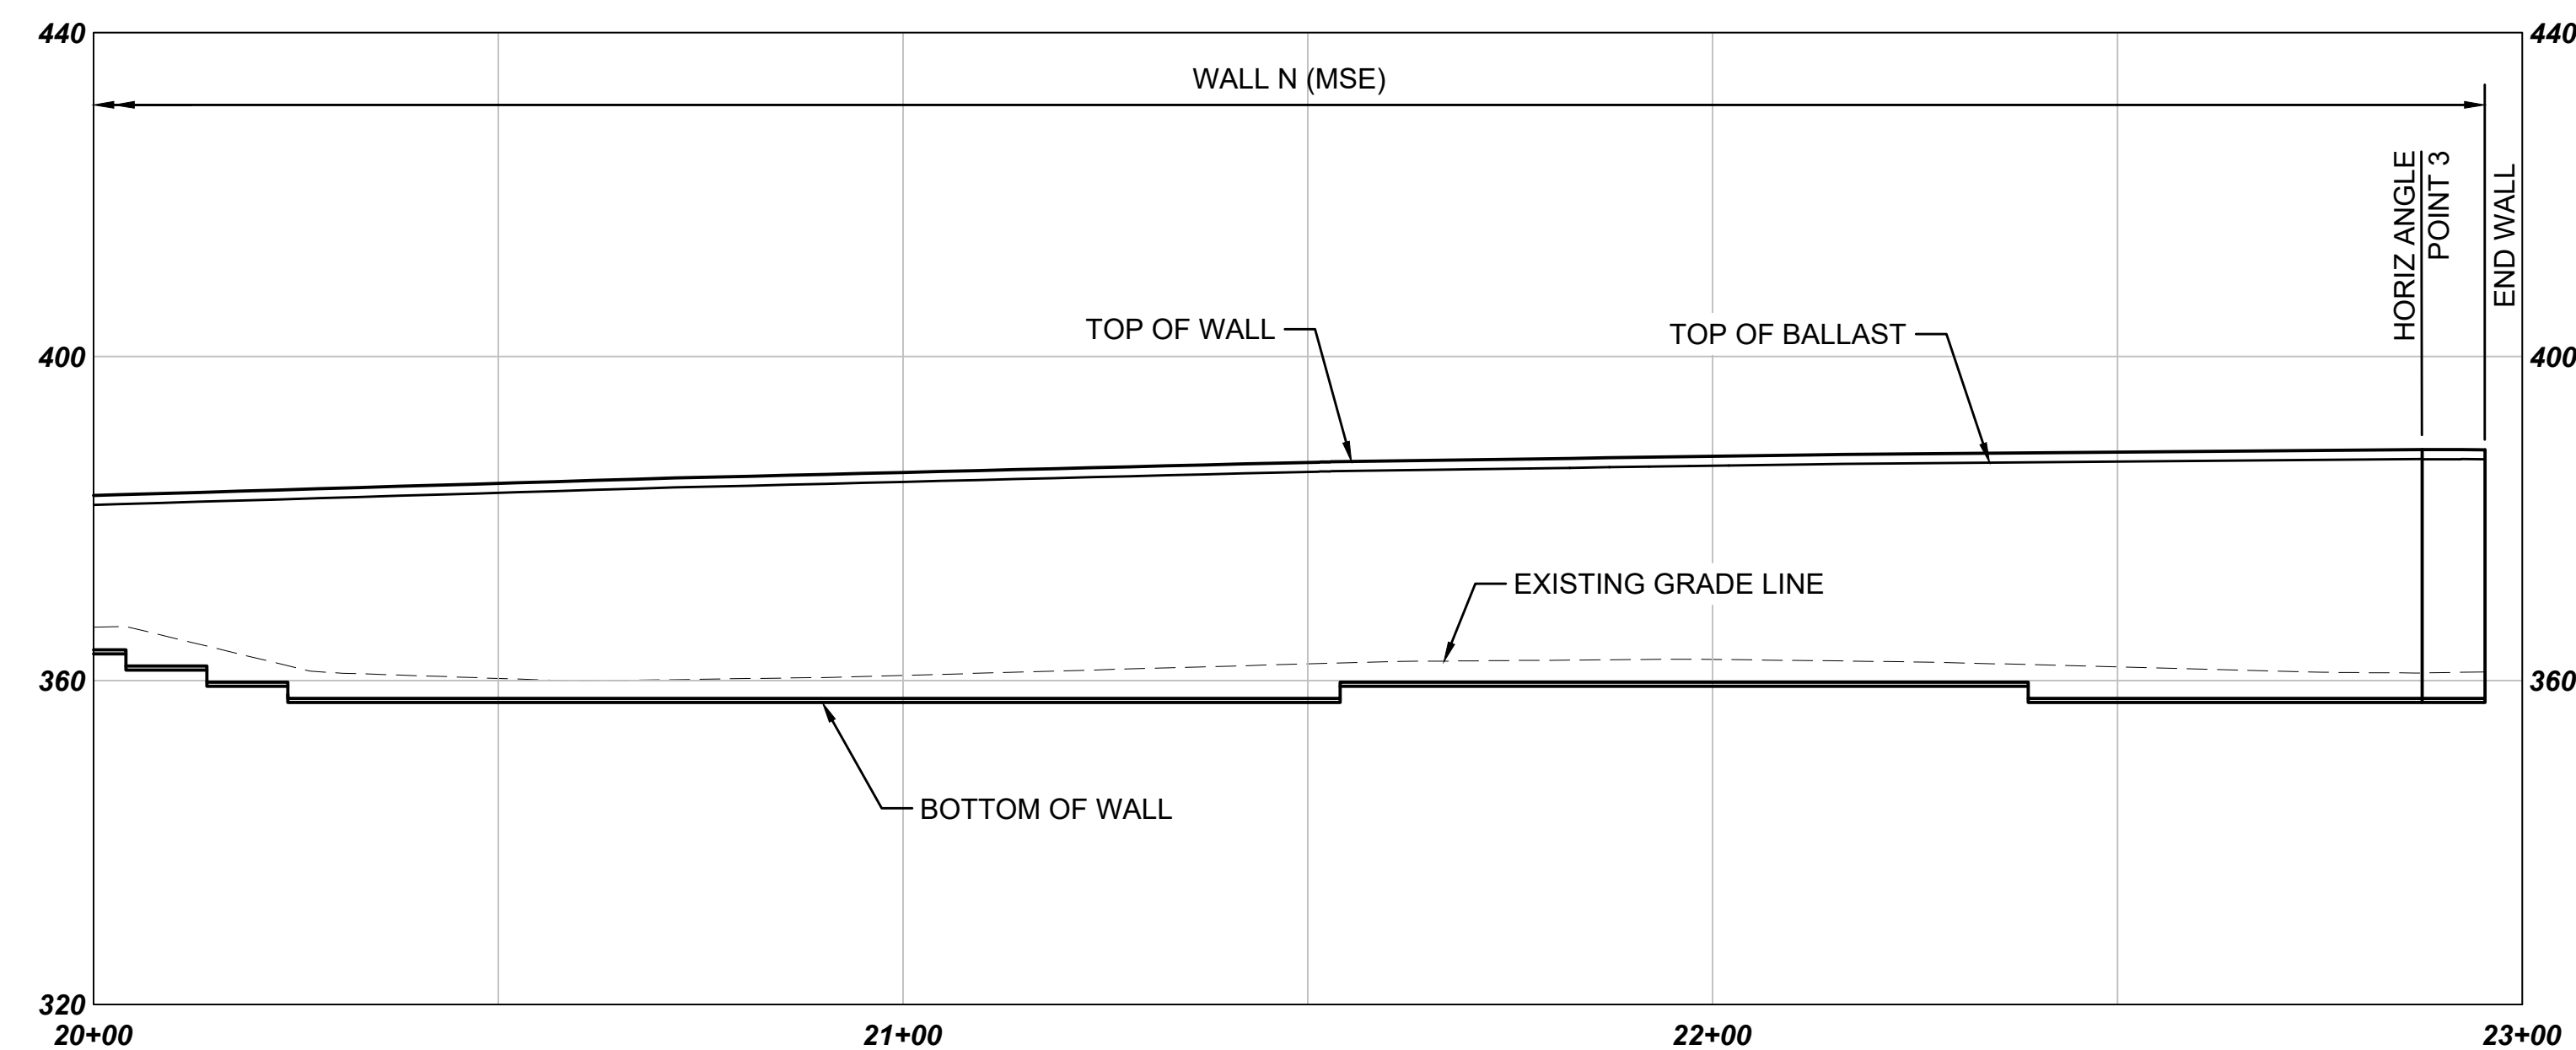

NOT FOR
CONSTRUCTION

*Refer to the plan set COVER drawing
for disclaimers regarding this drawing.*

Refer to the plan set COVER drawing for disclaimers regarding this drawing.										AHJ:										PACKAGE #																																							
REFERENCE CONCEPT DRAWINGS										DESIGNED BY: B. ROGERS										BRANDY ROGERS STATE OF WASHINGTON PROFESSIONAL ENGINEER NO. 15420 PRELIMINARY HDR SUBMITTED BY: PABLO LOPEZ-HILFIKER DATE: 2/27/2024 LINE IS 1" AT FULL SCALE ST SOUNDTRANSIT REVIEWED BY: DATE: 2/27/2024										SCALE: H: 1"=20'; V: 1"=20'										SOUND TRANSIT PRELIMINARY ENGINEERING PLANS OPERATIONS & MAINTENANCE FACILITY SOUTH STRUCTURAL SITE WALL N PLAN AND PROFILE STA N 20+00 TO STA N 22+96										DRAWING No.: M08-SWP206									
										DRAWN BY: A. VALENCIA																				FILENAME: OMFS-M08-SWP201																													
										CHECKED BY: P.LI																				CONTRACT No.: AE-0030-17																													
										APPROVED BY: B. ROGERS																				DATE: 2/27/2024																													
										No. DATE DSN CHK APP REVISION	


02/26/24 | 3:10 PM | VALENALV
C:\PWORKING\WEST01\02772718\OMFS-M08-SWP201.DWG

Refer to the plan set COVER drawing
for disclaimers regarding this drawing.

REFERENCE CONCEPT DRAWINGS

No.	DATE	DSN	CHK	APP	REVISION

DESIGNED BY:
B. ROGERS
DRAWN BY:
A. VALENCIA
CHECKED BY:
P.LJ
APPROVED BY:
B. ROGERS

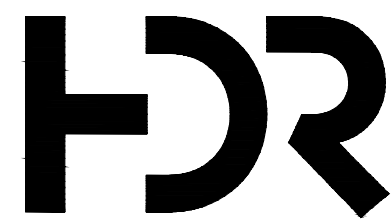

SUBMITTED BY:
PABLO LOPEZ-HILFIKER

DATE:
2/27/2024

REVIEWED BY:

LINE IS 1" AT
FULL SCALE



DATE:

PACKAGE



SCALE:
H: 1"=20'; V: 1"=20'
FILENAME:
OMFS-M08-SWP201
CONTRACT No.:
AE-0030-17
DATE:
2/27/2024

SOUND TRANSIT
PRELIMINARY ENGINEERING PLANS
OPERATIONS & MAINTENANCE FACILITY SOUTH

STRUCTURAL
SITE WALL S1 PLAN AND PROFILE
STA S1 11+00 TO STA S1 15+00

DRAWING No.:
M08-SWP207
FACILITY ID:
M08
SHEET No.: REV:



NOT FOR
CONSTRUCTION

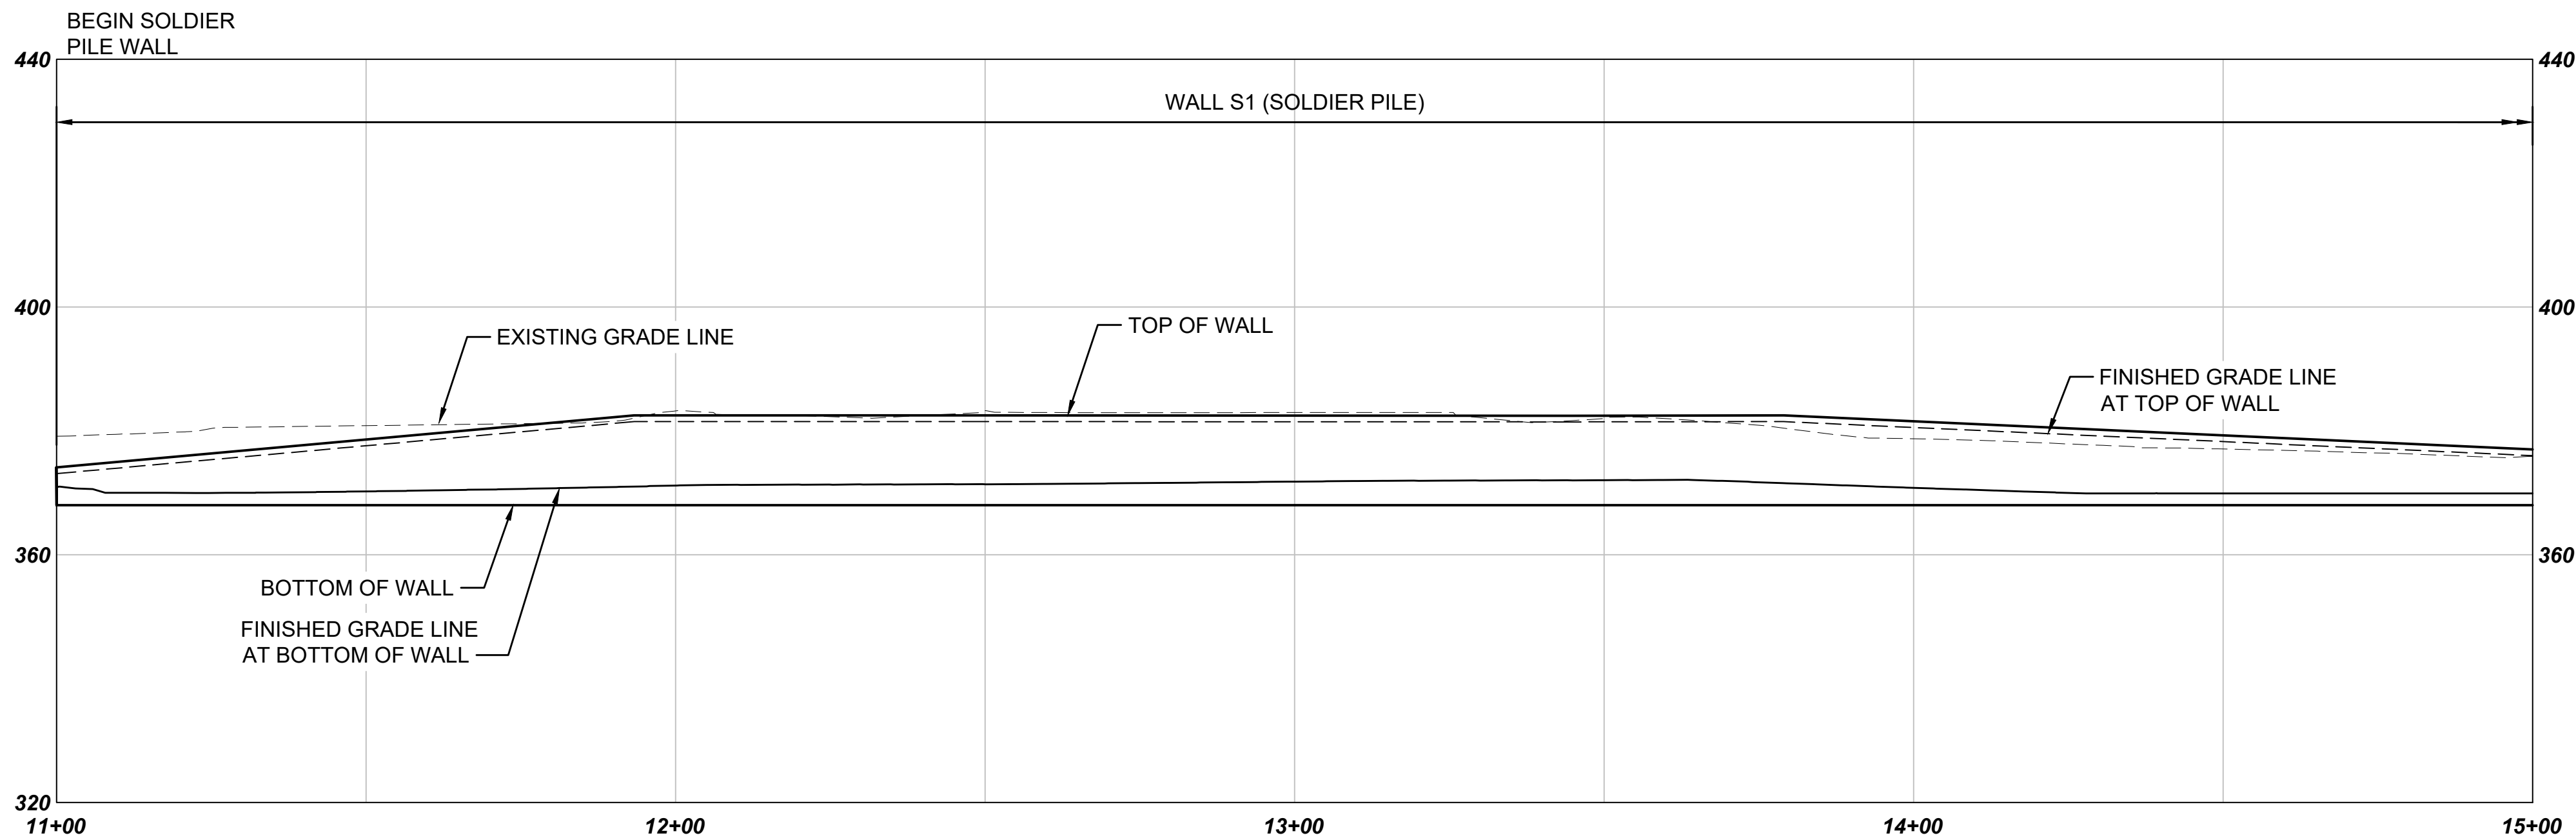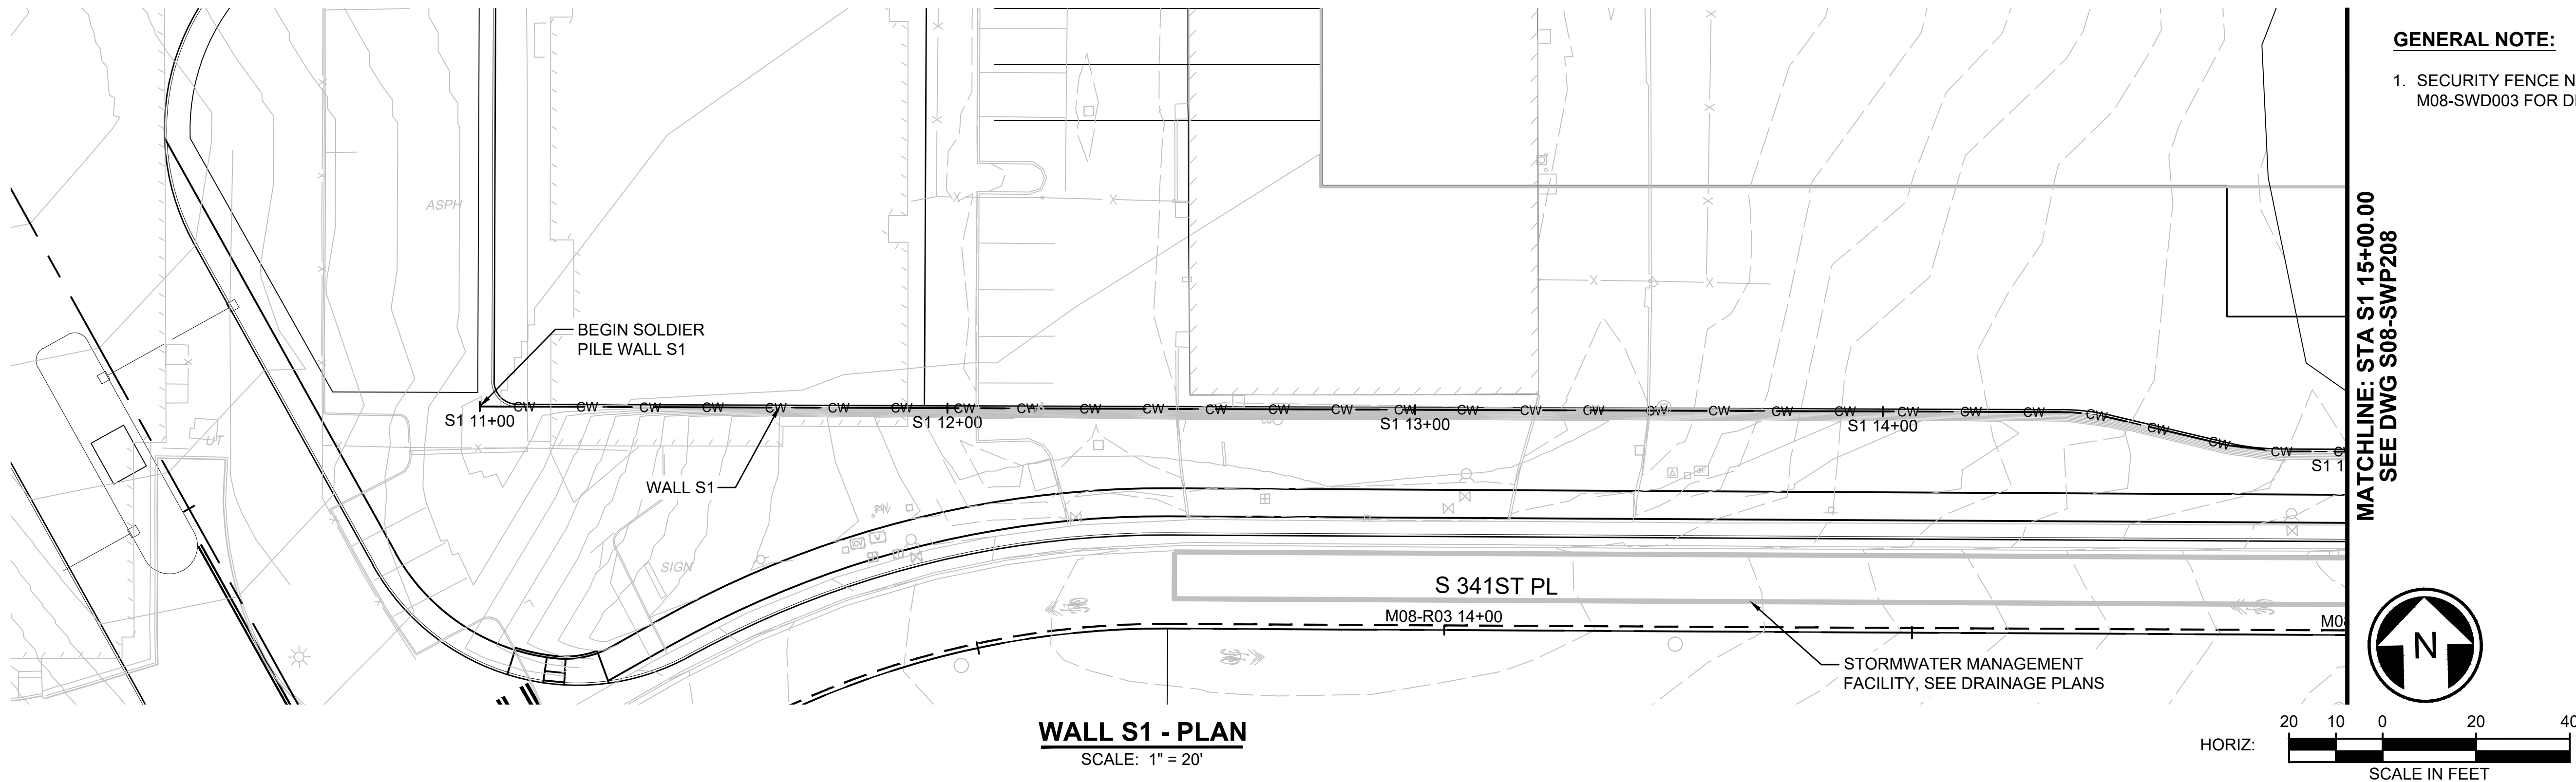

02/26/24 | 3:13 PM | VALENALV
C:\PWORKING\WEST01\272718\OMFS-M08-SWP201.DWG

Refer to the plan set COVER drawing
for disclaimers regarding this drawing.

REFERENCE CONCEPT DRAWINGS										DESIGNED BY: B. ROGERS		AHJ:										PACKAGE #										DRAWING No.: M08-SWP208																	
										DRAWN BY: A. VALENCIA		BRANDY ROGERS STATE OF WASHINGTON REGISTERED PROFESSIONAL ENGINEER No. 15420 PRELIMINARY HR SUBMITTED BY: PABLO LOPEZ-HILFIKER DATE: 2/27/2024 REVIEWED BY: DATE: LINE IS 1" AT FULL SCALE  SOUND TRANSIT DATE: 2/27/2024										SCALE: H: 1"=20'; V: 1"=20' FILENAME: OMFS-M08-SWP201 CONTRACT No.: AE-0030-17 SOUND TRANSIT PRELIMINARY ENGINEERING PLANS OPERATIONS & MAINTENANCE FACILITY SOUTH STRUCTURAL SITE WALL S1 PLAN AND PROFILE STA S1 15+00 TO STA S1 16+80										FACILITY ID: M08																	
																																SHEET No.: REV:																	
No.	DATE	DSN	CHK	APP	REVISION	B. ROGERS	

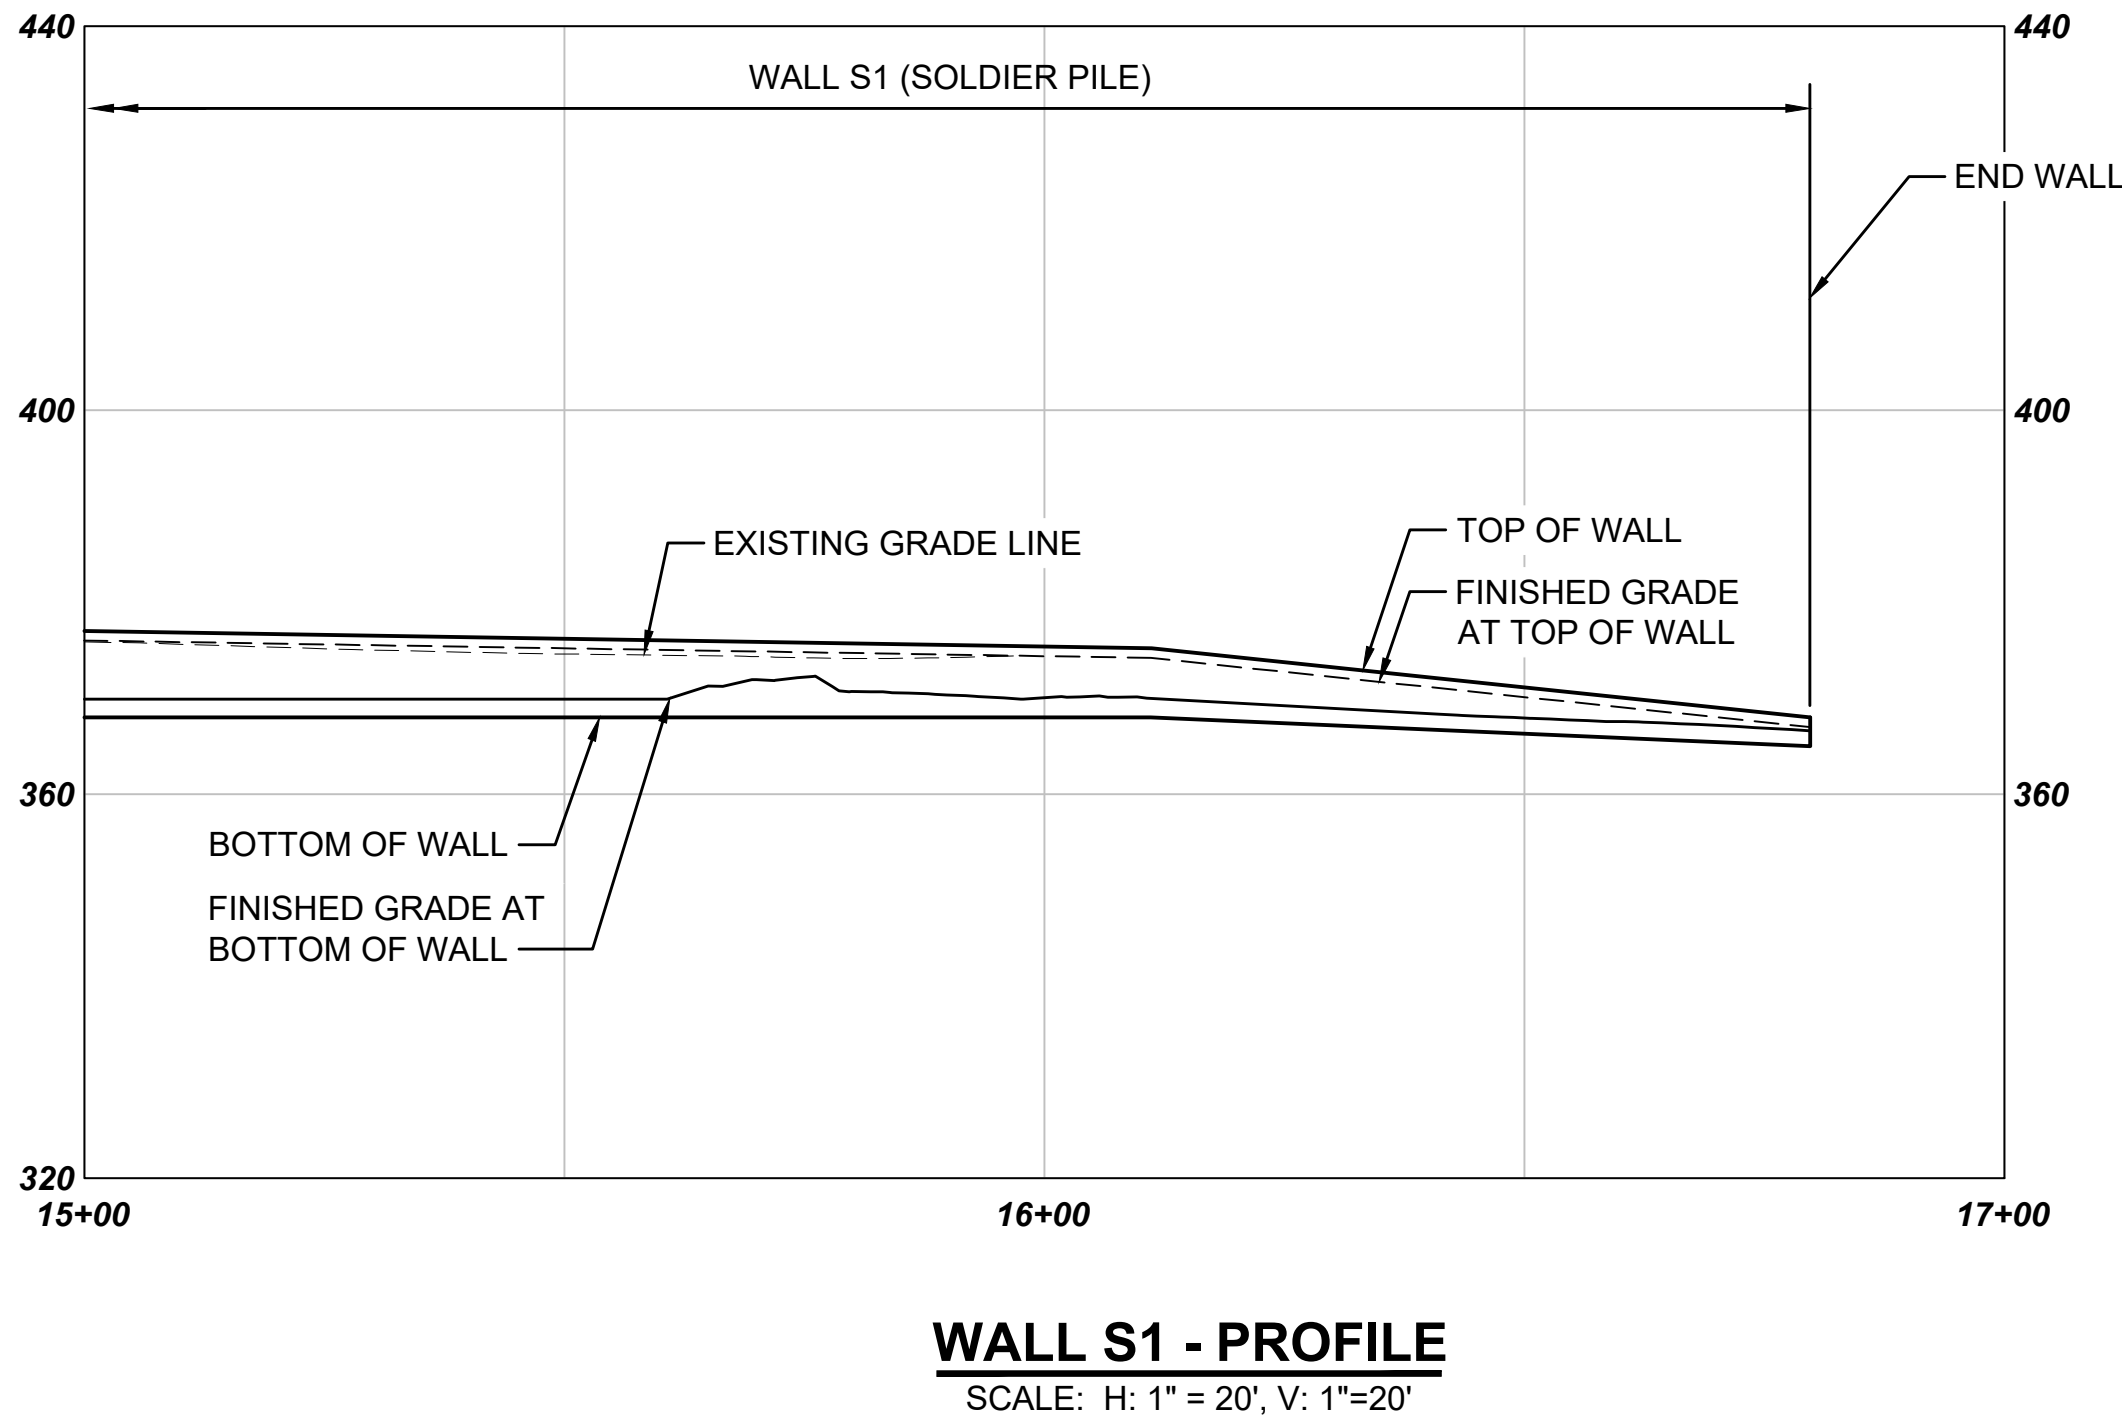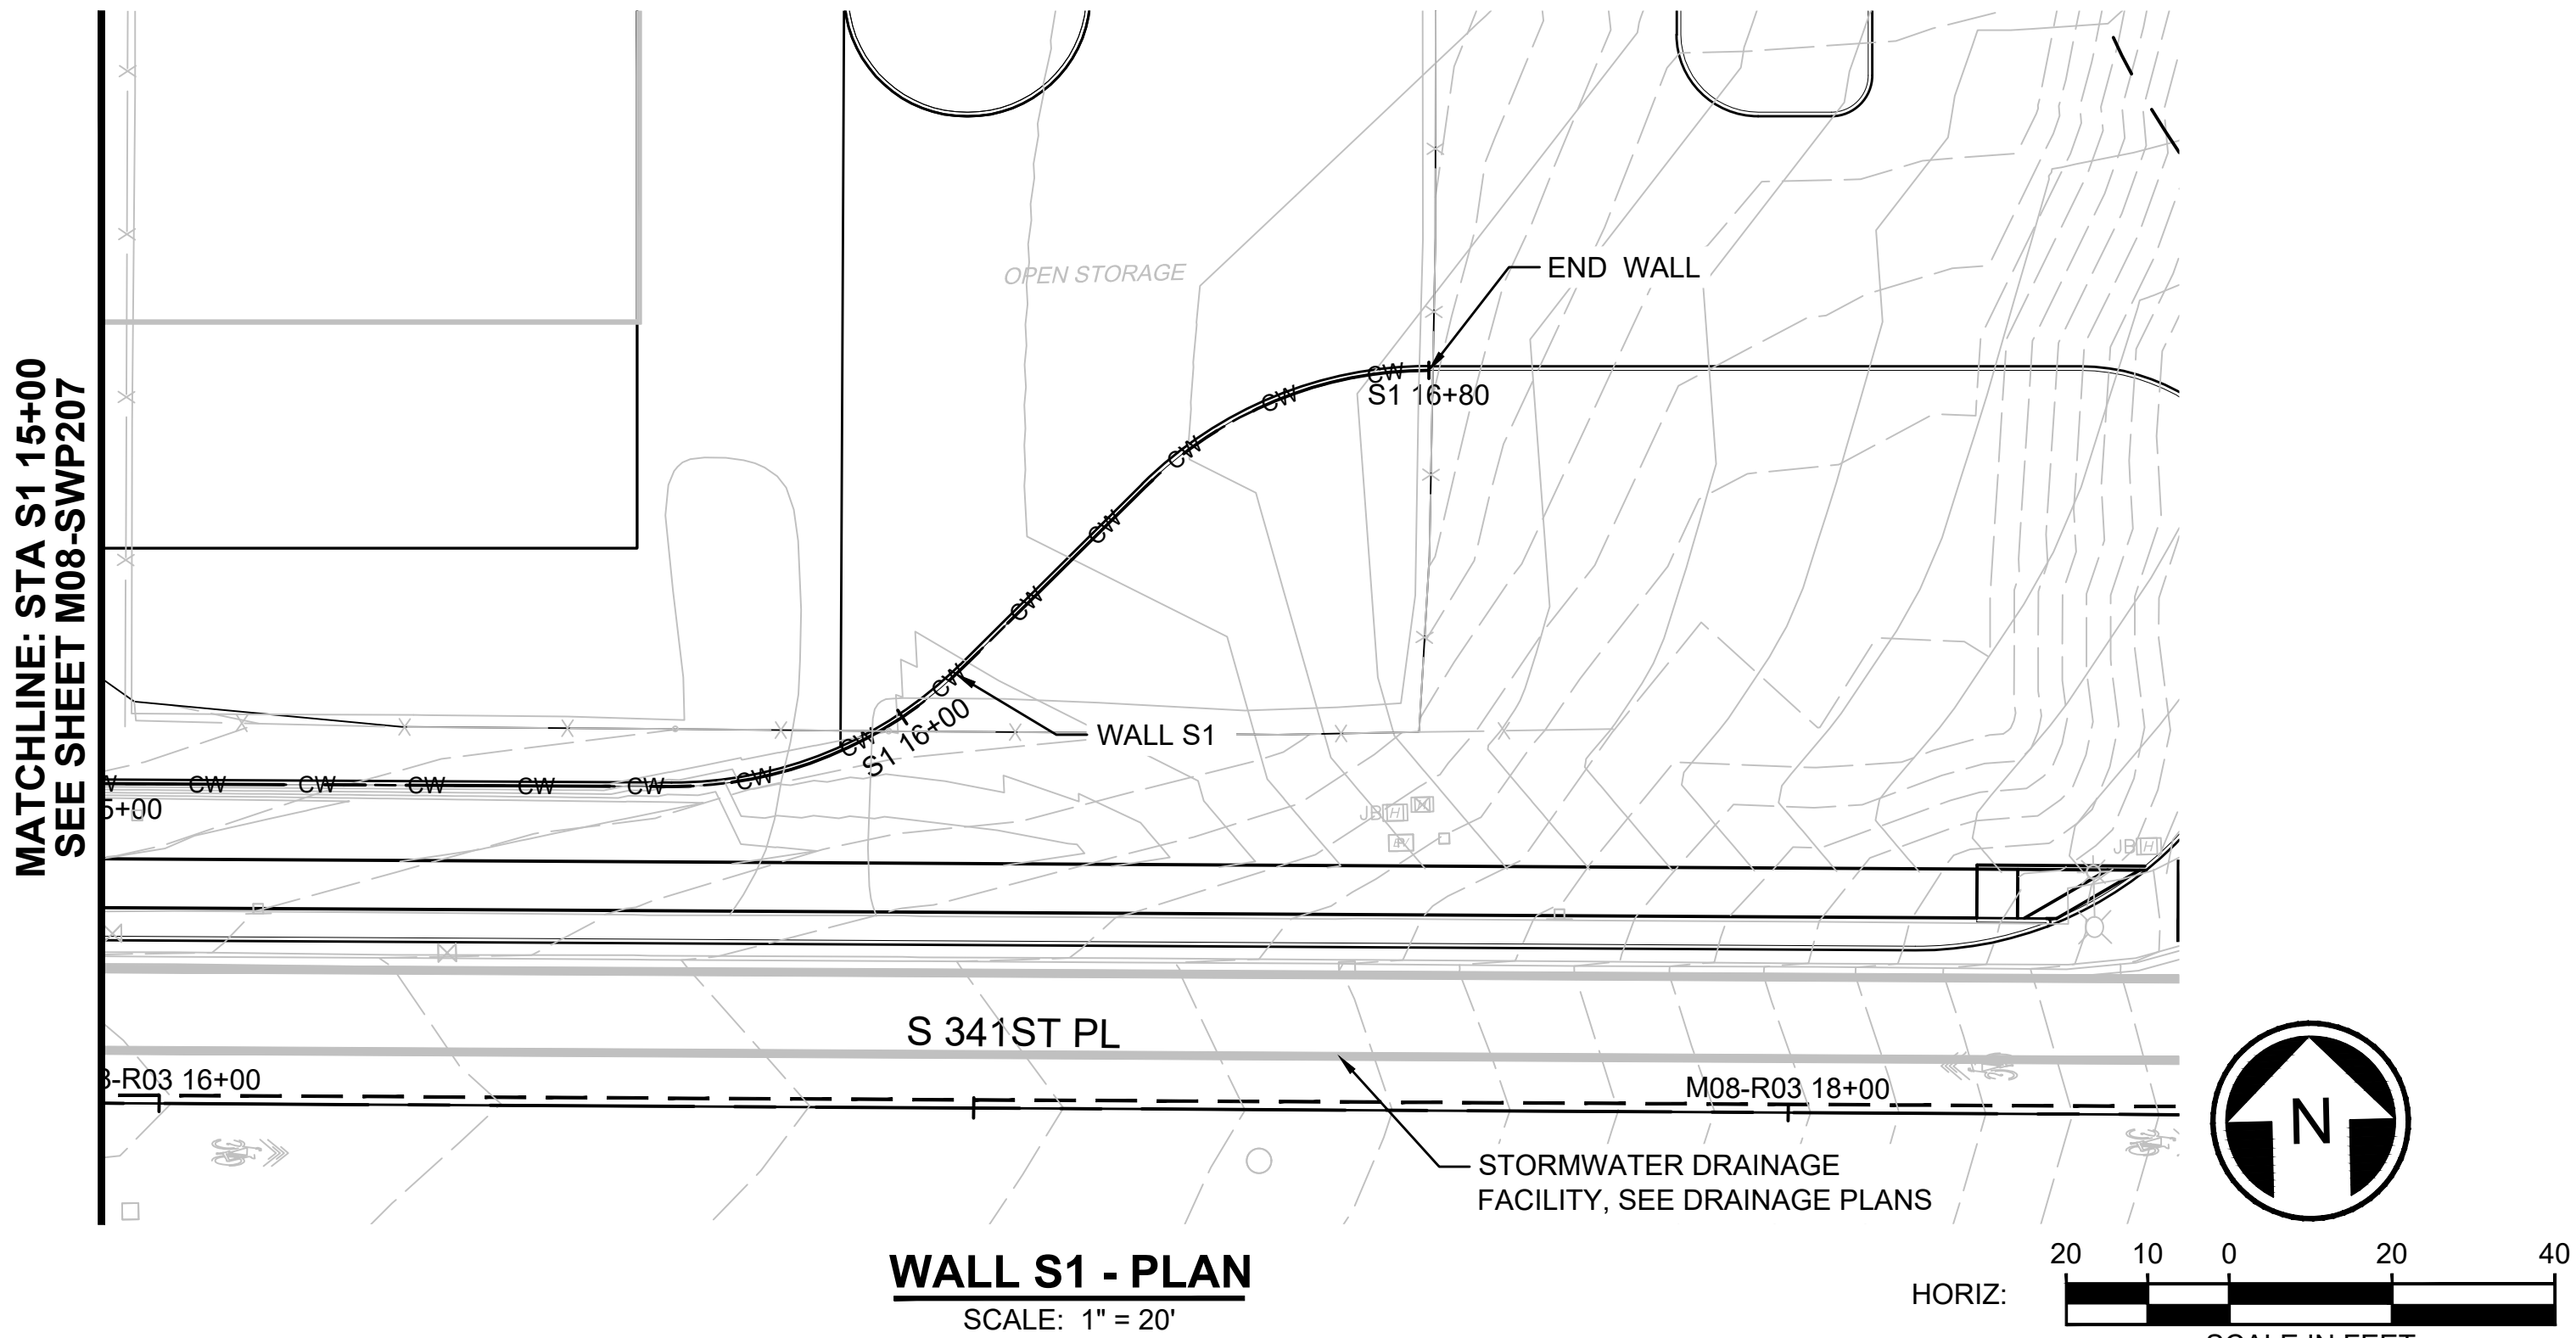

GENERAL NOTE:

1. SECURITY FENCE NOT SHOWN. SEE SHEET M08-SWD003 FOR DETAILS.

NOT FOR
CONSTRUCTION

02/26/24 | 7:44 AM | VALENALV
C:\PWORKING\WEST01\2772718\OMFS-M08-SWP301.DWG

Refer to the plan set COVER drawing
for disclaimers regarding this drawing.

REFERENCE CONCEPT DRAWINGS						
No.	DATE	DSN	CHK	APP	REVISION	

DESIGNED BY:	B. ROGERS
DRAWN BY:	A. VALENCIA
CHECKED BY:	P.LJ
APPROVED BY:	B. ROGERS




SUBMITTED BY:
PABLO LOPEZ-HILFIKER

DATE:
2/27/2024

REVIEWED BY:


LINE IS 1" AT
FULL SCALE

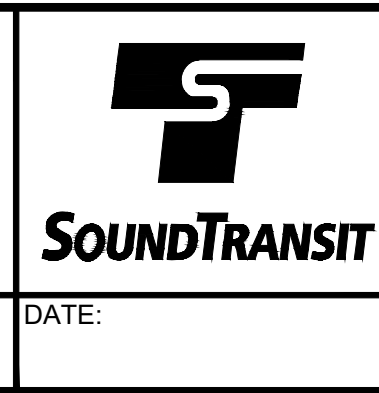

PACKAGE #
SCALE: H: 1"=20'; V: 1"=20'
FILENAME: OMFS-M08-SWP301
CONTRACT No.: AE-0030-17
DATE: 2/27/2024

SOUND TRANSIT PRELIMINARY ENGINEERING PLANS OPERATIONS & MAINTENANCE FACILITY SOUTH	DRAWING No.:	M08-SWP302
	FACILITY ID:	M08
	SHEET No.:	REV:
	STRUCTURAL SITE WALL B1 PLAN AND PROFILE STA B1 10+00 TO STA B1 15+00	




DRAWING No.:	M08-SWP302
FACILITY ID:	M08
SHEET No.:	REV:

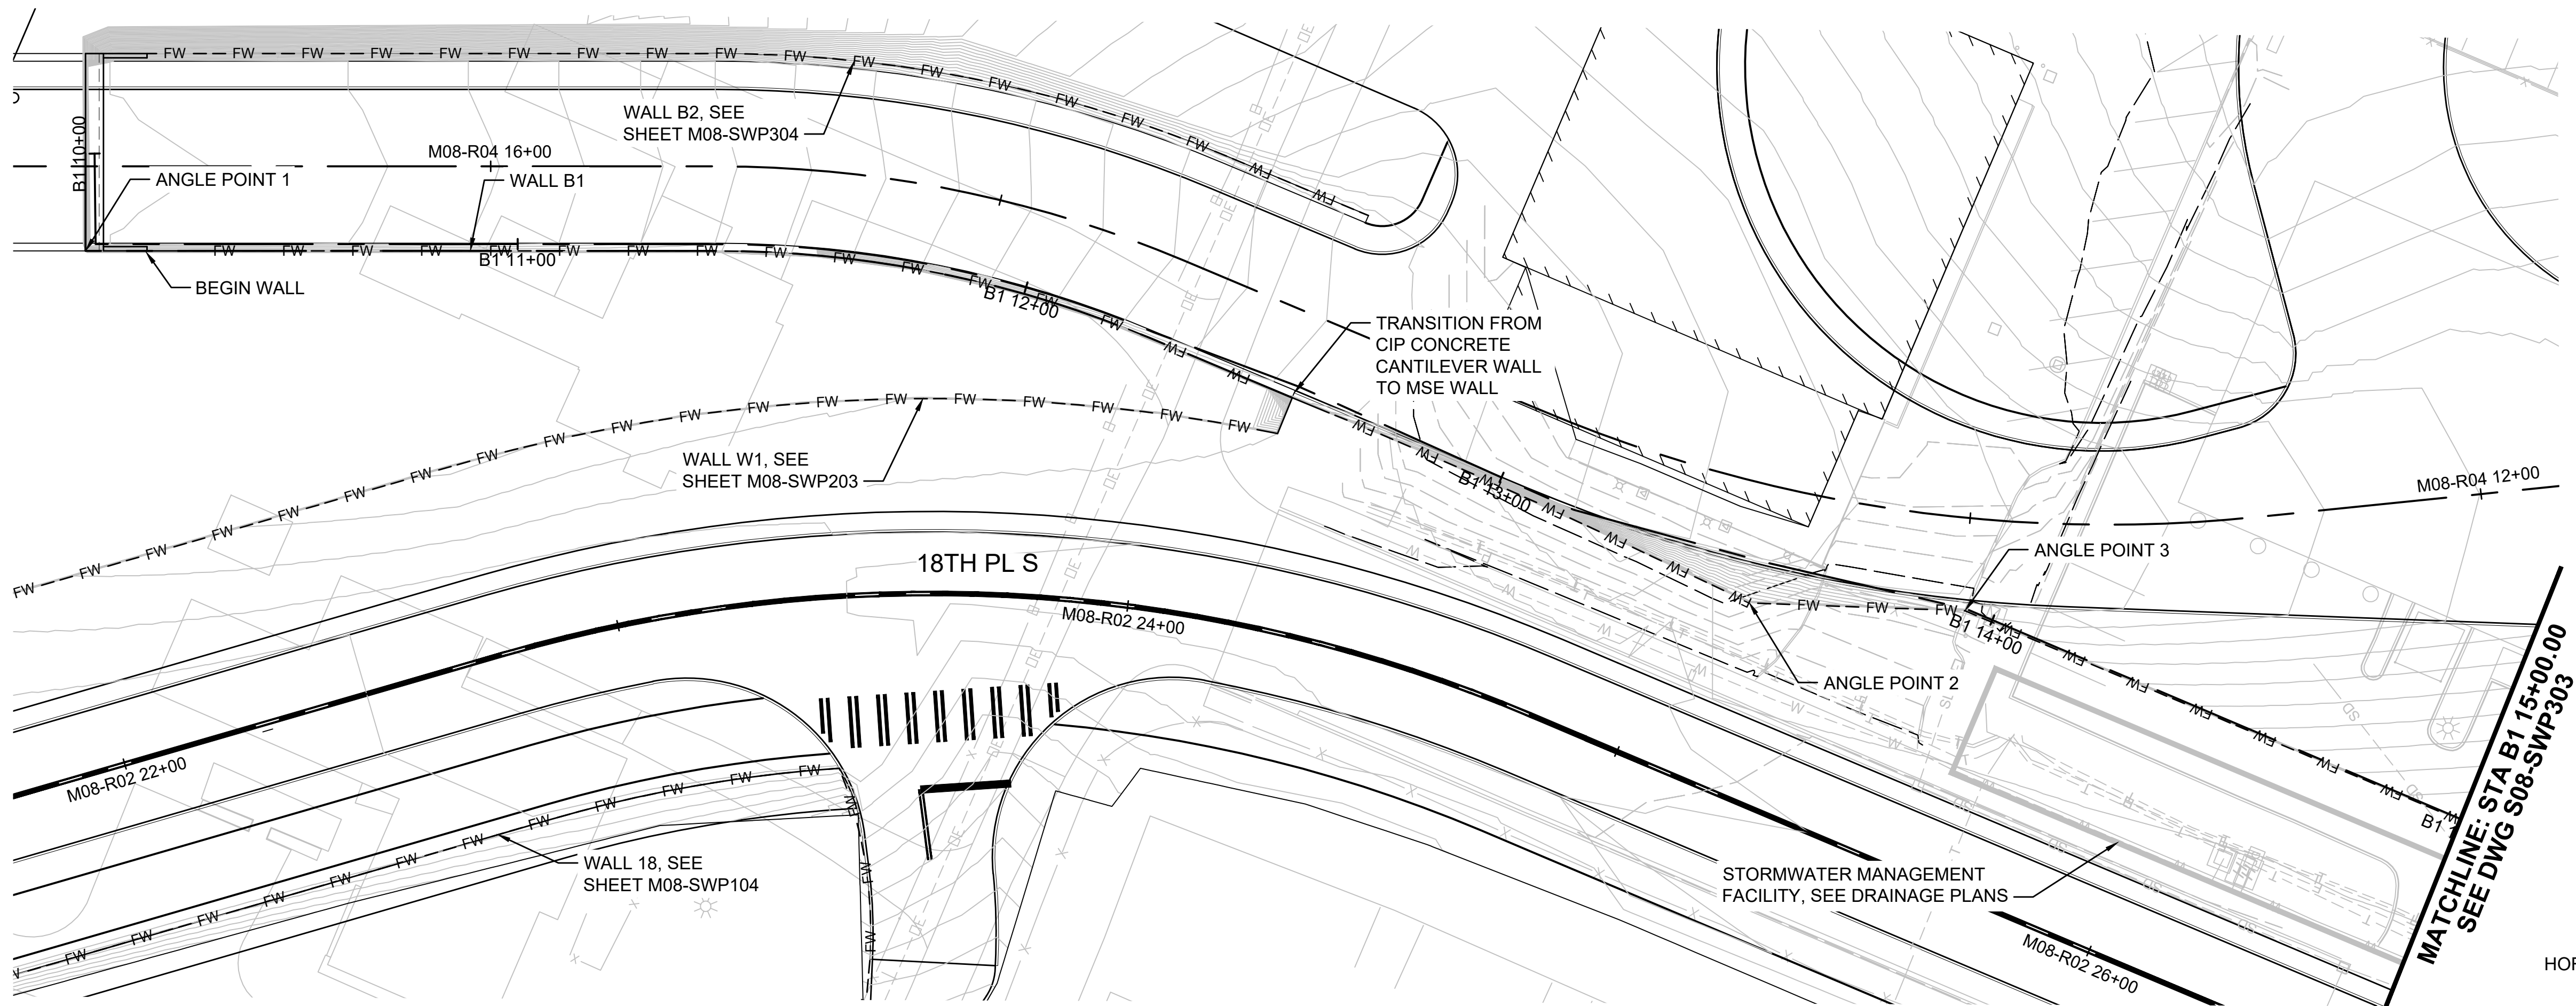

WALL B1 - PLAN
SCALE: 1" = 20'

GENERAL NOTE:

1. MOMENT SLAB TRAFFIC BARRIER AND FALL PROTECTION RAILING NOT SHOWN. SEE SHEET M08-SWD001 AND M08-SWD002 FOR DETAILS.
2. TIERED LANDSCAPING WALLS AT WALLS B1 AND W1 UNDER EVALUATION, TBD.

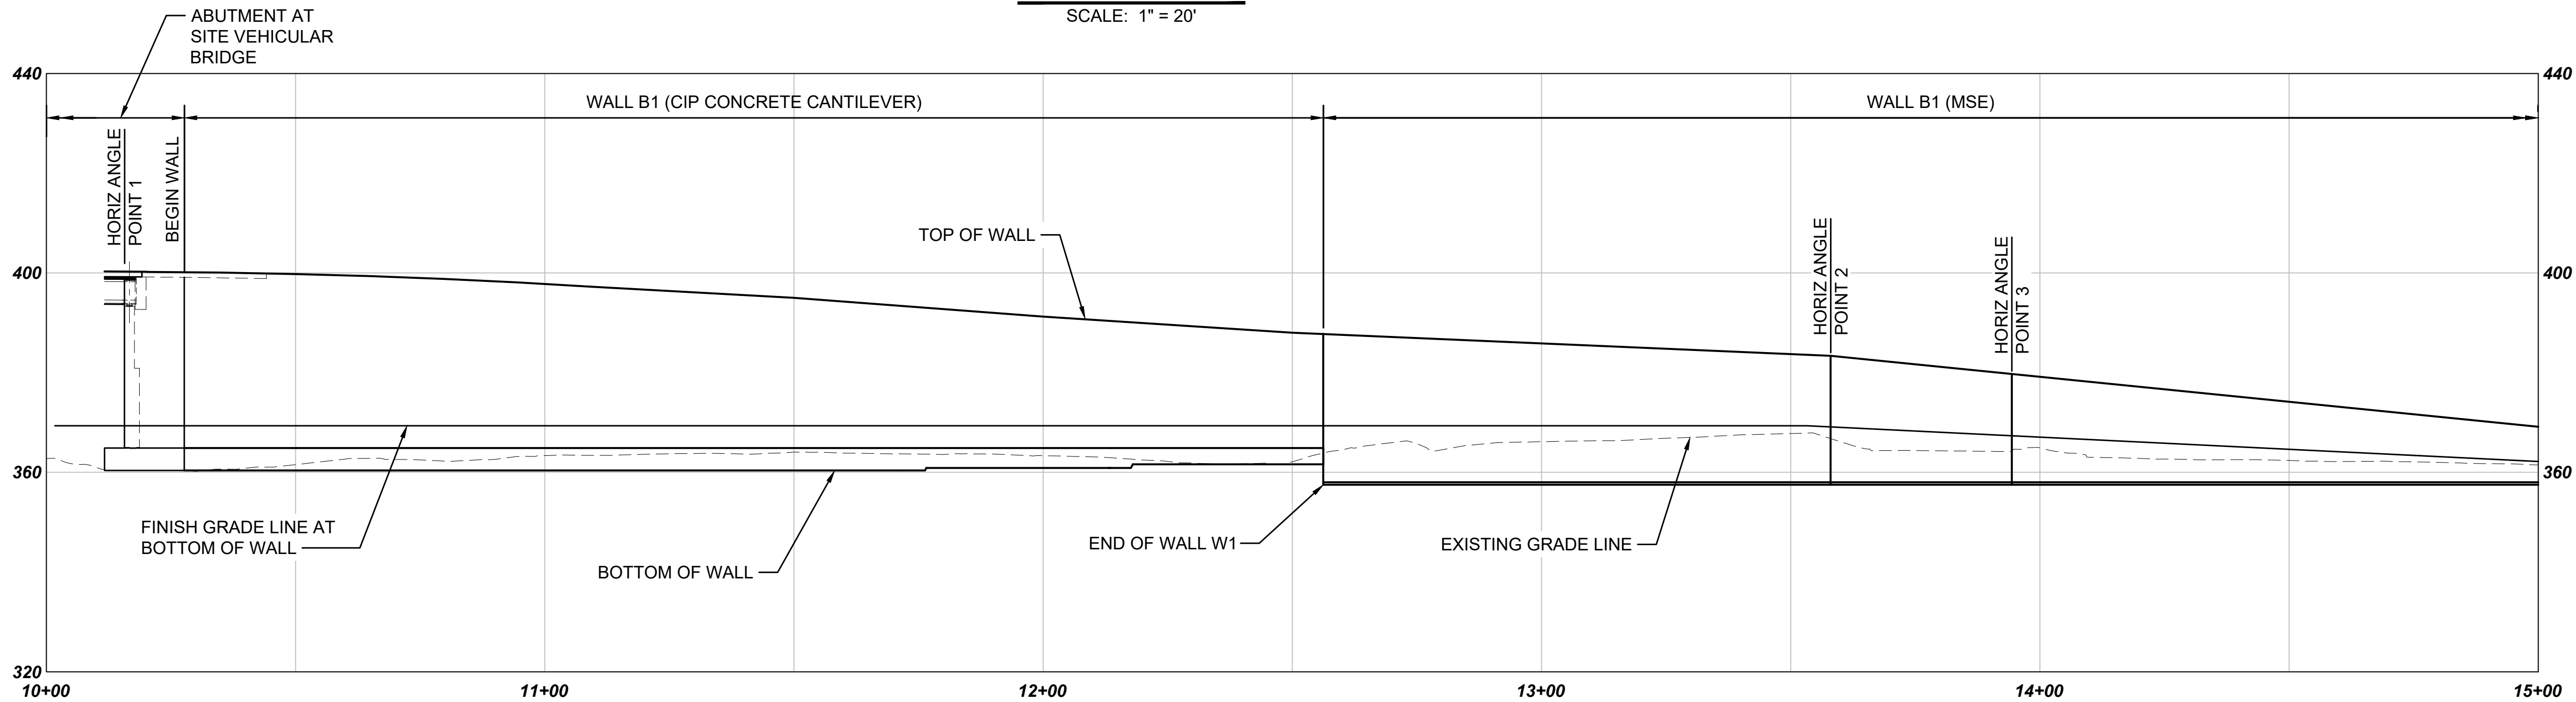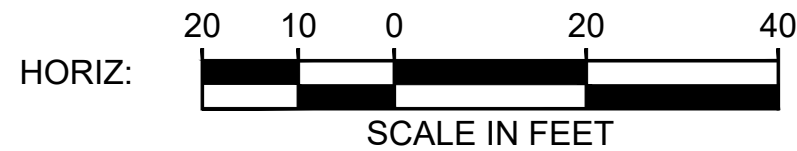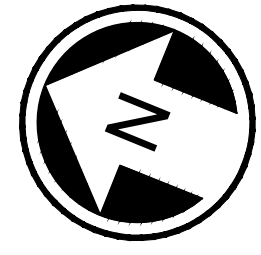

WALL B1 - PROFILE
SCALE: H: 1" = 20', V: 1"=20'

NOT FOR
CONSTRUCTION

02/23/24 | 5:05 PM | VALENALV
C:\PWORKING\WEST01\272718\OMFS-M08-SWP301.DWG

Refer to the plan set COVER drawing
for disclaimers regarding this drawing.

REFERENCE CONCEPT DRAWINGS

No.	DATE	DSN	CHK	APP	REVISION

DESIGNED BY:	B. ROGERS
DRAWN BY:	A. VALENCIA
CHECKED BY:	P.LI
APPROVED BY:	B. ROGERS




SUBMITTED BY:
PABLO LOPEZ-HILFIKER

DATE:
2/27/2024


REVIEWED BY:

LINE IS 1" AT
FULL SCALE


PACKAGE #			
SCALE: H: 1"=20'; V: 1"=20'	SOUND TRANSIT PRELIMINARY ENGINEERING PLANS OPERATIONS & MAINTENANCE FACILITY SOUTH STRUCTURAL SITE WALL B1 PLAN AND PROFILE STA B1 15+00 TO STA B1 16+88		DRAWING No.: M08-SWP303
FILENAME: OMFS-M08-SWP301			FACILITY ID: M08
CONTRACT No.: AE-0030-17			SHEET No.: REV:
DATE: 2/27/2024			

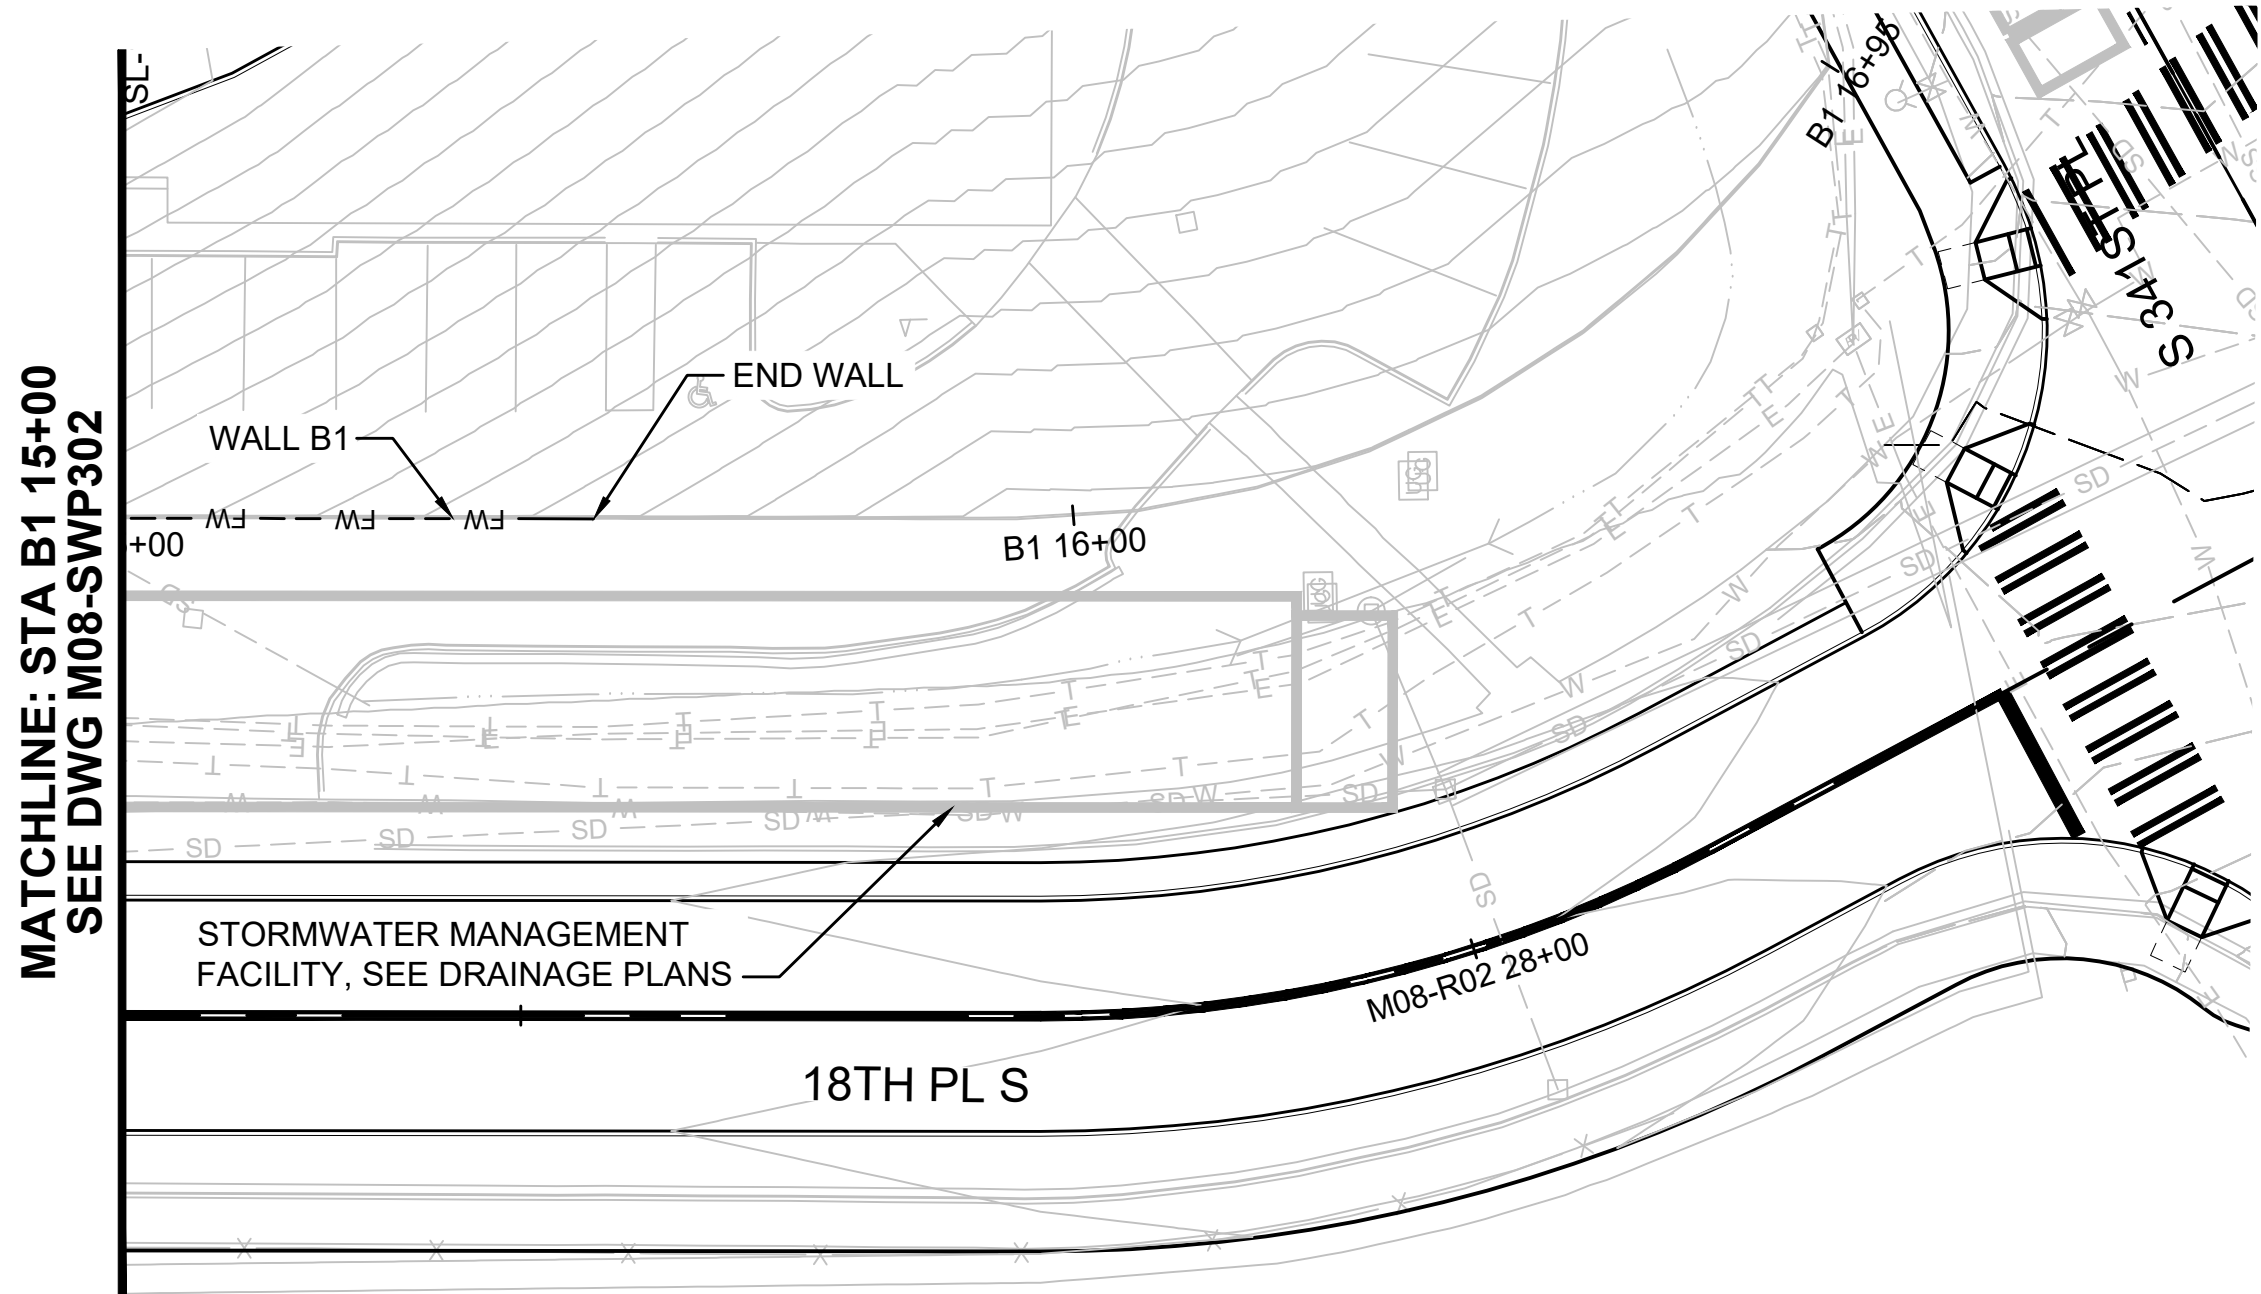

WALL B1 - PLAN
SCALE: 1" = 20'

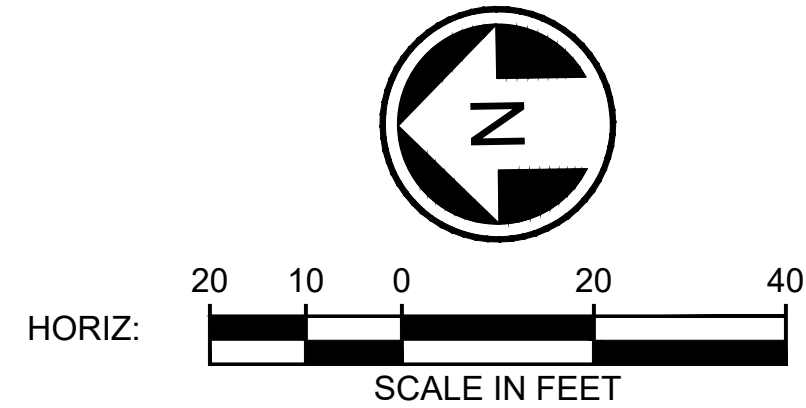

- GENERAL NOTE:
- FALL PROTECTION RAILING NOT SHOWN.
SEE SHEET M08-SWD001 FOR DETAILS.

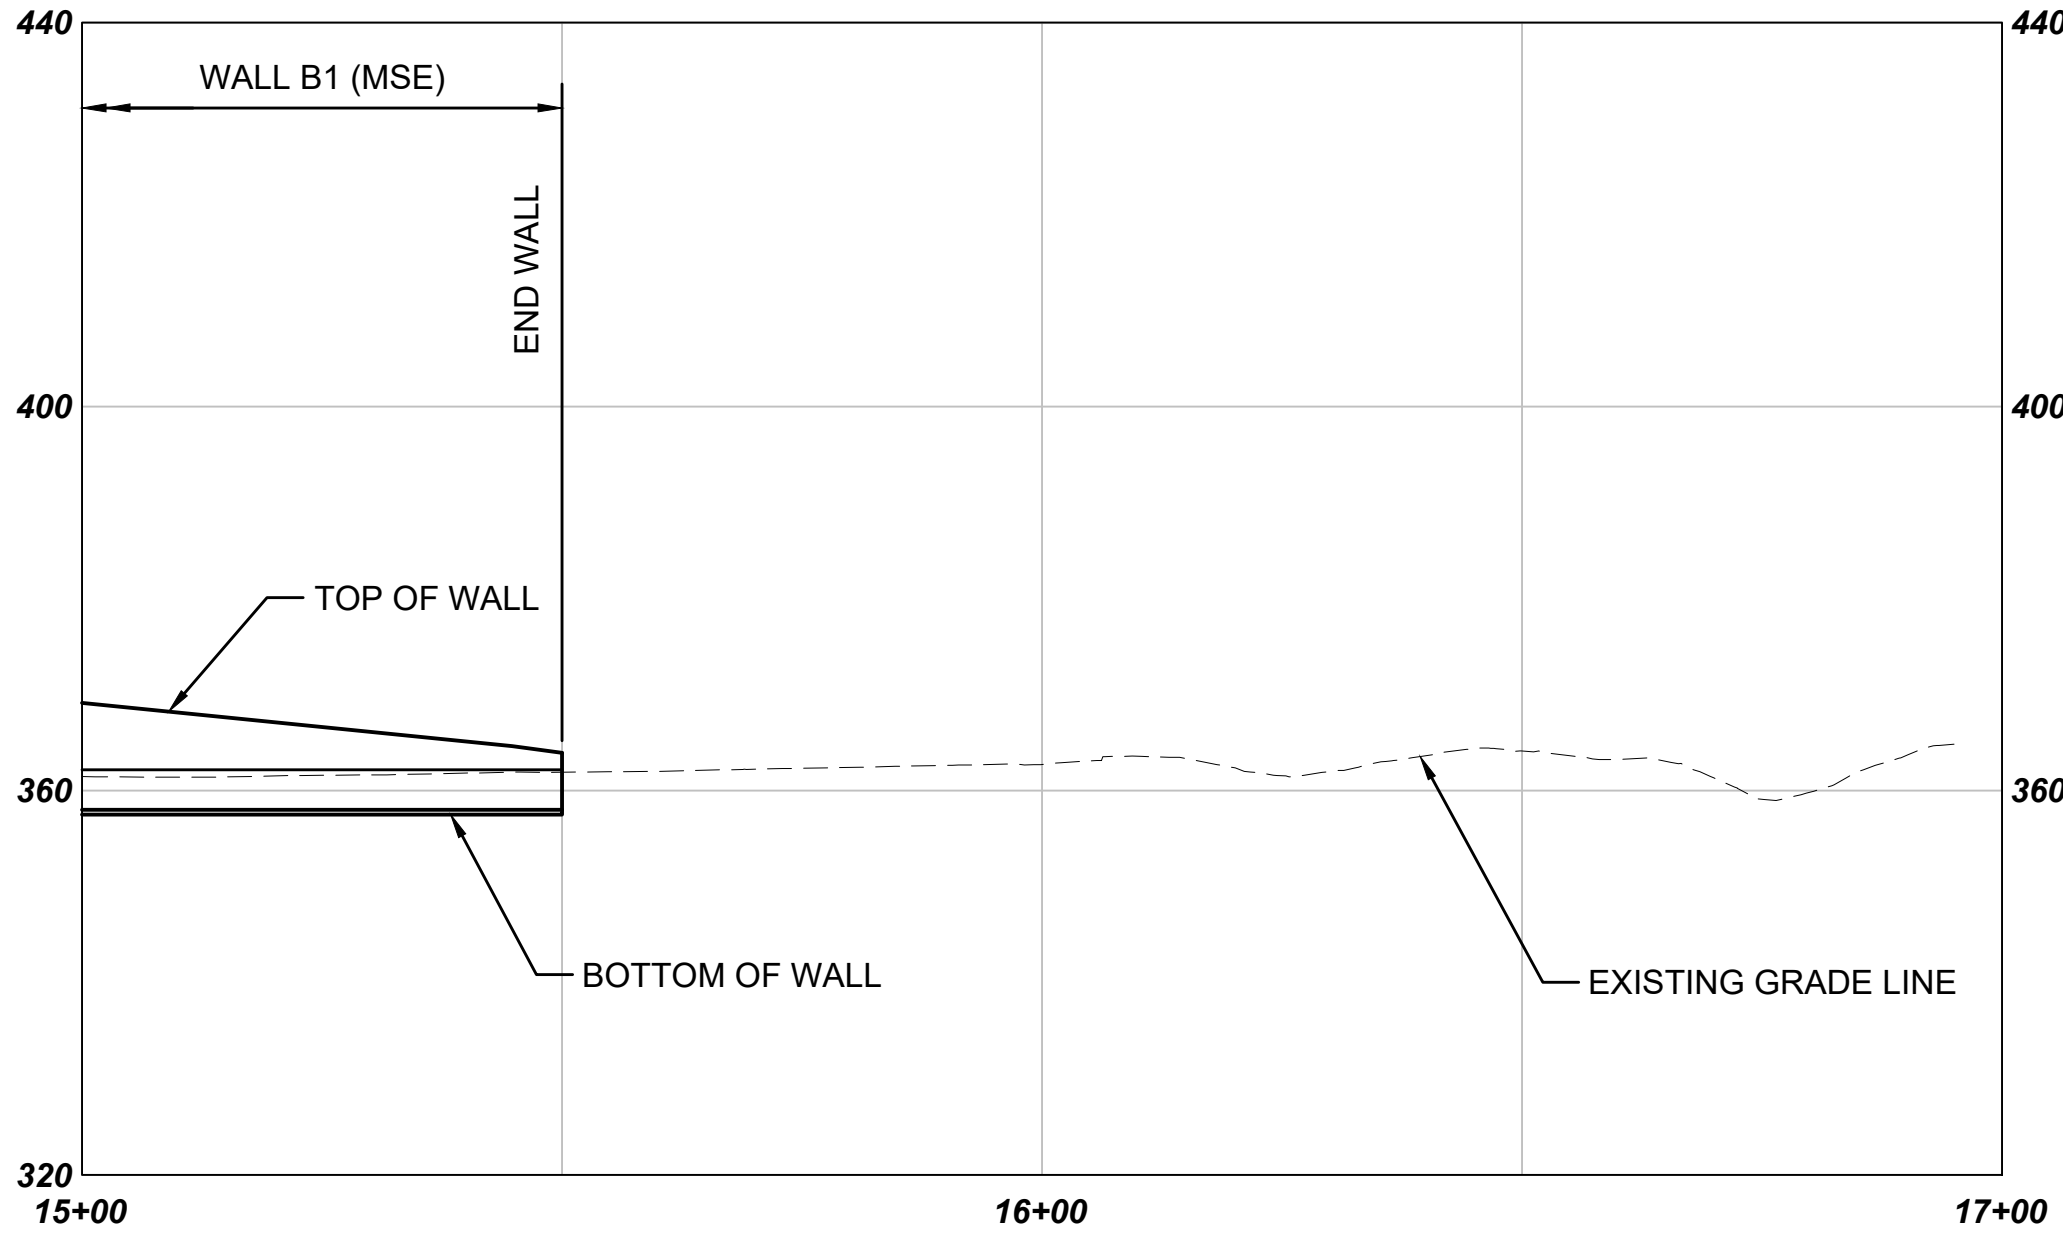

WALL B1 - PROFILE
SCALE: H: 1" = 20', V: 1"=20'

NOT FOR
CONSTRUCTION


02/23/24 | 3:10 PM | VALENALV
C:\PWORKING\WEST01\02772718\OMFS-M08-SWP301.DWG

Refer to the plan set COVER drawing
for disclaimers regarding this drawing.

REFERENCE CONCEPT DRAWINGS

No.	DATE	DSN	CHK	APP	REVISION

DESIGNED BY:
B. ROGERS
DRAWN BY:
A. VALENCIA
CHECKED BY:
P.LJ
APPROVED BY:
B. ROGERS

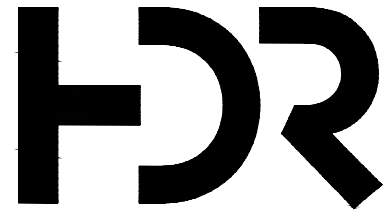

SUBMITTED BY:
PABLO LOPEZ-HILFIKER

DATE:
2/27/2024

REVIEWED BY:

LINE IS 1" AT
FULL SCALE



DATE:

PACKAGE

SCALE:
H: 1"=20'; V: 1"=20'
FILENAME:
OMFS-M08-SWP301
CONTRACT No.:
AE-0030-17
DATE:
2/27/2024



SOUND TRANSIT
PRELIMINARY ENGINEERING PLANS
OPERATIONS & MAINTENANCE FACILITY SOUTH

STRUCTURAL
SITE WALL B2 PLAN AND PROFILE
STA B2 10+00 TO STA B2 12+75

DRAWING No.:
M08-SWP304
FACILITY ID:
M08
SHEET No.: REV:

GENERAL NOTE:


- MOMENT SLAB TRAFFIC BARRIER NOT SHOWN. SEE SHEET M08-SWD001 AND M08-SWD002 FOR DETAILS.
- TIERED LANDSCAPING WALLS AT WALLS B1 UNDER EVALUATION, TBD.

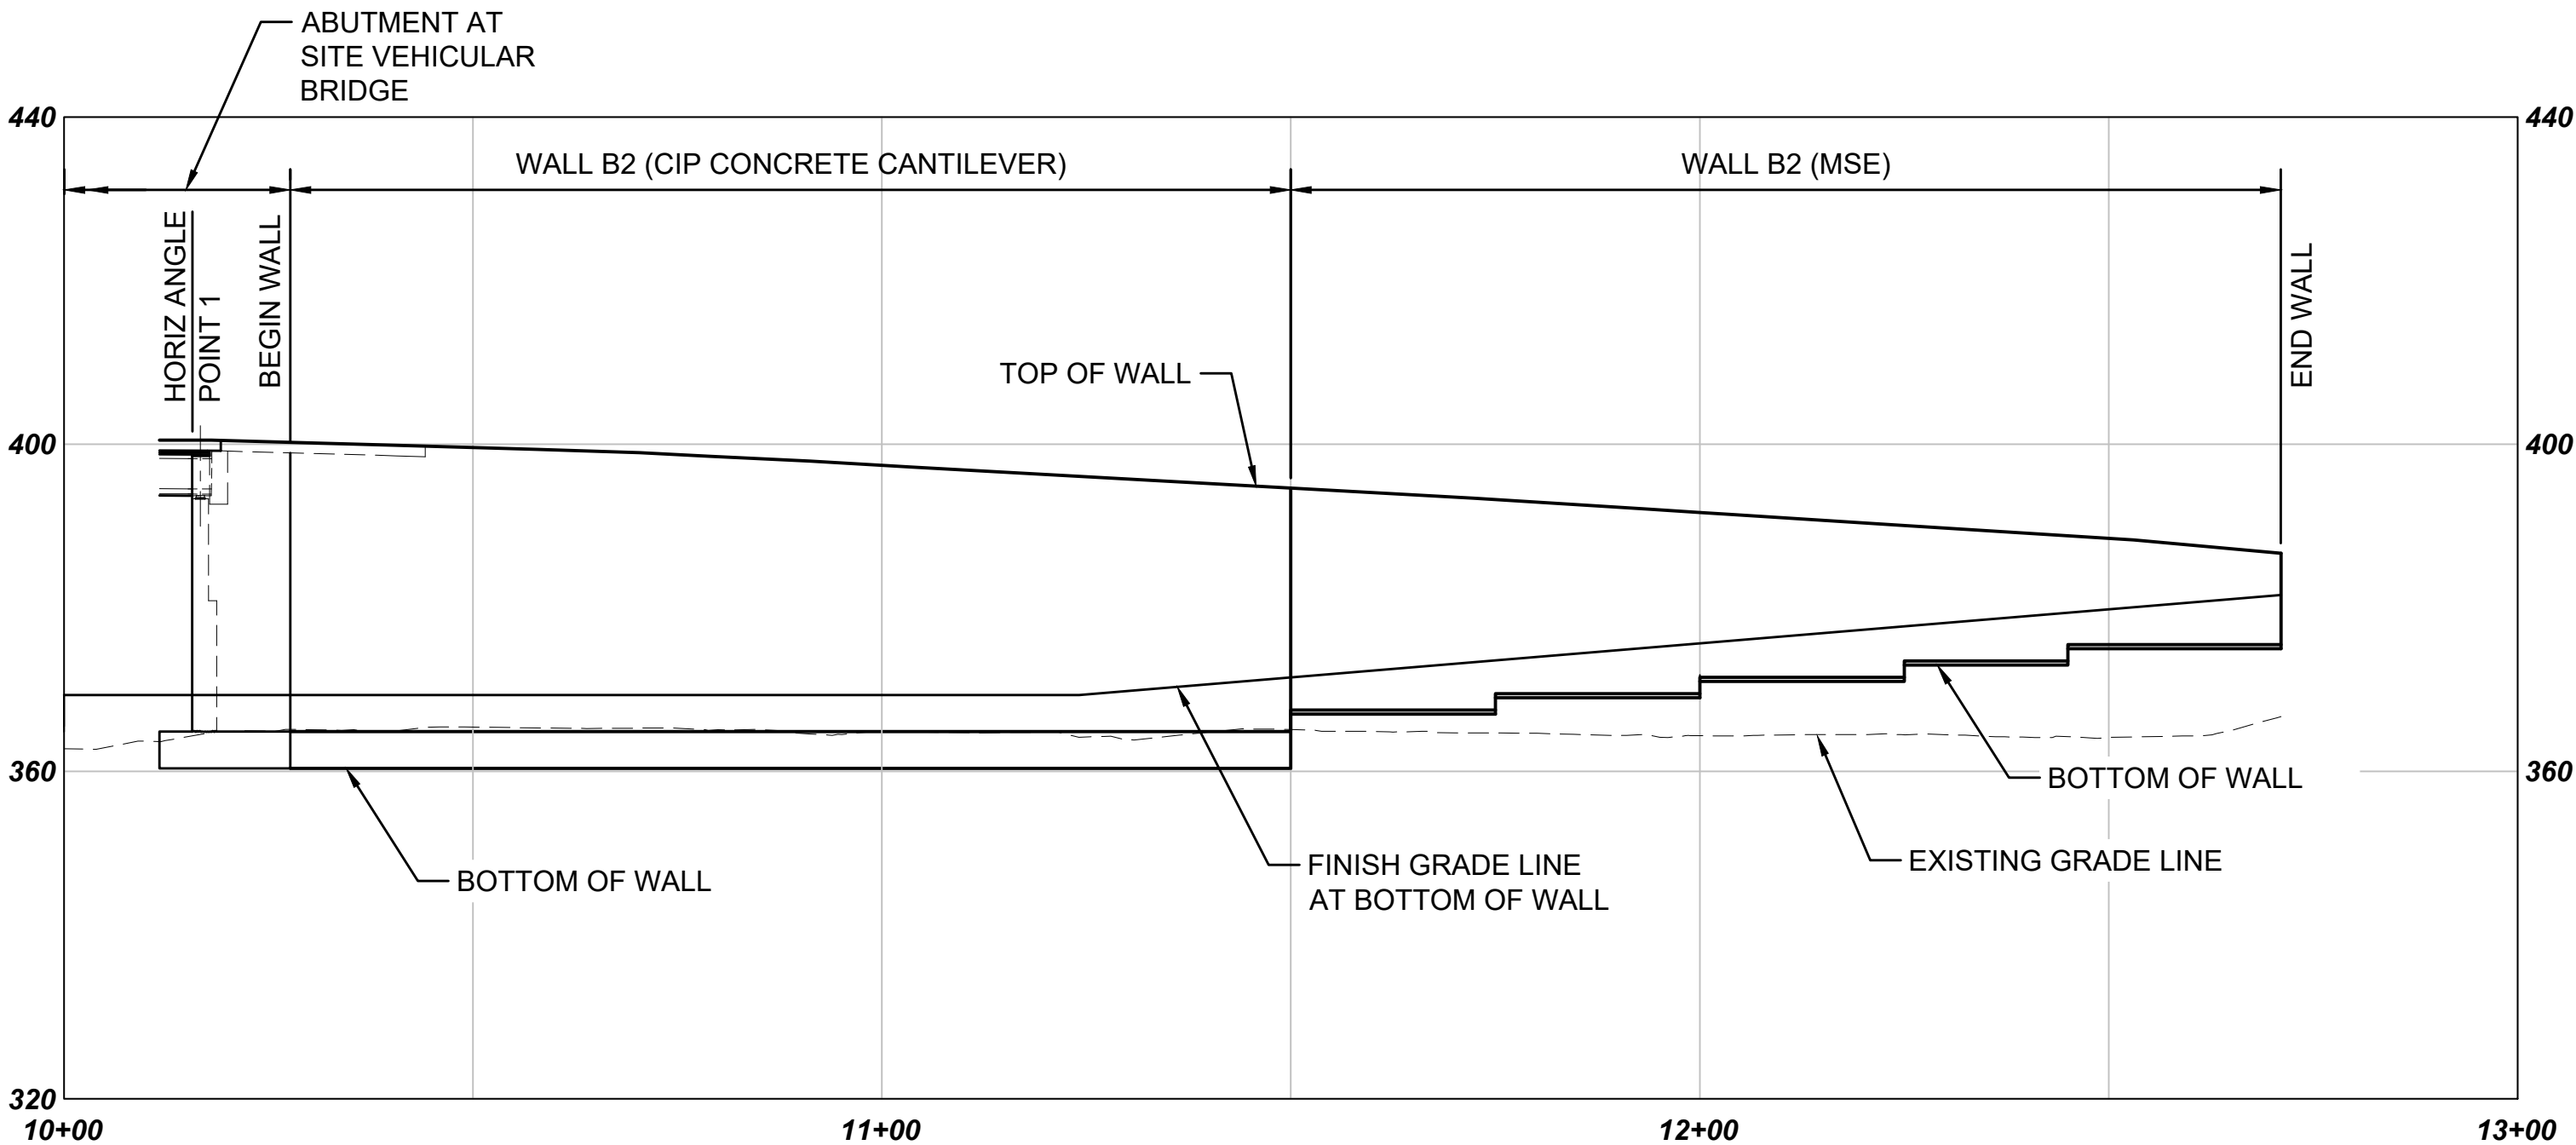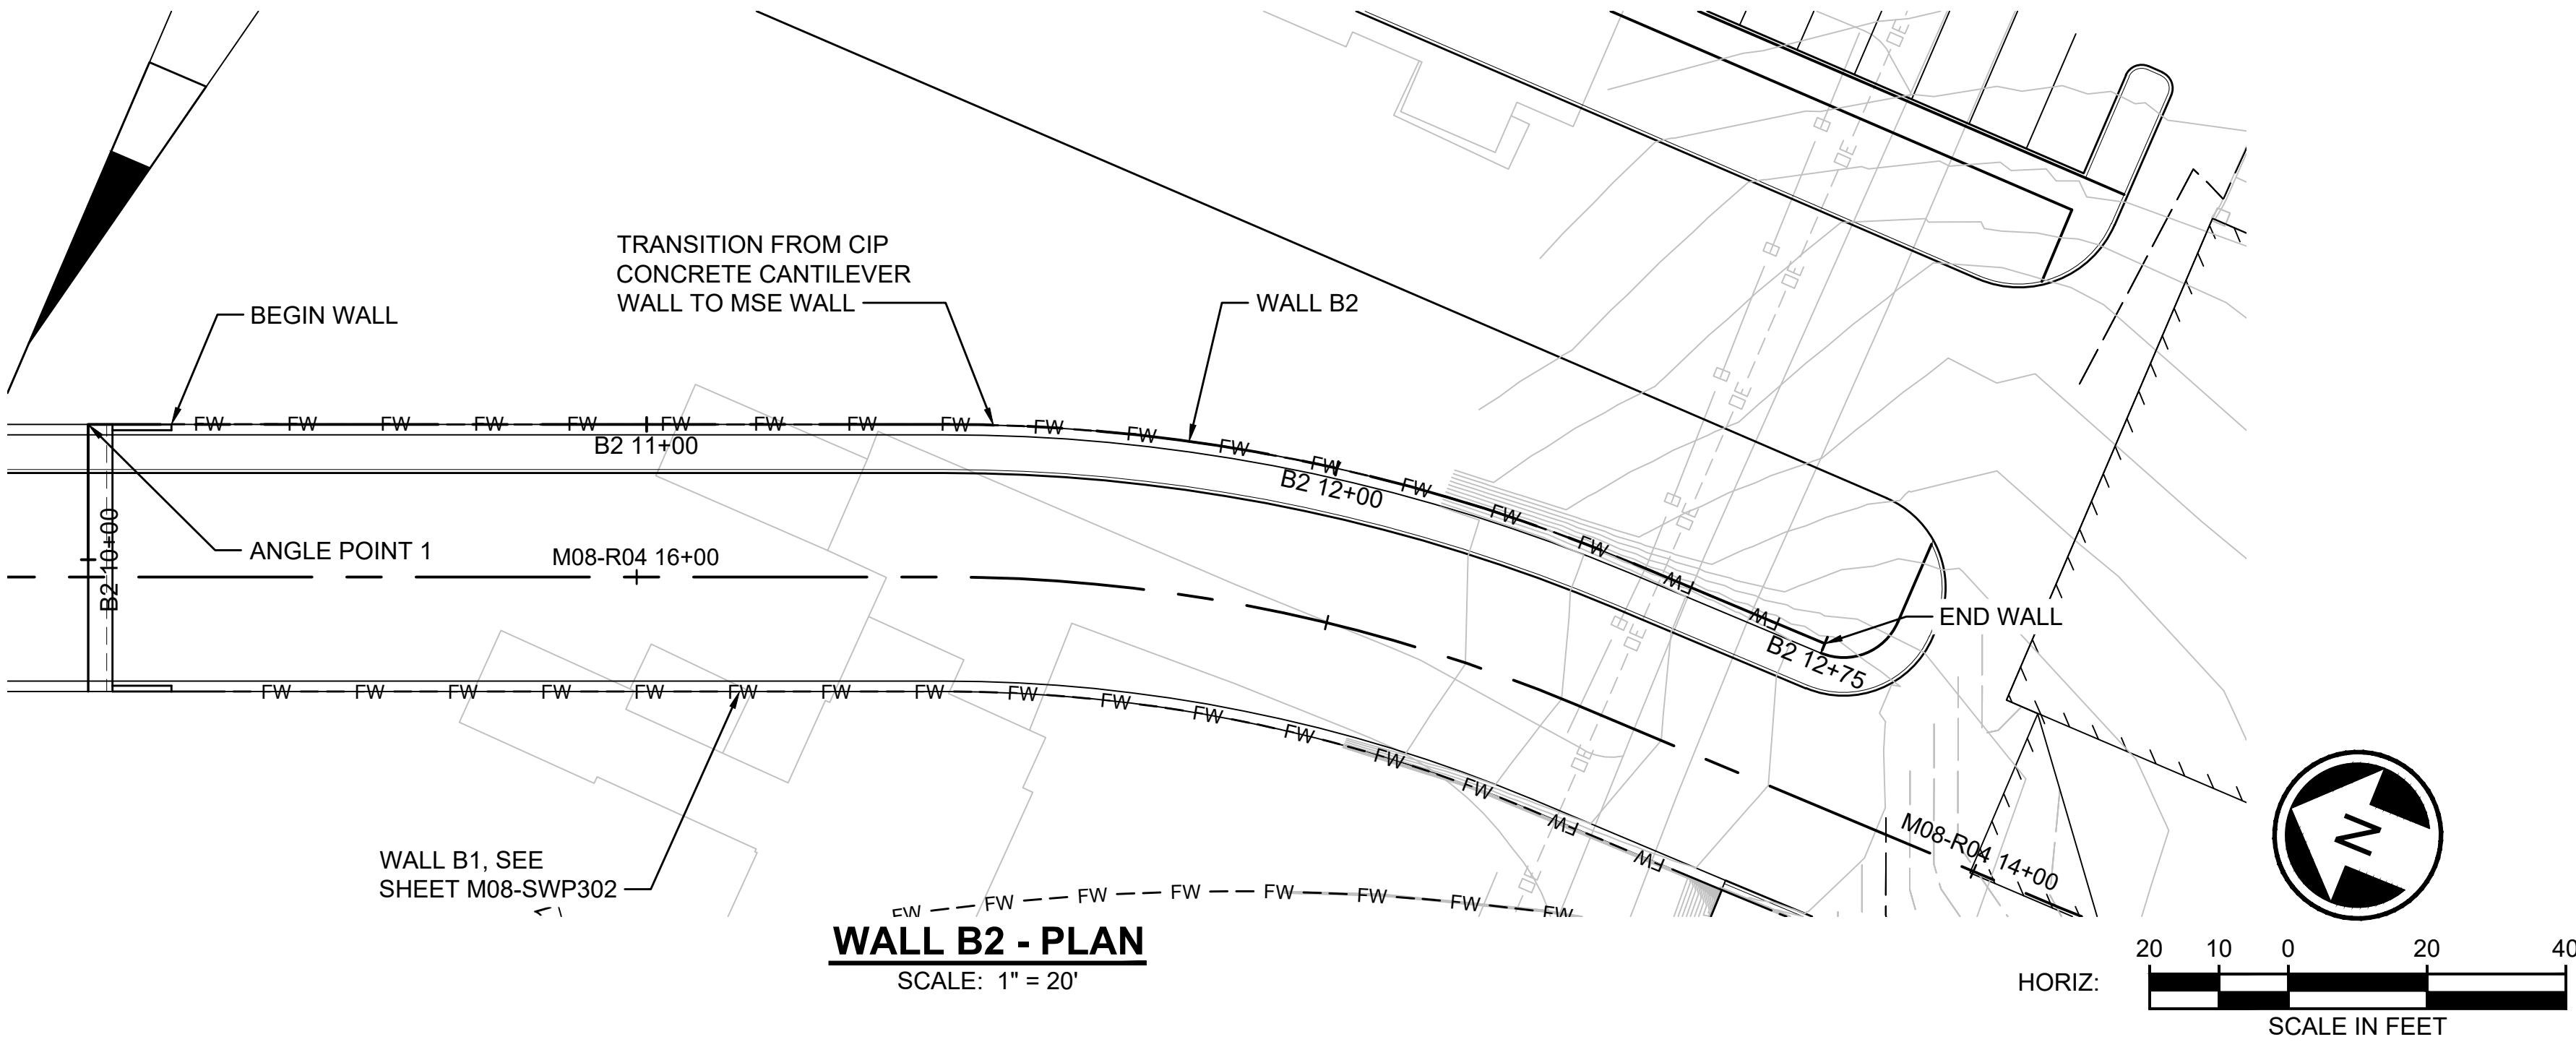


WALL B2 - PROFILE
SCALE: H: 1" = 20', V: 1"=20'

NOT FOR
CONSTRUCTION

02/23/24 | 3:11 PM | VALENALV
C:\PWORKING\WEST01\2727718\OMFS-M08-SWP301.DWG

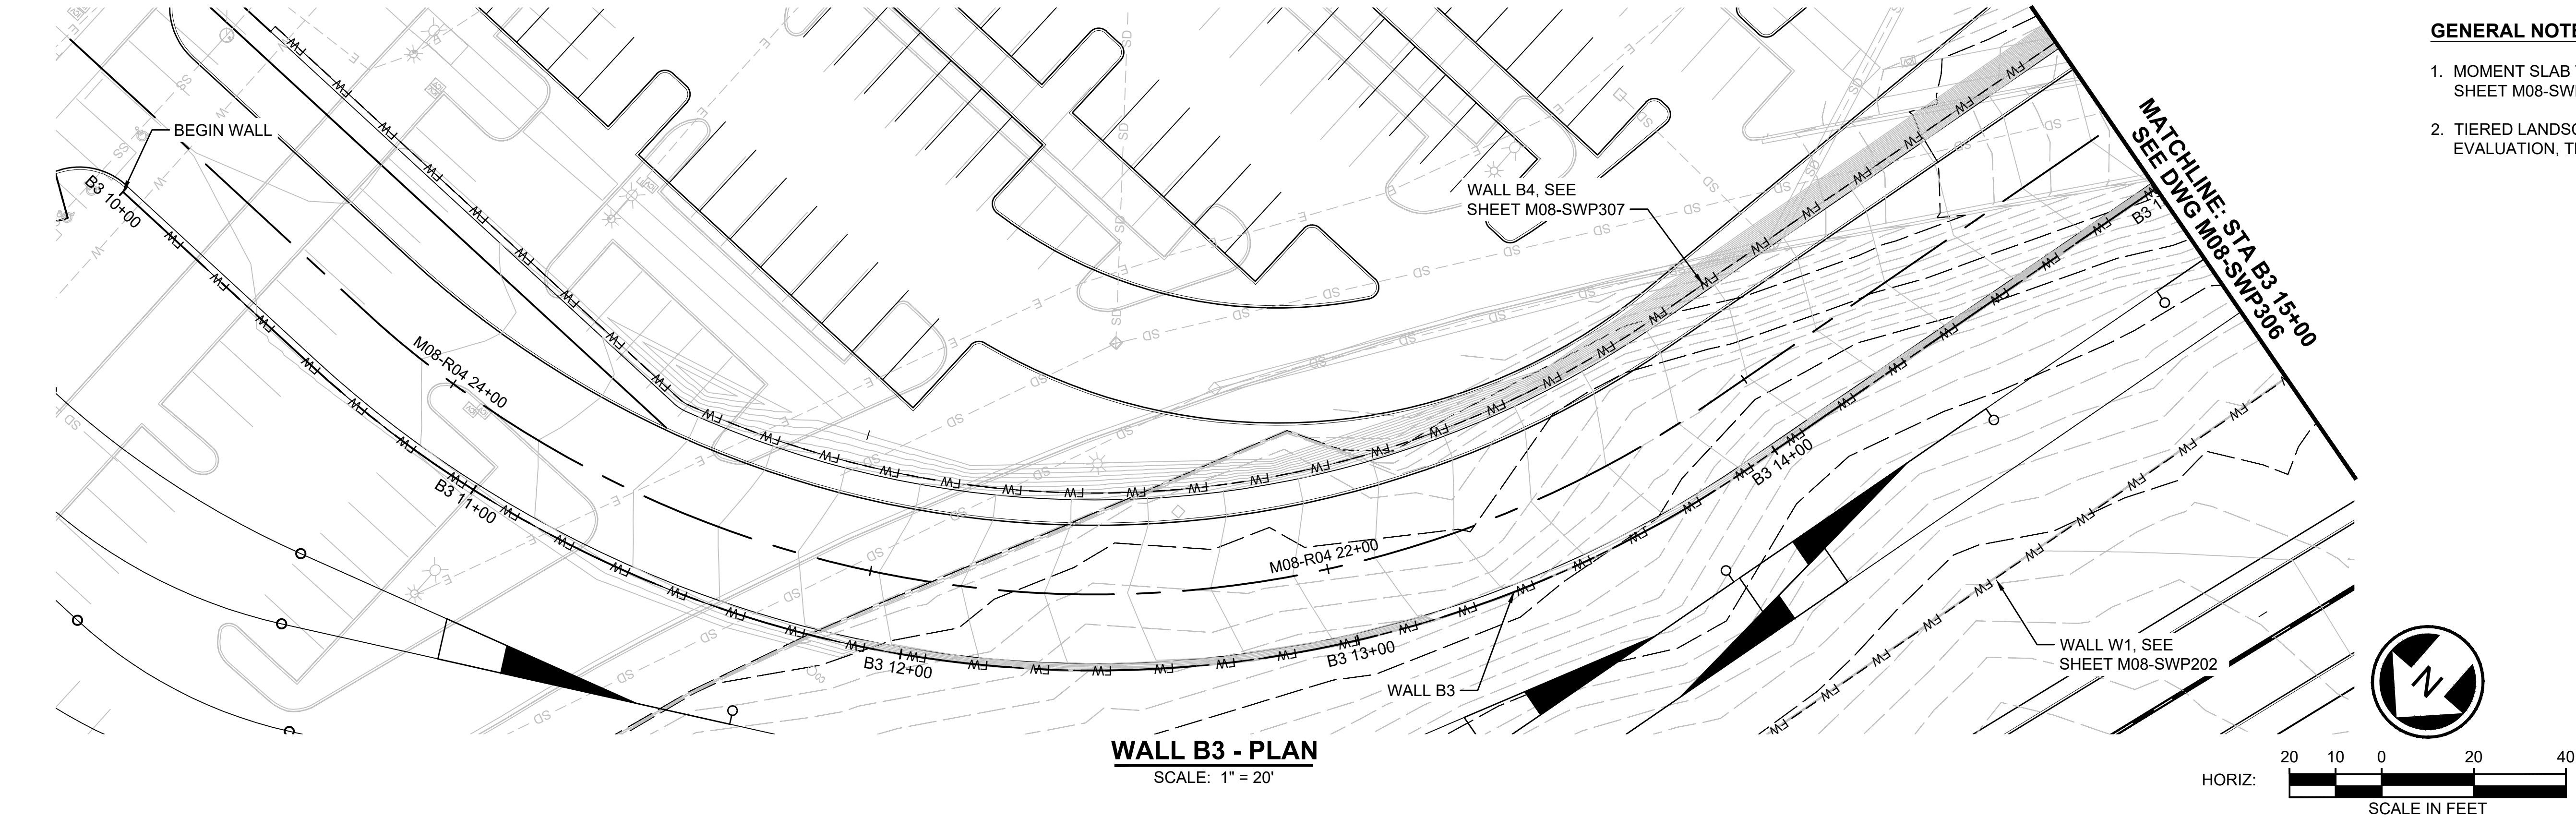

- GENERAL NOTE:**
- MOMENT SLAB TRAFFIC BARRIER NOT SHOWN. SEE SHEET M08-SWD001 FOR DETAILS.
 - TIERED LANDSCAPING WALLS AT WALL B3, UNDER EVALUATION, TBD.

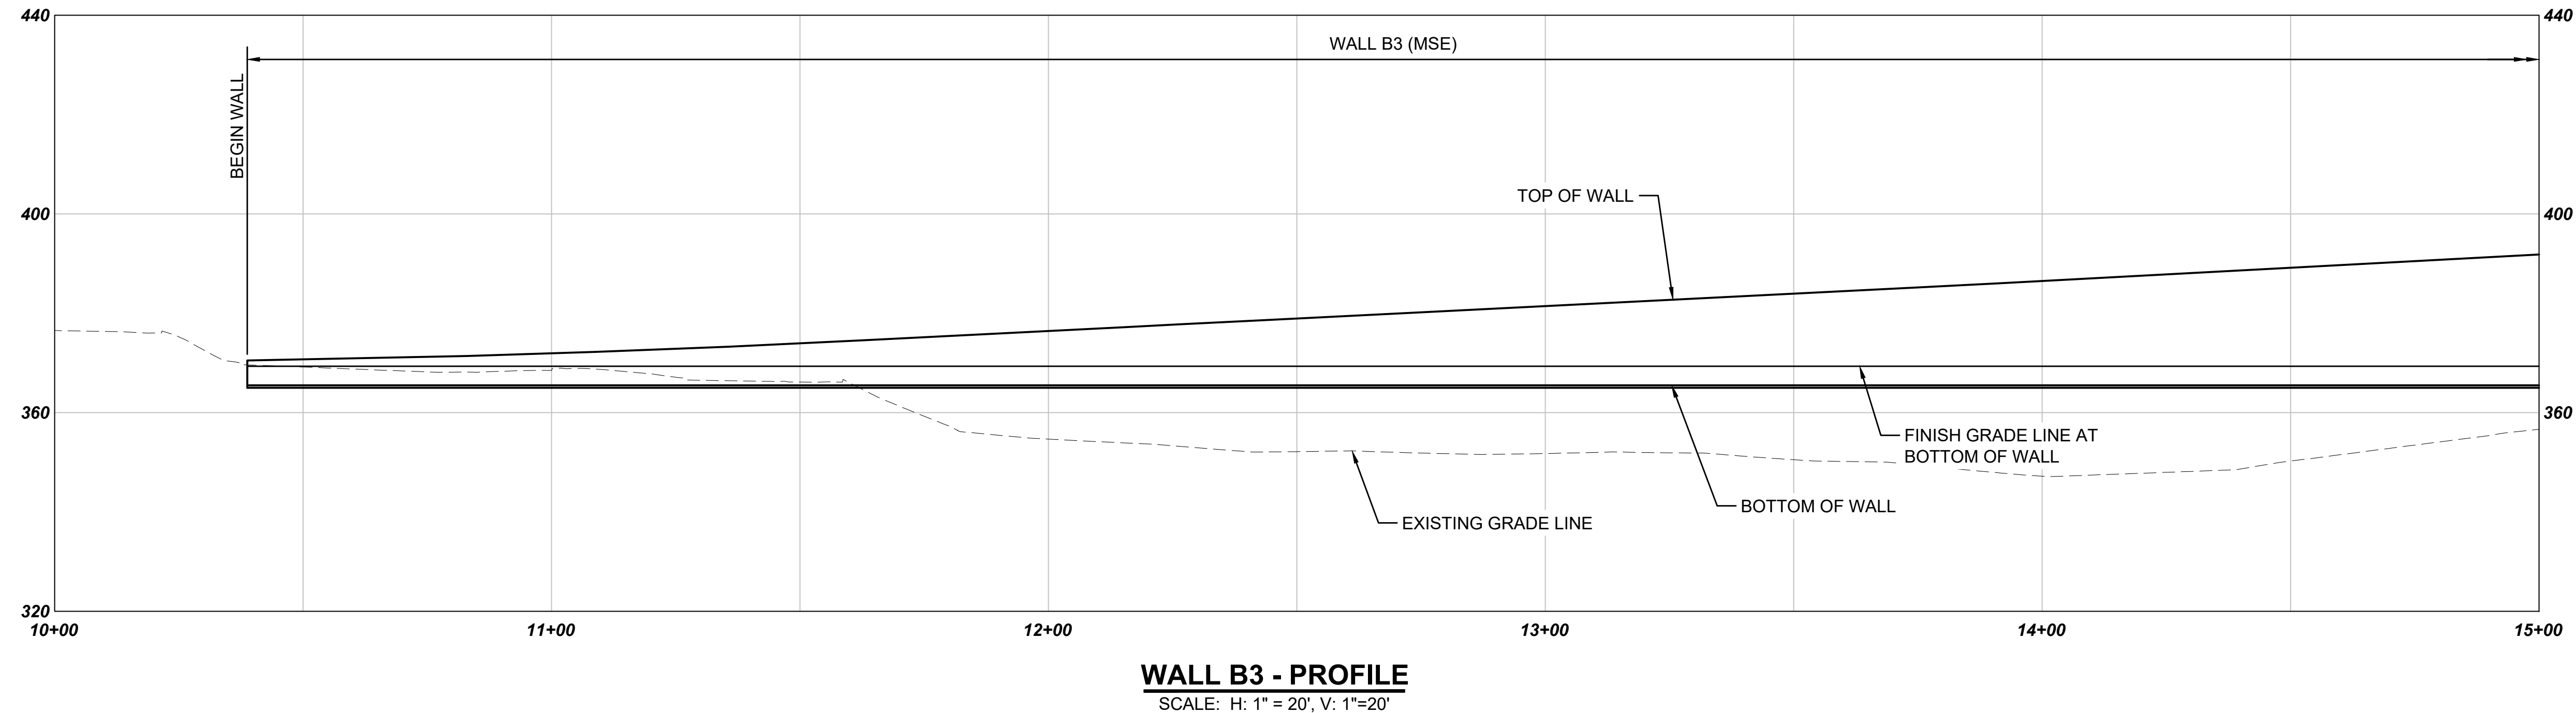

Refer to the plan set COVER drawing
for disclaimers regarding this drawing.

NOT FOR
CONSTRUCTION

for disclaimers regarding this drawing.										AHJ:										PACKAGE #	
REFERENCE CONCEPT DRAWINGS										DESIGNED BY: B. ROGERS										BRANDY ROGERS STATE OF WASHINGTON REGISTERED PROFESSIONAL ENGINEER 05420 PRELIMINARY SDR										LINE IS 1" AT FULL SCALE  SOUNDTRANSIT										SCALE: H: 1"=20'; V: 1"=20'										SOUND TRANSIT PRELIMINARY ENGINEERING PLANS OPERATIONS & MAINTENANCE FACILITY SOUTH STRUCTURAL SITE WALL B3 PLAN AND PROFILE STA B3 10+00 TO STA B3 15+00										DRAWING No.: M08-SWP305									
										DRAWN BY: A. VALENCIA																														FACILITY ID: M08																													
										CHECKED BY: P.LI																														SHEET No.: REV:																													
										APPROVED BY: B. ROGERS	
No. DATE DSN CHK APP REVISION										SUBMITTED BY: PABLO LOPEZ-HILFIKER										DATE: 2/27/2024										REVIEWED BY:										DATE:																													

02/23/24 | 3:12 PM | VALENALV
C:\PWORKING\WEST01\272718\OMFS-M08-SWP301.DWG

Refer to the plan set COVER drawing
for disclaimers regarding this drawing.

REFERENCE CONCEPT DRAWINGS						
No.	DATE	DSN	CHK	APP	REVISION	

DESIGNED BY:	B. ROGERS
DRAWN BY:	A. VALENCIA
CHECKED BY:	P.LI
APPROVED BY:	B. ROGERS




SUBMITTED BY:	DATE:	REVIEWED BY:
PABLO LOPEZ-HILFIKER	2/27/2024	

	SCALE:
	H: 1"=20'; V: 1"=20'
	FILENAME:
	OMFS-M08-SWP301
DATE:	CONTRACT No.:
	AE-0030-17
DATE:	
2/27/2024	


SOUND TRANSIT PRELIMINARY ENGINEERING PLANS OPERATIONS & MAINTENANCE FACILITY SOUTH STRUCTURAL SITE WALL B3 PLAN AND PROFILE STA B3 15+00 TO STA B3 17+44	DRAWING No.:
	M08-SWP306
	FACILITY ID:
	M08
SHEET No.:	REV:

DRAWING No.:	
M08-SWP306	
FACILITY ID:	
M08	
SHEET No.:	REV:

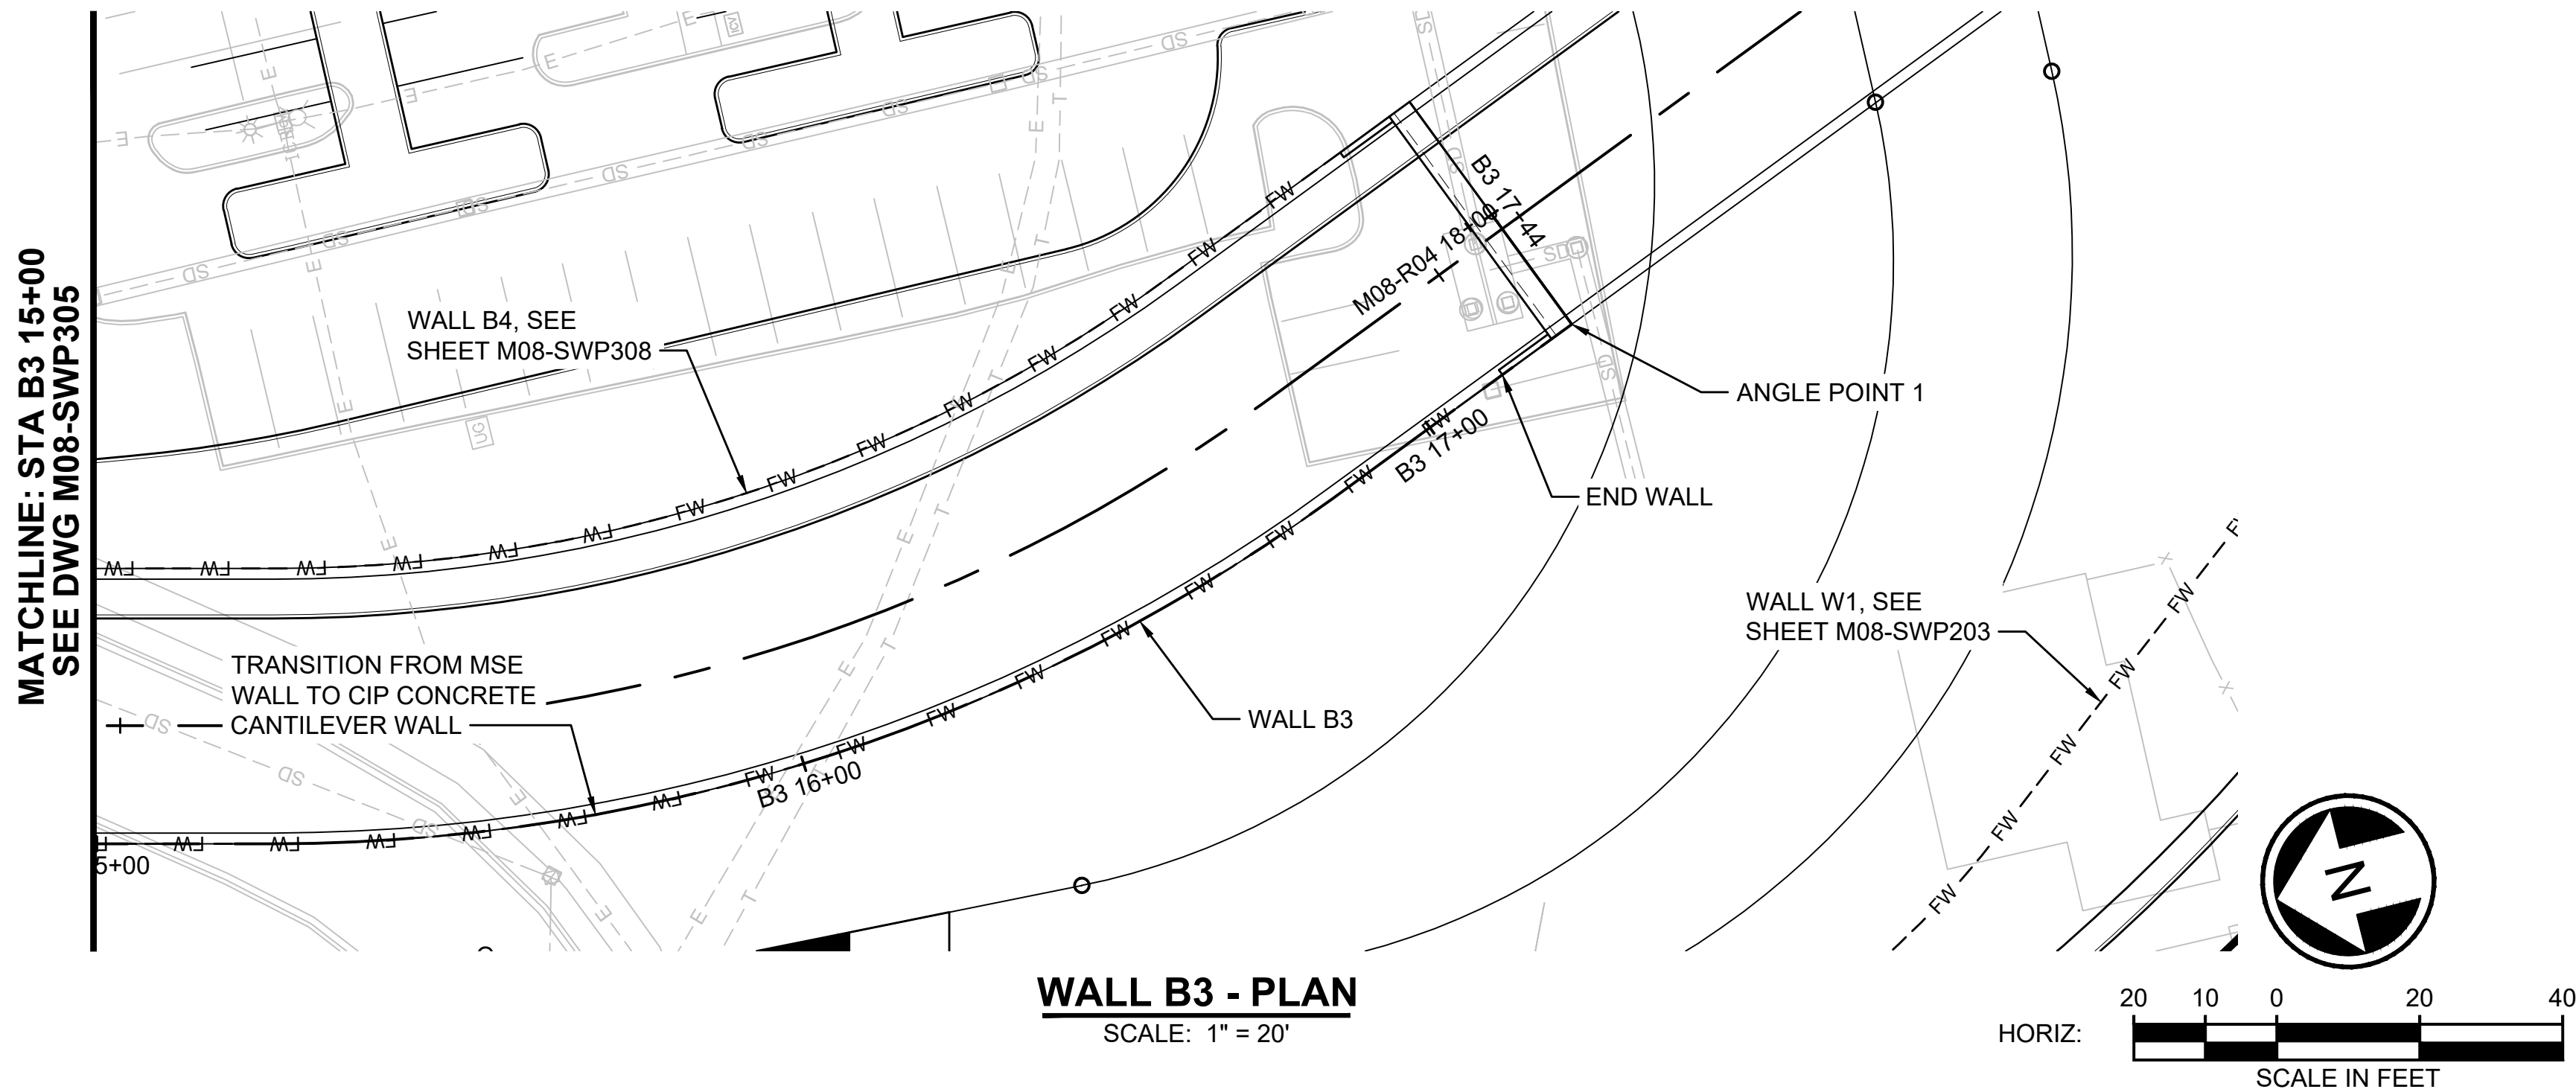

GENERAL NOTE:

- MOMENT SLAB TRAFFIC BARRIER NOT SHOWN. SEE SHEET M08-SWD001 AND M08-SWD002 FOR DETAILS.
- TIERED LANDSCAPING WALLS AT WALL B3 UNDER EVALUATION, TBD.

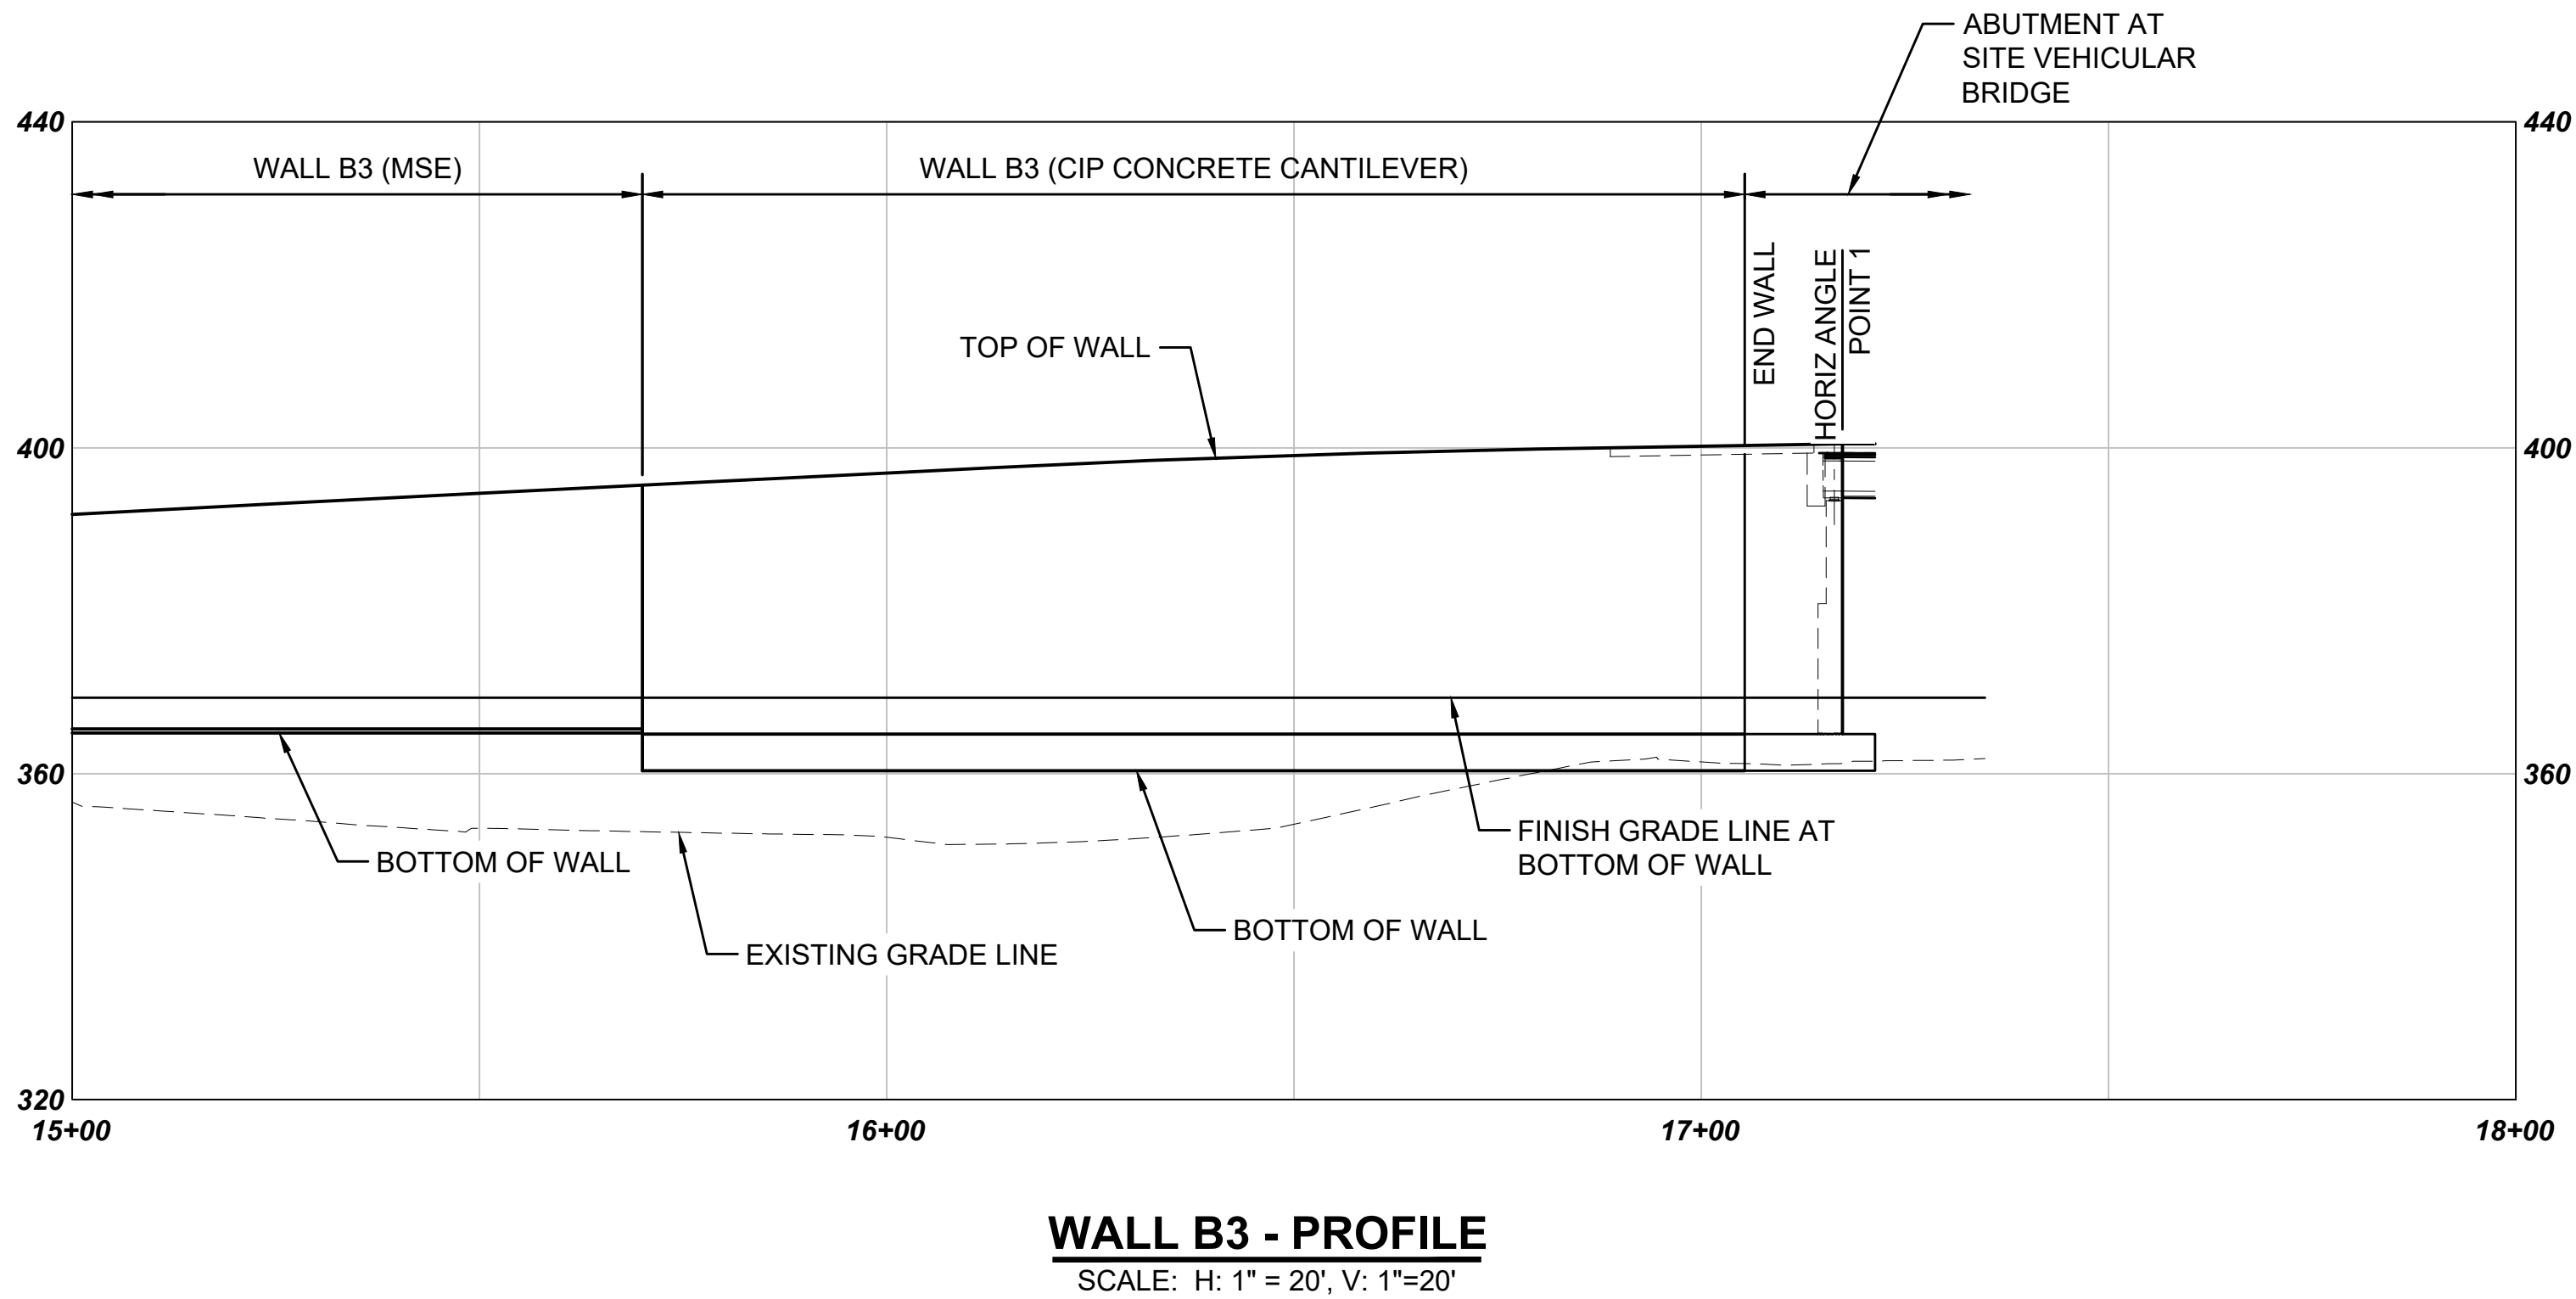

NOT FOR
CONSTRUCTION

02/23/24 | 3:13 PM | VALENALV
C:\PWORKING\WEST01\2727718\OMFS-M08-SWP301.DWG

Refer to the plan set COVER drawing
for disclaimers regarding this drawing.

REFERENCE CONCEPT DRAWINGS					
No.	DATE	DSN	CHK	APP	REVISION

DESIGNED BY:	B. ROGERS
DRAWN BY:	A. VALENCIA
CHECKED BY:	P.LI
APPROVED BY:	B. ROGERS



SUBMITTED BY:
PABLO LOPEZ-HILFIKER

DATE:
2/27/2024

REVIEWED BY:


LINE IS 1" AT
FULL SCALE

PACKAGE #	
SCALE:	H: 1"=20'; V: 1"=20'
FILENAME:	OMFS-M08-SWP301
CONTRACT No.:	AE-0030-17
DATE:	2/27/2024


SOUND TRANSIT
PRELIMINARY ENGINEERING PLANS
OPERATIONS & MAINTENANCE FACILITY SOUTH

STRUCTURAL
SITE WALL B4 PLAN AND PROFILE
STA B4 10+00 TO STA B4 15+00

DRAWING No.:	M08-SWP307
FACILITY ID:	M08
SHEET No.:	REV:

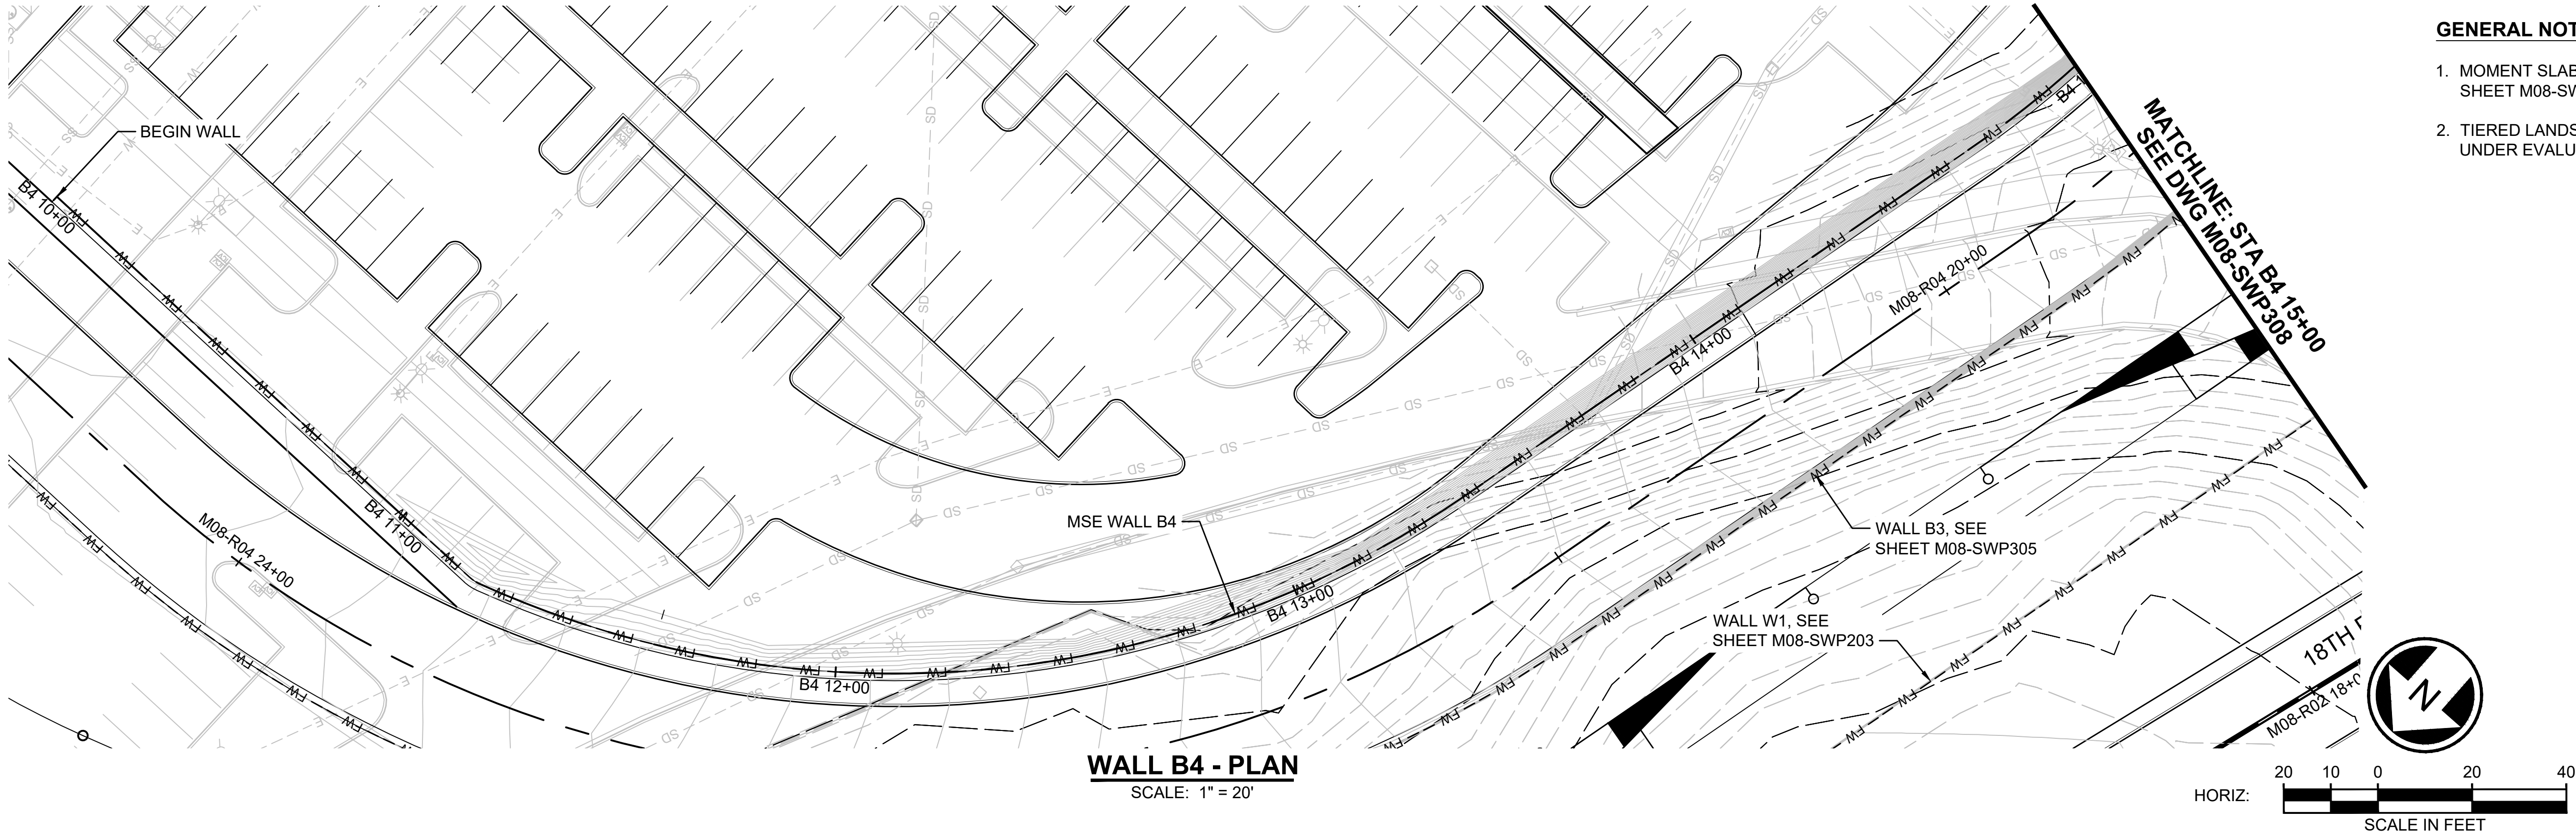

- GENERAL NOTE:**
- MOMENT SLAB TRAFFIC BARRIER NOT SHOWN. SEE SHEET M08-SWD001 FOR DETAILS.
 - TIERED LANDSCAPING WALLS AT WALLS B3 AND W1 UNDER EVALUATION, TBD.

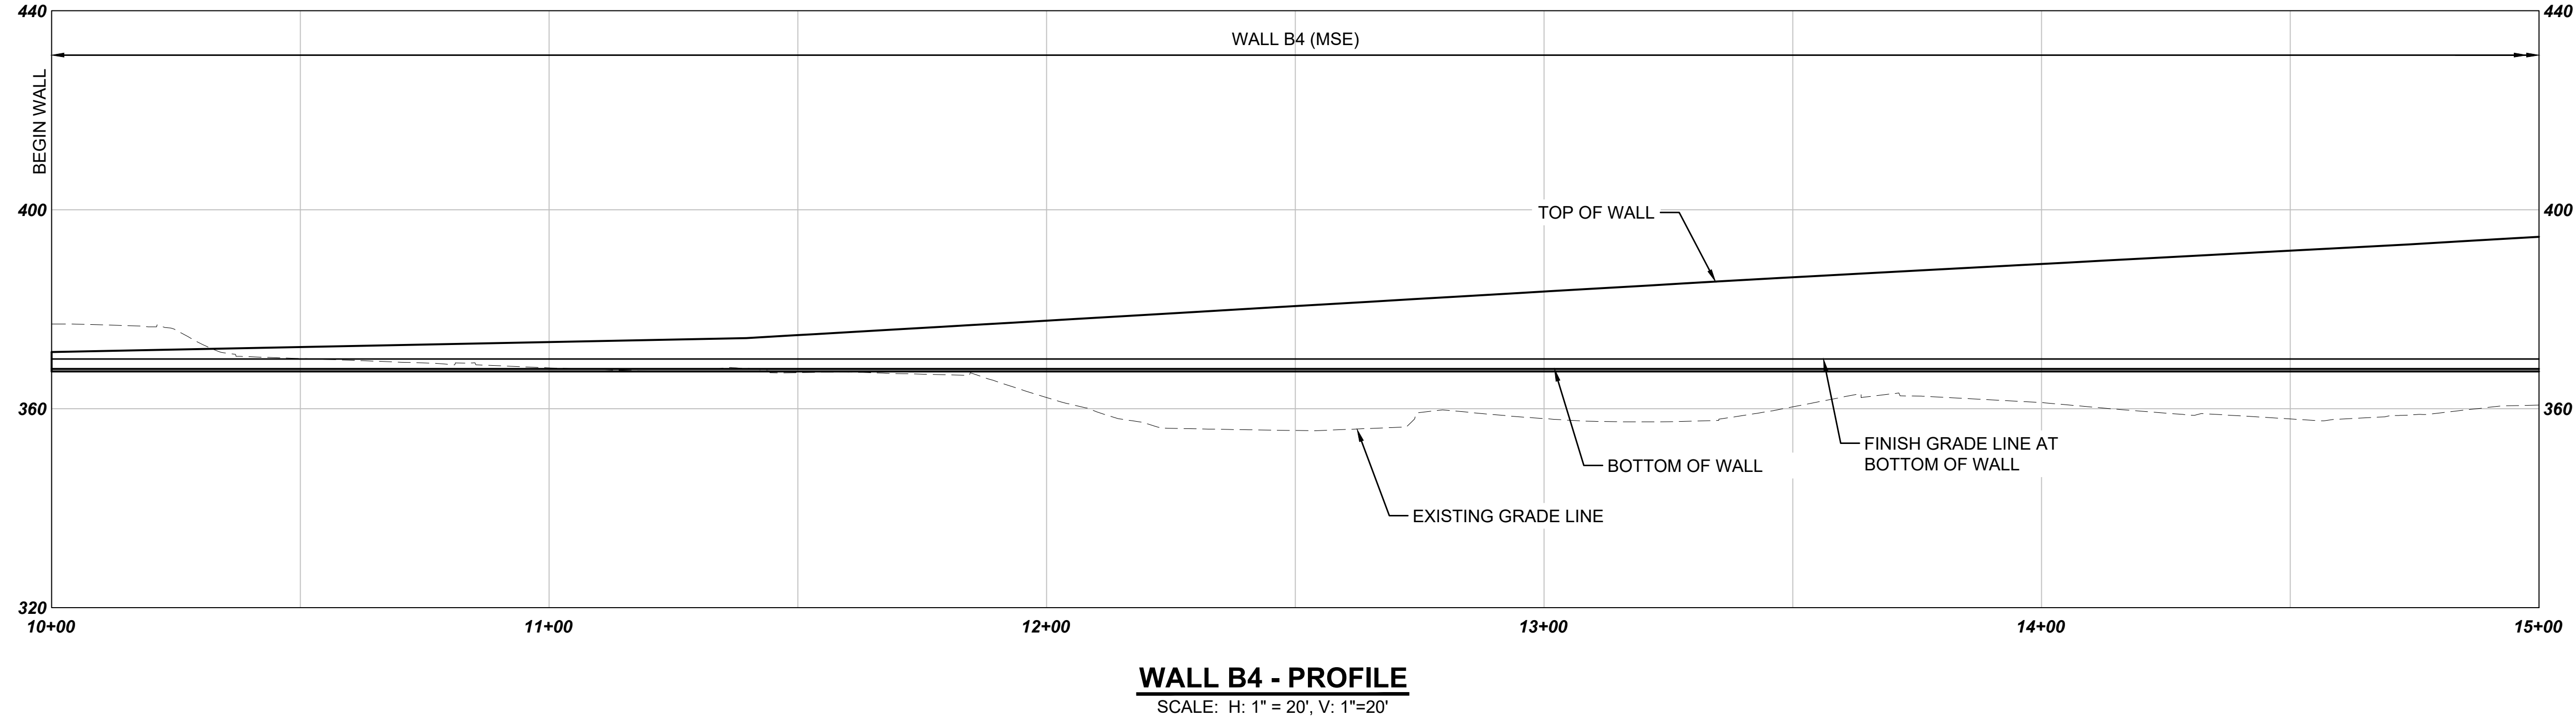

NOT FOR
CONSTRUCTION


02/23/24 | 3:14 PM | VALENALV
C:\PWORKING\WEST01\272718\OMFS-M08-SWP301.DWG

Refer to the plan set COVER drawing
for disclaimers regarding this drawing.

REFERENCE CONCEPT DRAWINGS					
No.	DATE	DSN	CHK	APP	REVISION

DESIGNED BY:	B. ROGERS
DRAWN BY:	A. VALENCIA
CHECKED BY:	P.LJ
APPROVED BY:	B. ROGERS



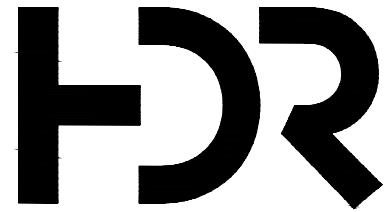

SUBMITTED BY:
PABLO LOPEZ-HILFIKER

DATE:
2/27/2024

REVIEWED BY:

LINE IS 1" AT
FULL SCALE




PACKAGE #	SCALE: H: 1"=20'; V: 1"=20'
FILENAME: OMFS-M08-SWP301	CONTRACT No.: AE-0030-17
DATE: 2/27/2024	

SOUND TRANSIT
PRELIMINARY ENGINEERING PLANS
OPERATIONS & MAINTENANCE FACILITY SOUTH


STRUCTURAL
SITE WALL B4 PLAN AND PROFILE
STA B4 15+00 TO STA B4 16+67

DRAWING No.:	M08-SWP308
FACILITY ID:	M08
SHEET No.:	REV:

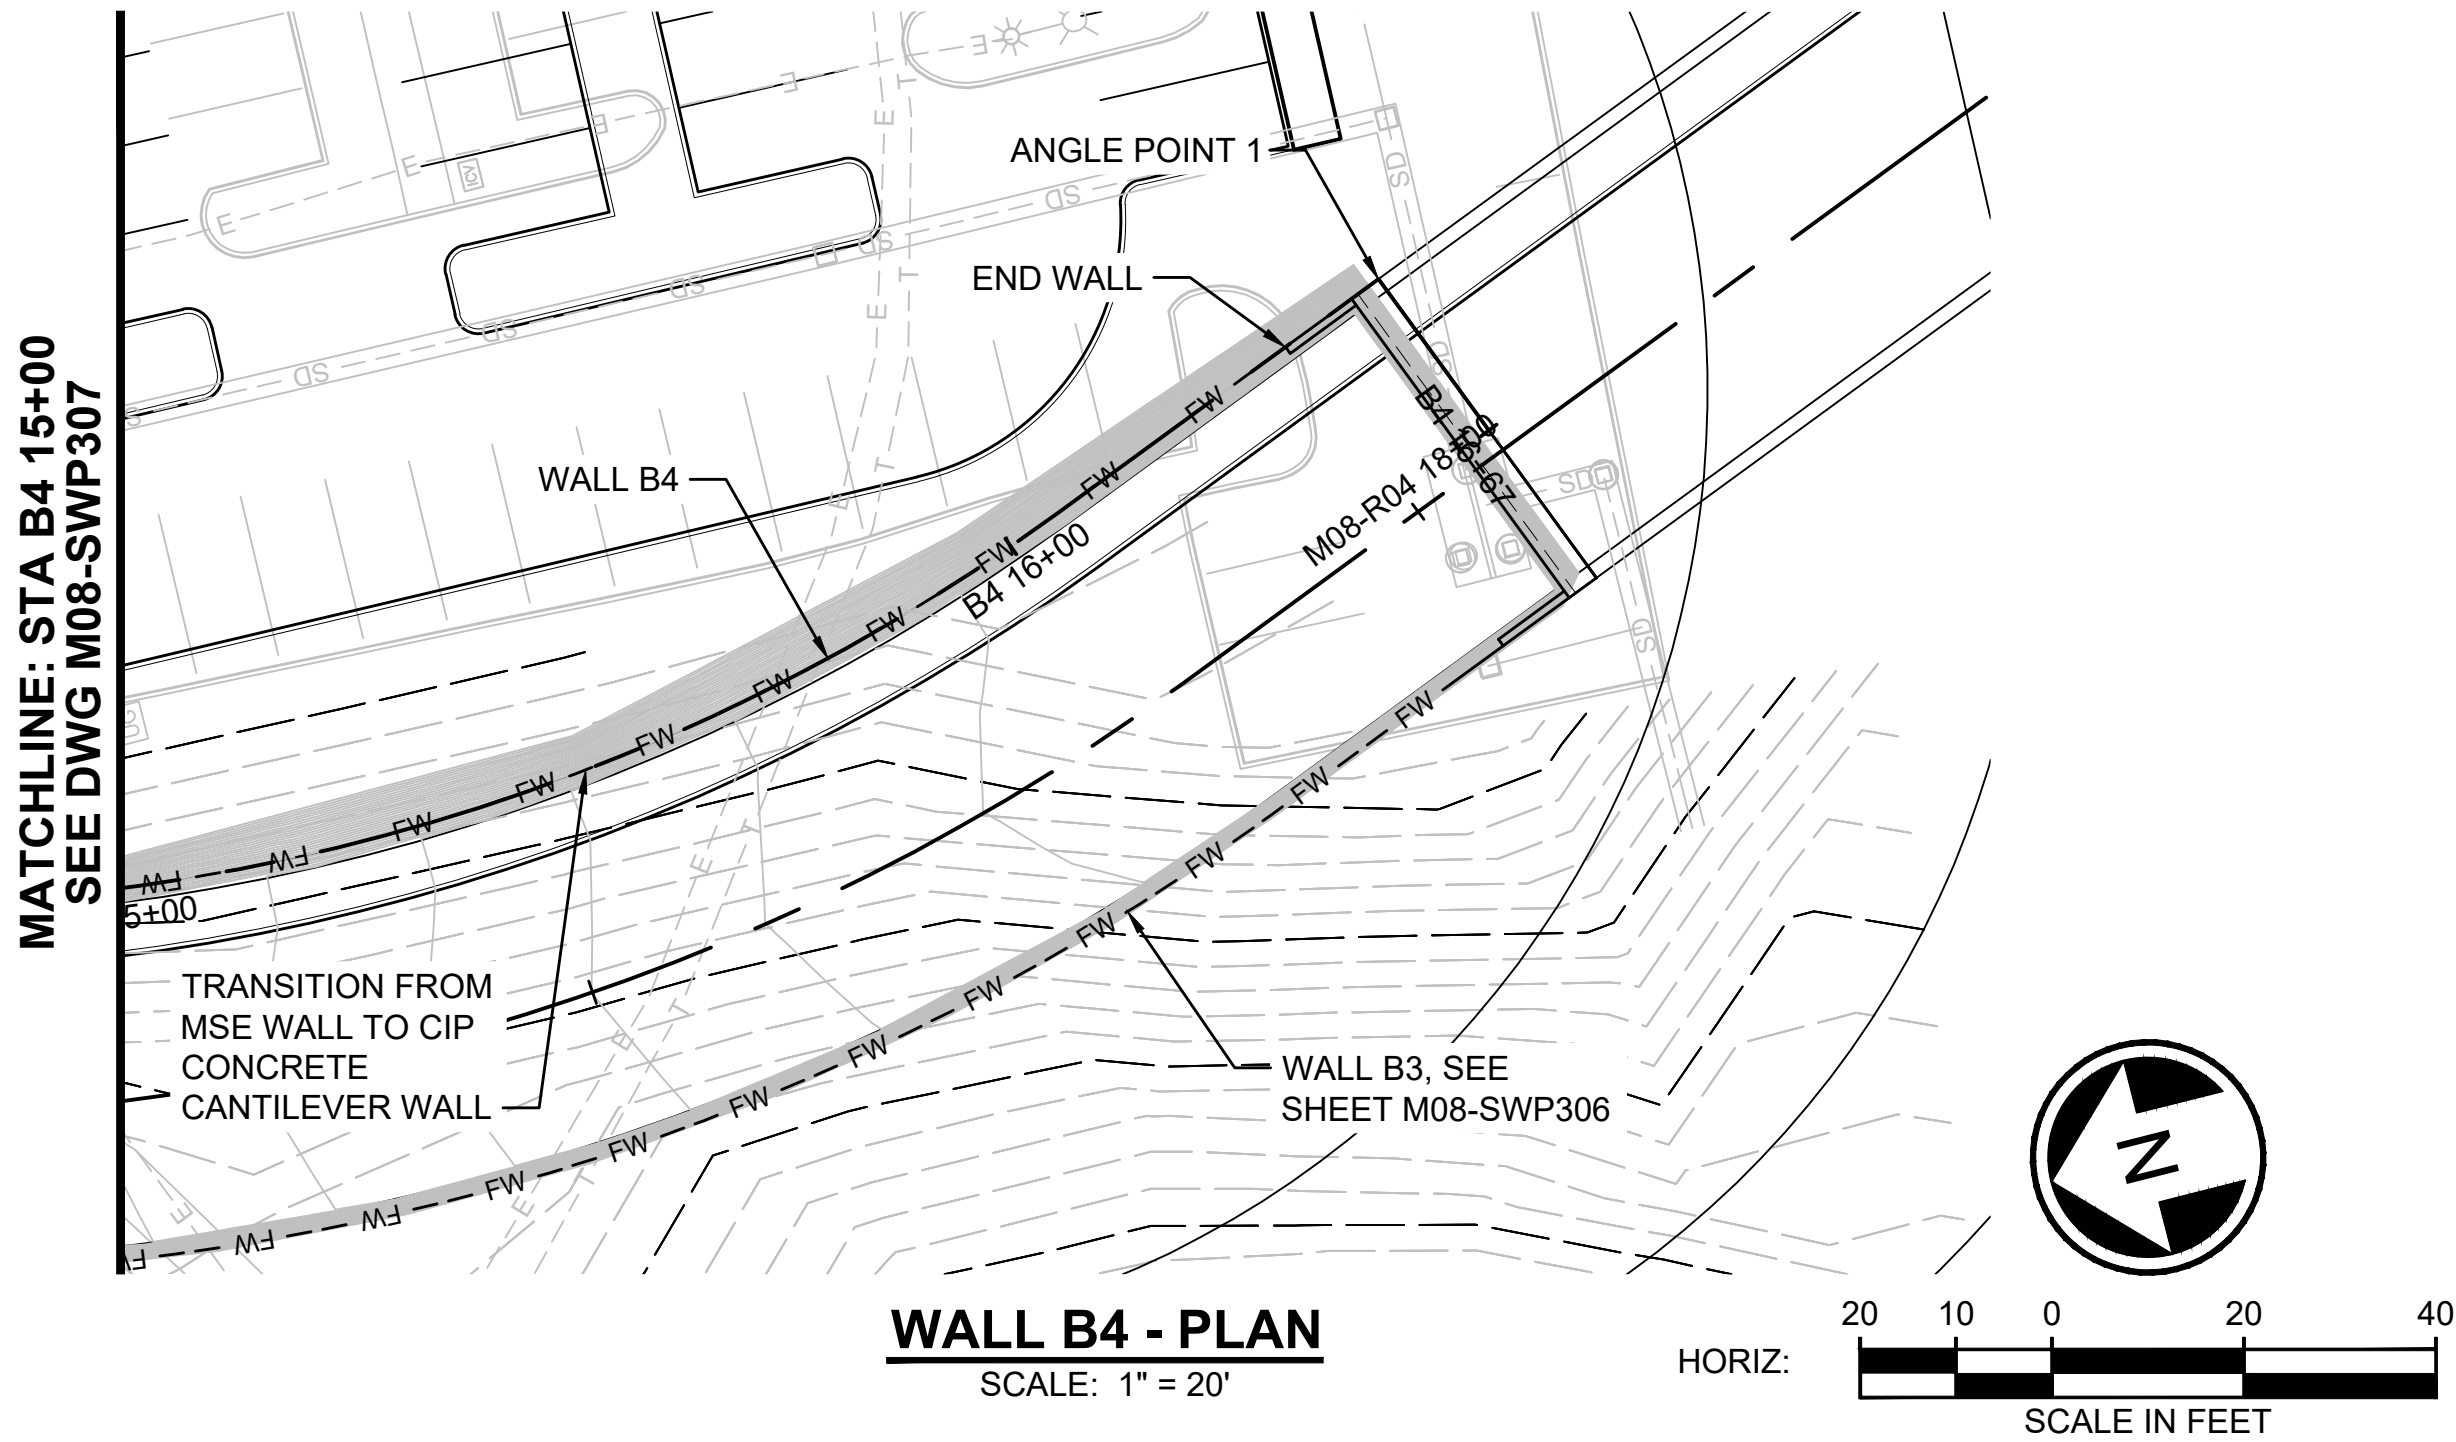


GENERAL NOTE:



1. MOMENT SLAB TRAFFIC BARRIER NOT SHOWN. SEE SHEET M08-SWD001 AND M08-SWD002 FOR DETAILS.
2. TIERED LANDSCAPING WALLS AT WALL B3 UNDER EVALUATION, TBD.

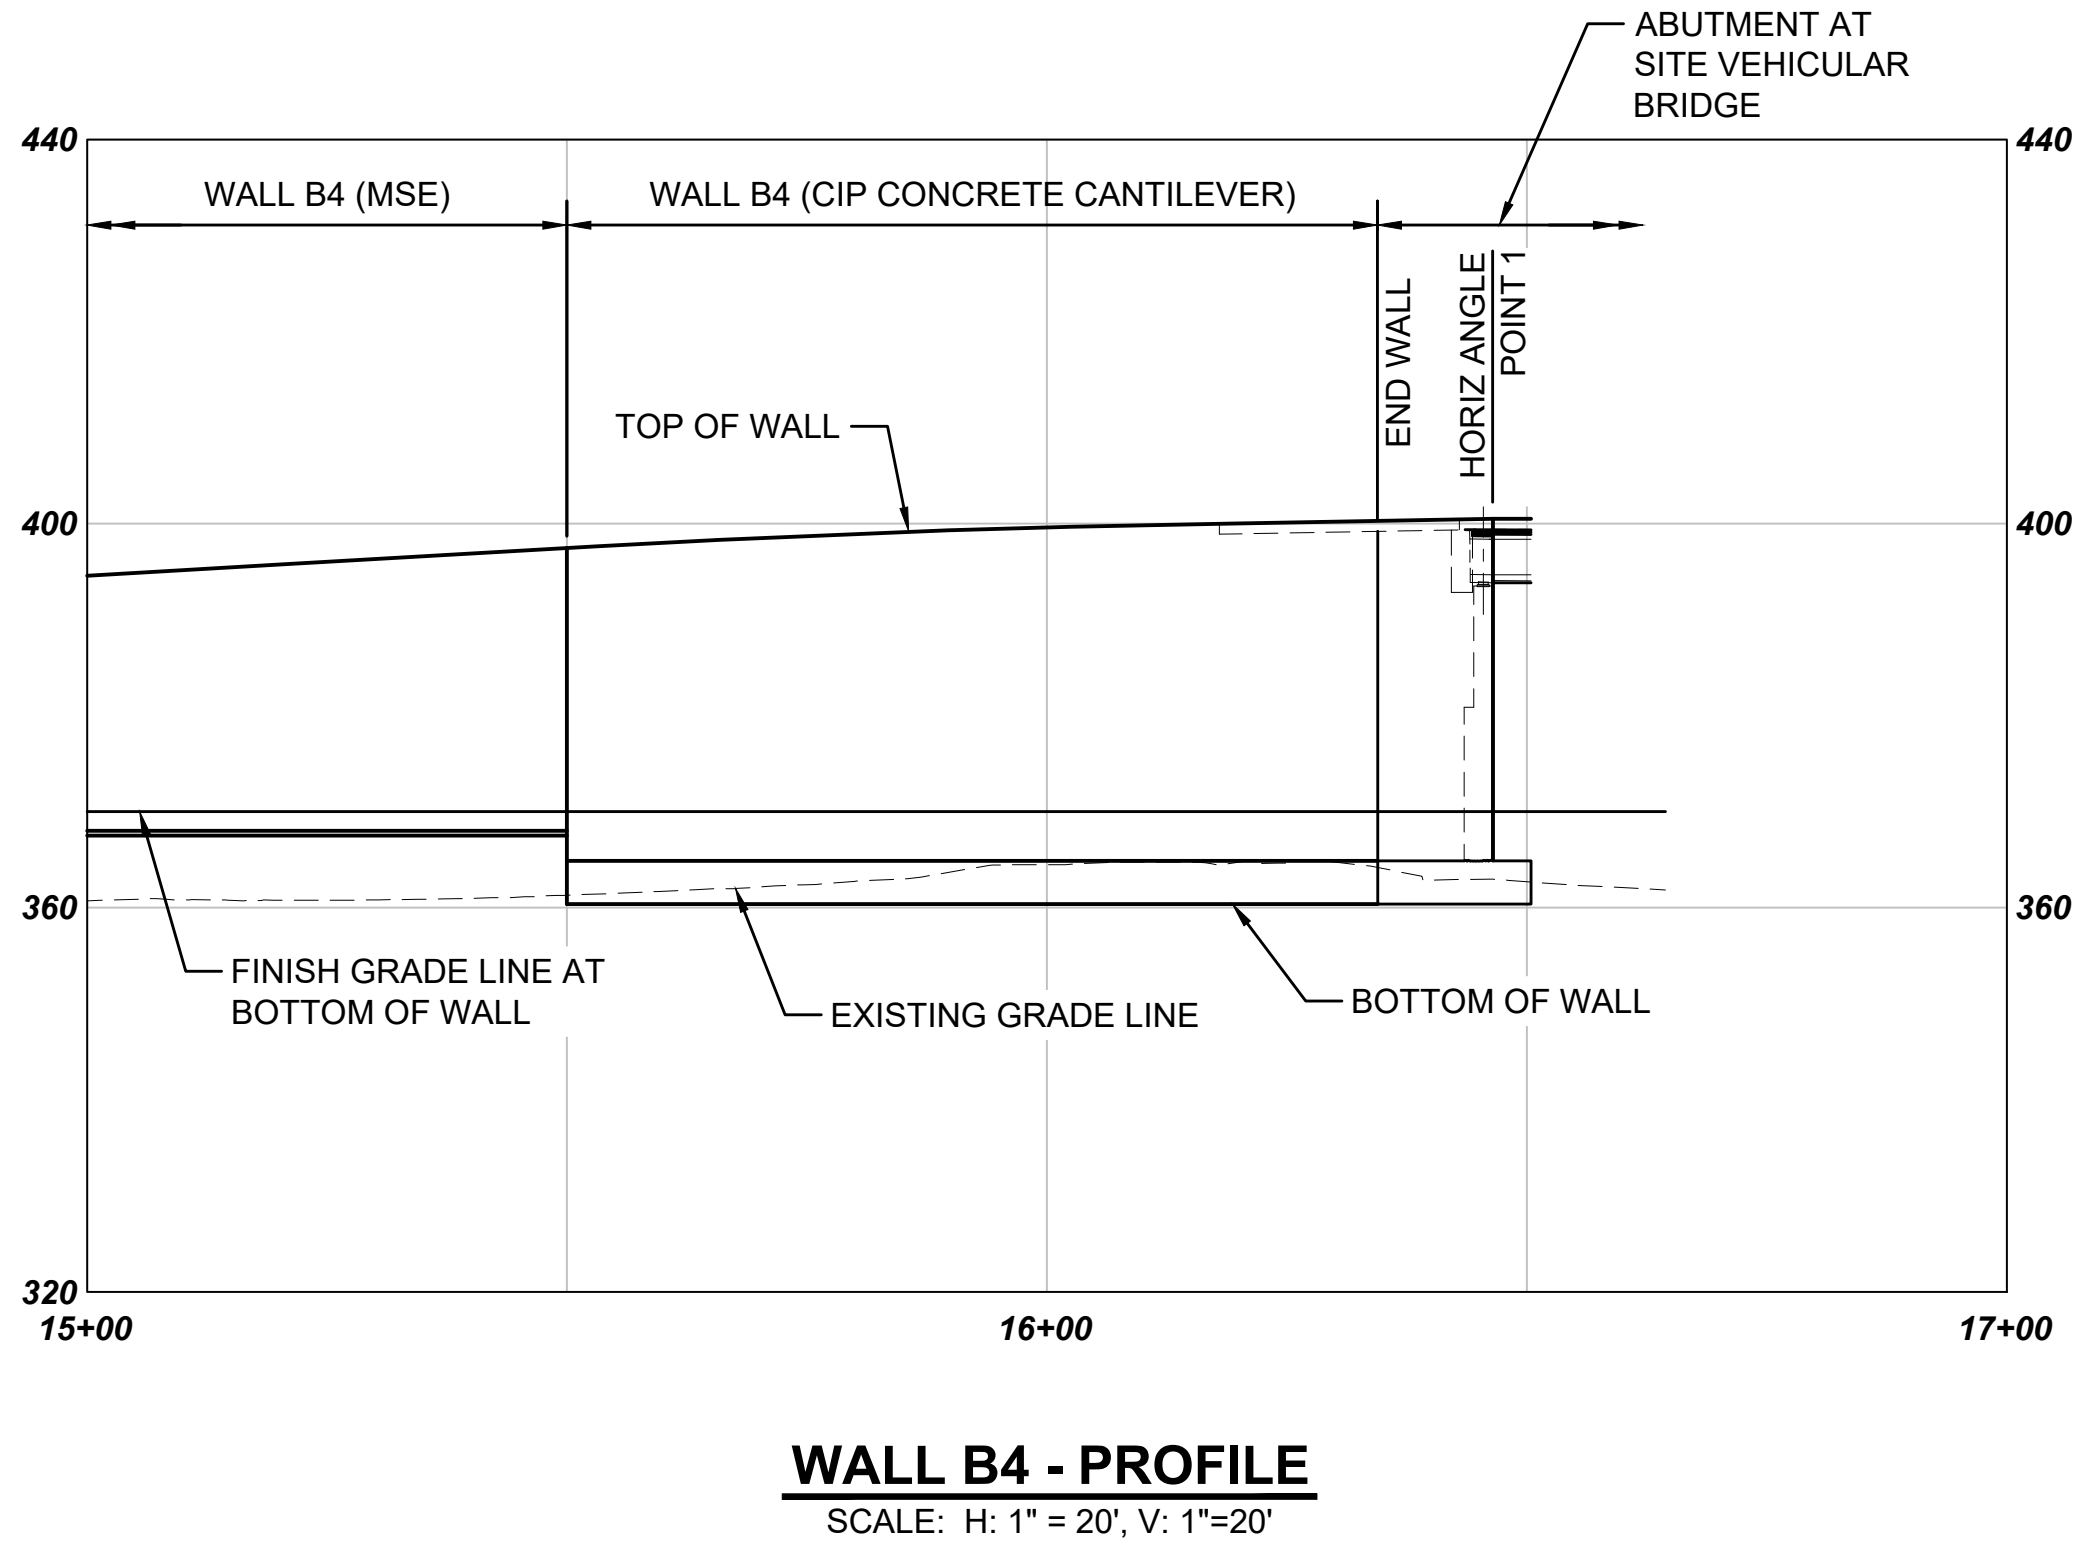

NOT FOR
CONSTRUCTION

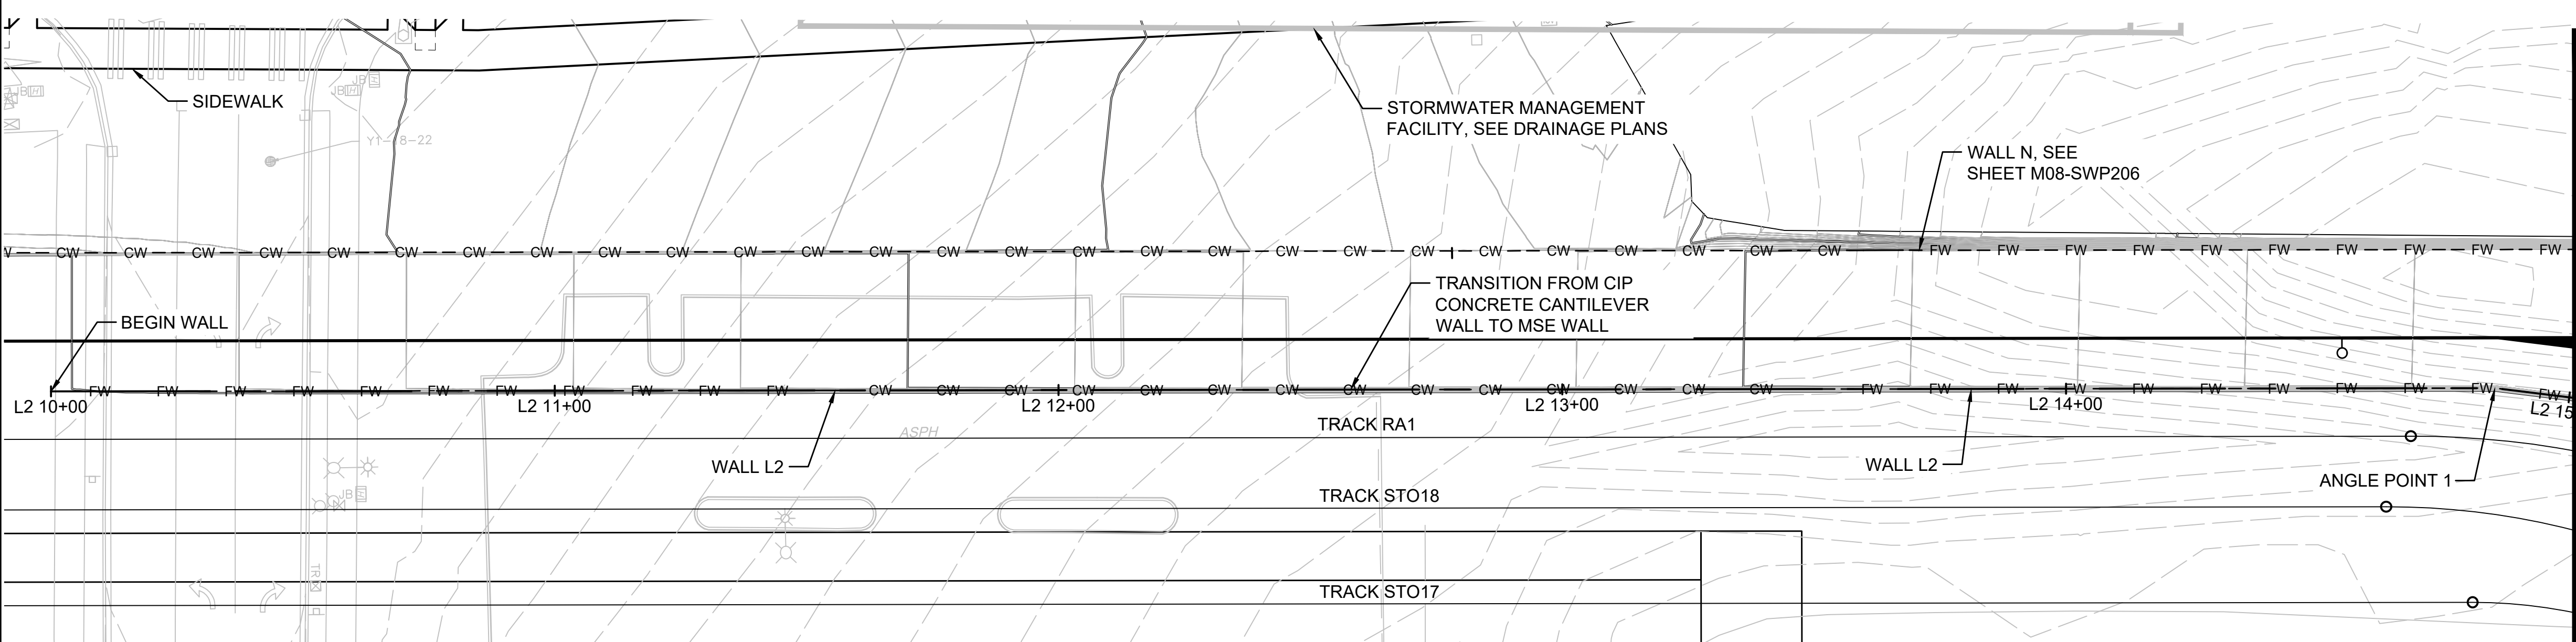


WALL L2 - PLAN
SCALE: 1" = 20'

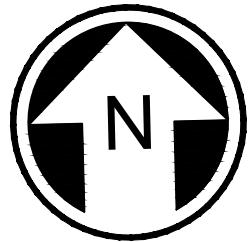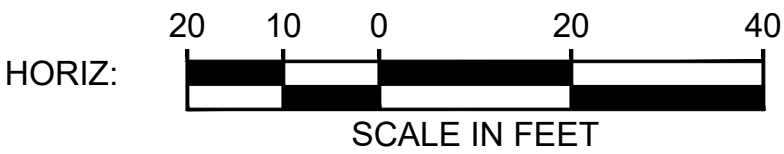

GENERAL NOTE:
1. FALL PROTECTION RAILING NOT SHOWN. SEE SHEET M08-SWD001 FOR DETAILS.

MATCHLINE: STA L2 15+00.00
SEE DWG M08-SWP402

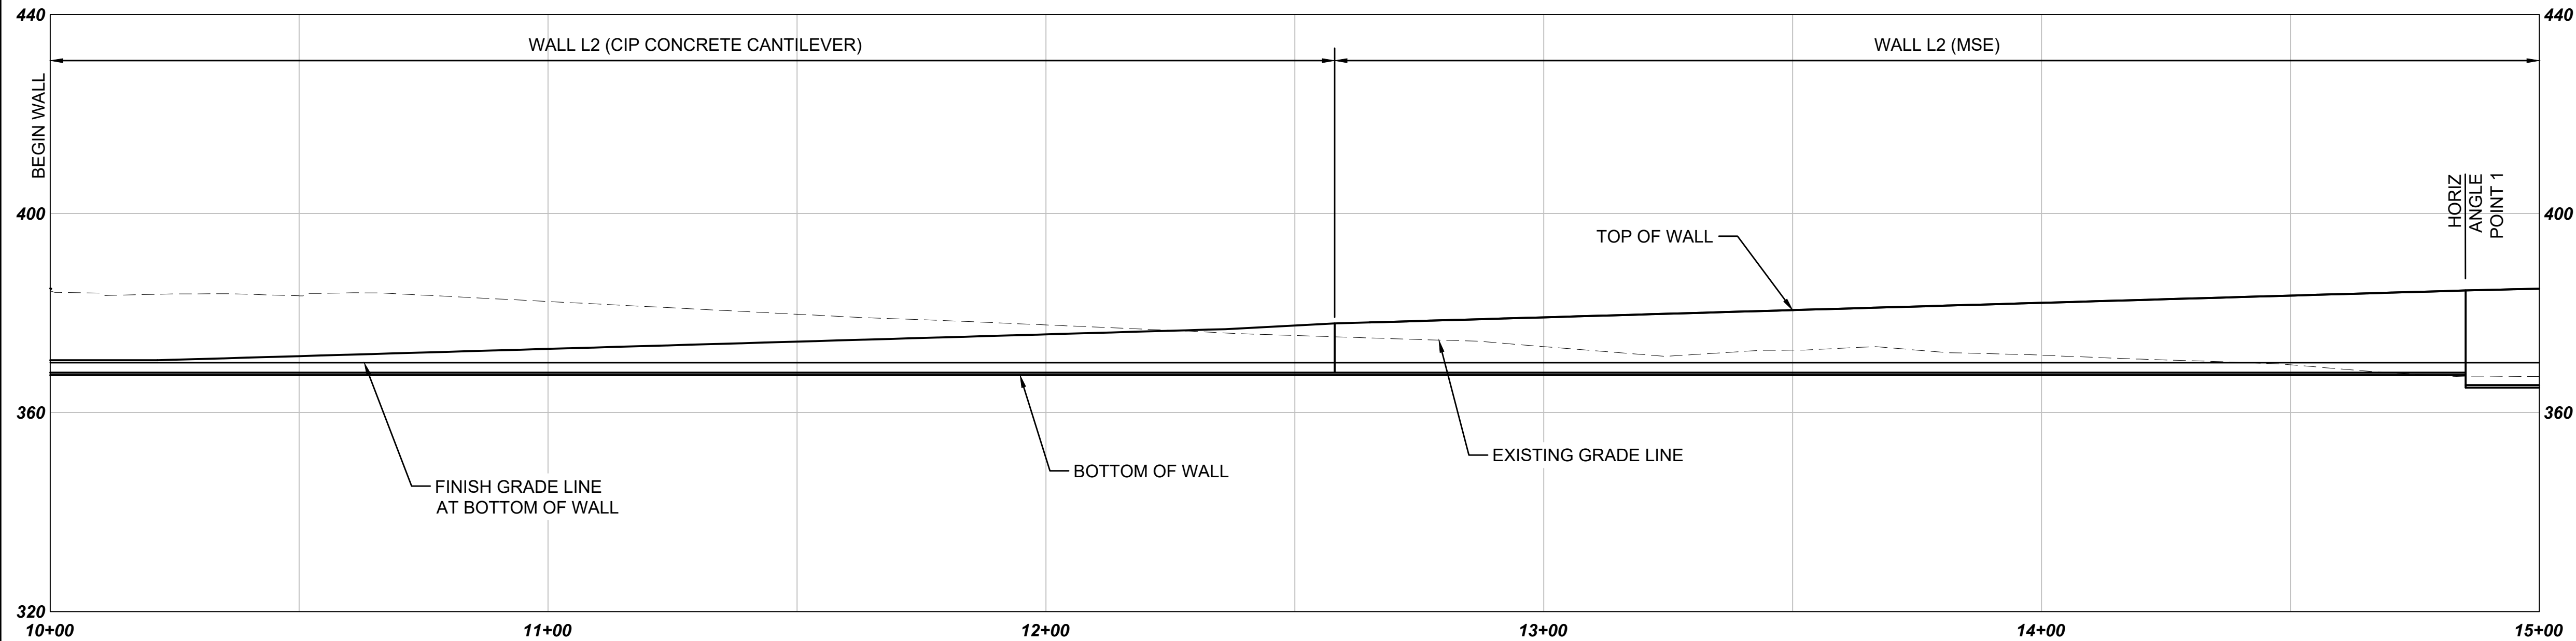

WALL L2 - PROFILE
SCALE: H: 1" = 20', V: 1"=20'


NOT FOR
CONSTRUCTION

Refer to the plan set COVER drawing
for disclaimers regarding this drawing.

REFERENCE CONCEPT DRAWINGS

No.	DATE	DSN	CHK	APP	REVISION

DESIGNED BY:
B. ROGERS
DRAWN BY:
A. VALENCIA
CHECKED BY:
P.LJ
APPROVED BY:
B. ROGERS

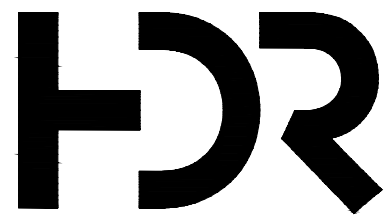

SUBMITTED BY:
PABLO LOPEZ-HILFIKER

DATE:
2/27/2024

REVIEWED BY:

LINE IS 1" AT
FULL SCALE



DATE:

PACKAGE #

SCALE:
H: 1"=20'; V: 1"=20'
FILENAME:
OMFS-M08-SWP401
CONTRACT No.:
AE-0030-17
DATE:
2/27/2024

SOUND TRANSIT
PRELIMINARY ENGINEERING PLANS
OPERATIONS & MAINTENANCE FACILITY SOUTH

STRUCTURAL
SITE WALL L2 PLAN AND PROFILE
STA L2 10+00 TO STA L2 15+00

DRAWING No.:
M08-SWP401
FACILITY ID:
M08
SHEET No.:
REV:


02/23/24 | 3:42 PM | VALENALV
C:\PWORKING\WEST01\02772718\OMFS-M08-SWP401.DWG

Refer to the plan set COVER drawing
for disclaimers regarding this drawing.

REFERENCE CONCEPT DRAWINGS

No.	DATE	DSN	CHK	APP	REVISION

DESIGNED BY:
B. ROGERS
DRAWN BY:
A. VALENCIA
CHECKED BY:
P.LJ
APPROVED BY:
B. ROGERS

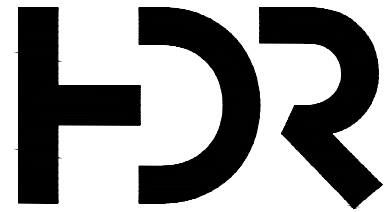

SUBMITTED BY:
PABLO LOPEZ-HILFIKER

DATE:
2/27/2024

REVIEWED BY:

LINE IS 1" AT
FULL SCALE



DATE:

PACKAGE #


SCALE:
H: 1"=20'; V: 1"=20'
FILENAME:
OMFS-M08-SWP401
CONTRACT No.:
AE-0030-17
DATE:
2/27/2024

SOUND TRANSIT
PRELIMINARY ENGINEERING PLANS
OPERATIONS & MAINTENANCE FACILITY SOUTH


STRUCTURAL
SITE WALL L2 PLAN AND PROFILE
STA L2 15+00 TO STA L2 20+00

DRAWING No.:
M08-SWP402
FACILITY ID:
M08
SHEET No.: REV:


NOT FOR
CONSTRUCTION

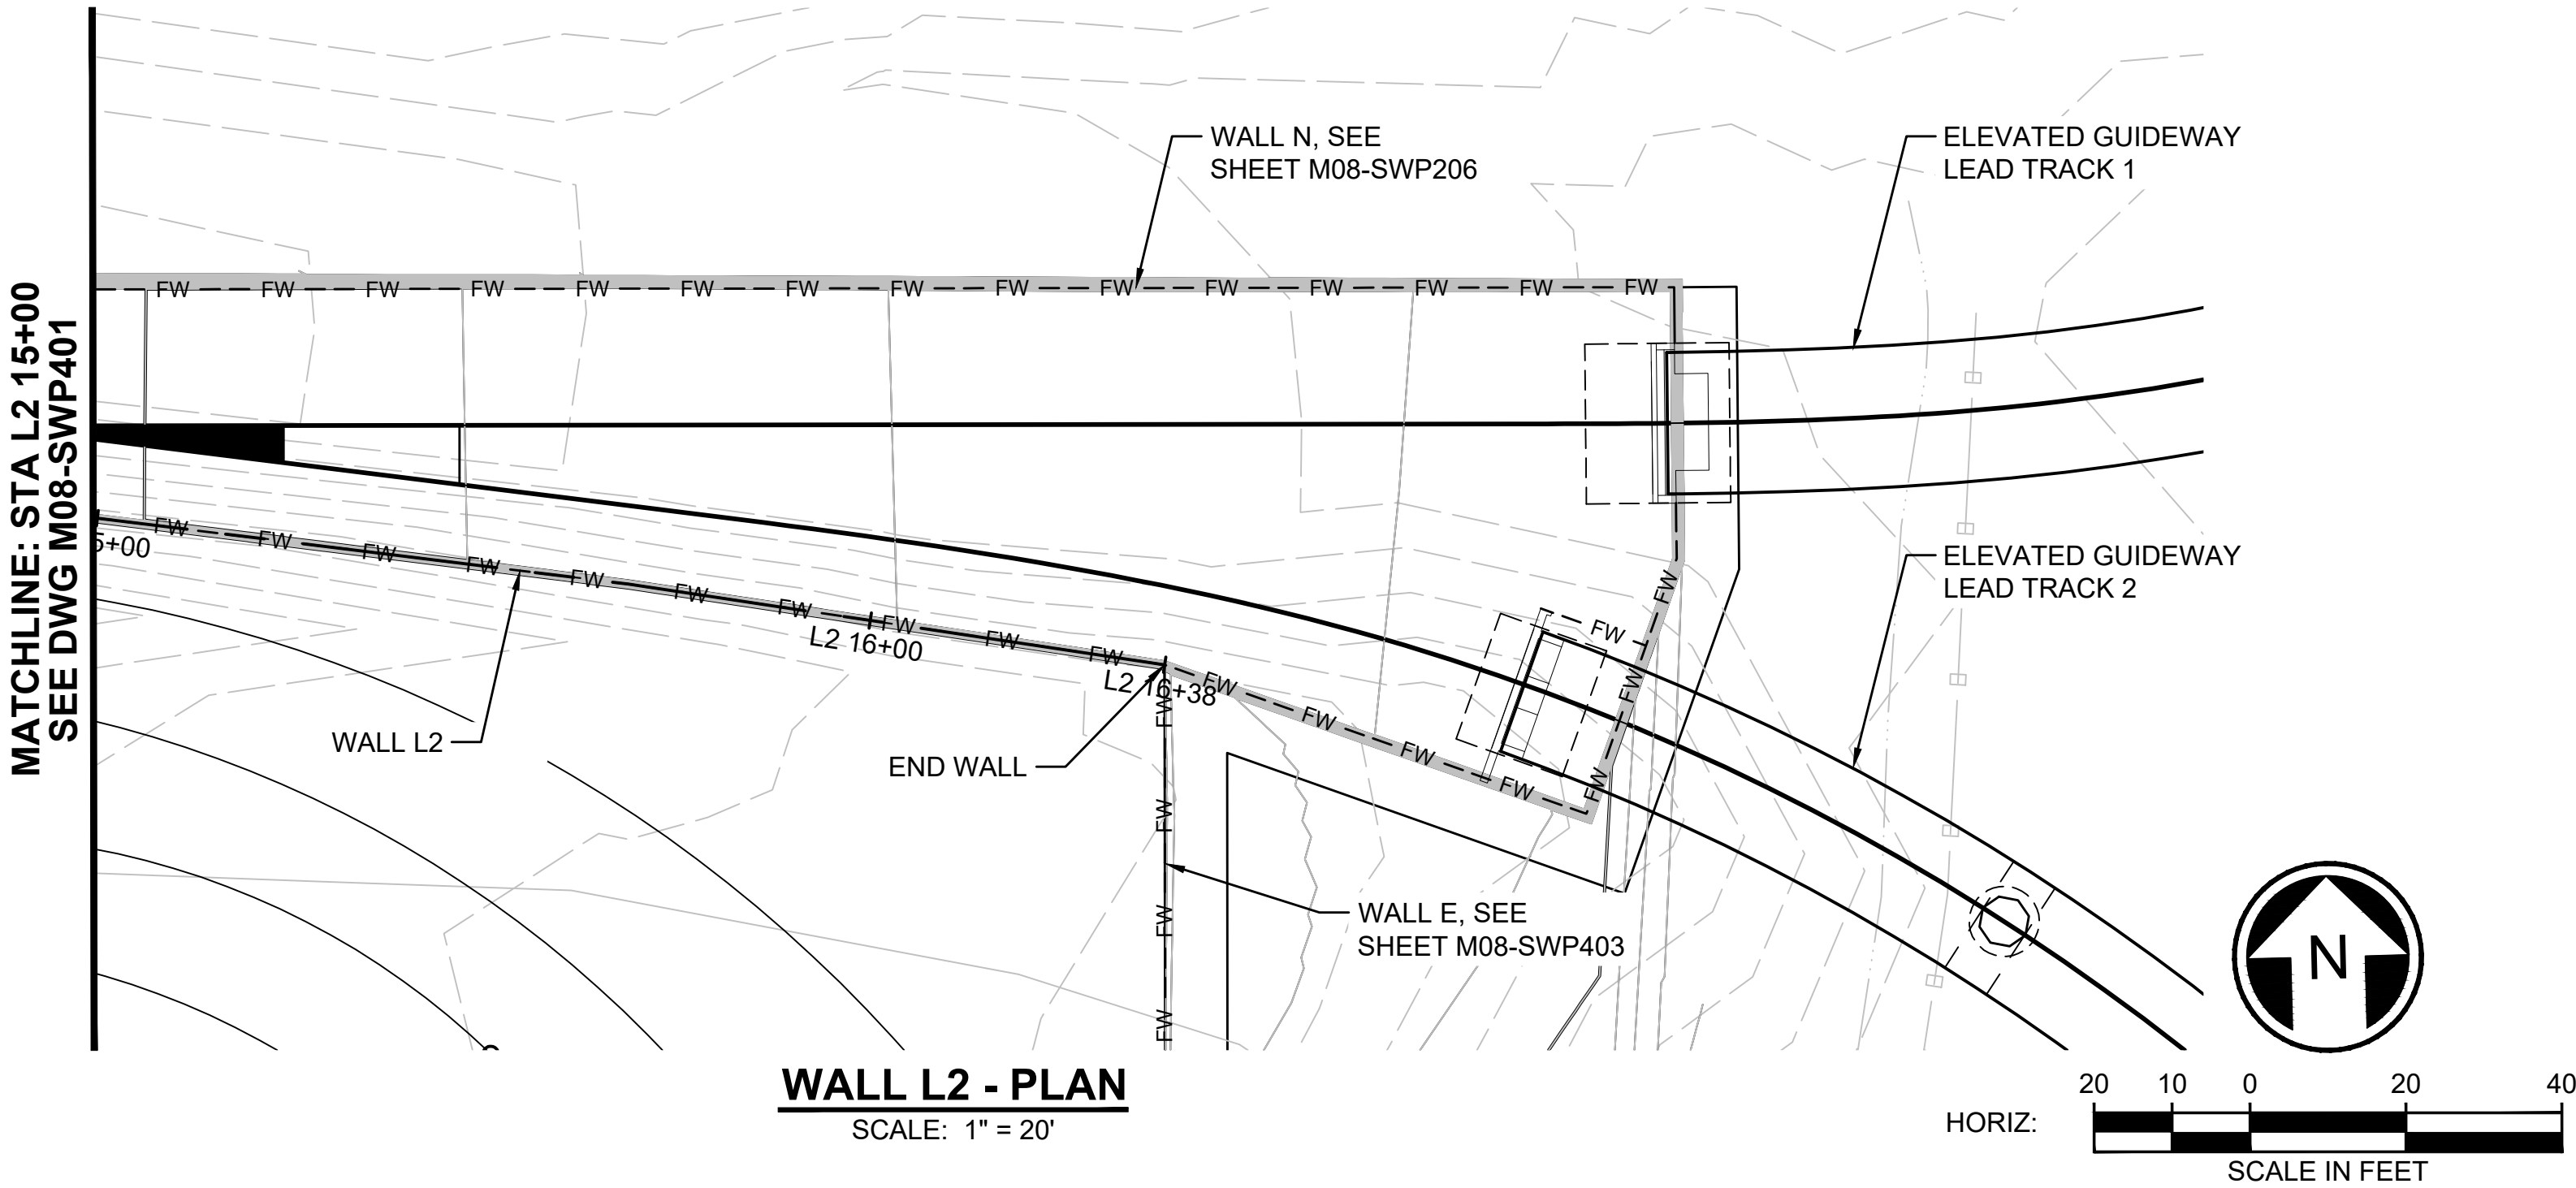


GENERAL NOTE:
1. FALL PROTECTION RAILING NOT SHOWN. SEE SHEET
M08-SWD001 FOR DETAILS.

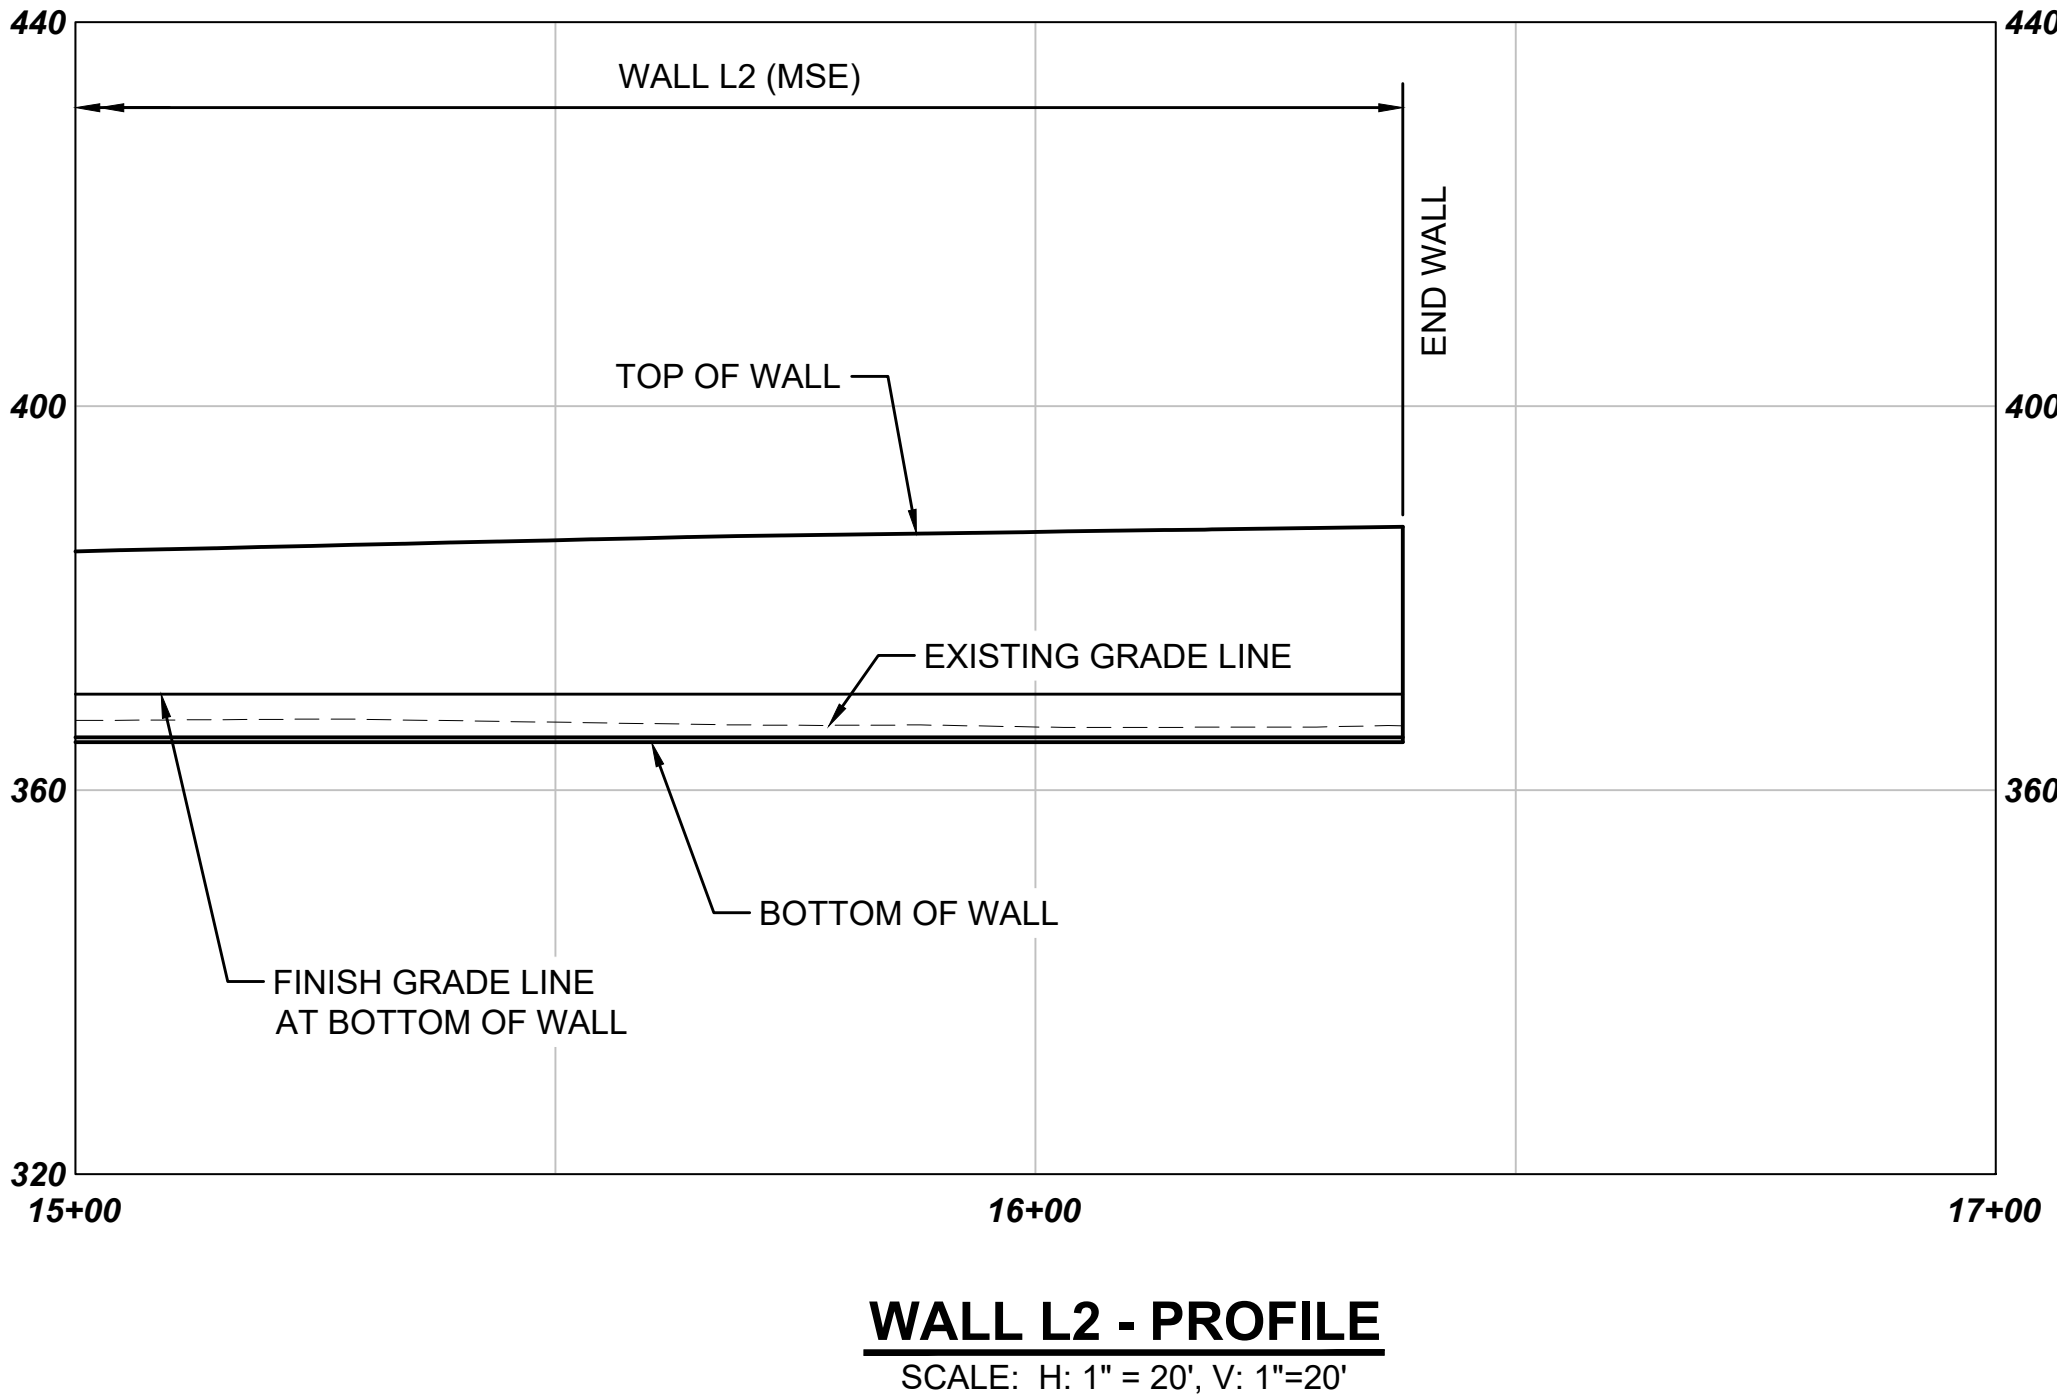

02/23/24 | 3:44 PM | VALENALV
C:\PWORKING\WEST01\2727718\OMFS-M08-SWP401.DWG

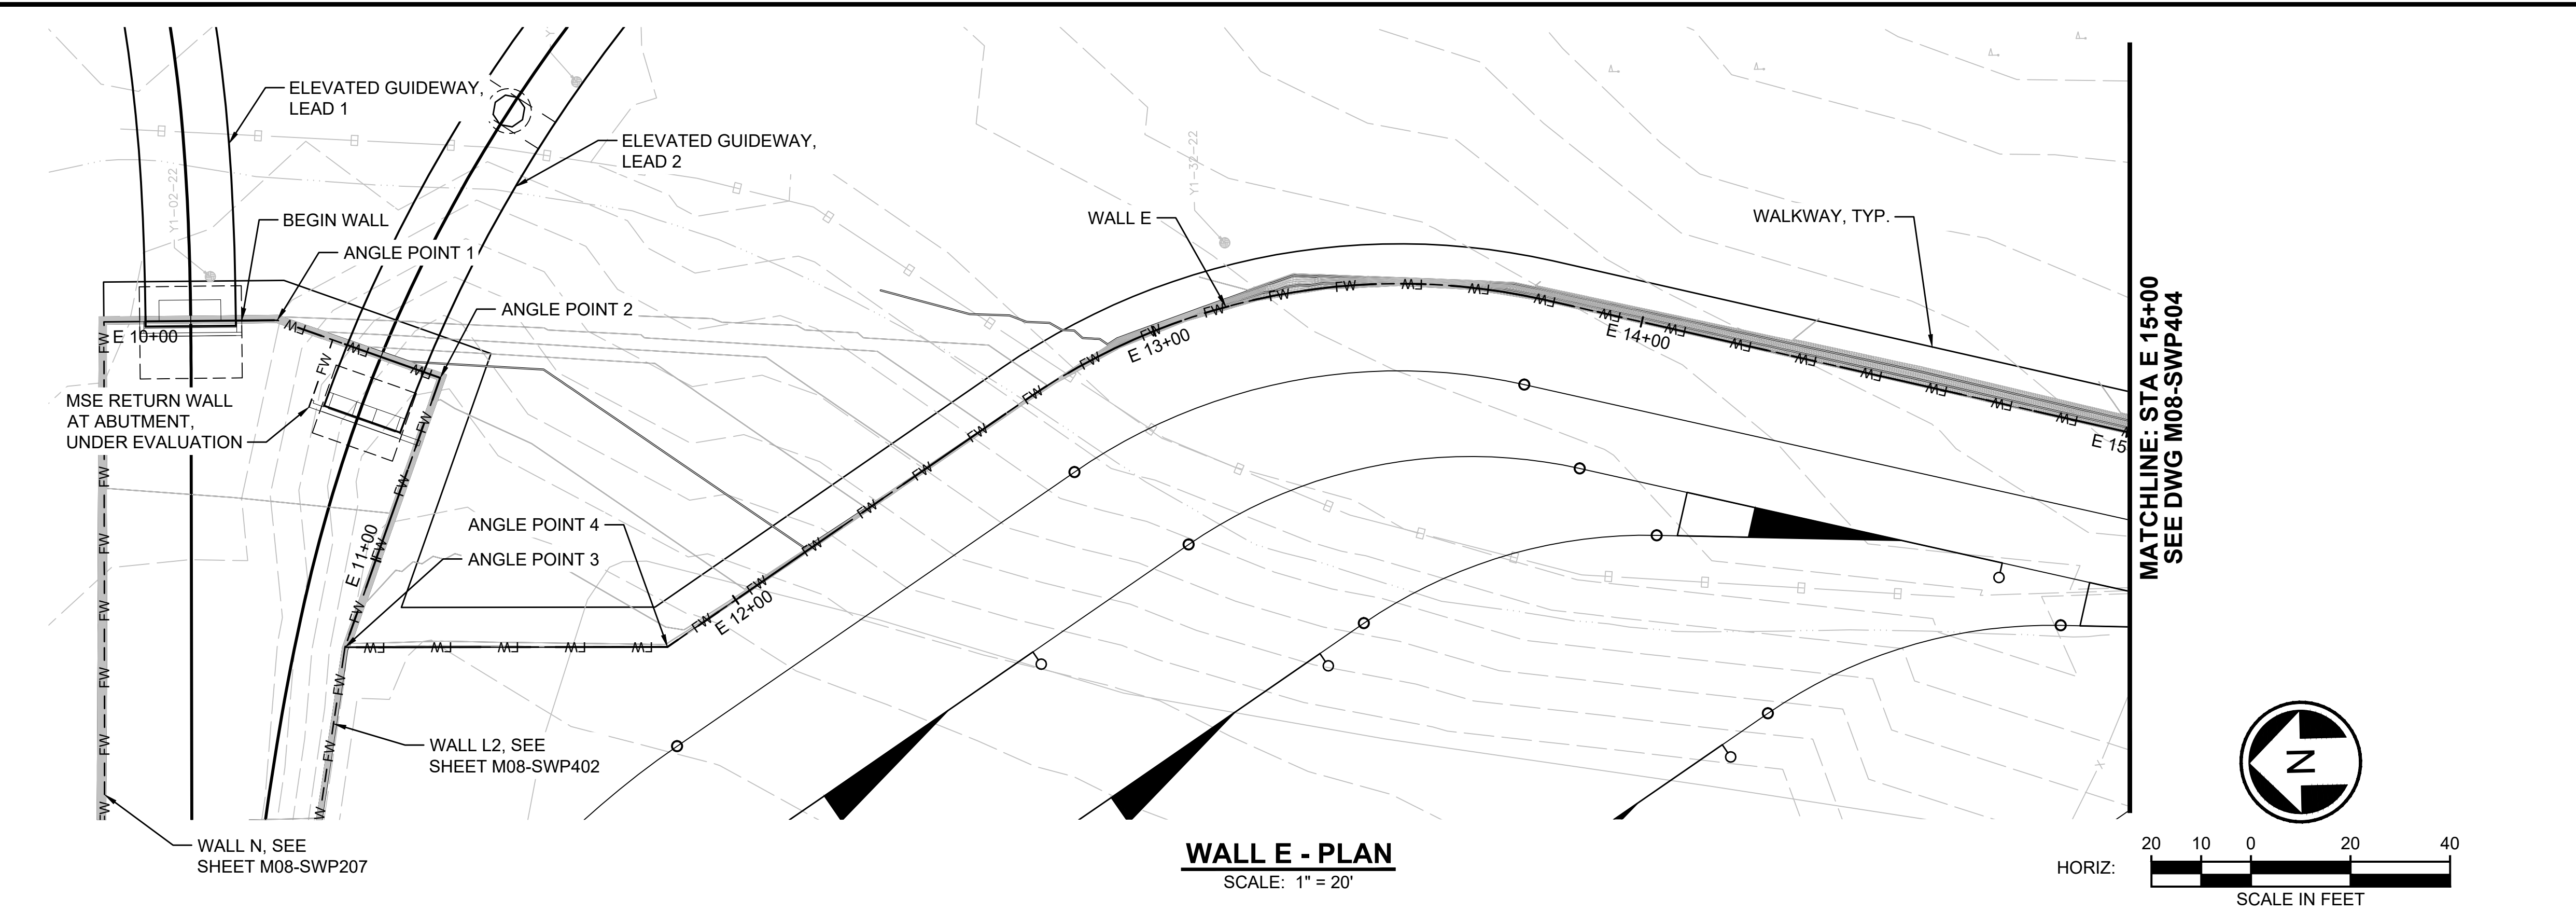

GENERAL NOTE:
1. FALL PROTECTION RAILING NOT SHOWN. SEE SHEET M08-SWD001 FOR DETAILS.

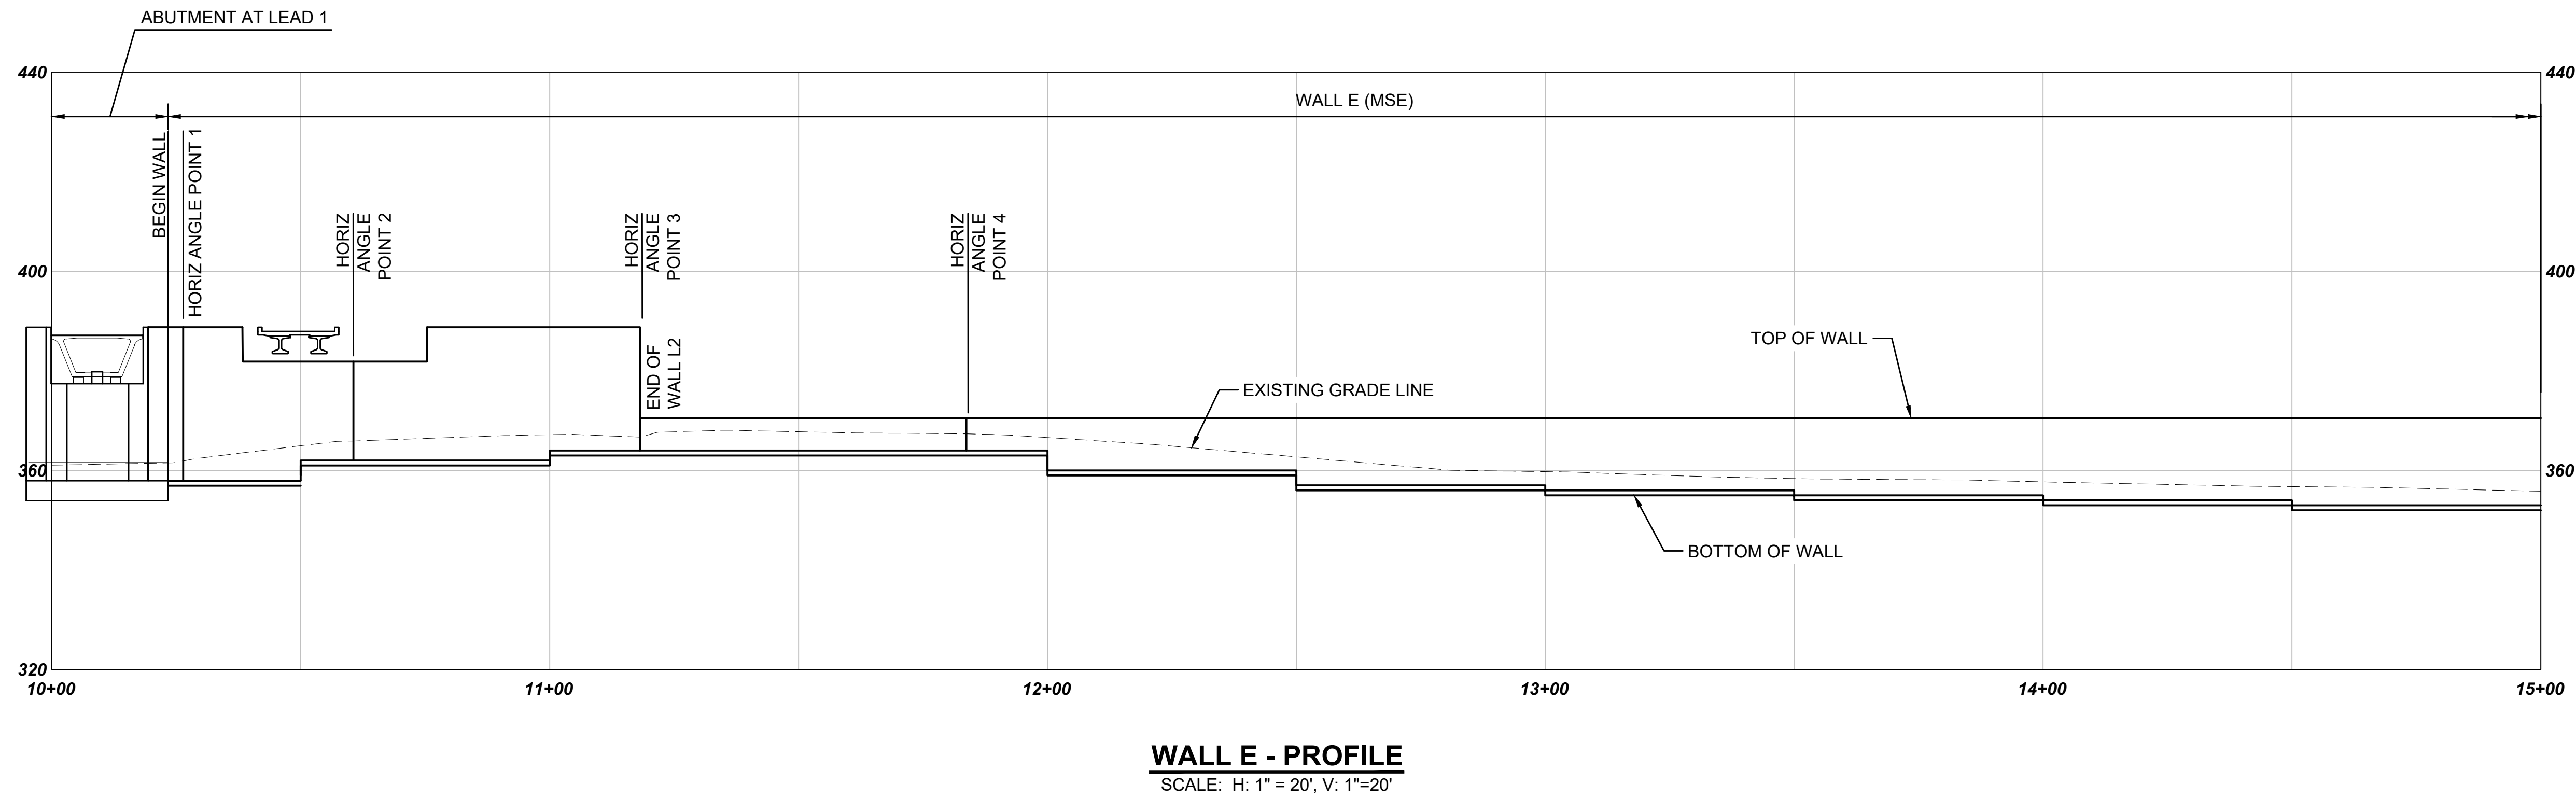

Refer to the plan set COVER drawing for disclaimers regarding this drawing.

NOT FOR CONSTRUCTION


REFERENCE CONCEPT DRAWINGS						AHJ:		PACKAGE #		SOUND TRANSIT PRELIMINARY ENGINEERING PLANS OPERATIONS & MAINTENANCE FACILITY SOUTH			DRAWING No.: M08-SWP403	
									SCALE: H: 1"=20'; V: 1"=20' FILENAME: OMFS-M08-SWP401 CONTRACT No.: AE-0030-17	STRUCTURAL SITE WALL E PLAN AND PROFILE STA E 10+00 TO STA E 15+00			FACILITY ID: M08 SHEET No.: REV:	
No.	DATE	DSN	CHK	APP	REVISION	DESIGNED BY: B. ROGERS	SUBMITTED BY: PABLO LOPEZ-HILFIKER	DATE: 2/27/2024	REVIEWED BY:	DATE: 2/27/2024				
						CHECKED BY: A. VALENCIA								
						P.L.I.								
						APPROVED BY: B. ROGERS								

MATCHLINE: STA E 15+00
SEE DWG M08-SWP403




MATCHLINE: STA E 20+00
SEE DWG M08-SWP405

GENERAL NOTE:

1. FALL PROTECTION RAILING NOT SHOWN. SEE SHEET M08-SWD001 FOR DETAILS.

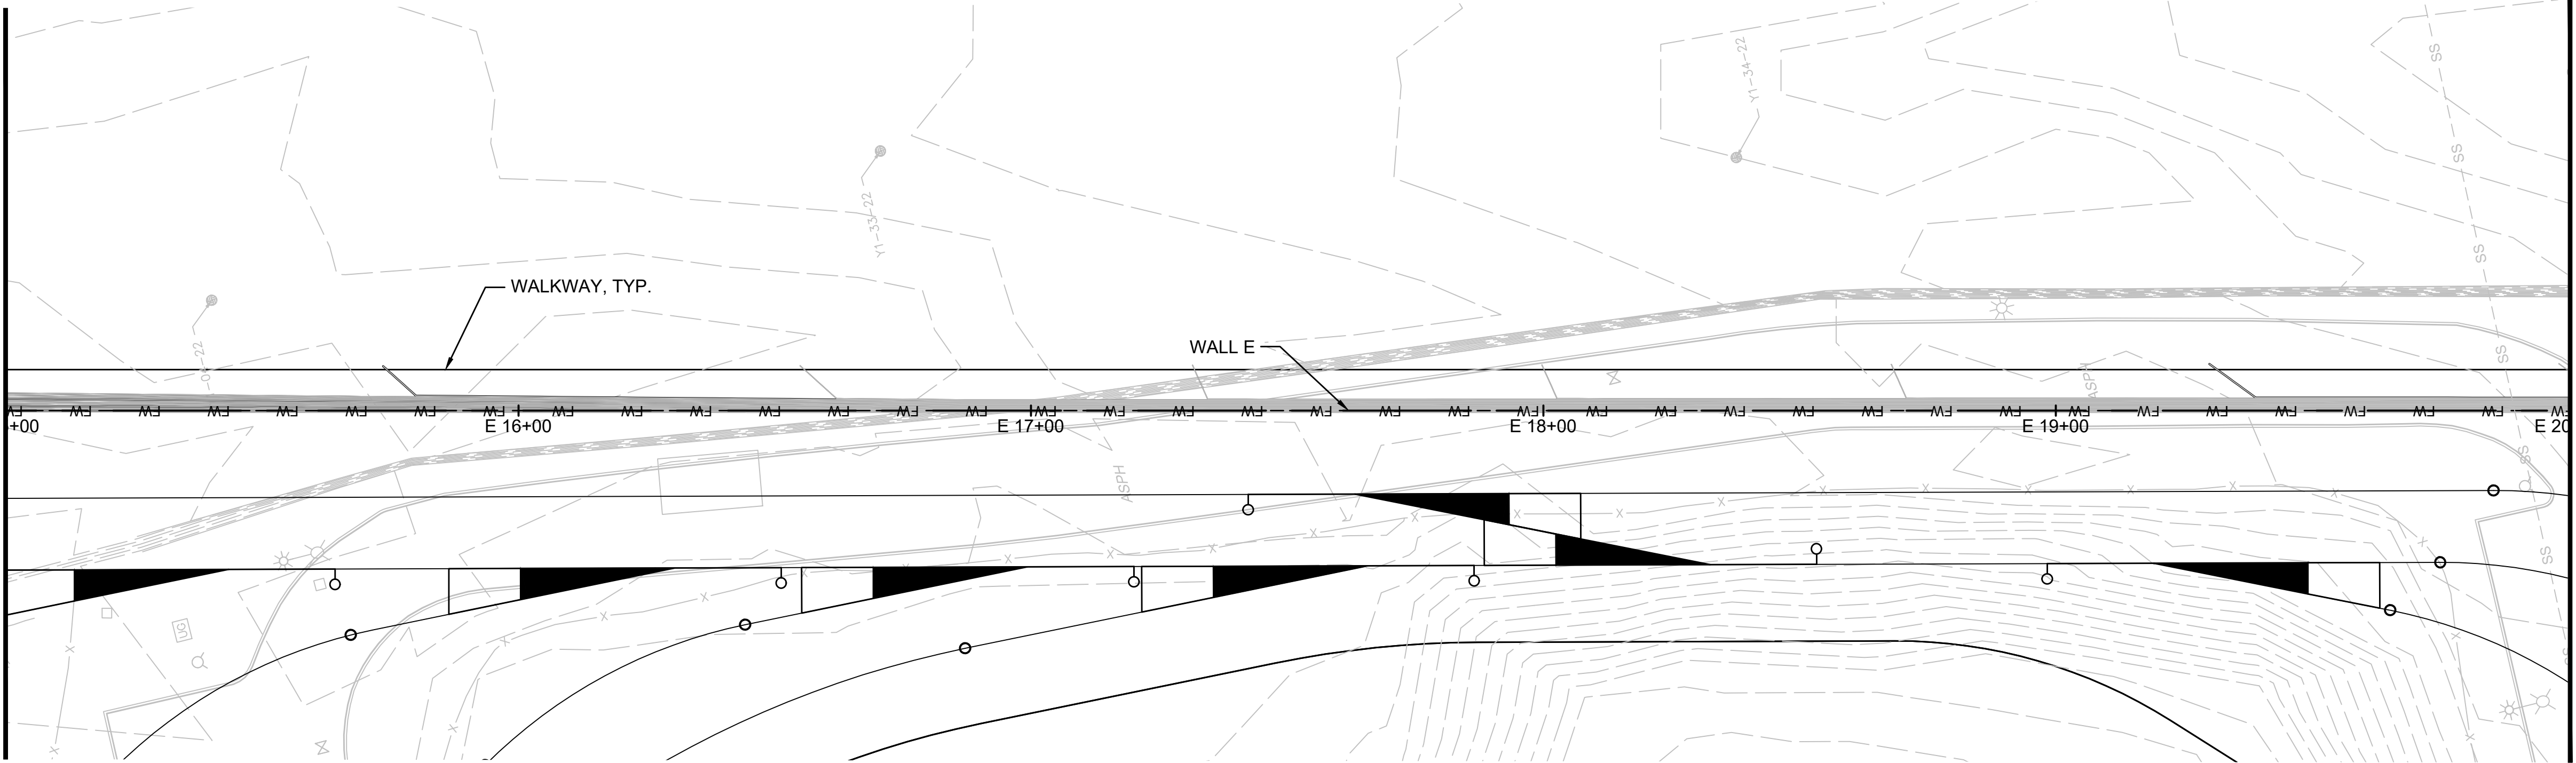

WALL E - PLAN
SCALE: 1" = 20'

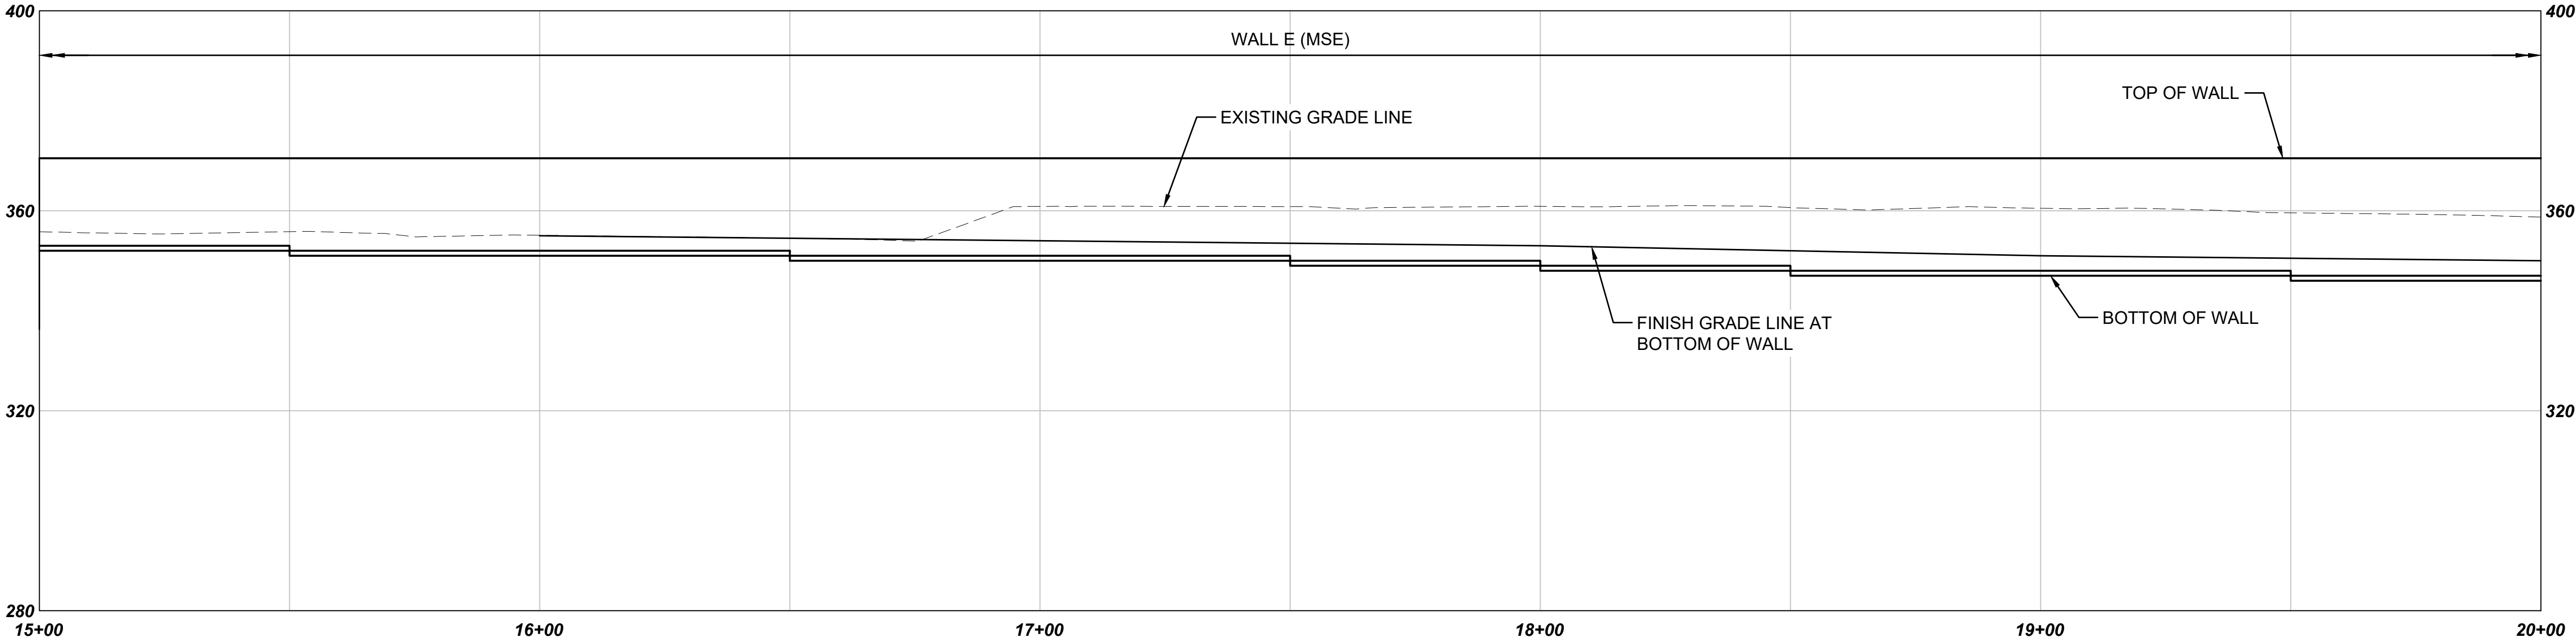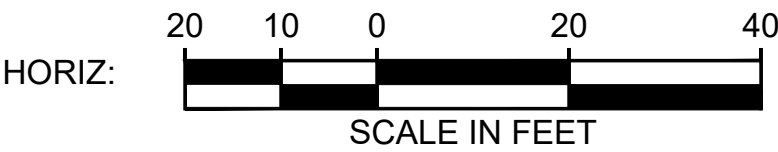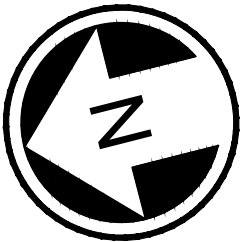

WALL E - PROFILE
SCALE: H: 1" = 20', V: 1"=20'


NOT FOR
CONSTRUCTION

Refer to the plan set COVER drawing
for disclaimers regarding this drawing.

REFERENCE CONCEPT DRAWINGS

No.	DATE	DSN	CHK	APP	REVISION

DESIGNED BY:
B. ROGERS
DRAWN BY:
A. VALENCIA
CHECKED BY:
P.LJ
APPROVED BY:
B. ROGERS

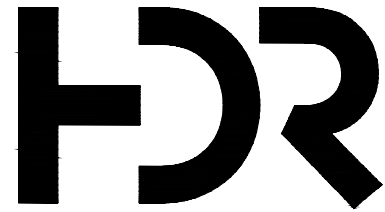

SUBMITTED BY:
PABLO LOPEZ-HILFIKER

DATE:
2/27/2024

REVIEWED BY:

LINE IS 1" AT
FULL SCALE



DATE:

PACKAGE #

SCALE:
H: 1"=20'; V: 1"=20'
FILENAME:
OMFS-M08-SWP401
CONTRACT No.:
AE-0030-17
DATE:
2/27/2024

SOUND TRANSIT
PRELIMINARY ENGINEERING PLANS
OPERATIONS & MAINTENANCE FACILITY SOUTH

STRUCTURAL
SITE WALL E PLAN AND PROFILE
STA E 15+00 TO STA E 20+00


DRAWING No.:
M08-SWP404
FACILITY ID:
M08
SHEET No.:
REV:

MATCHLINE: STA E 20+00
SEE DWG M08-SWP404


MATCHLINE: STA E 25+00
SEE DWG M08-SWP406

GENERAL NOTE:

1. FALL PROTECTION RAILING AND MOMENT SLAB TRAFFIC BARRIER NOT SHOWN. SEE SHEET M08-SWD001 FOR DETAILS.

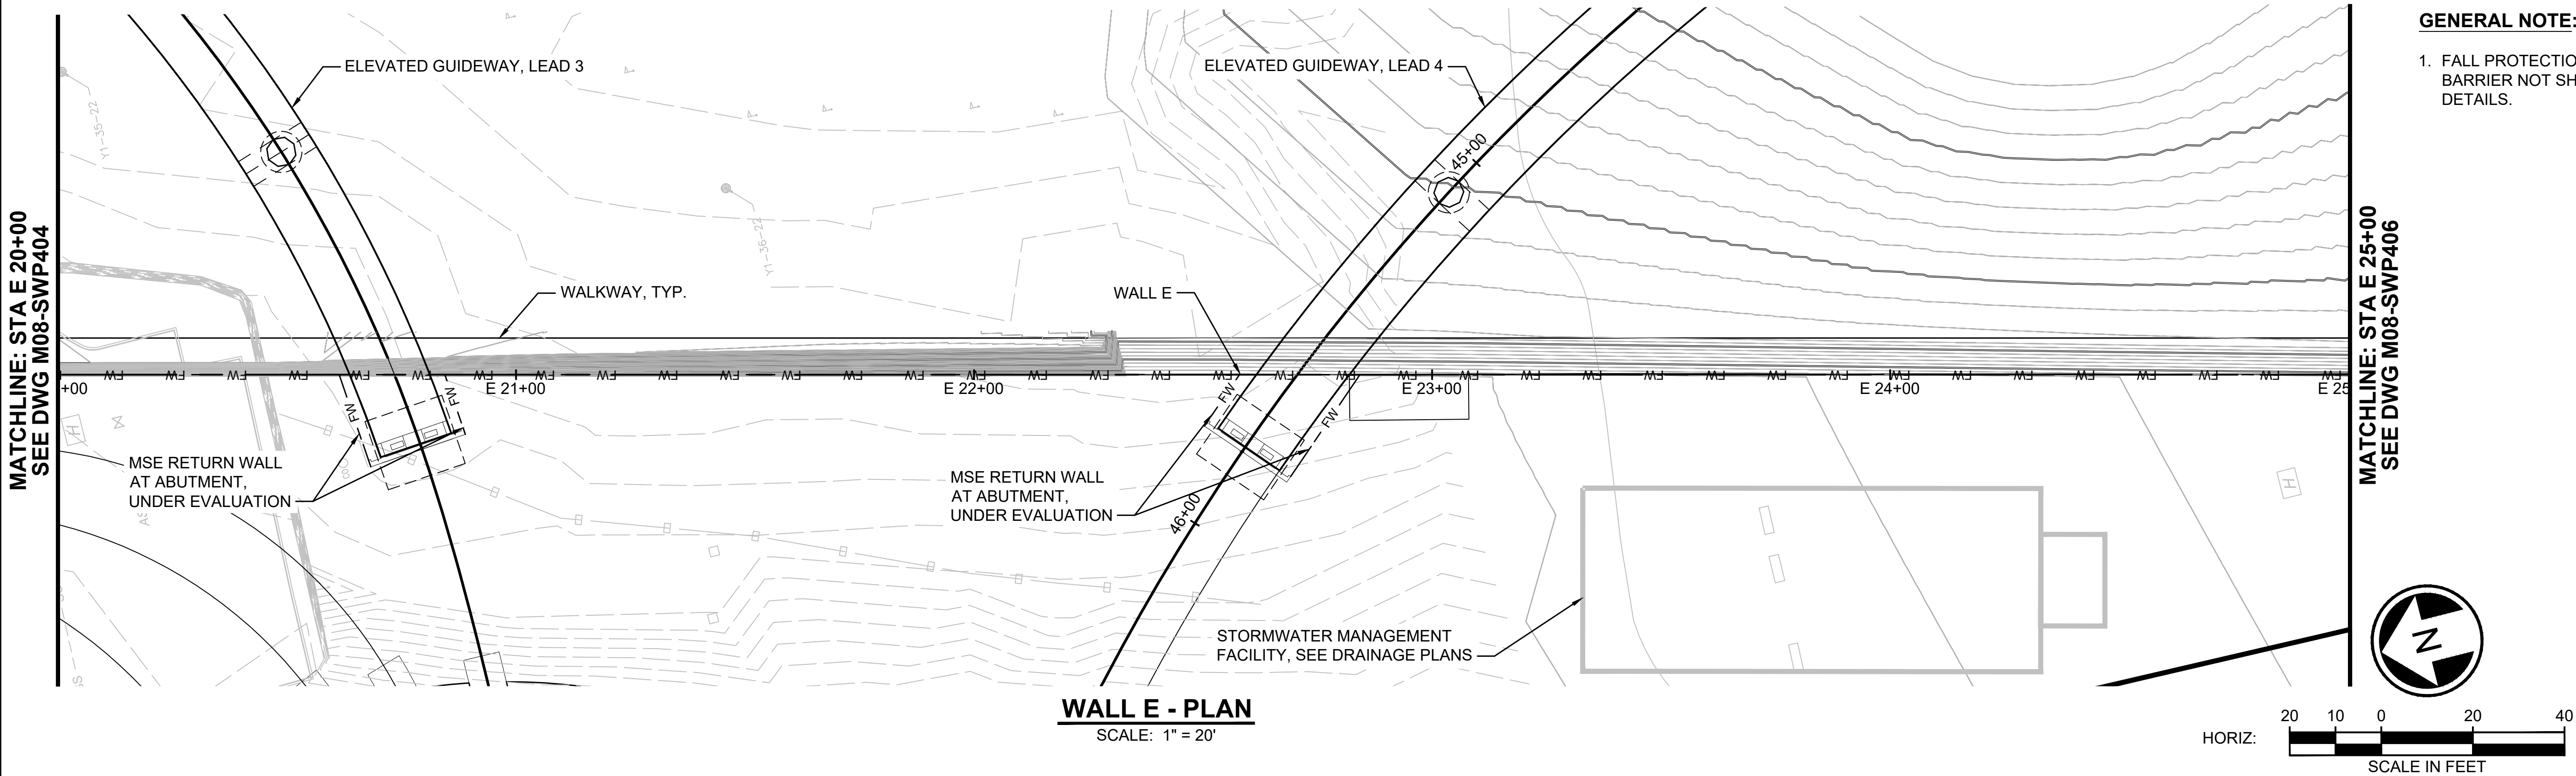

WALL E - PLAN
SCALE: 1" = 20'

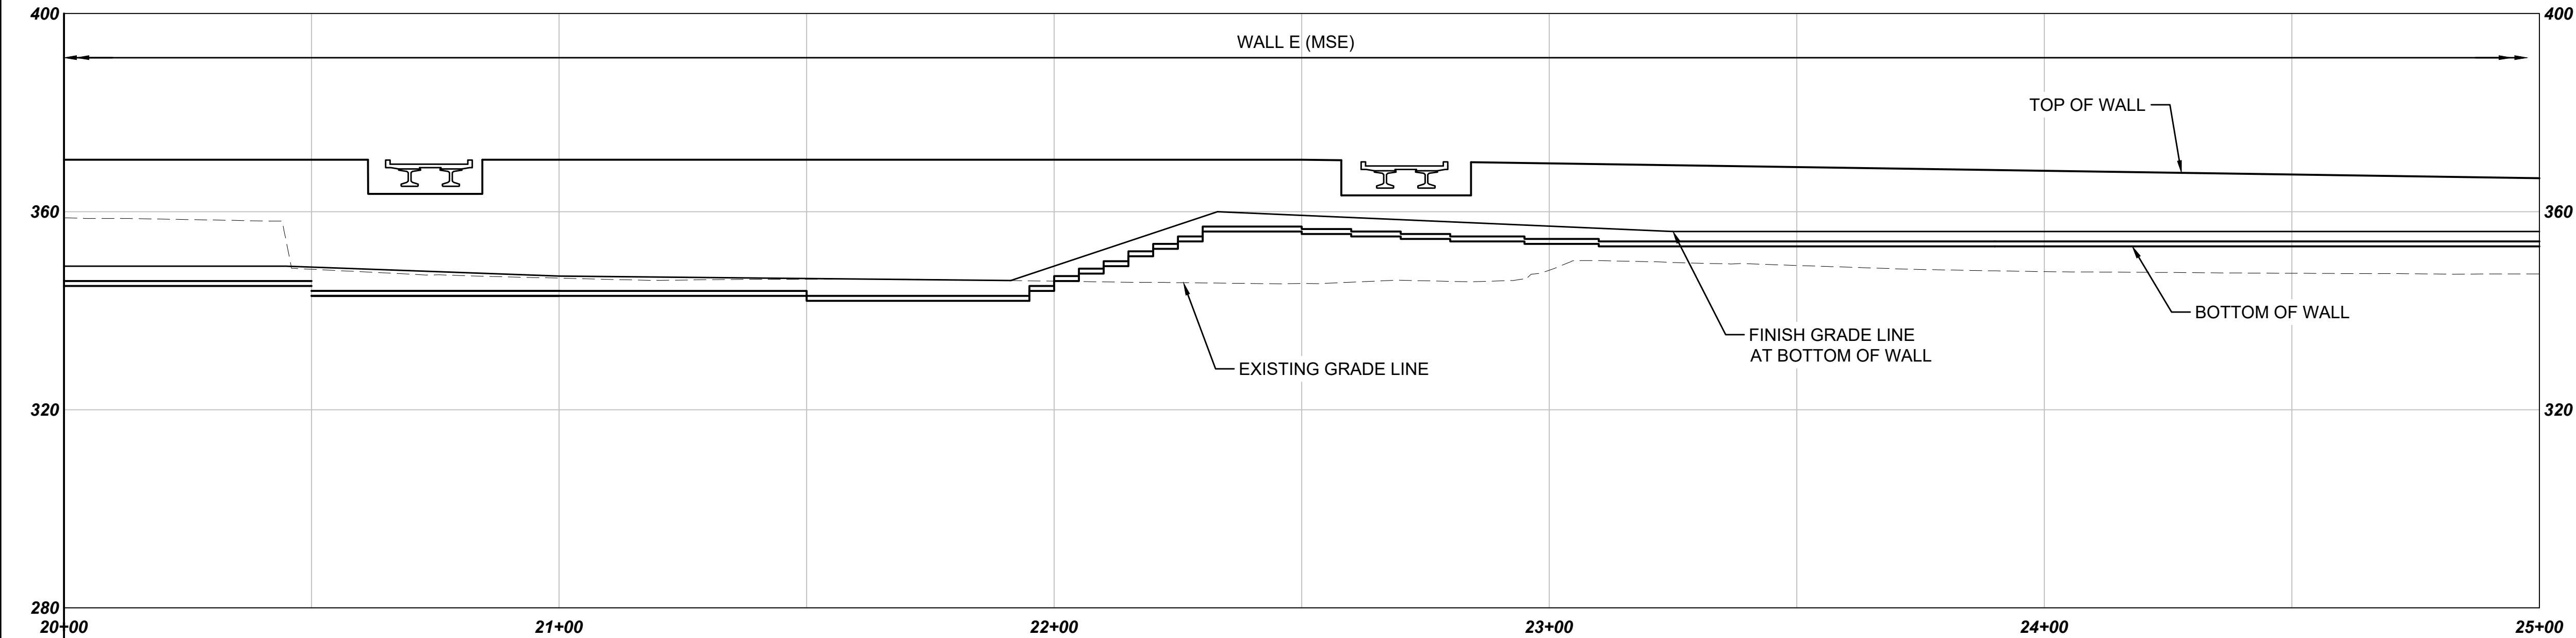


WALL E - PROFILE
SCALE: H: 1" = 20', V: 1"=20'

NOT FOR
CONSTRUCTION


Refer to the plan set COVER drawing
for disclaimers regarding this drawing.

for disclaimers regarding this drawing.										AHJ:										PACKAGE #									
REFERENCE CONCEPT DRAWINGS										DESIGNED BY: B. ROGERS										BRANDY ROGERS STATE OF WASHINGTON PROFESSIONAL ENGINEER 145420 REGISTERED PRELIMINARY HDR SUBMITTED BY: PABLO LOPEZ-HILFIKER DATE: 2/27/2024 REVIEWED BY: DATE: LINE IS 1" AT FULL SCALE ST SOUNDTRANSIT									
										DRAWN BY: A. VALENCIA																			
										CHECKED BY: P.LI																			
										APPROVED BY: B. ROGERS																			
										SCALE: H: 1"=20'; V: 1"=20'																			
FILENAME: OMFS-M08-SWP401										SOUND TRANSIT PRELIMINARY ENGINEERING PLANS OPERATIONS & MAINTENANCE FACILITY SOUTH STRUCTURAL SITE WALL E PLAN AND PROFILE STA E 20+00 TO STA E 25+00										DRAWING No.: M08-SWP405									
CONTRACT No.: AE-0030-17																				FACILITY ID: M08									
DATE: 2/27/2024																				SHEET No.: REV:									
No.	DATE	DSN	CHK	APP	REVISION																								

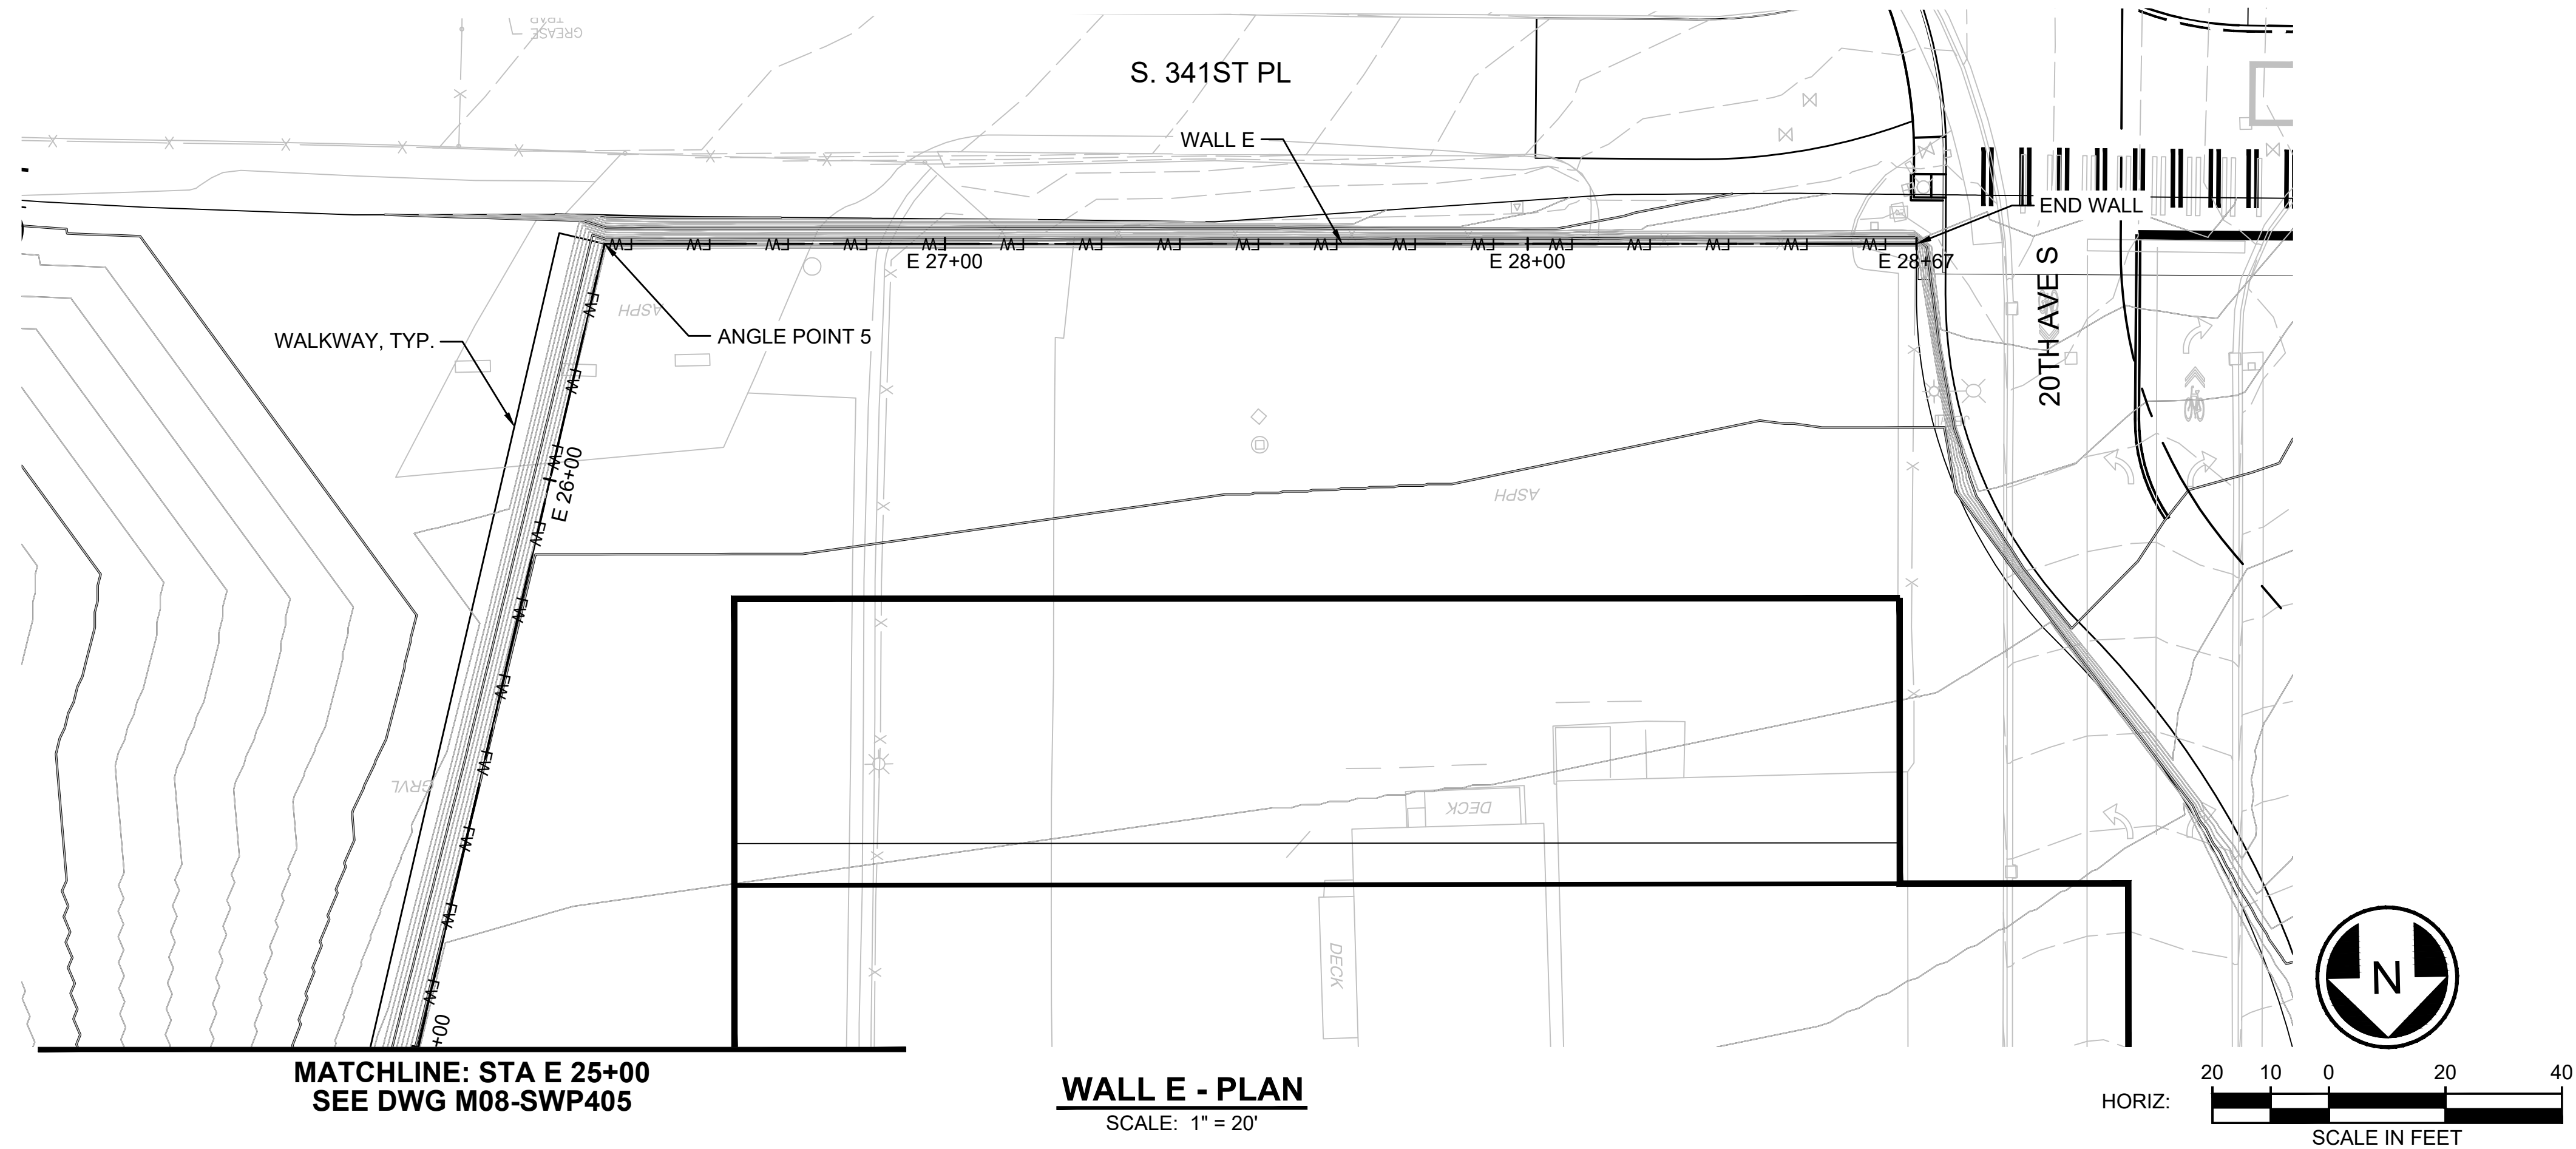

GENERAL NOTE:


1. MOMENT SLAB TRAFFIC BARRIER NOT SHOWN. SEE SHEET M08-SWD001 FOR DETAILS.

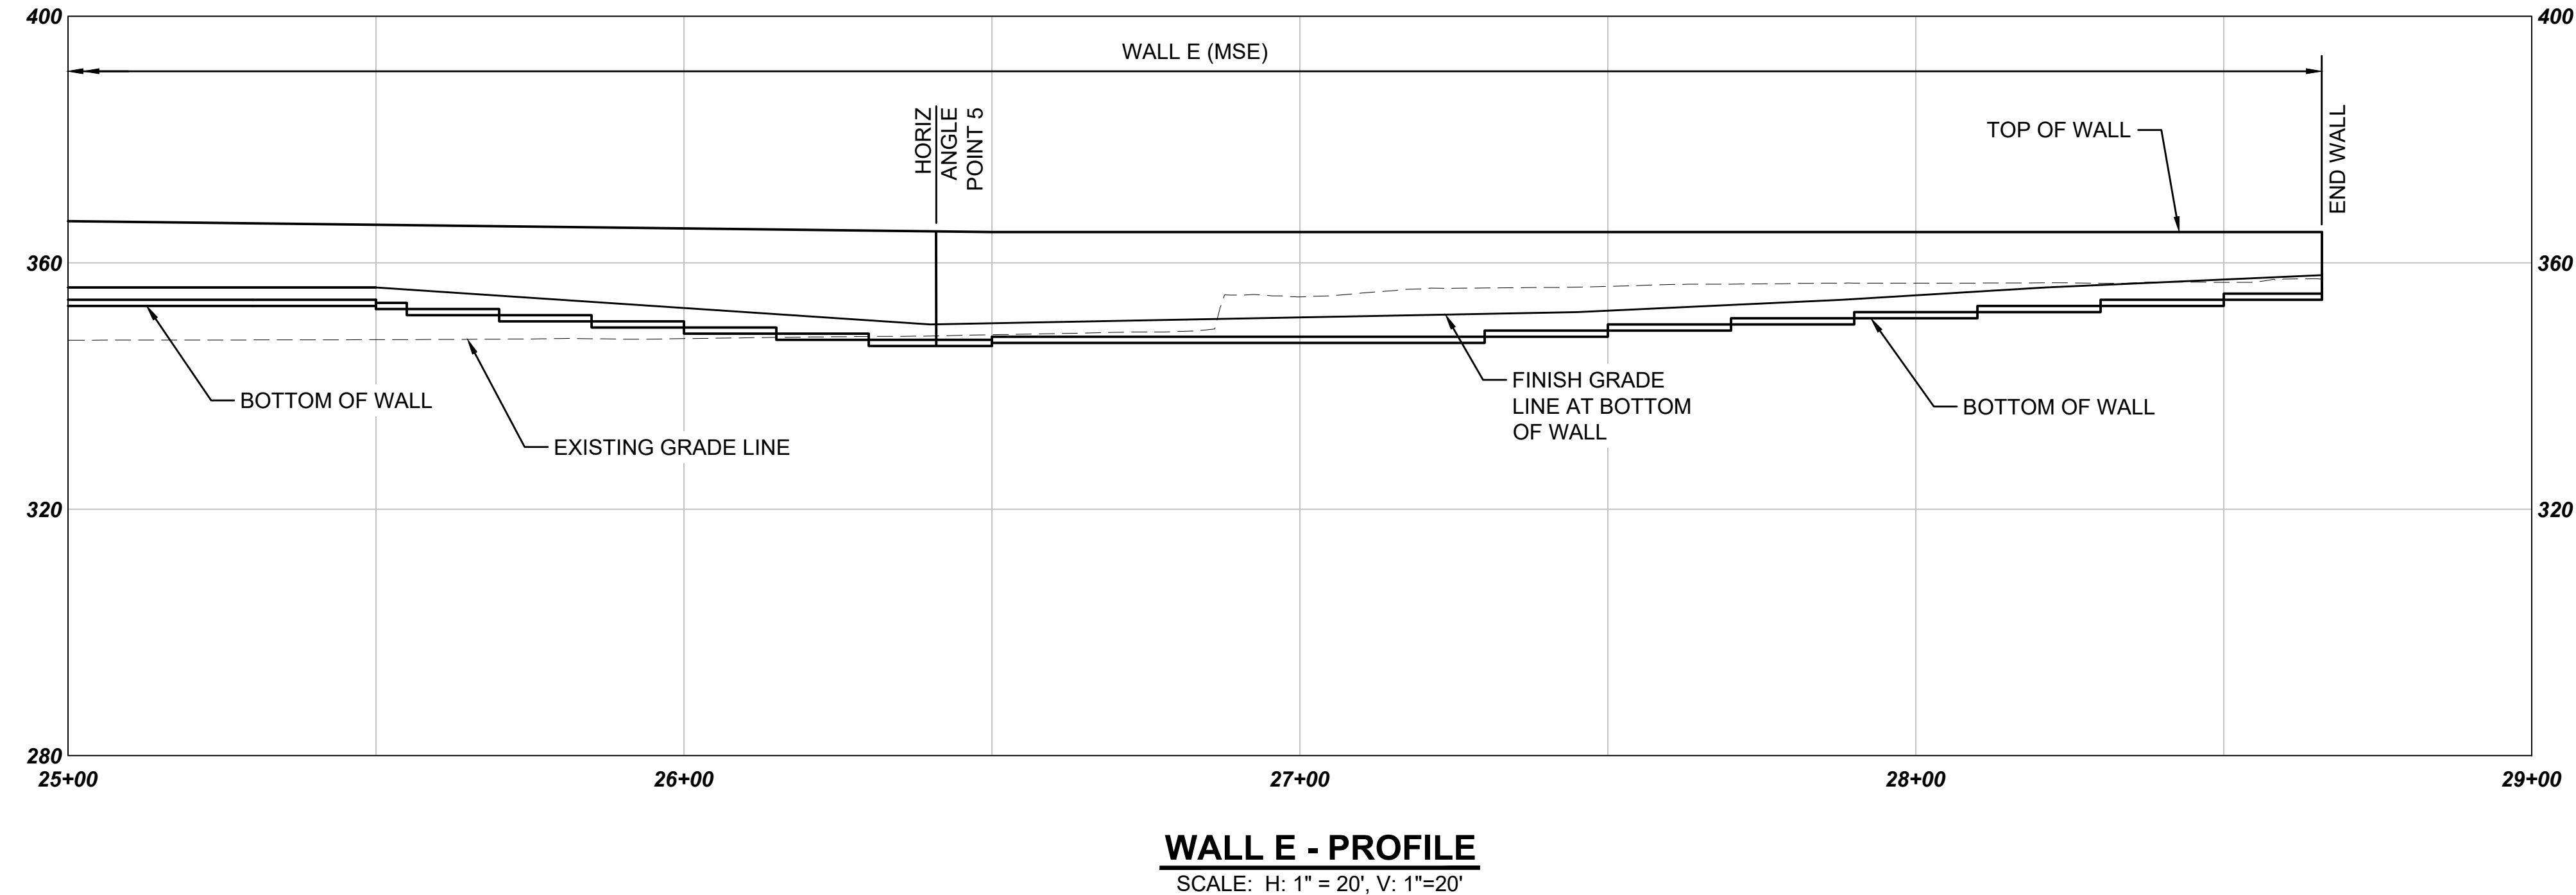




Refer to the plan set COVER drawing for disclaimers regarding this drawing.

NOT FOR CONSTRUCTION

for disclaimers regarding this drawing.										AHJ:										PACKAGE #	
REFERENCE CONCEPT DRAWINGS										DESIGNED BY: B. ROGERS					PRELIMINARY   LINE IS 1" AT FULL SCALE 										SCALE: H: 1"=20'; V: 1"=20'					SOUND TRANSIT PRELIMINARY ENGINEERING PLANS OPERATIONS & MAINTENANCE FACILITY SOUTH										DRAWING No.: M08-SWP406	
										DRAWN BY: A. VALENCIA															FILENAME: OMFS-M08-SWP401															FACILITY ID: M08	
										CHECKED BY: P.LI															CONTRACT No.: AE-0030-17															SHEET No.: REV:	
										APPROVED BY:															DATE:															REVIEWED BY:					DATE:	
										B. ROGERS															PABLO LOPEZ-HILFIKER															2/27/2024										2/27/2024	
No.	DATE	DSN	CHK	APP	REVISION	

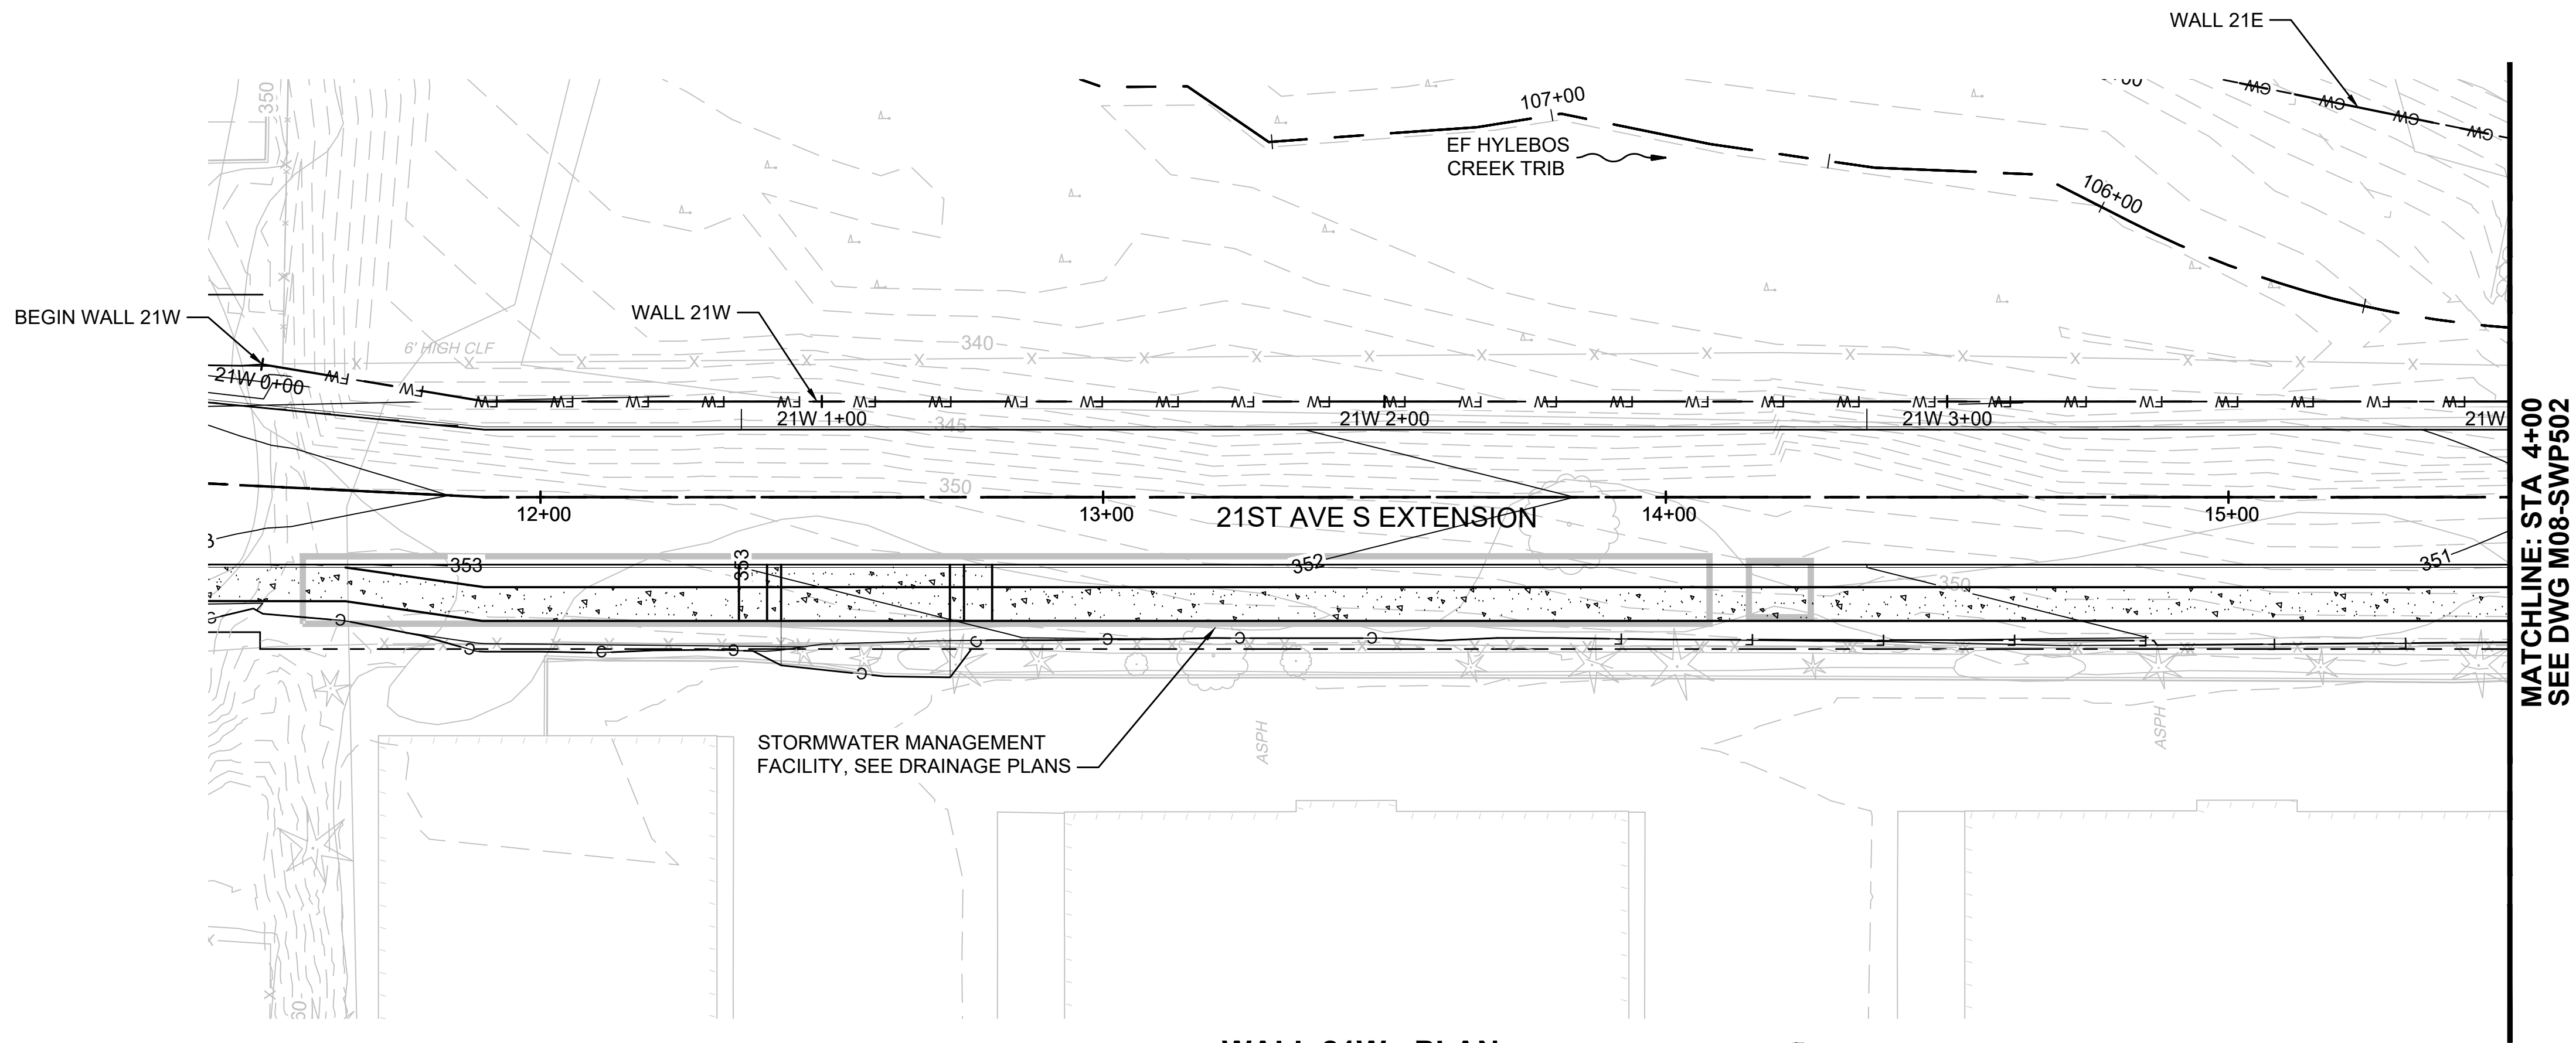

WALL 21W - PLAN
SCALE: 1" = 20'

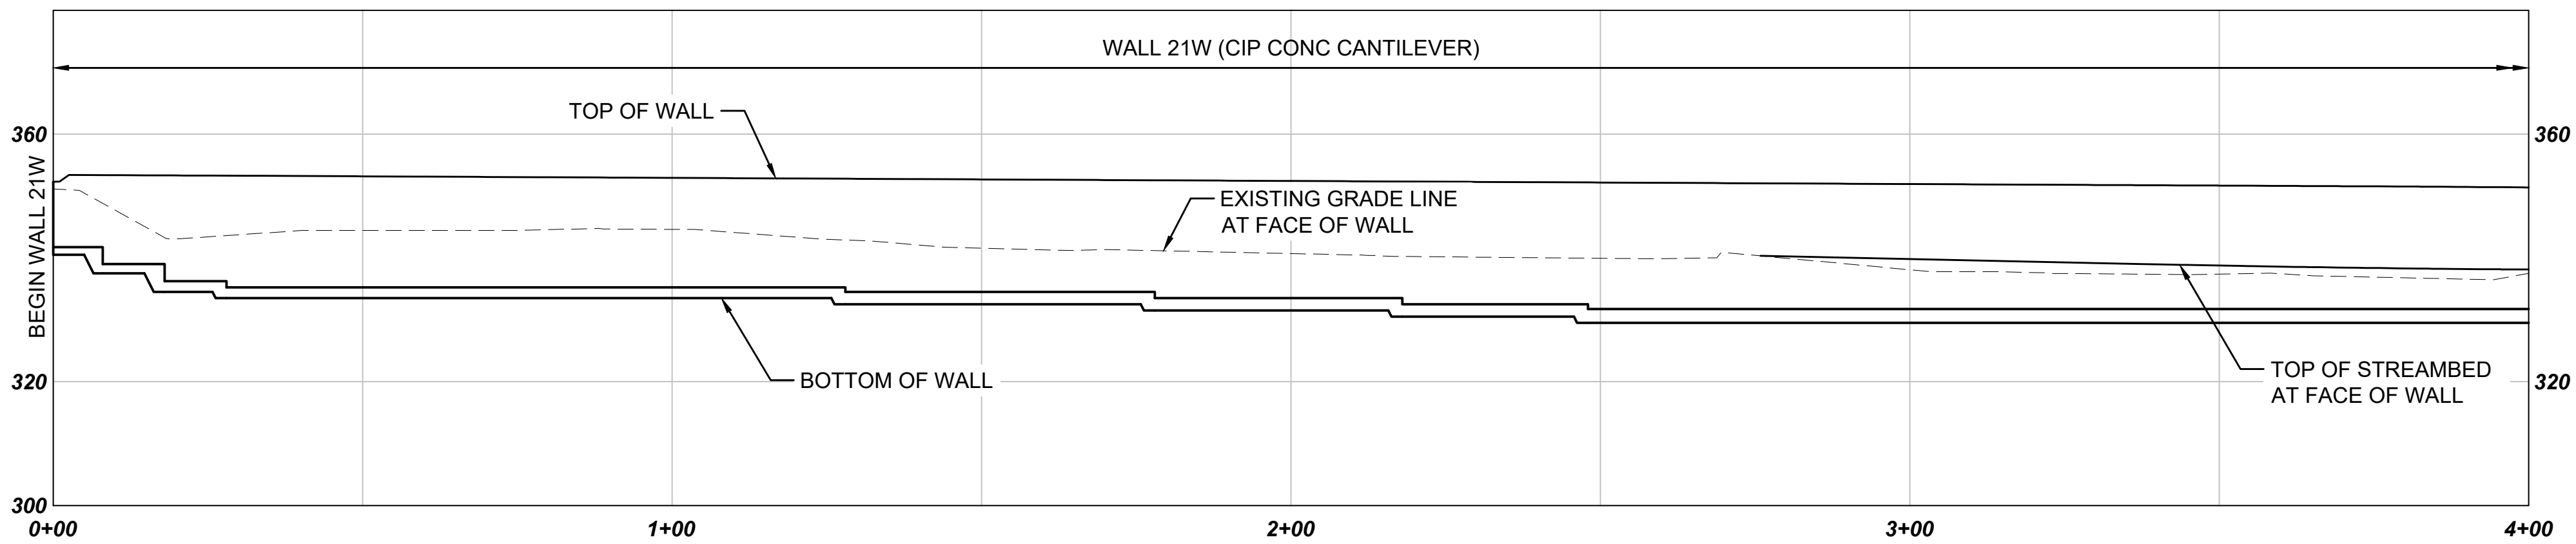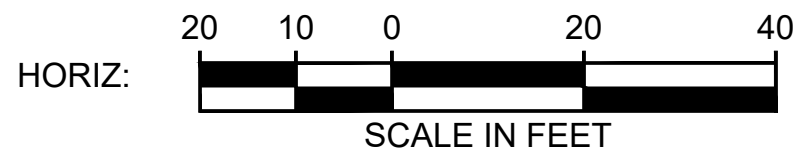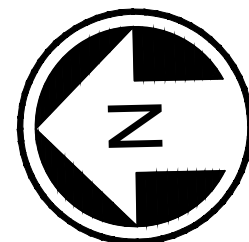

WALL 21W - PROFILE
SCALE: H: 1" = 20', V: 1" = 20'

- GENERAL NOTE:**
- 1. BOTTOM OF WALL ELEVATION TBD, PENDING SCOUR ANALYSIS.
 - 2. CONCRETE TRAFFIC BARRIER NOT SHOWN. SEE SHEET M08-SWD010 FOR DETAILS.



NOT FOR
CONSTRUCTION

Refer to the plan set COVER drawing
for disclaimers regarding this drawing.

REFERENCE CONCEPT DRAWINGS

No.	DATE	DSN	CHK	APP	REVISION

DESIGNED BY:	K. MA
DRAWN BY:	A. VALENCIA
CHECKED BY:	B. CLARK
APPROVED BY:	K. MA

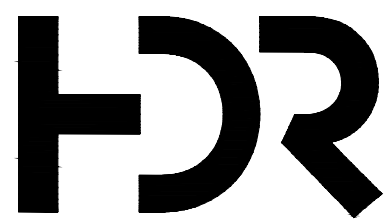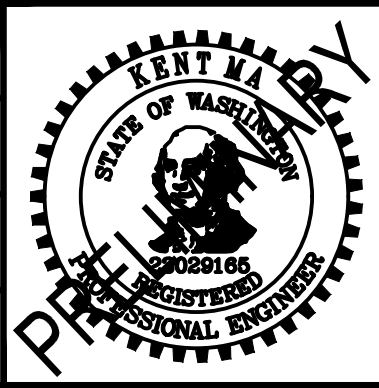

SUBMITTED BY:	DATE:	REVIEWED BY:
PABLO LOPEZ-HILFIKER	2/27/2024	

LINE IS 1" AT
FULL SCALE



DATE:
2/27/2024

PACKAGE #

SCALE:
H: 1"=20'; V: 1"=20'
FILENAME:
OMFS-M08-SWP501
CONTRACT No.:
AE-0030-17
DATE:
2/27/2024

SOUND TRANSIT
PRELIMINARY ENGINEERING PLANS
OPERATIONS & MAINTENANCE FACILITY SOUTH

STRUCTURAL
ROADWAY WALL 21W PLAN AND PROFILE
STA 21W 0+00 TO STA 21W 4+00

DRAWING No.:
M08-SWP501
FACILITY ID:
M08
SHEET No.:
REV:



02/26/24 | 12:36 AM | VALENALV
C:\PWORKING\WEST01\272718\OMFS-M08-SWP501.DWG

Refer to the plan set COVER drawing
for disclaimers regarding this drawing.

REFERENCE CONCEPT DRAWINGS

No.	DATE	DSN	CHK	APP	REVISION

DESIGNED BY:
K. MA
DRAWN BY:
A. VALENCIA
CHECKED BY:
B. CLARK
APPROVED BY:
K. MA

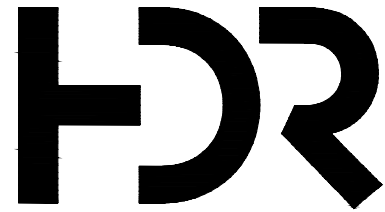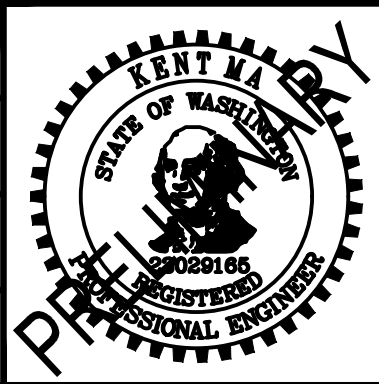

SUBMITTED BY:
PABLO LOPEZ-HILFIKER

DATE:
2/27/2024

REVIEWED BY:

LINE IS 1" AT
FULL SCALE



DATE:

PACKAGE


SCALE:
H: 1"=20'; V: 1"=20'
FILENAME:
OMFS-M08-SWP501
CONTRACT No.:
AE-0030-17
DATE:
2/27/2024

SOUND TRANSIT
PRELIMINARY ENGINEERING PLANS
OPERATIONS & MAINTENANCE FACILITY SOUTH

STRUCTURAL
ROADWAY WALL 21W PLAN AND PROFILE
STA 21W 4+00 TO STA 21W 6+50




DRAWING No.:
M08-SWP502
FACILITY ID:
M08
SHEET No.: REV:

NOT FOR
CONSTRUCTION

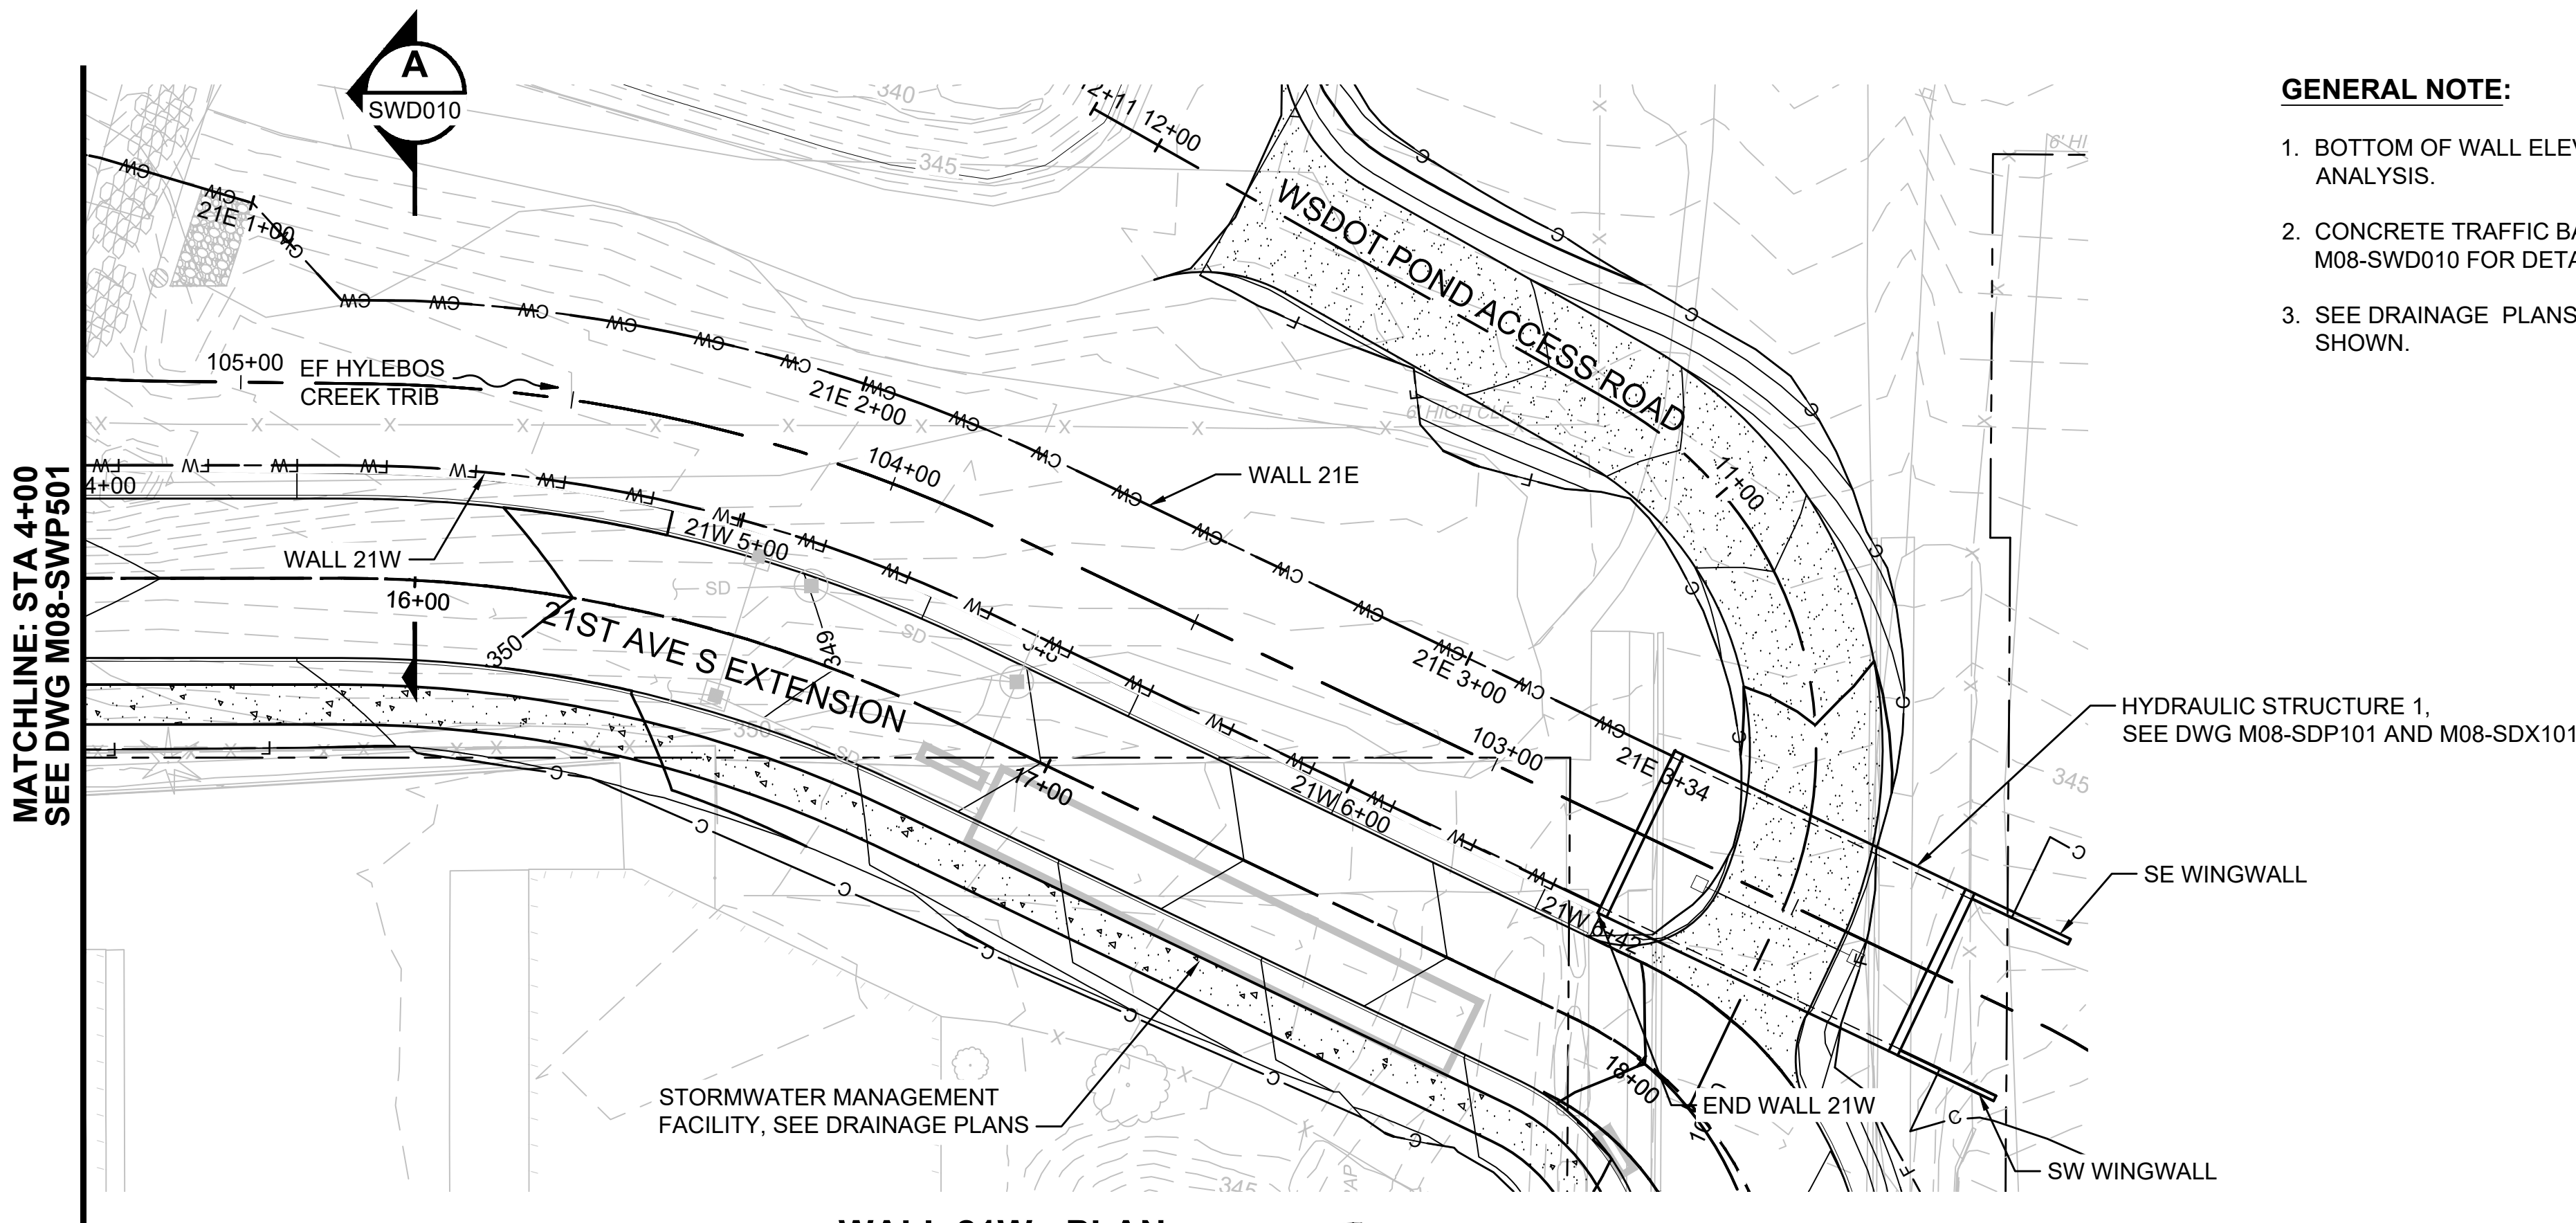


WALL 21W - PLAN

SCALE: 1" = 20'

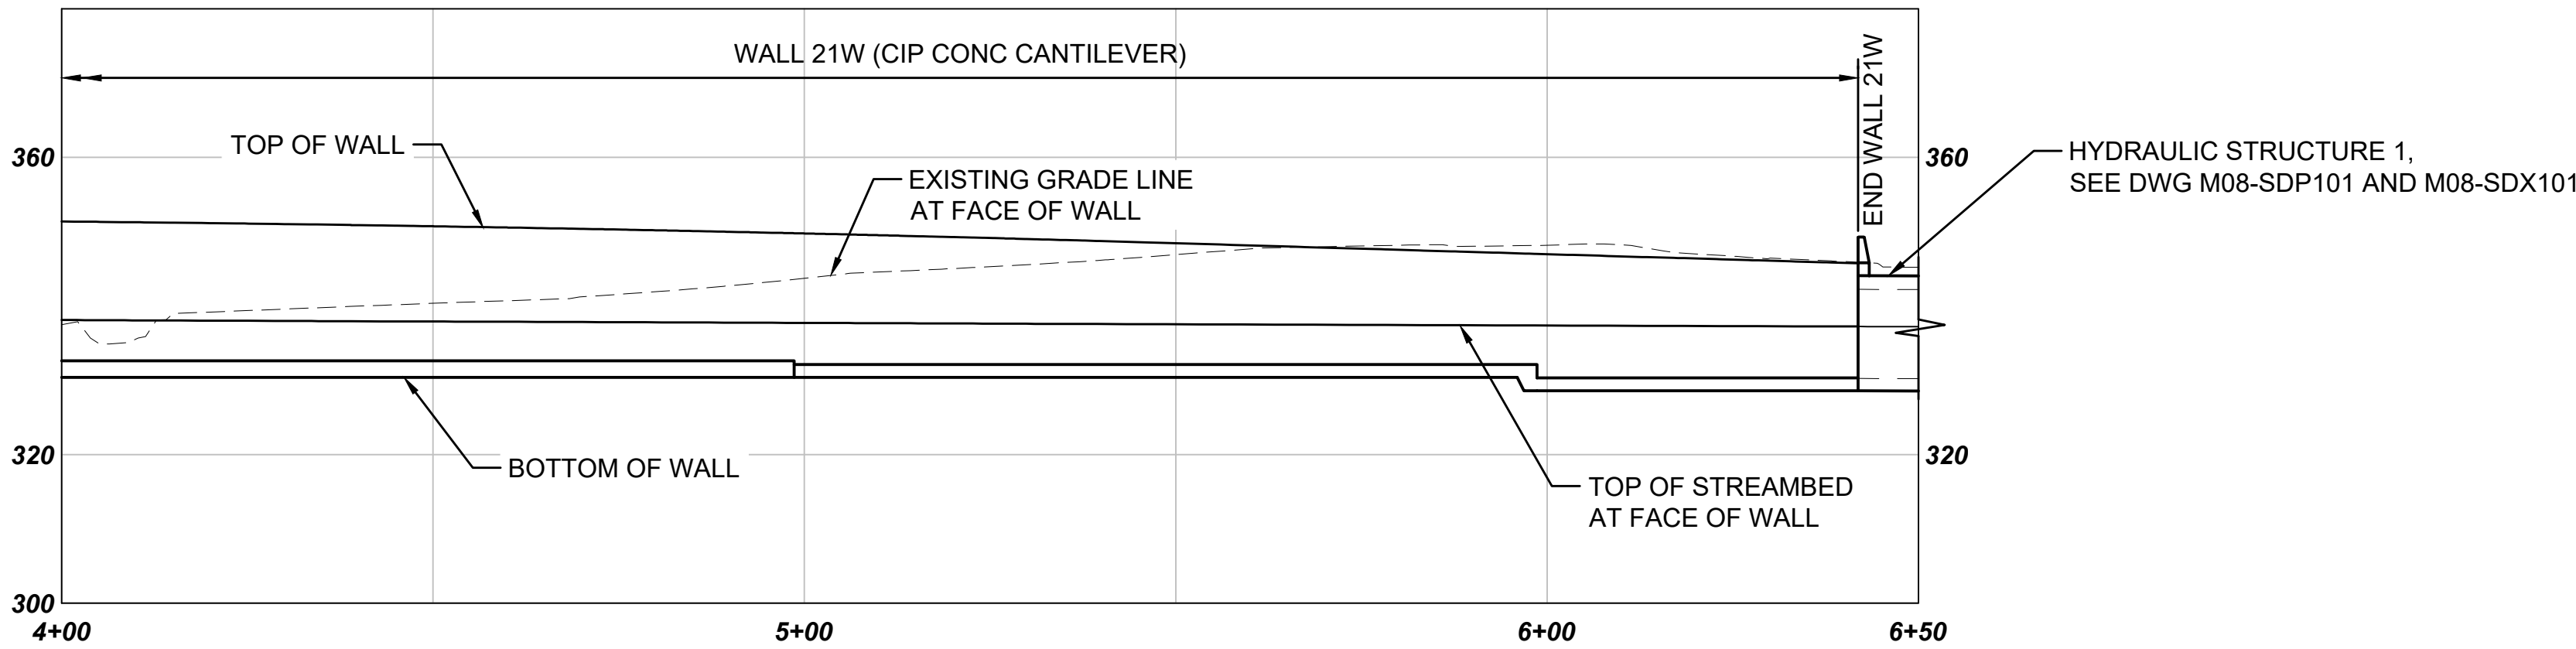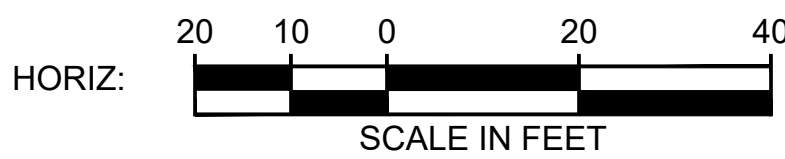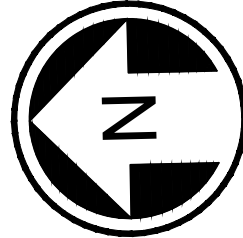


WALL 21W - PROFILE

SCALE: H: 1" = 20', V: 1"=20'

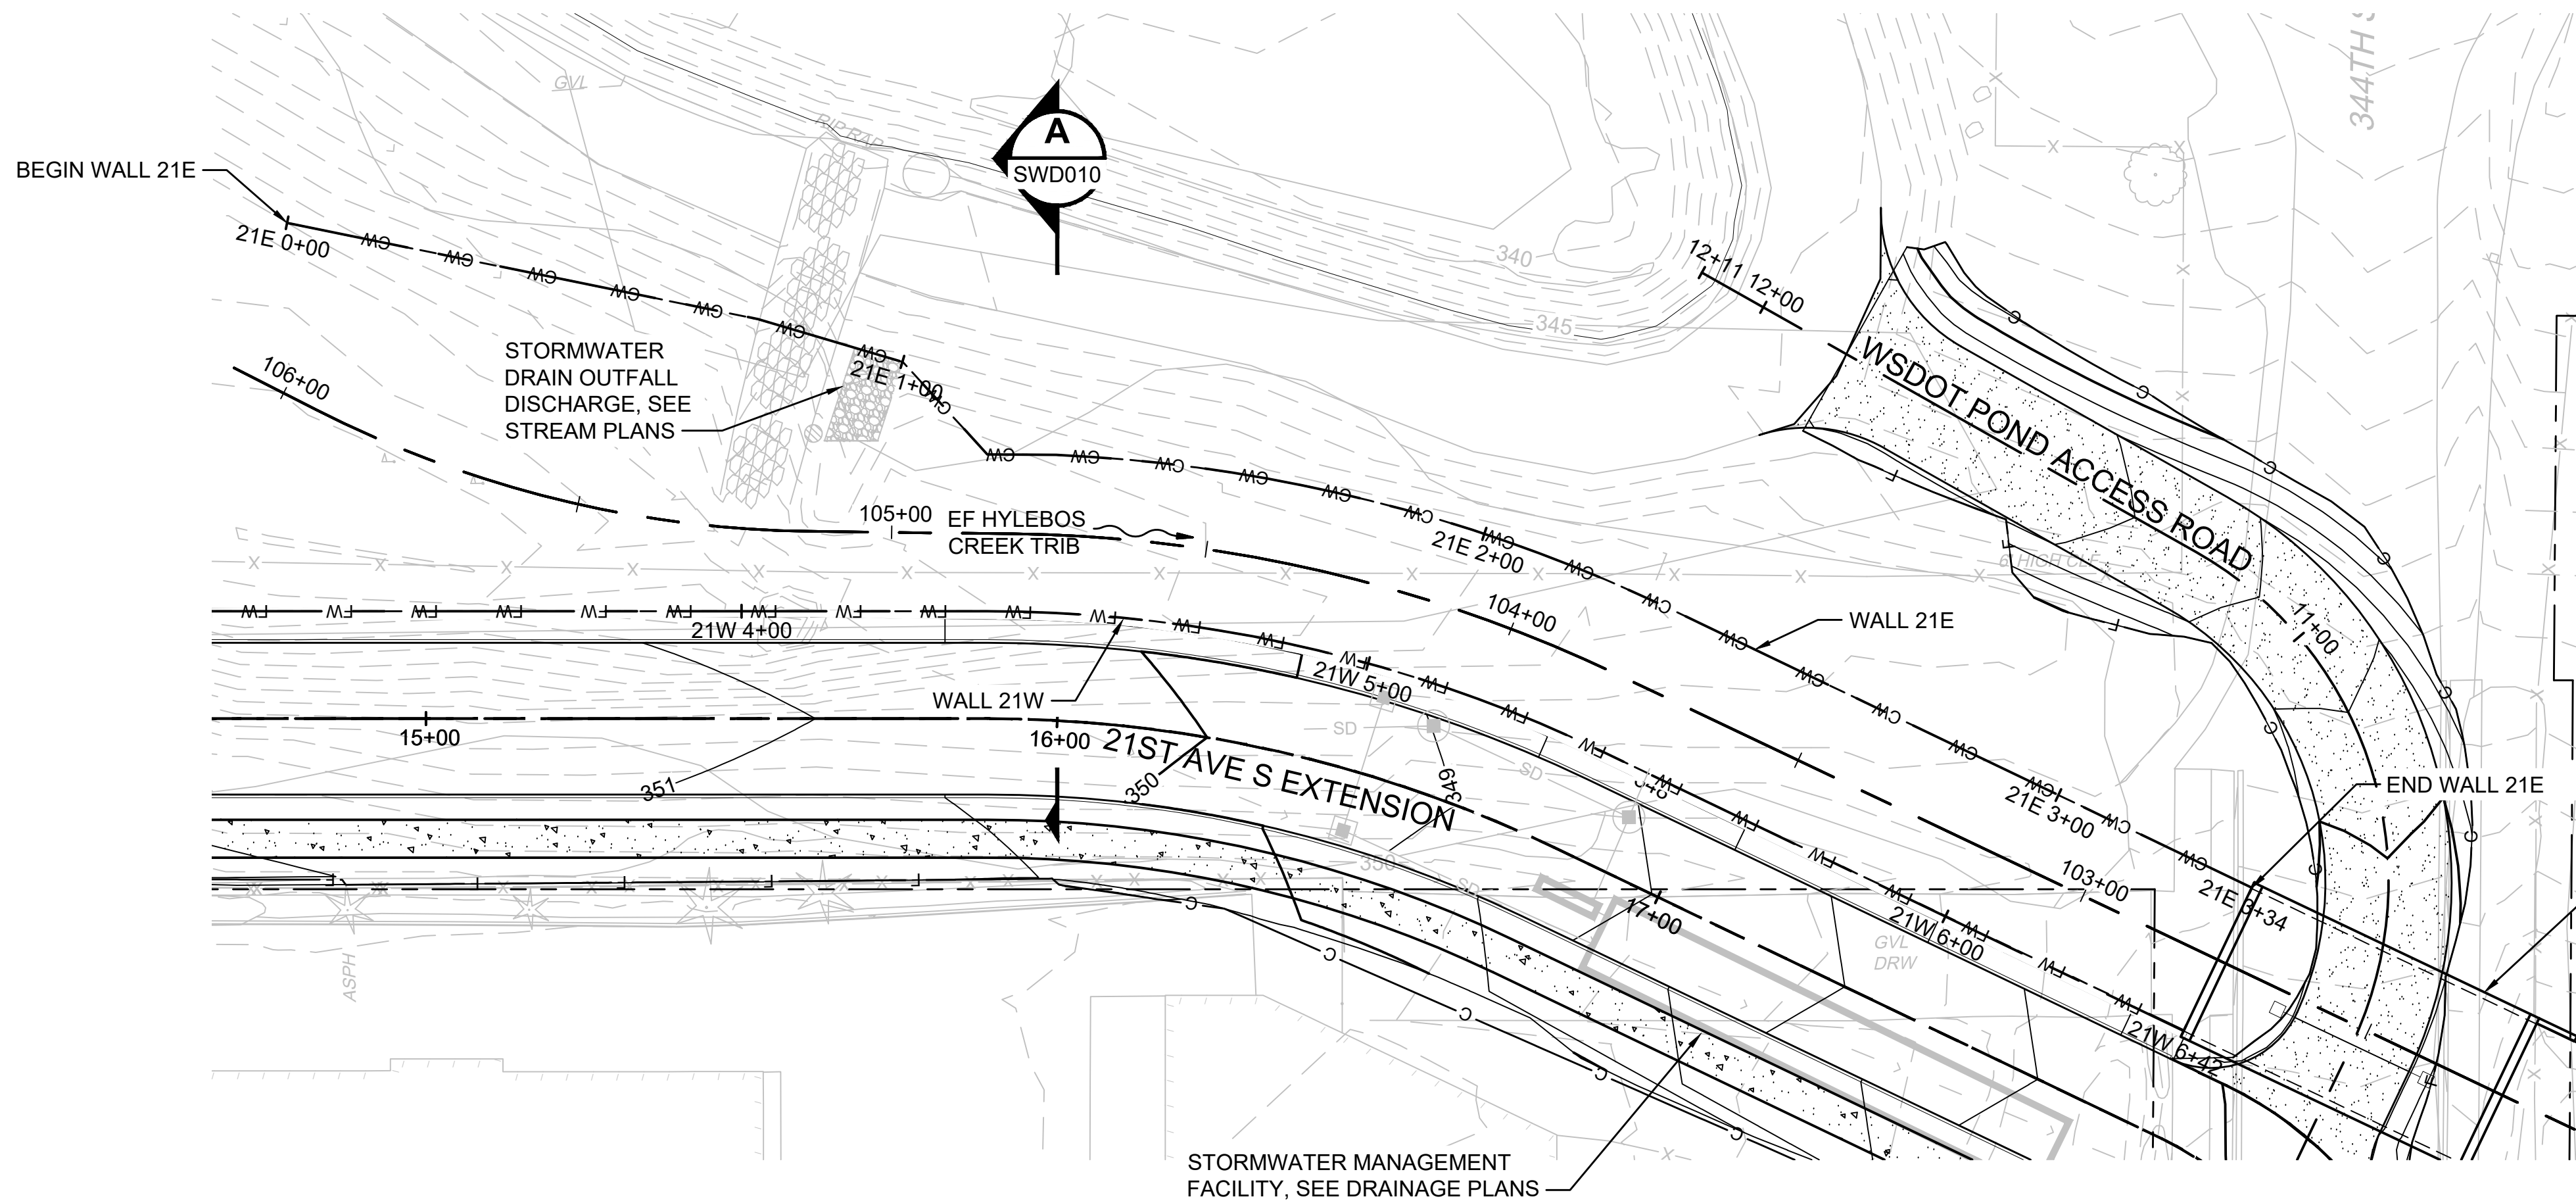

WALL 21E - PLAN
SCALE: 1" = 20'

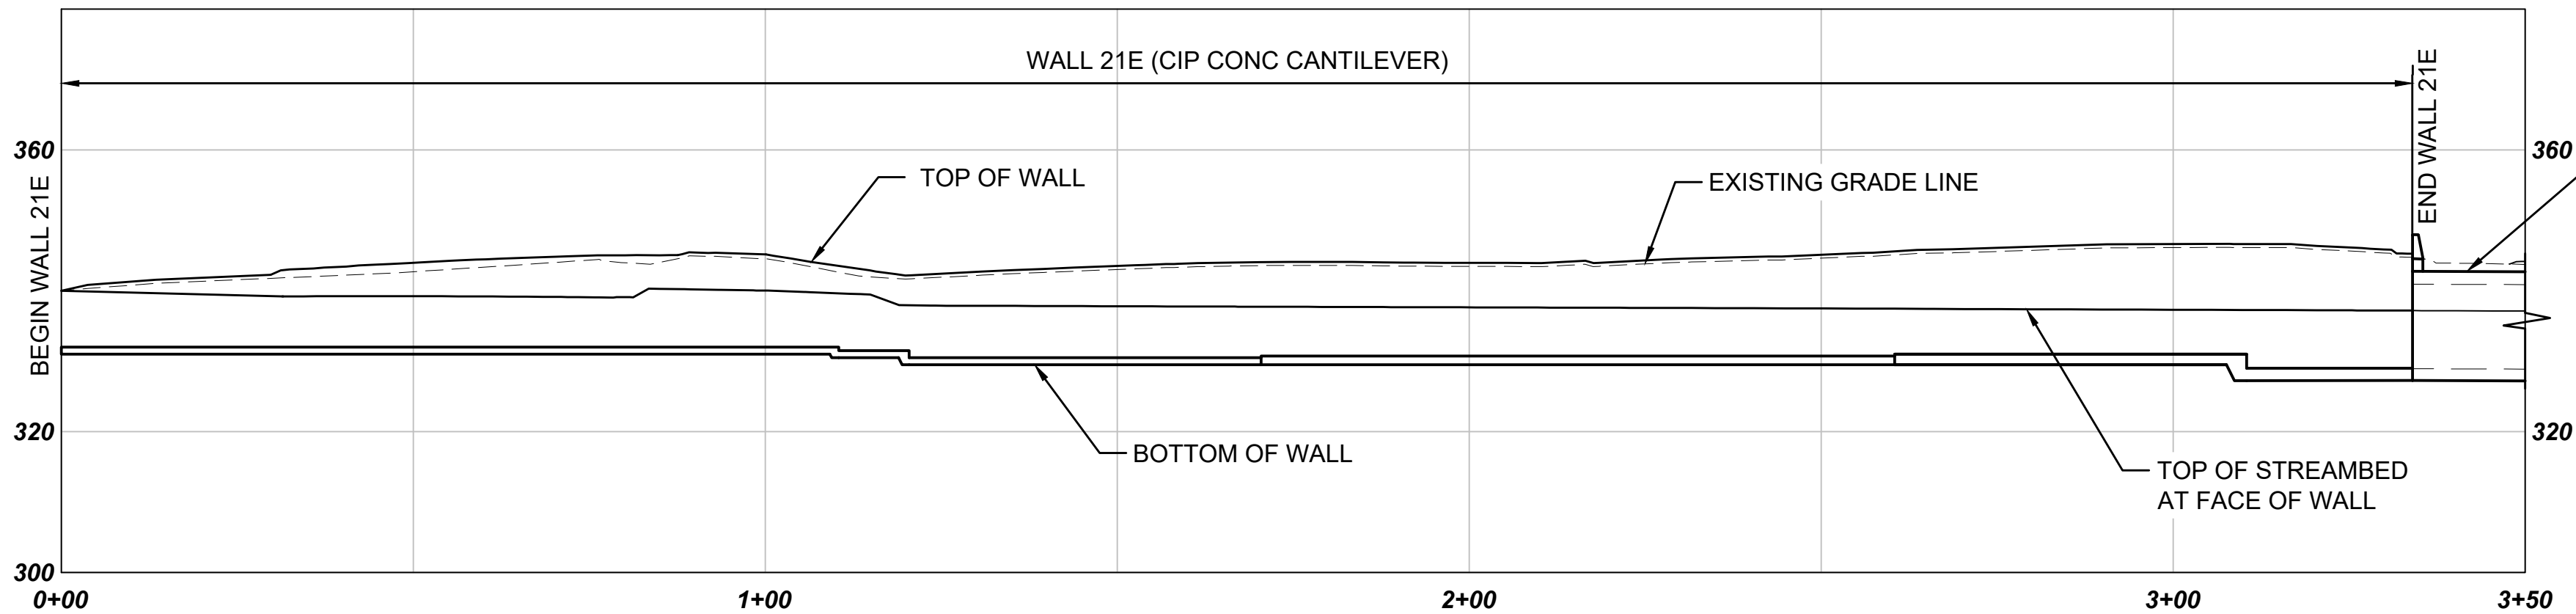

WALL 21E - PROFILE
SCALE: H: 1" = 20', V: 1" = 20'

- GENERAL NOTE:**
1. BOTTOM OF WALL ELEVATION TBD, PENDING SCOUR ANALYSIS.
 2. FALL PROTECTION RAILING NOT SHOWN. SEE SHEET M08-SWD010 FOR DETAILS.



HYDRAULIC STRUCTURE 1,
SEE DWG M08-SDP101 AND M08-SDX101

SE WINGWALL

NOT FOR
CONSTRUCTION

Refer to the plan set COVER drawing
for disclaimers regarding this drawing.

REFERENCE CONCEPT DRAWINGS

No.	DATE	DSN	CHK	APP	REVISION


DESIGNED BY:
K. MA

DRAWN BY:
A. VALENCIA

CHECKED BY:
B. CLARK

APPROVED BY:
K. MA

AHJ:

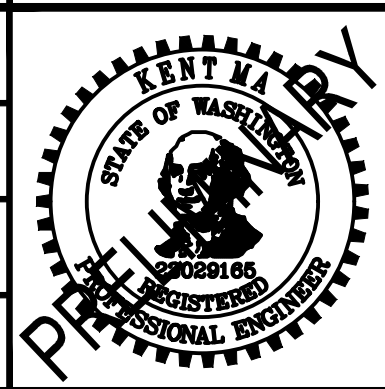

SUBMITTED BY:
PABLO LOPEZ-HILFIKER

DATE:
2/27/2024

REVIEWED BY:

LINE IS 1" AT
FULL SCALE



DATE:

PACKAGE #

SCALE:
H: 1"=20'; V: 1"=20'

FILENAME:
OMFS-M08-SWP501

CONTRACT No.:
AE-0030-17

DATE:
2/27/2024


SOUND TRANSIT
PRELIMINARY ENGINEERING PLANS
OPERATIONS & MAINTENANCE FACILITY SOUTH

STRUCTURAL
ROADWAY WALL 21E PLAN AND PROFILE
STA 21E 0+00 TO STA 21E 3+50


DRAWING No.:
M08-SWP503

FACILITY ID:
M08


SHEET No.: REV:

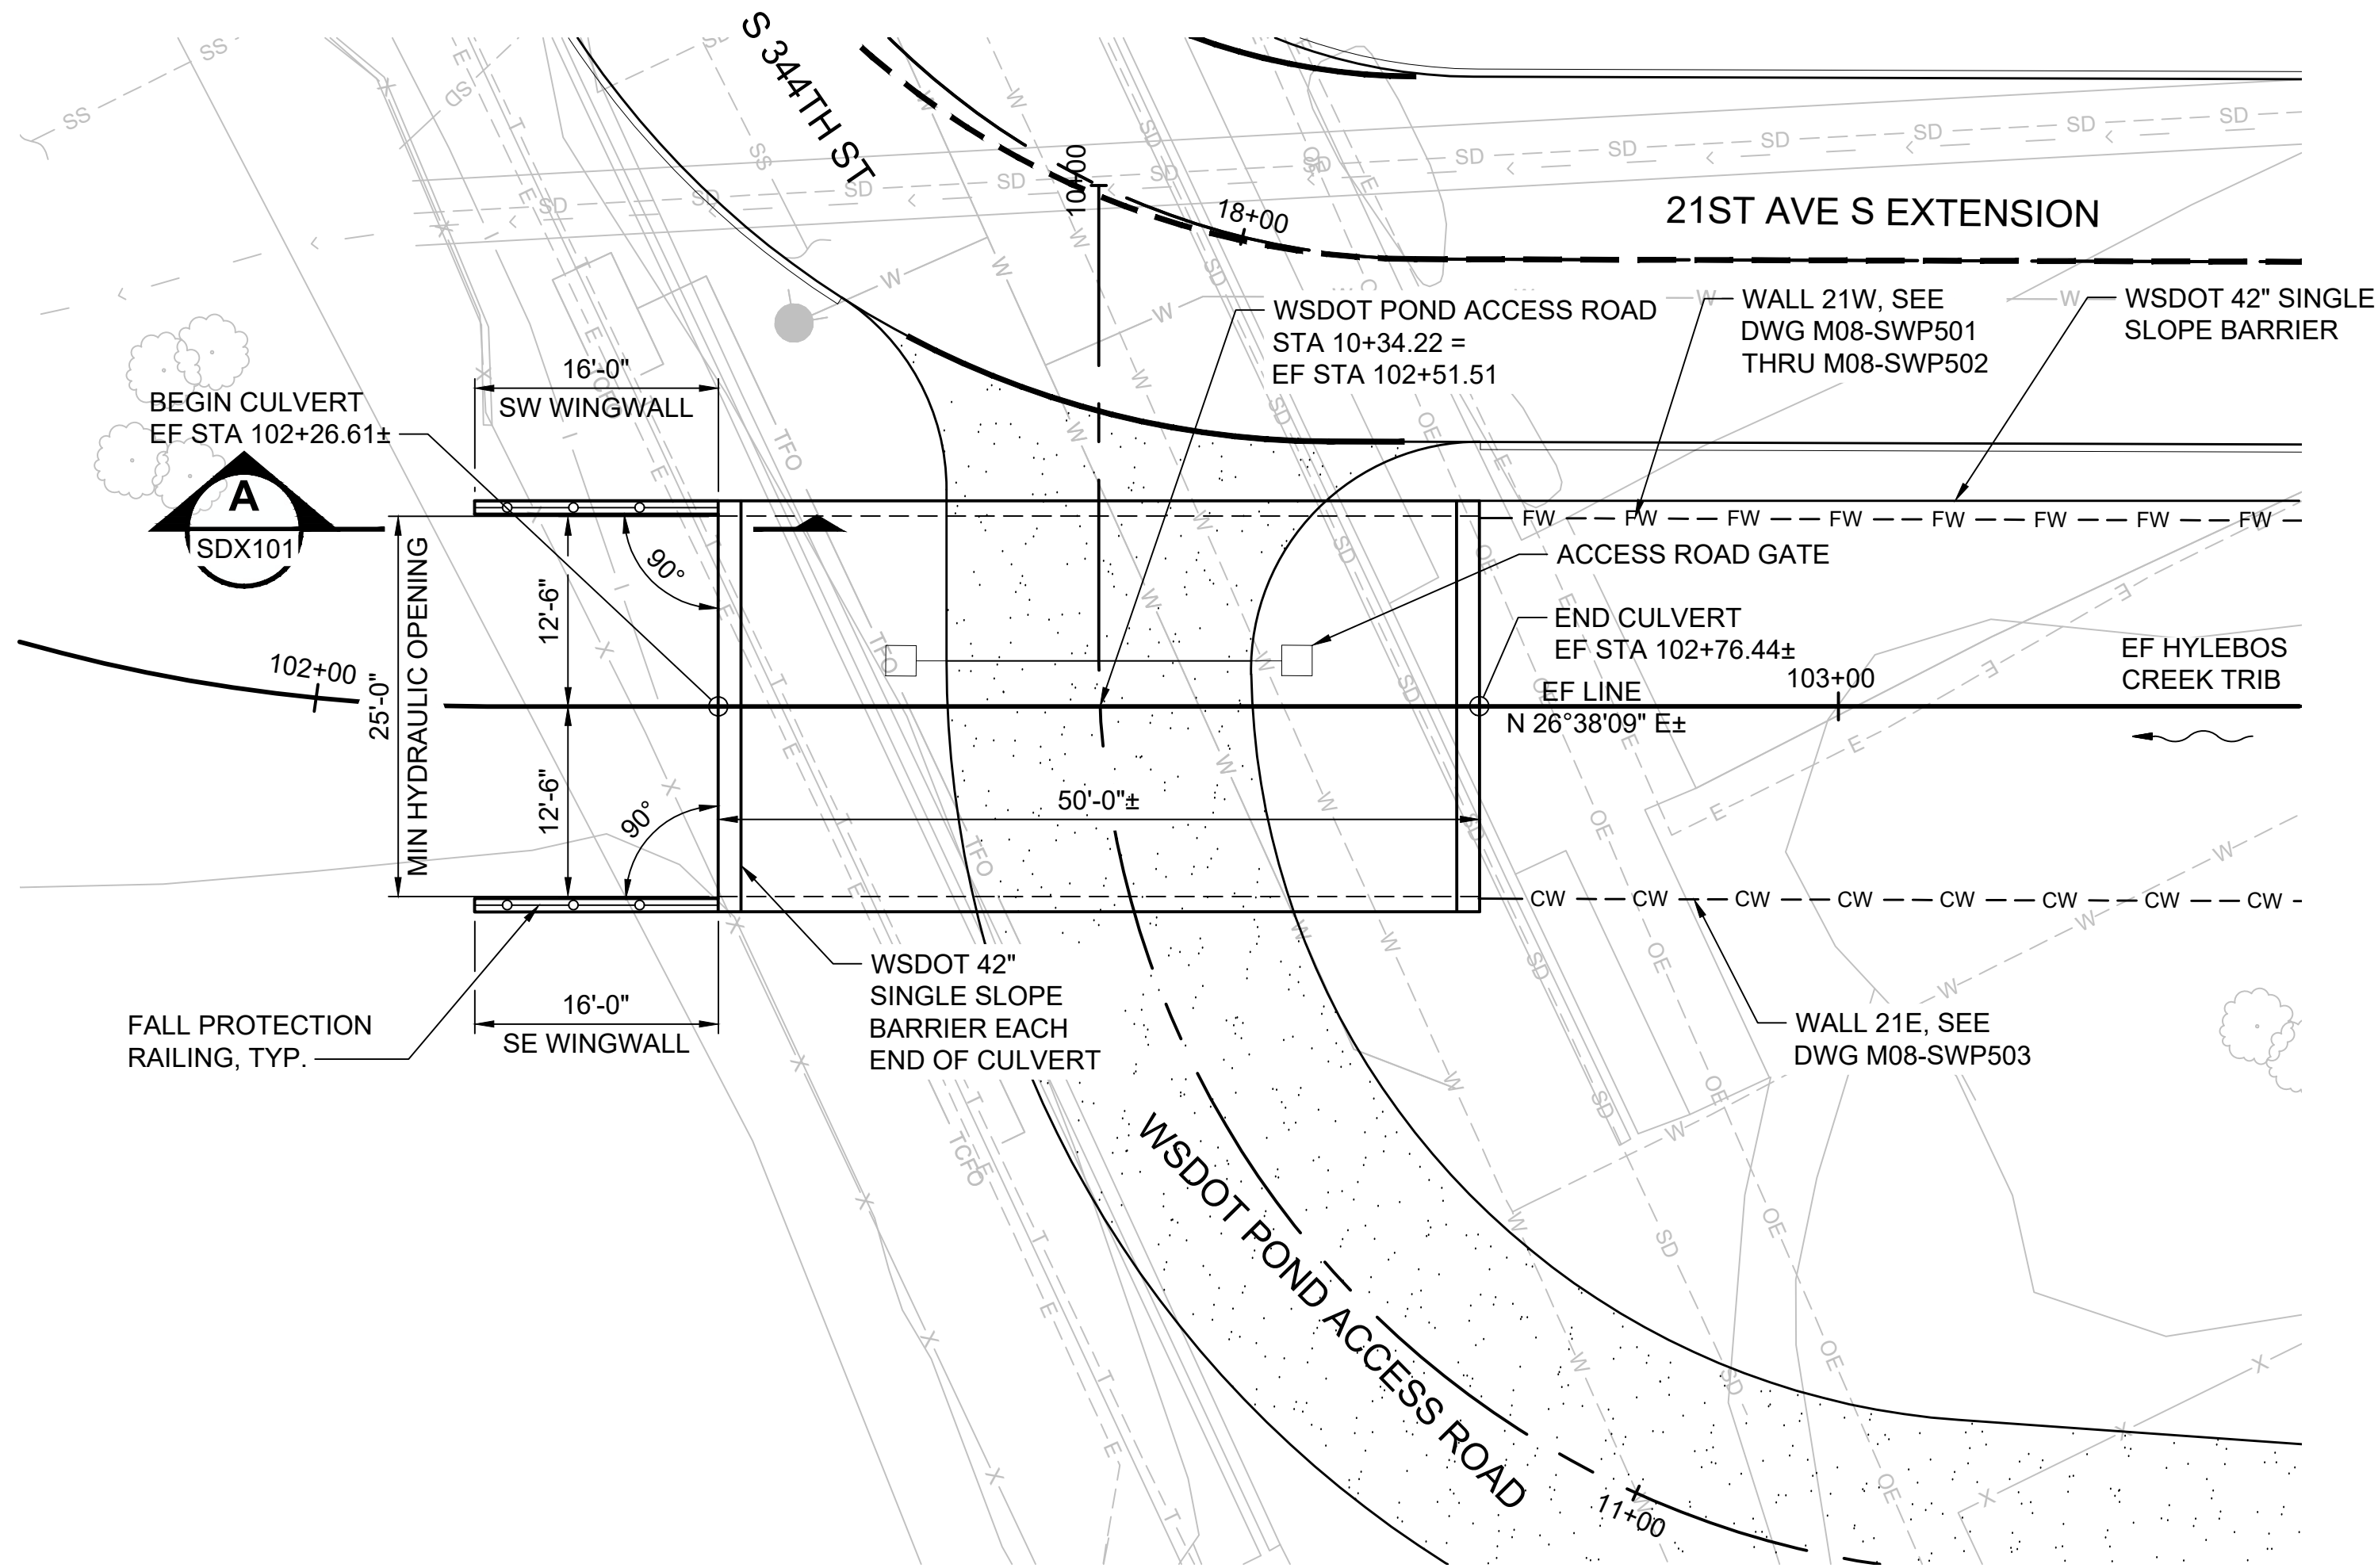


PLAN
SCALE: 1" = 10'
BEARING OF THE
CULVERT IS N 26°38'09" E±

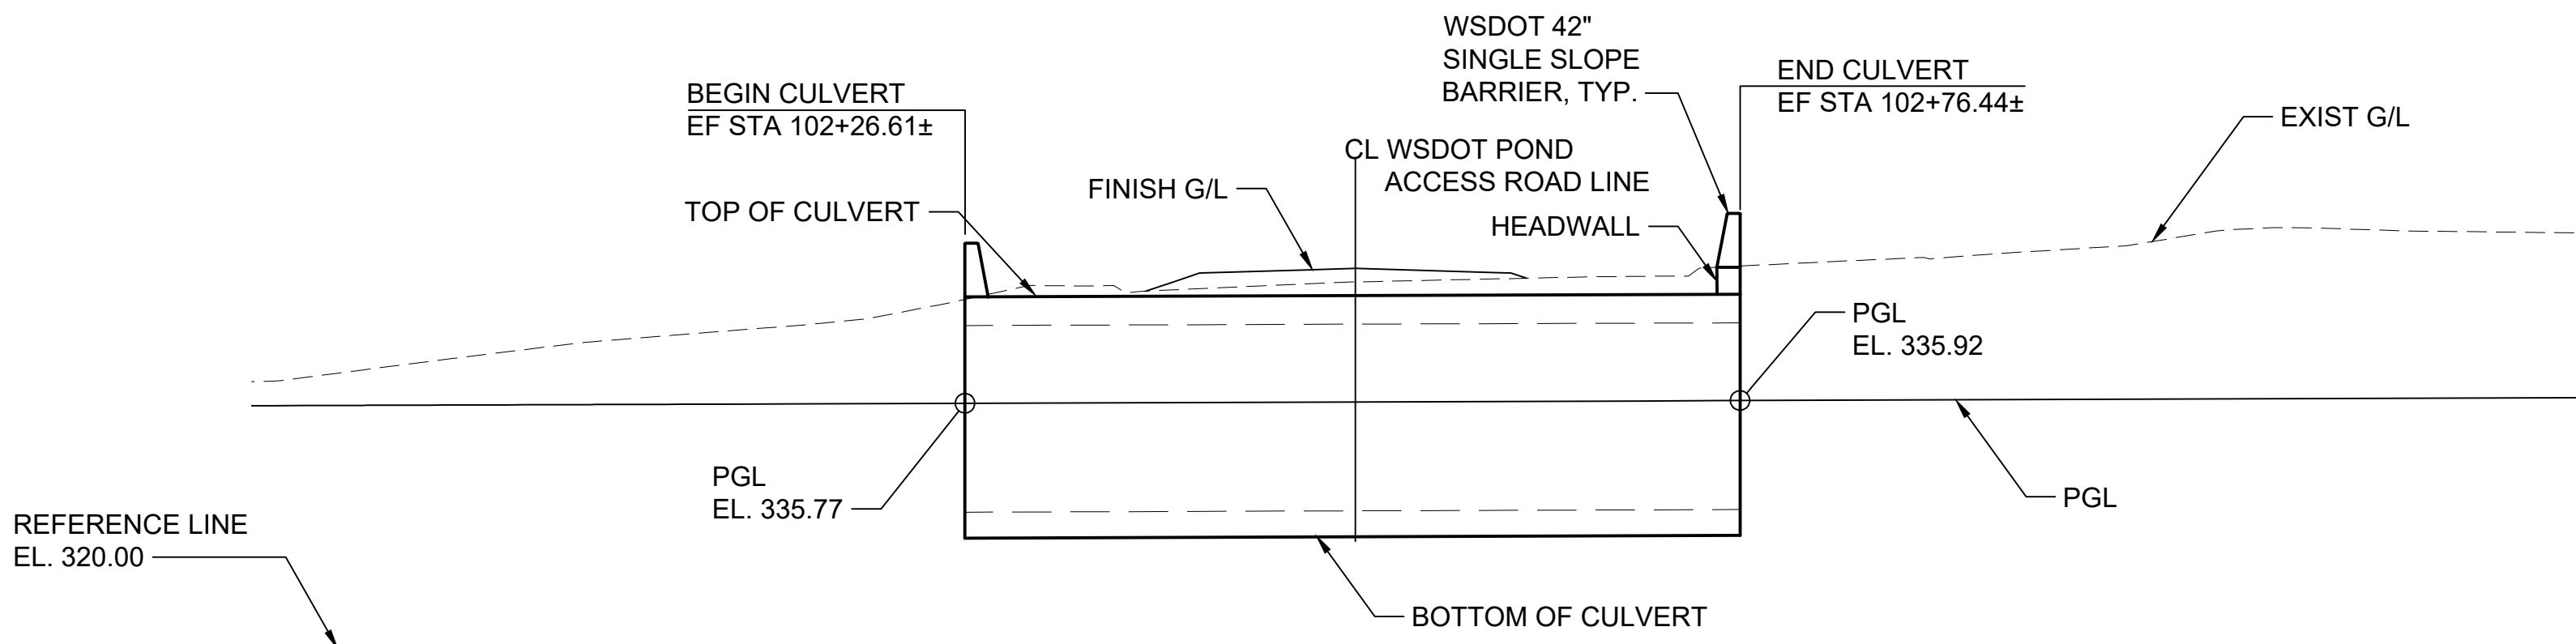

ELEVATION
SCALE: 1" = 10'

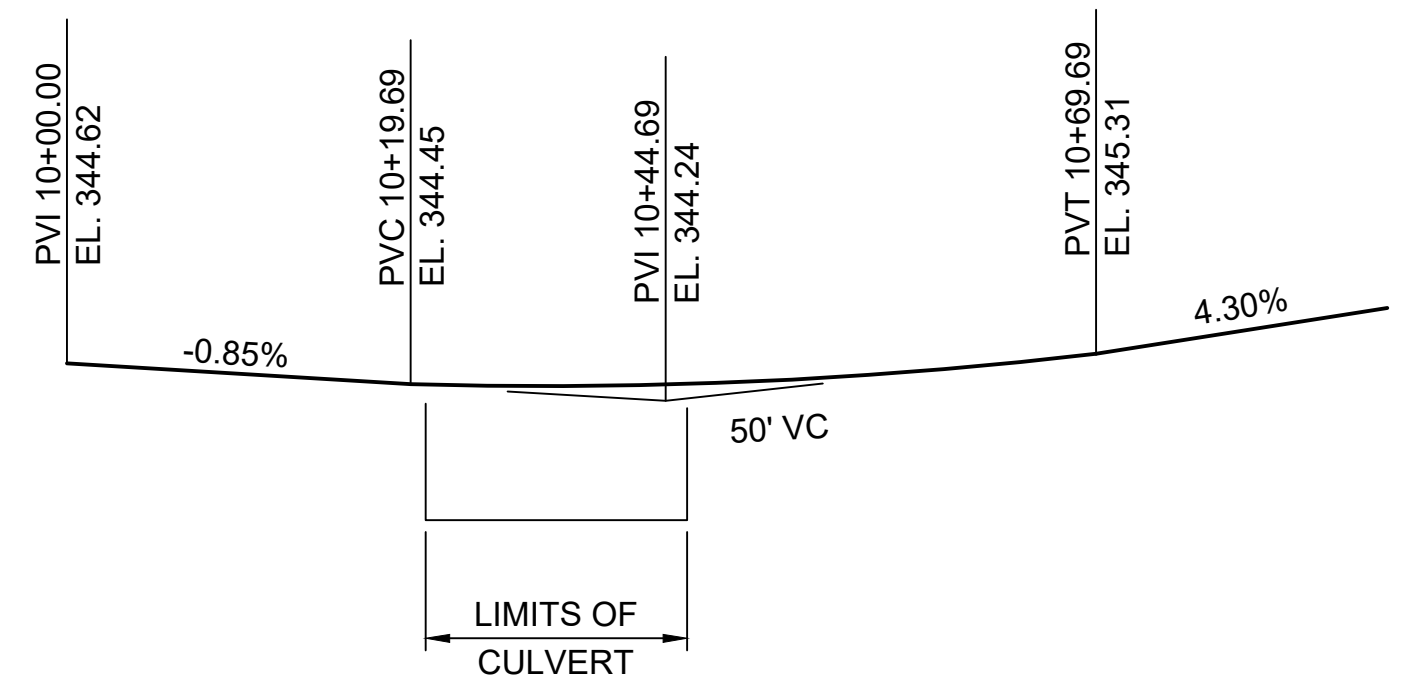

WSDOT POND ACCESS ROAD PROFILE

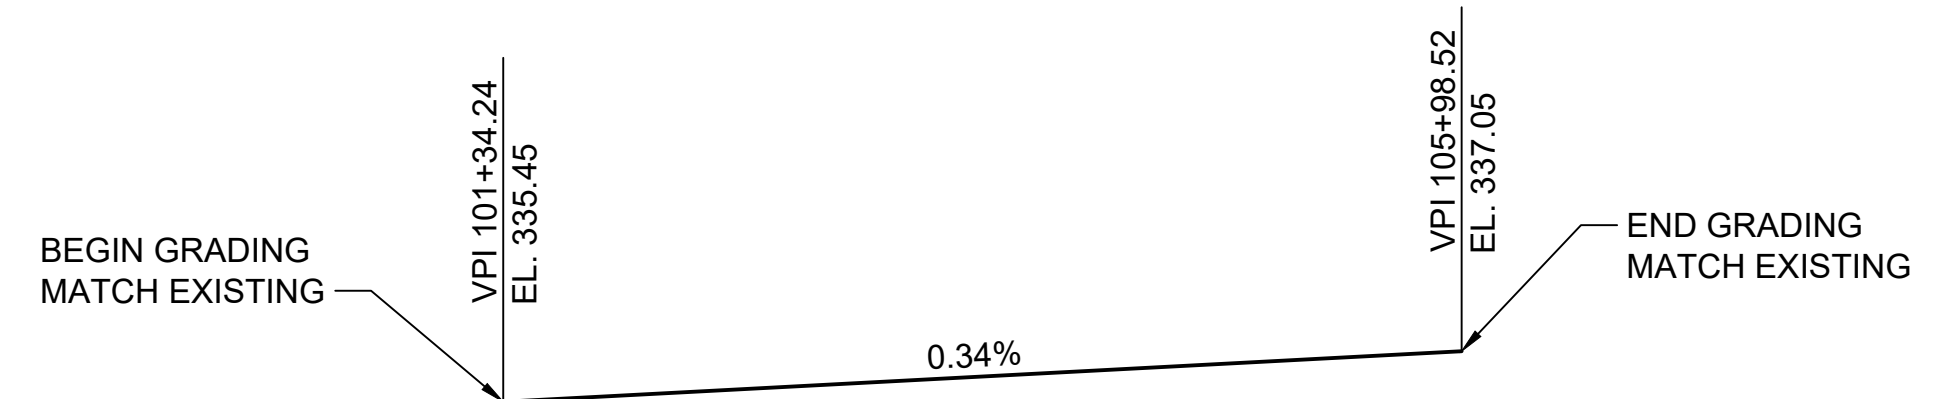

PROPOSED EF LINE PROFILE

BURIED STRUCTURE
P.C. SPLIT BOX CULVERT
LOADING: HL-93


**NOT FOR
CONSTRUCTION**

Refer to the plan set COVER drawing
for disclaimers regarding this drawing.

REFERENCE CONCEPT DRAWINGS

No.	DATE	DSN	CHK	APP	REVISION

DESIGNED BY:	K. MA
DRAWN BY:	A. VALENCIA
CHECKED BY:	B. CLARK
APPROVED BY:	K. MA

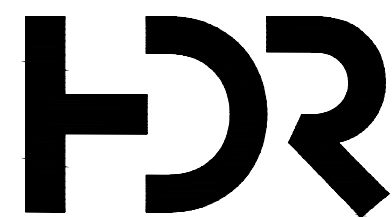

SUBMITTED BY:	DATE:	REVIEWED BY:
PABLO LOPEZ-HILFIKER	2/27/2024	

LINE IS 1" AT
FULL SCALE





PACKAGE #
SCALE: H: 1"=10'; V: 1"=10'
FILENAME: OMFS-M08-SDP101
CONTRACT No.: AE-0030-17
DATE: 2/27/2024

SOUND TRANSIT
PRELIMINARY ENGINEERING PLANS
OPERATIONS & MAINTENANCE FACILITY SOUTH

STRUCTURAL
HYDRAULIC STRUCTURE 1
PLAN AND ELEVATION


DRAWING No.:	M08-SDP101
FACILITY ID:	M08
SHEET No.:	REV:

NOTE
AERIAL GUIDEWAY NOT
SHOWN. SEE MAINLINE
STRUCTURAL DRAWINGS.

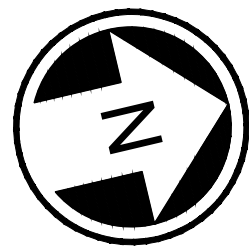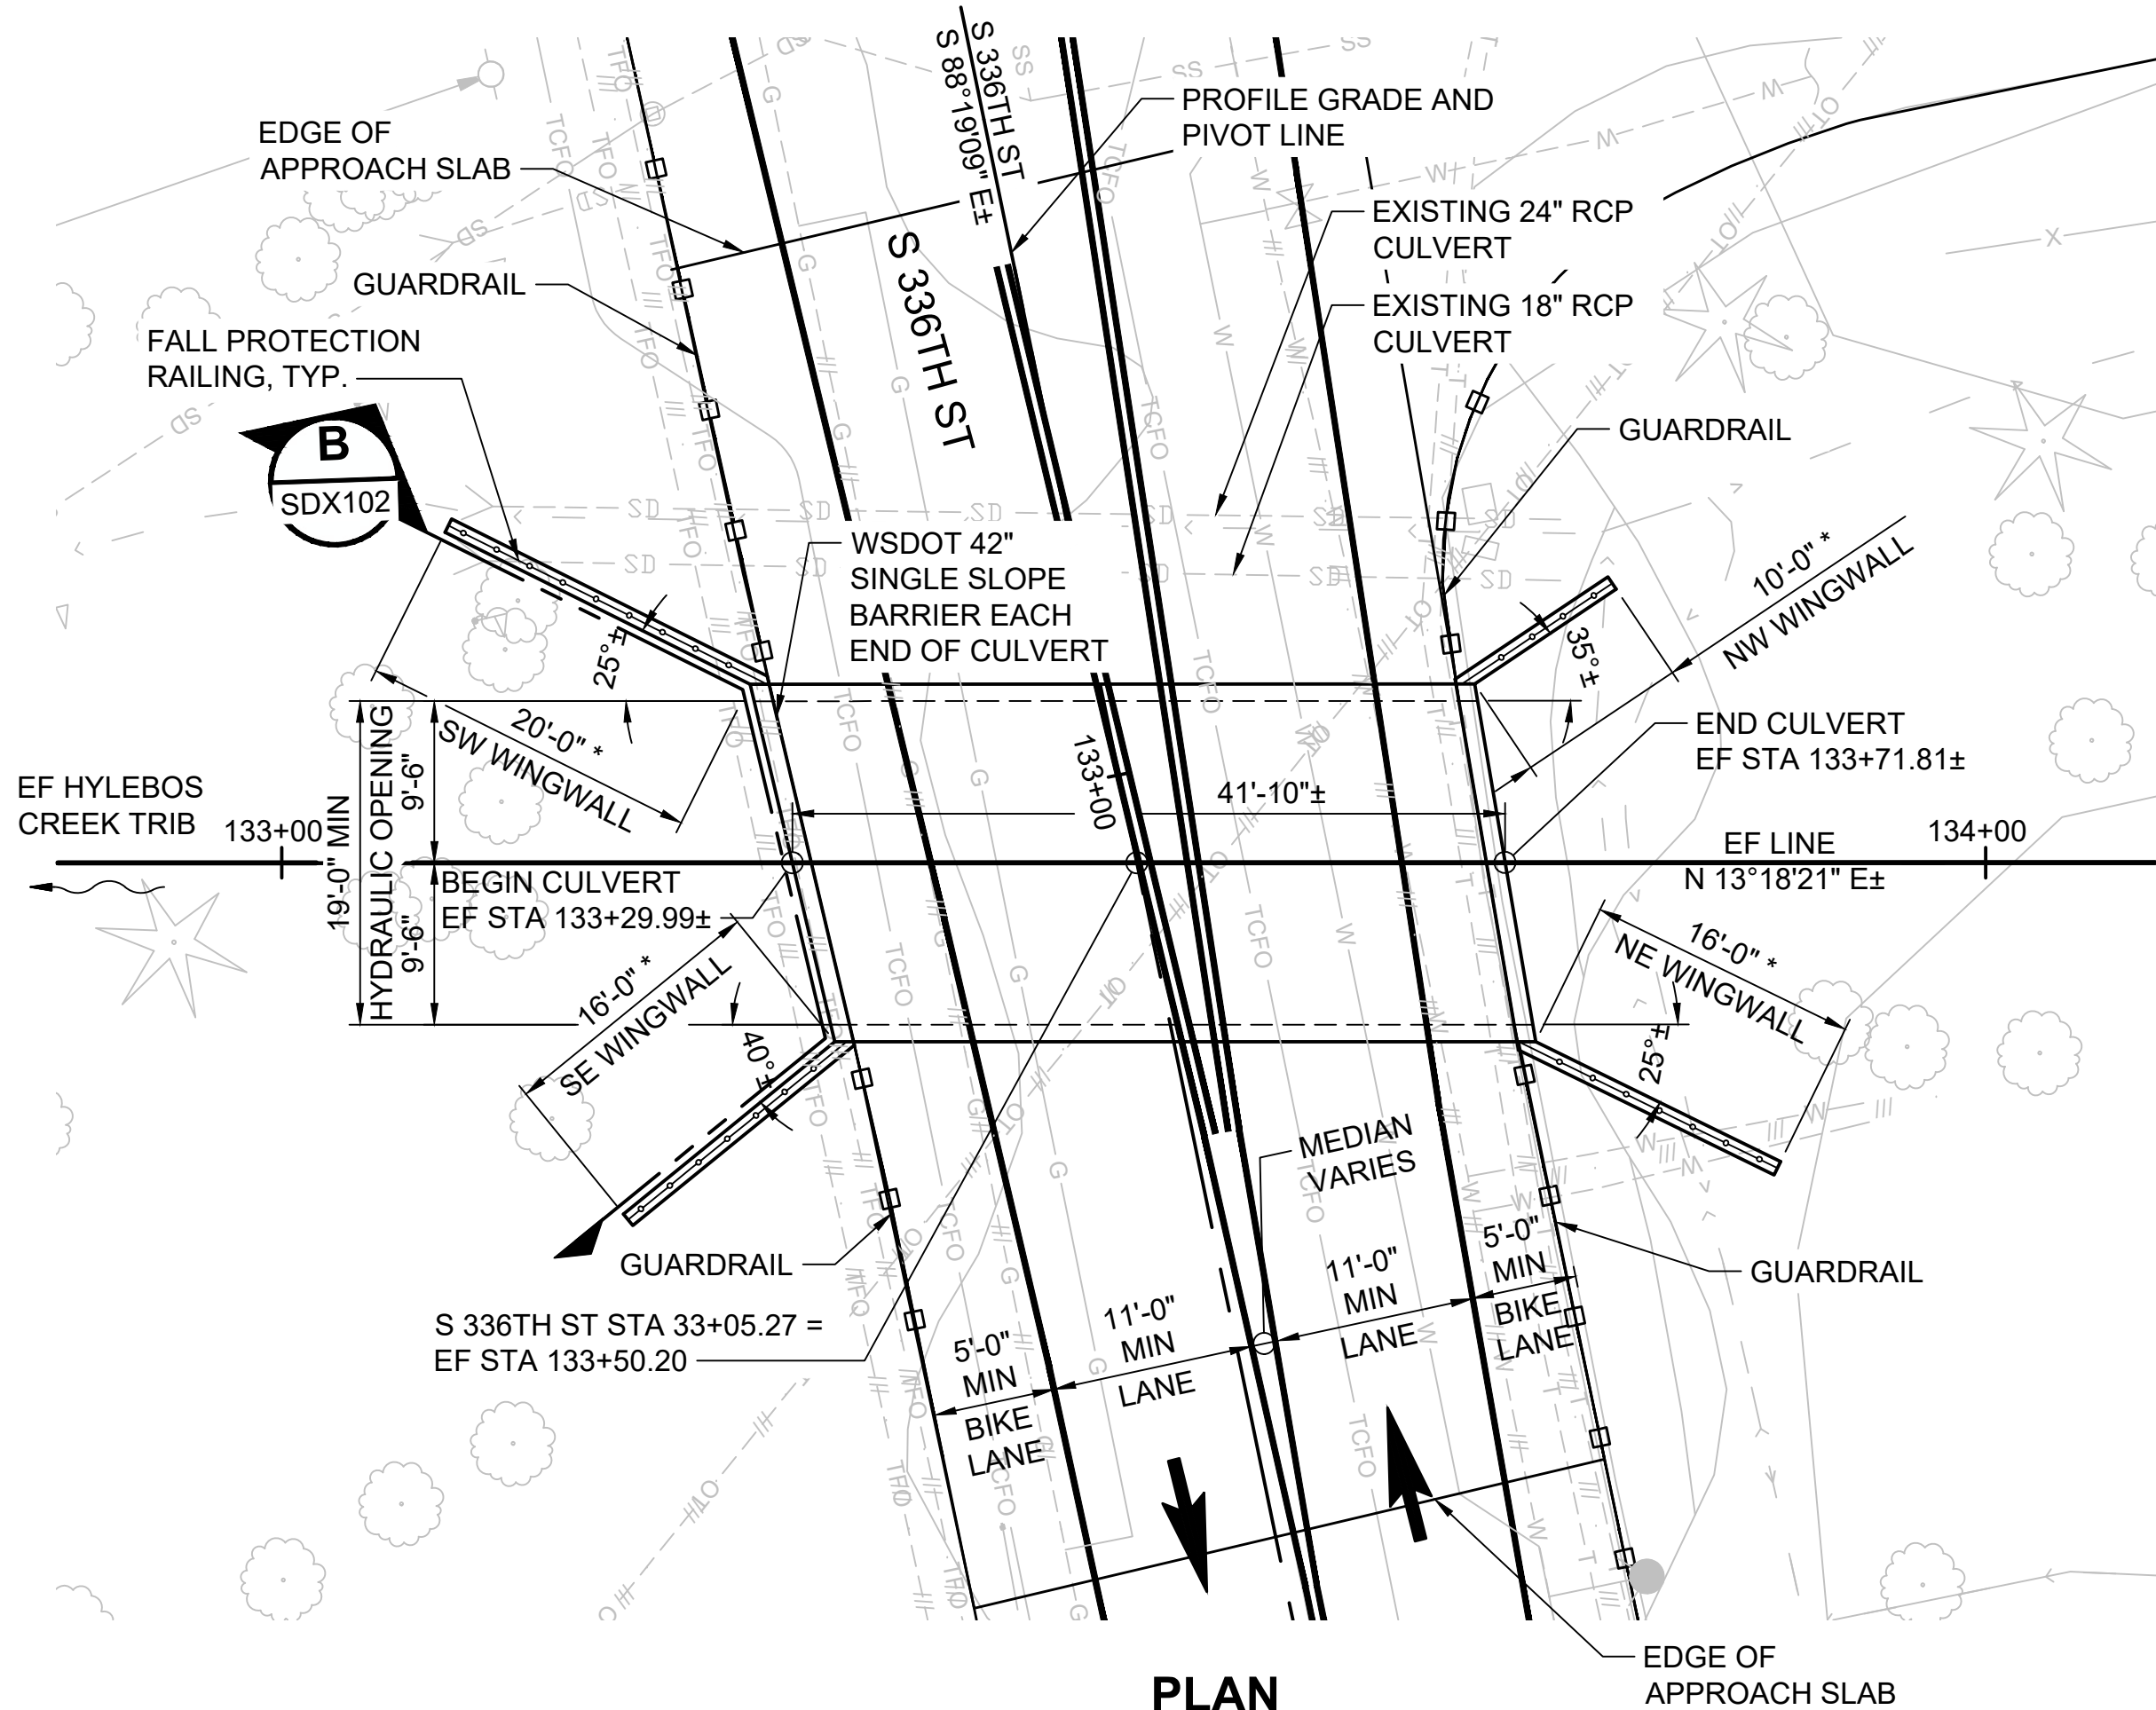


* WALL LENGTH TO BE
DETERMINED BY THE
DESIGN BUILDER, PENDING
FINAL SCOUR ANALYSIS.


PLAN
SCALE: 1" = 10'
BEARING OF THE
CULVERT IS N 13°18'21" E±

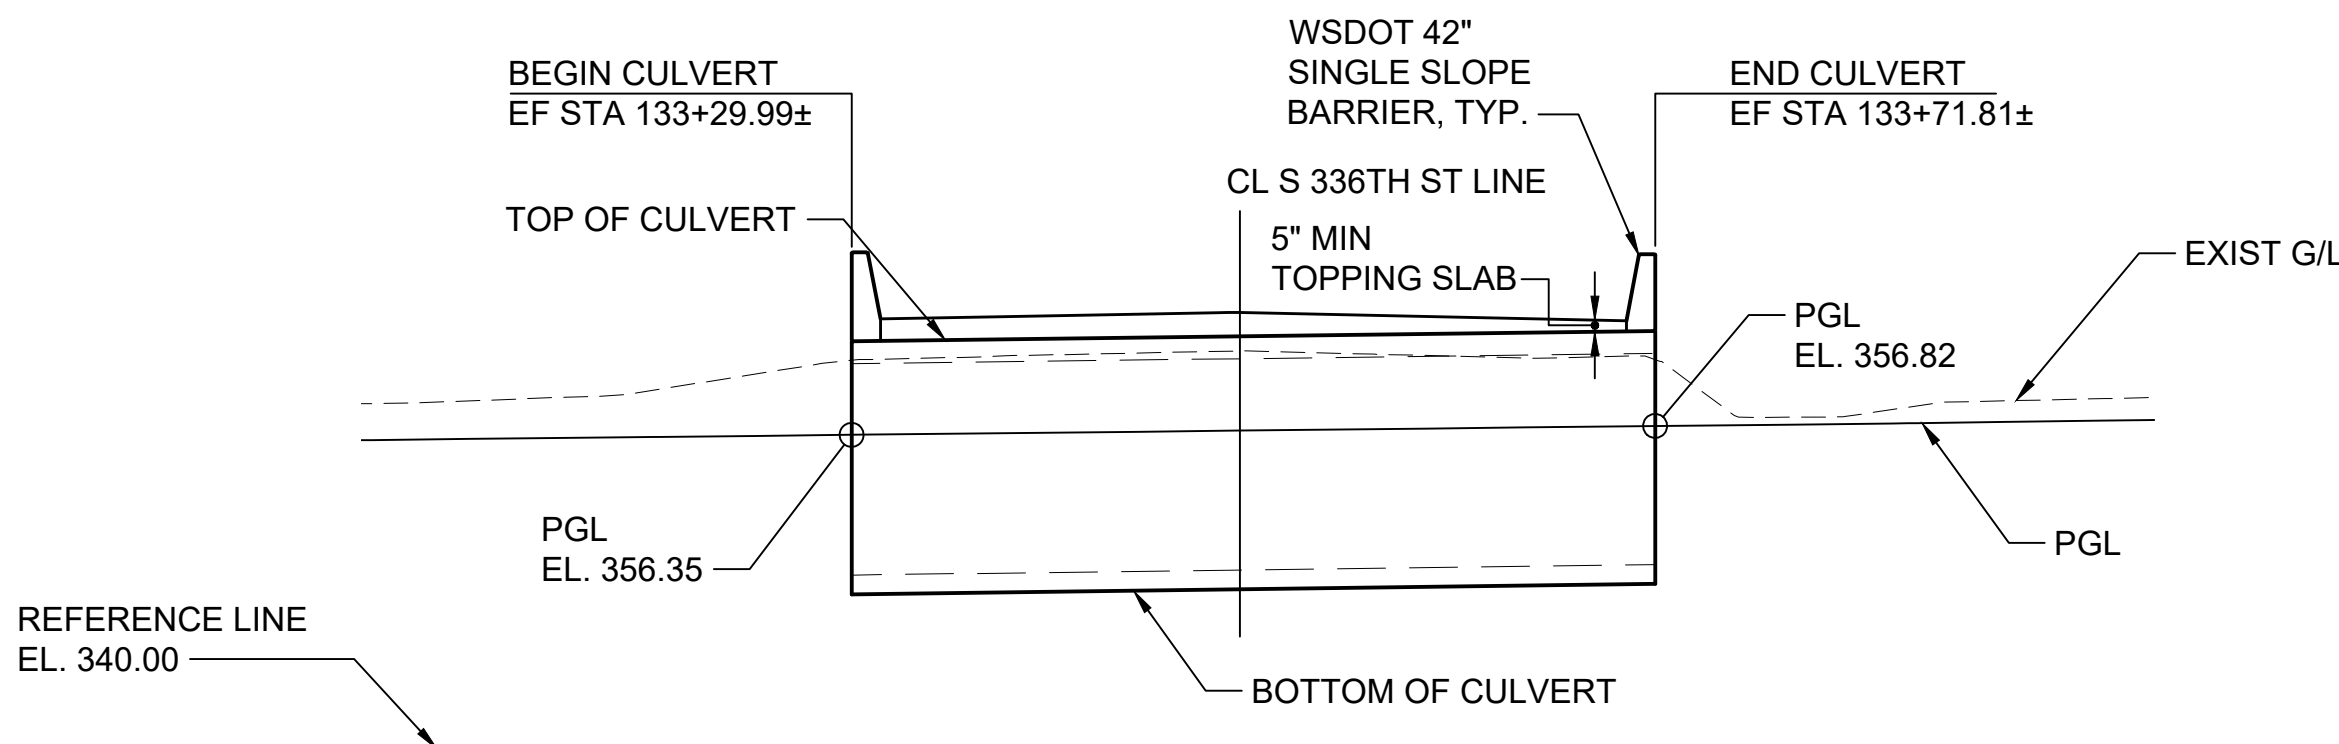

ELEVATION
SCALE: 1" = 10'

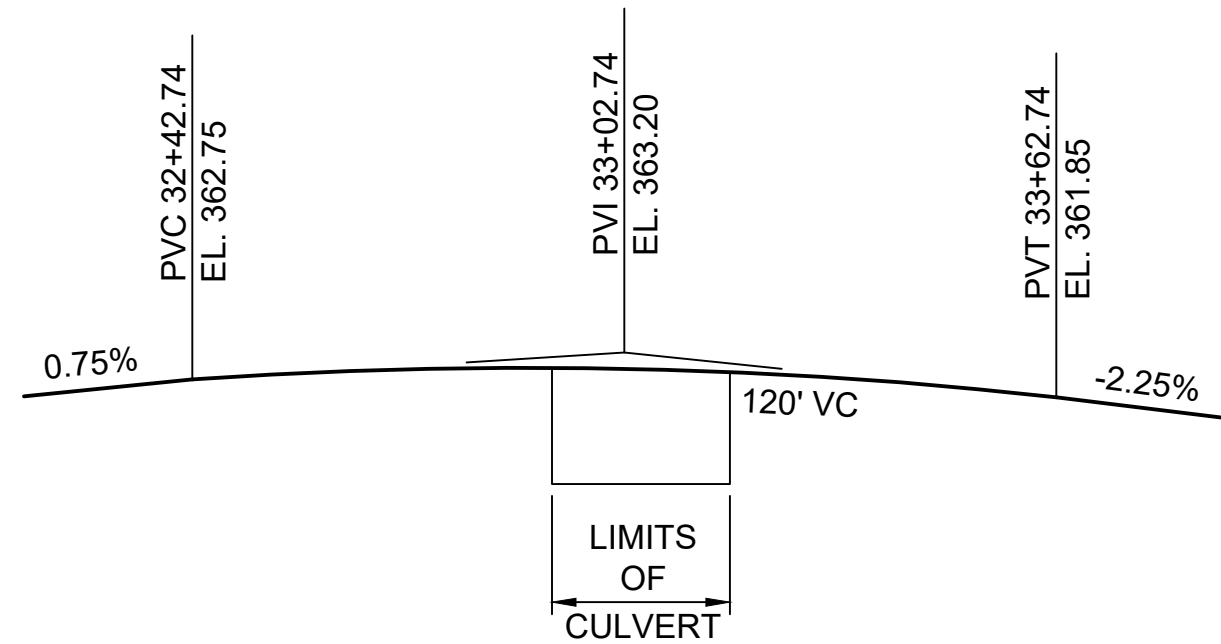

PROPOSED S 336TH ST PROFILE

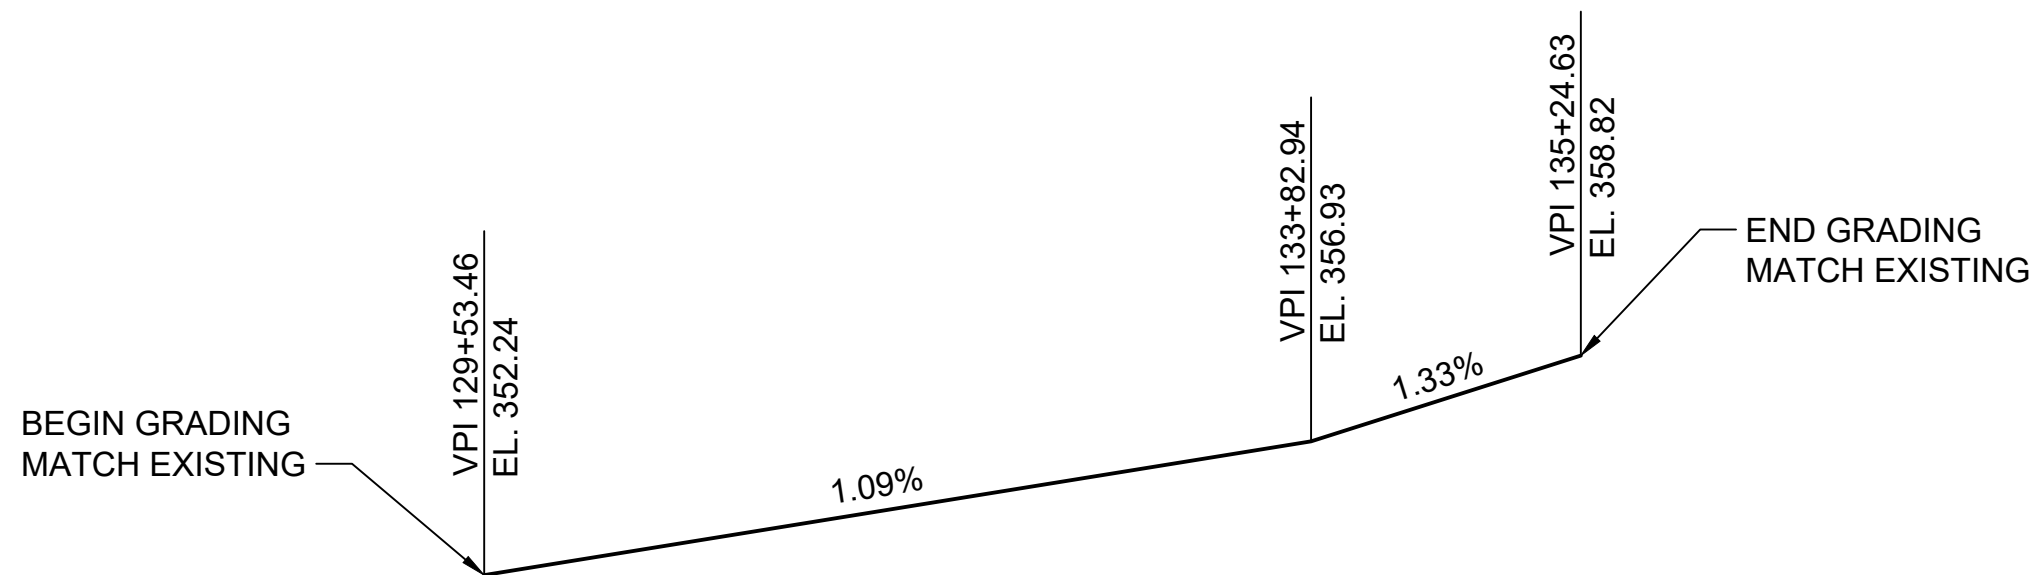

PROPOSED EF LINE PROFILE

BURIED STRUCTURE
P.C. SPLIT BOX CULVERT
LOADING: HL-93


**NOT FOR
CONSTRUCTION**

Refer to the plan set COVER drawing
for disclaimers regarding this drawing.

REFERENCE CONCEPT DRAWINGS

No.	DATE	DSN	CHK	APP	REVISION

DESIGNED BY:
K. MA
DRAWN BY:
A. VALENCIA
CHECKED BY:
B. CLARK
APPROVED BY:
K. MA

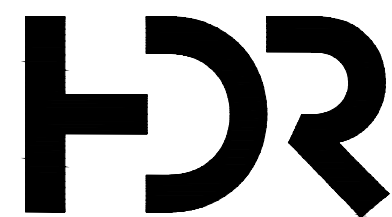

SUBMITTED BY:
PABLO LOPEZ-HILFIKER

DATE:
2/27/2024

REVIEWED BY:

LINE IS 1" AT
FULL SCALE



DATE:





PACKAGE #

SCALE:
H: 1"=10'; V: 1"=10'
FILENAME:
OMFS-M08-SDP101
CONTRACT No.:
AE-0030-17
DATE:
2/27/2024

**SOUND TRANSIT
PRELIMINARY ENGINEERING PLANS**
OPERATIONS & MAINTENANCE FACILITY SOUTH

STRUCTURAL
HYDRAULIC STRUCTURE 2
PLAN AND ELEVATION

DRAWING No.:
M08-SDP102
FACILITY ID:
M08
SHEET No.: REV:

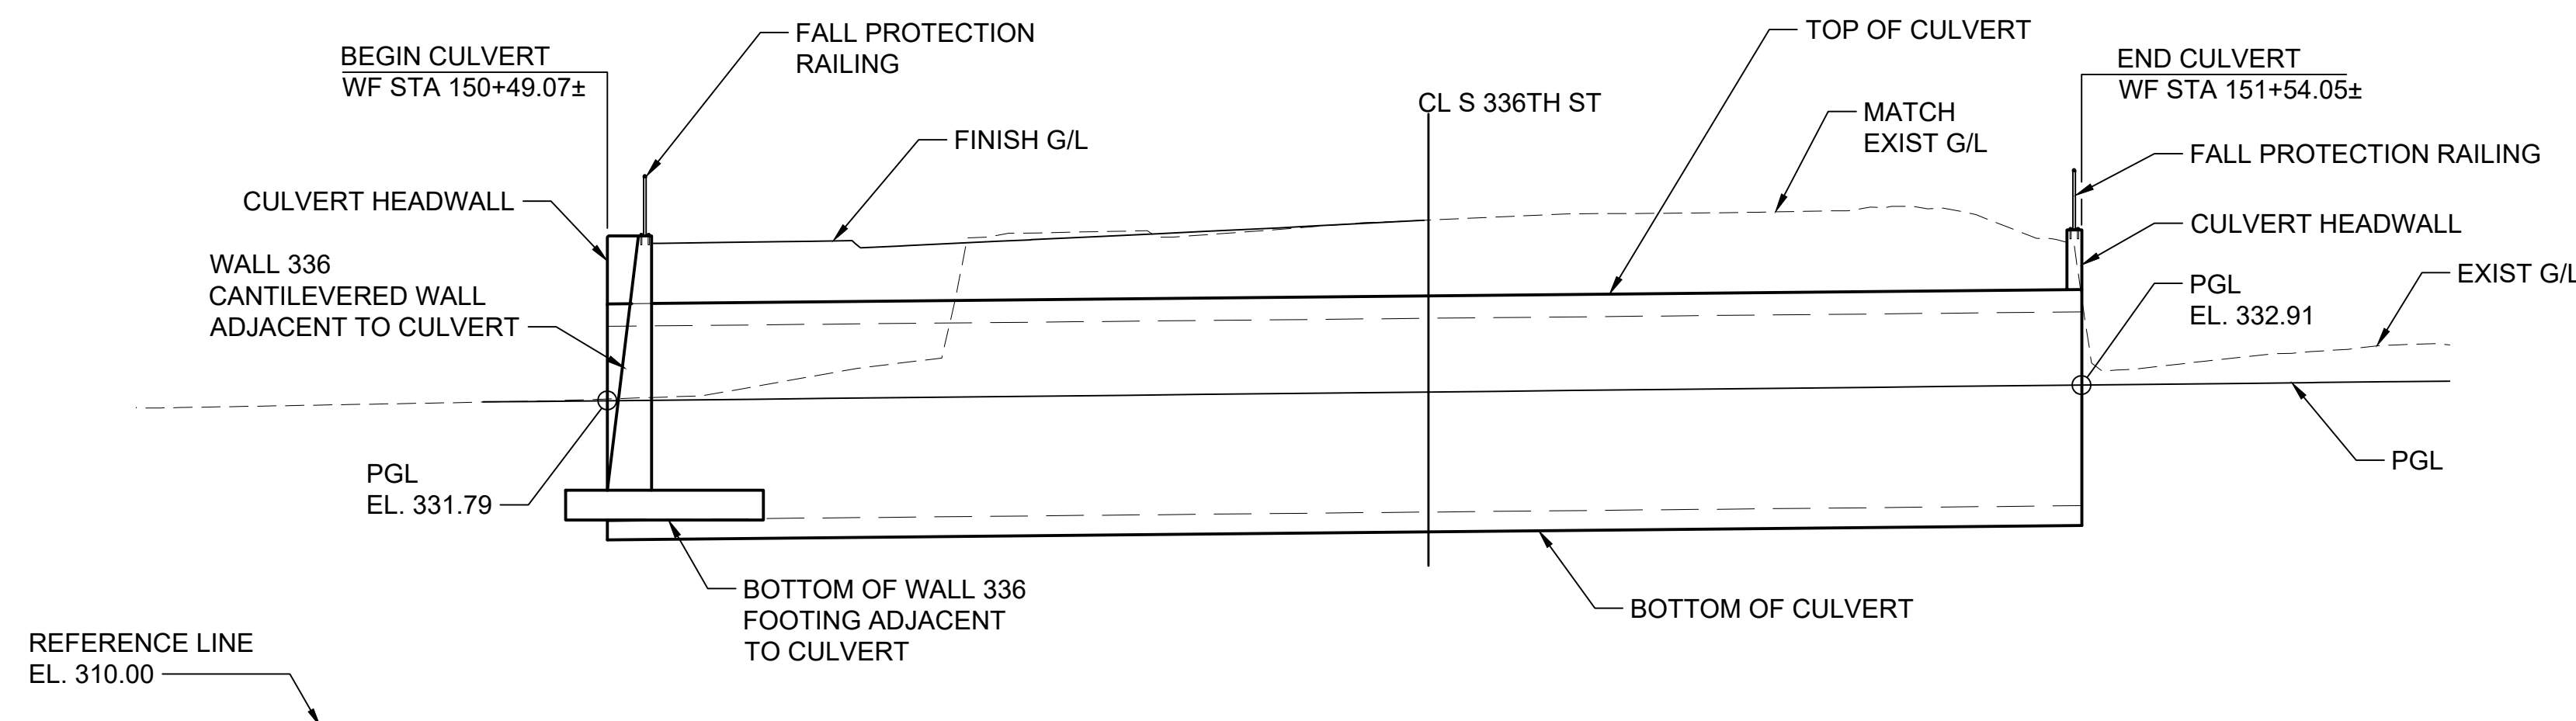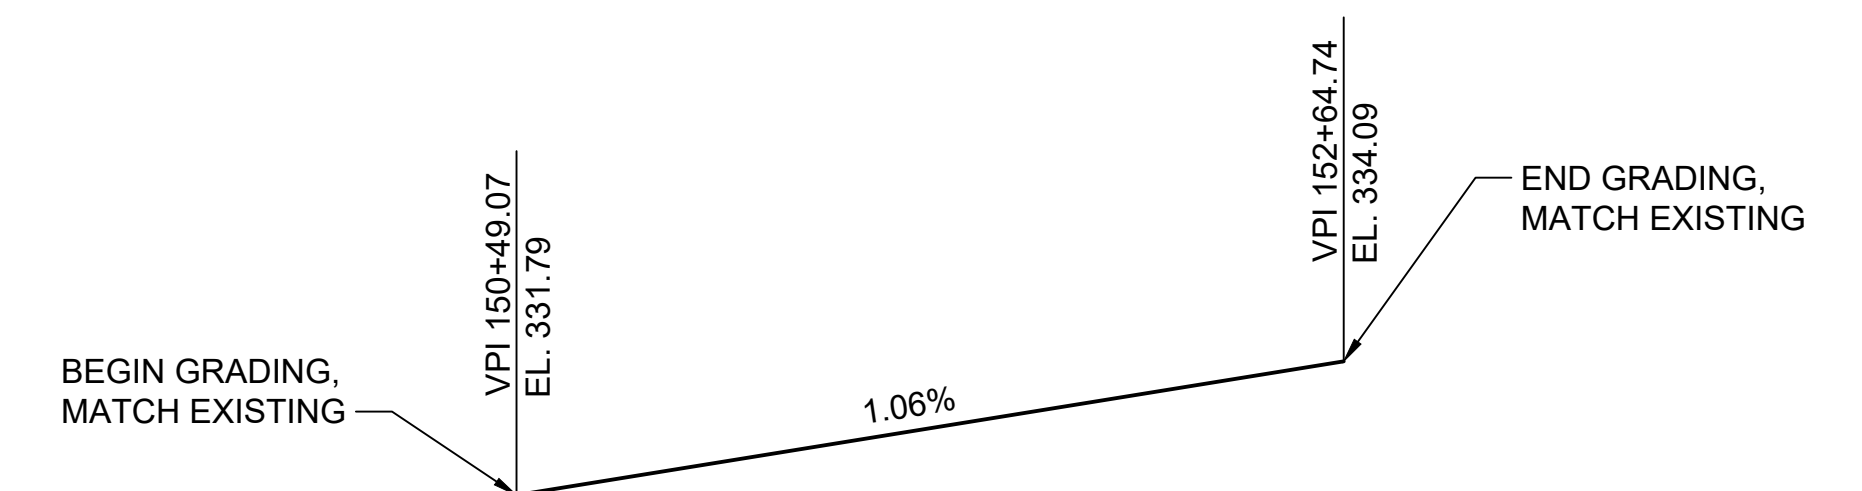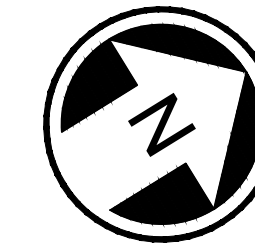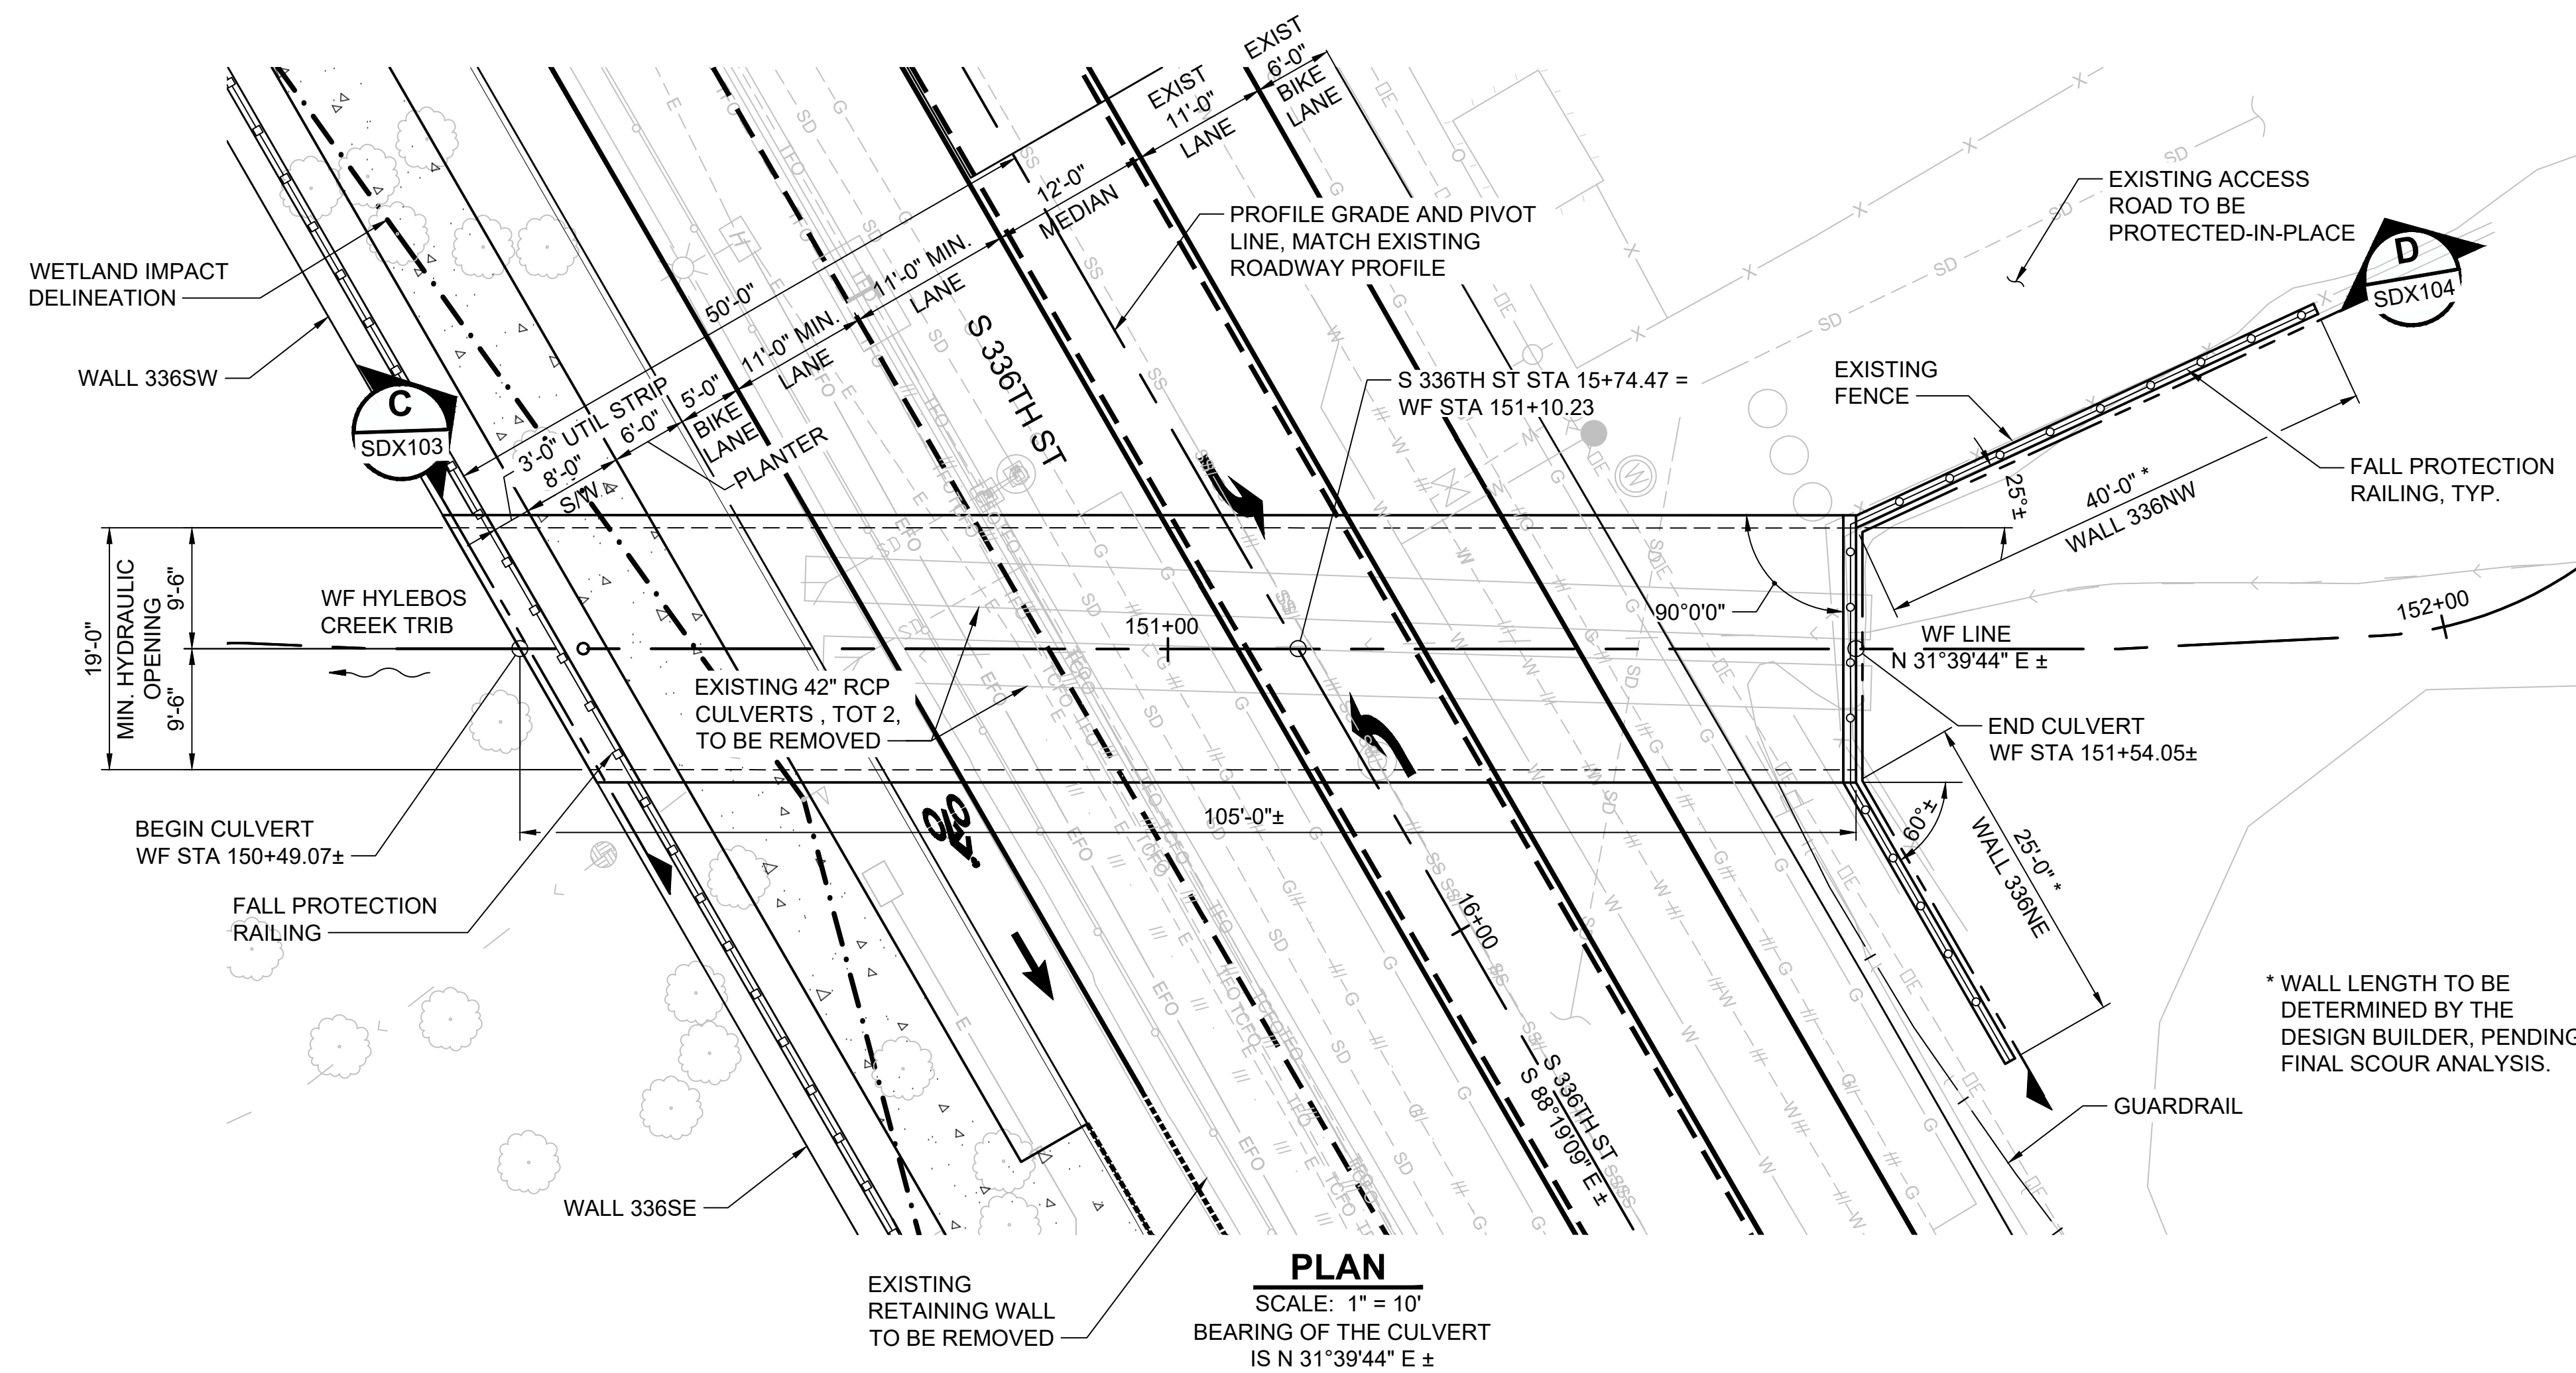

BURIED STRUCTURE
P.C. SPLIT BOX CULVERT
LOADING: HL-93


NOT FOR
CONSTRUCTION

Refer to the plan set COVER drawing for disclaimers regarding this drawing.										AHJ:										PACKAGE #																	
REFERENCE CONCEPT DRAWINGS						DESIGNED BY:				 LINE IS 1" AT FULL SCALE 										SCALE:				SOUND TRANSIT PRELIMINARY ENGINEERING PLANS OPERATIONS & MAINTENANCE FACILITY SOUTH STRUCTURAL HYDRAULIC STRUCTURE 3 PLAN AND ELEVATION										DRAWING No.:			
						K. MA														H: 1"=10'; V: 1"=10'														M08-SDP103			
						DRAWN BY:														FILENAME:														FACILITY ID:			
						A. VALENCIA														OMFS-M08-SDP101														M08			
						CHECKED BY:														CONTRACT No.:														SHEET No.:			
B. CLARK				AE-0030-17				REV:																													
APPROVED BY:				SUBMITTED BY:				DATE:				REVIEWED BY:				DATE:																					
K. MA				PABLO LOPEZ-HILFIKER				2/27/2024								2/27/2024																					
No.	DATE	DSN	CHK	APP	REVISION																																

02/24/24 | 3:14 PM | VALENALV
C:\PWORKING\WEST01\2727718\OMFS-M08-SWD001.DWG


Refer to the plan set COVER drawing
for disclaimers regarding this drawing.

for disclaimers regarding this drawing.										AHJ:										PACKAGE #	
REFERENCE CONCEPT DRAWINGS										DESIGNED BY: B. ROGERS															LINE IS 1" AT FULL SCALE						SCALE:					SOUND TRANSIT PRELIMINARY ENGINEERING PLANS OPERATIONS & MAINTENANCE FACILITY SOUTH STRUCTURAL SITE RETAINING WALL TYPICAL MSE WALL SECTIONS										DRAWING No.: M08-SWD001	
										DRAWN BY: A. VALENCIA																					FILENAME: OMFS-M08-SWD001															FACILITY ID: M08	
										CHECKED BY: P. LI																					CONTRACT No.: AE-0030-17															SHEET No.: REV:	
										APPROVED BY:																					DATE:															REVIEWED BY:					DATE:	
										B. ROGERS																					PABLO LOPEZ-HILFIKER															2/27/2024										2/27/2024	
No.	DATE	DSN	CHK	APP	REVISION	

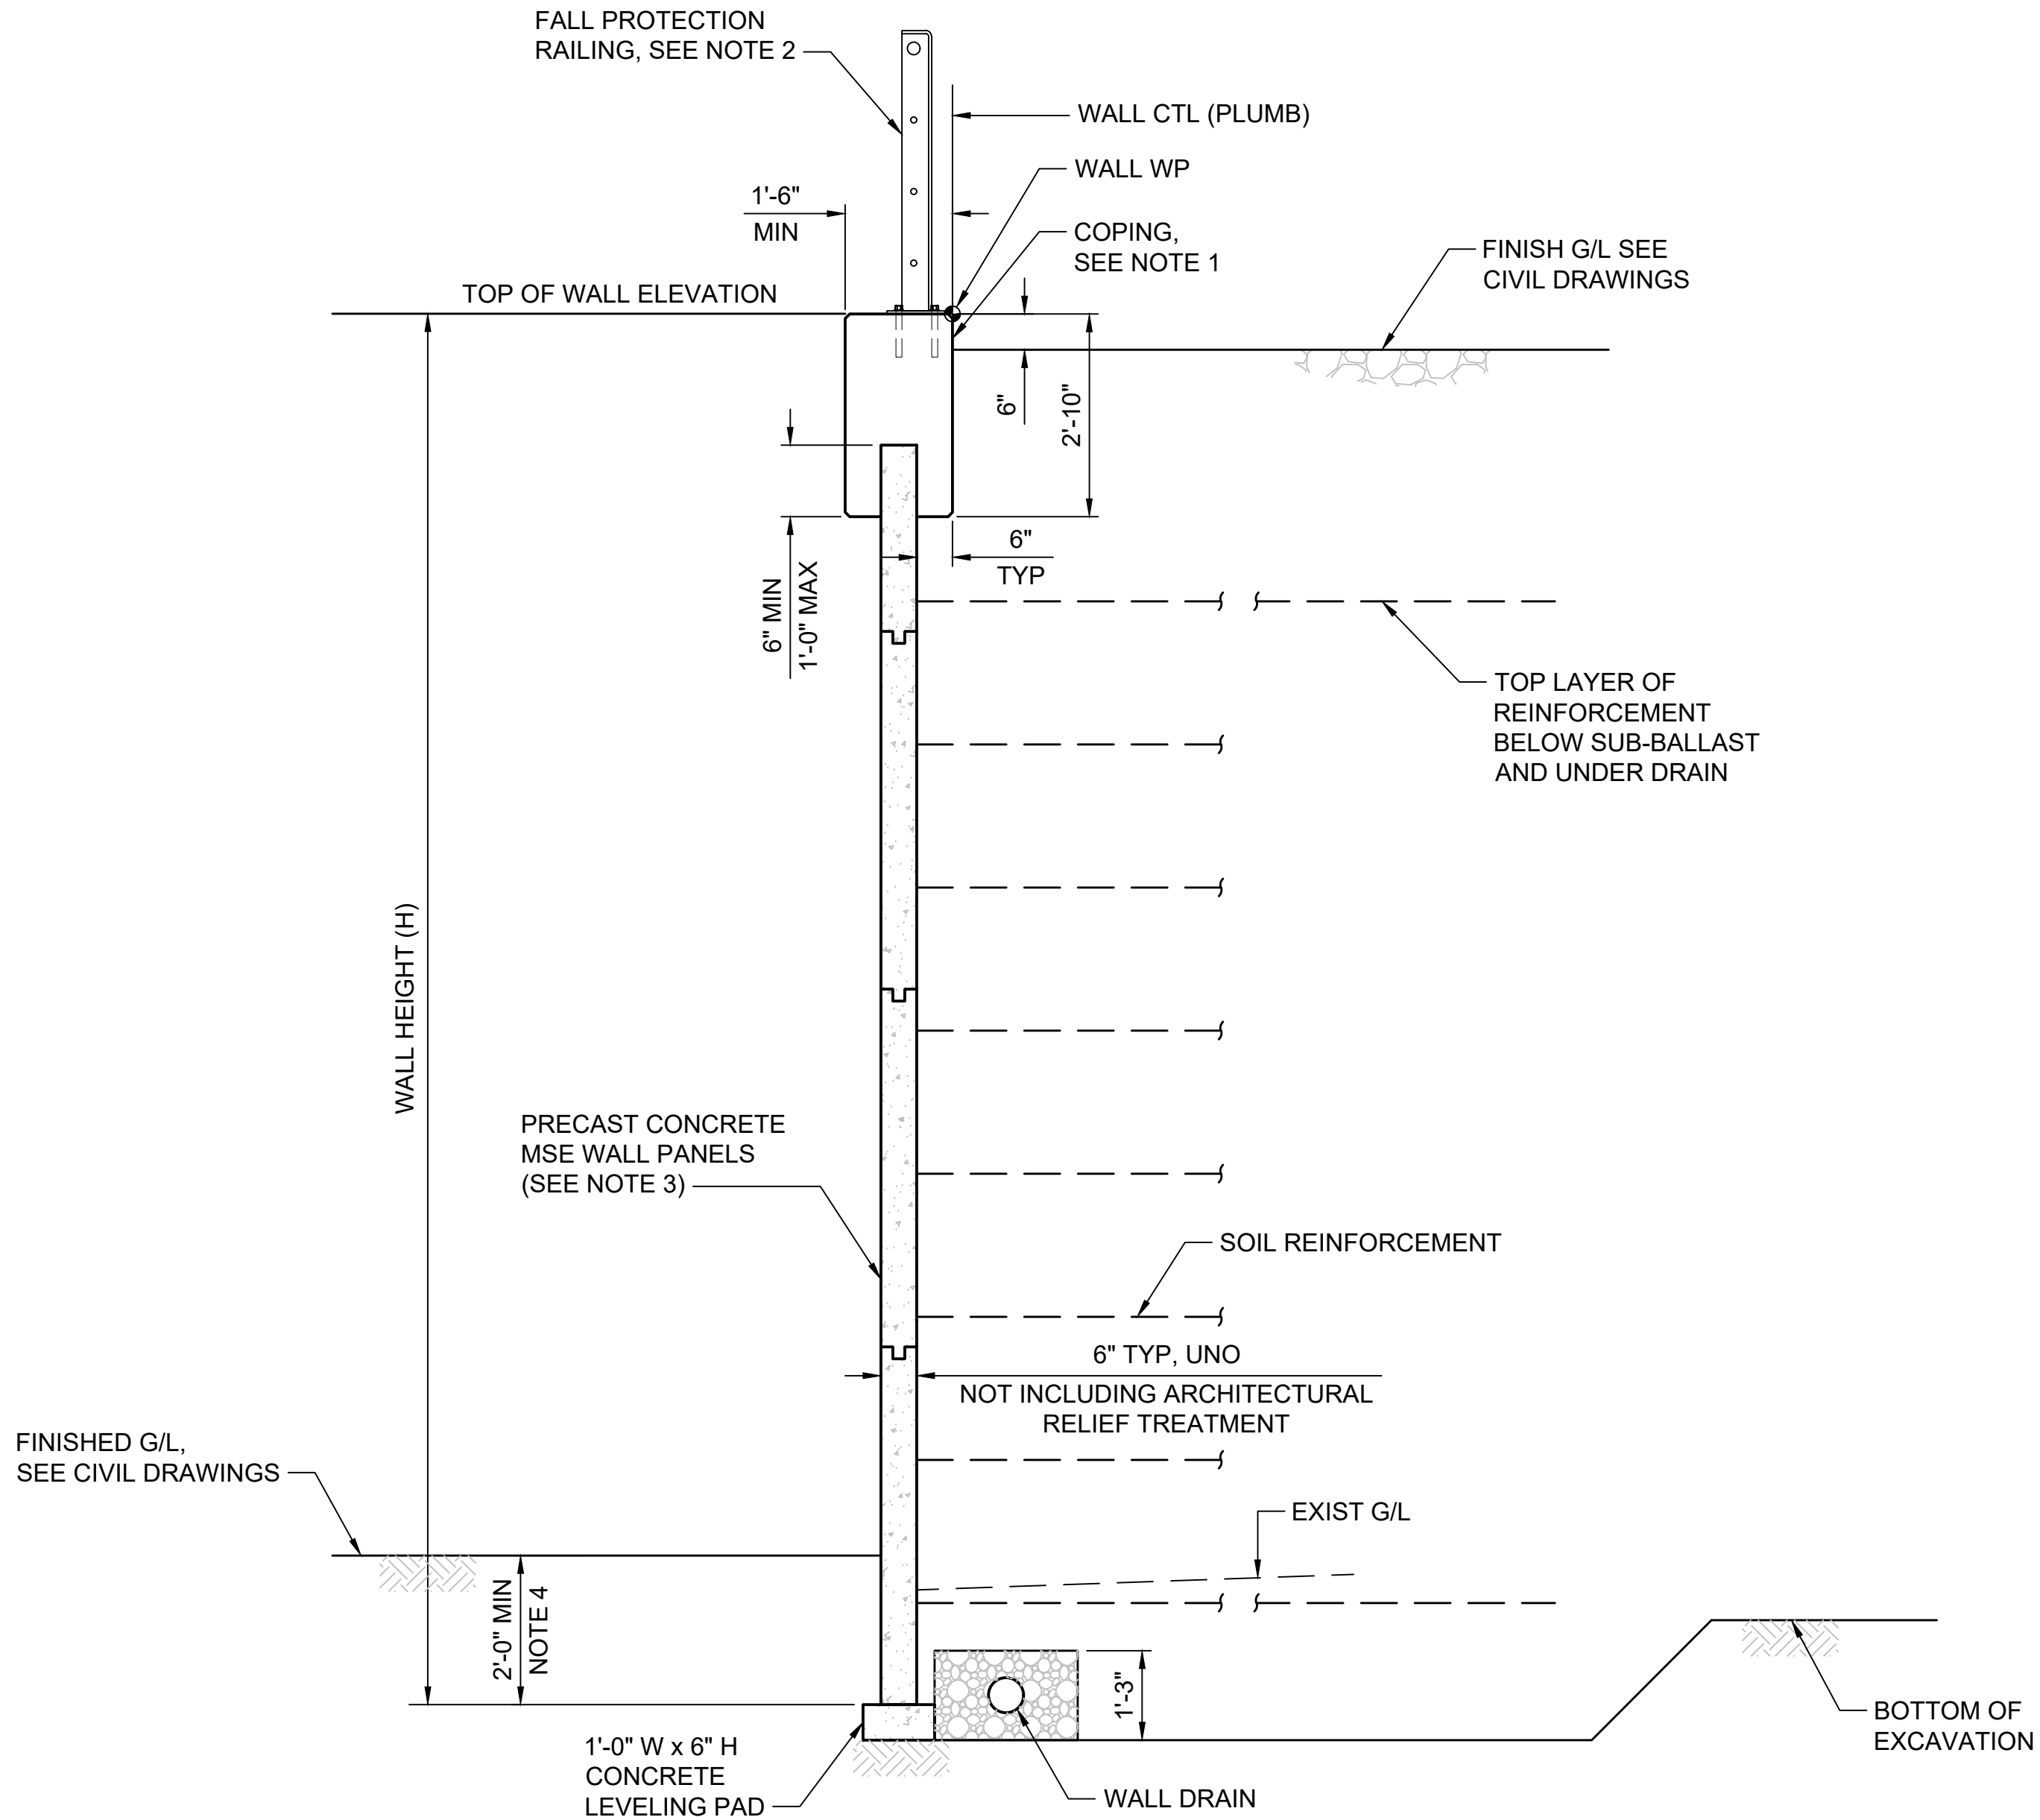


TYPICAL MSE WALL SECTION A
SCALE: 1/2" = 1'-0"
M08-SWD004
M08-SWD006
M08-SWD008

- NOTES:**
- FALL PROTECTION RAILING SHOWN.
 - WHERE SECURITY FENCE OCCURS INSTEAD, SEE DWG STD-SYD002.
 - WHERE MSE WALL PANEL TOTAL HEIGHT LESS THAN 6', USE CAST-IN-PLACE CONCRETE WALL DETAIL. SEE DWG M08-SWD002.
 - BOTTOM OF WALL TO BE 2' BELOW BOTTOM OF TRACK BALLAST WHERE PRESENT.

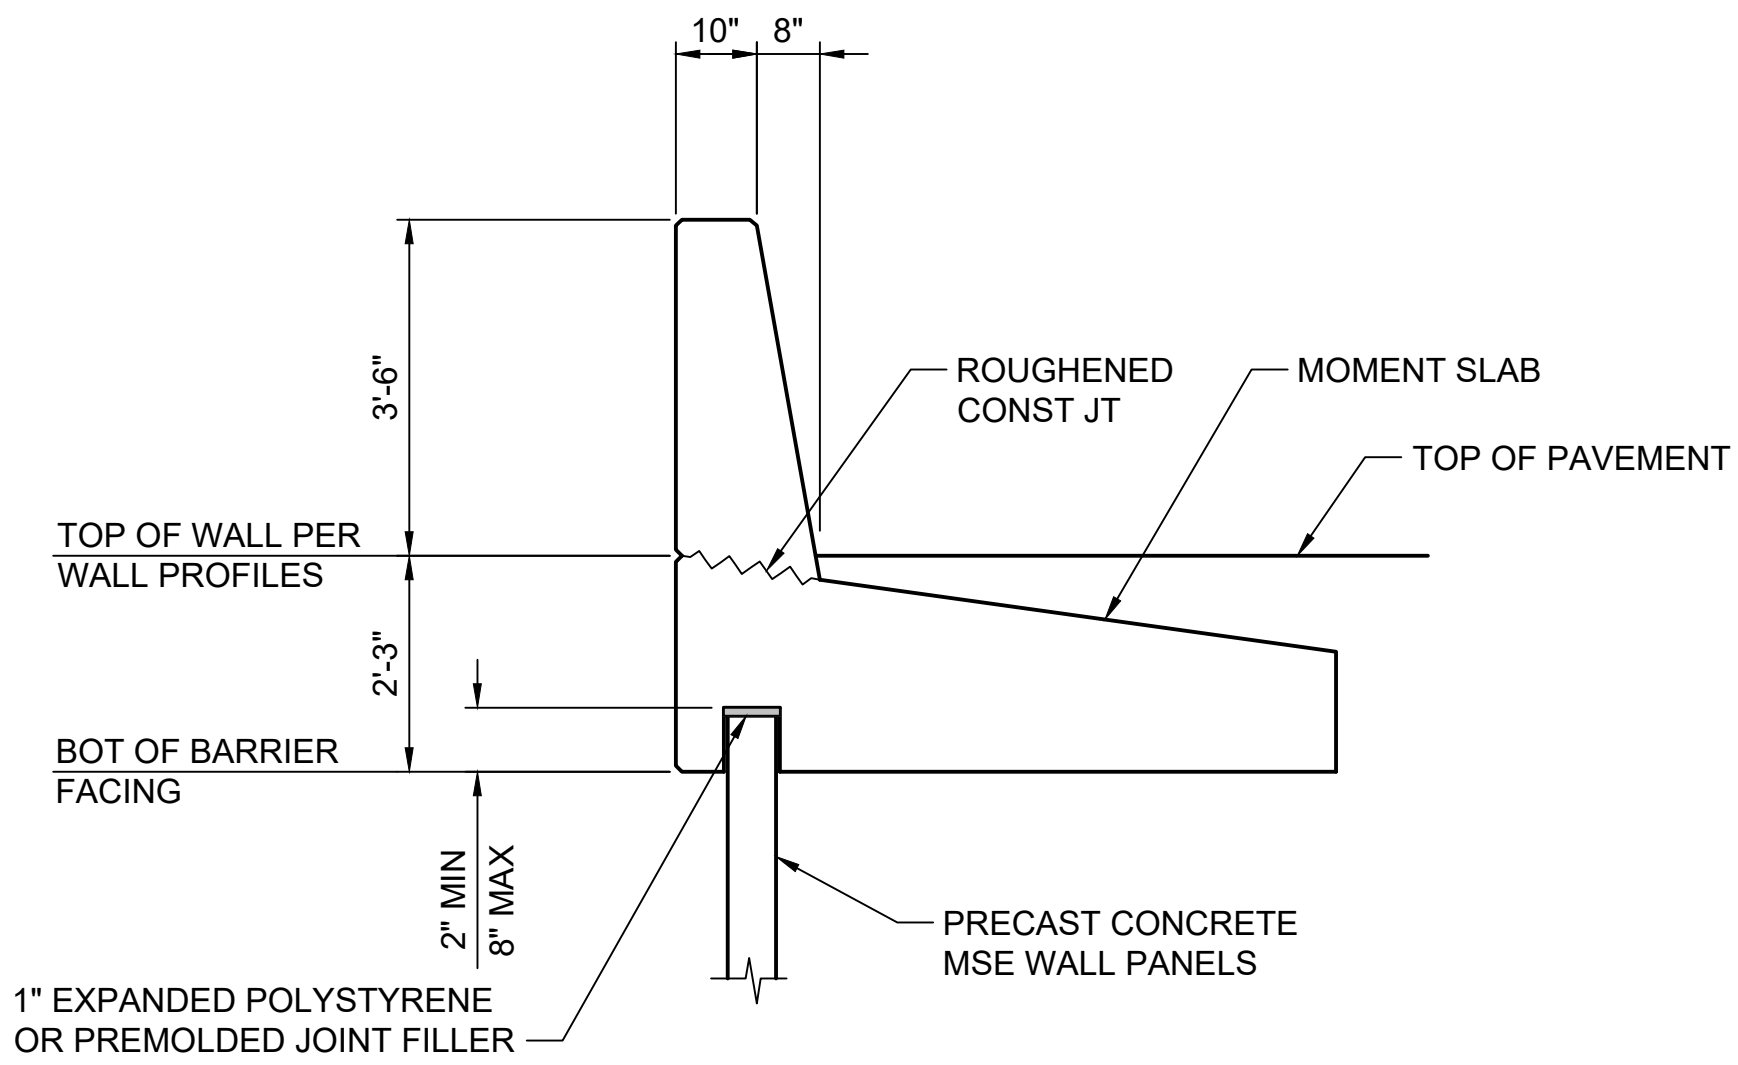

MSE WALL MOMENT SLAB TRAFFIC BARRIER
SCALE: 1/2" = 1'-0"
(VEHICLE BARRIER WHERE REQUIRED)

NOT FOR
CONSTRUCTION

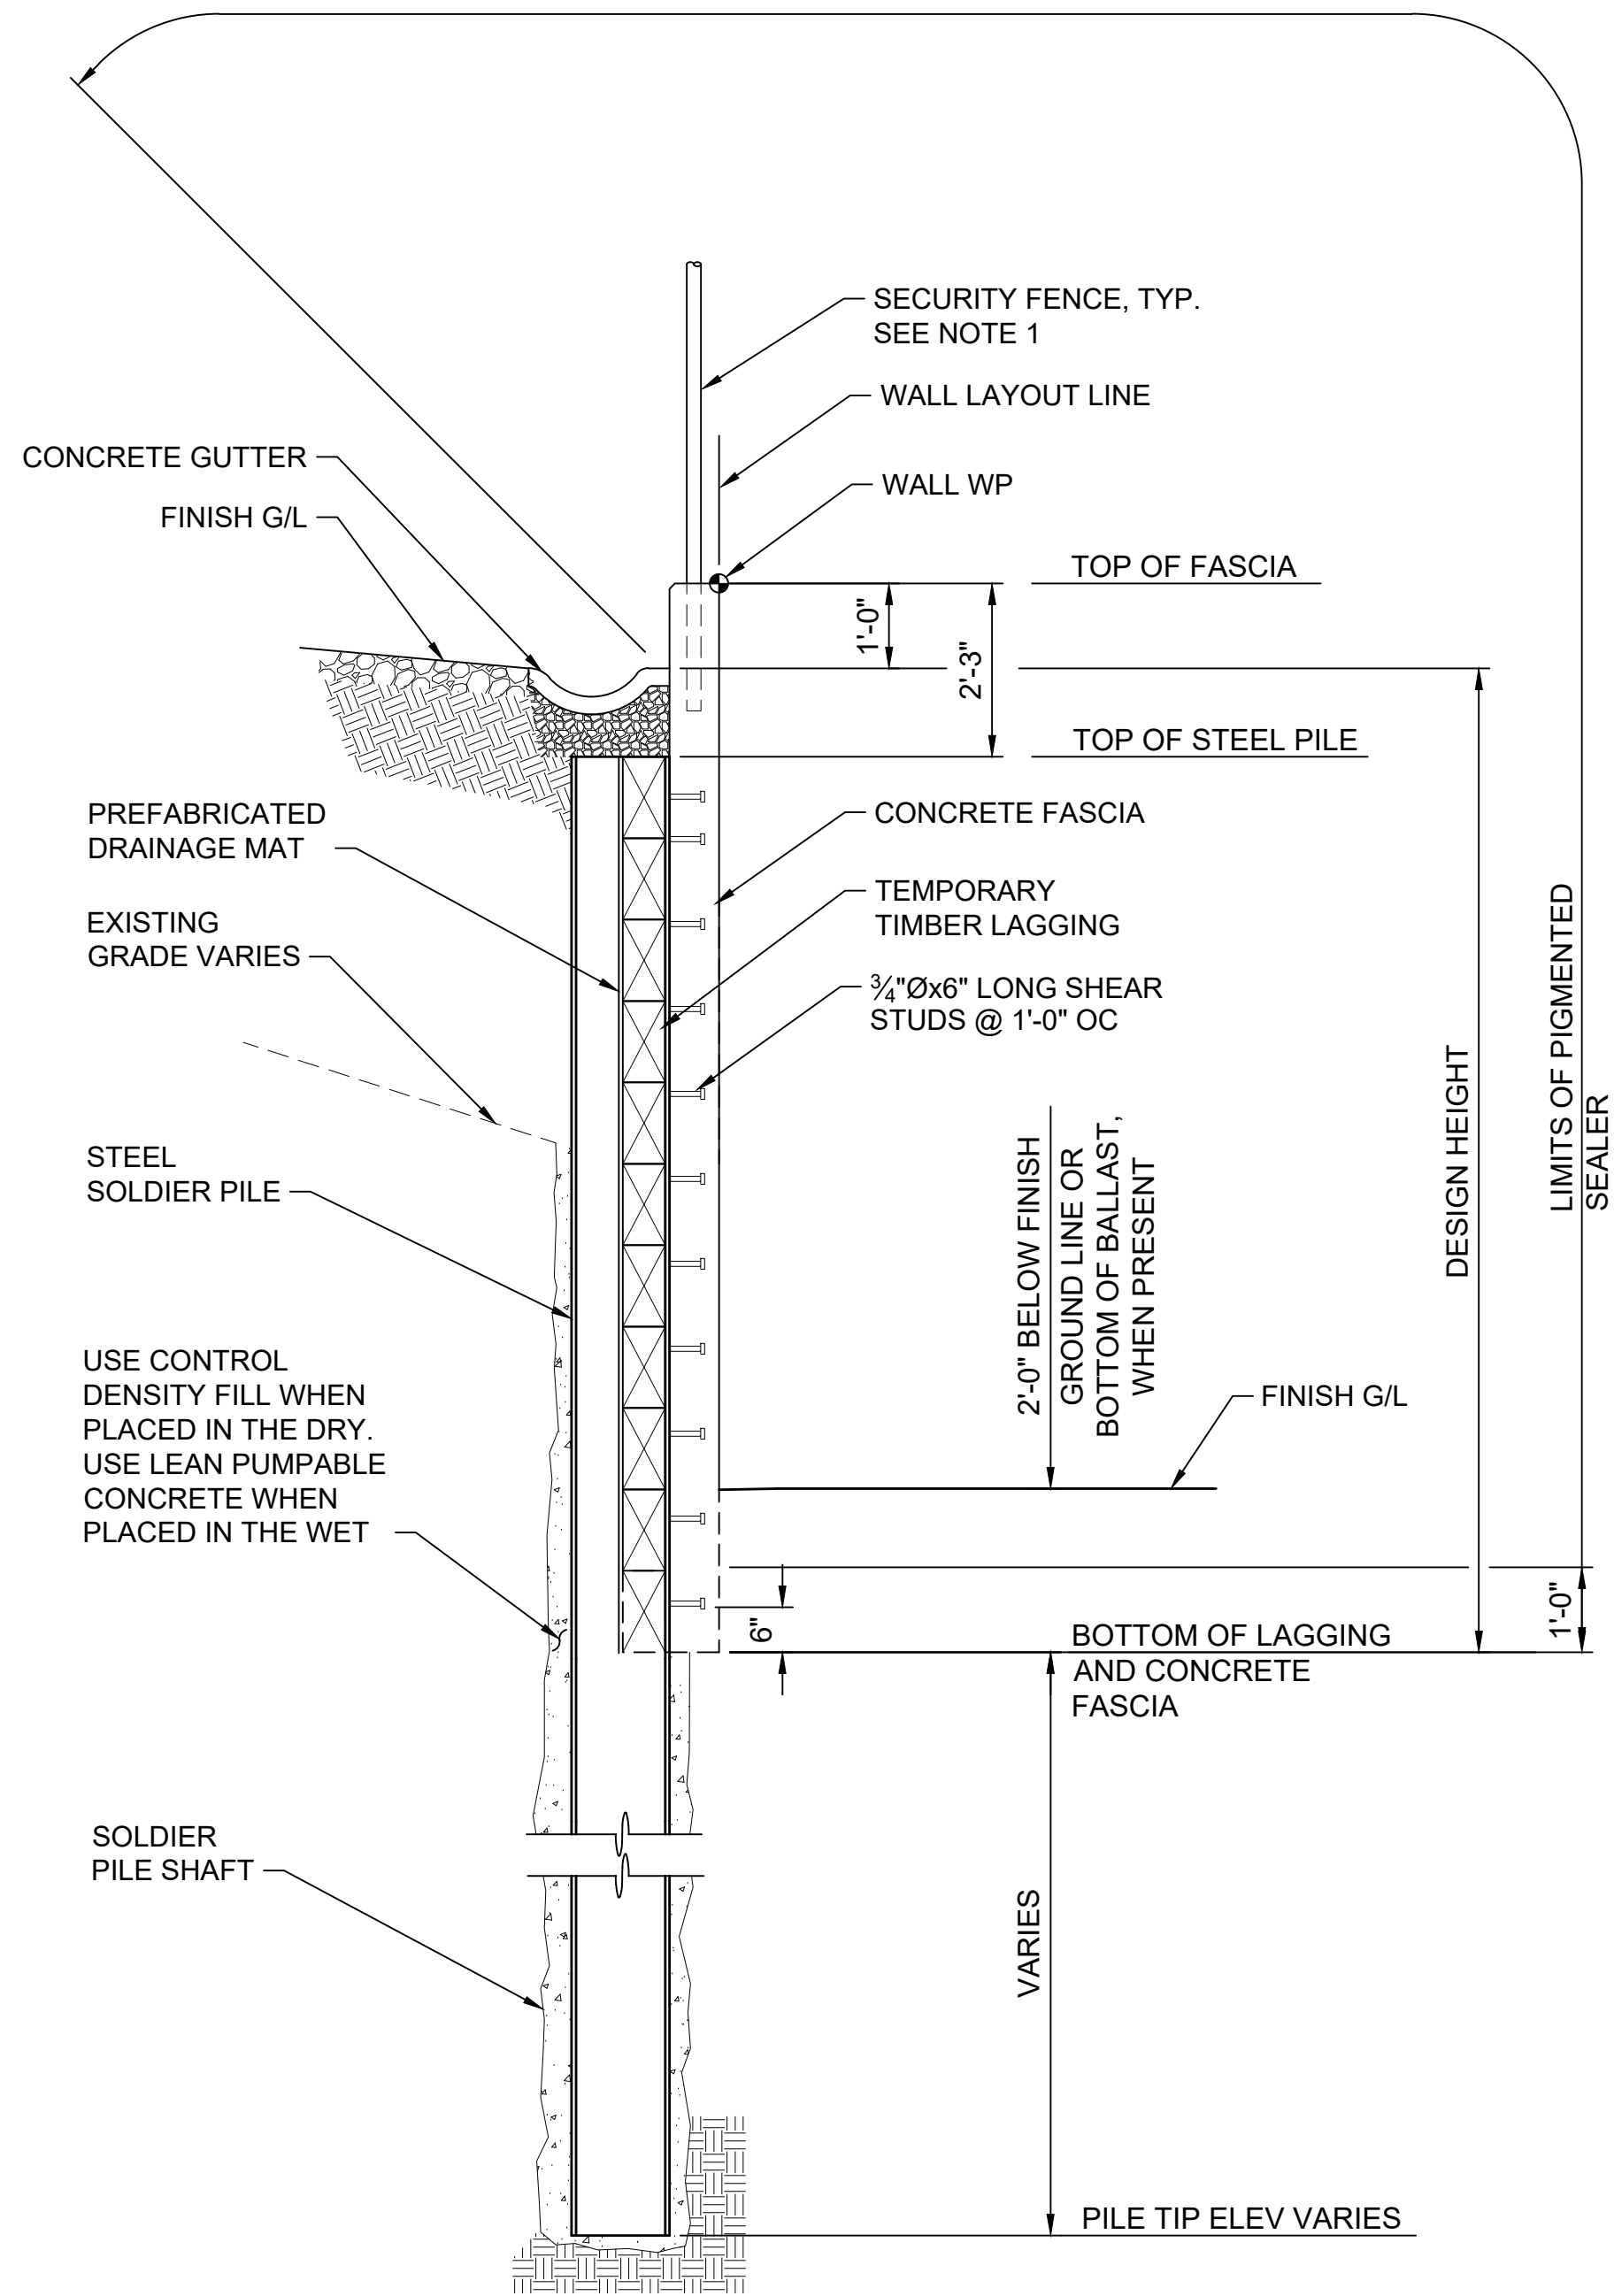

NOTES:

1. FALL PROTECTION RAILING TO BE USED INSTEAD FOR WALLS LOCATED OUTSIDE THE LIMITS OF THE SITE.


TYPICAL SOLDIER PILE WALL SECTION

A

NOT FOR
CONSTRUCTION

Refer to the plan set COVER drawing
for disclaimers regarding this drawing.

REFERENCE CONCEPT DRAWINGS						DESIGNED BY: B. ROGERS		AHJ:				PACKAGE #				DRAWING No.: M08-SWD003							
						DRAWN BY: A. VALENCIA								SCALE:		SOUND TRANSIT PRELIMINARY ENGINEERING PLANS OPERATIONS & MAINTENANCE FACILITY SOUTH STRUCTURAL SITE RETAINING WALL TYPICAL CANTILEVER SOLDIER PILE WALL				FACILITY ID: M08			
						CHECKED BY: P. LI								FILENAME: OMFS-M08-SWD003						CONTRACT No.: AE-0030-17		SHEET No.: REV:	
						APPROVED BY: B. ROGERS								DATE: 2/27/2024						REVIEWED BY:		DATE: 2/27/2024	
No.	DATE	DSN	CHK	APP	REVISION			SUBMITTED BY: PABLO LOPEZ-HILFIKER		DATE: 2/27/2024				DATE: 2/27/2024									

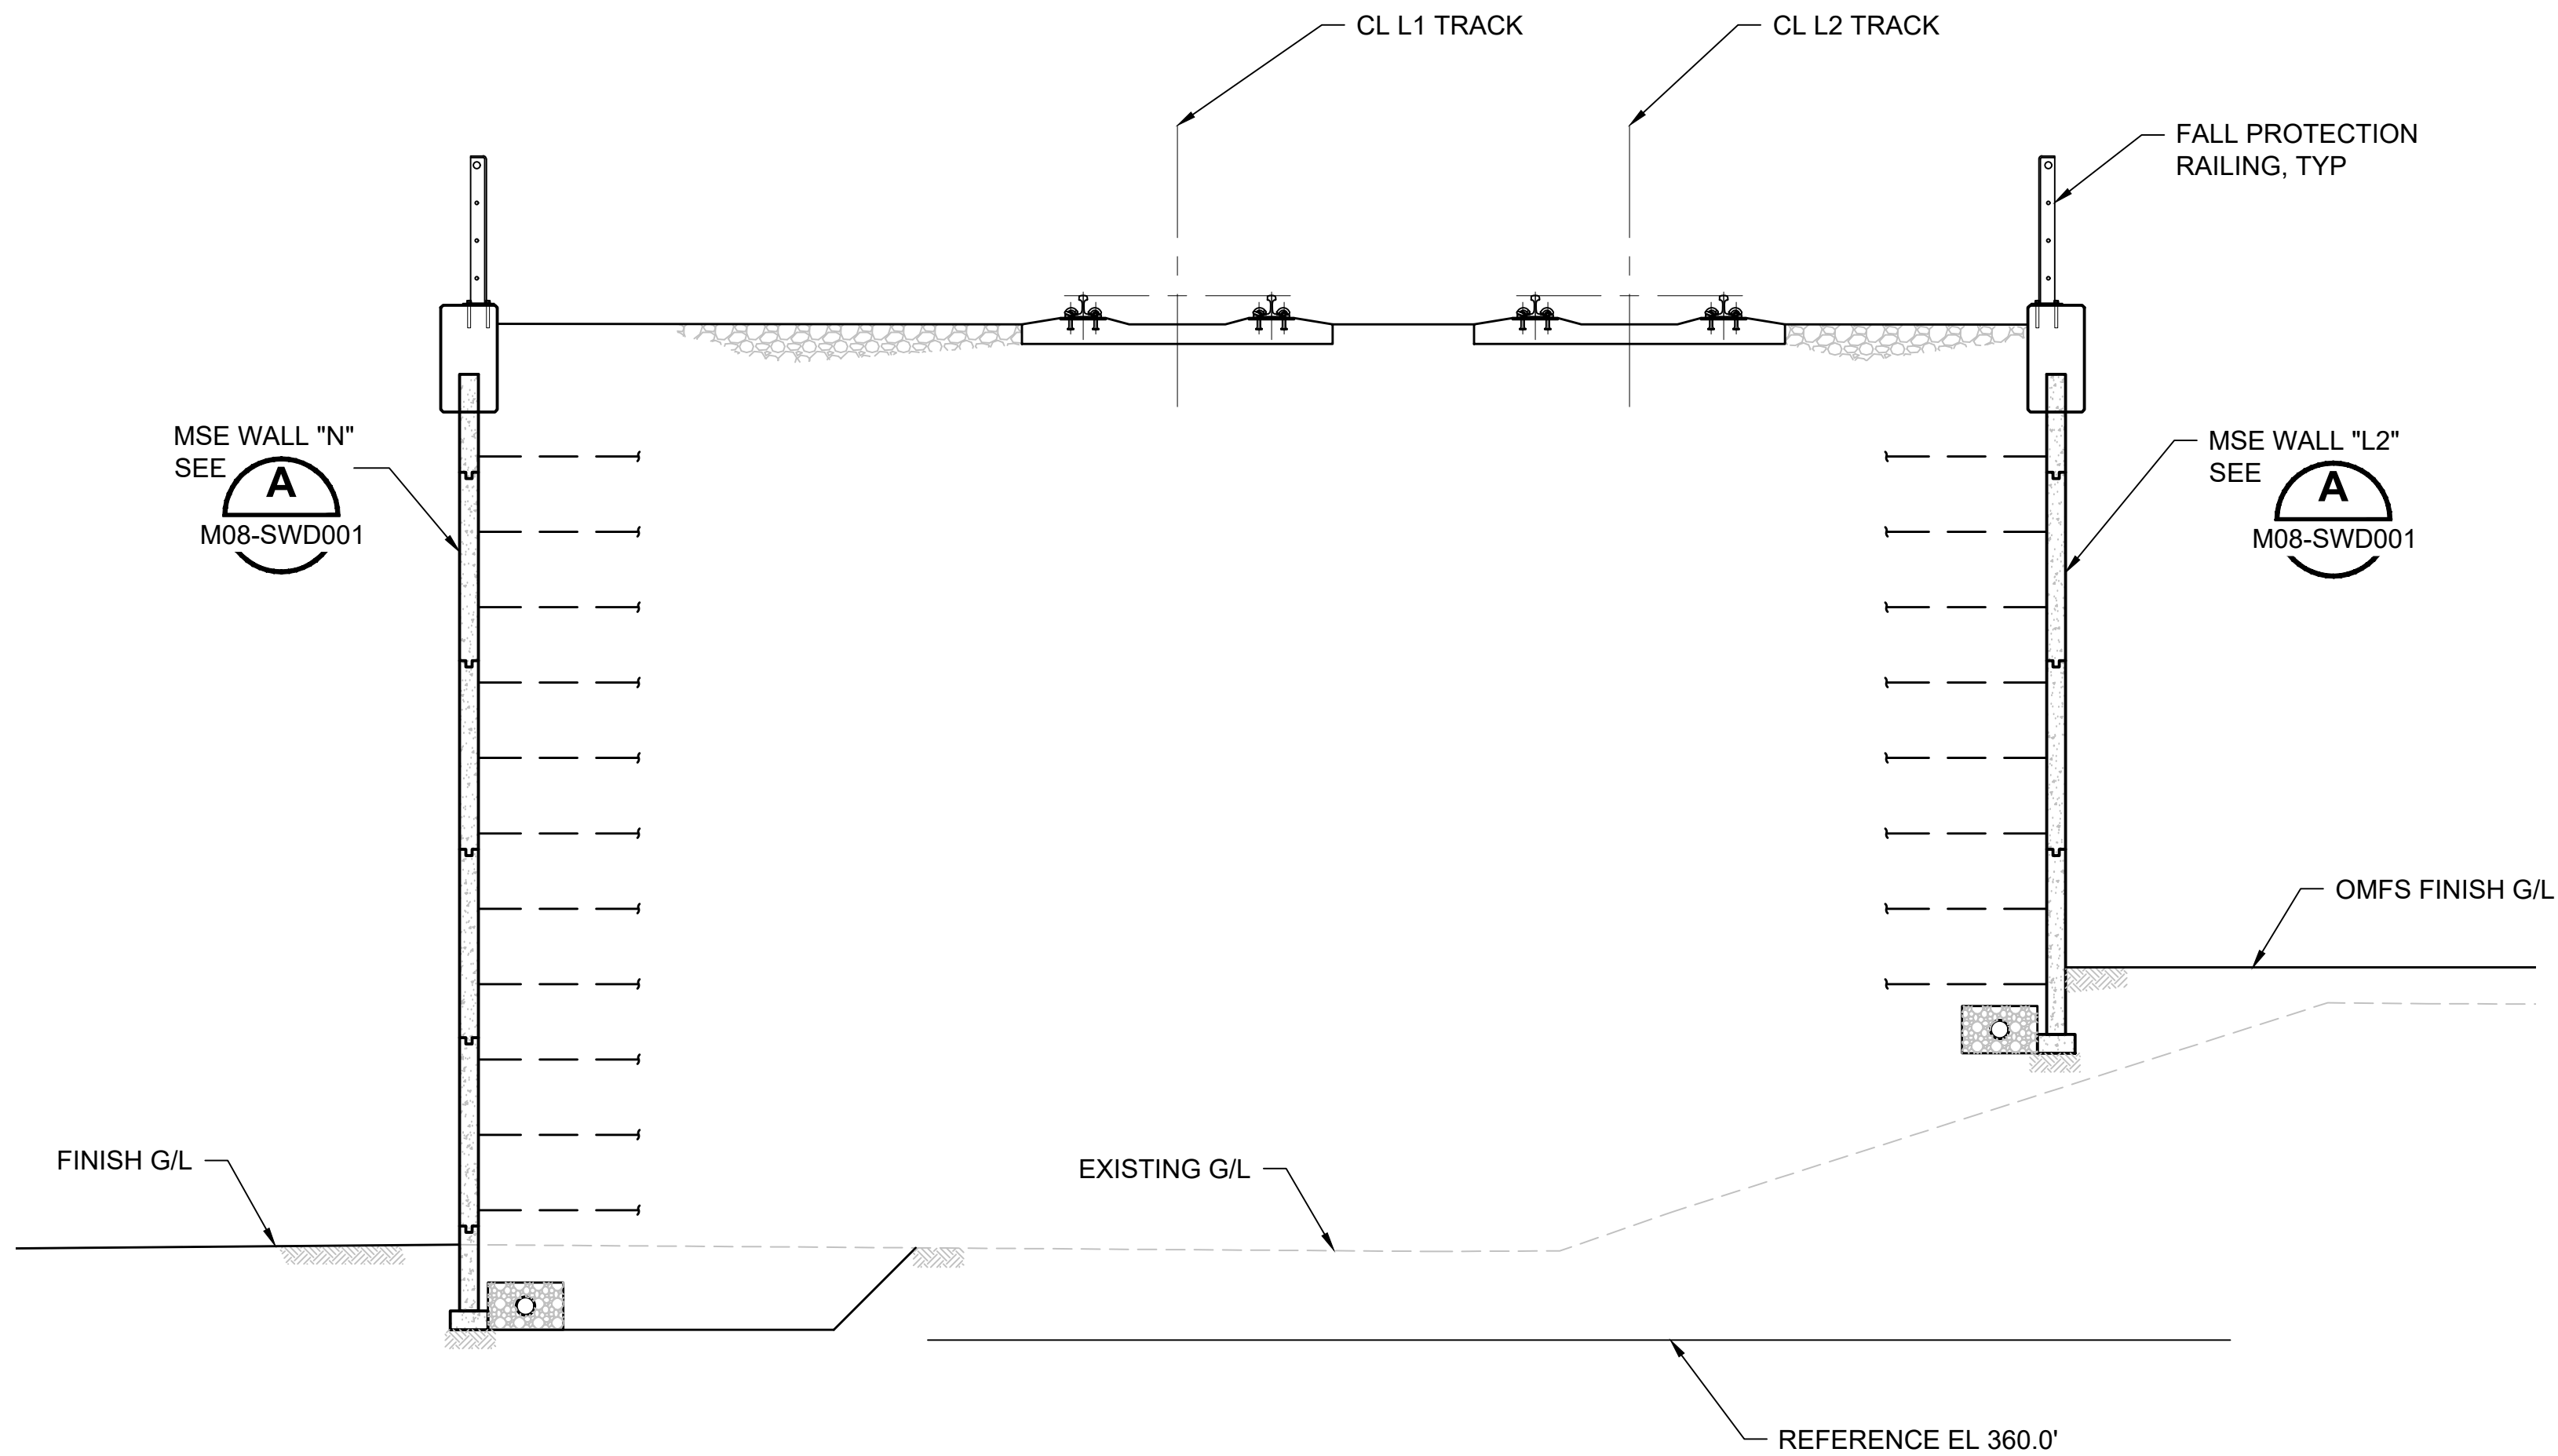


WALL SECTION
SCALE: 1/4" = 1'-0"

NOT FOR
CONSTRUCTION

Refer to the plan set COVER drawing
for disclaimers regarding this drawing.

REFERENCE CONCEPT DRAWINGS						AHJ:		PACKAGE #		SOUND TRANSIT PRELIMINARY ENGINEERING PLANS OPERATIONS & MAINTENANCE FACILITY SOUTH				DRAWING No.: M08-SWD004	
						DESIGNED BY: B. ROGERS		SCALE:						FACILITY ID: M08	
						DRAWN BY: A. VALENCIA		FILENAME: OMFS-M08-SWD004						SHEET No.: REV:	
						CHECKED BY: P.LI		CONTRACT No.: AE-0030-17							
						APPROVED BY: B. ROGERS		DATE: 2/27/2024							
No.	DATE	DSN	CHK	APP	REVISION	SUBMITTED BY: PABLO LOPEZ-HILFIKER		REVIEWED BY:		DATE: 2/27/2024					

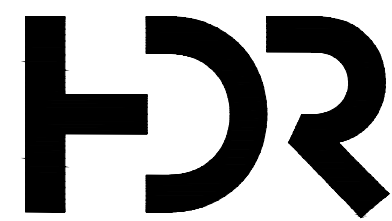


LINE IS 1" AT
FULL SCALE



SOUND TRANSIT
PRELIMINARY ENGINEERING PLANS
OPERATIONS & MAINTENANCE FACILITY SOUTH

STRUCTURAL
SITE RETAINING WALL
MSE WALL SECTION AT WALLS N AND L2

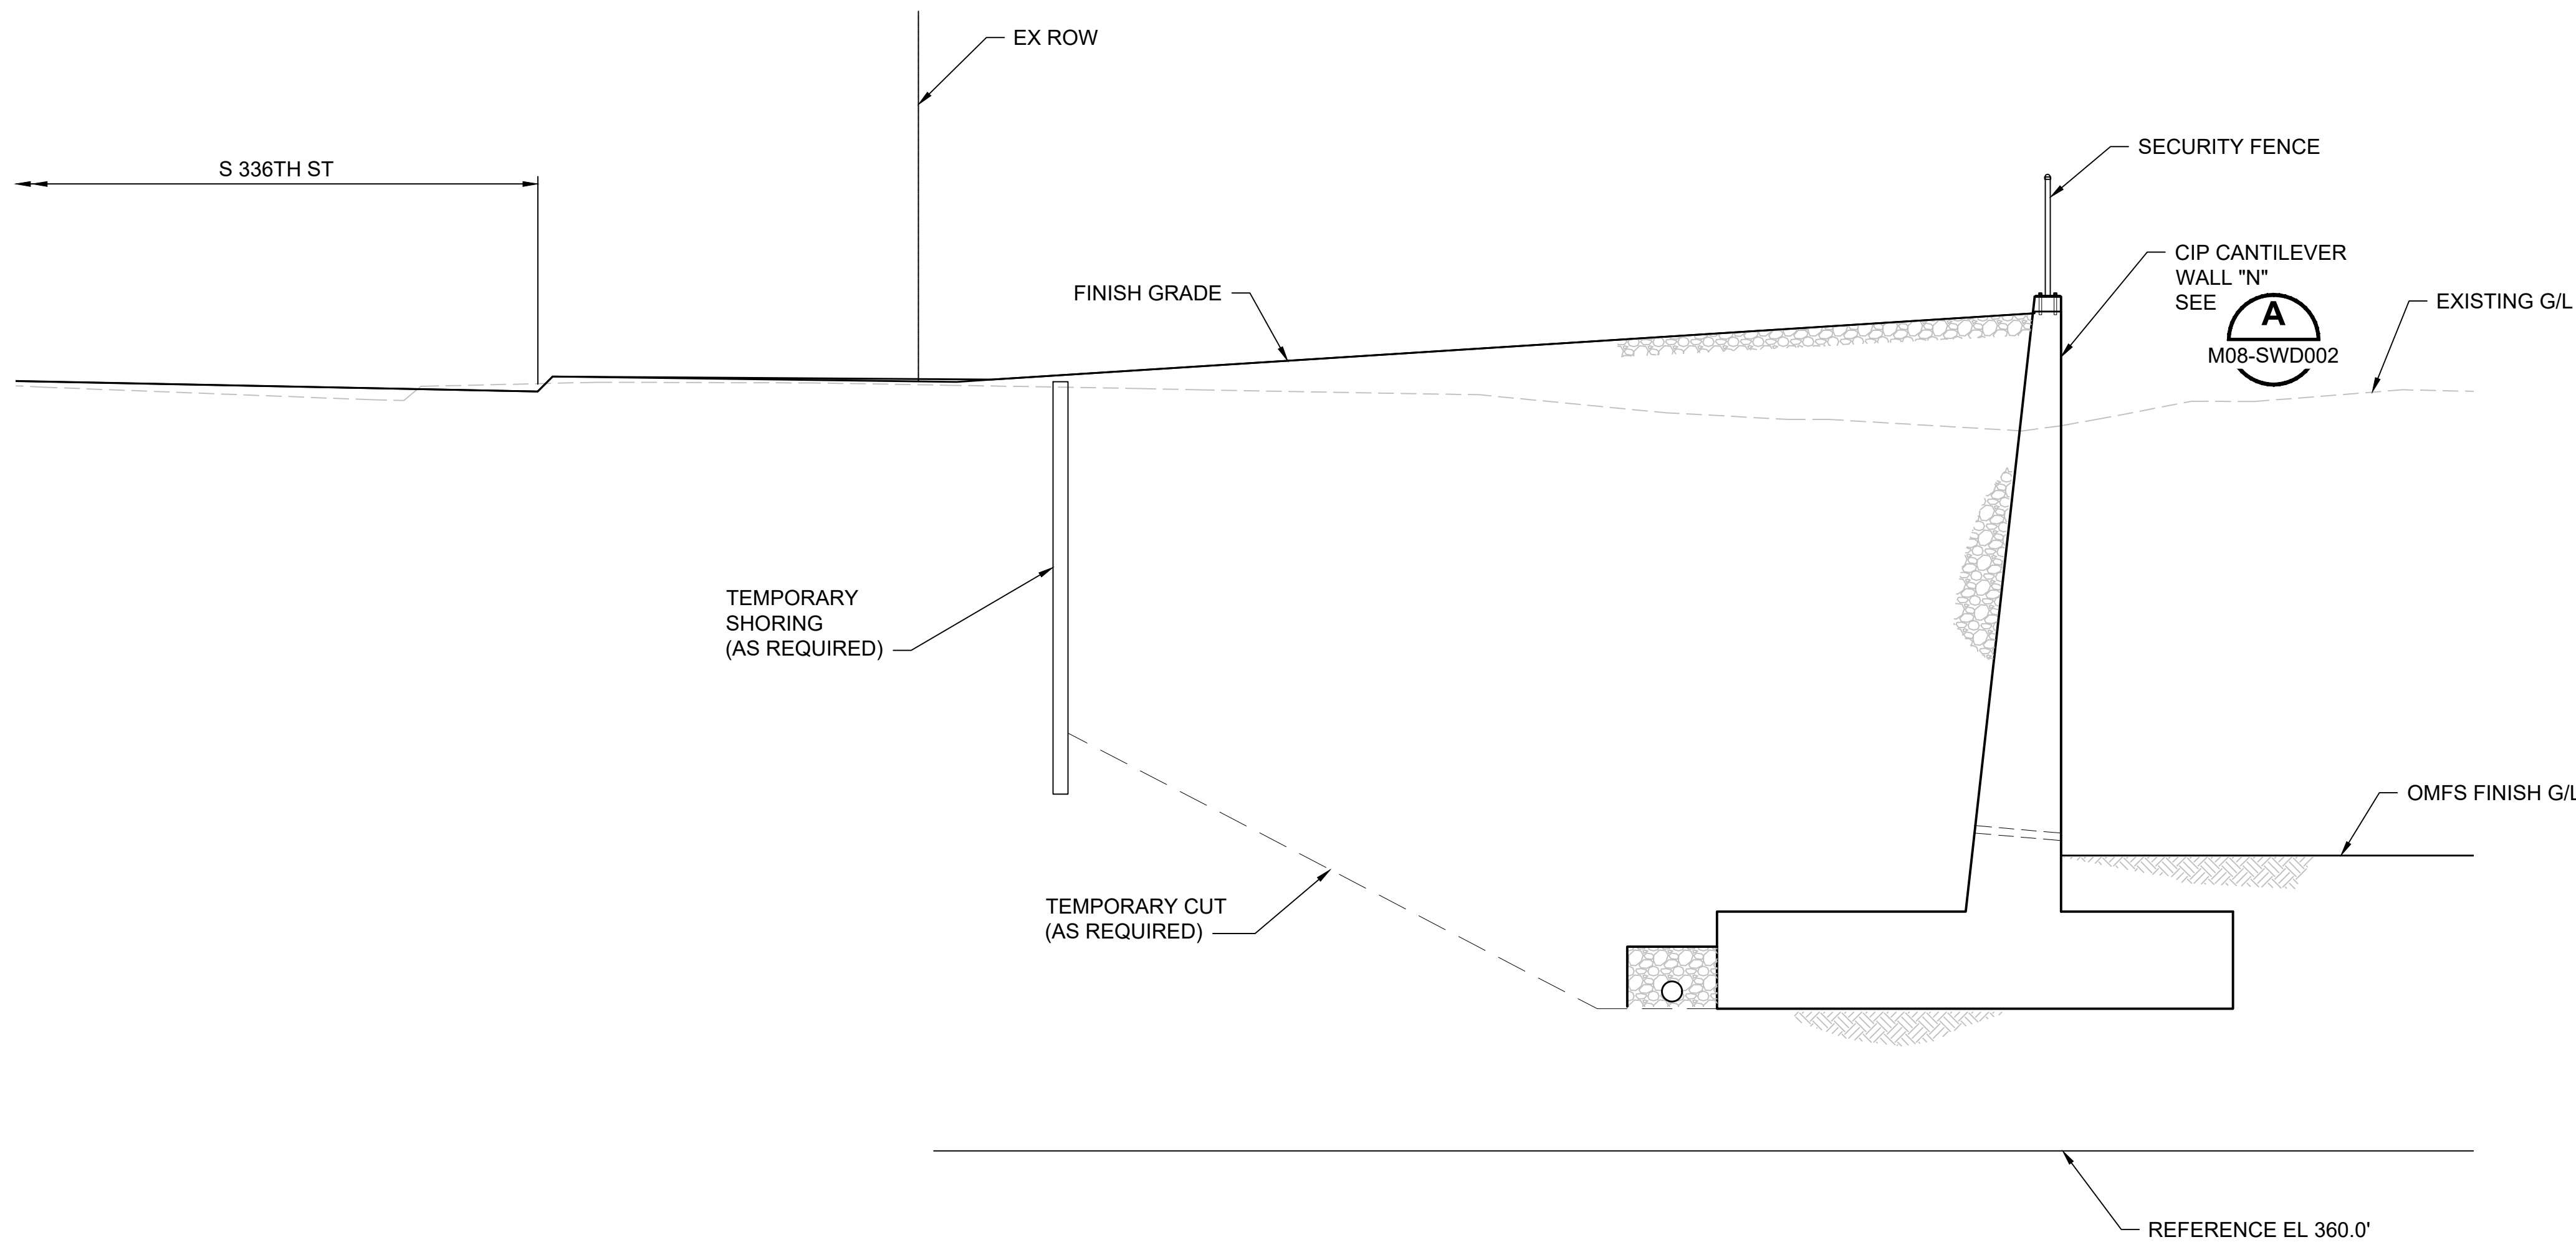


WALL SECTION
SCALE: 1/4" = 1'-0"
B
M08-SWP001

NOT FOR
CONSTRUCTION

Refer to the plan set COVER drawing
for disclaimers regarding this drawing.

for disclaimers regarding this drawing.						AHJ:				PACKAGE #				
REFERENCE CONCEPT DRAWINGS						DESIGNED BY: B. ROGERS		  LINE IS 1" AT FULL SCALE 	SCALE:		SOUND TRANSIT PRELIMINARY ENGINEERING PLANS OPERATIONS & MAINTENANCE FACILITY SOUTH STRUCTURAL SITE RETAINING WALL CUT WALL SECTION AT WALL N		DRAWING No.: M08-SWD005	
						DRAWN BY: A. VALENCIA			FILENAME: OMFS-M08-SWD005				FACILITY ID: M08	
						CHECKED BY: P. LJ			CONTRACT No.: AE-0030-17				SHEET No.: REV:	
						APPROVED BY: B. ROGERS			DATE: 2/27/2024					
						SUBMITTED BY: PABLO LOPEZ-HILFIKER			REVIEWED BY:					
No.	DATE	DSN	CHK	APP	REVISION									

- NOTES:
- TIERED LANDSCAPING WALLS AT WALLS B3 AND W1, UNDER EVALUATION.

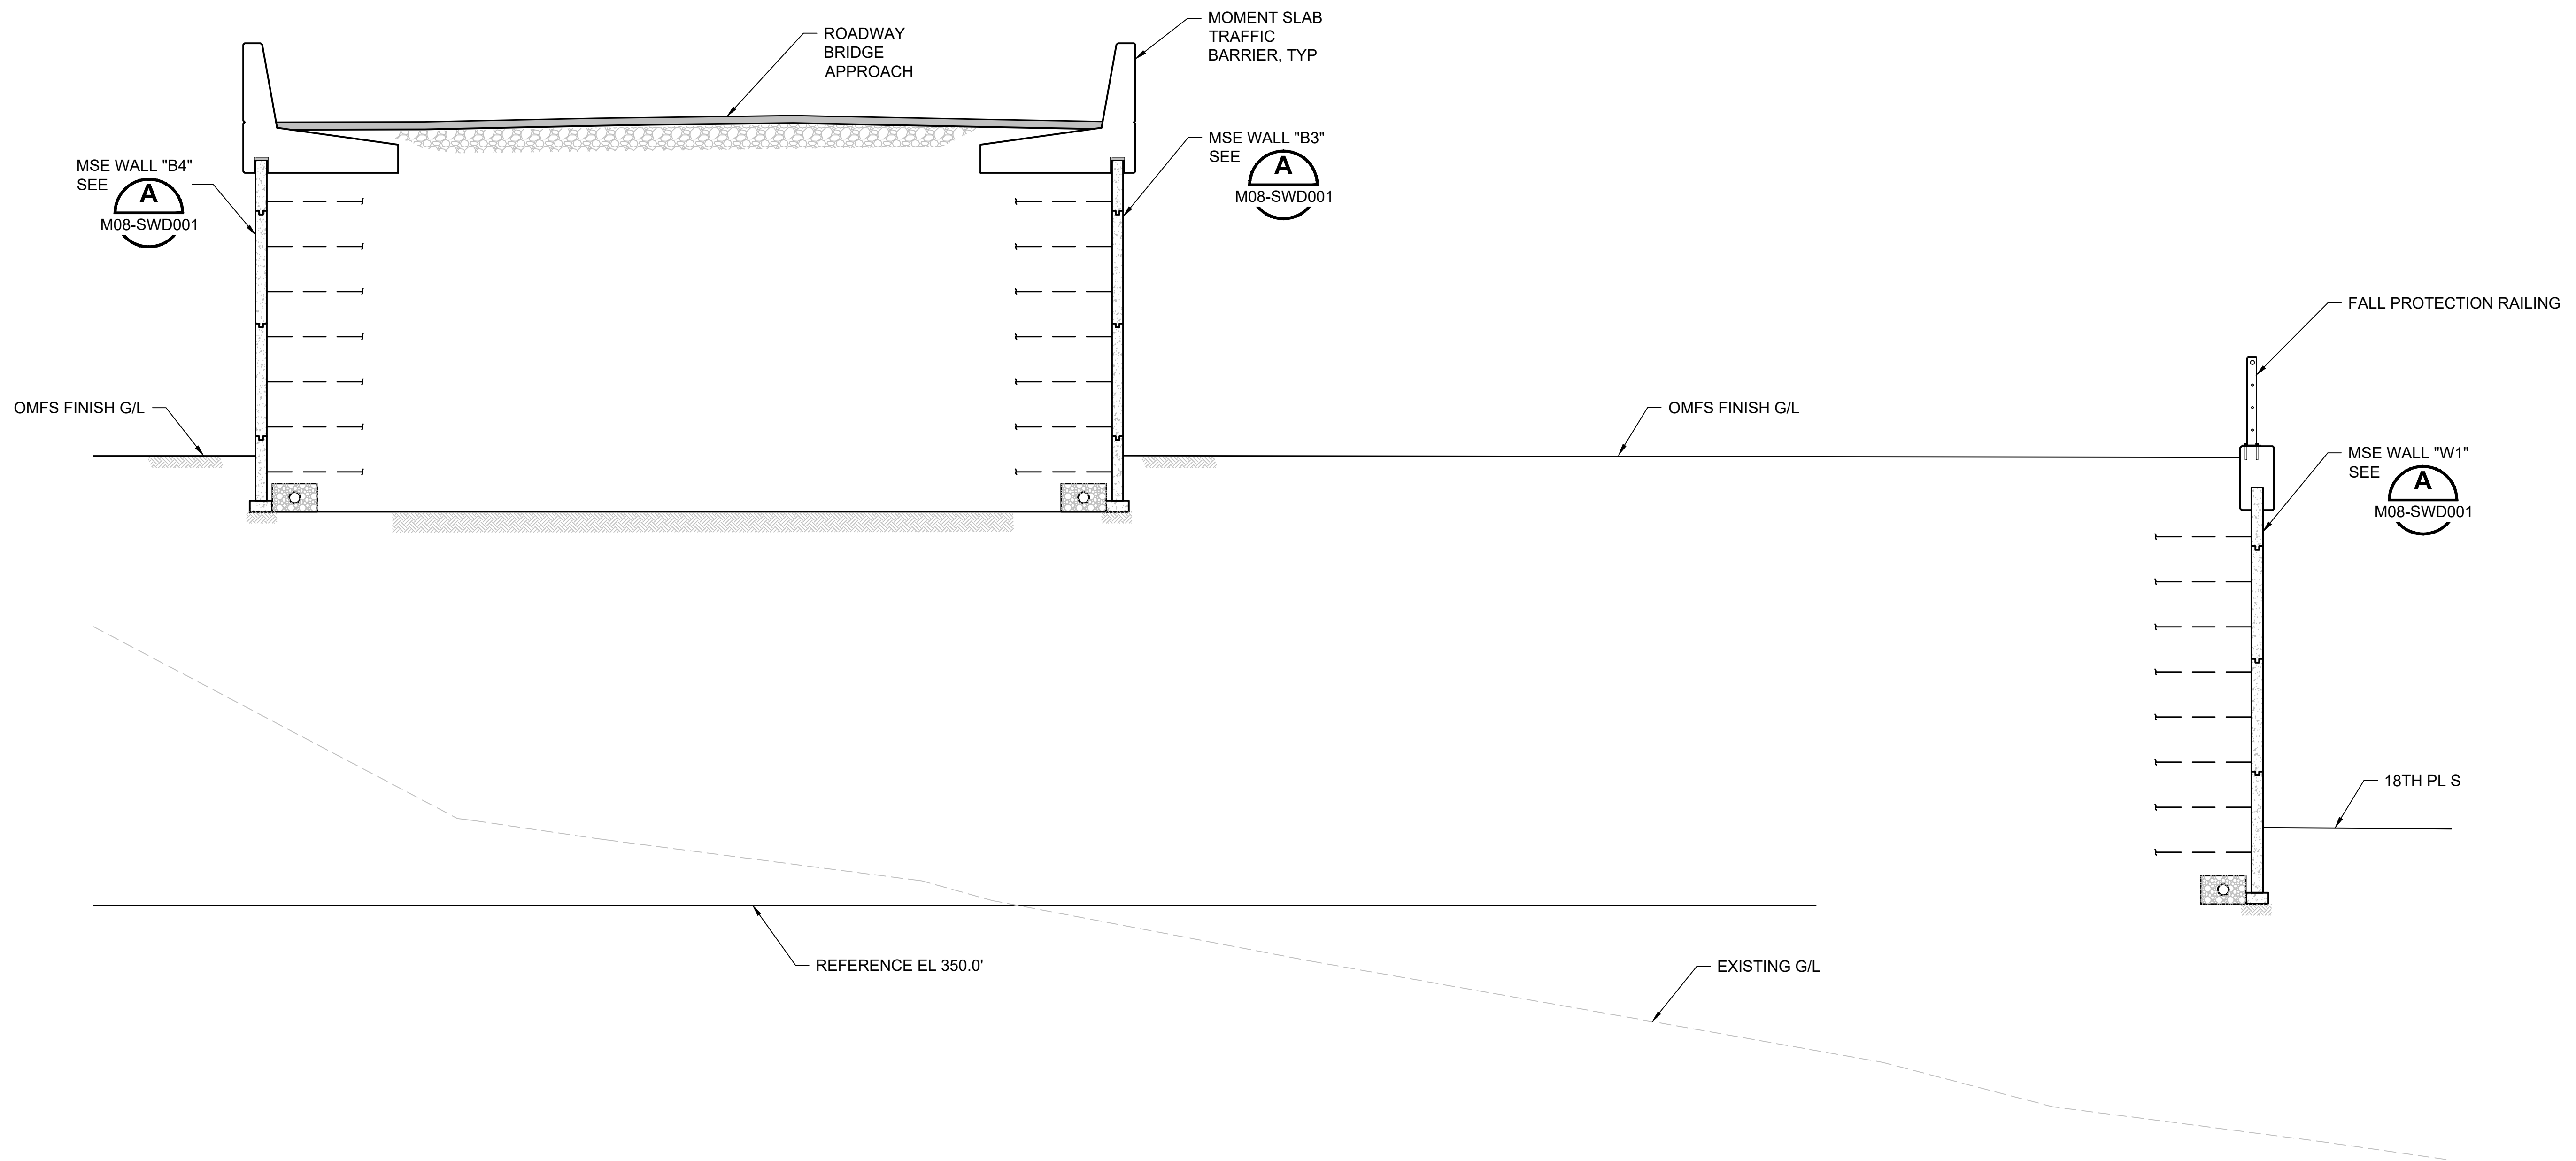


WALL SECTION
SCALE: 1/4" = 1'-0"

NOT FOR
CONSTRUCTION

Refer to the plan set COVER drawing
for disclaimers regarding this drawing.

REFERENCE CONCEPT DRAWINGS						DESIGNED BY: B. ROGERS		PRELIMINARY   LINE IS 1" AT FULL SCALE 				PACKAGE #		DRAWING No.: M08-SWD006					
						DRAWN BY: A. VALENCIA						SCALE:				SOUND TRANSIT PRELIMINARY ENGINEERING PLANS OPERATIONS & MAINTENANCE FACILITY SOUTH STRUCTURAL SITE RETAINING WALL MSE WALL SECTION AT WALLS B3 AND B4			
						CHECKED BY: P. LI						FILENAME: OMFS-M08-SWD006							
						APPROVED BY: B. ROGERS						CONTRACT No.: AE-0030-17							
No.	DATE	DSN	CHK	APP	REVISION			SUBMITTED BY: PABLO LOPEZ-HILFIKER		DATE: 2/27/2024		REVIEWED BY:		DATE: 2/27/2024		FACILITY ID: M08		SHEET No.: REV:	

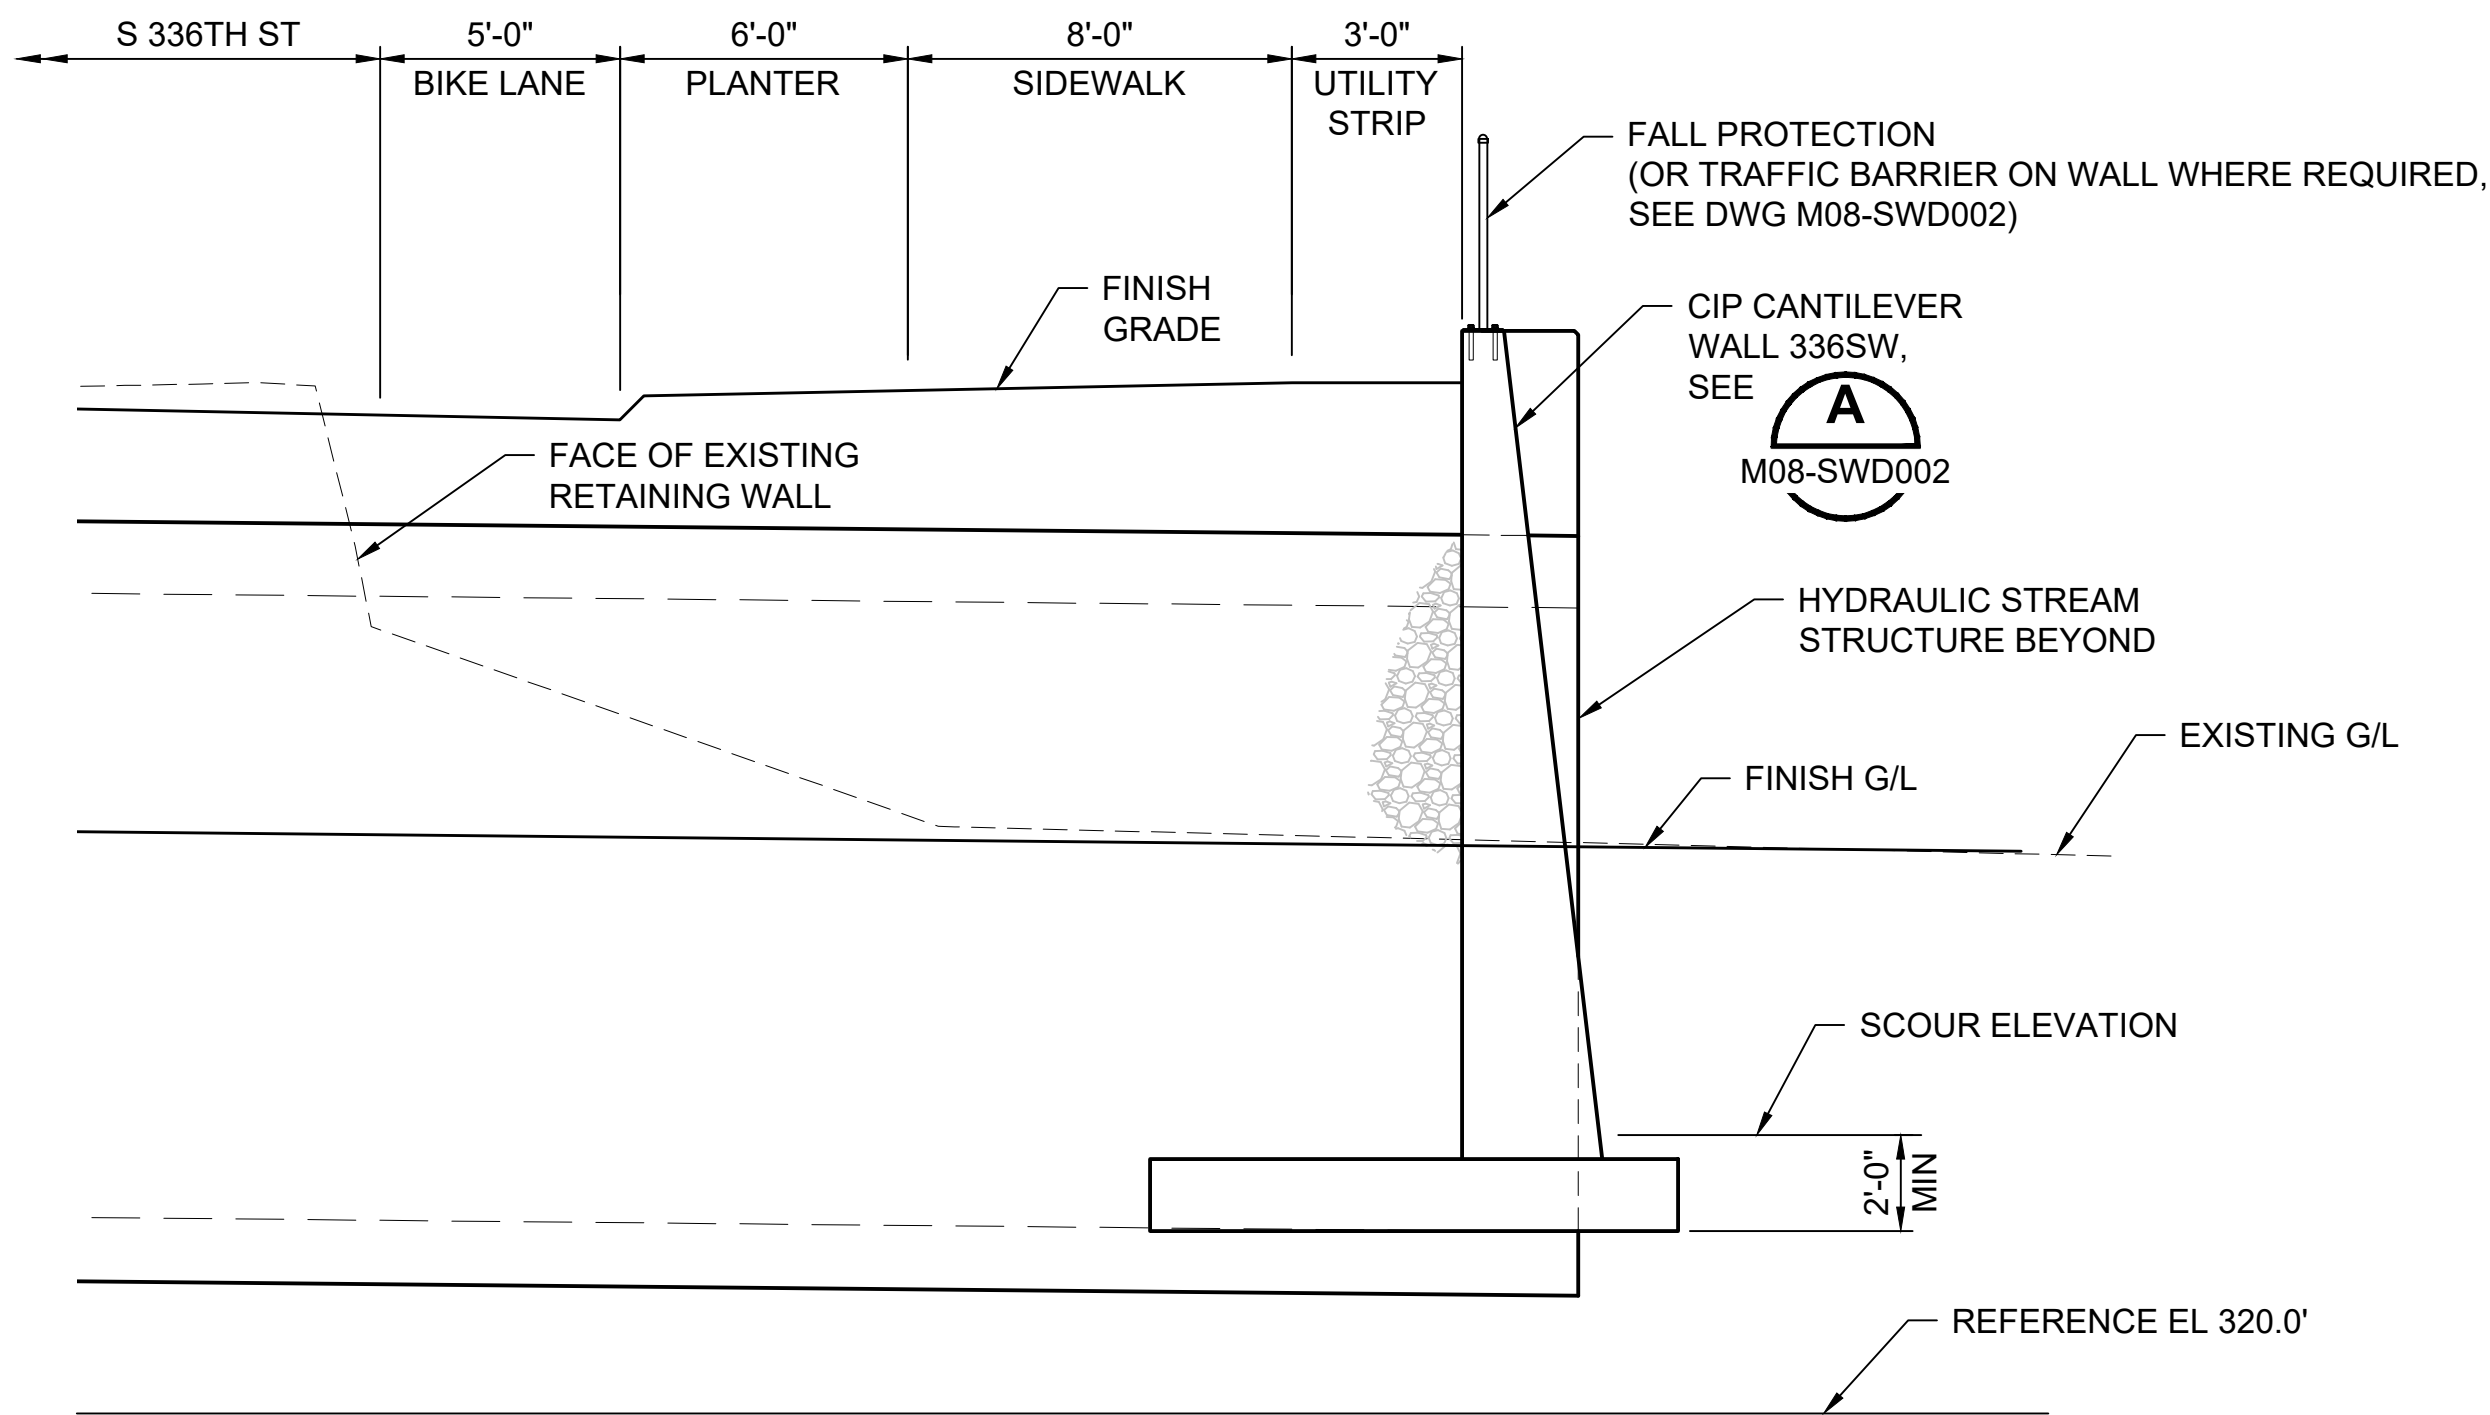

WALL SECTION


SCALE: 1/4" = 1'-0"




NOT FOR
CONSTRUCTION

Refer to the plan set COVER drawing
for disclaimers regarding this drawing.

REFERENCE CONCEPT DRAWINGS						AHJ:		PACKAGE #					
						DESIGNED BY:		SCALE:		SOUND TRANSIT PRELIMINARY ENGINEERING PLANS OPERATIONS & MAINTENANCE FACILITY SOUTH STRUCTURAL ROADWAY RETAINING WALL WALL 336SW SECTION AT S. 336TH ST			
						DRAWN BY:		FILENAME:					
						A. VALENCIA		OMFS-M08-SWD007					
						CHECKED BY:		CONTRACT No.:					
						P.LI		AE-0030-17					
						APPROVED BY:		DATE:					
						B. ROGERS		2/27/2024					
No.	DATE	DSN	CHK	APP	REVISION	SUBMITTED BY:		DATE:		REVIEWED BY:		DATE:	
						PABLO LOPEZ-HILFIKER		2/27/2024				2/27/2024	

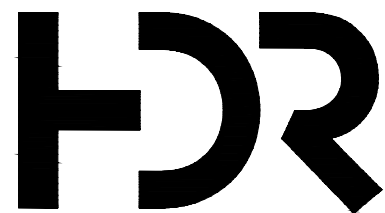

DRAWING No.:
M08-SWD007
FACILITY ID:
M08
SHEET No.: REV:

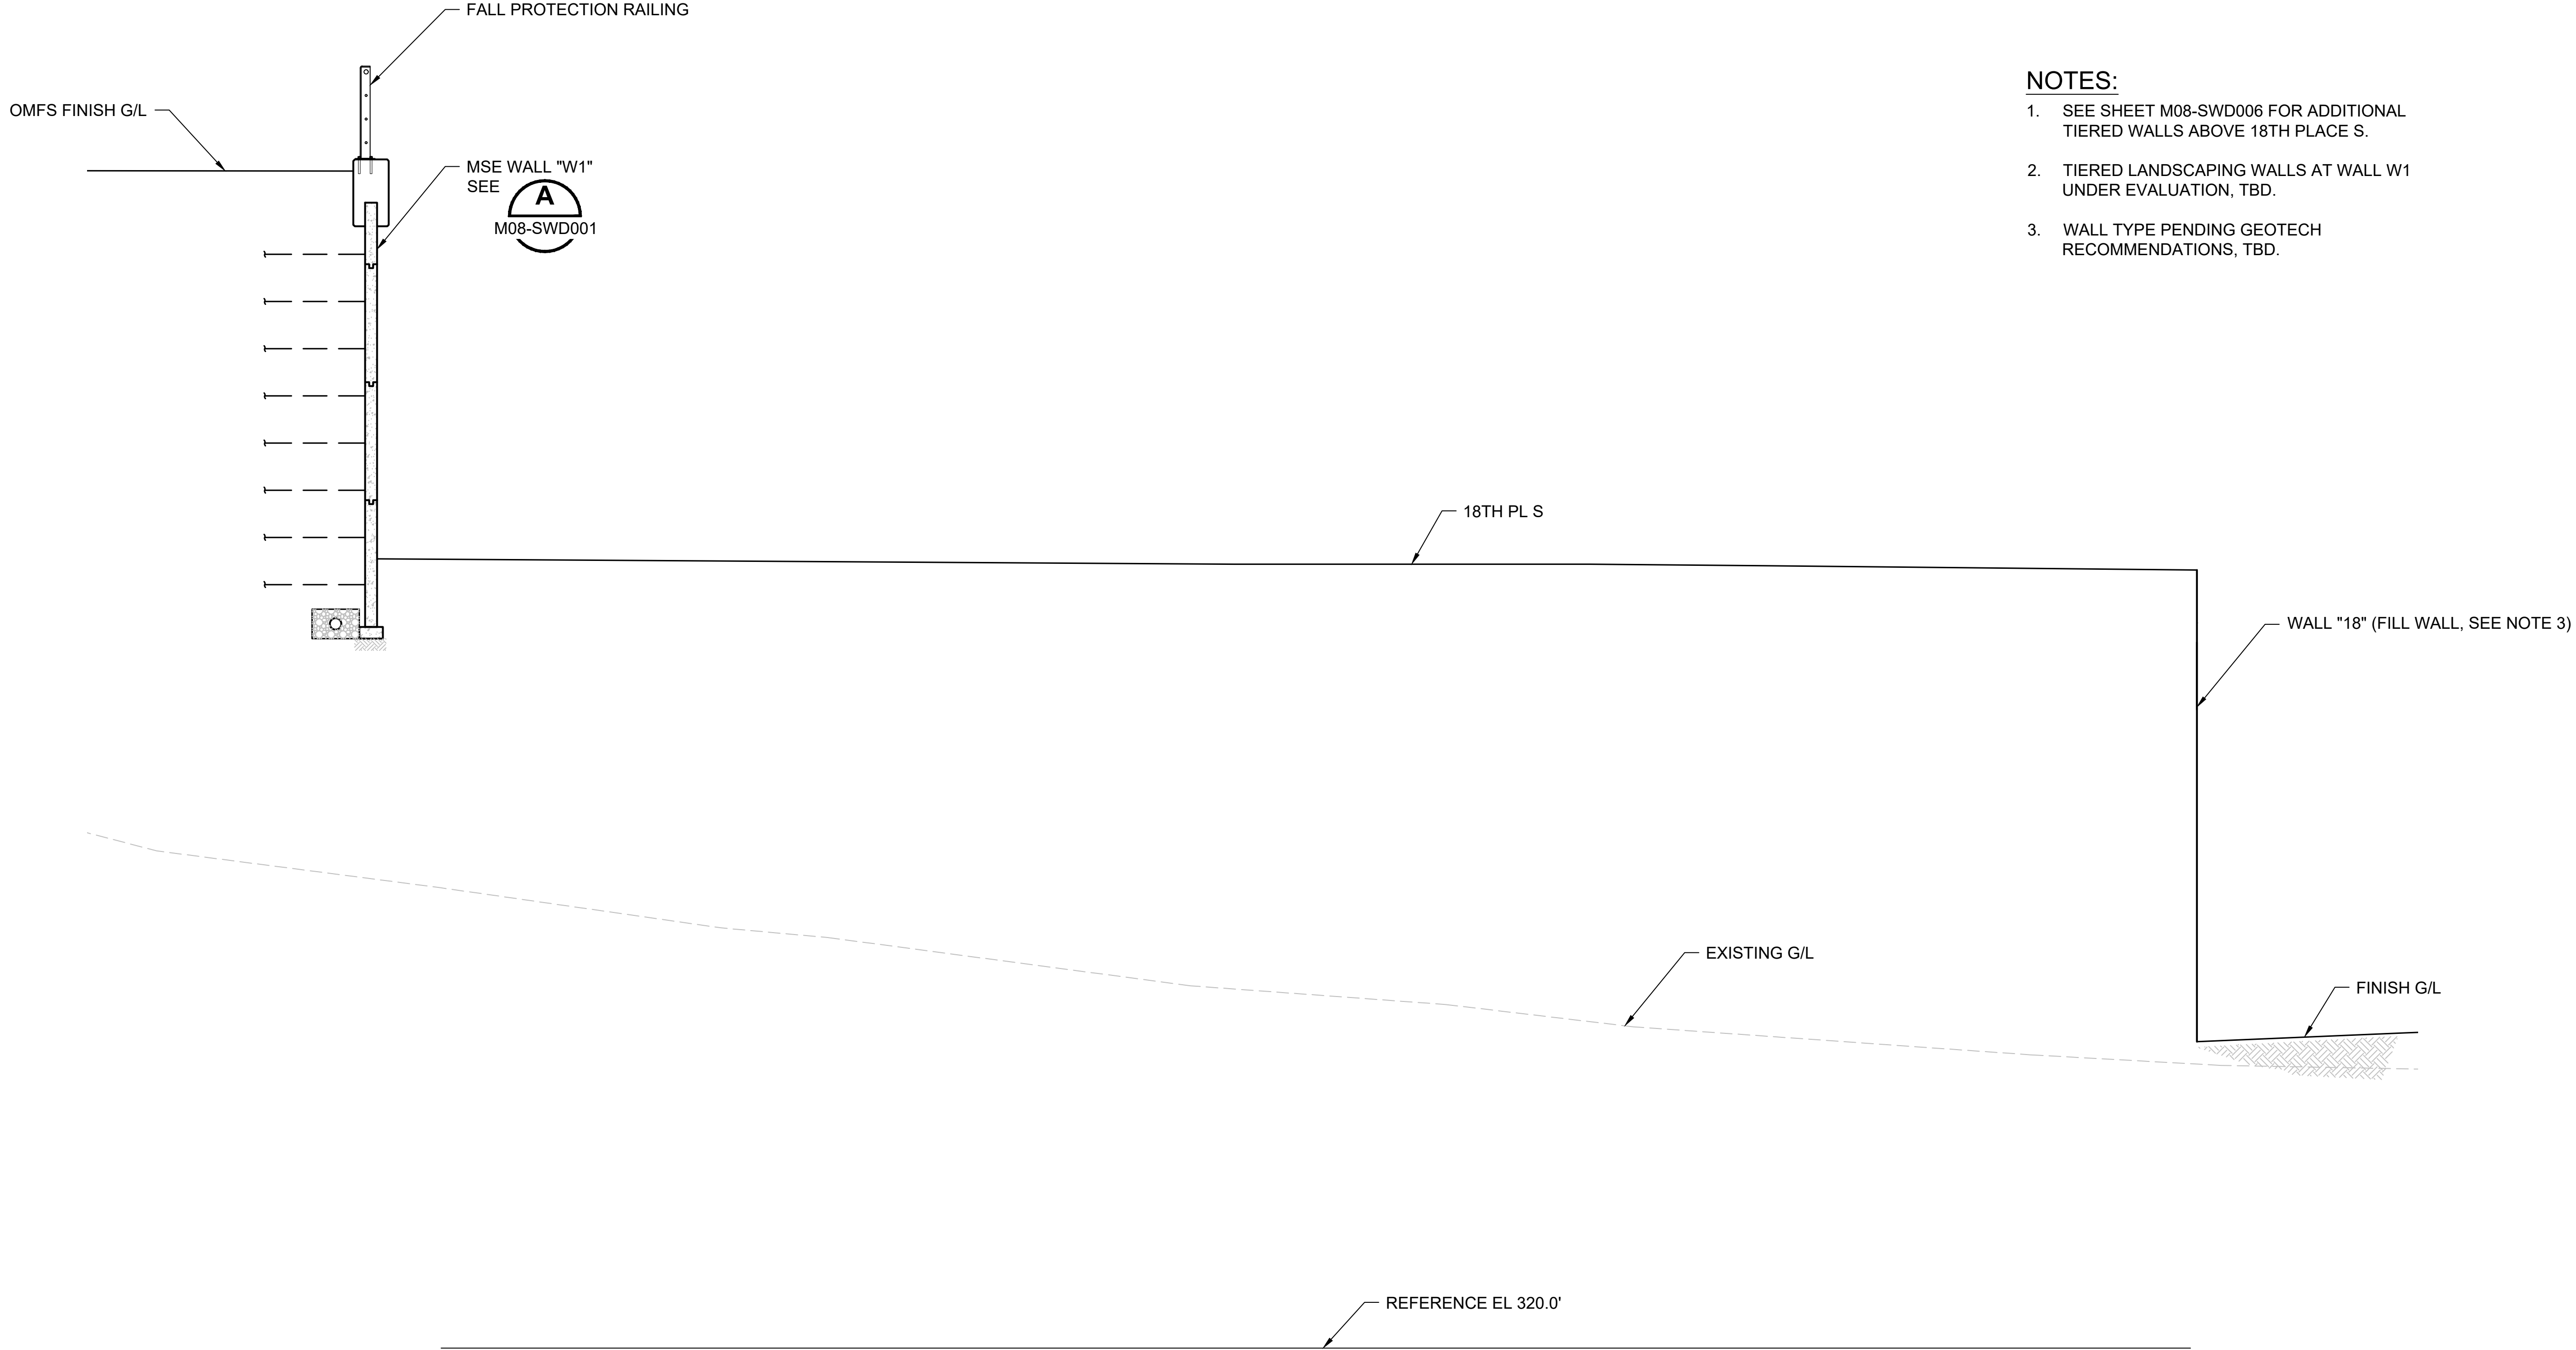


- NOTES:
- 1. SEE SHEET M08-SWD006 FOR ADDITIONAL TIERED WALLS ABOVE 18TH PLACE S.
 - 2. TIERED LANDSCAPING WALLS AT WALL W1 UNDER EVALUATION, TBD.
 - 3. WALL TYPE PENDING GEOTECH RECOMMENDATIONS, TBD.


WALL SECTION
SCALE: 1/4" = 1'-0"

NOT FOR
CONSTRUCTION

Refer to the plan set COVER drawing
for disclaimers regarding this drawing.

for disclaimers regarding this drawing.						AHJ:			PACKAGE #																																							
REFERENCE CONCEPT DRAWINGS <table><tr><td></td><td></td><td></td><td></td><td></td><td></td></tr><tr><td></td><td></td><td></td><td></td><td></td><td></td></tr><tr><td></td><td></td><td></td><td></td><td></td><td></td></tr><tr><td></td><td></td><td></td><td></td><td></td><td></td></tr><tr><td>No.</td><td>DATE</td><td>DSN</td><td>CHK</td><td>APP</td><td>REVISION</td></tr></table>																														No.	DATE	DSN	CHK	APP	REVISION	BRANDY ROGERS STATE OF WASHINGTON REGISTERED PROFESSIONAL ENGINEER NO. 45420 PRELIMINARY	HDR SUBMITTED BY: PABLO LOPEZ-HILFIKER			LINE IS 1" AT FULL SCALE  SOUNDTRANSIT	SCALE: FILENAME: OMFS-M08-SWD008 CONTRACT No.: AE-0030-17 DATE: 2/27/2024			SOUND TRANSIT PRELIMINARY ENGINEERING PLANS OPERATIONS & MAINTENANCE FACILITY SOUTH STRUCTURAL ROADWAY RETAINING WALL TIERED WALL SECTION AT 18TH PL S			DRAWING No.: M08-SWD008	
No.	DATE	DSN	CHK	APP	REVISION	
FACILITY ID: M08	
SHEET No.: REV:	

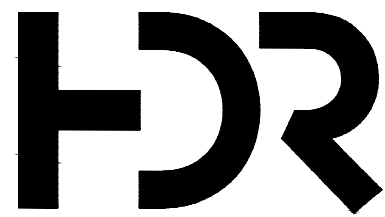

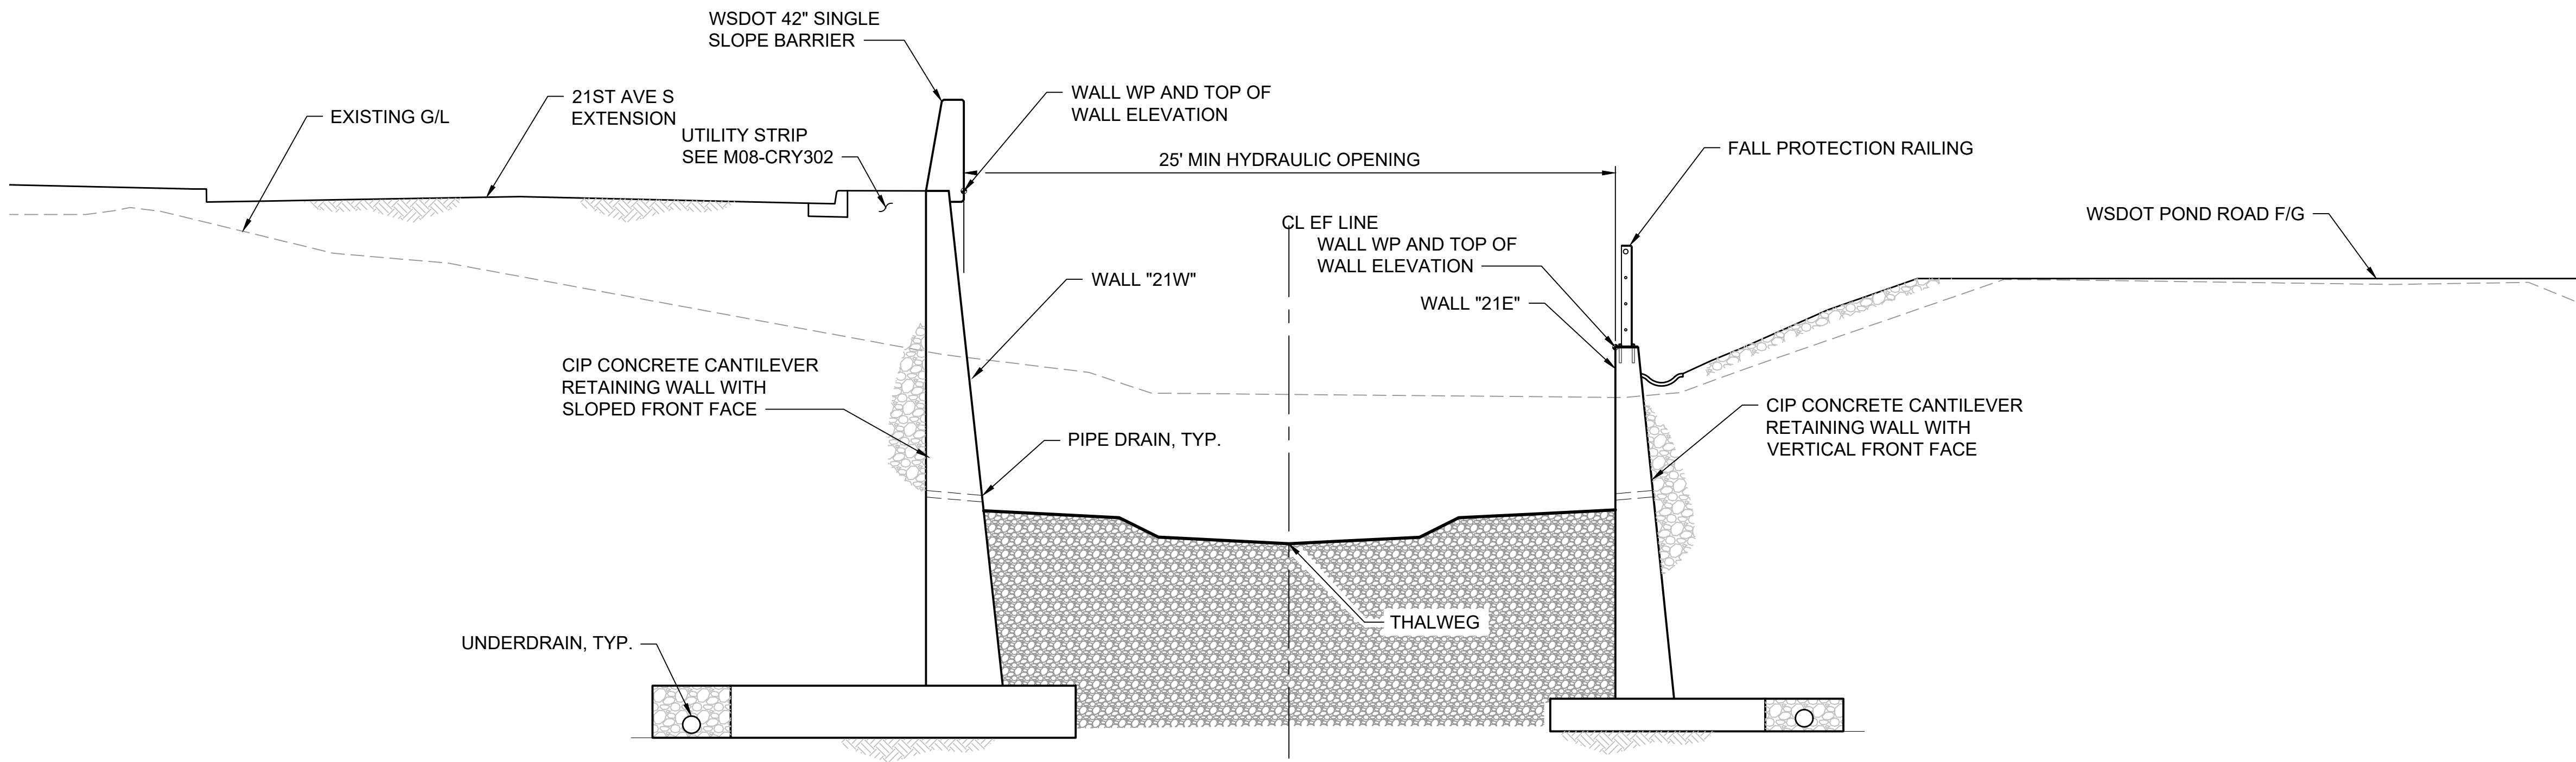

WALL SECTION
SCALE: 1/4" = 1'-0"
(LOOKING UPSTREAM)

A
M08-SWP502
M08-SWP503

NOT FOR
CONSTRUCTION


Refer to the plan set COVER drawing
for disclaimers regarding this drawing.

REFERENCE CONCEPT DRAWINGS						AHJ:		PACKAGE #		DRAWING No.: M08-SWD010																									
<table><tr><td>No.</td><td>DATE</td><td>DSN</td><td>CHK</td><td>APP</td><td>REVISION</td></tr><tr><td> </td><td> </td><td> </td><td> </td><td> </td><td> </td></tr><tr><td> </td><td> </td><td> </td><td> </td><td> </td><td> </td></tr><tr><td> </td><td> </td><td> </td><td> </td><td> </td><td> </td></tr></table>						No.	DATE	DSN	CHK	APP	REVISION																			DESIGNED BY: K. MA		LINE IS 1" AT FULL SCALE		SOUND TRANSIT PRELIMINARY ENGINEERING PLANS OPERATIONS & MAINTENANCE FACILITY SOUTH STRUCTURAL ROADWAY RETAINING WALLS WALL SECTION AT WALLS 21W AND 21E	
						No.	DATE	DSN	CHK	APP	REVISION																								
DRAWN BY: A. VALENCIA		FACILITY ID: M08																																	
CHECKED BY: B. CLARK		SHEET No.: REV:																																	
APPROVED BY: K. MA																																			
						SUBMITTED BY: PABLO LOPEZ-HILFIKER		DATE: 2/27/2024		REVIEWED BY:																									
										DATE: 2/27/2024																									

02/26/24 | 2:25 PM | VALENALV
C:\PWORKING\WEST01\D2772718\OMFS-M08-SDX101.DWG

Refer to the plan set COVER drawing
for disclaimers regarding this drawing.


for disclaimers regarding this drawing.										AHJ:										PACKAGE #																																							
REFERENCE CONCEPT DRAWINGS										DESIGNED BY: K. MA										STATE OF WASHINGTON PROFESSIONAL ENGINEERS 2020166 KENT WA 98034 PRELIMINARY HDR SUBMITTED BY: PABLO LOPEZ-HILFIKER DATE: 2/27/2024 REVIEWED BY: DATE: LINE IS 1"=1' AT FULL SCALE ST SOUNDTRANSIT										SCALE: NTS										SOUND TRANSIT PRELIMINARY ENGINEERING PLANS OPERATIONS & MAINTENANCE FACILITY SOUTH STRUCTURAL HYDRAULIC STRUCTURE 1 SECTION										DRAWING No.: M08-SDX101									
										DRAWN BY: A. VALENCIA																				FACILITY ID: M08																													
										CHECKED BY: B. CLARK																				SHEET No.: REV:																													
										APPROVED BY: K. MA	
No.	DATE	DSN	CHK	APP	REVISION	

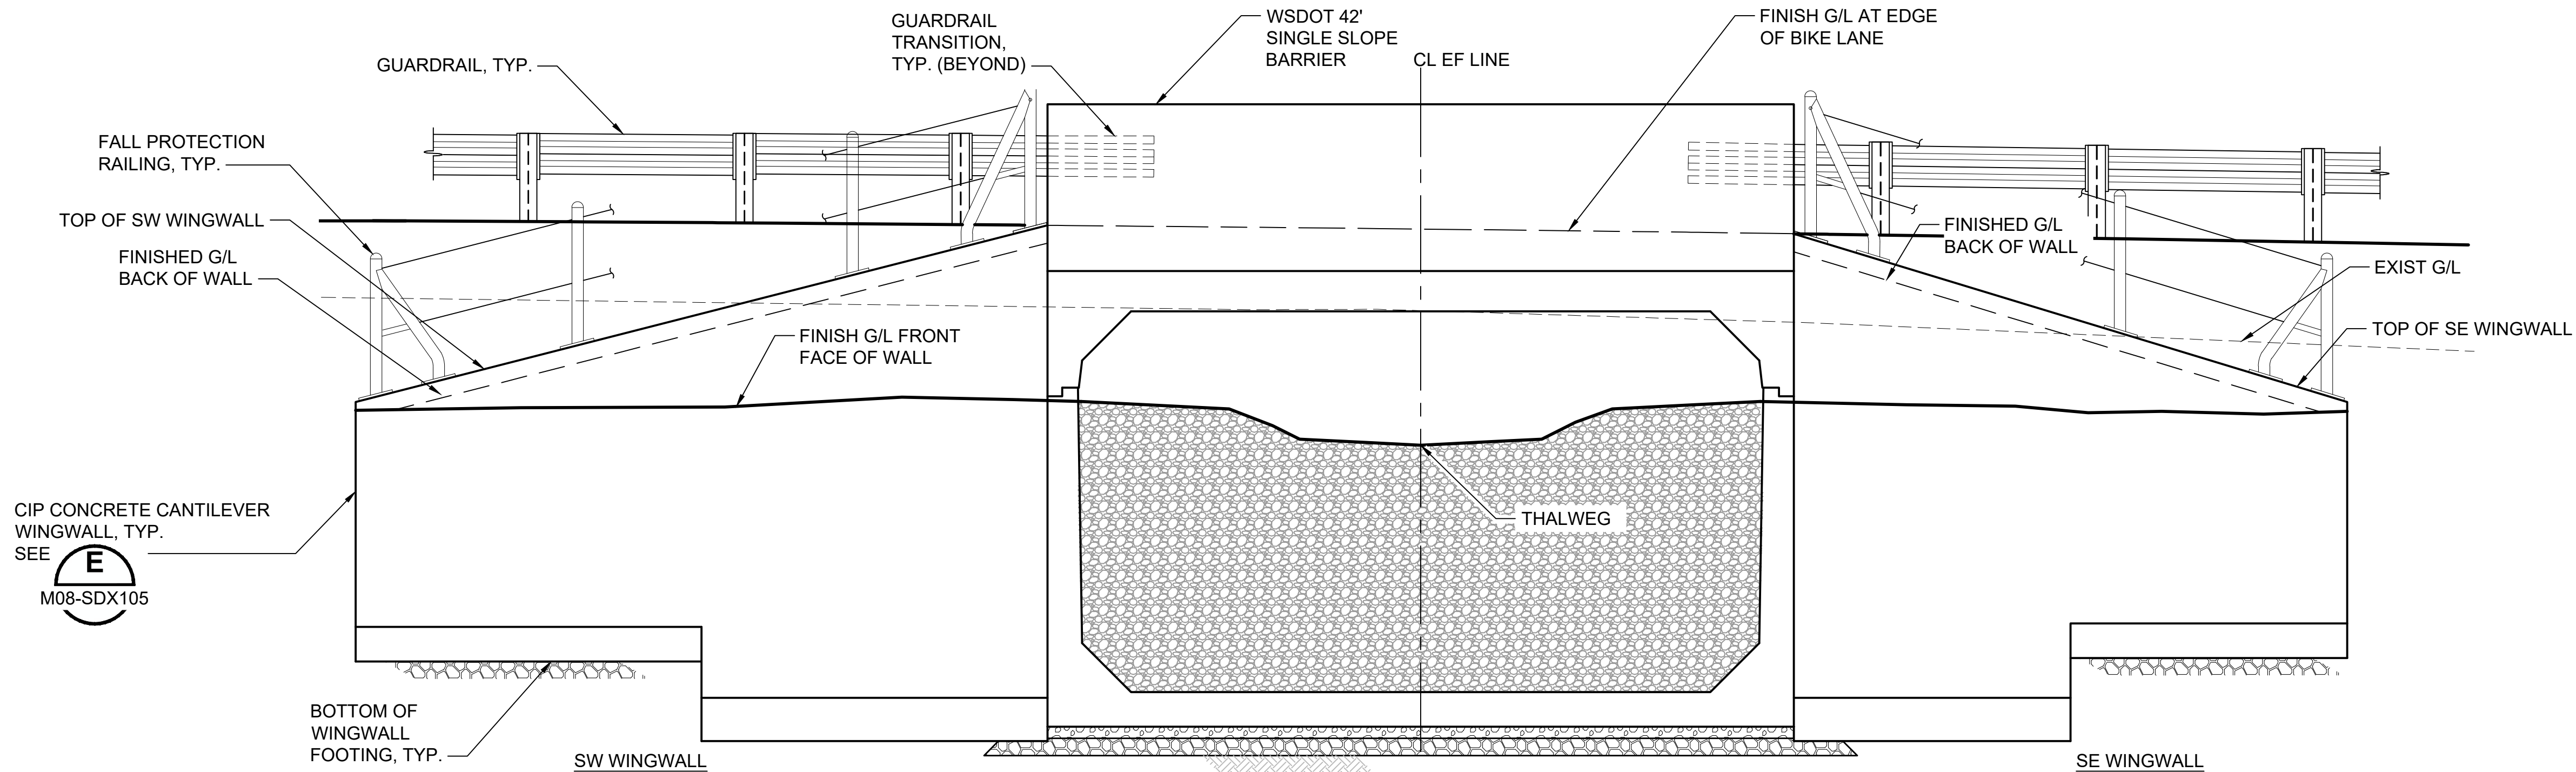

SECTION

(LOOKING UPSTREAM)
SOUTH END SHOWN,
NORTH END SIMILAR

B
SDP102

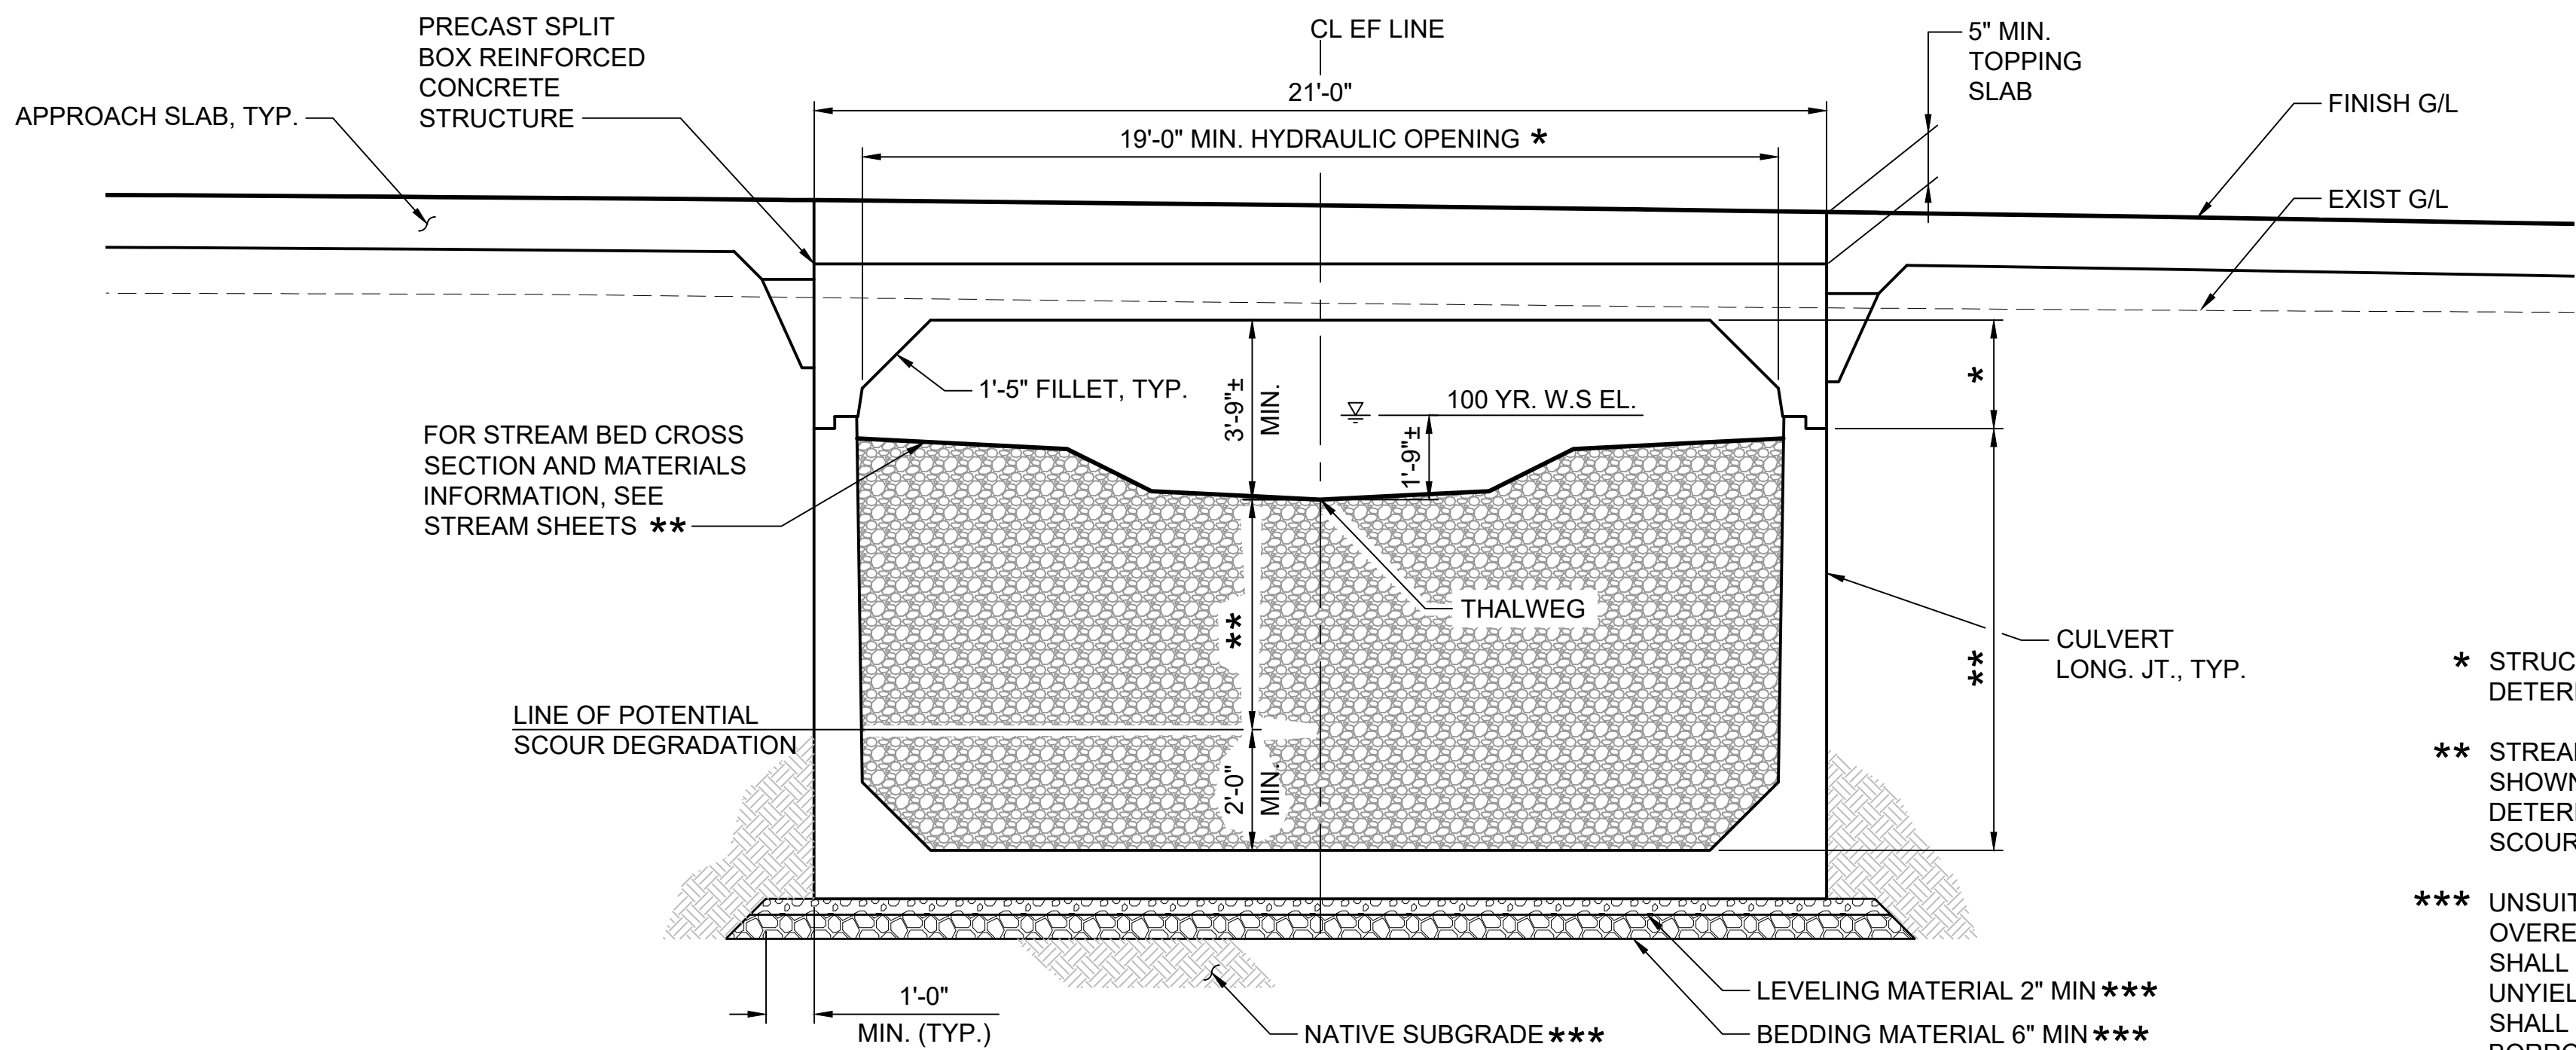

TYPICAL SECTION

(LOOKING UPSTREAM)
DIMENSIONS MEASURED NORMAL TO EF LINE.

- * STRUCTURE TYPE, SIZE, AND LOCATION TO BE DETERMINED BY THE DESIGN BUILDER.
- ** STREAMBED MATERIAL DEPTH AND CULVERT HEIGHT SHOWN ARE APPROXIMATE. FINAL DEPTH TO BE DETERMINED BY THE DESIGN BUILDER, PENDING FINAL SCOUR ANALYSIS.
- *** UNSUITABLE NATIVE SUBGRADE SHALL BE OVEREXCAVATED AS REQUIRED. EXPOSED SUBGRADE SHALL BE PROOF-ROLLED TO A DENSE AND UNYIELDING CONDITION. THE REMOVED SUBGRADE SHALL BE REPLACED WITH COMPACTED SELECT BORROW PER WSDOT STANDARD SPECIFICATIONS SECTION 9-03.14(2), WITH STANDARD BEDDING AND LEVELING MATERIALS PER WSDOT STANDARD PLAN DETAIL E20-10.00 AND STANDARD SPECIFICATIONS SECTION 6-20.3(6) BE PLACED ON TOP OF THE COMPACTED SELECT BORROW.

NOT FOR
CONSTRUCTION

Refer to the plan set COVER drawing
for disclaimers regarding this drawing.

REFERENCE CONCEPT DRAWINGS

No.	DATE	DSN	CHK	APP	REVISION

DESIGNED BY:
K. MA
DRAWN BY:
A. VALENCIA
CHECKED BY:
B. CLARK
APPROVED BY:
K. MA



SUBMITTED BY:
PABLO LOPEZ-HILFIKER

DATE:
2/27/2024

REVIEWED BY:

LINE IS 1" AT
FULL SCALE



DATE:

PACKAGE #

SCALE:
NTS
FILENAME:
OMFS-M08-SDX101
CONTRACT No.:
AE-0030-17
DATE:
2/27/2024


SOUND TRANSIT
PRELIMINARY ENGINEERING PLANS
OPERATIONS & MAINTENANCE FACILITY SOUTH

STRUCTURAL
HYDRAULIC STRUCTURE 2
SECTION

DRAWING No.:
M08-SDX102
FACILITY ID:
M08
SHEET No.: REV:

02/25/24 | 7:25 AM | VALENALV
C:\PWORKING\WEST01\02772718\OMFS-M08-SDX101.DWG

CIP CONCRETE CANTILEVER
WINGWALL, TYP.
SEE

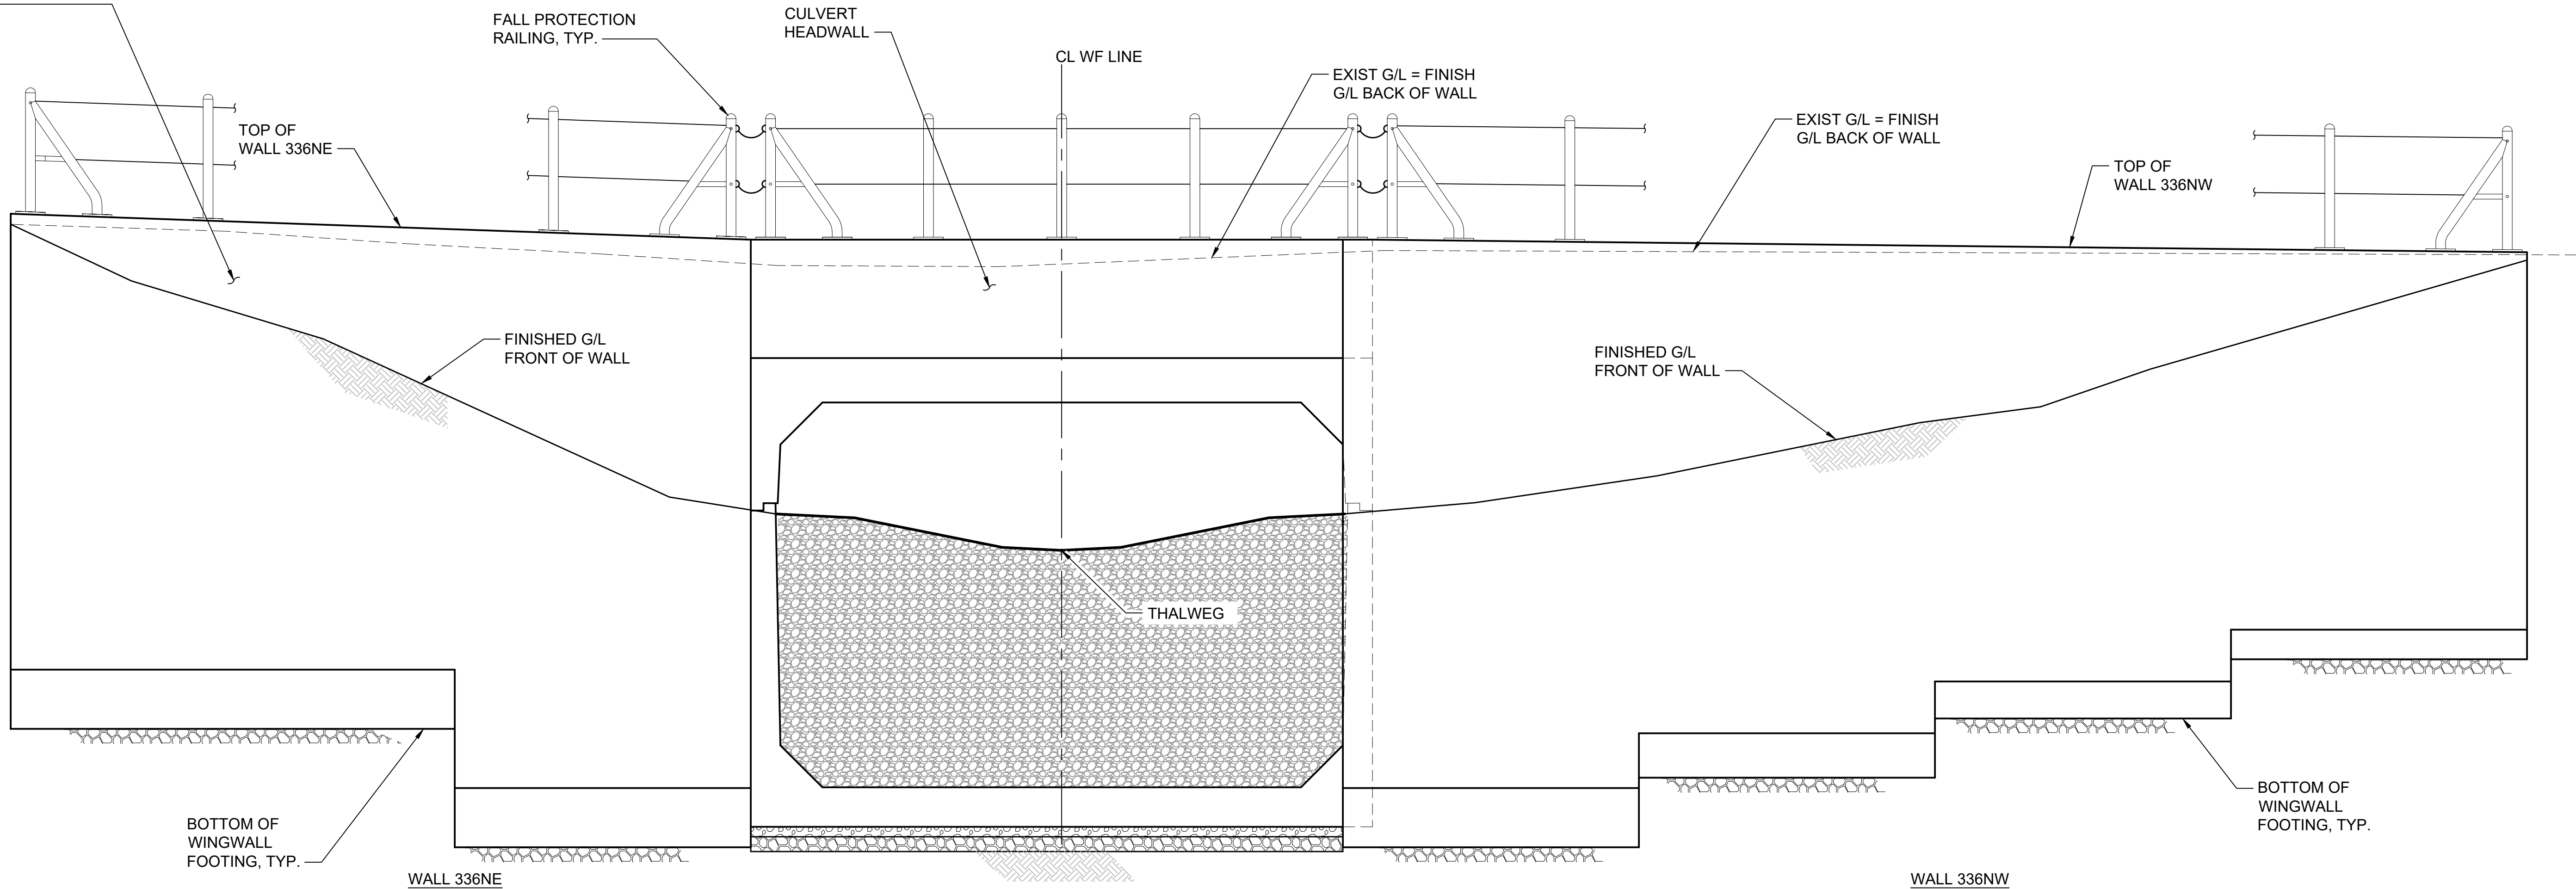


SECTION
(LOOKING DOWNSTREAM)



NOT FOR
CONSTRUCTION

Refer to the plan set COVER drawing
for disclaimers regarding this drawing.



REFERENCE CONCEPT DRAWINGS						DESIGNED BY: K. MA DRAWN BY: A. VALENCIA CHECKED BY: B. CLARK APPROVED BY: K. MA						LINE IS 1" AT FULL SCALE		PACKAGE #	SCALE: NTS	FILENAME: OMFS-M08-SDX101	CONTRACT No.: AE-0030-17	DATE: 2/27/2024	DRAWING No.: M08-SDX104	
No.	DATE	DSN	CHK	APP	REVISION	

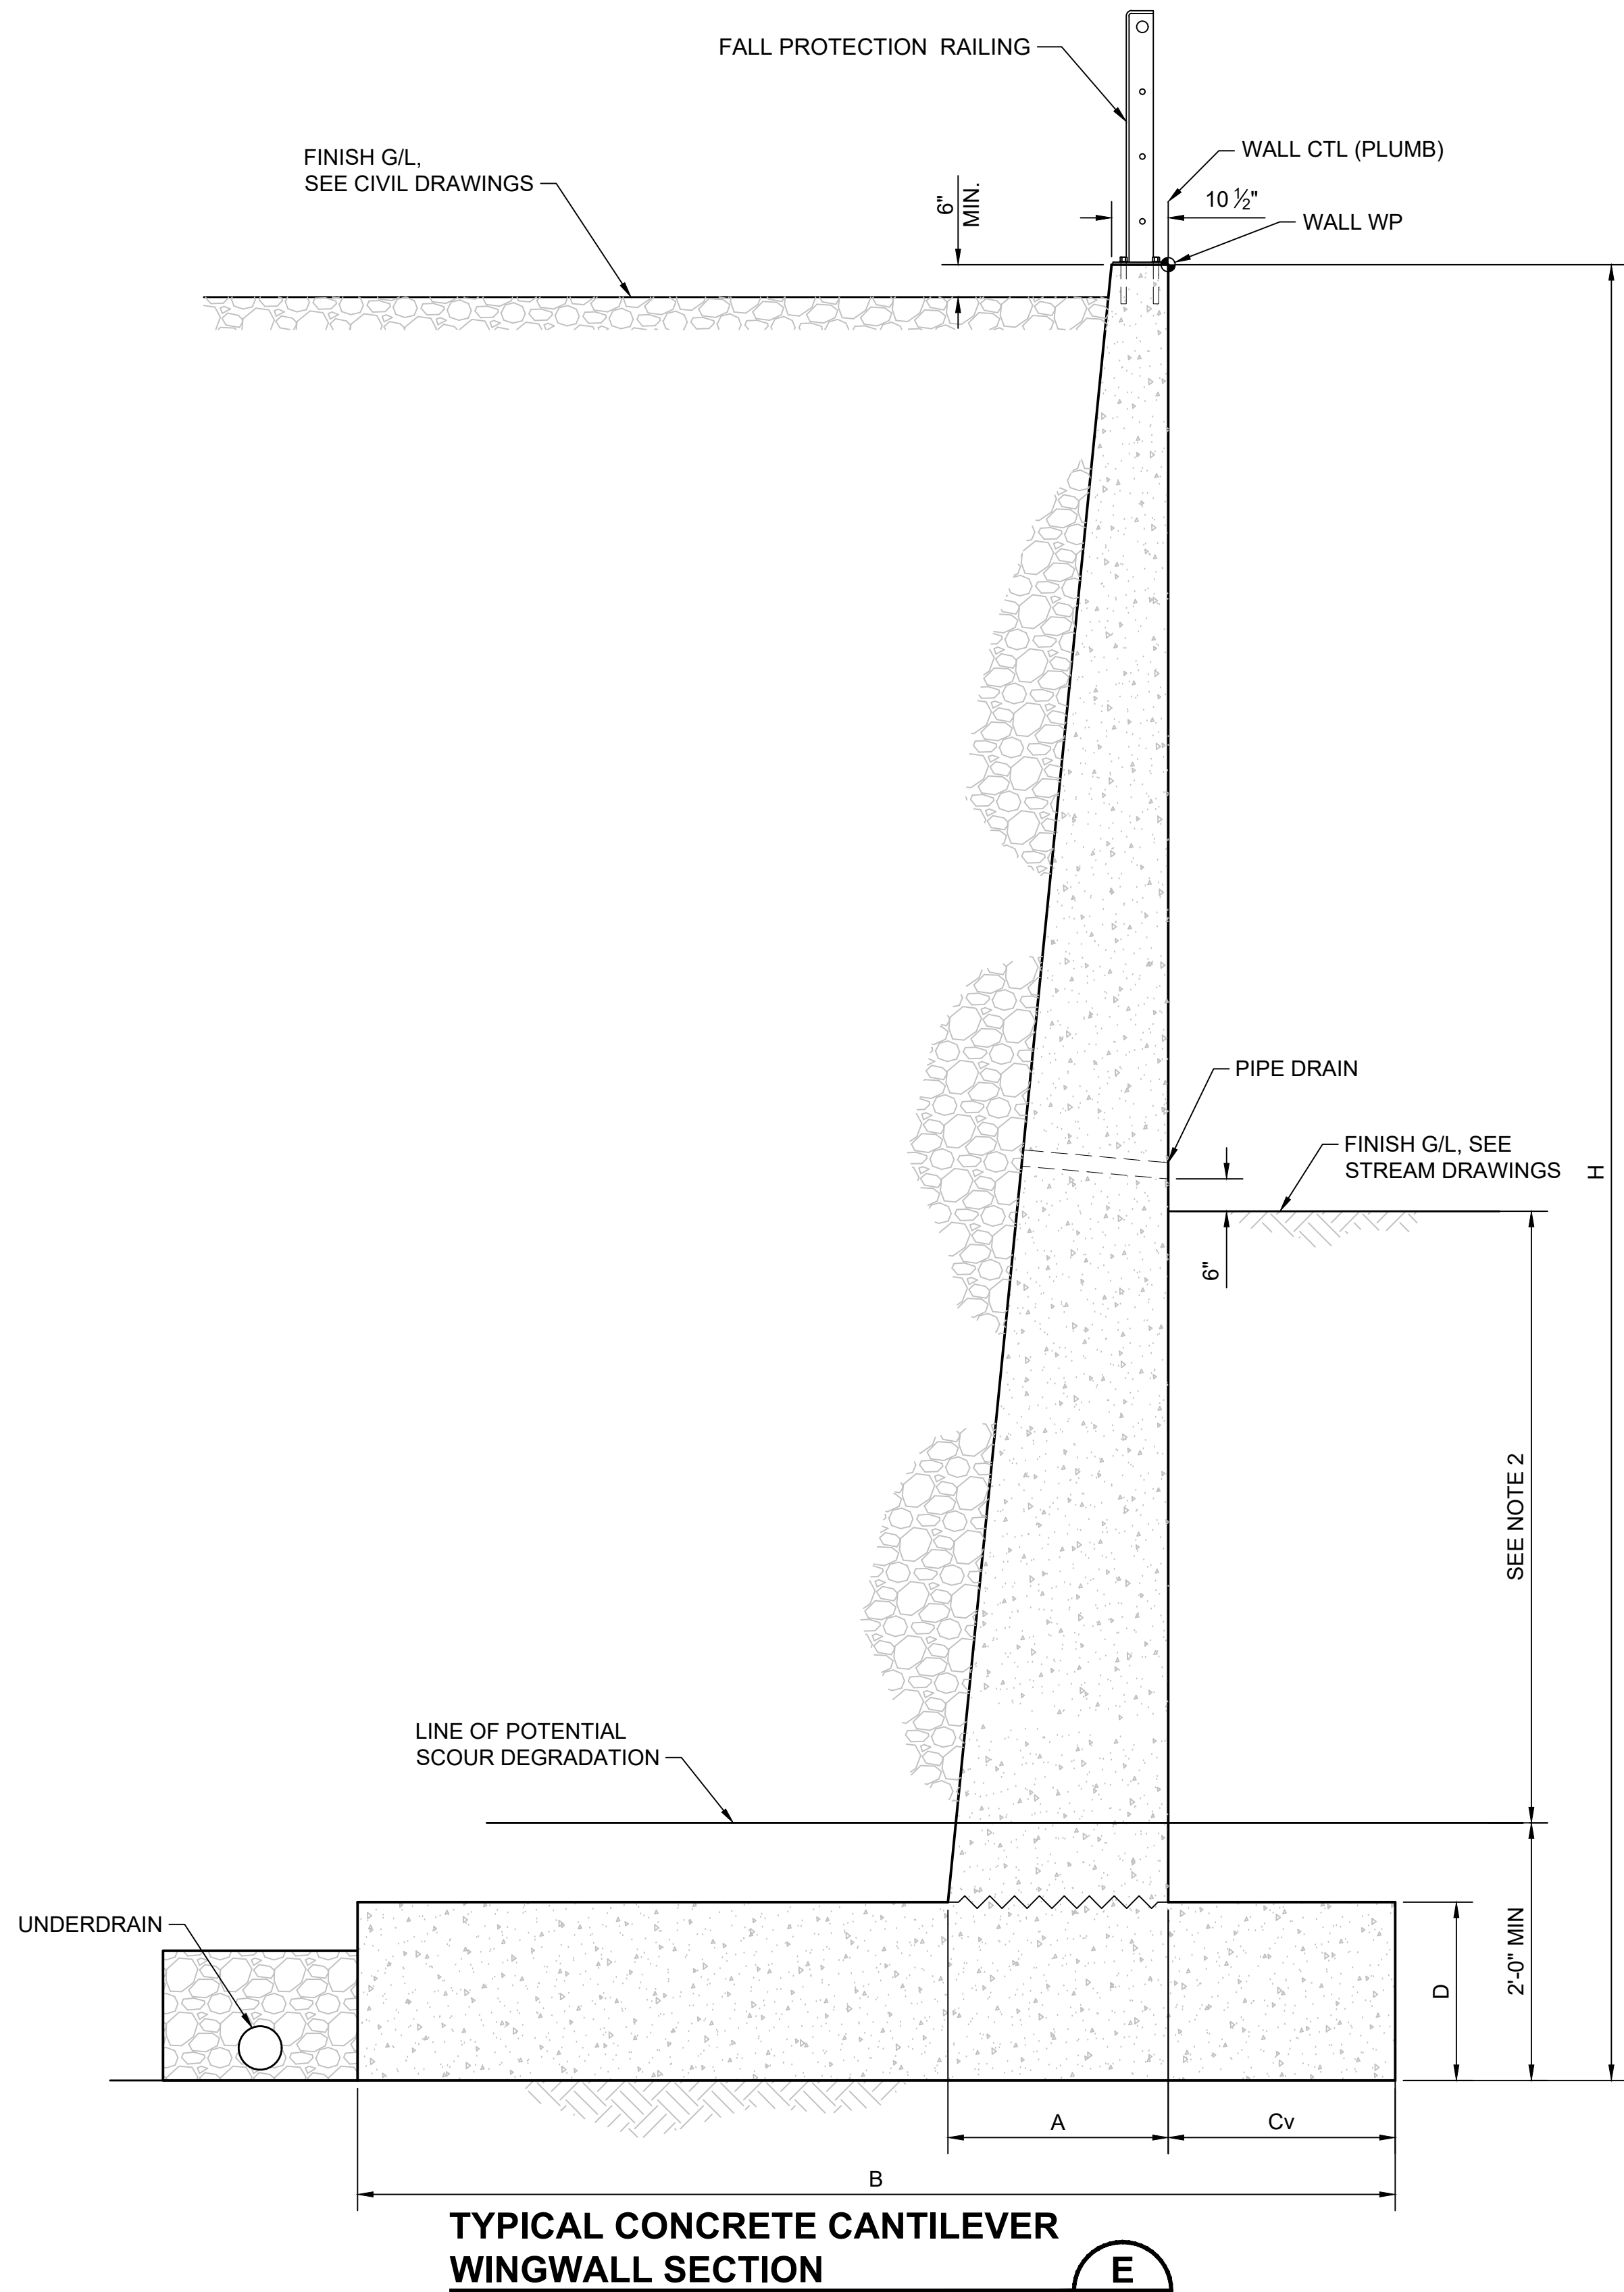

- NOTES:**
- PIPE DRAIN SHALL BE 3-INCH DIAMETER PVC PIPE SPACED AT 8-FOOT ON CENTER MINIMUM.
 - BOTTOM OF WINGWALL FOOTING ELEVATION TO BE DETERMINED BY THE DESIGN BUILDER, PENDING FINAL SCOUR ANALYSIS.

NOT FOR
CONSTRUCTION

Refer to the plan set COVER drawing
for disclaimers regarding this drawing.

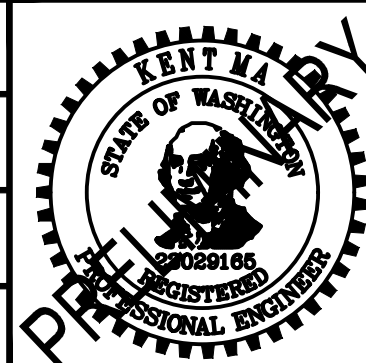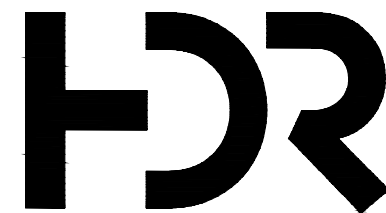REFERENCE CONCEPT DRAWINGS										AHJ:		PACKAGE #				DRAWING No.: M08-SDX105				
																SOUND TRANSIT PRELIMINARY ENGINEERING PLANS OPERATIONS & MAINTENANCE FACILITY SOUTH STRUCTURAL HYDRAULIC STRUCTURE WINGWALLS TYPICAL CIP CANTILEVER WALL		FACILITY ID: M08 SHEET No.: REV:		
No.	DATE	DSN	CHK	APP	REVISION	DESIGNED BY: K. MA					SUBMITTED BY: PABLO LOPEZ-HILFIKER		DATE: 2/27/2024		REVIEWED BY:		DATE: 2/27/2024			
						DRAWN BY: A. VALENCIA														
						CHECKED BY: B. CLARK														
						APPROVED BY: K. MA														

2/22/2024 9:37:34 PM
Autodesk Docs\\f10339162_TDLE - OMFS Phase III_ 2021\\OMFS-M08-S-v2022.rvt

GENERAL NOTES

- G1.

SCOPE

THE NOTES ON THIS SHEET AND THE STANDARD STRUCTURAL DETAILS ARE GENERAL AND APPLY TO THE ENTIRE PROJECT WHETHER SPECIFICALLY CALLED OUT OR NOT, EXCEPT WHERE THERE ARE QUESTIONS, THEY SHALL BE SUBMITTED TO THE STRUCTURAL ENGINEER AND ANSWERED IN WRITING PRIOR TO CONSTRUCTION.
- G2.

ALL DETAILS, MEMBER SIZES, REINFORCEMENTS, AND ATTACHMENT DETAILS SHOWN IN THIS SET ARE FOR REFERENCE ONLY. DESIGN-BUILDER SHALL BE RESPONSIBLE FOR DESIGN AND PERFORMANCE OF ALL STRUCTURAL ELEMENTS SPECIFIC TO THEIR DESIGN (OR SIMILAR).
- G3.

APPLICABLE SPECIFICATIONS AND CODES

1.

INTERNATIONAL BUILDING CODE, (IBC 2021) WITH APPLICABLE EDITIONS OF THE CODE REFERENCED STANDARDS.

2.

LOCAL JURISDICTION AMENDMENTS
- G4.

DESIGN CRITERIA

1.

APPLIES TO ALL STRUCTURES (UNO):

A.

DEAD LOAD:

1.

ACTUAL TRIBUTARY STRUCTURE WEIGHT

2.

SUPERIMPOSED DEAD LOAD

a.

ROOF COLLATERAL LOAD:

15 PSF

b.

ROOF ACTUAL SOLAR PANEL SYSTEM WEIGHT

c.

ACTUAL WEIGHT OF FIXED SERVICE EQUIPMENT INCLUDING CRANES AND MATERIAL HANDLING SYSTEMS

d.

ACTUAL WEIGHT OF NON-STRUCTURAL MATERIALS AND CONSTRUCTION

B.

LIVE LOAD:

1.

2ND FLOOR OFFICE CORRIDORS:

80 PSF

2.

1ST FLOOR LOBBIES AND CORRIDORS:

100 PSF

3.

OFFICES:

50 PSF

4.

ELEVATED MAINTENANCE PLATFORMS:

125 PSF

5.

2ND FLOOR STORAGE AREAS:

125 PSF

6.

STAIRS AND EXITS:

100 PSF

7.

MAINTENANCE SLAB ON GRADE:

250 PSF

8.

ROOFS

20 PSF (NOT REDUCIBLE)

9.

RATED CAPACITY OF CRANES AND MATERIAL HANDLING SYSTEMS

10.

FALL ARREST, LIFELINE AND ROPE DESCENT SYSTEM ANCHORAGES: 3100 LB MIN (IN ANY DIRECTION)

C.

ROOF SNOW LOAD:

1.

GROUND SNOW LOAD, pg:

20 PSF

2.

FLAT-ROOF SNOW LOAD, pf:

15 PSF

3.

SNOW EXPOSURE FACTOR, Ce:

0.9

4.

SNOW LOAD IMPORTANCE FACTOR, IS:

1.1

5.

THERMAL FACTOR, Ct:

1.1

6.

SLOPE FACTOR, Cs:

1

7.

DRIFT SURCHARGE LOADS, pd:

VARIES

8.

SNOW DRIFT WIDTHS, w:

VARIES

D.

WIND DESIGN DATA:

1.

BASIC WIND SPEED:

104 MPH

2.

ASD WIND SPEED:

81 MPH

3.

RISK CATEGORY:

III

4.

WIND EXPOSURE CATEGORY:

B

5.

INTERNAL PRESSURE COEFFICIENT:

±0.18

6.

MAXIMUM ROOF COMPONENT AND CLADDING PRESSURE:

60 PSF

7.

MAXIMUM WALL COMPONENT AND CLADDING PRESSURE:

24 PSF

E.

SEISMIC DESIGN DATA:

1.

RISK CATEGORY:

III

2.

SEISMIC IMPORTANCE FACTOR, Ie:

1.25

3.

MAPPED SPECTRAL ACCELERATION, Ss:

1.313

4.

MAPPED SPECTRAL ACCELERATION, S1:

0.451

5.

SITE CLASS:

C

6.

DESIGN SPECTRAL ACCELERATION, S0s:

1.05

7.

DESIGN SPECTRAL ACCELERATION, S01:

0.451

8.

SEISMIC DESIGN CATEGORY:

D

9.

BASIC SEISMIC FORCE-RESISTING SYSTEM (ASSUMED):

SPECIAL STEEL MOMENT FRAMES

10.

ANALYSIS PROCEDURE:

EQUIVALENT LATERAL FORCE

11.

RESPONSE MODIFICATION FACTOR, R (ASSUMED):

8

12.

SEISMIC RESPONSE COEFFICIENT, Cs:

VARIES

13.

DESIGN BASE SHEAR:

VARIES

F.

FLOOD DESIGN DATA: DOES NOT APPLY

G.

ROOF RAIN DATA

1.

ROOF RAIN INTENSITY, i:

2 IN/HR

G5.

THE FOLLOWING NON-CONTRACTUAL GEOTECHNICAL REPORT WAS DEVELOPED FOR THIS PROJECT AND IS THE BASIS OF THIS STRUCTURAL DESIGN:

GEOTECHNICAL FIRM NAME: SHANNON & WILSON

ADDRESS: 400 N 34TH ST SUITE 100, SEATTLE, WA 98103

REPORT NUMBER:

REPORT DATE:

ALLOWABLE SOIL BEARING =

5,000 PSF

G6.

SAFETY

SAFETY AND STRUCTURE STABILITY DURING CONSTRUCTION ARE THE SOLE RESPONSIBILITY OF THE CONTRACTOR. STRUCTURES HAVE BEEN DESIGNED TO RESIST THE DESIGN LIVE LOADS ONLY AS A COMPLETED STRUCTURE.

G6.

OPENINGS

OPENING FOR PIPES, DUCTS, CONDUITS, ETC. ARE NOT ALL SHOWN ON THE STRUCTURAL DRAWINGS. COORDINATE AND PROVIDE OPENINGS AS RQUIRED TO ACCOMMODATE ALL WORK SHOWN OR SPECIFIED IN THE CONTRACT DOCUMENT AND OTHERWISE REQUIRED FOR THE FURNISHING OF A FUNCTIONALLY COMPLETE PROJECT. REINFORCE AROUND OPENINGS PER STANDARD STRUCTURAL DETAILS UNLESS OTHERWISE SHOWN.

G7.

SPECIAL INSPECTIONS

SPECIAL INSPECTIONS ARE REQUIRED IN ACCORDANCE WITH CHAPTER 1 AND CHAPTER 17 OF THE IBC. PAYMENT FOR THESE INSPECTIONS IS NOT THE RESPONSIBILITY OF THE CONTRACTOR. THE CONTRACTOR SHALL PROVIDE FOR FULL ACCESS TO THE WORK BY THE SPECIAL INSPECTOR AND SHALL PROVIDE FOR THESE INSPECTIONS IN HIS CONSTRUCTION SCHEDULE IN ACCORDANCE WITH THE SPECIFICATIONS.

G8.

STANDARD DETAILS

THE STANDARD DETAILS DEPICT TYPICAL DETAILING TO BE USED ON THIS PROJECT. IF CONDITIONS ARE NOT EXPLICITLY SHOWN ON THE DRAWINGS THEY SHALL BE MADE SIMILAR TO THE STANDARD DETAILS. OBTAIN APPROVAL OF ENGINEER IN WRITING FOR SIMILAR CONDITIONS PRIOR TO CONSTRUCTION.

G9.

THE CONTRACTOR SHALL FIELD VERIFY ALL DIMENSIONS AND ELEVATIONS OF EXISTING CONSTRUCTION AS REQUIRED TO COORDINATE NEW CONSTRUCTION. SUBMITE REQUIRED CHANGES FOR APPROVAL

G10.

CONTACTOR TO SUBMIT FOR REVIEW ALL EQUIPMENT SIZES, OPERATING WEIGHTS, VIBRATION FORCES, SUPPORT LOCATIONS, ALONG WITH ANY FLOOR OPENINGS, NOTCHES, AND RECESSES REQUIRED BY SUCH EQUIPMENT. CONCRETE SUPPORT PADS AND/OR FRAMING REQUIRED TO SUPPORT SAID EQUIPMENT SHALL NOT BE FABRICATED AND PLACED UNTIL THE CONCRRETE SUPPORT PADS AND/OR FRAMING IS APPROVED TO SUPPORT THE EQUIPMENT.
- CONCRETE
- C1.

DESIGN STRENGTHS:

F'c = 4,500 PSI

Fy = 60,000 PSI

C2.

CONCRETE COVER

UNLESS OTHERWISE NOTED, PROVIDE CONCRETE COVER FOR REINFORCING AS FOLLOWS:

CONCRETE DEPOSITED AGAINST EARTH:

3"

ALL OTHER:

2"

SEE DRAWINGS FOR EXCEPTIONS

C3.

SEE SPECIFICATIONS FOR REINFORCING PLACEMENT REQUIREMENTS.

C4.

REFER TO OTHER DISCIPLINE DRAWINGS PRIOR TO CONSTRUCTION FOR EMBEDDED ITEMS AND PENETRATIONS NOT SHOWN ON STRUCTURAL DRAWINGS AS REQUIRED TO ACCOMMODATE ALL WORK SHOWN OR SPECIFIED IN THE CONTRACT DOCUMENTS AND OTHERWISE REQUIRED FOR THE FURNISHINGS OF A FUNCTIONALLY COMPLETE PROJECT. REINFORCE AROUND OPENINGS PER STANDARD STRUCTURAL DETAILS UNLESS OTHERWISE SHOWN.

C5.

PROVIDE 3/4" CHAMFERS AT ALL EXPOSED EDGES AND 1/2" CHAMFERS AT JOINTS AS SHOWN. NOT ALL CHAMFERS MAY BE SHOWN ON DRAWINGS.

C6.

FIELD ADJUST REINFORCING AT OPENINGS AND EMBEDDED ITEMS AS INDICATED.

C7.

ANCHOR BOLTS NOT SPECIFIED BY ENGINEER SHALL BE DSGINED AND CERTIFIED BY A REGISTERED PROFESSIONAL ENGINEER, RETAINED BY THE CONTRACTOR, IN ACCORDANCE WITH APPLICABLE PROJECT AND CODE REQUIREMENTS. SUBMIT AS A SHOP DRAWING FOR REVIEW AND APPROVAL BY THE ENGINEER. CORRDATELOCATION, SIZE AND EMBEDMENT PRIOR TO CASTING CONCRETE.

C8.

CONTINUOUS WATERSTOP SHALL BE INSTALLED IN JOINTS SUBJECT TO STATIC WATER PRESSURE.

C9.

NO WELDING OF REINFORCING BARS OR TORCHING TO BEND REINFORCING BARS SHALL BE ALLOWED WITHOUT SPECIFIC APPROVAL FROM THE STRUCTURAL ENGINEER.

C10.

CONTRACTOR SHALL SUBMIT A CONCRETE PLACMENT PLAN IDENTIFYING JOINT TYPES, JOINT LOCATIONS AND CONCRETE PLACEMENT SEQUENCE.

C11.

ALL CAST IN PLACE AND POST-INSTALLED ANCHORS INDICATED IN THE STRUCTURAL DOCUMENTS SHALL COMPLY WITH APPENDIX D OF ACI 318 AND CHAPTER 19 OF THE IBC. ALL EXPANSION AND ADHSIVE ANCHORS SHALL HAVE THE ICC REPORT SHOWING EQUIVALENT LOAD CAPACITY. SUBMIT AND INSTALL PER THE ICC EVALUATION REPORT.

C12.

CONCRETE SLABS-ON-GRADE ARE DESIGNED AS STRUCTURAL DIAPHRAGMS
- STEEL
- S1.

DESIGN STRENGTHS:

WIDE FLANGE AND TEES:

Fy = 50 KSI

PIPES:

Fy = 35 KSI

STAINLESS STEEL:

Fy = 33 KSI

HSS SECTIONS:

Fy = 46 KSI

ALL OTHER PLATES AND SHAPES:

Fy = 36 KSI

S2.

DIMENSIONS:

TO CENTERLINES OF COLUMNS AND BEAMS, TOP SURFACES OF BEAMS AND TUBES AND BACKS OF CHANNELS AND ANGLES UNO.

S3.

ELEVATIONS:

TOP OF STEEL REFERS TO TOP SURFACE OF MEMBER OR FLANGE UNO.

S4.

WHEN FILLET WELD SIZE IS NOT INDICATED, PROVIDE MAXIMUM WELD SIZE BASED ON MATERIAL THICKNESS IN ACCORDANCE WITH AISC SPECIFICATIONS.

S5.

ALL BOLTED STRUCTURAL CONNECTIONS ARE BEARING-TYPE CONNECTIONS UNLESS OTHERWISE SPECIFIED TO BE SLIP-CRITICAL. PROVIDE LOAD INDICATING WASHERS AT SLIP-CRITICAL CONNECTIONS.

S6.

CONFIRM TO AISC 360, STEEL CONSTRUCTION MANUAL AND AISC 341, SEISMIC DESIGN MANUAL.

S7.

THE SEISMIC LOAD RESISTING SYSTEM (SLRS) IS DENOTED ON THE FRAMING PLANS AND FRAME ELEVATIONS. THE SLRS DESIGNATION INCLUDES THE MEMBER AND CONNECTIONS AT EACH END. FRAMES ARE DENOTED AS FOLLOWS:

A.

MOMENT FRAME:

(SLRS)

B.

CONCENTRICALLY BRACED FRAME:

(SLRS)

FOR SLRS SYSTEMS OR PARTS OF SYSTEMS THAT ARE NOT INCLUDED IN FRAMES, (SLRS) IS PLACED NEXT TO THE BEAM SIZE ON THE FRAMING PLAN. (eg: ON A COLLECTOR ELEMENT):

MEMBER DESIGNATION (SLRS)

S8.

ALL STEEL BEAMS SHALL RECEIVE STANDARD CAMBER PER THE SPECIFICATIONS UNLESS NOTED OTHERWISE ON THE PLANS. BEAMS REQUIRING SPECIAL CMABER ARE DENOTED ON THE BEAMS SHOWN ON THE FRAMING PLANS. EXAMPLE: (+1/2") INDICATES ½".

STEEL BAR JOIST:

SJ1.

STEEL JOISTS ARE SIZED AS SHOWN ON THE DRAWINGS AND DESIGNED BY THE CONTRACTOR FOR THE LOADINGS INDICATED.

SJ2.

STEEL JOISTS AND BRIDGING SHALL BE DESIGNED BY THE MANUFACTURER TO RESIST UPLIFT LOAD INDICATED ON THE DRAWINGS.

SJ3.

CONCENTRATED LOADS SHALL BE LOCATED WITHIN 4 INCHES OF A PANEL POINT OR SPECIAL REINFORCEMENT MUST BE ADDED PER STANDARD DETAILS.

SJ4.

JOISTS BRIDGING SHALL BE DESINGED BY THE STEEL JOIST MANUFACTURER.

SJ5.

ADJUST JOIST BRIDGING DESIGN AND DETAILING WHERE MECHANICAL DUCTS OR OTHER OBSTRUCTIONS RUN BETWEEN THE JOISTS. SEE STANDARD DETAILS.

STEEL DECK:

SD1.

THE DESIGN, FABRICATION, AND ERECTION OF METAL DECKING SHALL BE IN ACCORDANCE WITH THE CURRENT EDITION OF THE SDI SPECIFICATIONS AND THE SDI DIAPHRAGM MANUAL.

SD2.

STEEL ROOF DECK IS 1-1/2 INCH X 20 GAUGE DESIGNED FOR THE DEAD AND LIVE LOADS INDICATED.

SD3.

STEEL ROOF DECK IS TO BE A STRUCTURAL DIAPHRAGM AND SHALL BE CONNECTED TO THE STRUCTURE AS INDICATED IN THE METAL DECK SCHEDULE.

SD4.

STEEL FLOOR DECK 1-1/2 INCH X 20 GAUGE GALVANIZED COMPOSITE DECK DESIGNED FOR THE DEAD AND LIVE LOADS INDICATED. MINIMUM SECTION PROPERTIES ARE ARE AS FOLLOWS:

Ip= IN4/FT, In= IN4/FT, Sp= IN3/FT, Sn= IN3/FT

SD5.

STEEL FLOOR DECK IS TO BE A STRUCTURAL DIAPHRAGM AND SHALL BE FASTENED AS SHOWN AS SHOWN ON THE DRAWINGS.

SD6.

THE PLANS INDICATE DECK SPAN DIRECTION.

SD7.

SUSPENDED CEILINGS, LIGHT FIXTURES, DUCTS, AND OTHER UTILITIES SHALL NOT BE SUPPORTED FROM THE STEEL DECK.

PRELIMINARY
ENGINEERING

NOT FOR
CONSTRUCTION

REFERENCE CONCEPT DRAWINGS

No.	DATE	DSN	CHK	APP	REVISION

AHJ:					PACKAGE #												
DESIGNED BY:					LINE IS "T" AT FULL SCALE			SOUND TRANSIT PRELIMINARY ENGINEERING PLANS OPERATIONS & MAINTENANCE FACILITY SOUTH GENERAL GENERAL STRUCTURAL NOTES									
DRAWN BY:																	
CHECKED BY:																	
APPROVED BY:																	
DOUG PRINDLE		PABLO LOPEZ-HILFIKER		DATE:	02/27/2024	REVIEWED BY:		DATE:									
DARRELL CEBALLOS																	
ANDY FORTNER																	

STATEMENT OF SPECIAL INSPECTIONS (IBC 1705)

UNLESS NOTED OTHERWISE:

- S1. SPECIAL INSPECTIONS AND STRUCTURAL OBSERVATIONS ARE REQUIRED IN ACCORDANCE WITH IBC 2021 CHAPTER 1 AND CHAPTER 17. PAYMENT FOR THESE INSPECTIONS AND OBSERVATIONS ARE THE RESPONSIBILITY OF OWNER AND NOT THE CONTRACTOR. THE CONTRACTOR SHALL PROVIDE FOR FULL ACCESS TO THE WORK BY THE SPECIAL INSPECTOR AND SHALL PROVIDE FOR THESE INSPECTIONS IN THEIR CONSTRUCTION SCHEDULE IN ACCORDANCE WITH THE SPECIFICATIONS.
- S2. SHOP FABRICATED ITEMS BY APPROVED FABRICATOR IS EXEMPT FROM SPECIAL INSPECTION. UPON COMPLETION, APPROVED FABRICATOR SHALL SUBMIT A CERTIFICATE OF COMPLIANCE STATING WORK WAS PERFORMED IN ACCORDANCE WITH APPROVED CONSTRUCTION DOCUMENTS.
- S3. SEISMIC REQUIREMENTS:
A. DESIGNED SEISMIC SYSTEMS SPECIAL STEEL MOMENT FRAMES PER AISC 341.
B. SPECIAL INSPECTIONS ARE REQUIRED FOR SEISMIC FORCE RESISTING SYSTEMS, AND ARCHITECCTURAL, MECHANICAL AND ELECTRICAL COMPONENTS IN THE FOLLOWING TABLE.
- S4. SEISMIC CERTIFICATION OF NON-STRUCTURAL COMPONENTS:
A. THE MANUFACTURER OF THE FOLLOWING SYSTEMS SHALL SUBMIT A CERTIFICATION OF COMPLIANCE TO THE REGISTERED DESIGN PROFESSIONAL AND BUILDING OFFICIAL.
1. MECHANICAL AND ELECTRICAL EQUIPMENT INTENDED TO REMAIN IN SERVICE FOLLOWING DESIGN EARTHQUAKE SHALL BE CERTIFIED AS OPERABLE BY MANUFACTUER PER ASCE 7-16 13.2.
2. COMPONENTS CONTAINING HAZARDOUS MATERIAL SHALL BE CERTIFIED AS MAINTAING CONTAUNMENT BY MANUFACTURER PER ASCE 7-16 13.2.
B. CERTIFICATION SHALL BE BASED ON ANALYSIS PER ASCE 7-16 CHAPTER 13. TESTING PER ASCE 7-16 13.2.5, OR EXPERIENCED DATA PER ASCE 7-16 13.2.6.
- S5. CONTRACTOR SHALL SUBMIT A WRITTEN STATEMENT OF RESPONSIBILITY PRIOR TO CONSTRUCTION, INCLUDING:
A. ACKNOWLEDGEMENT OF SPECIAL INSPECTION REQUIREMENTS.
B. ACKNOWLEDGEMENT THAT CONTROL WILL BE EXERCISED TO CONFROM WITH APPROVED CONSTRUCTION DOCUMENTS.
C. PROCEDURES FOR EXERCISING CONTROL, INCLUDING METHOD OF FRE QUENCY OF REPORTING, AND DISTRIBUTION OF REPORTS.
D. IDENTIFICATION AND QUALIFICATIONS OF PERSON(S) EXERCISING SUCH CONTROL.
- S6. THE FOLLOWING CONSTRUCTION IS SUBJECT TO SPECIAL INSPECTIONS:

SCHEDULE OF SPECIAL INSPECTION SERVICES				
INSPECTION ITEM REQUIRED	INSPECTION ITEM REQUIRED		CODE REFERENCE	REMARKS
	CONTINUOUS	PERIODIC		
GENERAL STRUCTURAL OBSERVATIONS				
CONDUCT DAILY VISUAL OBSERVATION OF THE STRUCTURAL SYSTEMS FOR GENERAL CONFORMANCE TO THE CONSTRUCTION DOCUMENTS. PREPARE WEEKLY REPORT OF OBSERVATIONS DESCRIBING WORK PROGRESS AND NON-CONFORMING ITEMS.	—	X		
SOIL AND EARTHWORK				
VERIFY MATERIALS BELOW SHALLOW FOUNDATIONS ARE ADEQUATE TO ACHIEVE THE DESIGN BEARING CAPACITY	—	X	TABLE 1705.6	
VERIFY EXCAVATIONS ARE EXTENDED TO PROPER DEPTH AND HAVE REACHED PROPER MATERIAL.	—	X		
PERFORM CLASSIFICATION AND TESTING OF COMPACTED FILL MATERIALS	—	X		
VERIFY USE OF PROPER MATERIALS, DENSITIES, AND LIFT THICKNESS DURING PLACEMENT AND COMPACTION OF COMPACTED FILL	X	—		
PRIOR TO PLACEMENT OF COMPACTED FILL, OBSERVE SUBGRADE AND VERIFY THAT SITE HAS BEEN PREPARED PROPERLY	—	X		
CONCRETE AND REINFORCING STEEL			TABLE 1705.3	
INSPECT REINFORCEMENT, INCLUDING PRESTRESSING TENDONS, AND VERIFY PLACEMENT.	—	X	ACI 318 CH. 20, 25.2, 25.3, 26.5.1-26.5.3	1908.4
INSPECT ANCHORS CAST IN CONCRETE	—	X	ACI 318; 17.8.2	—
INSPECT ANCHORS POST-INSTALLED IN HARDENED CONCRETE MEMBERS. a. ADHESIVE ANCHORS INSTALLED IN HORIZONTALLY OR UPWARDLY INCLINED ORIENTATIONS TO RESIST SUSTAINED TENSION LOADS. b. MECHANICAL ANCHORS AND ADHESIVE ANCHORS NOT DEFINED IN a. (ABOVE PARAGRAPH)	X —	— X	ACI 318; 17.8.2.4 ACI 318; 17.8.2	—
VERIFY USE OF REQUIRED DESIGN MIX.	—	X	ACI 318: CH 19, 26.4.3, 26.4.4	1904.1, 1904.2, 1908.2, 1908.3
PRIOR TO CONCRETE PLACEMENT, FABRICATE SPECIMENS FOR STRENGTH TESTS, PERFORM SLUMP AND AIR CONTENT TESTS, AND DETERMINE THE TEMPERATURE OF CONCRETE.	X	—	ASTM C 172 ASTM C 31 ACI 318: 26.4.5, 26.12	1908.10
INSPECT CONCRETE AND SHOTCRETE PLACEMENT FOR PROPER APPLICATION TECHNIQUES.	X	—	ACI 318; 26.4.5	1908.6, 1908.7, 1908.8
VERIFY MAINTENANCE OF SPECIFIED CURING TEMPERATURE AND TECHNIQUES.	—	X	ACI 318; 26.4.7-26.4.9	1908.9
VERIFY IN-SITU CONCRETE STRENGTH, PRIOR TO STRESSING OF TENDONS IN POST-TENSIONED CONCRETE AND PRIOR TO REMOVAL OF SHORES AND FORMS FROM BEAMS AND STRUCTURAL SLABS.	—	X	ACI 318; 26.10.2	—
INSPECT FORMWORK FOR SHAPE, LOCATION AND DIMENSIONS OF CONCRETE MEMBER BEING FORMED.	—	X	ACI 318; 26.10.1 (b)	—

SCHEDULE OF SPECIAL INSPECTION SERVICES (CONTINUED)				
INSPECTION ITEM REQUIRED	INSPECTION ITEM REQUIRED		CODE REFERENCE	REMARKS
	CONTINUOUS	PERIODIC		
STRUCTURAL STEEL				
VERIFY FABRICATOR CERTIFICATION	—	X		FEMA 353 RECOMMENDATION
MATERIAL VERIFICATION OF HIGH-STRENGTH BOLTS, NUTS, AND WASHERS: IDENTIFICATION MARKINGS TO CONFIRM TO ASTM STANDARDS SPECIFIED IN THE APPROVED CONSTRUCTION DOCUMENTS.	—	X		
MATERIAL VERIFICATION OF HIGH-STRENGTH BOLTS, NUTS, AND WASHERS: IDENTIFICATION MARKINGS TO CONFIRM TO ASTM STANDARDS SPECIFIED IN THE APPROVED CONSTRUCTION DOCUMENTS.	—	X	AISC 360, SECTION A3.3 AND APPLICABLE ASTM MATERIAL STANDARDS	
MATERIAL VERIFICATION OF HIGH-STRENGTH BOLTS, NUTS, AND WASHERS: MANUFACTURERS CERTIFICATE OF COMPLIANCE.	—	X		
INSPECTION OF HIGH-STRENGTH BOLTING: SNUG-TIGHT JOINTS.	—	X	AISC 360, SECTION M2.5	
INSPECTION OF HIGH-STRENGTH BOLTING: PRETENSIONED AND SLIP-CRITICAL JOINTS USING TURN-OF-NUT WITH MATCHMARKING, TWIST-OFF BOLT OR DIRECT TENSION INDICATOR METHODS OF INSTALLATION	—	X		
OBSERVE AND TEST ALL FIELD APPLIED HEADED STUDS.	X	—		
MATERIAL VERIFICATION OF WELD FILLER MATERIALS: IDENTIFICATION MARKINGS TO CONFIRM TO AWS SPECIFICATION IN THE APPROVED CONSTRUCTION DOCUMENTS	—	X	AISC 360, SECTION A3.5 AND APPLICABLE AWS A5 DOCUMENTS	
MATERIAL VERIFICATION OF WELD FILLER MATERIALS: MANUFACTURER'S CERTIFICATE OF COMPLIANCE REQUIRED.	—	X		
VERIFY CONTRACTORS RECIEPT OF WELDER CERTIFICATIONS.	—	X	AWS D1.1	
VISUALLY INSPECT ALL WELDS.	—	X	AWS D1.1 AND D1.3	
PERFORM LIQUID DYE PENETRATION TESTING ON 20% OF ALL PARTIAL PENETRATION AND FILLET WELDS.	—	X		
PERFORM ULTRASONIC OR MAGNETIC PARTICLE TESTING ON ALL FULLPENETRATION WELDS.	—	X		
INSPECTION OF WELDING FOR STRUCTURAL STEEL AND COLD-FORMED DECKING: COMPLETE AND PARTIAL JOINT PENETRATION GROOVE WELDS.	X	—		
INSPECTION OF WELDING FOR STRUCTURAL STEEL AND COLD-FORMED DECKING: MULTIPASS FILLET WELDS.	X	—		
INSPECTION OF WELDING FOR STRUCTURAL STEEL AND COLD-FORMED DECKING: SINGLE-PASS FILLET WELDS > 5/16"	X	—		
INSPECTION OF WELDING FOR STRUCTURAL STEEL AND COLD-FORMED DECKING: PLUG AND SLOT WELDS.	X	—		
INSPECTION OF WELDING FOR STRUCTURAL STEEL AND COLD - FORMED DECKING: SINGLE-PASS FILLET WELDS <= 5/16"	—	X		

PRELIMINARY
ENGINEERING

NOT FOR
CONSTRUCTION

Refer to the plan set COVER drawing
for disclaimers regarding this drawing.

REFERENCE CONCEPT DRAWINGS

No.	DATE	DSN	CHK	APP	REVISION

AHJ:

DESIGNED BY:
DOUG PRINDLE

DRAWN BY:
DARRELL CEBALLOS

CHECKED BY:
ANDY FORTNER

APPROVED BY:
P. LOPEZ-HILFIKER

PRELIMINARY

STATE OF WASHINGTON
REGISTERED PROFESSIONAL ENGINEER
No. 35372
DAVID DOUGLAS JOHN

LINE IS "AT
FULL SCALE"

HDR

SUBMITTED BY:
PABLO LOPEZ-HILFIKER

DATE:
02/27/2024

REVIEWED BY:

PACKAGE #

SoundTransit

SCALE:
NONE

FILENAME:
OMFS-M08-S-v2022.rvt

CONTRACT No.:
AE0030-17

SUBMITTAL DATE:

SOUND TRANSIT

PRELIMINARY ENGINEERING PLANS

OPERATIONS & MAINTENANCE FACILITY SOUTH


GENERAL

SPECIAL INSPECTION REQUIREMENTS


DRAWING No.:
OMFS-GZS102

FACILITY ID:
M08


SHEET No: REV:

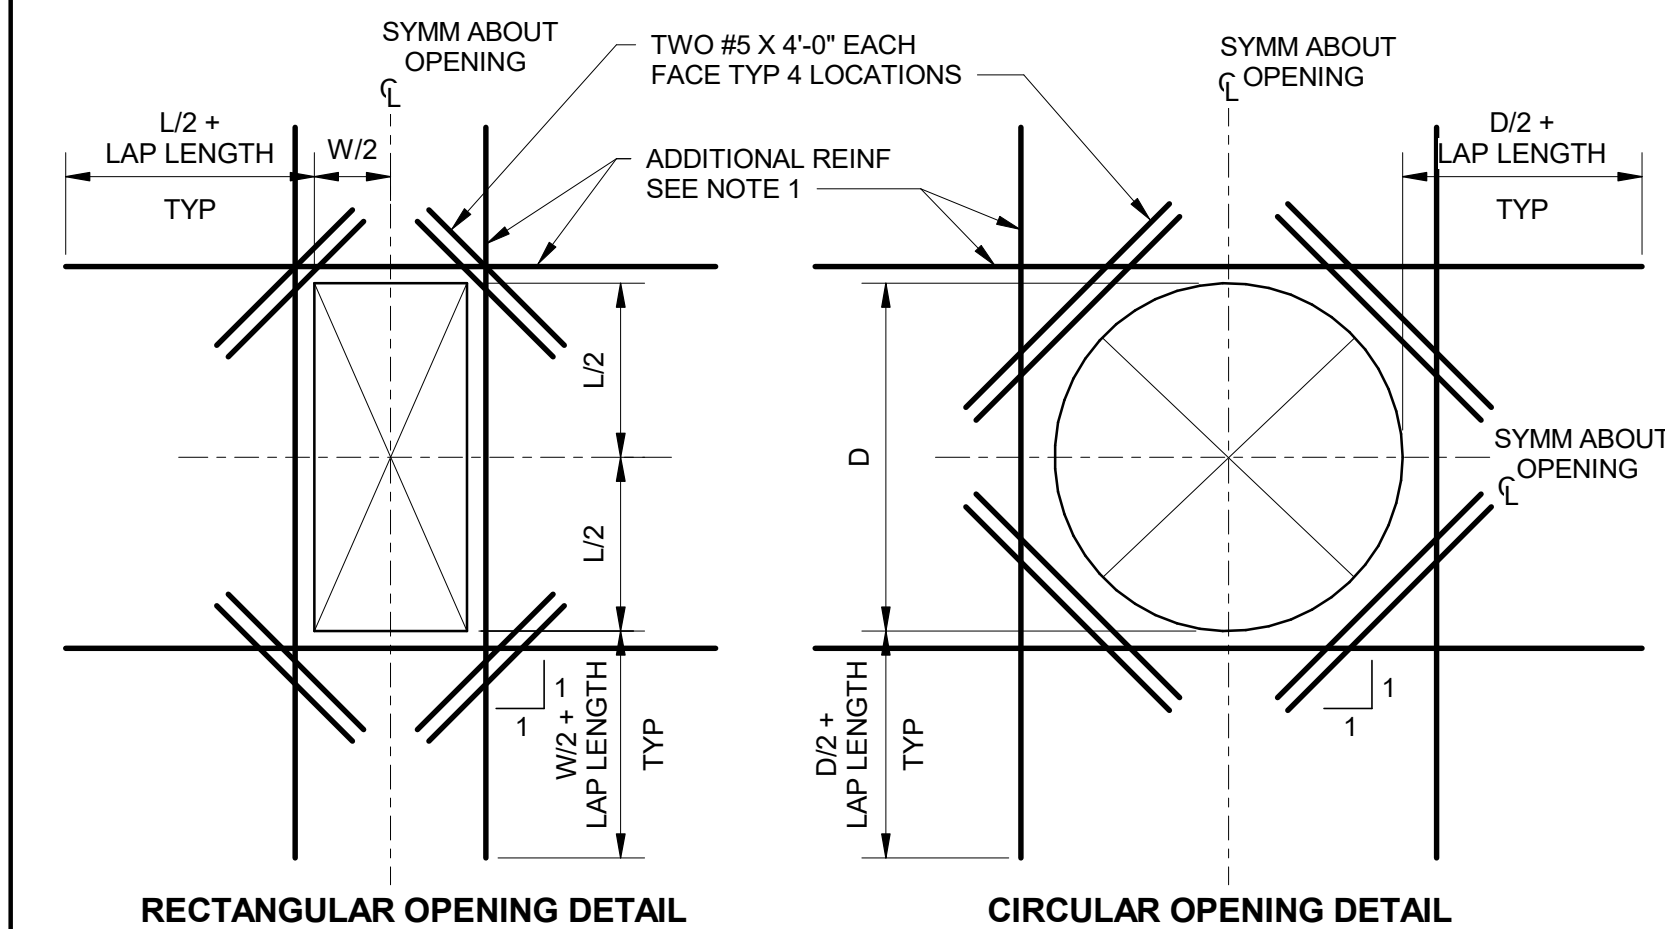

- NOTES:**
1. PROVIDE ADDITIONAL REINFORCING THE SAME SIZE AS DISCONTINUOUS REINFORCEMENT AT OPENING. QUANTITY OF REINFORCING IN EACH DIRECTION SHALL BE EQUAL TO OR ONE GREATER THAN THE NUMBER OF DISCONTINUOUS BARS. PLACE 1/2 OF ADDITIONAL REINFORCING BARS EACH SIDE OF OPENING, PLACE ADDITIONAL REINFORCEMENT AT 3" OC (TYPICAL BOTH DIRECTIONS AND ALL LAYERS OF REINFORCEMENT). START FIRST BAR 2" CLEAR TO OPENING.
 2. EXTEND ADDITIONAL REINFORCING BEYOND EDGE OF OPENING AS SHOWN ABOVE. ADDITIONAL BARS MAY TERMINATE AT THE END OF THE WALL WITH A STANDARD HOOK WHERE THE LENGTH OF THE WALL WILL NOT PERMIT BARS TO EXTEND AS SHOWN ABOVE.
 3. TYPICAL WALL OR SLAB REINFORCING NOT SHOWN FOR CLARITY. TERMINATE TYPICAL REINFORCING 2" CLEAR TO OPENING.
 4. OPENINGS 12" OR LESS IN SLABS AND WALLS, NO EXTRA REBARS ARE REQUIRED UNLESS SHOWN OTHERWISE. TYPICAL REINFORCING SHALL BE RESPACED (NOT CUT) TO ALLOW FOR OPENINGS TO BE MADE.
 5. UNLESS SHOWN OTHERWISE ON DRAWINGS, PROVIDE EXTRA REINFORCING AROUND OPENINGS AS SHOWN AND INDICATED ABOVE.
 6. PROVIDE ADDITIONAL DOWELS PER NOTE 1 ABOVE FOR ALL OPENINGS NEAR THE FLOOR SLAB, BASE SLAB, OR CORNERS.

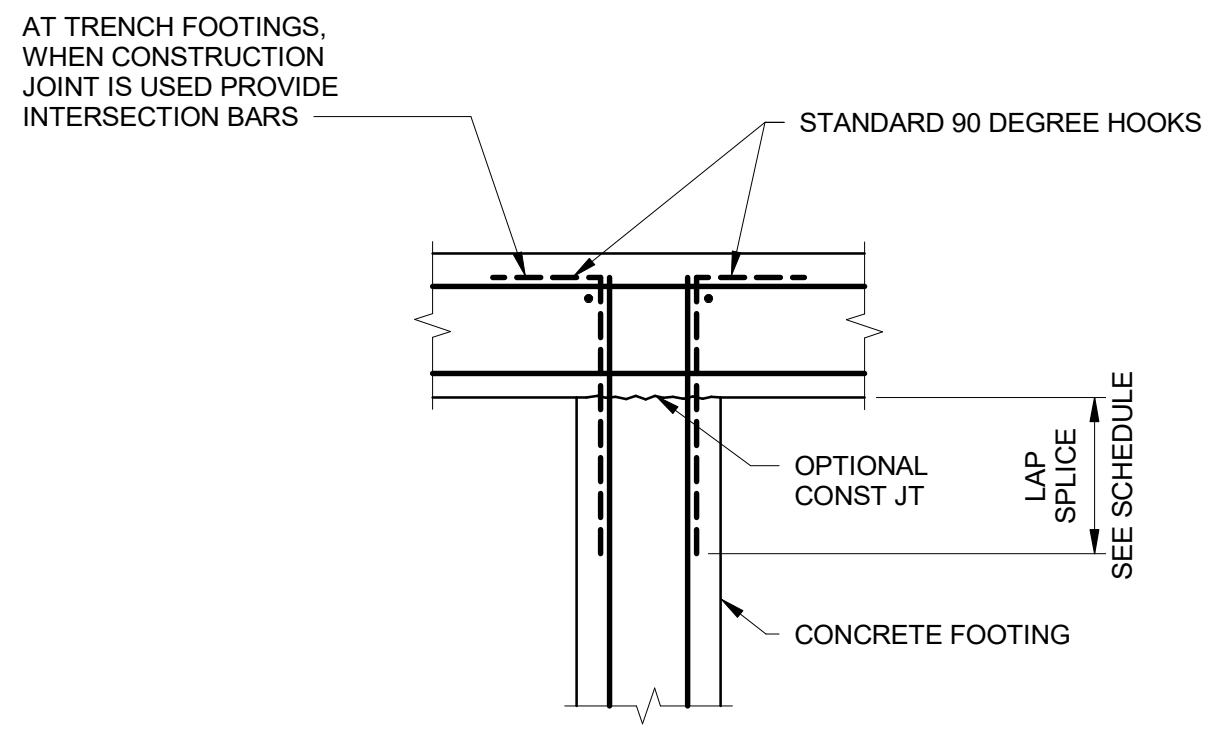


- NOTE:**
1. INTERSECTION BARS TO BE SAME SIZE AND SPACING AS FOOTING REINFORCING.

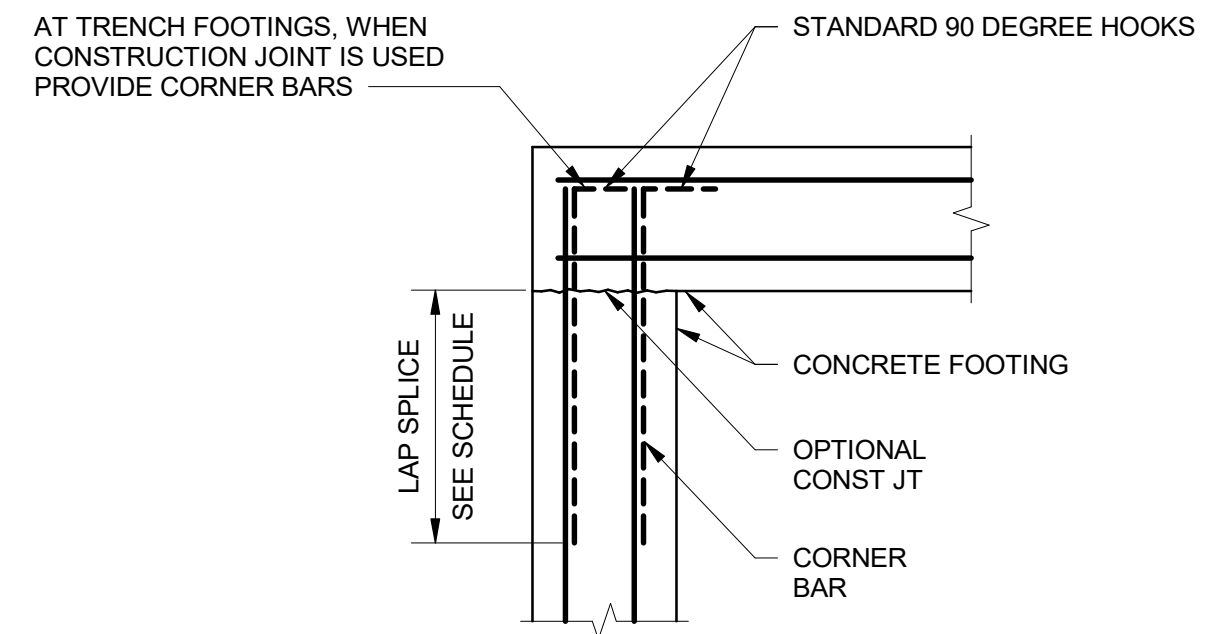

- NOTE:**
1. CORNER BARS TO BE SAME SIZE AND SPACING AT FOOTING REINFORCING.

EXTRA REINFORCEMENT AROUND OPENINGS

SCALE: NTS

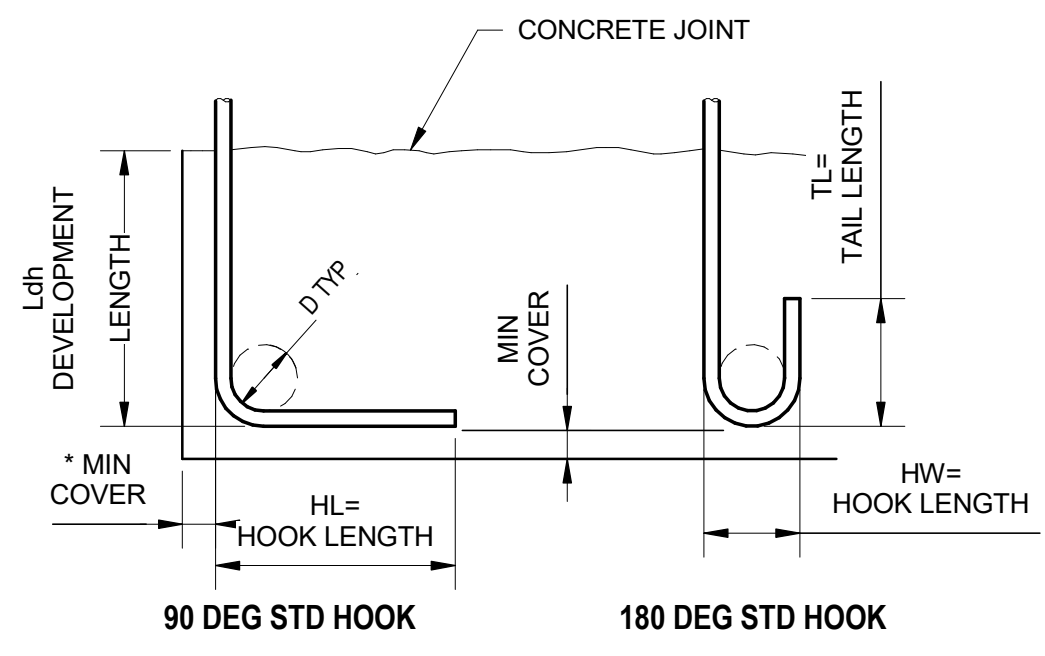

LAP SPLICE AND EMBEDMENT LENGTHS		
f _c = 4.0 ksi f _y = 60 ksi		
BAR	BARS SPACED GREATER THAN 4"	BARS SPACED LESS THAN OR EQUAL TO 4"
#3	14"	20"
#4	19"	32"
#5	29"	46"
#6	39"	62"
#7	55"	87"
#8	69"	107"
#9	76"	116"
#10	97"	140"
#11	120"	146"


- NOTES:**
1. PROVIDE MINIMUM LAP SPLICE LENGTHS AND EMBEDMENTS PER TABLE UNLESS NOTED OTHERWISE. EMBEDMENT LENGTH EQUALS THE LAP SPLICE LENGTH UNLESS OTHERWISE NOTED.
 2. BAR SPACING AT LAP SPLICE IS THE MINIMUM CLEAR DISTANCE BETWEEN LAPPED BARS PLUS ONE BAR DIAMETER.
 3. ALL SPLICES TO BE CONTACT SPLICES AND WIRED TOGETHER UNLESS OTHERWISE APPROVED BY THE ENGINEER.

CONCRETE REINFORCEMENT LAP AND EMBEDMENT SCHEDULE


SCALE: NTS

BAR SIZE GRADE 60	HL	HW	TL	D	f _c =4.0 OR 4.5 KSI
					Ldh *
#3	6"	3"	3"	2 1/4"	6"
#4	8"	4"	4 1/2"	3"	7"
#5	10"	5"	5"	3 3/4"	9"
#6	1'-0"	6"	6"	4 1/2"	10"
#7	1'-2"	7"	7"	5 1/4"	12"
#8	1'-4"	8"	8"	6"	14"
#9	1'-7"	11 3/4"	10 1/2"	9 1/2"	15"
#10	1'-10"	1'-1 1/4"	11 1/2"	10 3/4"	17"
#11	2'-0"	1'-2 3/4"	1'-1"	12"	19"

* COMPLYING WITH MINIMUM COVER REQUIREMENTS OF ACI 318, 12.5.3. OTHERWISE Ldh MUST BE RE-CALCULATED.

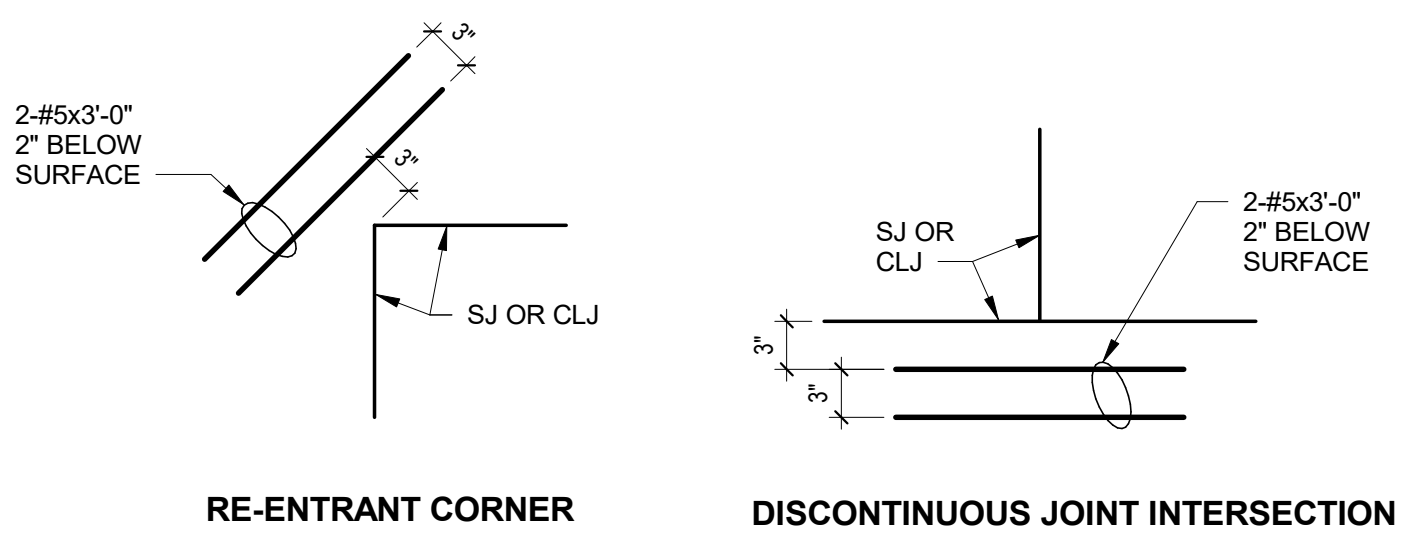

RE-ENTRANT CORNER DISCONTINUOUS JOINT INTERSECTION

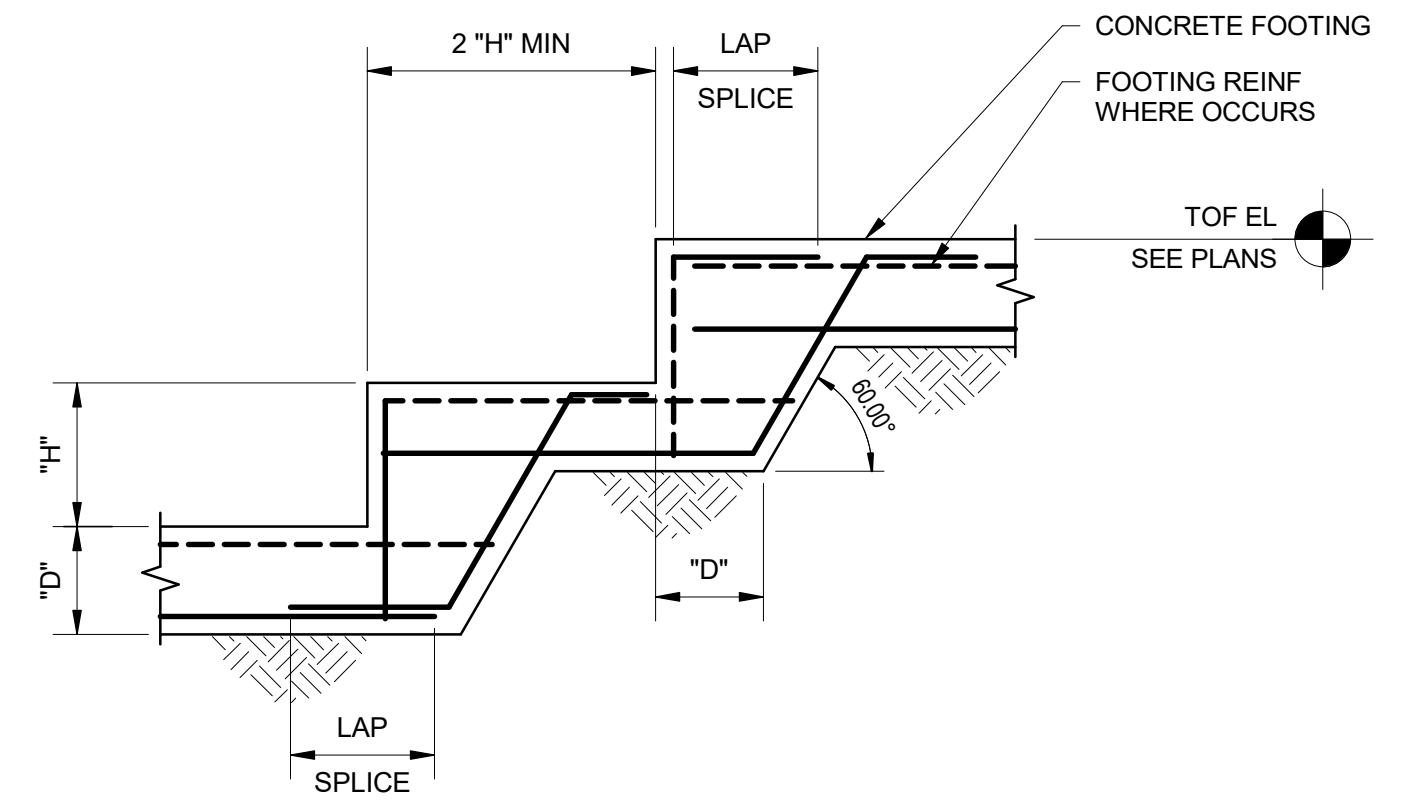

- NOTE:**
1. FOR FTG EL, DEPTH AND REINF, SEE PLANS AND TYP FTG DET.

TYPICAL STEP FOOTING

SCALE: NTS

REINFORCING HOOK SCHEDULE

SCALE: NTS

ADDITIONAL SLAB REINFORCING

SCALE: NTS

PRELIMINARY ENGINEERING NOT FOR CONSTRUCTION

REFERENCE CONCEPT DRAWINGS

No.	DATE	DSN	CHK	APP	REVISION

AHJ:

DESIGNED BY:
DOUG PRINDLE

DRAWN BY:
DARRELL CEBALLOS

CHECKED BY:
ANDY FORTNER

APPROVED BY:
P. LOPEZ-HILFIKER

PACKAGE #

SOUNDTRANSIT

SCALE:
AS NOTED

FILENAME:
OMFS-M08-S-v2022.rvt

CONTRACT No.:
AE0030-17

SUBMITTAL DATE:

SOUND TRANSIT

OPERATIONS & MAINTENANCE FACILITY SOUTH

GENERAL

TYPICAL REINFORCING DETAILS

DRAWING No.:
OMFS-GZS103

FACILITY ID:
M08

SHEET No: REV:

PRELIMINARY

HR


LINE IS 1" AT FULL SCALE

SUBMITTED BY:
PABLO LOPEZ-HILFIKER


DATE:
02/27/2024

REVIEWED BY:


2/22/2024 9:37:34 PM
Autodesk Docs\\f10339162_TDLE - OMFS Phase III_ 2021\\OMFS-M08-S-v2022.rvt

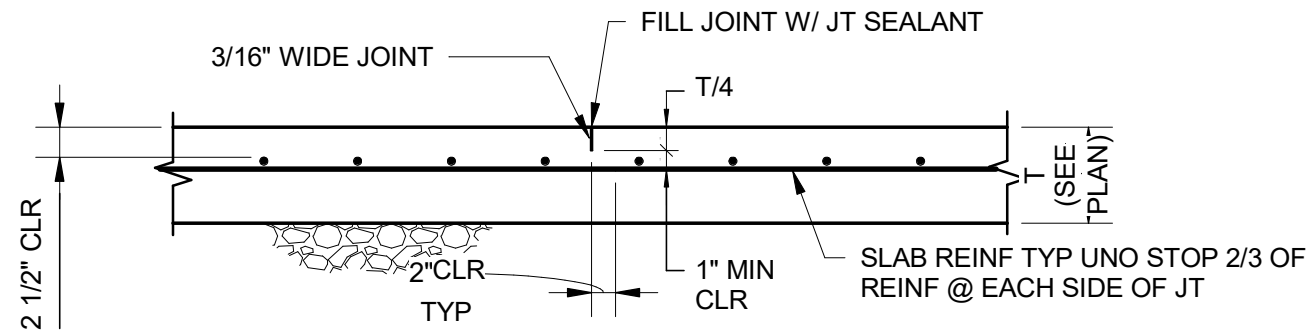

SAWED CONTROL JOINT

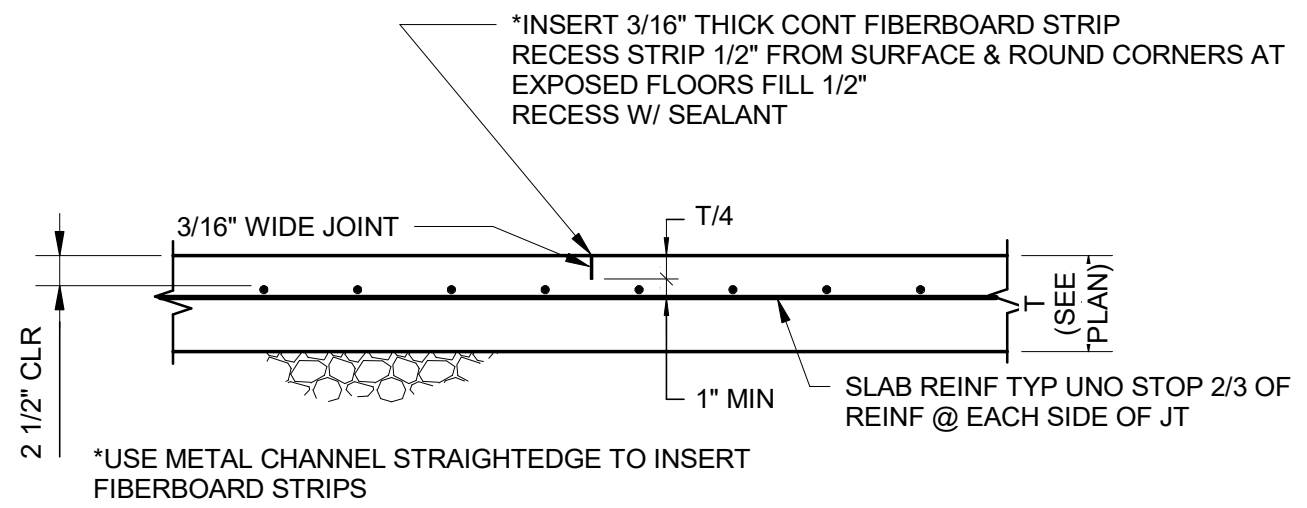

FORMED CONTROL JOINT

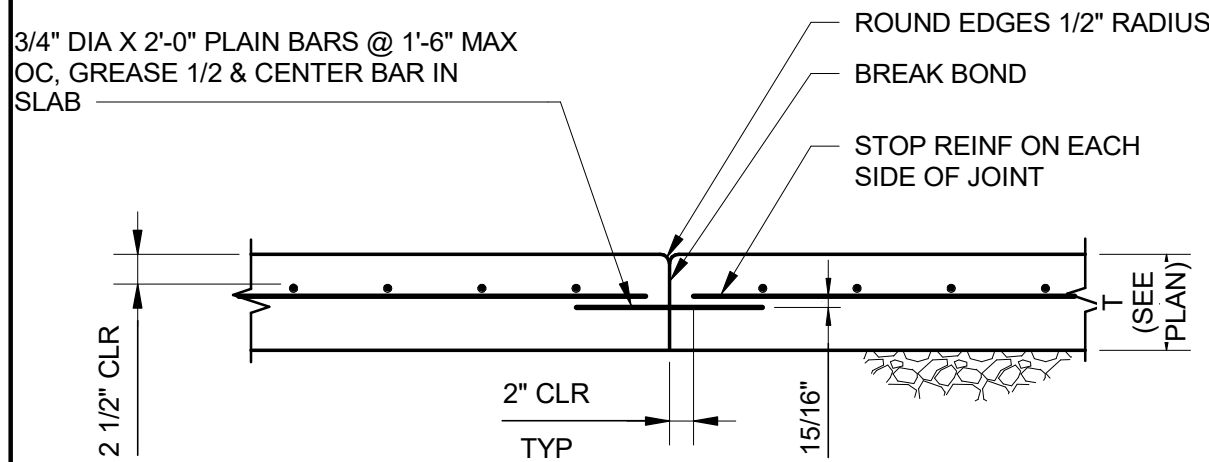


DOWELLED CONSTRUCTION JOINT (DSJ)

- NOTE:
1. ANY ONE OF THE DETAILS ABOVE MAY BE USED AT LOCATIONS INDICATED ON DRAWINGS AS "SJ," AT CONTRACTOR'S OPTION.
 2. WHERE "DSJ" IS INDICATED ON PLAN, THE "DSJ" SHALL BE USED.

SLAB ON GRADE JOINT

SCALE: NTS

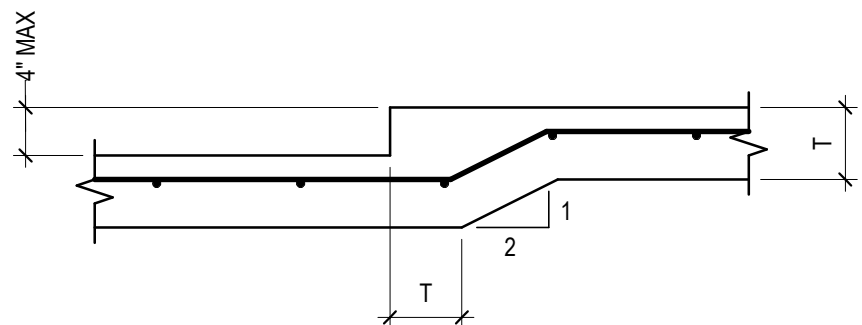


TYPICAL FLOOR SLAB RECESS


SCALE: NTS

REFERENCE CONCEPT DRAWINGS

No.	DATE	DSN	CHK	APP	REVISION

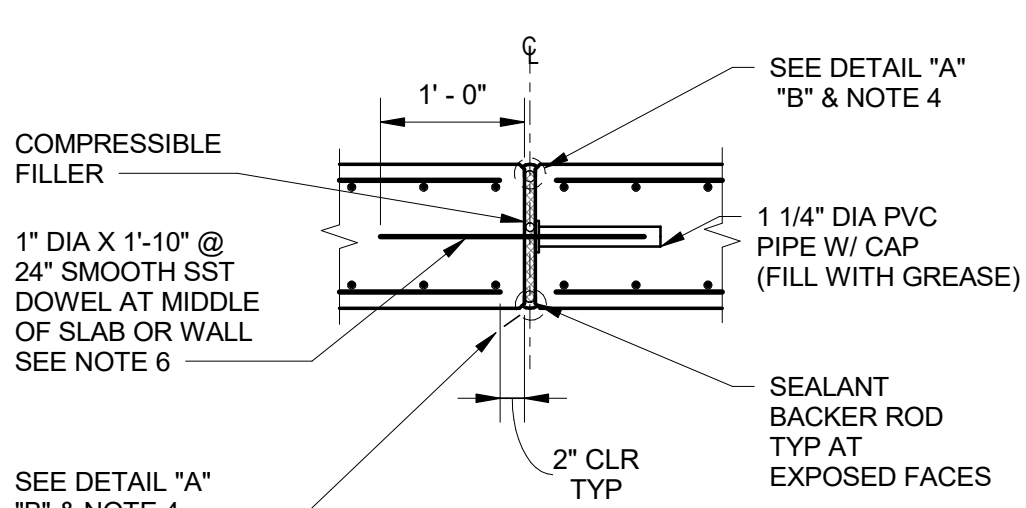


NON-WATER BEARING SLAB OR WALL

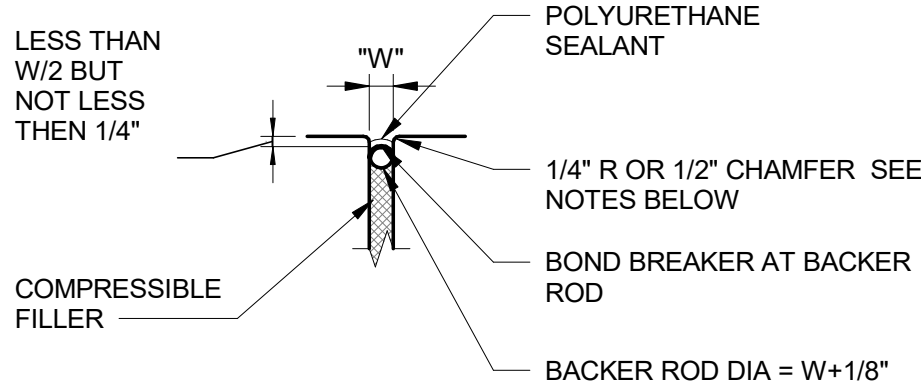


DETAIL "A" EXPOSED FACE

- NOTES:
1. FOR WALLS, FORM ALL JOINT EDGES AT 1/2" CHAMFER.
 2. FOR UNDER SIDE OF EXPOSED SLABS, FORM JOINT EDGES AT 1/2" CHAMFER.
 3. FOR SLABS, PROVIDE 1/4" RADIUS TOOLED EDGES AT TOP SURFACE.
 4. USE DETAIL "B" AT UNDERSIDE OF SLABS ON GRADE ONLY. USE DETAIL "A" AT ALL OTHER LOCATIONS.
 5. "W" = 1" WIDE UNLESS OTHERWISE INDICATED ON THE DRAWINGS.
 6. SMOOTH DOWEL AND PVC ASSEMBLY AT EXPANSION JOINTS SHALL USE GREENSTREAK "SPEED DOWEL" NO. PSD12/#7TX (BASE CODE PSD/#7BX).
 7. USE THIS DETAIL FOR SLOPED AND LEVEL SLABS

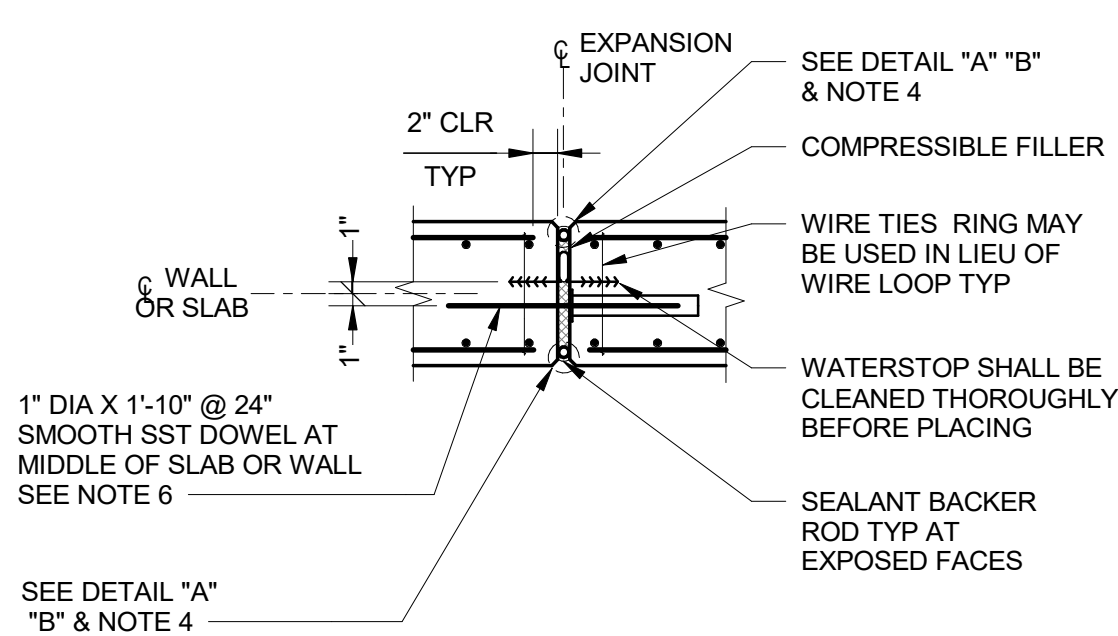


WATER BEARING SLAB OR WALL

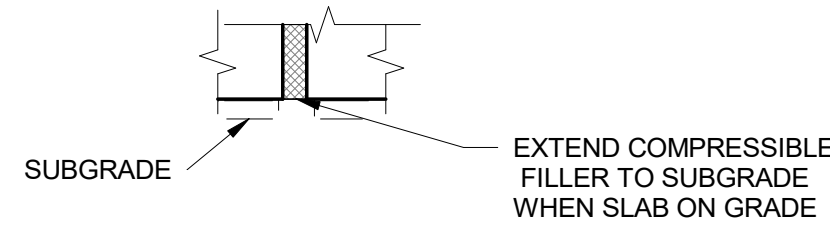


DETAIL "B" SOIL SIDE

EXPANSION JOINTS WITH SEALANT


SCALE: NTS

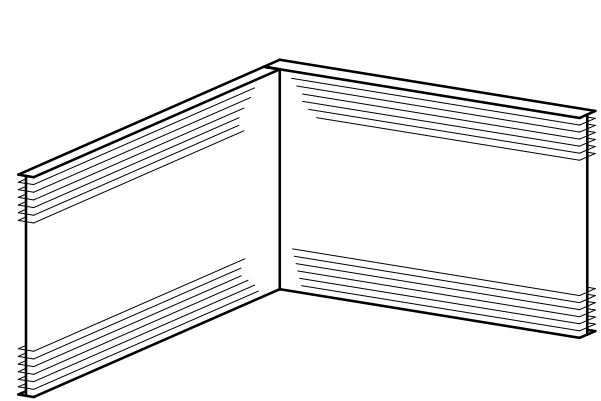


VERTICAL ELL

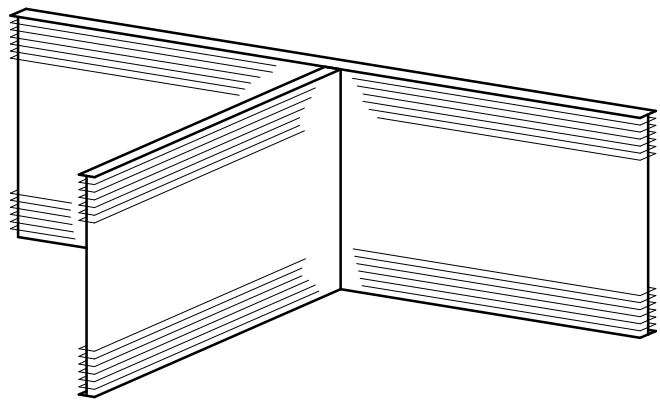


VERTICAL TEE

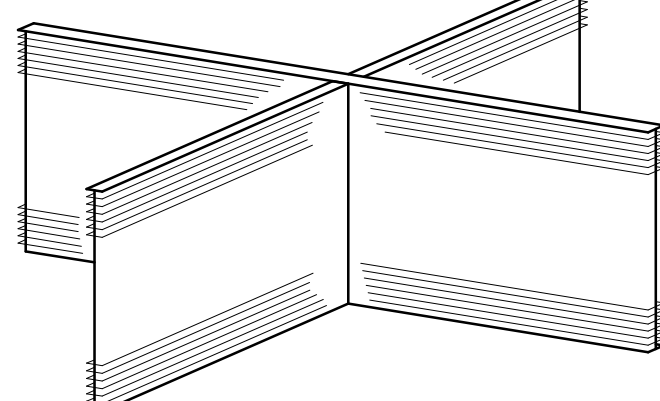


VERTICAL CROSS

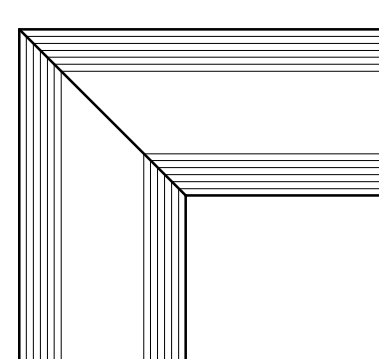

FLAT ELL

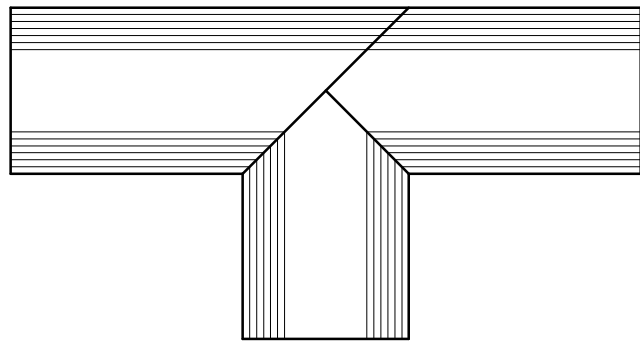

FLAT TEE

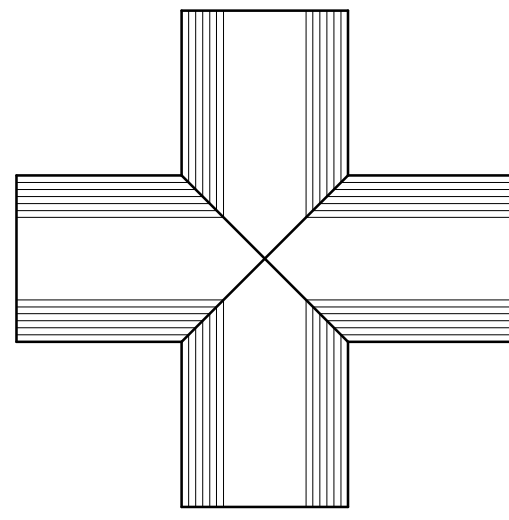

FLAT CROSS


- NOTES:
1. BULB TYPE WATERSTOPS SHALL BE HANDLED SIMILAR TO AS SHOWN WITH BULB JOINTS MITERED FOR FULL CONTINUITY OF HOLLOW BULB.
 2. ONLY STRAIGHT BUTT JOINT WELDS ARE ALLOWED IN THE FIELD.

SHOP FABRICATED WATERSTOP


SCALE: NTS

CONSTRUCTION JOINT

SCALE: NTS

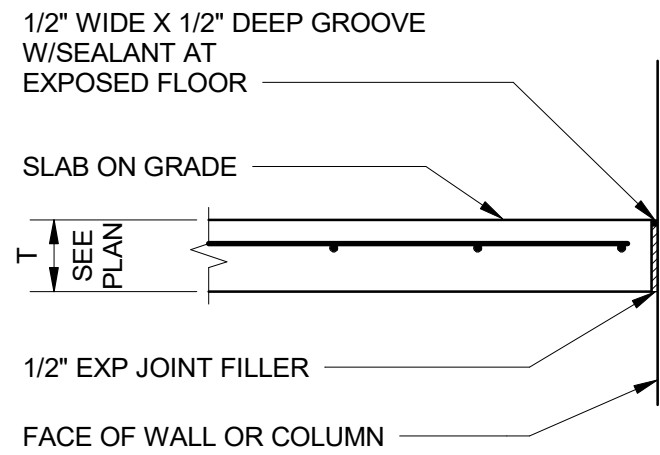

ISOLATION JOINT AT SLAB ON GRADE

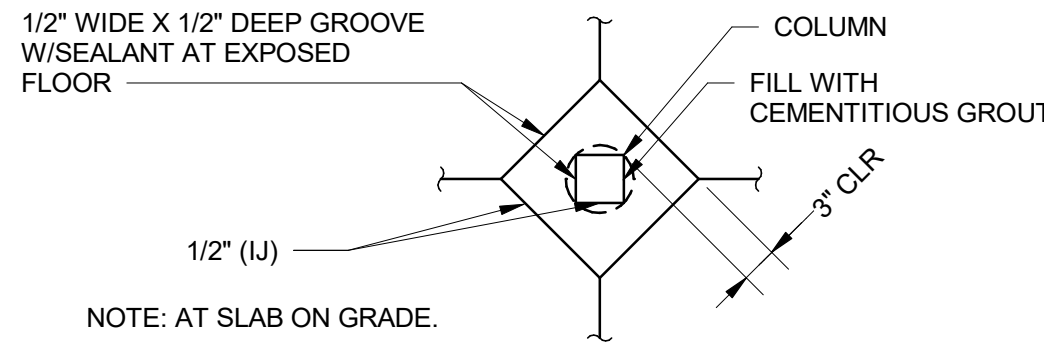

ISOLATION JOINT AT COLUMN

TYPICAL ISOLATION JOINT


SCALE: NTS

PRELIMINARY
ENGINEERING

NOT FOR
CONSTRUCTION


AHJ:					PACKAGE #					
DESIGNED BY: DOUG PRINDLE	PRELIMINARY				LINE IS 1" AT FULL SCALE		SCALE: AS NOTED	SOUND TRANSIT PRELIMINARY ENGINEERING PLANS OPERATIONS & MAINTENANCE FACILITY SOUTH GENERAL TYPICAL SLAB AND JOINT DETAILS	DRAWING No.: OMFS-GZS104	
DRAWN BY: DARRELL CEBALLOS							FILENAME: OMFS-M08-S-v2022.rvt		FACILITY ID: M08	
CHECKED BY: ANDY FORTNER							CONTRACT No.: AE0030-17		SHEET No:	REV:
APPROVED BY: P. LOPEZ-HILFIKER							AE0030-17			
SUBMITTED BY: PABLO LOPEZ-HILFIKER			DATE: 02/27/2024	REVIEWED BY:	DATE:	SUBMITTAL DATE:				

2/22/2024 9:37:34 PM
Autodesk Docs\\f10339162_TDLE - OMFS Phase III_ 2021\\OMFS-M08-S-v2022.rvt

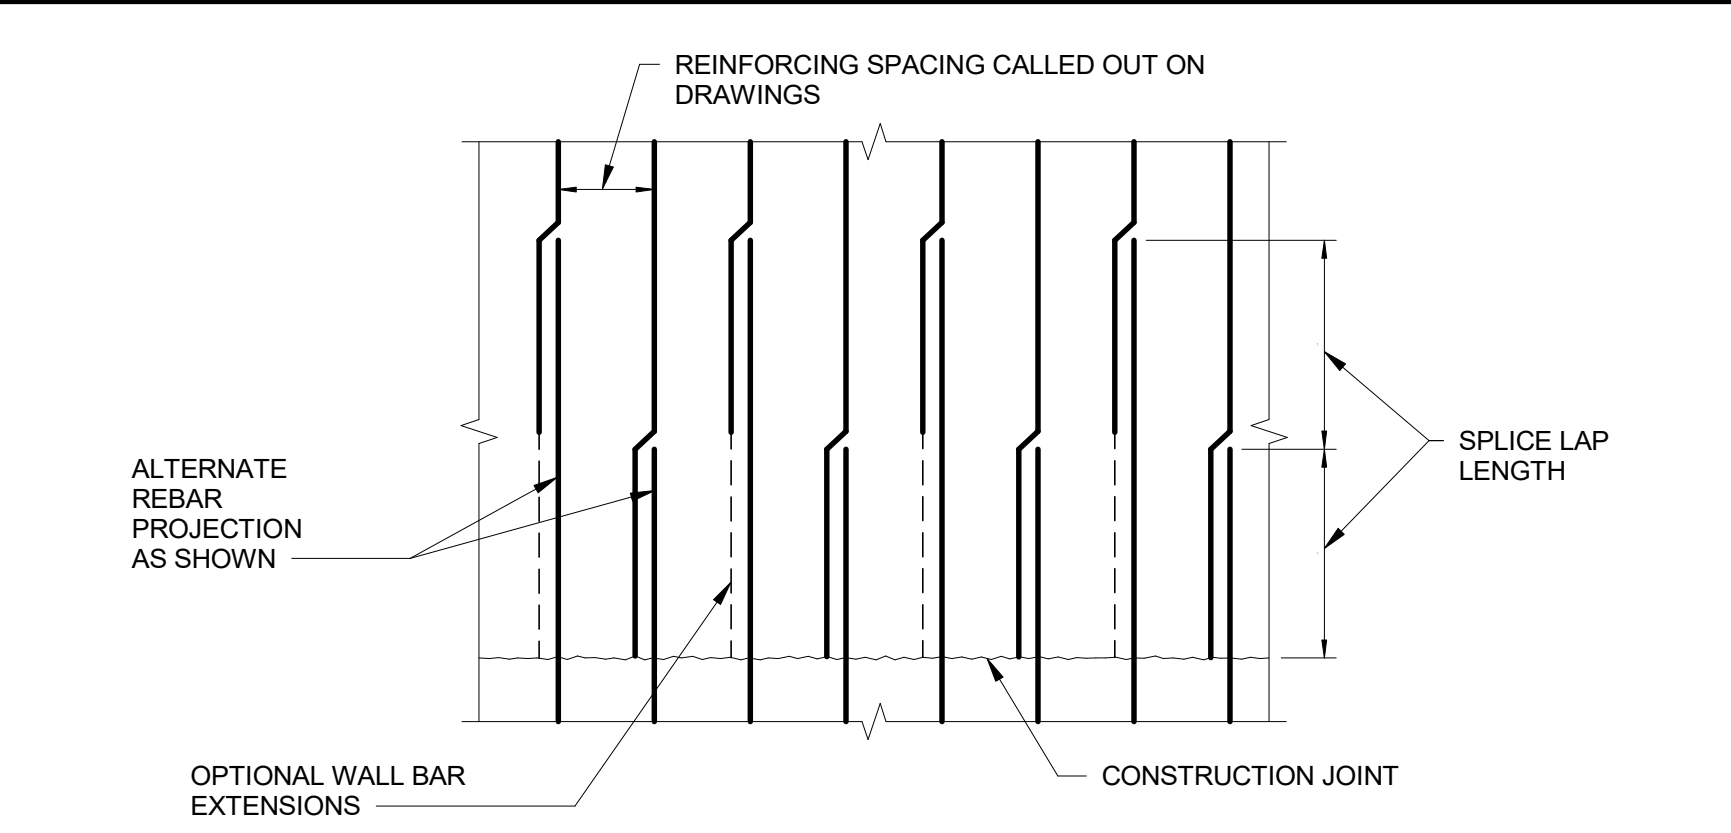

STAGGERED REINFORCEMENT AT CONSTRUCTION JOINT

SCALE: NTS

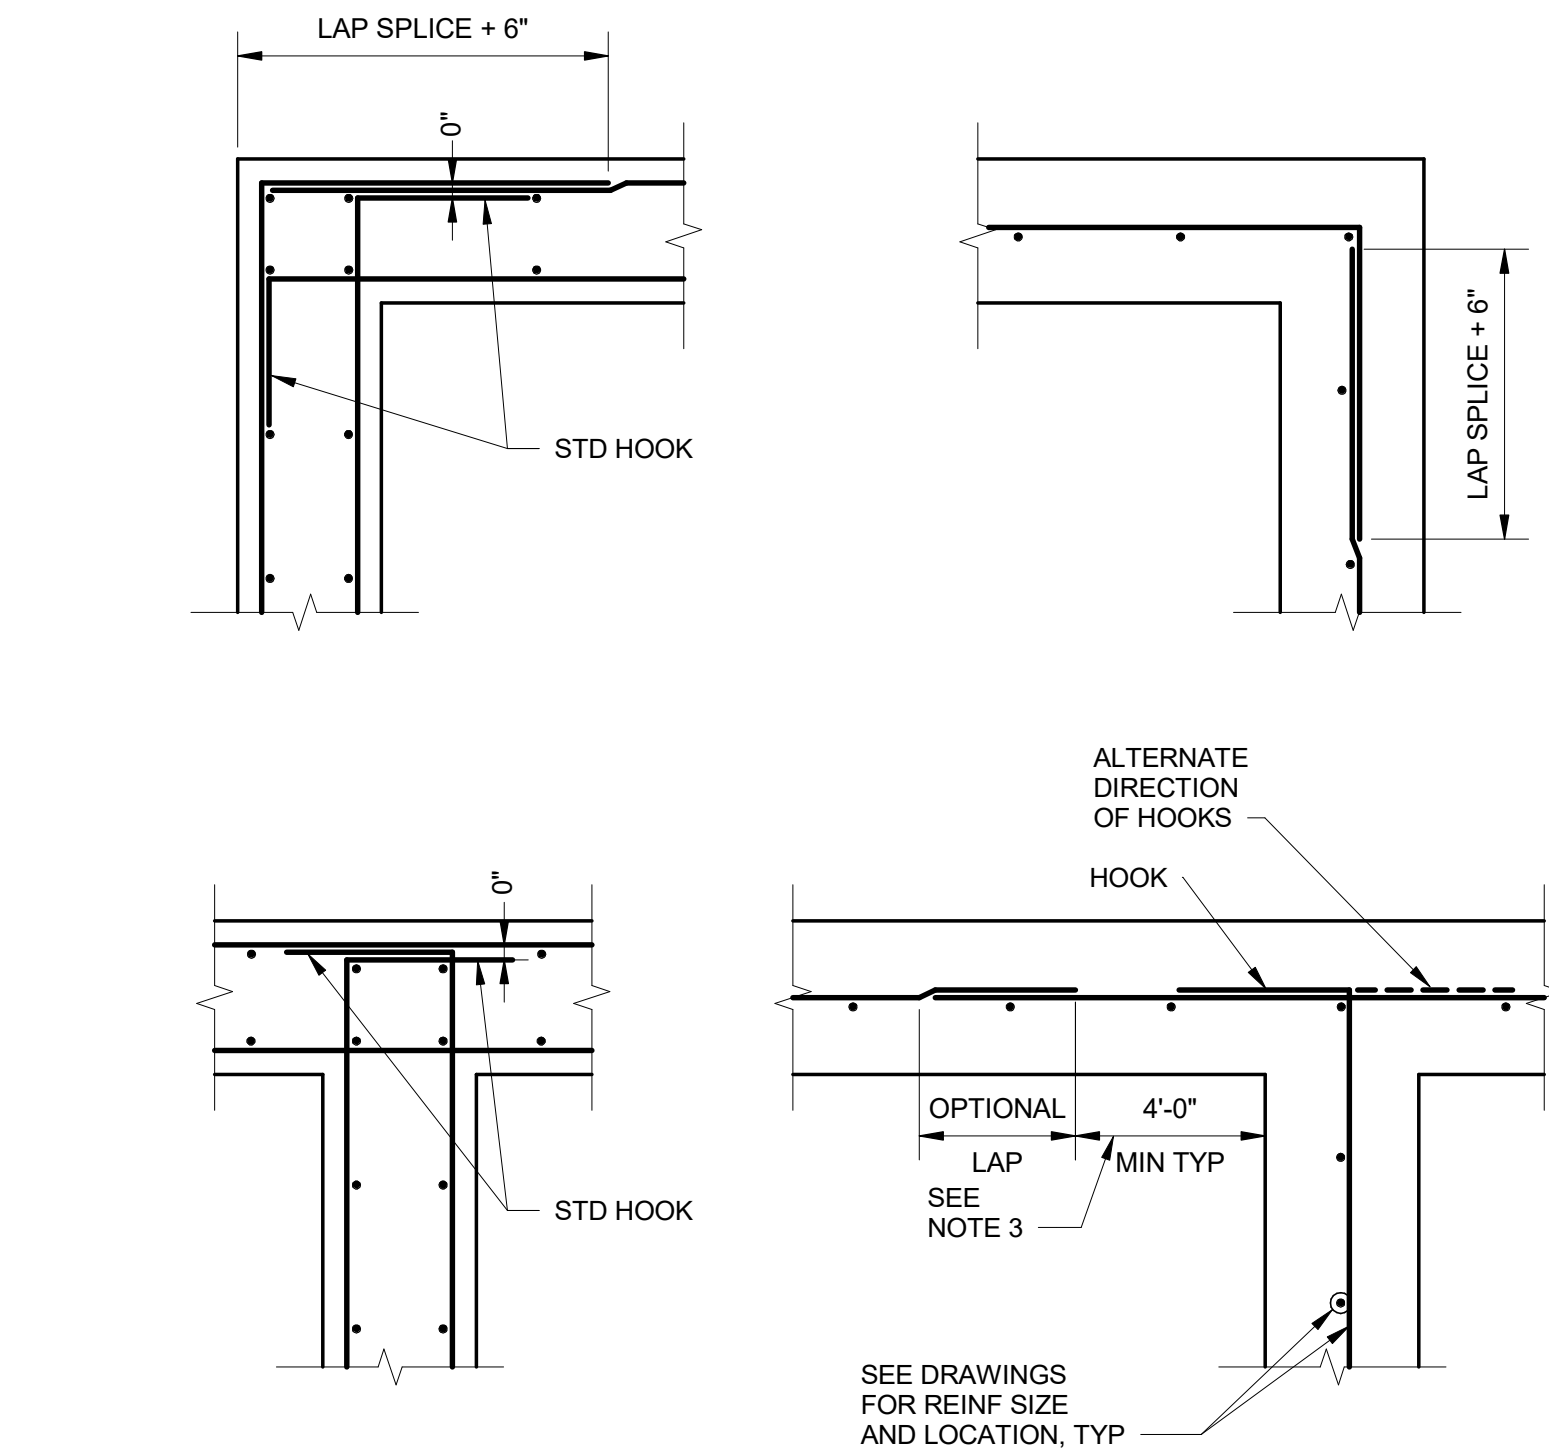


NOTES:

1. ALL HOOKS SHALL BE STD 90 DEGREE HOOKS.
2. SEE DRAWINGS FOR ADDITIONAL HORIZONTAL BARS. STAGGER BETWEEN TYPICAL REINF SPACING, EXTEND TO 1/5 OF DISTANCE TO NEAREST ADJACENT WALL IN EACH DIRECTION, UNO.
3. OPTIONAL LAP LOCATION. APPLIES TO BOTH DOUBLE AND SINGLE LAYER CONDITIONS TYP.

WALL REINFORCEMENT AT CORNERS AND INTERSECTIONS

SCALE: NTS

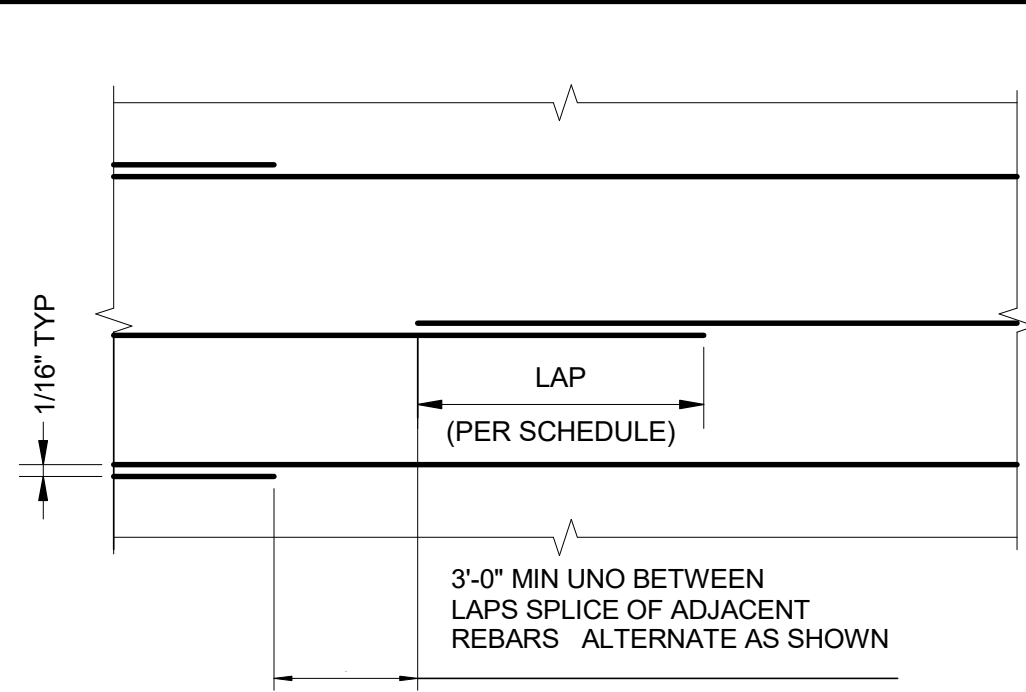


NOTE:

1. APPLIES TO SLABS AND WALLS (BOTH HORIZONTAL AND VERTICAL).

REINFORCING SPLICE NOT AT CONSTRUCTION JOINT

SCALE: NTS

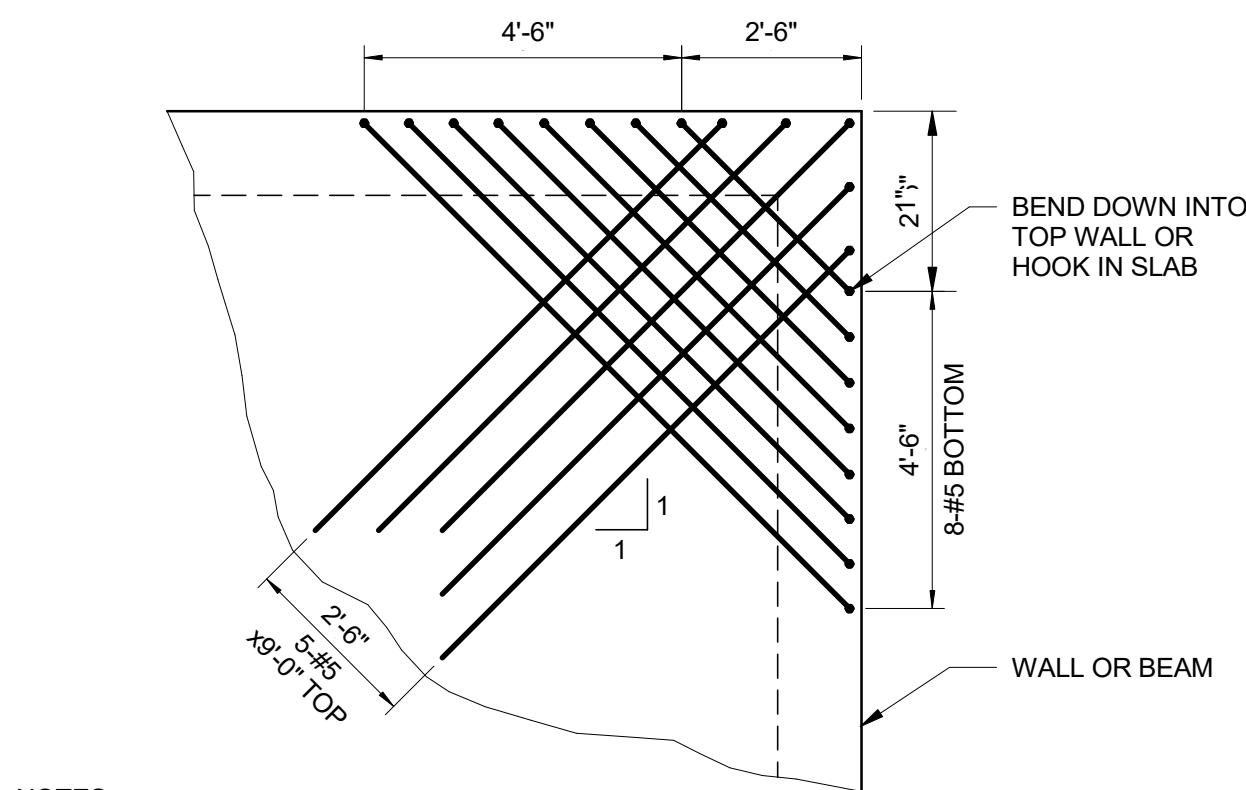


NOTES:

1. REINFORCING IS TYPICAL FOR ALL CORNERS @ 12" THICK GROUND LEVEL SLAB.
2. ALL BARS WILL HAVE 180° HOOKS @ EXTERIOR ENDS.


CORNER REINFORCEMENT AT EXTERIOR SLAB

SCALE: NTS

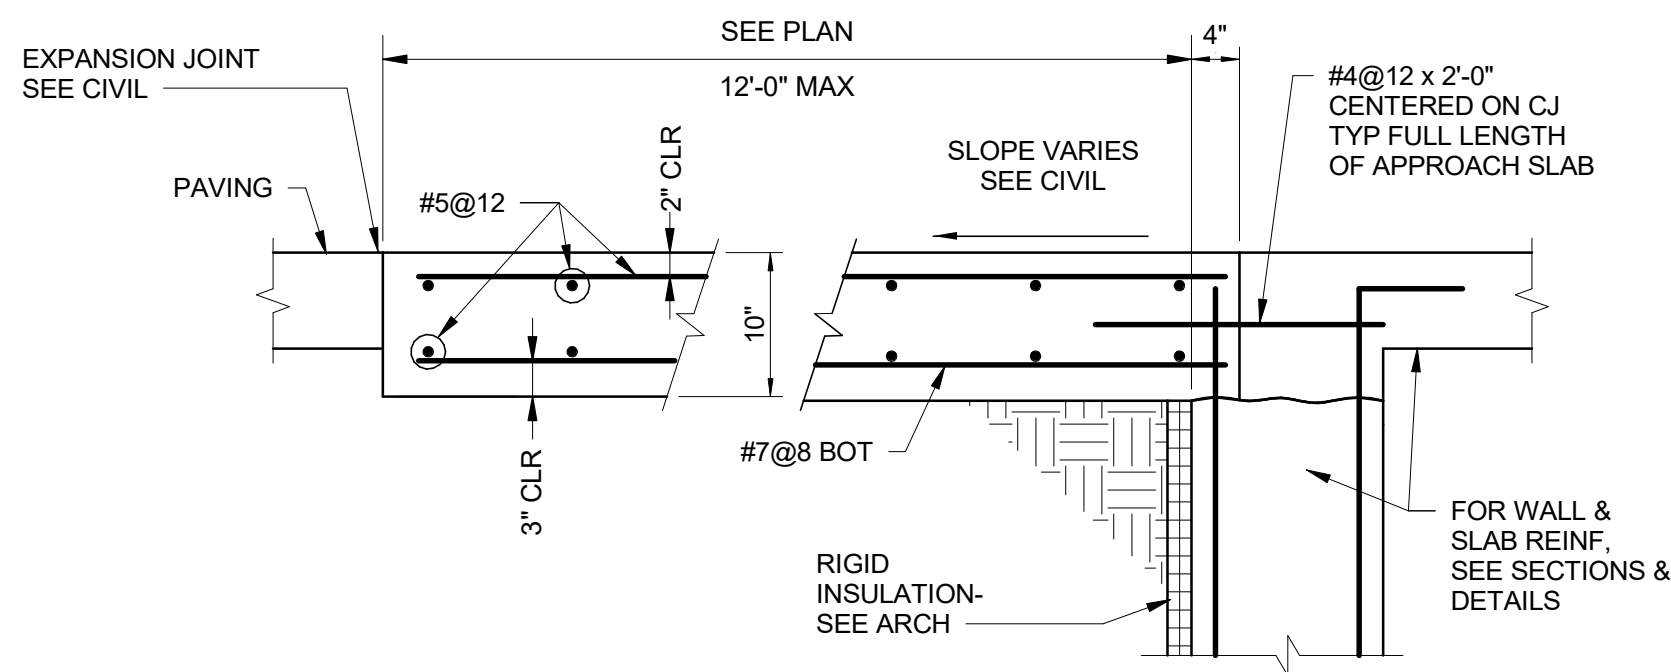

APPROACH SLAB

SCALE: NTS

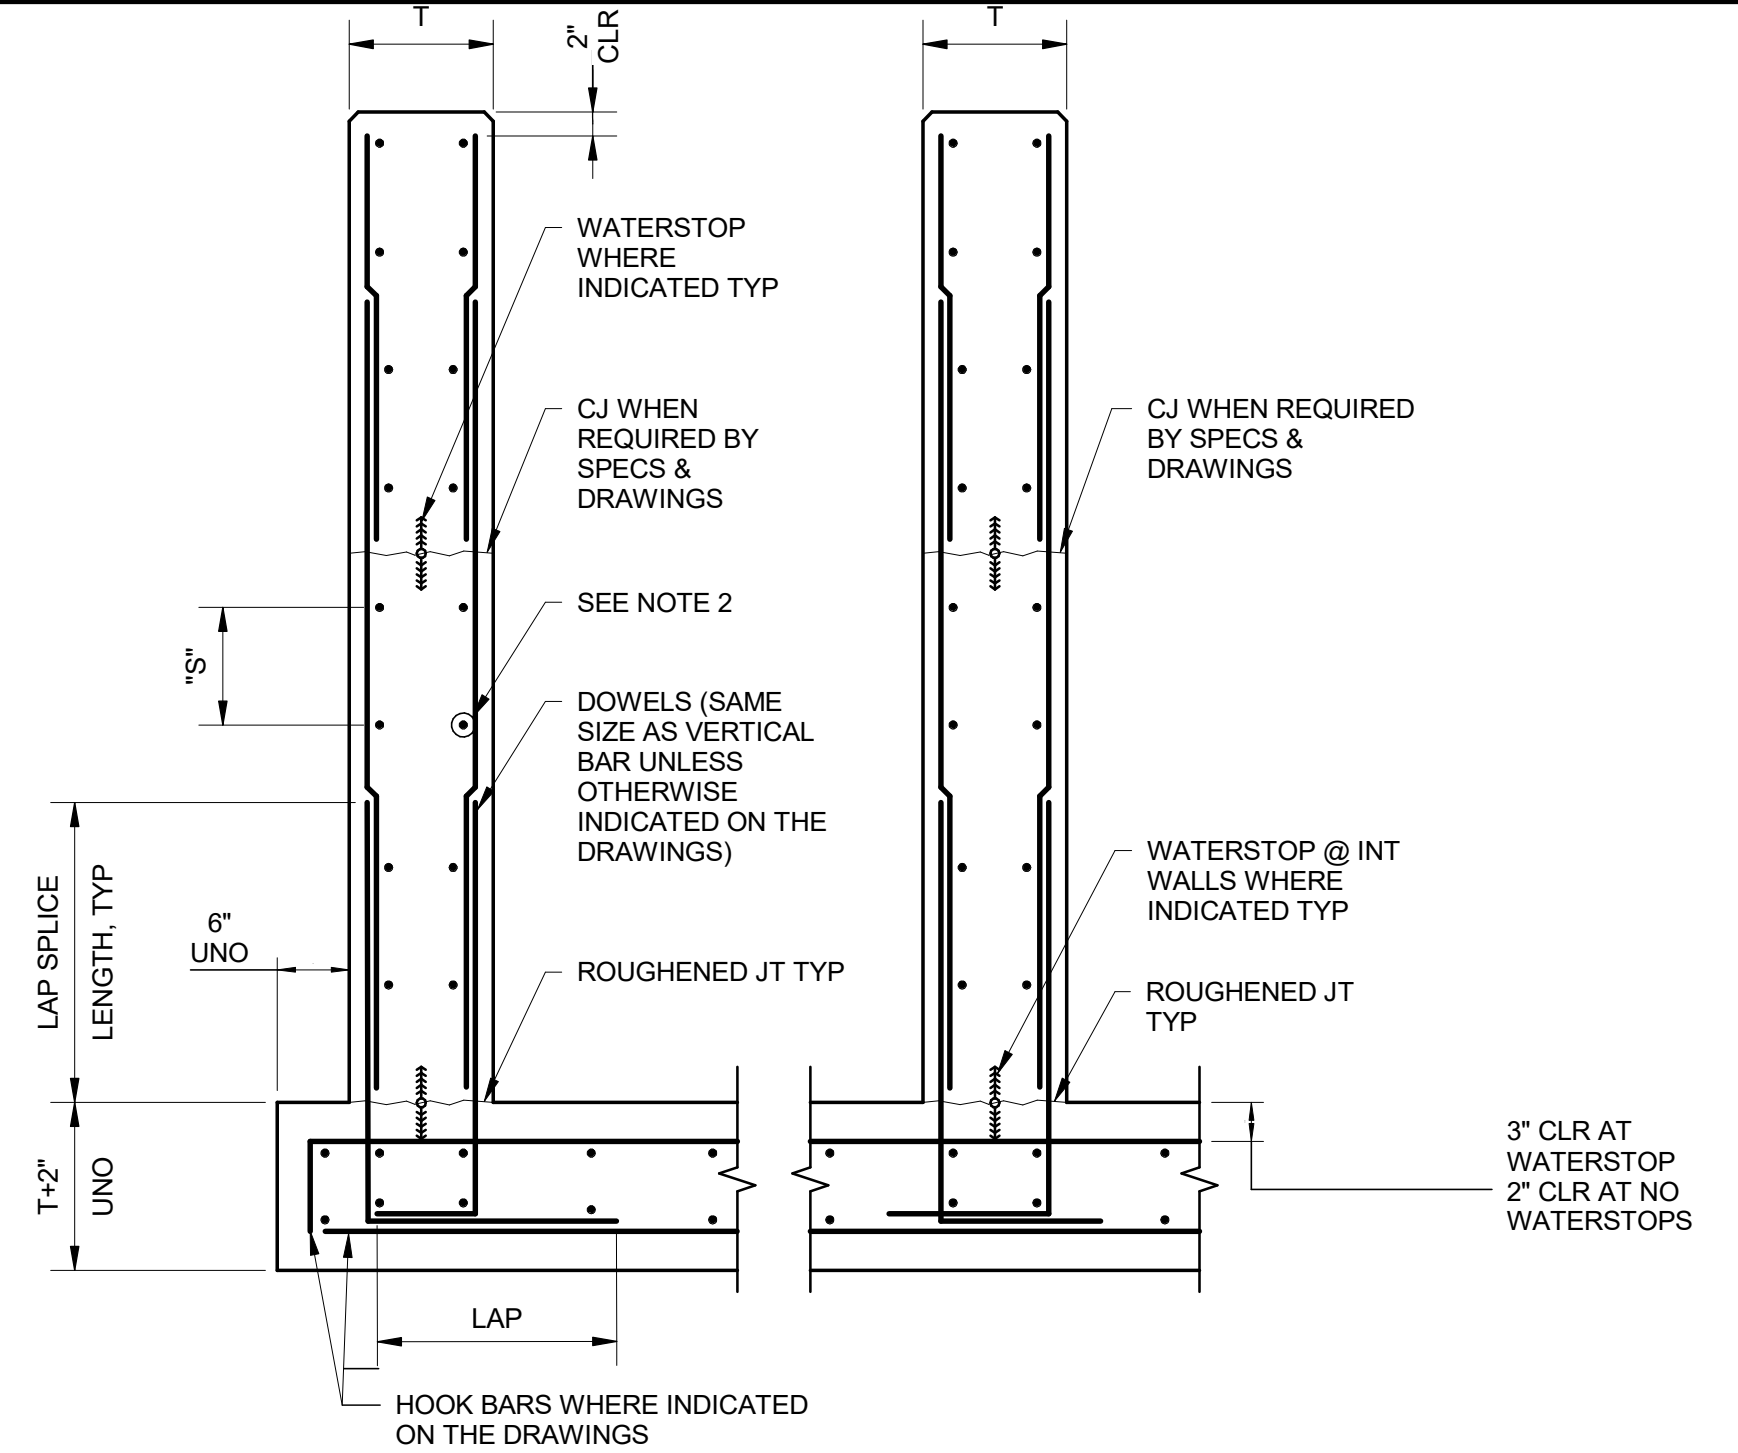


NOTES:

1. "S" = BAR SPACING INDICATED ON THE DRAWINGS.
2. FOR HORIZONTAL REINF BAR LOCATION RELATIVE TO VERTICAL REINF BAR LOCATION (INSIDE OR OUTSIDE SEE DRAWING (INSIDE SHOWN)).

HORIZONTAL WALL JOINTS WITH WATERSTOPS

SCALE: NTS

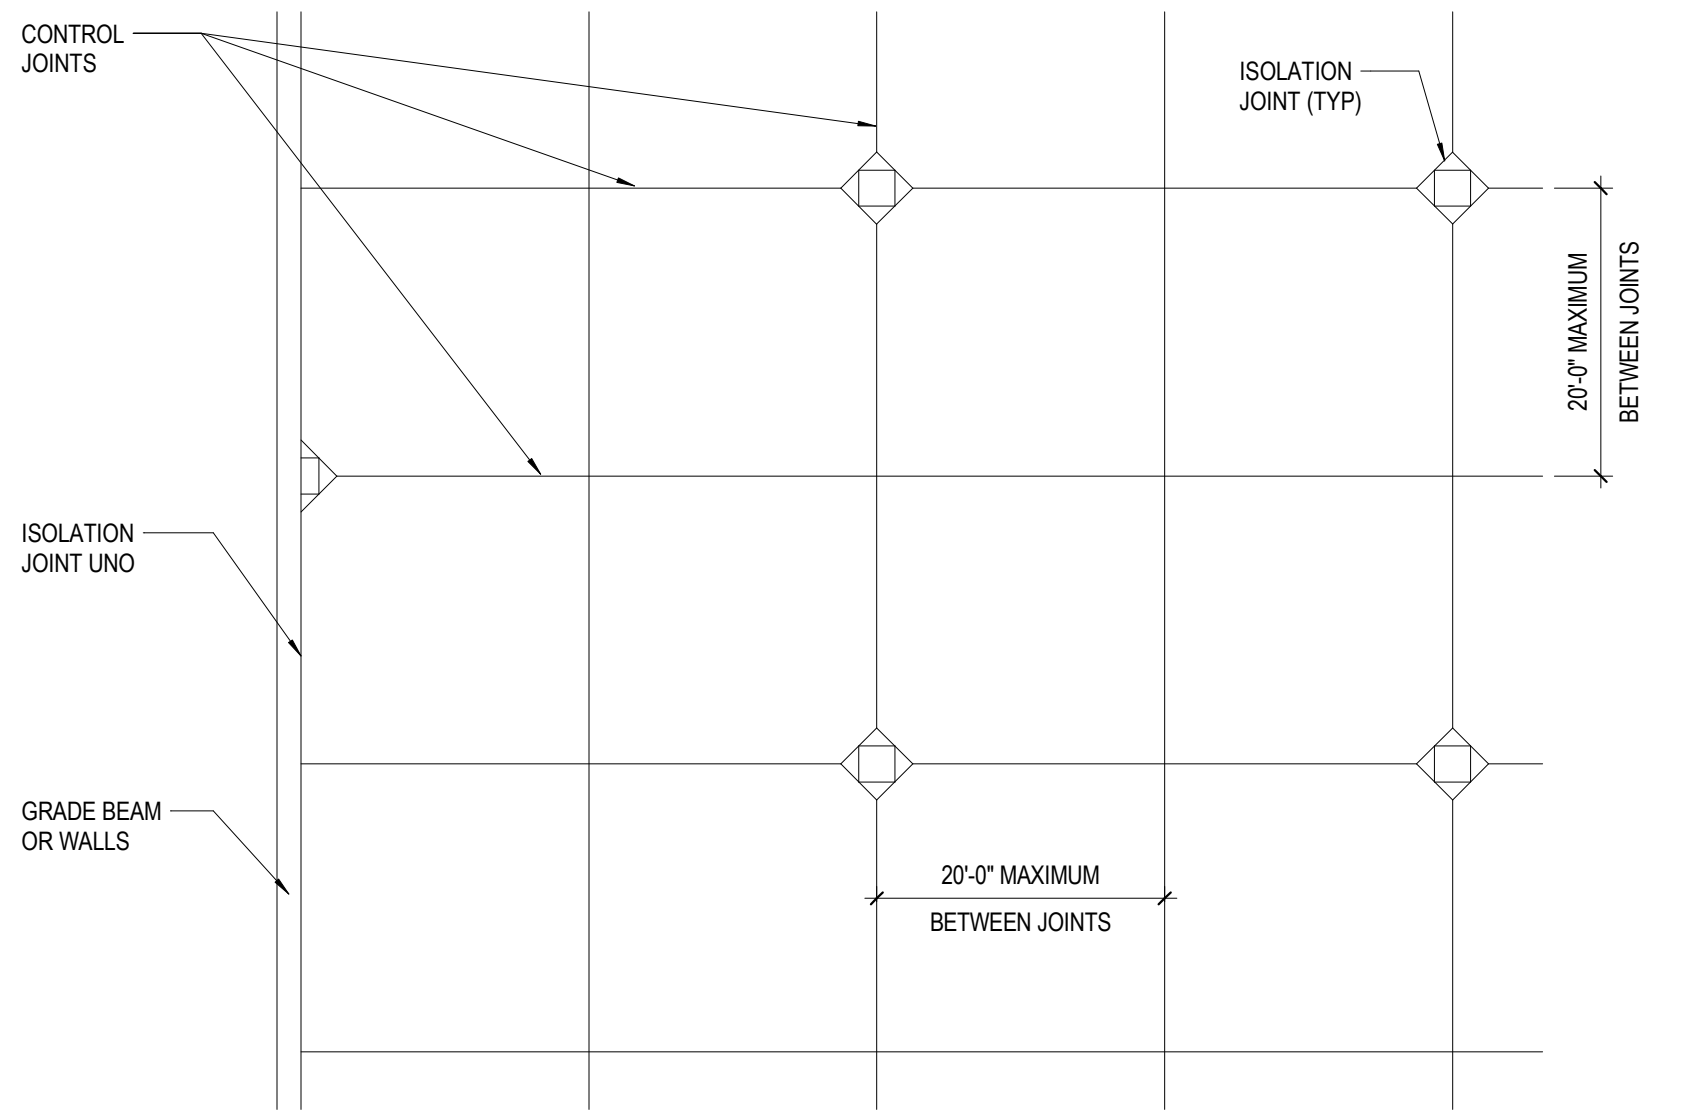

TYPICAL SLAB ON GRADE CONTROL JOINT PLAN


SCALE: NTS

PRELIMINARY
ENGINEERING


NOT FOR
CONSTRUCTION

REFERENCE CONCEPT DRAWINGS

No.	DATE	DSN	CHK	APP	REVISION

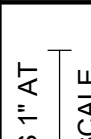AHJ:					PACKAGE #				
DESIGNED BY: DOUG PRINDLE	PRELIMINARY				SCALE: AS NOTED	SOUND TRANSIT PRELIMINARY ENGINEERING PLANS OPERATIONS & MAINTENANCE FACILITY SOUTH GENERAL TYPICAL REINFORCING SPLICE DETAILS	DRAWING No.: OMFS-GZS105		
DRAWN BY: DARRELL CEBALLOS					FILENAME: OMFS-M08-S-v2022.rvt		FACILITY ID: M08		
CHECKED BY: ANDY FORTNER					CONTRACT No.: AE0030-17		SHEET No: REV:		
APPROVED BY: P. LOPEZ-HILFIKER					SUBMITTAL DATE:				
SUBMITTED BY: PABLO LOPEZ-HILFIKER					DATE: 02/27/2024		REVIEWED BY:	DATE:	

2/22/2024 9:37:34 PM
Autodesk Docs\\f10339162_TDLE - OMFS Phase III_ 2021\\OMFS-M08-S-v2022.rvt

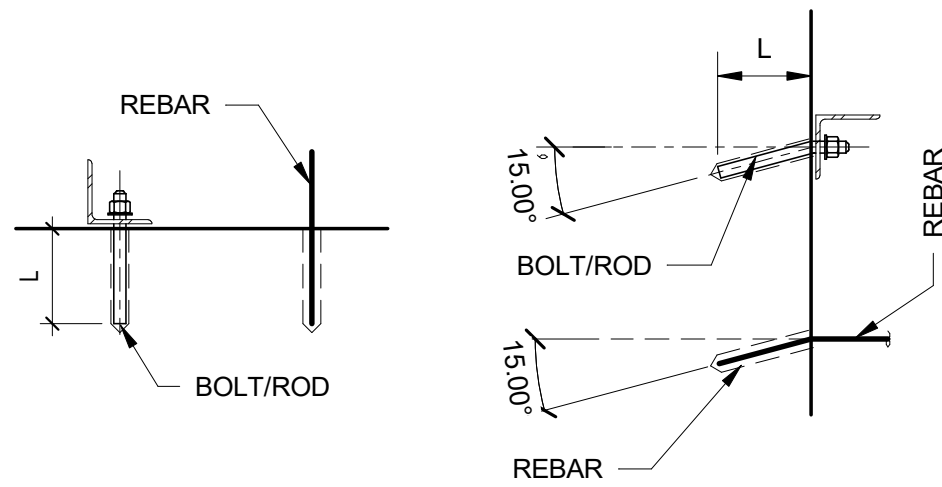

REINFORCING BARS		ANCHOR BOLTS/RODS	
BAR SIZE	EMBED LENGTH (L)	DIA (IN)	EMBED LENGTH (L)
#3	4"	3/8"	5"
#4	5"	1/2"	6"
#5	6"	5/8"	7"
#6	7"	3/4"	8"
#7	8"	7/8"	9"
#8	9"	1"	10"
#9	10"		
#10	12"		


NOTES:

- ADHESIVE TYPE IS SUBJECT TO APPROVAL OF THE ENGINEER OF RECORD.
- EMBEDMENT LENGTHS SHOWN ARE MINIMUM UNLESS NOTED OTHERWISE ON DRAWINGS OR AS OTHERWISE REQUIRED BY SPECIFICATIONS.
- FOR ADDITIONAL REQUIREMENTS, SEE SPECIFICATION SECTION 03 15 19.
- ANCHOR EMBEDMENT SHALL BE AS EXPLICITLY CALLED OUT ON PLANS OR DETAILS. IF EMBEDMENT IS NOT EXPLICITLY CALLED OUT, EMBEDMENT LENGTH 'L' CAN BE USED UNLESS ANCHORS WITHIN 1.5L OF CONCRETE EDGE OR SPACED LESS THAN 3L. FOR ANCHORS WITHIN 1.5L OF CONCRETE EDGE, SPACED LESS THAN 3L, OR AT CONTRACTORS OPTION, CONTRACTOR SHALL DESIGN ANCHORS AS REQUIRED.

ADHESIVE ANCHOR DETAIL AND SCHEDULE

SCALE: NTS

1

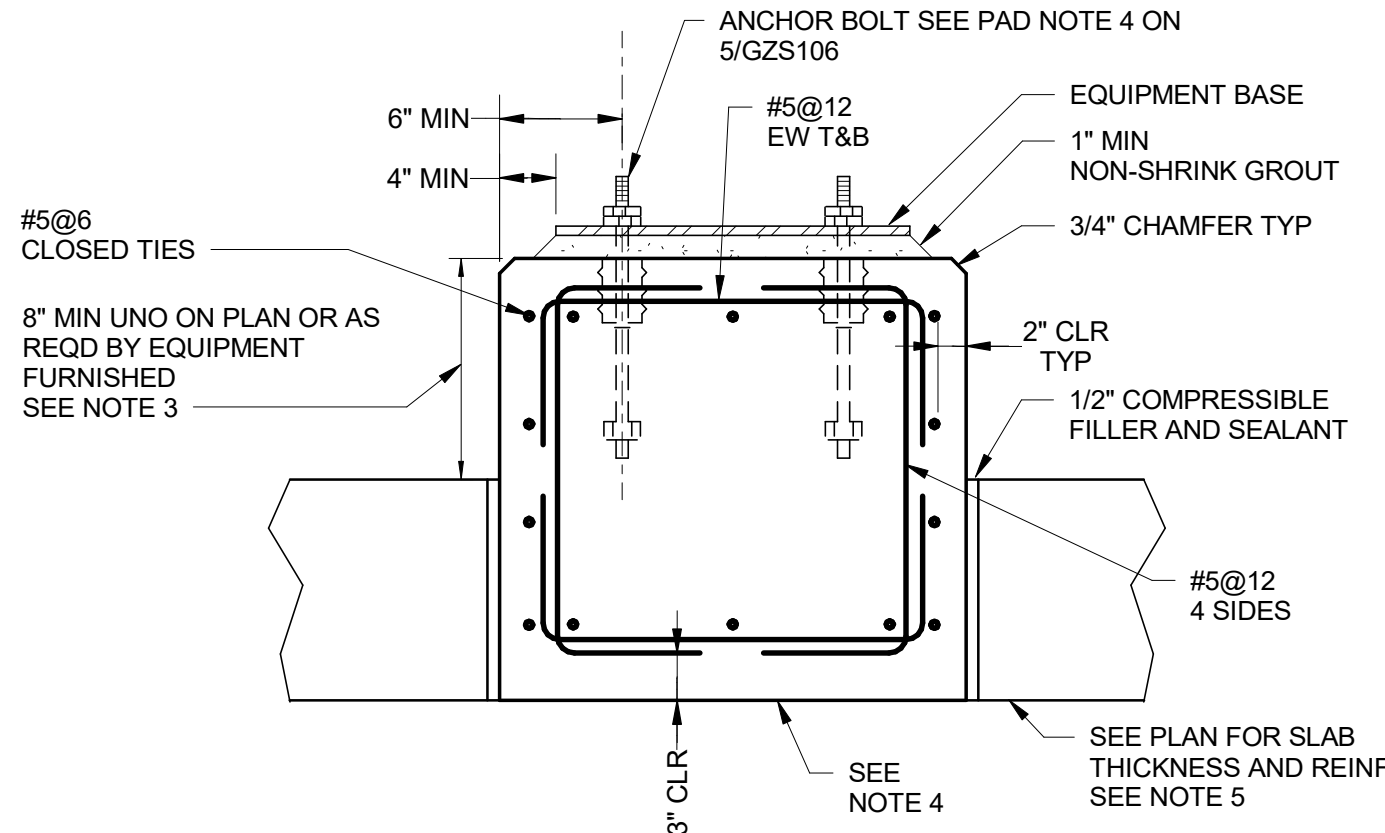

NOTES:

- SEE PAD NOTES ON DETAIL X THIS SHEET.
- PROVIDE ABOVE PAD UNDER ALL ELECTRICAL AND MECHANICAL EQUIPMENT SUPPORTED ON GRADE WEIGHING MORE THAN 5000 POUNDS OR WHERE SPECIFICALLY NOTED ON PLANS.
- PAD THICKNESS SHALL BE THE LARGER OF SLAB THICKNESS PLUS 4" OR AS REQUIRED TO MAINTAIN 3" COVER ON ANCHOR BOLTS, 20" MIN AT INTERIOR PAD LOCATIONS AND 24" MIN AT EXTERIOR LOCATIONS.
- AT EXTERIOR PADS, PROVIDE 2'-6" DEEP GRANULAR FILL UNDER PAD. EXTEND 1'-0" BEYOND EDGE OF PAD AT ALL 4 SIDES.
- AT EXTERIOR PADS PROVIDE GRADE INSTEAD OF SLAB. SEE PLANS AND CIVIL DRAWING FOR REFERENCE.

ISOLATED EQUIPMENT PAD

SCALE: NTS

4

Refer to the plan set COVER drawing for disclaimers regarding this drawing.


REFERENCE CONCEPT DRAWINGS

No.	DATE	DSN	CHK	APP	REVISION

GENERATOR PAD

SCALE: NTS

2

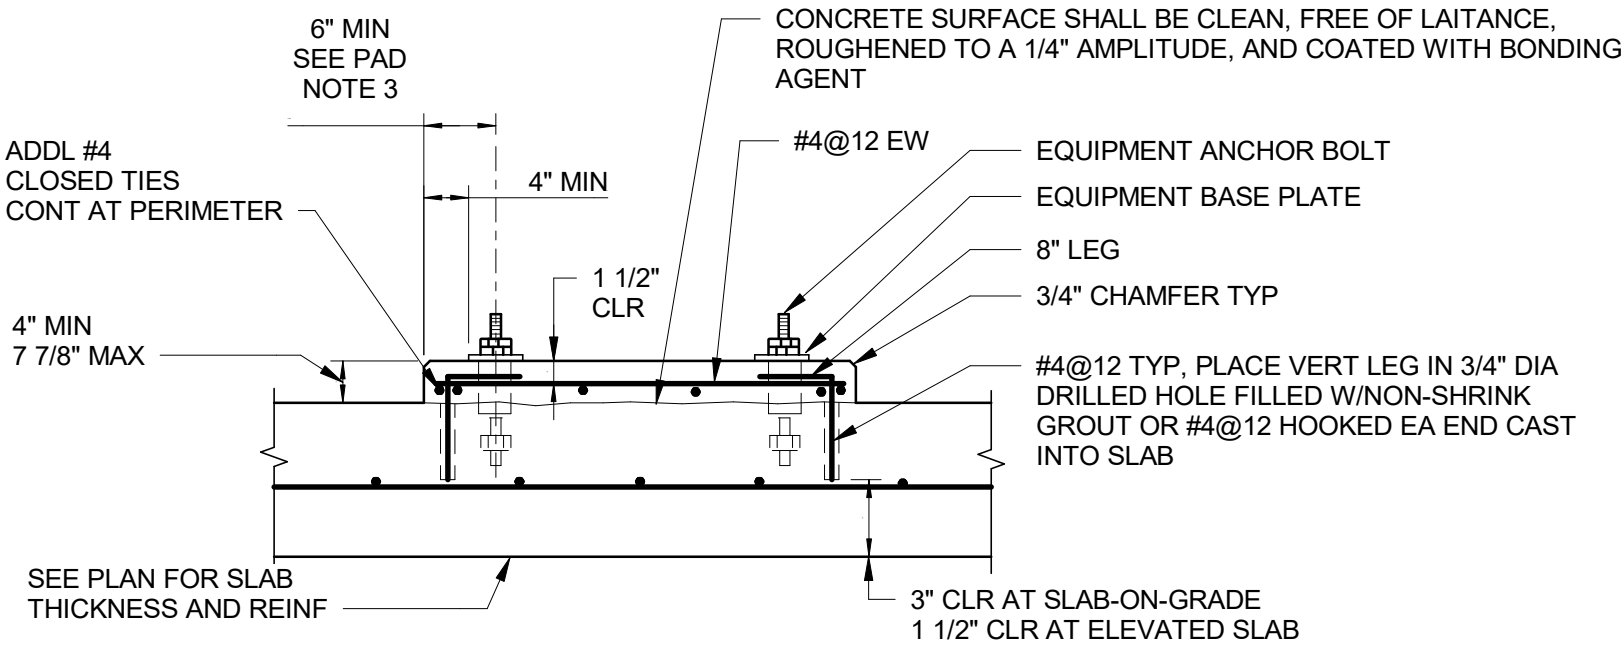

NOTES:

- PROVIDE ABOVE PAD UNDER ALL ELECTRICAL AND MECHANICAL EQUIPMENT SUPPORTED ON STRUCTURAL SLABS. ALSO PROVIDE FOR EQUIPMENT WEIGHING LESS THAN 5000 POUNDS WHICH ARE SUPPORTED ON GRADE, OR WHERE SPECIFICALLY NOTED ON PLANS PER DETAIL X THIS SHEET. FOR PAD HEIGHT GREATER THAN 8", SEE DETAIL X THIS SHEET.
- PAD THICKNESS SHALL BE A MINIMUM OF 4". CONTRACTOR SHALL VERIFY THE PAD DIMENSIONS.
- PROVIDE EMBEDDED CHANNELS FOR ANCHORING ELECTRICAL EQUIPMENT WHERE REQUIRED.

PAD NOTES:

- EQUIPMENT PAD DETAILS ON THIS SHEET APPLY FOR SUPPORT OF ALL EQUIPMENT UNLESS INDICATED OTHERWISE ON THE DRAWINGS.
- BEFORE EQUIPMENT SUPPORT PADS ARE CAST, THE PAD SIZES AND REINFORCING SHALL BE APPROVED BY THE ENGINEER AS BEING CAPABLE OF SUPPORTING EQUIPMENT TO BE PLACED THEREON. EQUIPMENT BASE DIMENSIONS SHALL BE THE LARGER OF AS DETERMINED BY THE EQUIPMENT MANUFACTURER OR AS INDICATED ON THE DRAWINGS. SUBMIT ALL EQUIPMENT DIMENSIONS AND LOADS TO ENGINEER.
- 6" MINIMUM PAD EDGE DIMENSION TO EQUIPMENT ANCHOR BOLT APPLIES FOR ALL NON-ELECTRICAL EQUIPMENT SUPPORT PADS. AT ELECTRICAL EQUIPMENT, PROVIDE 1" FROM EDGE OF EQUIPMENT TO EDGE OF PAD.
- THE SIZE, NUMBER, TYPE, LOCATION AND THREAD PROJECTION OF THE ANCHOR BOLTS SHALL BE AS DETERMINED BY THE EQUIPMENT MANUFACTURER AND SHALL BE AS APPROVED BY THE ENGINEER. ANCHOR BOLTS SHALL BE HELD IN POSITION WITH A TEMPLATE WHILE EQUIPMENT BASE IS BEING CAST, SEE DETAIL X00S50X.
- EQUIPMENT BASES SHALL BE INSTALLED LEVEL UNLESS SPECIFIED OTHERWISE, TOLERANCE IS 1/8" ACROSS PLAN DIAGONALS.

SHALLOW EQUIPMENT PAD


SCALE: NTS

5

ISOLATED EQUIPMENT SUPPORT PAD

SCALE: NTS

3

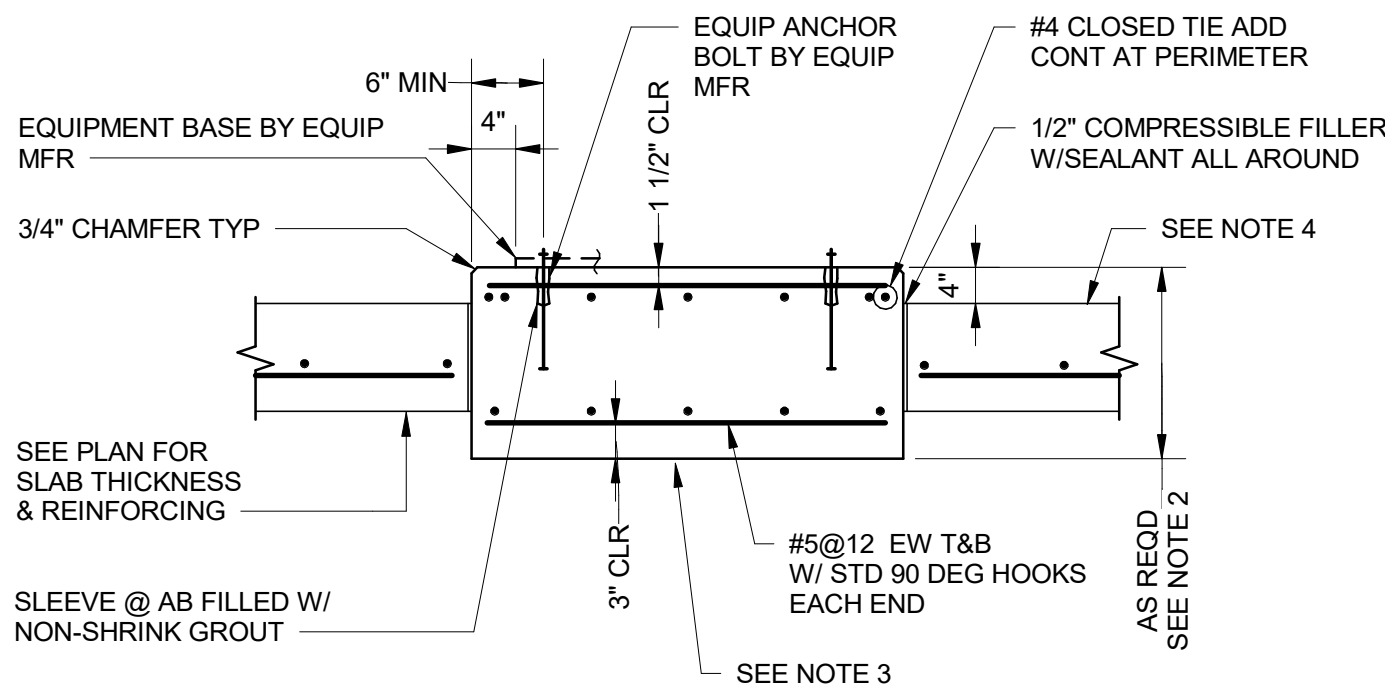

NOTES:

- PROVIDE ABOVE PAD UNDER ALL ELECTRICAL AND MECHANICAL EQUIPMENT SUPPORTED ON GRADE WEIGHING MORE THAN 5000 POUNDS OR WHERE SPECIFICALLY NOTED ON PLANS.
- PAD THICKNESS SHALL BE THE LARGER OF SLAB THICKNESS PLUS 4" OR AS REQUIRED TO MAINTAIN 3" COVER ON ANCHOR BOLTS, 20" MIN AT INTERIOR PAD LOCATIONS AND 24" MIN AT EXTERIOR LOCATIONS.
- AT EXTERIOR PADS, PROVIDE 2'-6" DEEP GRANULAR FILL UNDER PAD. EXTEND 1'-0" BEYOND EDGE OF PAD AT ALL 4 SIDES.
- AT EXTERIOR PADS PROVIDE GRADE INSTEAD OF SLAB. SEE PLANS AND CIVIL DRAWING FOR REFERENCE.

NOTES:

- SEE PAD NOTES AT DETAIL 5 THIS SHEET.
- DRILL INTO SLAB TO INDICATED DEPTH AT 12" ON CENTER AROUND PERIMETER OF EQUIPMENT BASE AND SET #5 DOWEL HOOKED AS SHOWN USING ADHESIVE FOR CONCRETE ANCHORS. THICKNESS TO BE COORDINATED WITH EQUIPMENT SUPPLIER. THICKEN SLAB ON GRADE BELOW EQUIPMENT PAD AS REQUIRED TO MAINTAIN MINIMUM 3" COVER ON EQUIPMENT ANCHOR BOLTS.
- FOR EQUIPMENT BASES ON NEW SLABS, PROVIDE #5 DOWELS HAVING TWO HOOKED ENDS AT 12" ON CENTER AROUND PERIMETER, UNO.

TALL EQUIPMENT PAD


SCALE: NTS

6

PRELIMINARY
ENGINEERING

NOT FOR
CONSTRUCTION


AHJ:					PACKAGE #				
DESIGNED BY: DOUG PRINDLE	PRELIMINARY				LINE IS 1" AT FULL SCALE			SOUND TRANSIT PRELIMINARY ENGINEERING PLANS OPERATIONS & MAINTENANCE FACILITY SOUTH GENERAL TYPICAL CONCRETE PAD DETAILS	DRAWING No.: OMFS-GZS106
DRAWN BY: DARRELL CEBALLOS						SCALE: AS NOTED	FILENAME: OMFS-M08-S-v2022.rvt		FACILITY ID: M08
CHECKED BY: ANDY FORTNER						CONTRACT No.: AE0030-17			
APPROVED BY: P. LOPEZ-HILFIKER						SUBMITTAL DATE:			
SUBMITTED BY: PABLO LOPEZ-HILFIKER		DATE: 02/27/2024	REVIEWED BY:	DATE:		SHEET No: REV:			

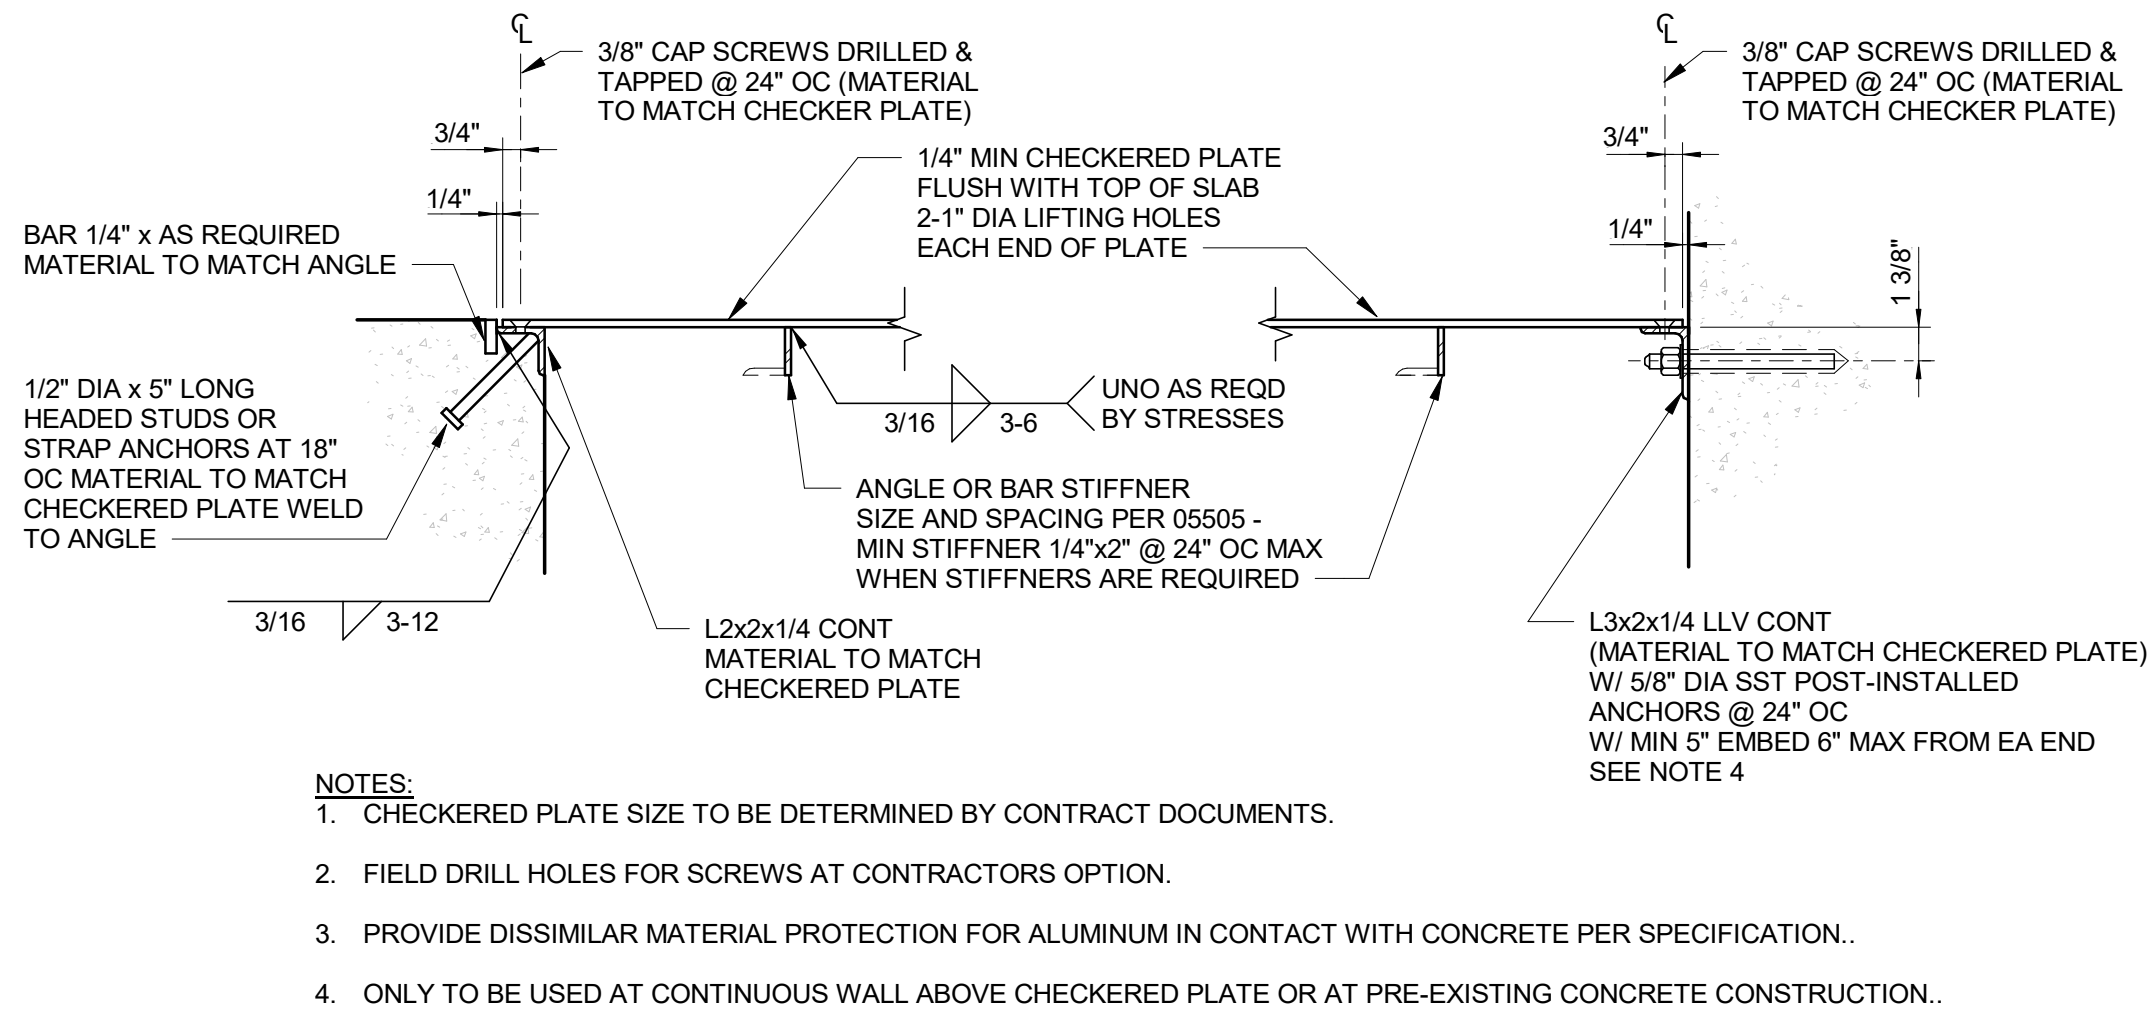

- NOTES:
- CHECKERED PLATE SIZE TO BE DETERMINED BY CONTRACT DOCUMENTS.
 - FIELD DRILL HOLES FOR SCREWS AT CONTRACTORS OPTION.
 - PROVIDE DISSIMILAR MATERIAL PROTECTION FOR ALUMINUM IN CONTACT WITH CONCRETE PER SPECIFICATION..
 - ONLY TO BE USED AT CONTINUOUS WALL ABOVE CHECKERED PLATE OR AT PRE-EXISTING CONCRETE CONSTRUCTION..

CHECKERED PLATE AND SUPPORT

SCALE: NTS

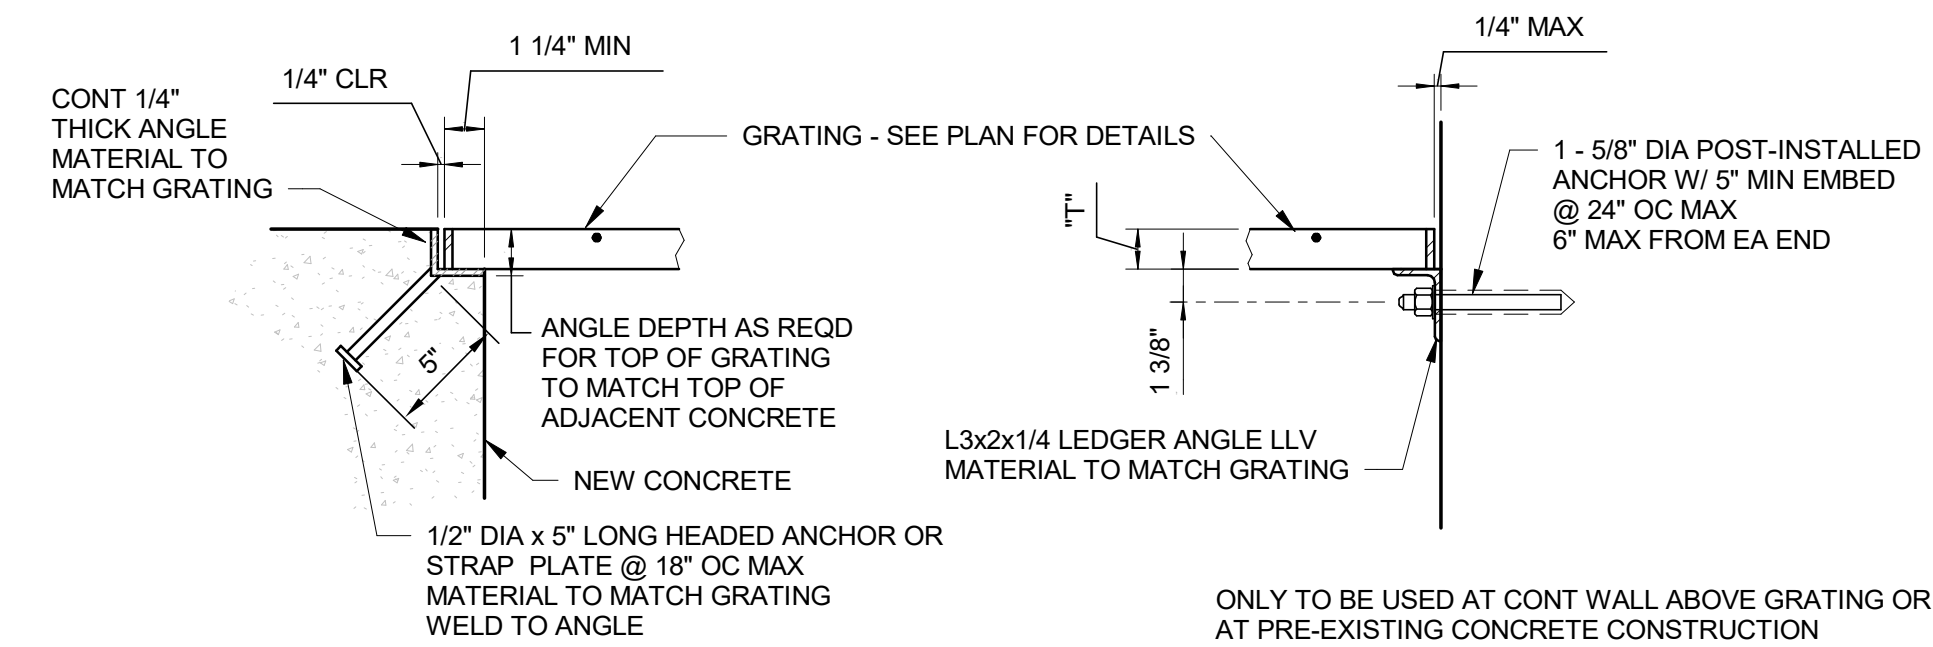

- NOTES:
- GRATING SIZE PER CONTRACT DOCUMENTS.
 - ALL ENDS AND OPENINGS SHALL BE BANDED, SEE SPECIFICATION.
 - ATTACH GRATING TO ALL SUPPORT ANGLES WITH BOLTED CLIPS, SPACED AT 2'-0" MAX CENTERS.
 - PROVIDE DISSIMILAR MATERIAL PROTECTION FOR ALUMINUM IN CONTACT WITH CONCRETE PER SPECIFICATION.

GRATING AND SUPPORT

SCALE: NTS

EMBED PLATE SCHEDULE		
NOMINAL BEAM DEPTH "D"	ANGLE LENGTH	NUMBER OF STUDS "N"
8, 10, 12	5 1/2"	1
14, 16, 18	8 1/2"	2
21, 24	11 1/2"	3
27, 30	14 1/2"	4
33, 36	17 1/2"	5

- NOTES:
- ALL STUDS SHALL BE 5/8" Ø X 0'-6" FINAL LENGTH HEADED STUDS.
 - PROVIDE MINIMUM WELD PLATE CONNECTIONS AS INDICATED IN ABOVE SCHEDULE TYPICAL. WHERE STUD ROWS AND ANGLE LENGTH ARE INDICATED, I.E.

(5)-17 1/2"
PROVIDE NUMBER OF ROWS AND ANGLE LENGTH AS INDICATED.
 - CONNECTION INDICATED ON PLAN THUS:

BEAM TO CONCRETE WALL CONNECTION W,C,MC SHAPES

SCALE: NTS

REFERENCE CONCEPT DRAWINGS

No.	DATE	DSN	CHK	APP	REVISION

AHJ:

DESIGNED BY:
DOUG PRINDLE

DRAWN BY:
DARRELL CEBALLOS

CHECKED BY:
ANDY FORTNER

APPROVED BY:
P. LOPEZ-HILFIKER

PRELIMINARY

SUBMITTED BY:
PABLO LOPEZ-HILFIKER

DATE:
02/27/2024

REVIEWED BY:

PACKAGE #

SCALE:
AS NOTED

FILENAME:
OMFS-M08-S-v2022.rvt

CONTRACT No.:
AE0030-17

SUBMITTAL DATE:

SOUND TRANSIT


PRELIMINARY ENGINEERING PLANS

OPERATIONS & MAINTENANCE FACILITY SOUTH

GENERAL


TYPICAL STEEL AND ANCHOR DETAILS

DRAWING No.:	OMFS-GZS107
FACILITY ID:	M08
SHEET No:	REV:

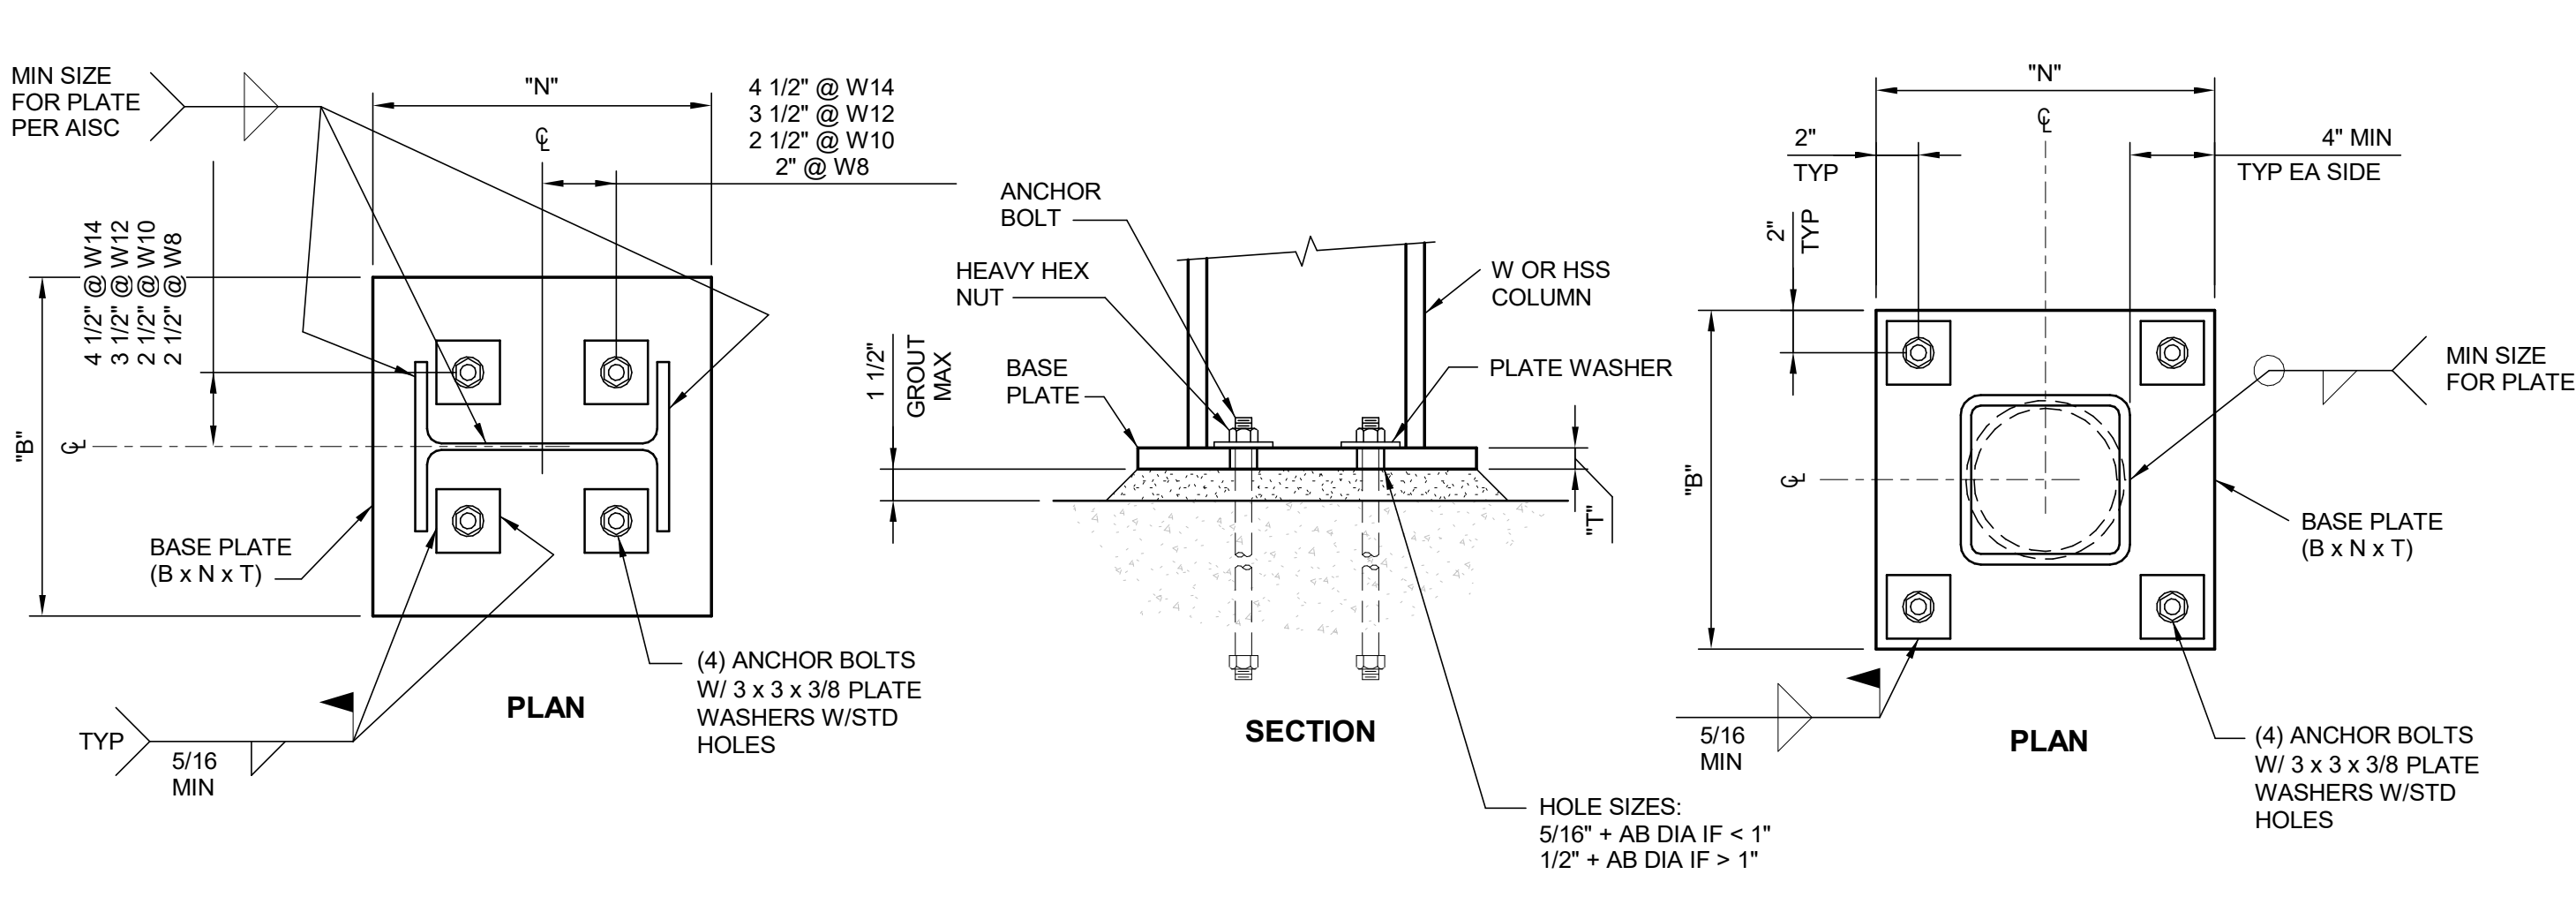


COLUMN BASE PLATE

SCALE: NTS

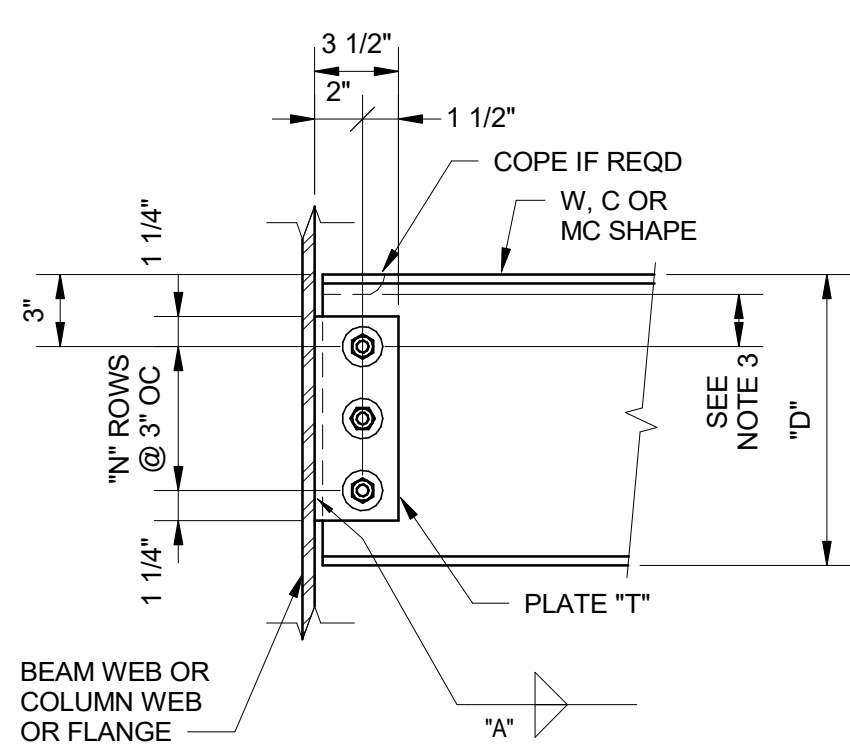

PERPENDICULAR CONNECTION

SINGLE PLATE BEAM CONNECTION SCHEDULE 3/4" DIA BOLTS			
NOMINAL BEAM DEPTH "D"	NUMBER OF BOLT ROWS "N"	PLATE THICKNESS "T"	WELD SIZE "A"
W8	2	5/16"	1/4"
W10	2	5/16"	1/4"
W12	3	5/16"	1/4"
W14	3	5/16"	1/4"
W16	4	5/16"	1/4"
W18	5	5/16"	1/4"
W21	6	5/16"	1/4"
W24	7	3/8"	5/16"
W27	7	3/8"	5/16"
W30	8	7/16"	3/8"
W33	9	7/16"	3/8"
W36	10	7/16"	3/8"

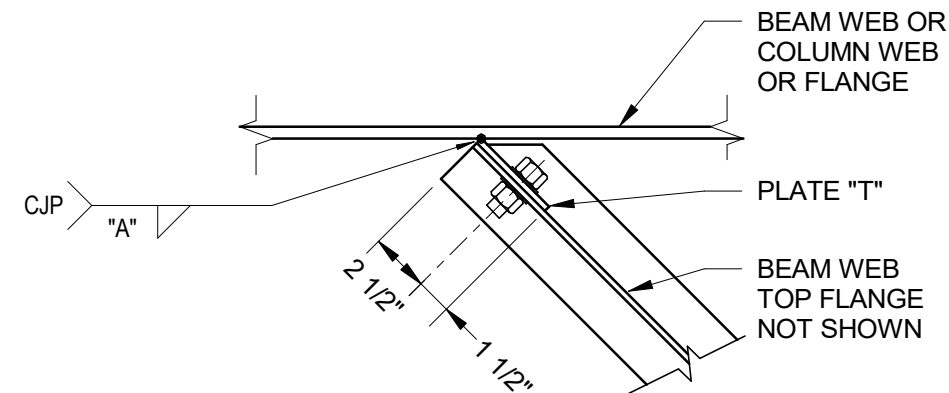


SKEWED CONNECTION
(IF APPLICABLE)


- NOTES:
- ALL BOLTS SHALL BE 3/4" DIA A325-N UNLESS NOTED OTHERWISE.
 - PROVIDE MINIMUM NUMBER OF BOLT ROWS "N" SHOWN AS THE TYPICAL CONN. INCREASE NUMBER OF ROWS AND/OR BOLT DIA IF INDICATED ON PLANS.
 - MINIMUM DISTANCE FROM CENTERLINE OF TOP BOLT TO A COPE SHALL BE 1 1/2". WHERE DEEP COPES ARE REQD, INCREASE DISTANCE FROM TOP OF BEAM TO CENTERLINE OF TOP BOLT.
 - USE STANDARD OR SHORT HORIZONTAL SLOTTED HOLES AS REQUIRED.

SINGLE PLATE BEAM CONNECTION

SCALE: NTS

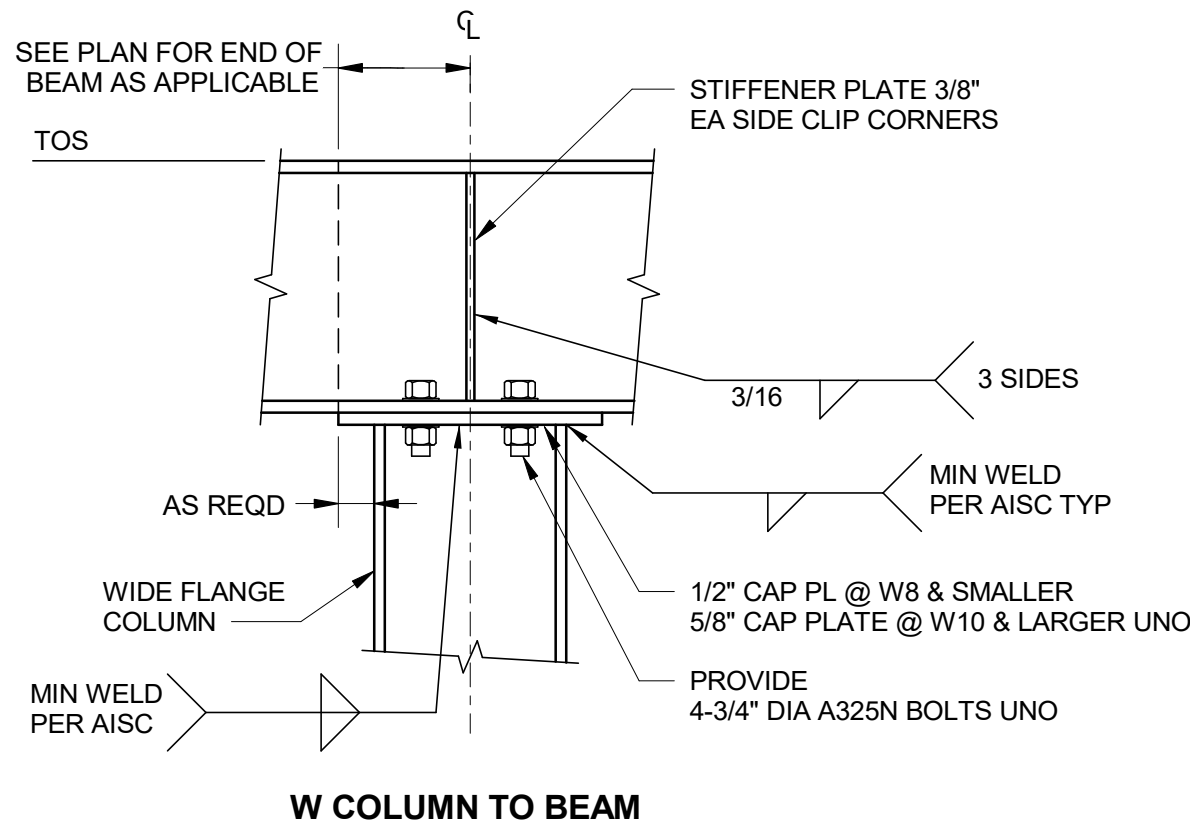

W COLUMN TO BEAM

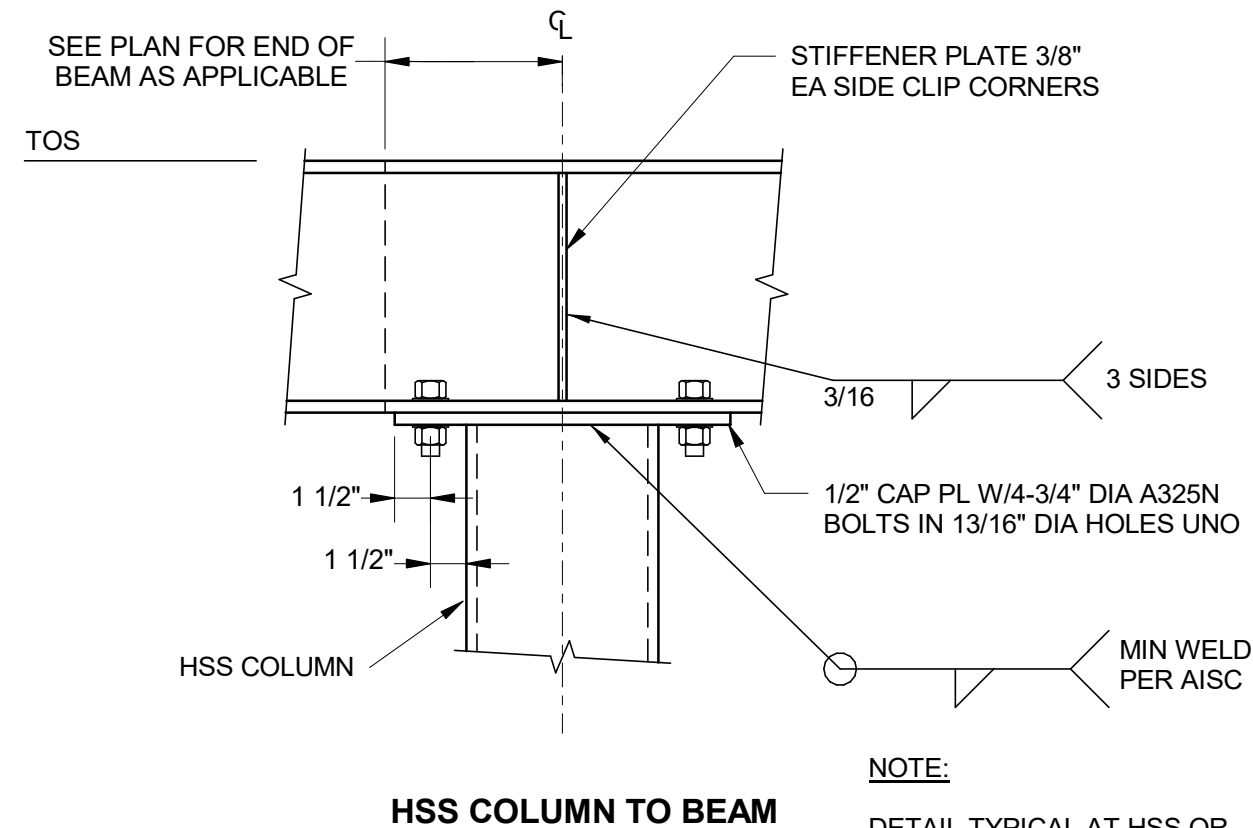




HSS COLUMN TO BEAM

COLUMN TO BEAM CONNECTION

SCALE: NTS

PRELIMINARY
ENGINEERING

NOT FOR
CONSTRUCTION

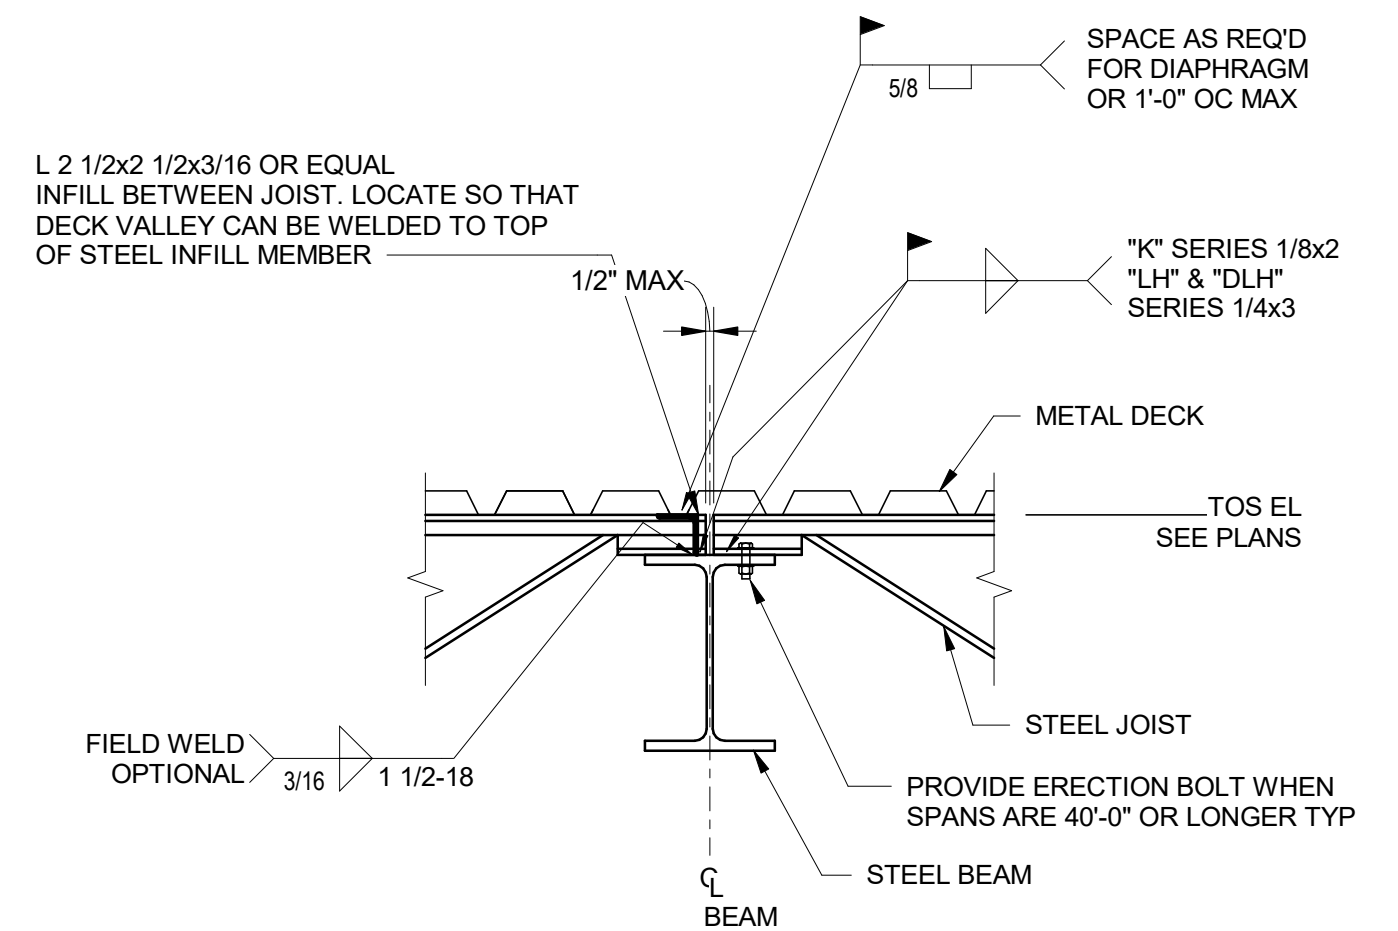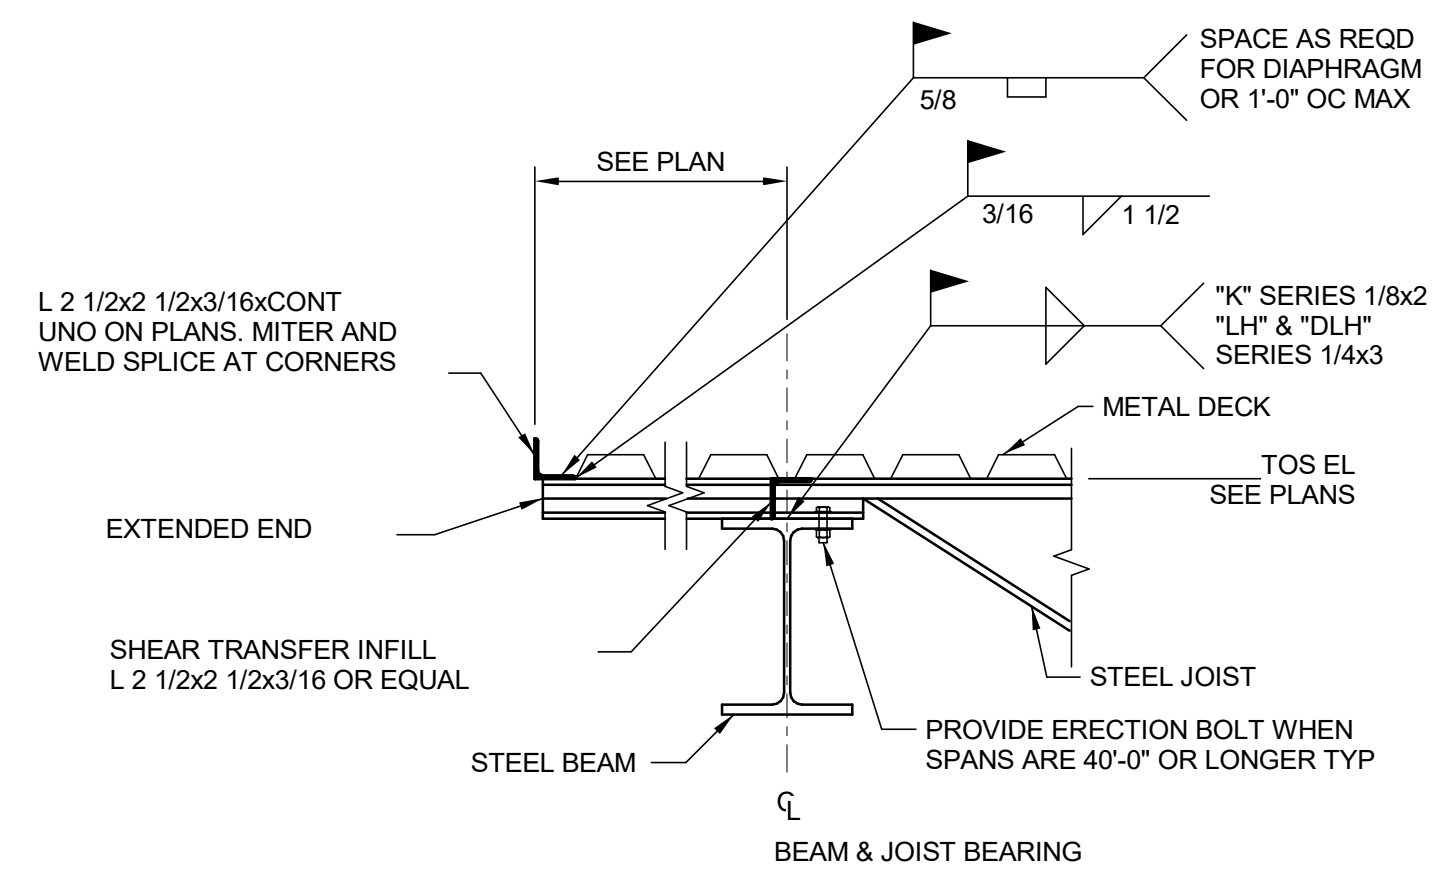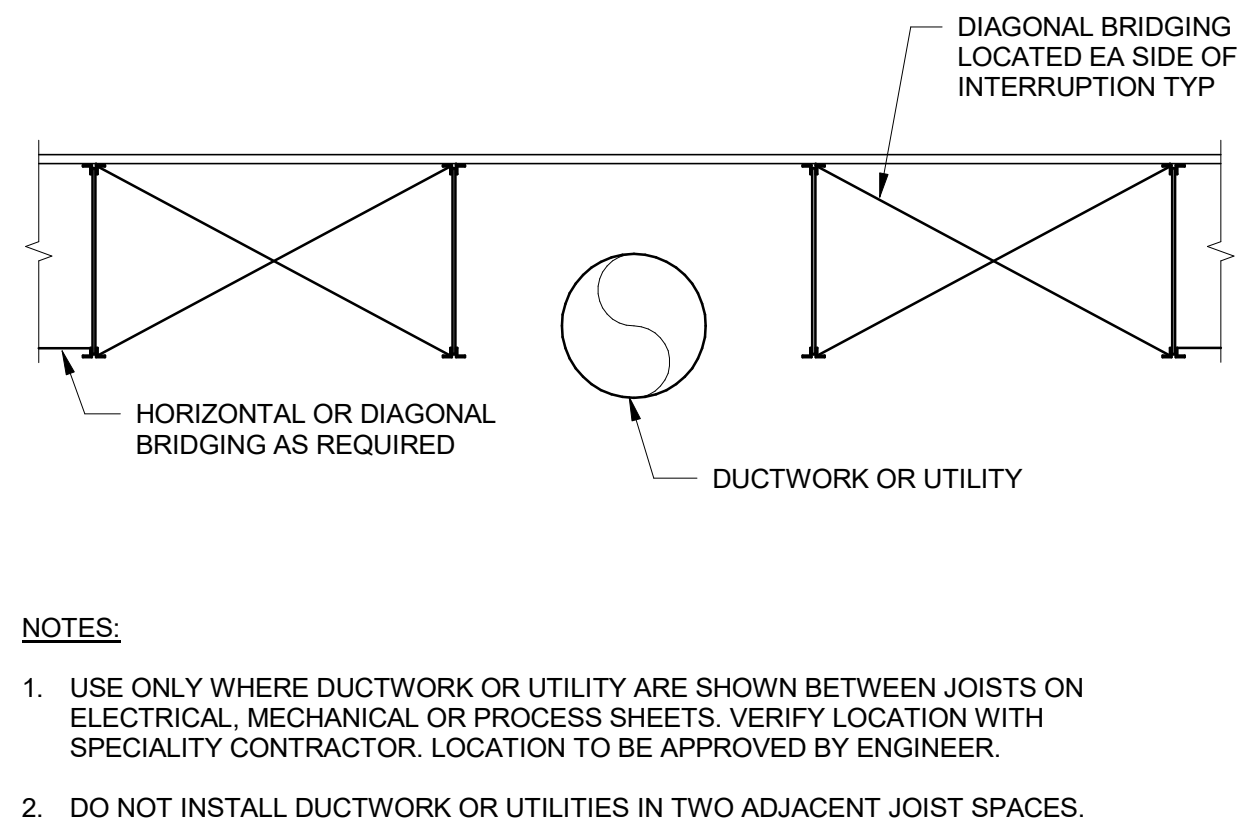

INTERRUPTION OF JOIST BRIDGING



SCALE: 3/4" = 1'-0"

STEEL JOIST WITH EXTENDED END

SCALE: 1" = 1'-0"

JOIST BEARING AT STEEL BEAM

SCALE: 1" = 1'-0"

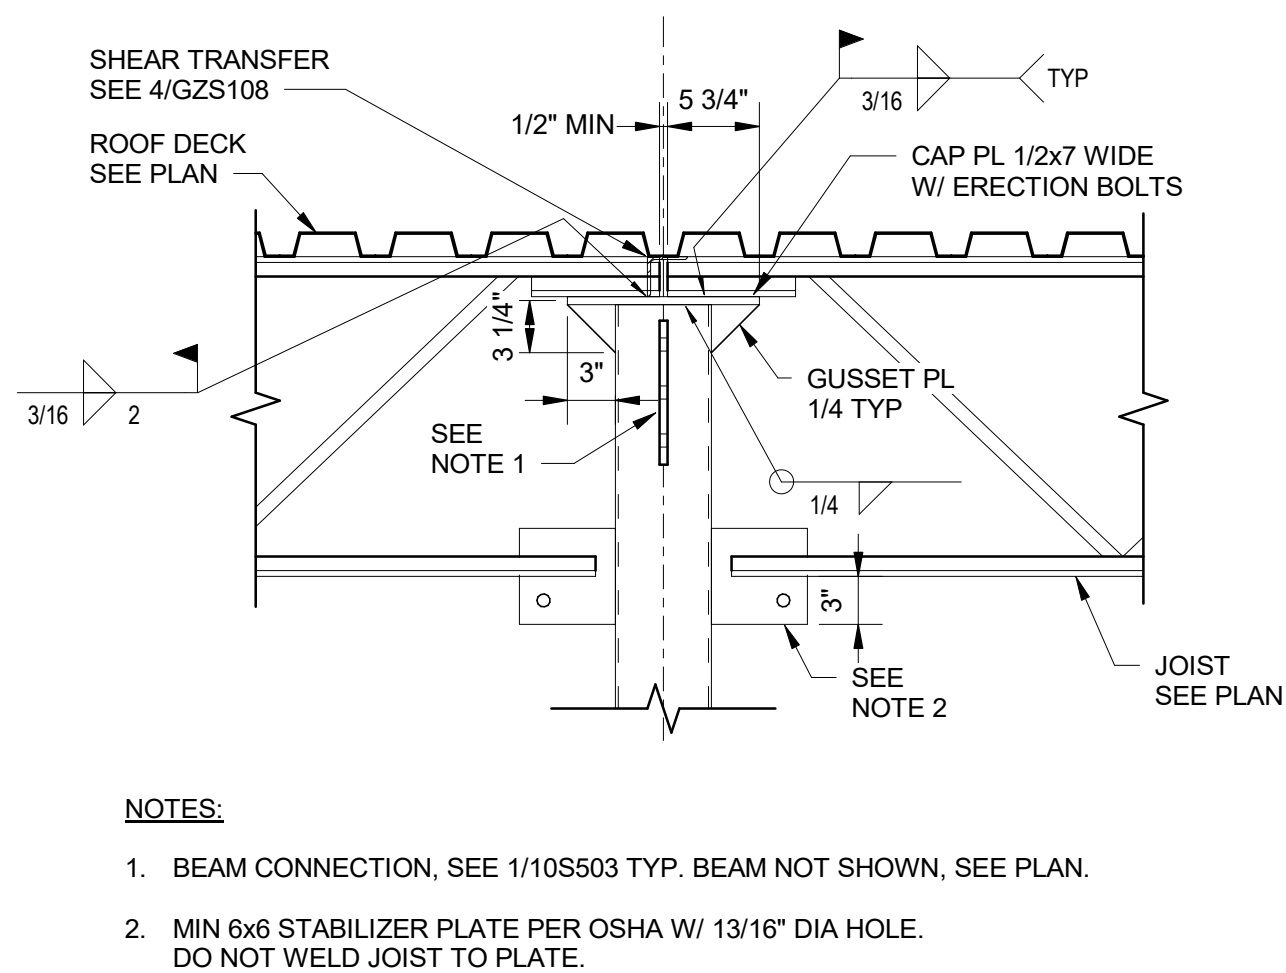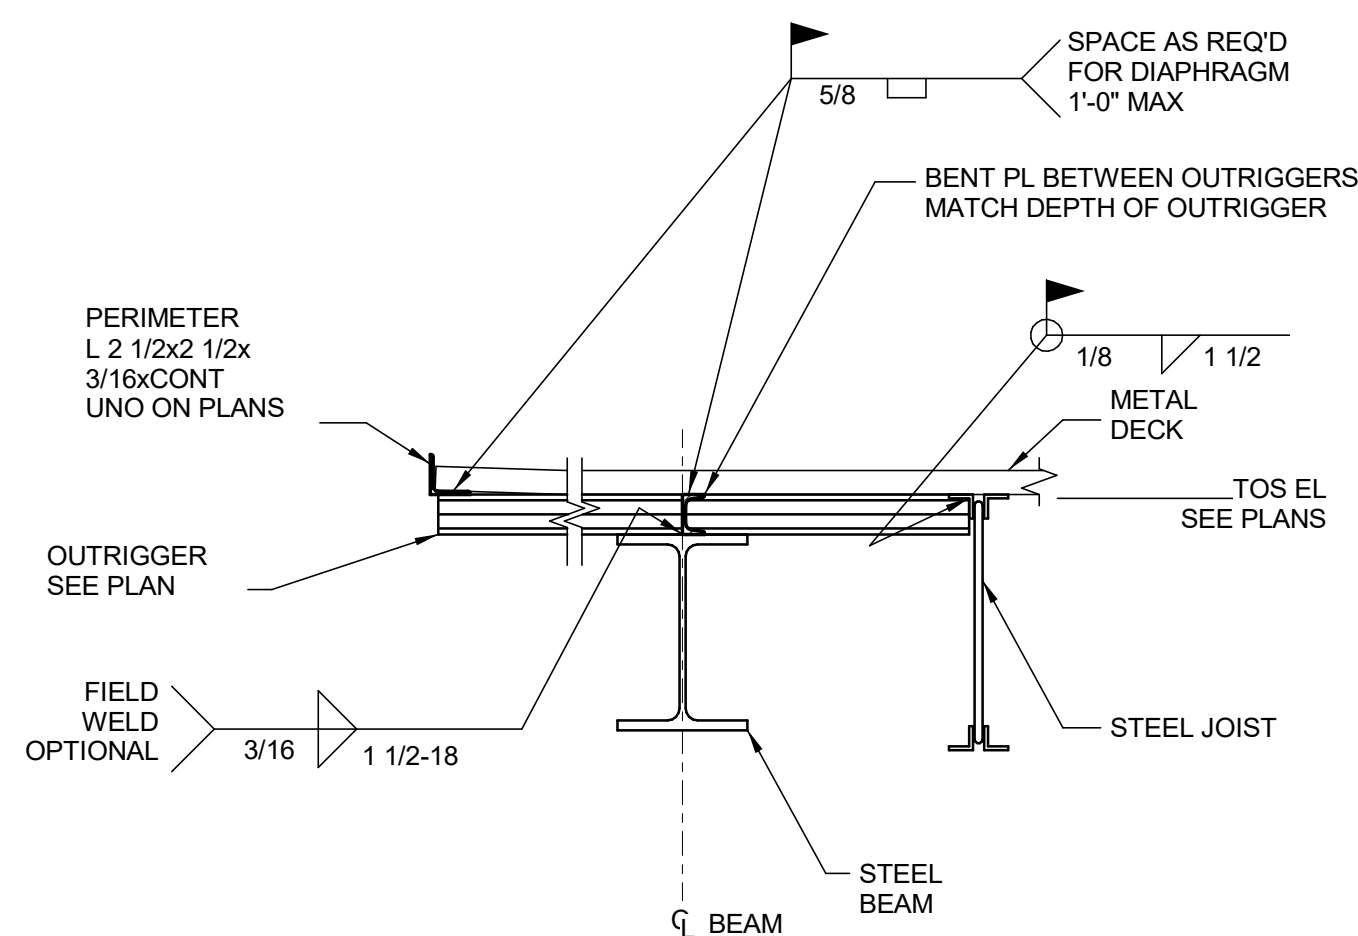

OUTRIGGER BEARING

SCALE: 1" = 1'-0"

JOIST BEARING AT HSS COLUMN

SCALE: 1" = 1'-0"

REFERENCE CONCEPT DRAWINGS

No.	DATE	DSN	CHK	APP	REVISION

AHJ:

DESIGNED BY:
DOUG PRINDLE

DRAWN BY:
DARRELL CEBALLOS

CHECKED BY:
ANDY FORTNER

APPROVED BY:
P. LOPEZ-HILFIKER

PRELIMINARY

H2R

SUBMITTED BY:
PABLO LOPEZ-HILFIKER

DATE:	02/27/2024
-------	------------

REVIEWED BY:

PACKAGE #	
-----------	--



SCALE:	AS NOTED
FILENAME:	OMFS-M08-S-v2022.rvt
CONTRACT No.:	AE0030-17
SUBMITTAL DATE:	

SOUND TRANSIT
PRELIMINARY ENGINEERING PLANS
OPERATIONS & MAINTENANCE FACILITY SOUTH

GENERAL
TYPICAL STEEL JOIST DETAILS

DRAWING No.:

OMFS-GZS108

FACILITY ID:

SHEET No:		REV:	
-----------	--	------	--


2/22/2024 9:37:35 PM
Autodesk Docs\\f10339162_TDLE - OMFS Phase III_ 2021\\OMFS-M08-S-v2022.rvt

Refer to the plan set COVER drawing
for disclaimers regarding this drawing.


REFERENCE CONCEPT DRAWINGS

No.	DATE	DSN	CHK	APP	REVISION


AHJ:					PACKAGE #					
DESIGNED BY: DOUG PRINDLE	PRELIMINARY					SCALE: AS NOTED		SOUND TRANSIT PRELIMINARY ENGINEERING PLANS OPERATIONS & MAINTENANCE FACILITY SOUTH GENERAL TYPICAL METAL DECK AND STAIR DETAILS	DRAWING No.: OMFS-GZS109	
DRAWN BY: DARRELL CEBALLOS						FILENAME: OMFS-M08-S-v2022.rvt			FACILITY ID: M08	
CHECKED BY: ANDY FORTNER						CONTRACT No.: AE0030-17			SHEET No:	REV:
APPROVED BY: P. LOPEZ-HILFIKER						SUBMITTAL DATE:				
SUBMITTED BY: PABLO LOPEZ-HILFIKER		DATE: 02/27/2024	REVIEWED BY:	DATE:						

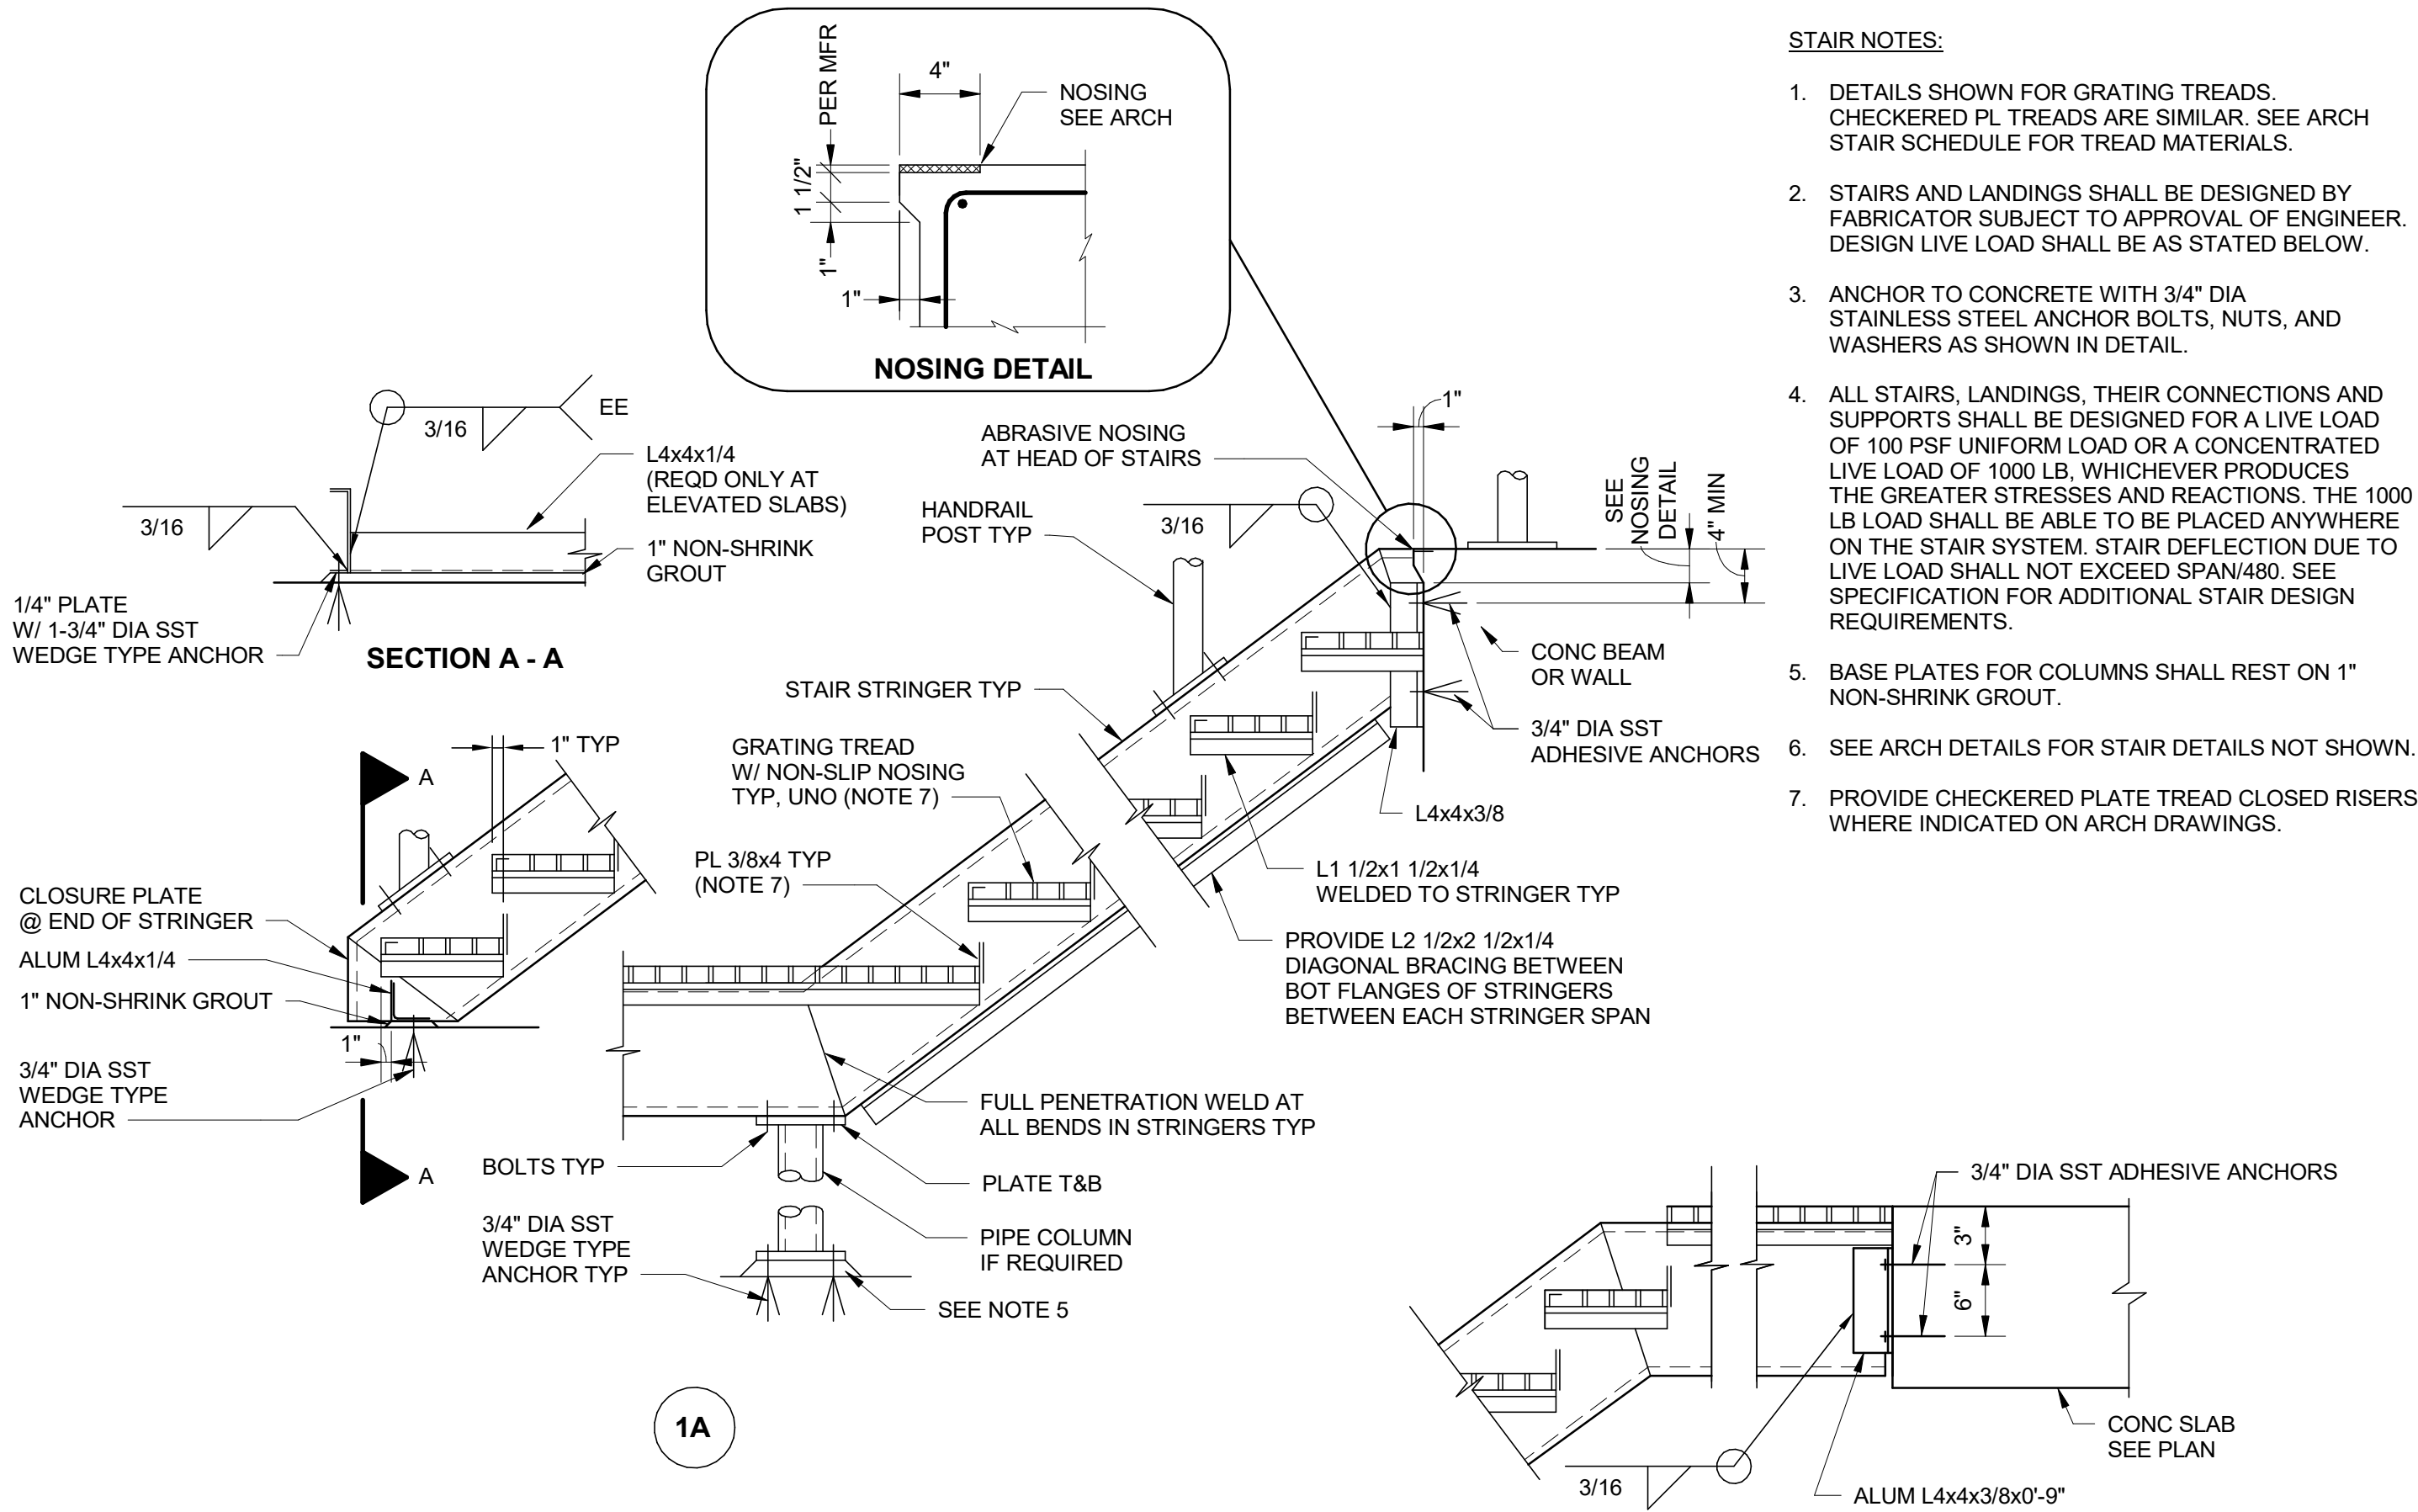

- STAIR NOTES:**
1. DETAILS SHOWN FOR GRATING TREADS. CHECKERED PL TREADS ARE SIMILAR. SEE ARCH STAIR SCHEDULE FOR TREAD MATERIALS.
 2. STAIRS AND LANDINGS SHALL BE DESIGNED BY FABRICATOR SUBJECT TO APPROVAL OF ENGINEER. DESIGN LIVE LOAD SHALL BE AS STATED BELOW.
 3. ANCHOR TO CONCRETE WITH 3/4" DIA STAINLESS STEEL ANCHOR BOLTS, NUTS, AND WASHERS AS SHOWN IN DETAIL.
 4. ALL STAIRS, LANDINGS, THEIR CONNECTIONS AND SUPPORTS SHALL BE DESIGNED FOR A LIVE LOAD OF 100 PSF UNIFORM LOAD OR A CONCENTRATED LIVE LOAD OF 1000 LB, WHICHEVER PRODUCES THE GREATER STRESSES AND REACTIONS. THE 1000 LB LOAD SHALL BE ABLE TO BE PLACED ANYWHERE ON THE STAIR SYSTEM. STAIR DEFLECTION DUE TO LIVE LOAD SHALL NOT EXCEED SPAN/480. SEE SPECIFICATION FOR ADDITIONAL STAIR DESIGN REQUIREMENTS.
 5. BASE PLATES FOR COLUMNS SHALL REST ON 1" NON-SHRINK GROUT.
 6. SEE ARCH DETAILS FOR STAIR DETAILS NOT SHOWN.
 7. PROVIDE CHECKERED PLATE TREAD CLOSED RISERS WHERE INDICATED ON ARCH DRAWINGS.

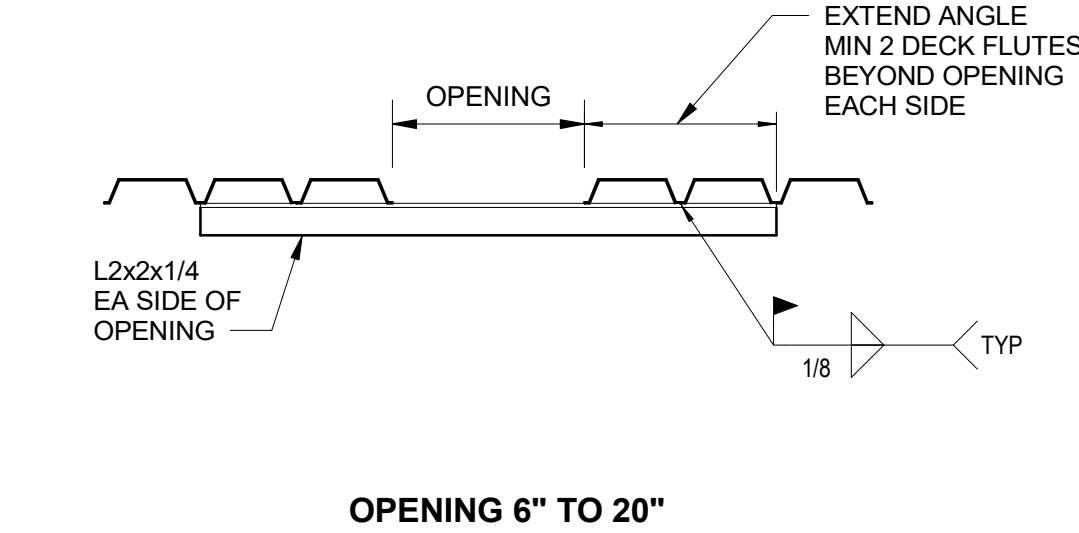


- NOTES:**
1. OPENING DIMENSION TO BE TAKEN TO THE LARGEST DIMENSION IN ANY DIRECTION.
 2. FOR OPENING WITH DIMENSION PARALLEL TO STRUCTURAL FRAMING MEMBERS GREATER THAN 4'-0", NOTIFY ENGINEER.

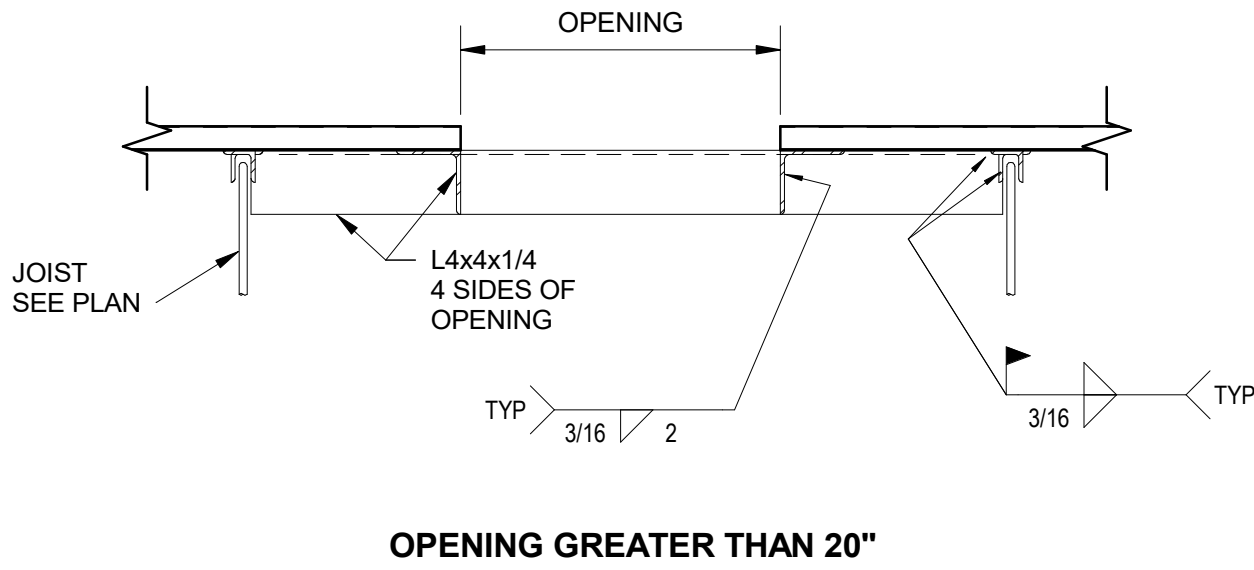

ROOF DECK OPENING

SCALE: 1" = 1'-0"

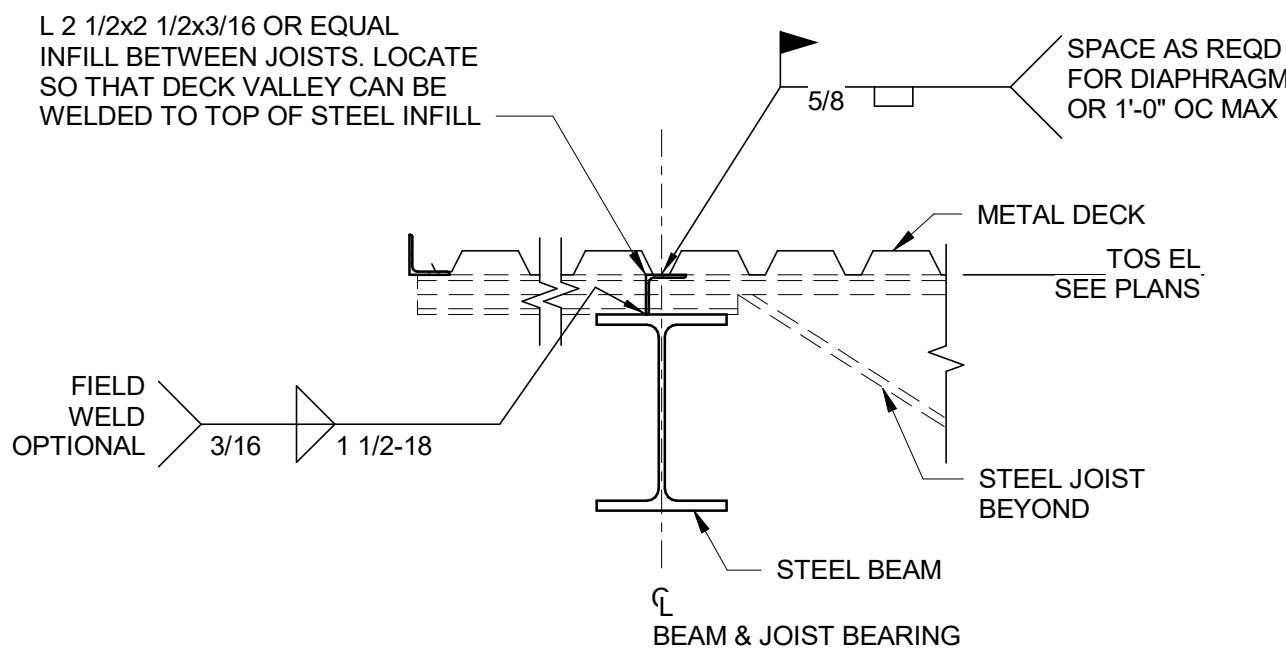

METAL DECK SHEAR TRANSFER INFILL

SCALE: 1" = 1'-0"

PRELIMINARY
ENGINEERING

NOT FOR
CONSTRUCTION

2/26/2024 12:21:53 PM
Autodesk Docs\\f10339162_TDLE - OMFS Phase III_ 2021\\OMFS-M08-S-v2022.rvt

REFERENCE CONCEPT DRAWINGS

No.	DATE	DSN	CHK	APP	REVISION


AHJ:					
DESIGNED BY: DOUG PRINDLE	PRELIMINARY				LINE IS 1" AT FULL SCALE
DRAWN BY: DARRELL CEBALLOS					
CHECKED BY: ANDY FORTNER					
APPROVED BY: P. LOPEZ-HILFIKER					
		SUBMITTED BY: PABLO LOPEZ-HILFIKER	DATE: 02/27/2024	REVIEWED BY:	

	SCALE:
	1/32" = 1'-0"
	FILENAME:
	OMFS-M08-S-v2022.rvt
CONTRACT No.:	AE0030-17
	DATE:



SOUND TRANSIT PRELIMINARY ENGINEERING PLANS OPERATIONS & MAINTENANCE FACILITY SOUTH	DRAWING No.:	
	M08-SFP001	
	FACILITY ID:	
M08 - STRUCTURE OMF OVERALL LOWER WORK PLATFORM PLAN	M08	
	SHEET No:	
	REV:	

M08 - OVERALL LOWER LEVEL
EL. -7' - 0"

SCALE: 1/32" = 1'-0"

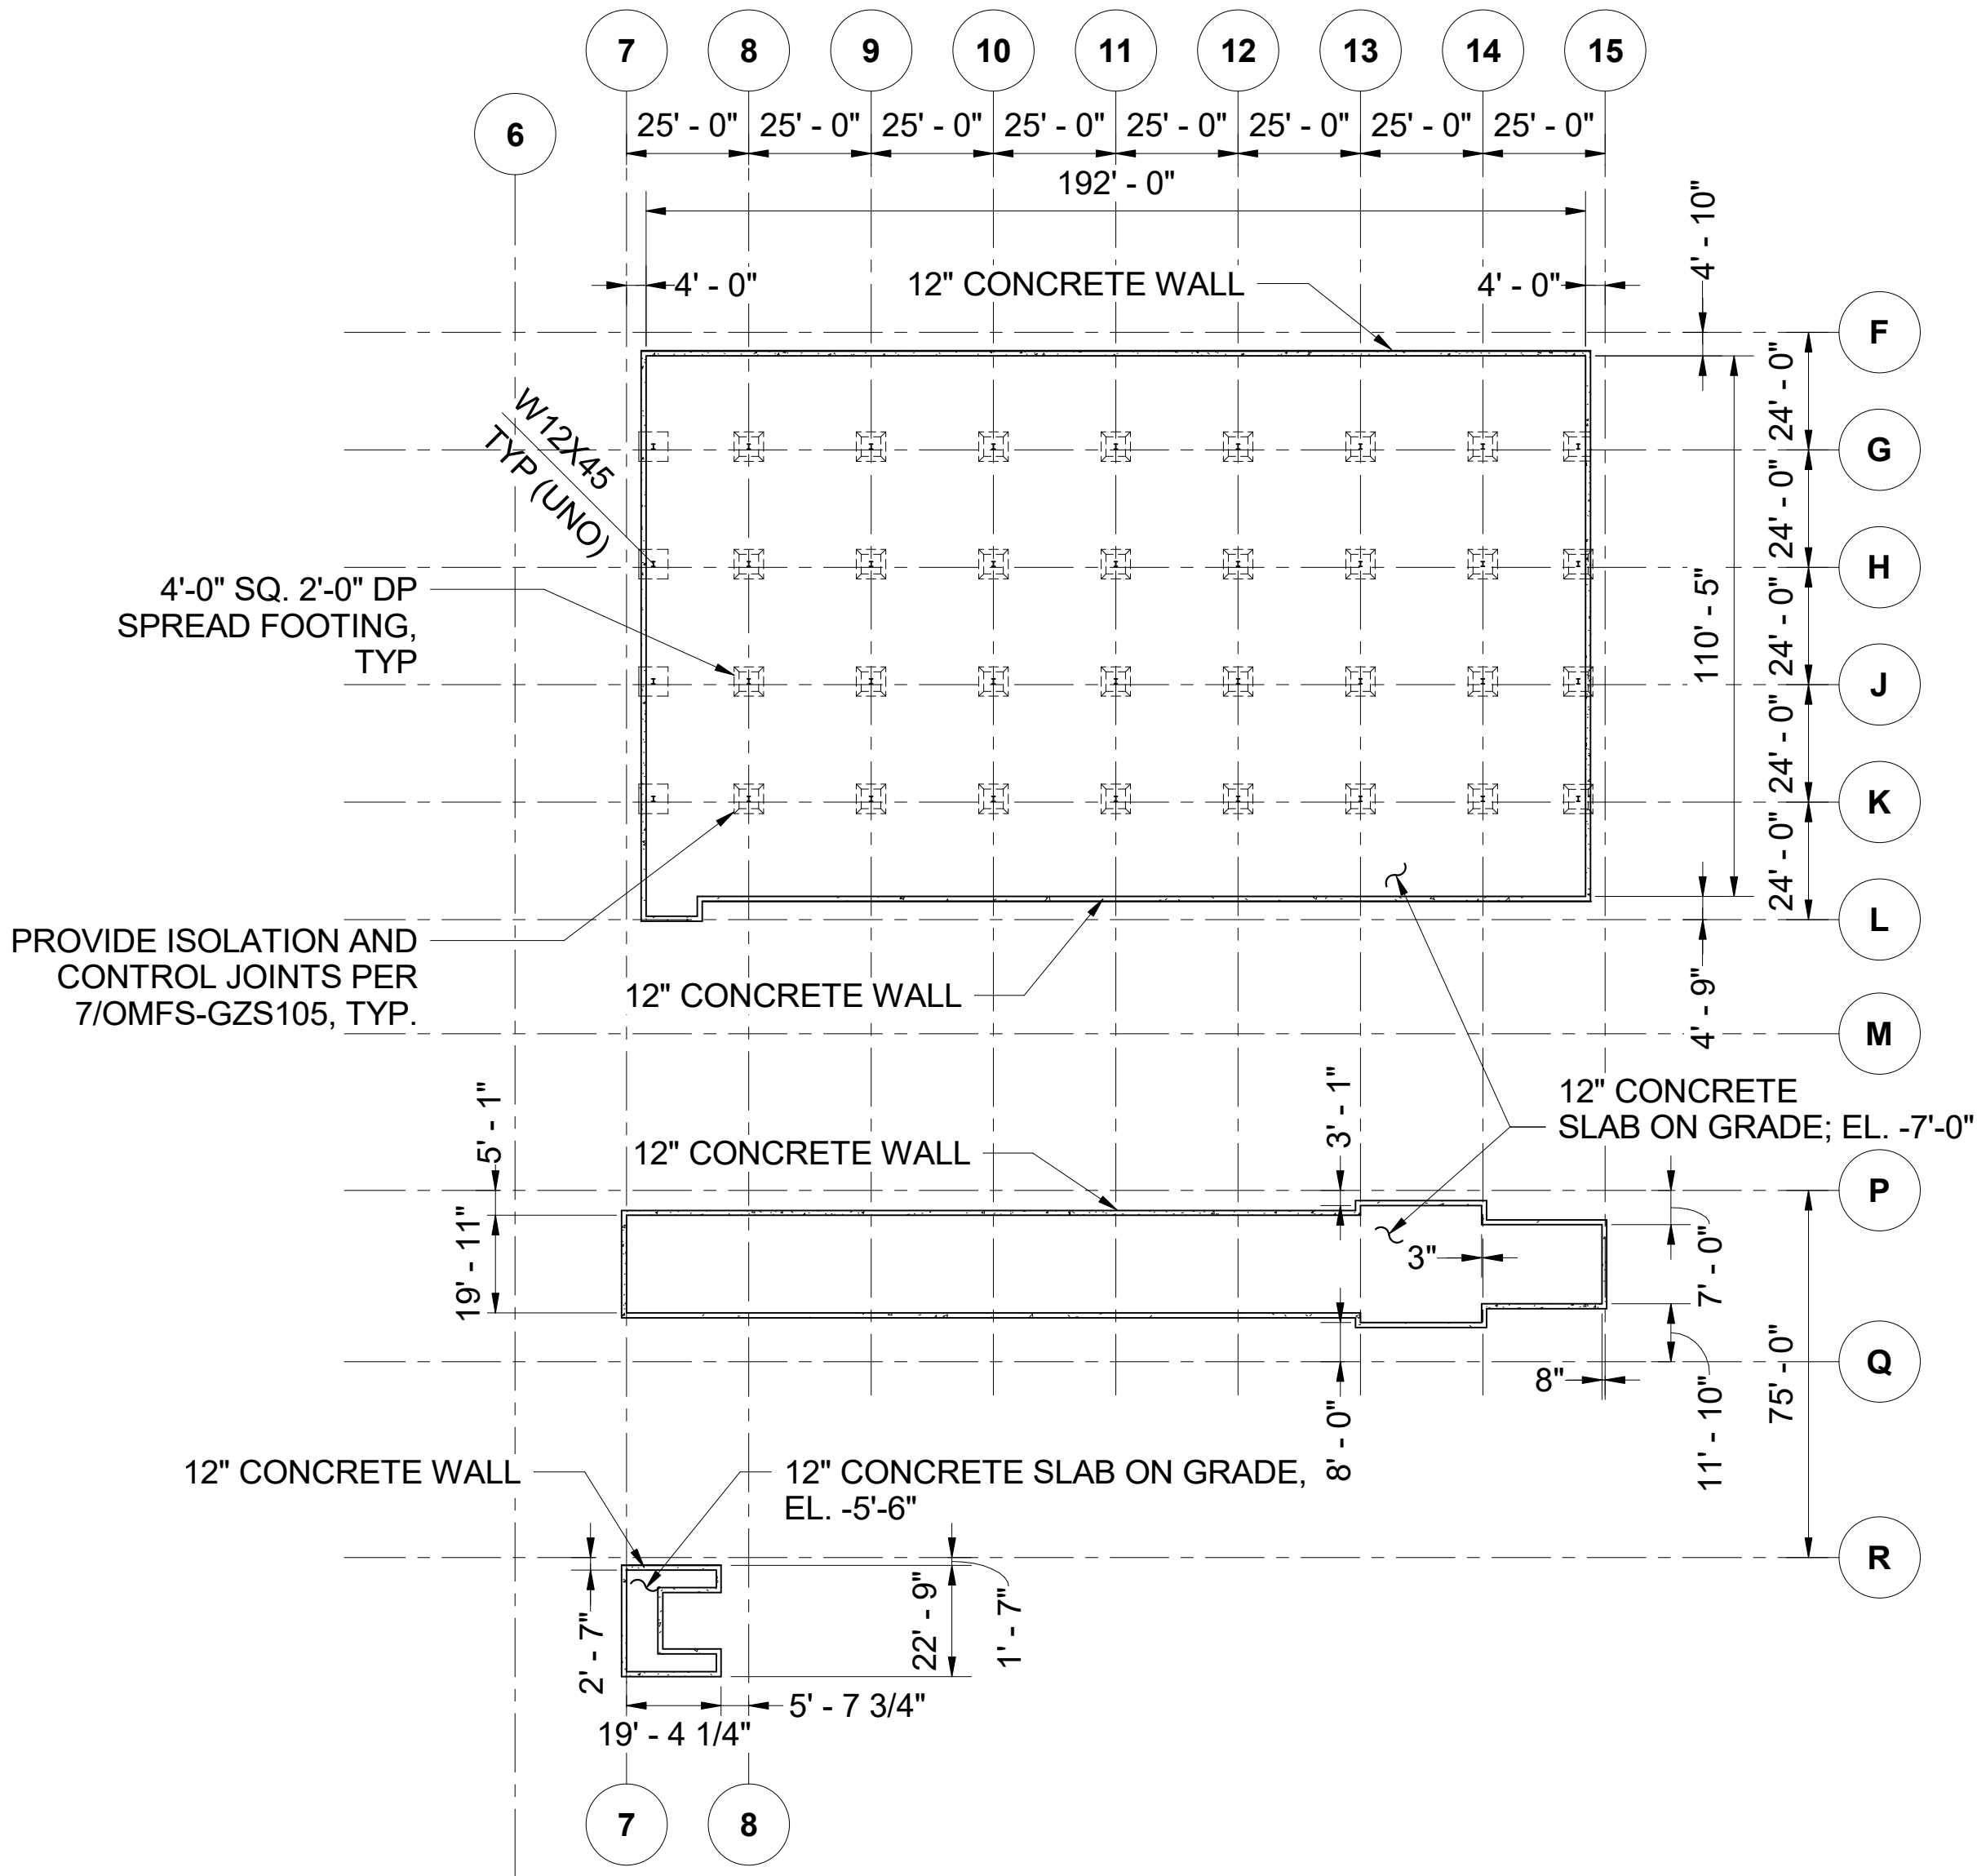


KEY PLAN - M08

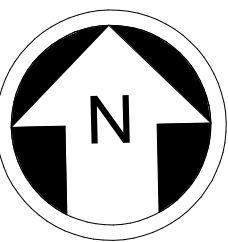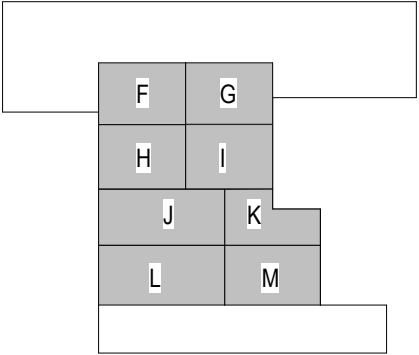

Refer to the plan set COVER drawing for disclaimers regarding this drawing.



NOT FOR CONSTRUCTION

2/26/2024 12:21:53 PM
Autodesk Docs\\f10339162_TDLE - OMFS Phase III_ 2021\\OMFS-M08-S-v2022.rvt

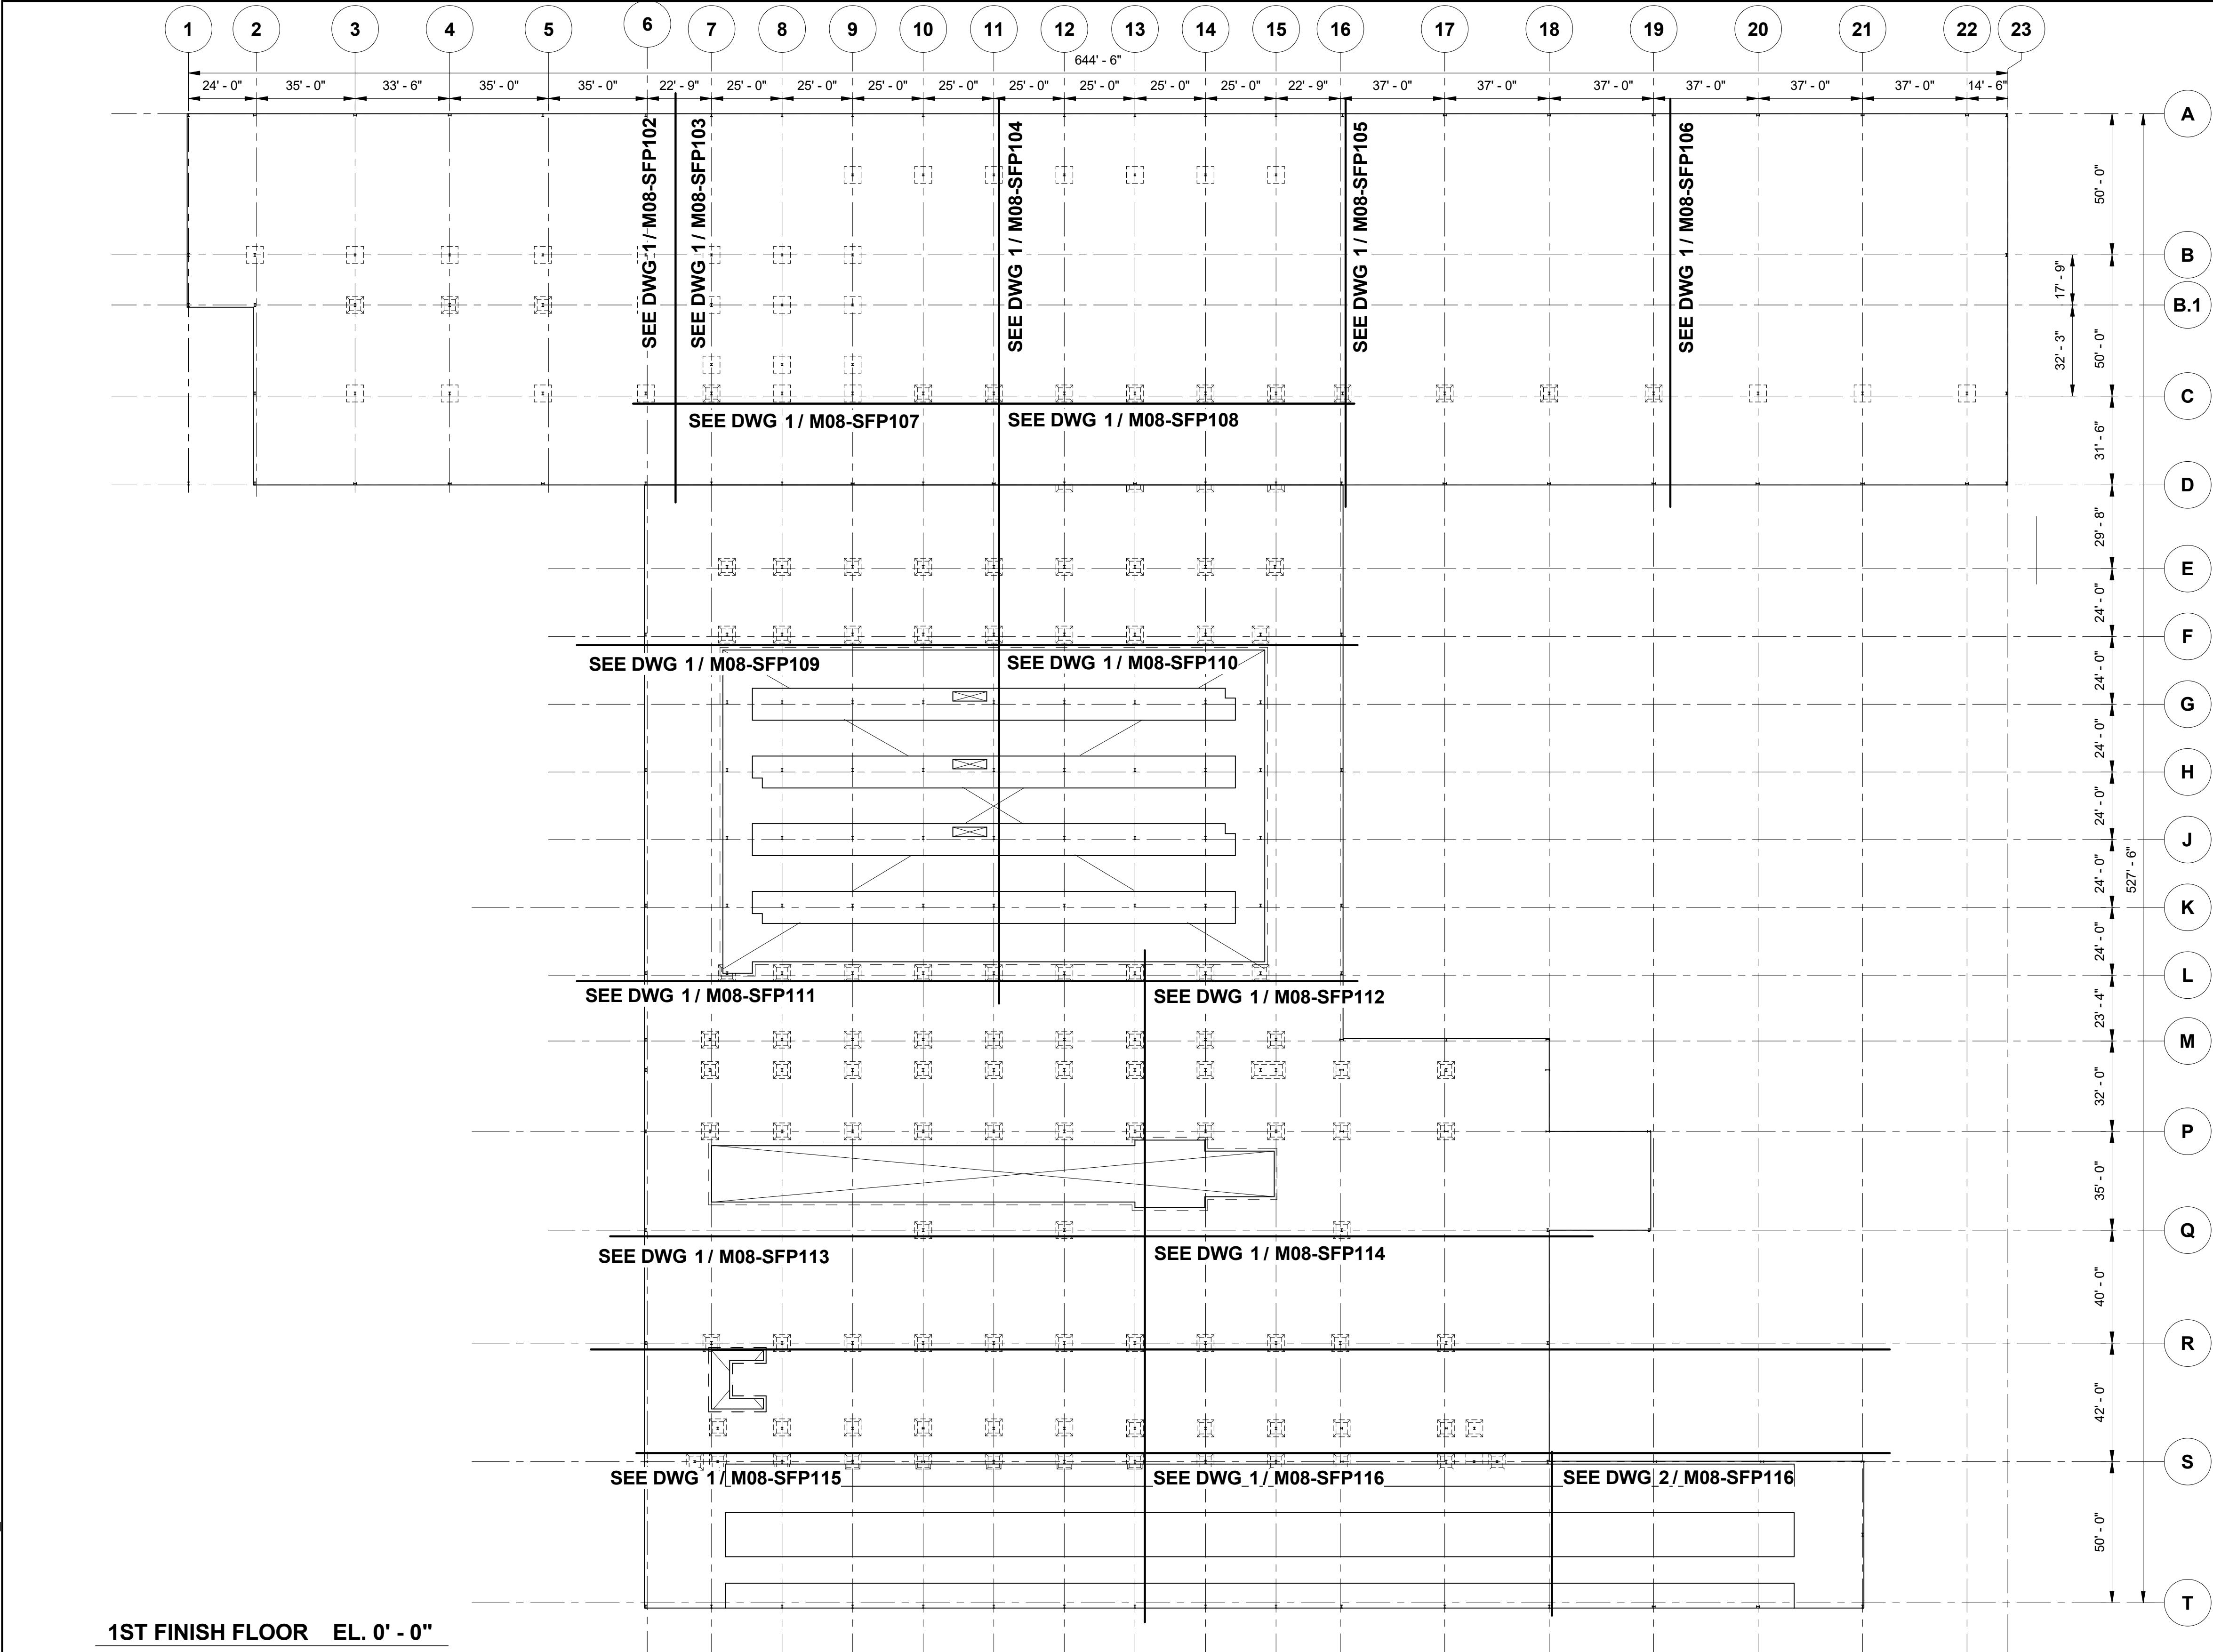

1ST FINISH FLOOR EL. 0' - 0"
SCALE: 1/32" = 1'-0"

KEY PLAN - M08

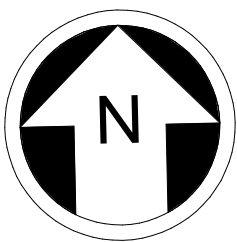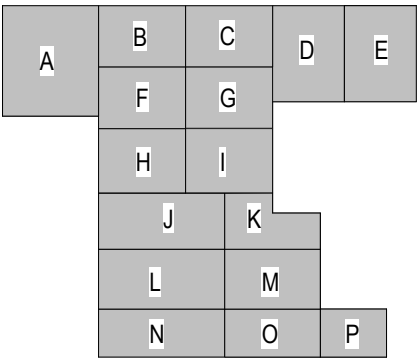

8 4 0 8 16
SCALE IN FEET

NOT FOR
CONSTRUCTION

Refer to the plan set COVER drawing
for disclaimers regarding this drawing.

REFERENCE CONCEPT DRAWINGS

No.	DATE	DSN	CHK	APP	REVISION

AHJ:					
DESIGNED BY: DOUG PRINDLE	PRELIMINARY				LINE IS 1" AT FULL SCALE
DRAWN BY: DARRELL CEBALLOS					
CHECKED BY: ANDY FORTNER					
APPROVED BY: P. LOPEZ-HILFIKER					
SUBMITTED BY: PABLO LOPEZ-HILFIKER		DATE: 02/27/2024	REVIEWED BY:		


PACKAGE #		SOUND TRANSIT PRELIMINARY ENGINEERING PLANS OPERATIONS & MAINTENANCE FACILITY SOUTH M08 - STRUCTURE OMF OVERALL PLAN - LEVEL1		DRAWING No.:	
				M08-SFP101	
				FACILITY ID:	
				M08	
				SHEET No: REV:	
SCALE:					
1/32" = 1'-0"					
FILENAME:					
OMFS-M08-S-v2022.rvt					
CONTRACT No.:					
AE0030-17					
DATE:					



NOT FOR
CONSTRUCTION

1

2/26/2024 12:21:53 PM
Autodesk Docs\\f0339162_TDLE - OMFS Phase III_ 2021\\OMFS-M08-S-v2022.rvt

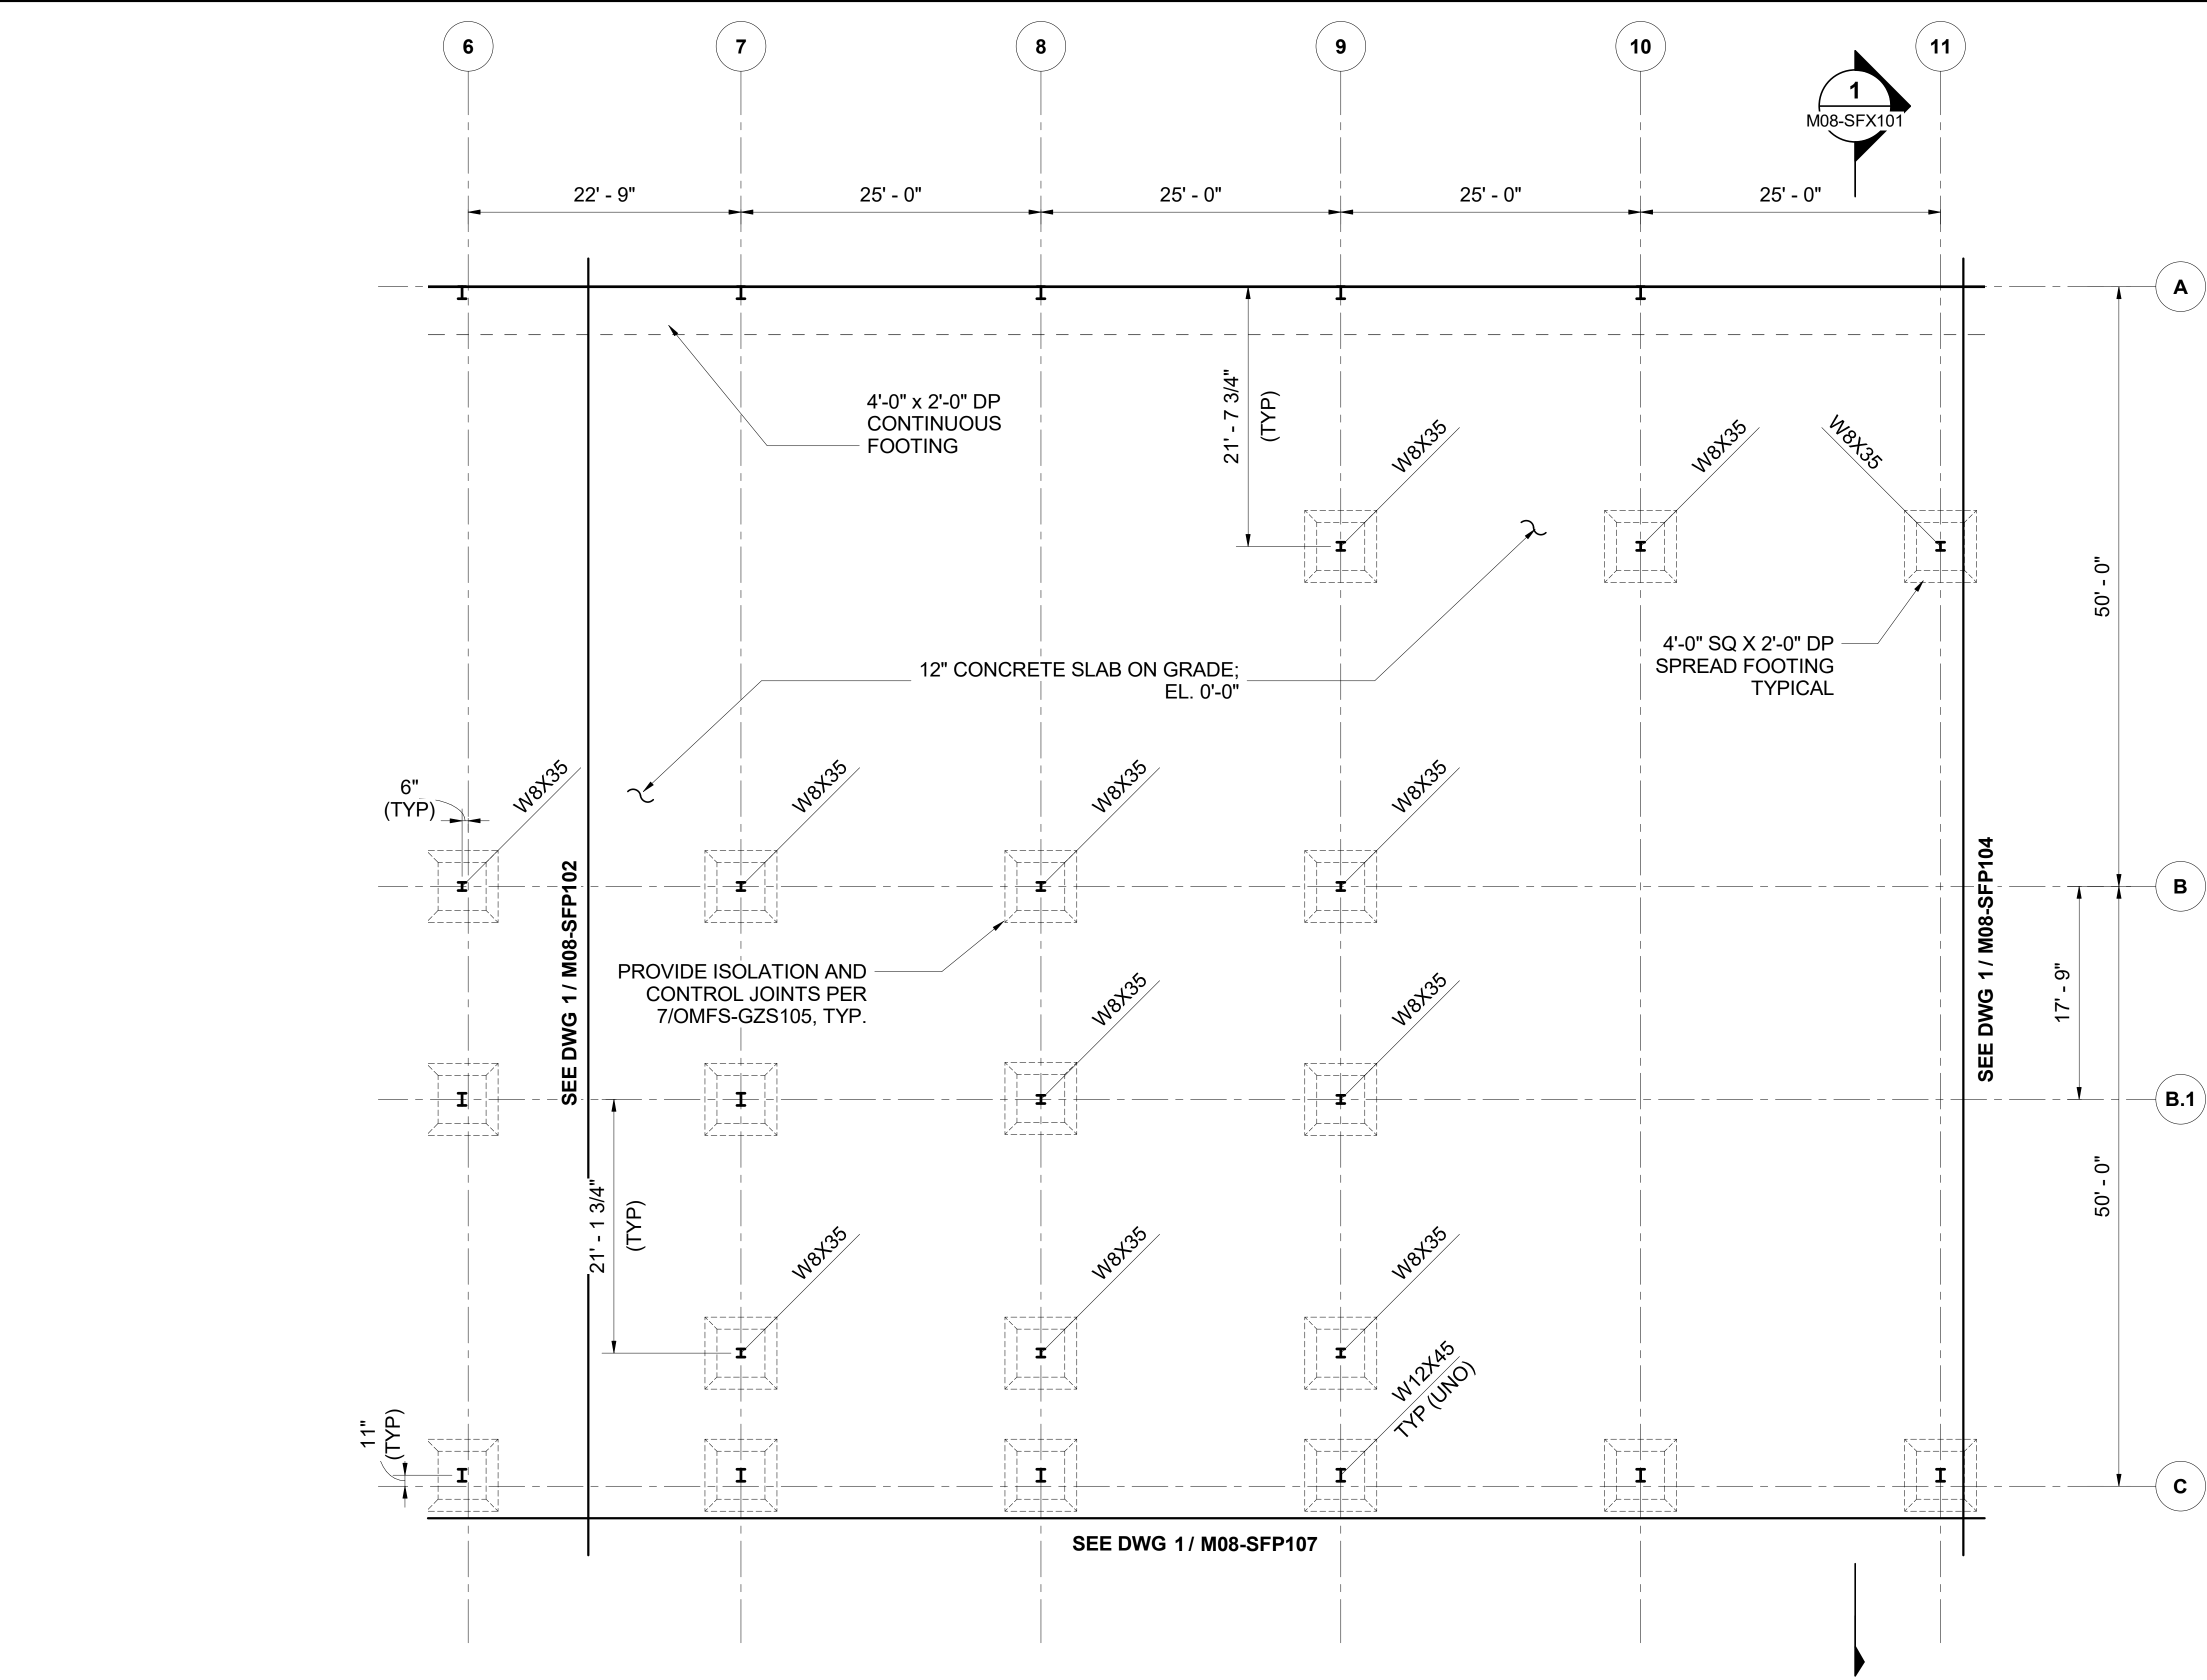

KEY PLAN - M08

NOT FOR CONSTRUCTION

Refer to the plan set COVER drawing for disclaimers regarding this drawing.

M08 - LEVEL 1B - ENLARGED PLAN EL. 0' - 0"

REFERENCE CONCEPT DRAWINGS					
No.	DATE	DSN	CHK	APP	REVISION

AHJ:					PACKAGE #					
DESIGNED BY: DOUG PRINDLE	PRELIMINARY				LINE IS "AT FULL SCALE"			SCALE: 1/8" = 1'-0"	SOUND TRANSIT PRELIMINARY ENGINEERING PLANS OPERATIONS & MAINTENANCE FACILITY SOUTH M08 - STRUCTURE OMF ENLARGED PLANS - LEVEL 1	DRAWING No.: M08-SFP103
DRAWN BY: DARRELL CEBALLOS								FILENAME: OMFS-M08-S-v2022.rvt		
CHECKED BY: ANDY FORTNER								CONTRACT No.: AE0030-17		
APPROVED BY: P. LOPEZ-HILFIKER								DATE:		
SUBMITTED BY: PABLO LOPEZ-HILFIKER		DATE: 02/27/2024	REVIEWED BY:	DATE:	DATE:	SHEET No:	REV:			

2/26/2024 12:21:54 PM
Autodesk Docs\\f0339162_TDLE - OMFS Phase III_ 2021\\OMFS-M08-S-v2022.rvt

M08 - LEVEL 1C - ENLARGED PLAN EL. 0' - 0"

SCALE: 1/8" = 1'-0"


REFERENCE CONCEPT DRAWINGS

No.	DATE	DSN	CHK	APP	REVISION

AHJ:

DESIGNED BY: DOUG PRINDLE
DRAWN BY: DARRELL CEBALLOS
CHECKED BY: ANDY FORTNER
APPROVED BY: P. LOPEZ-HILFIKER

PRELIMINARY

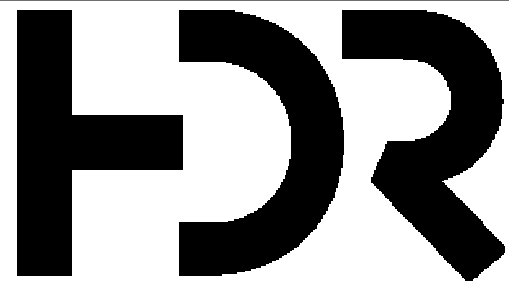

SUBMITTED BY:
PABLO LOPEZ-HILFIKER

DATE:
02/27/2024

REVIEWED BY:

PACKAGE #



DATE:



SCALE: 1/8" = 1'-0"
FILENAME: OMFS-M08-S-v2022.rvt
CONTRACT No.: AE0030-17
DATE:

SOUND TRANSIT
PRELIMINARY ENGINEERING PLANS
OPERATIONS & MAINTENANCE FACILITY SOUTH

M08 - STRUCTURE
OMF ENLARGED PLANS - LEVEL 1


DRAWING No.: M08-SFP104
FACILITY ID: M08
SHEET No:
REV:

KEY PLAN - M08

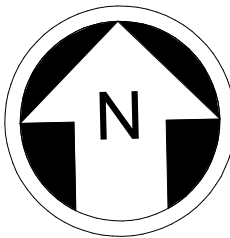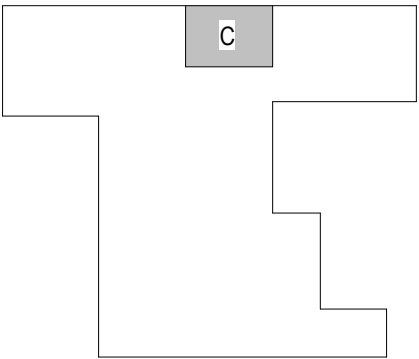


NOT FOR
CONSTRUCTION

Refer to the plan set COVER drawing
for disclaimers regarding this drawing.

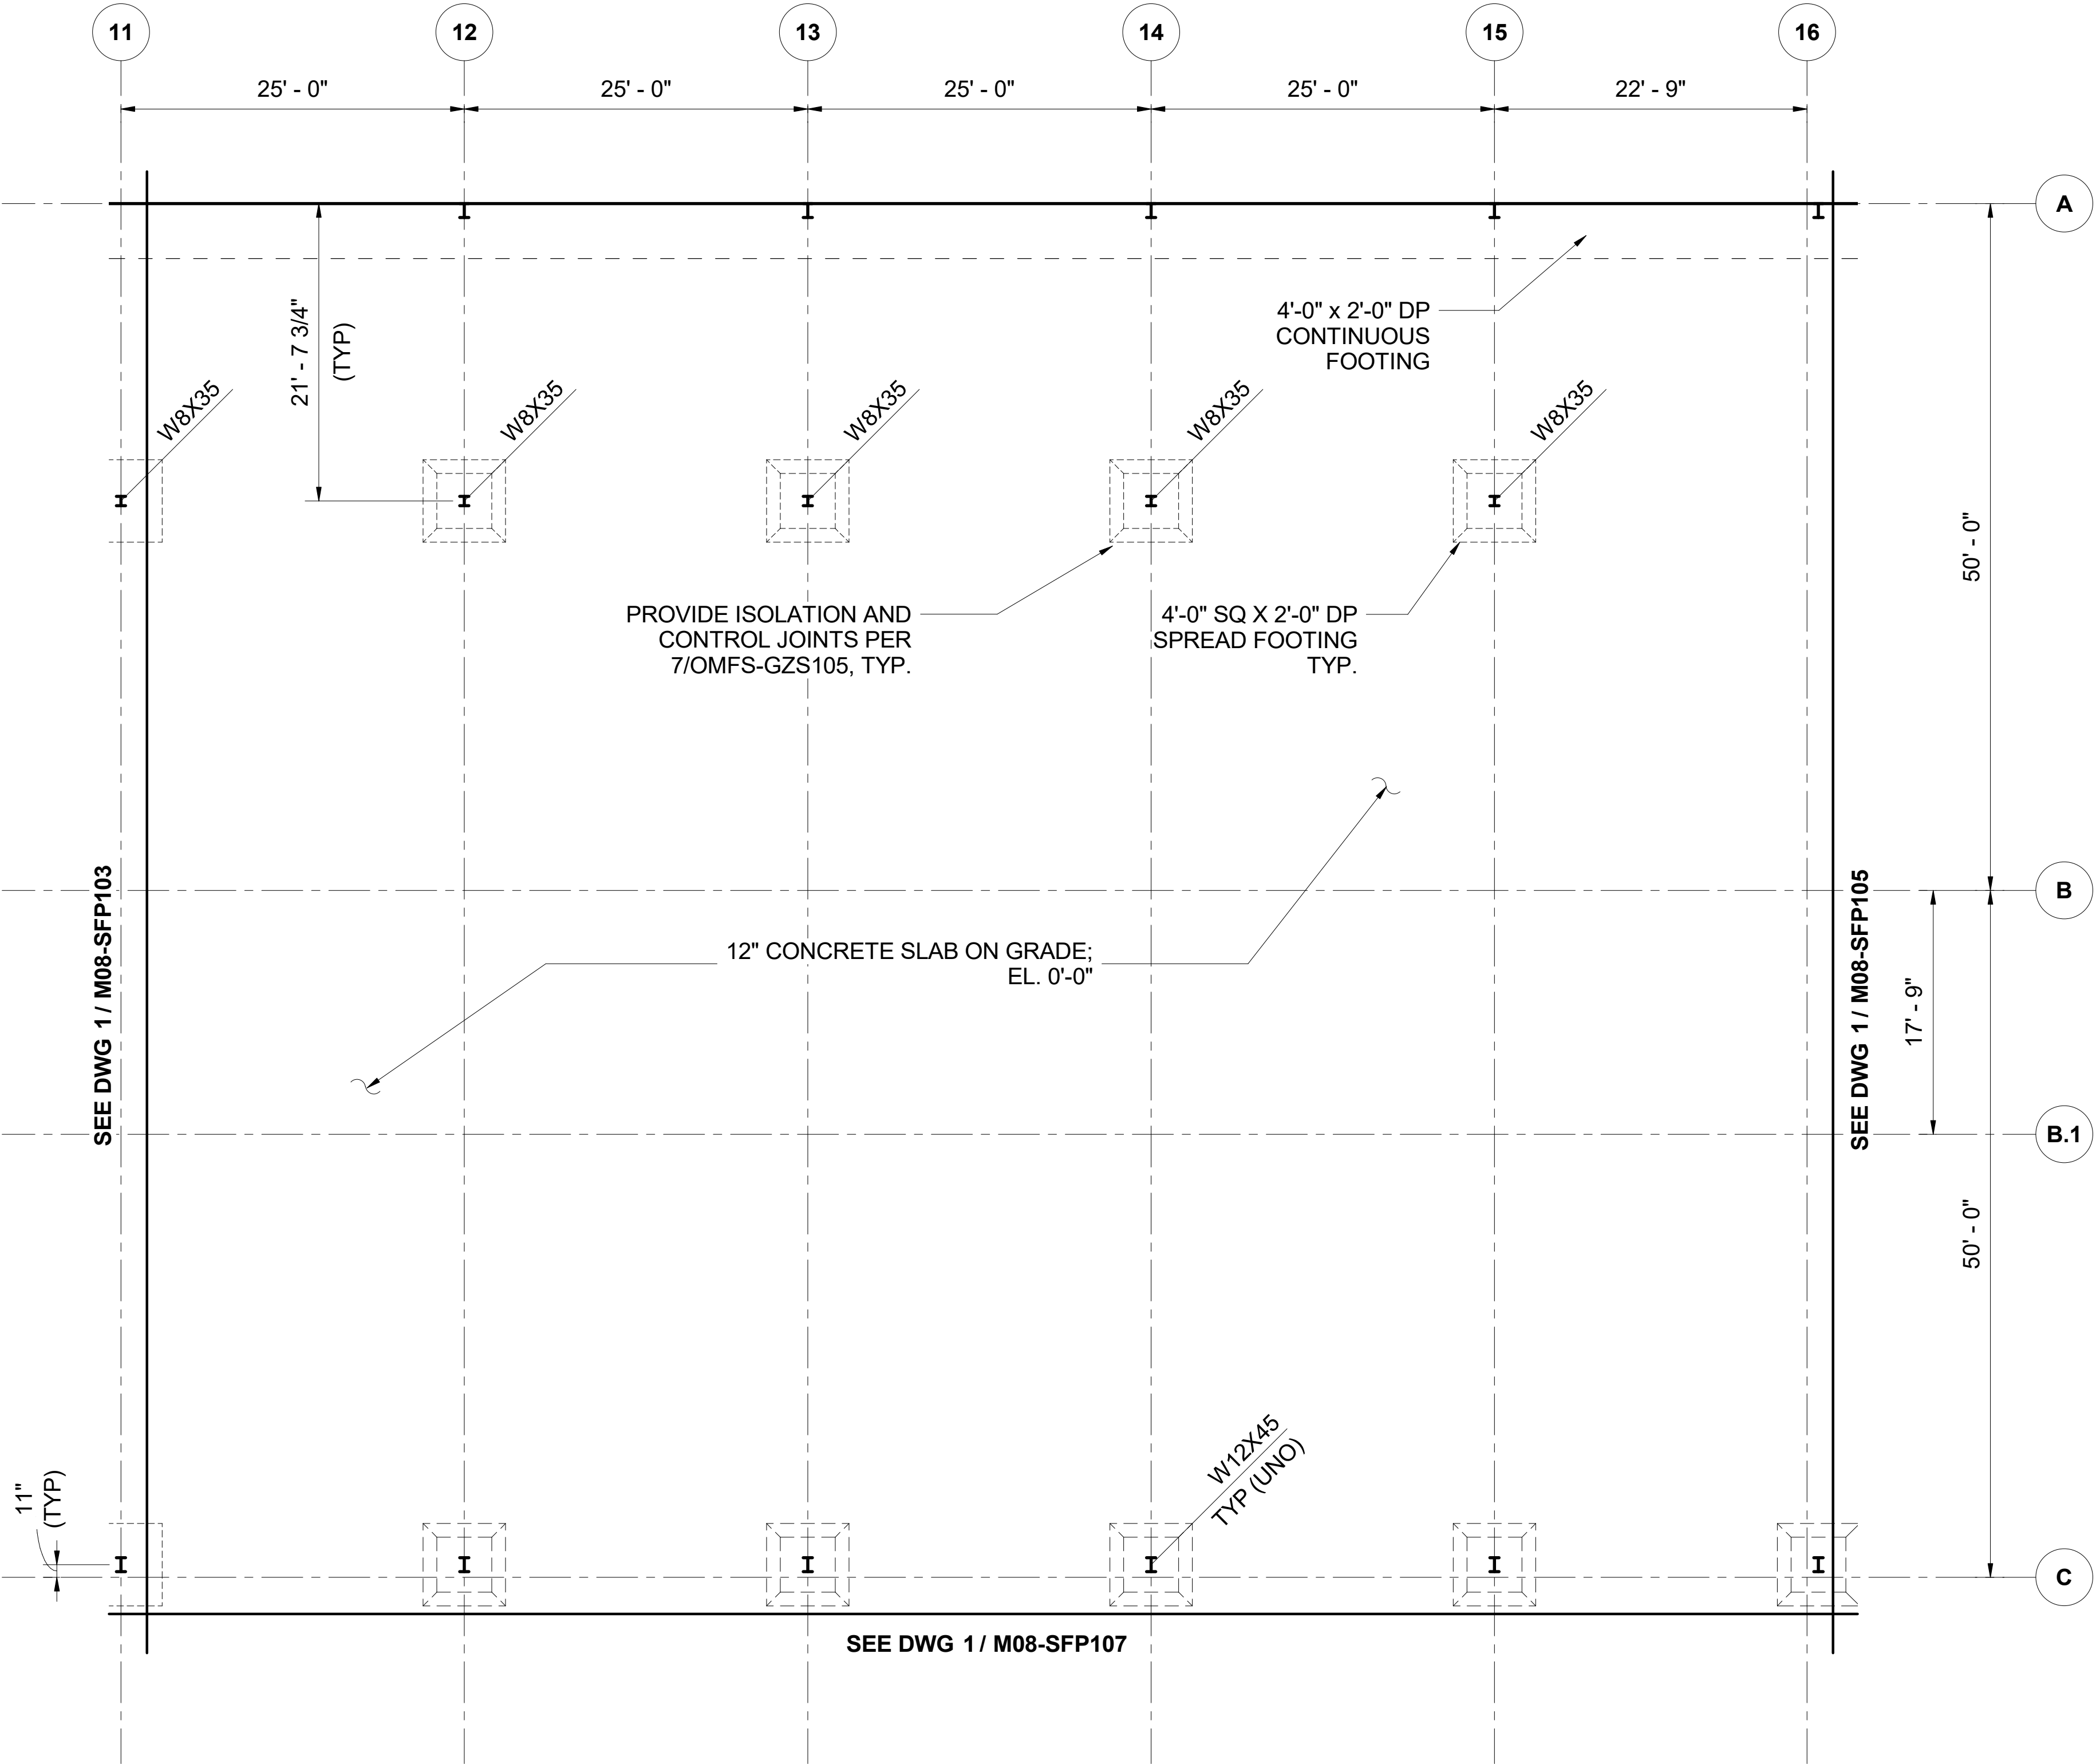

2/26/2024 12:21:54 PM
Autodesk Docs\\f0339162_TDLE - OMFS Phase III_ 2021\\OMFS-M08-S-v2022.rvt

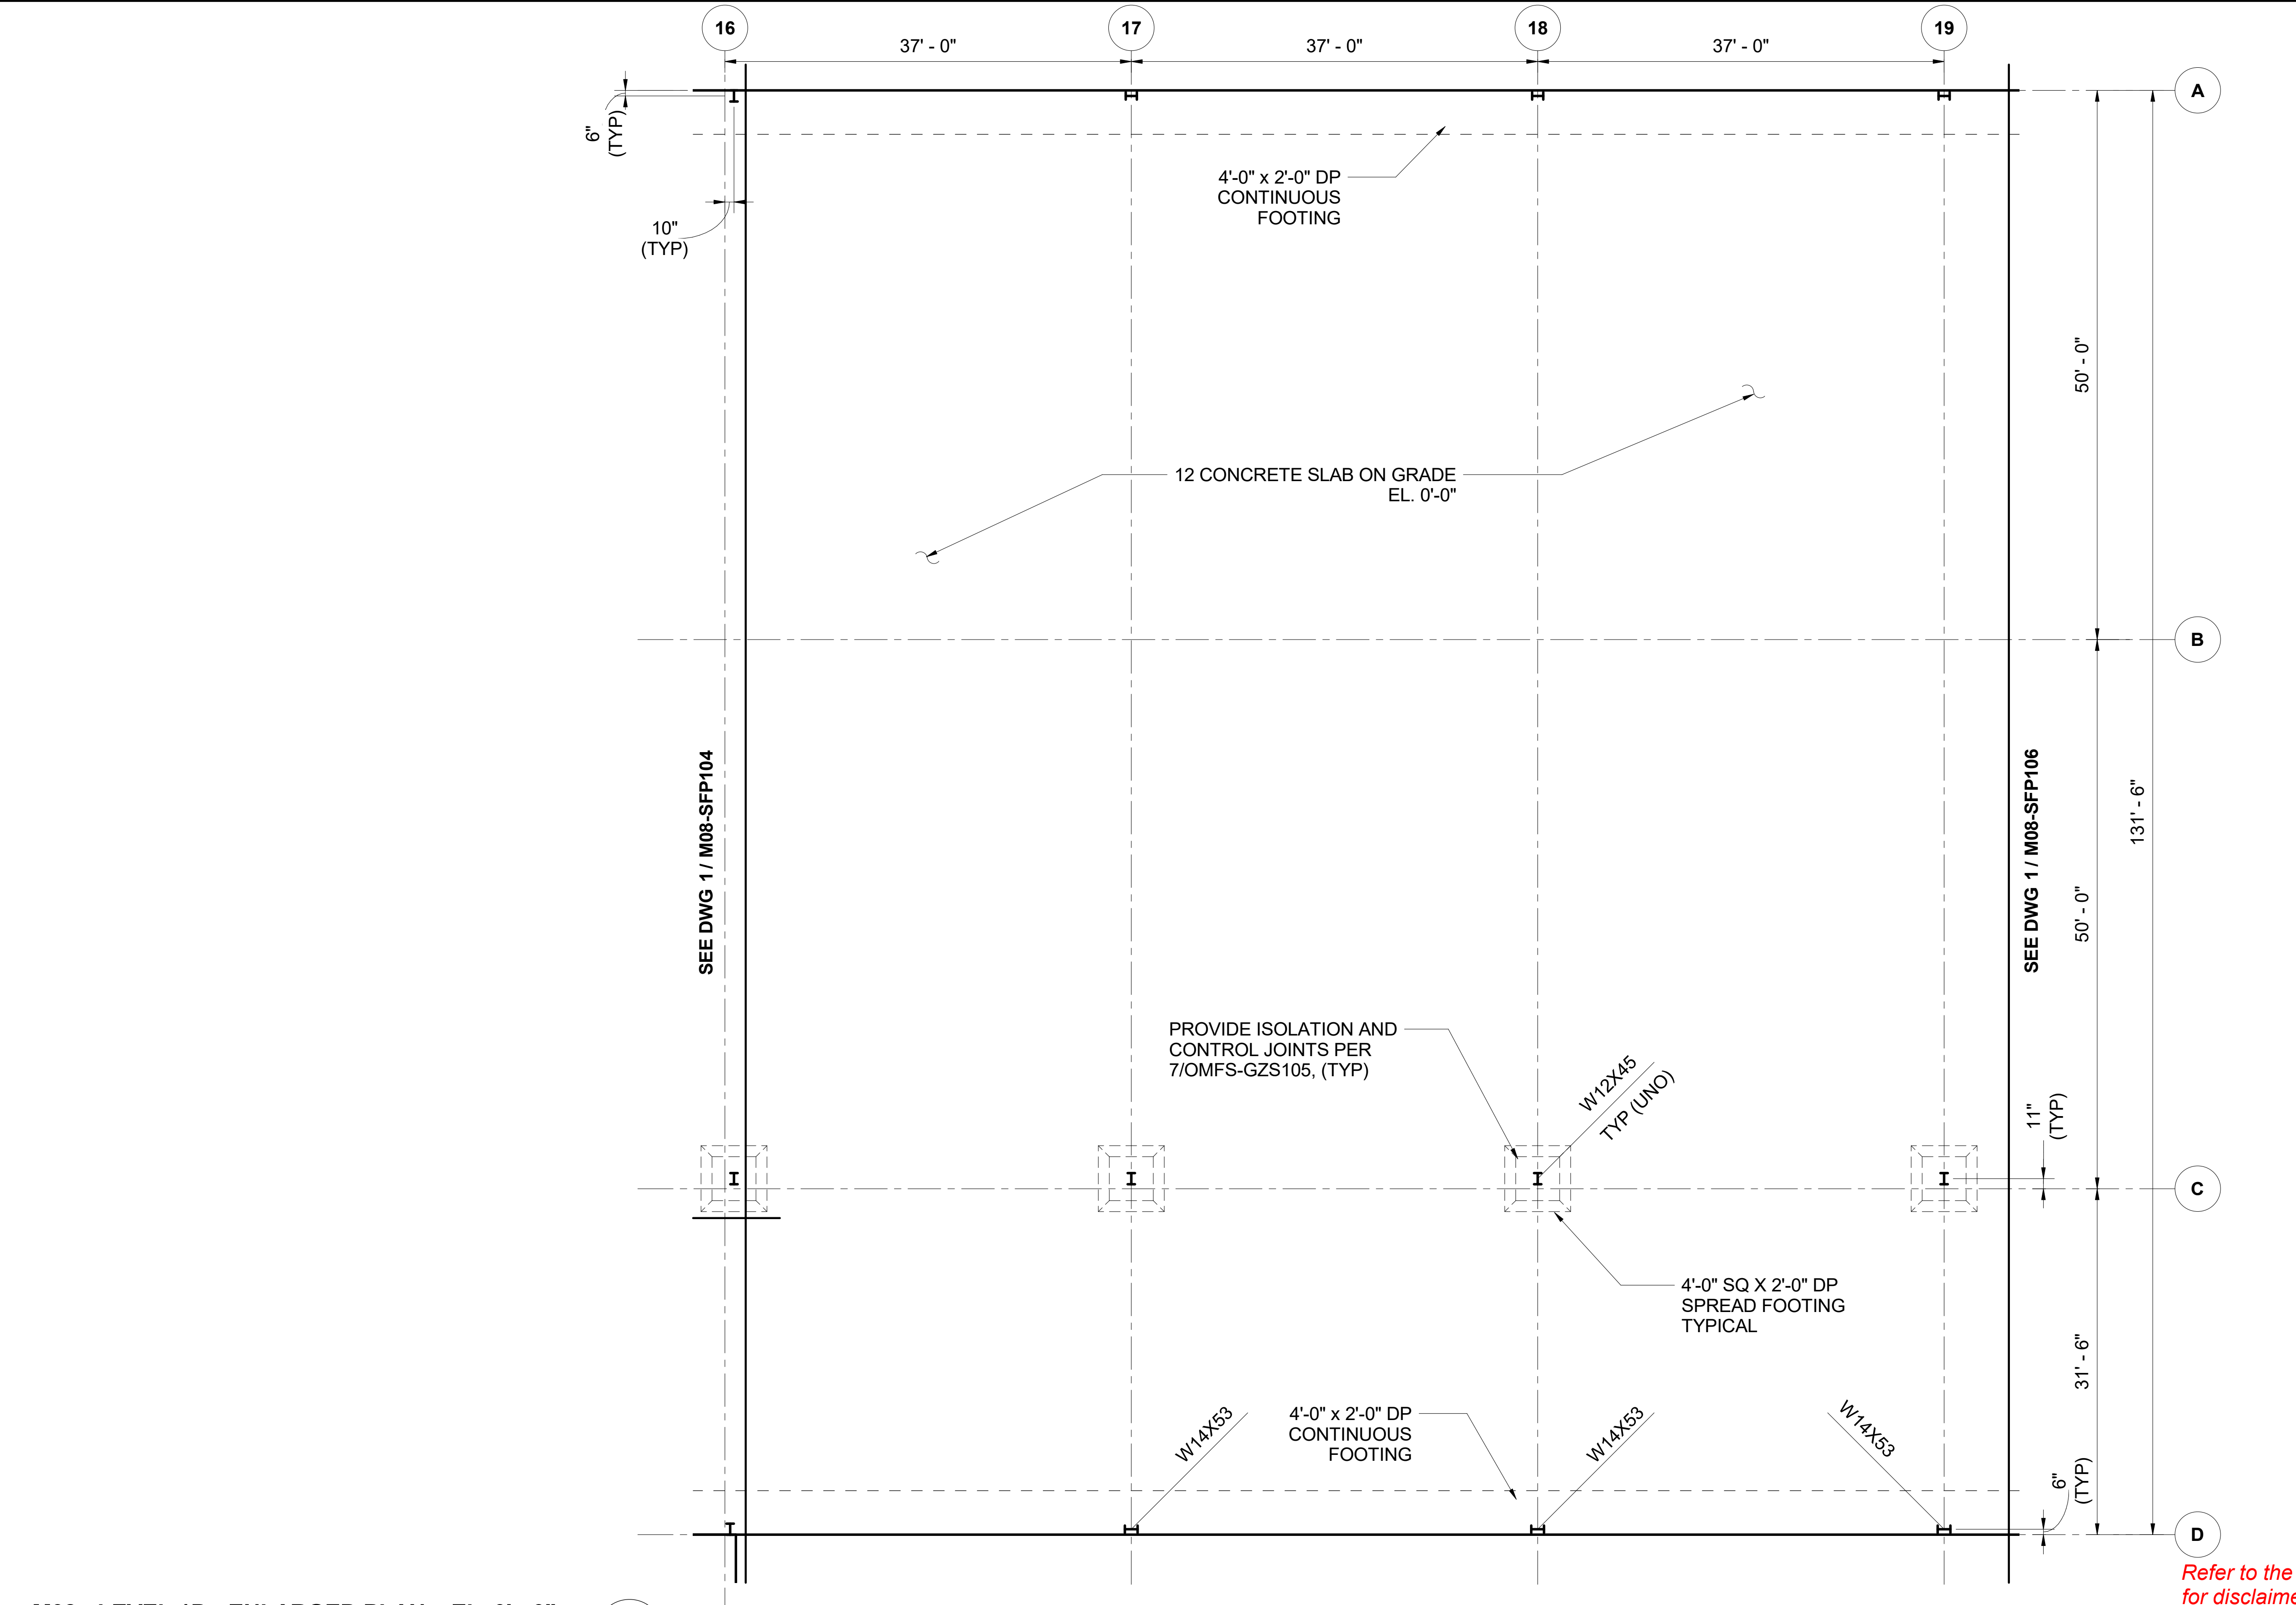

M08 - LEVEL 1D - ENLARGED PLAN EL. 0' - 0"

SCALE: 1/8" = 1'-0"


REFERENCE CONCEPT DRAWINGS

No.	DATE	DSN	CHK	APP	REVISION

AHJ:		PACKAGE #		
DESIGNED BY: DOUG PRINDLE	PRELIMINARY LINE IS 1" AT FULL SCALE		SCALE: 1/8" = 1'-0"	
DRAWN BY: DARRELL CEBALLOS			FILENAME: OMFS-M08-S-v2022.rvt	
CHECKED BY: ANDY FORTNER			CONTRACT No.: AE0030-17	
APPROVED BY: P. LOPEZ-HILFIKER			DATE:	
SUBMITTED BY: PABLO LOPEZ-HILFIKER		DATE: 02/27/2024	REVIEWED BY:	DATE:

SOUND TRANSIT PRELIMINARY ENGINEERING PLANS OPERATIONS & MAINTENANCE FACILITY SOUTH		DRAWING No.: M08-SFP105
M08 - STRUCTURE OMF ENLARGED PLANS - LEVEL 1		FACILITY ID: M08
		SHEET No: REV:

2/26/2024 12:21:55 PM
Autodesk Docs\\f0339162_TDLE - OMFS Phase III_ 2021\\OMFS-M08-S-v2022.rvt

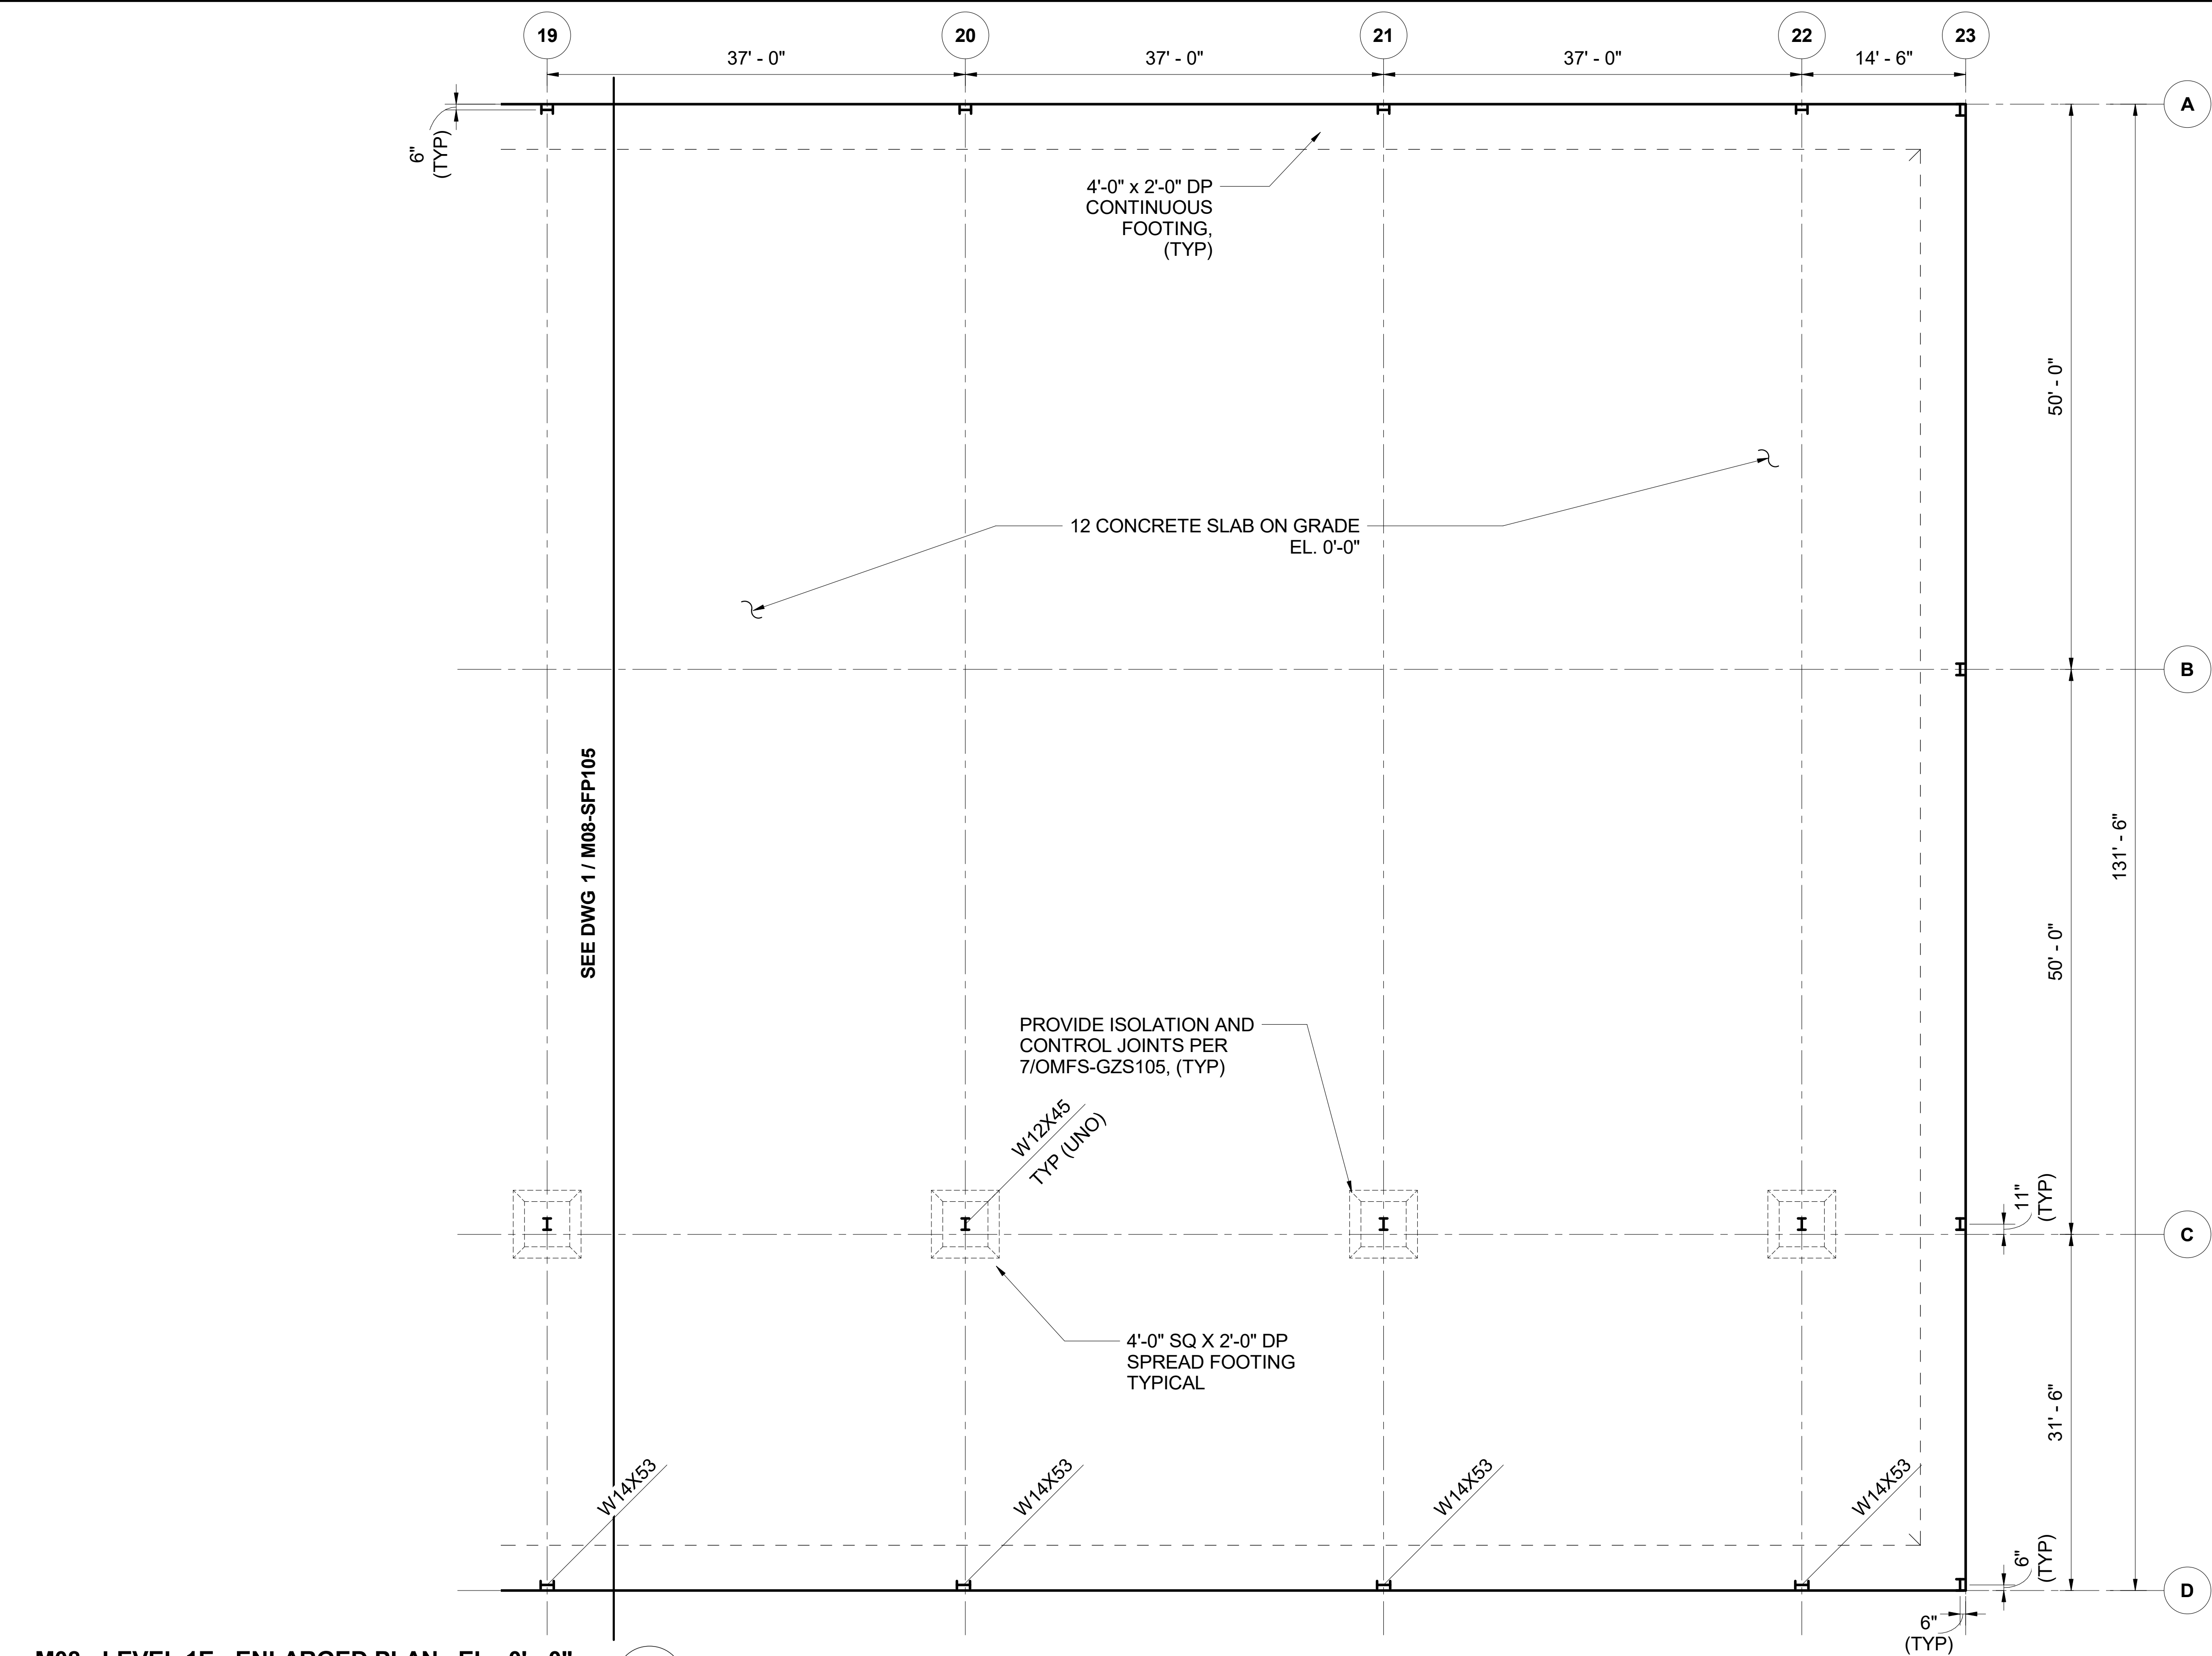

M08 - LEVEL 1E - ENLARGED PLAN EL. 0' - 0"

SCALE: 1/8" = 1'-0"



REFERENCE CONCEPT DRAWINGS

No.	DATE	DSN	CHK	APP	REVISION

AHJ:		PACKAGE #	
DESIGNED BY: DOUG PRINDLE	PRELIMINARY		SCALE: 1/8" = 1'-0"
DRAWN BY: DARRELL CEBALLOS			FILENAME: OMFS-M08-S-v2022.rvt
CHECKED BY: ANDY FORTNER			CONTRACT No.: AE0030-17
APPROVED BY: P. LOPEZ-HILFIKER			DATE:
SUBMITTED BY: PABLO LOPEZ-HILFIKER		DATE: 02/27/2024	REVIEWED BY:
		DATE:	DATE:

SOUND TRANSIT		DRAWING No.: M08-SFP106
PRELIMINARY ENGINEERING PLANS		FACILITY ID: M08
OPERATIONS & MAINTENANCE FACILITY SOUTH		SHEET No: REV:
M08 - STRUCTURE		
OMF ENLARGED PLANS - LEVEL 1		

KEY PLAN - M08

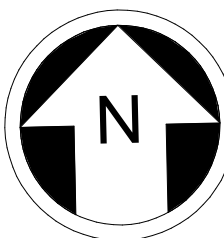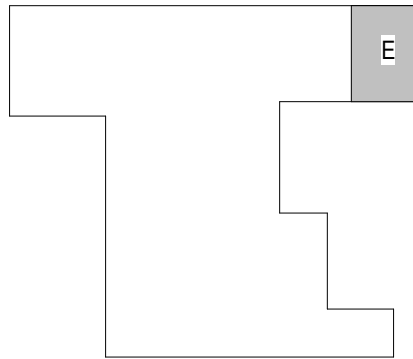

NOT FOR CONSTRUCTION

Refer to the plan set COVER drawing for disclaimers regarding this drawing.

2/26/2024 12:21:55 PM
Autodesk Docs\\f0339162_TDLE - OMFS Phase III_ 2021\\OMFS-M08-S-v2022.rvt

M08 - LEVEL 1F - ENLARGED PLAN EL. 0' - 0"

SCALE: 1/8" = 1'-0"


REFERENCE CONCEPT DRAWINGS

No.	DATE	DSN	CHK	APP	REVISION

AHJ:

DESIGNED BY: DOUG PRINDLE
DRAWN BY: DARRELL CEBALLOS
CHECKED BY: ANDY FORTNER
APPROVED BY: P. LOPEZ-HILFIKER

PRELIMINARY

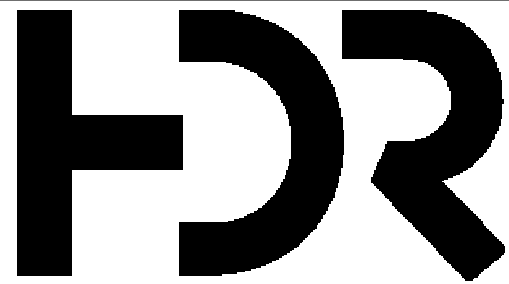

SUBMITTED BY:
PABLO LOPEZ-HILFIKER

DATE:
02/27/2024

REVIEWED BY:

PACKAGE #



DATE:



SCALE: 1/8" = 1'-0"
FILENAME: OMFS-M08-S-v2022.rvt
CONTRACT No.: AE0030-17
DATE:

SOUND TRANSIT
PRELIMINARY ENGINEERING PLANS
OPERATIONS & MAINTENANCE FACILITY SOUTH

M08 - STRUCTURE
OMF ENLARGED PLANS - LEVEL 1

DRAWING No.:	
M08-SFP107	
FACILITY ID:	
M08	
SHEET No:	REV:

KEY PLAN - M08

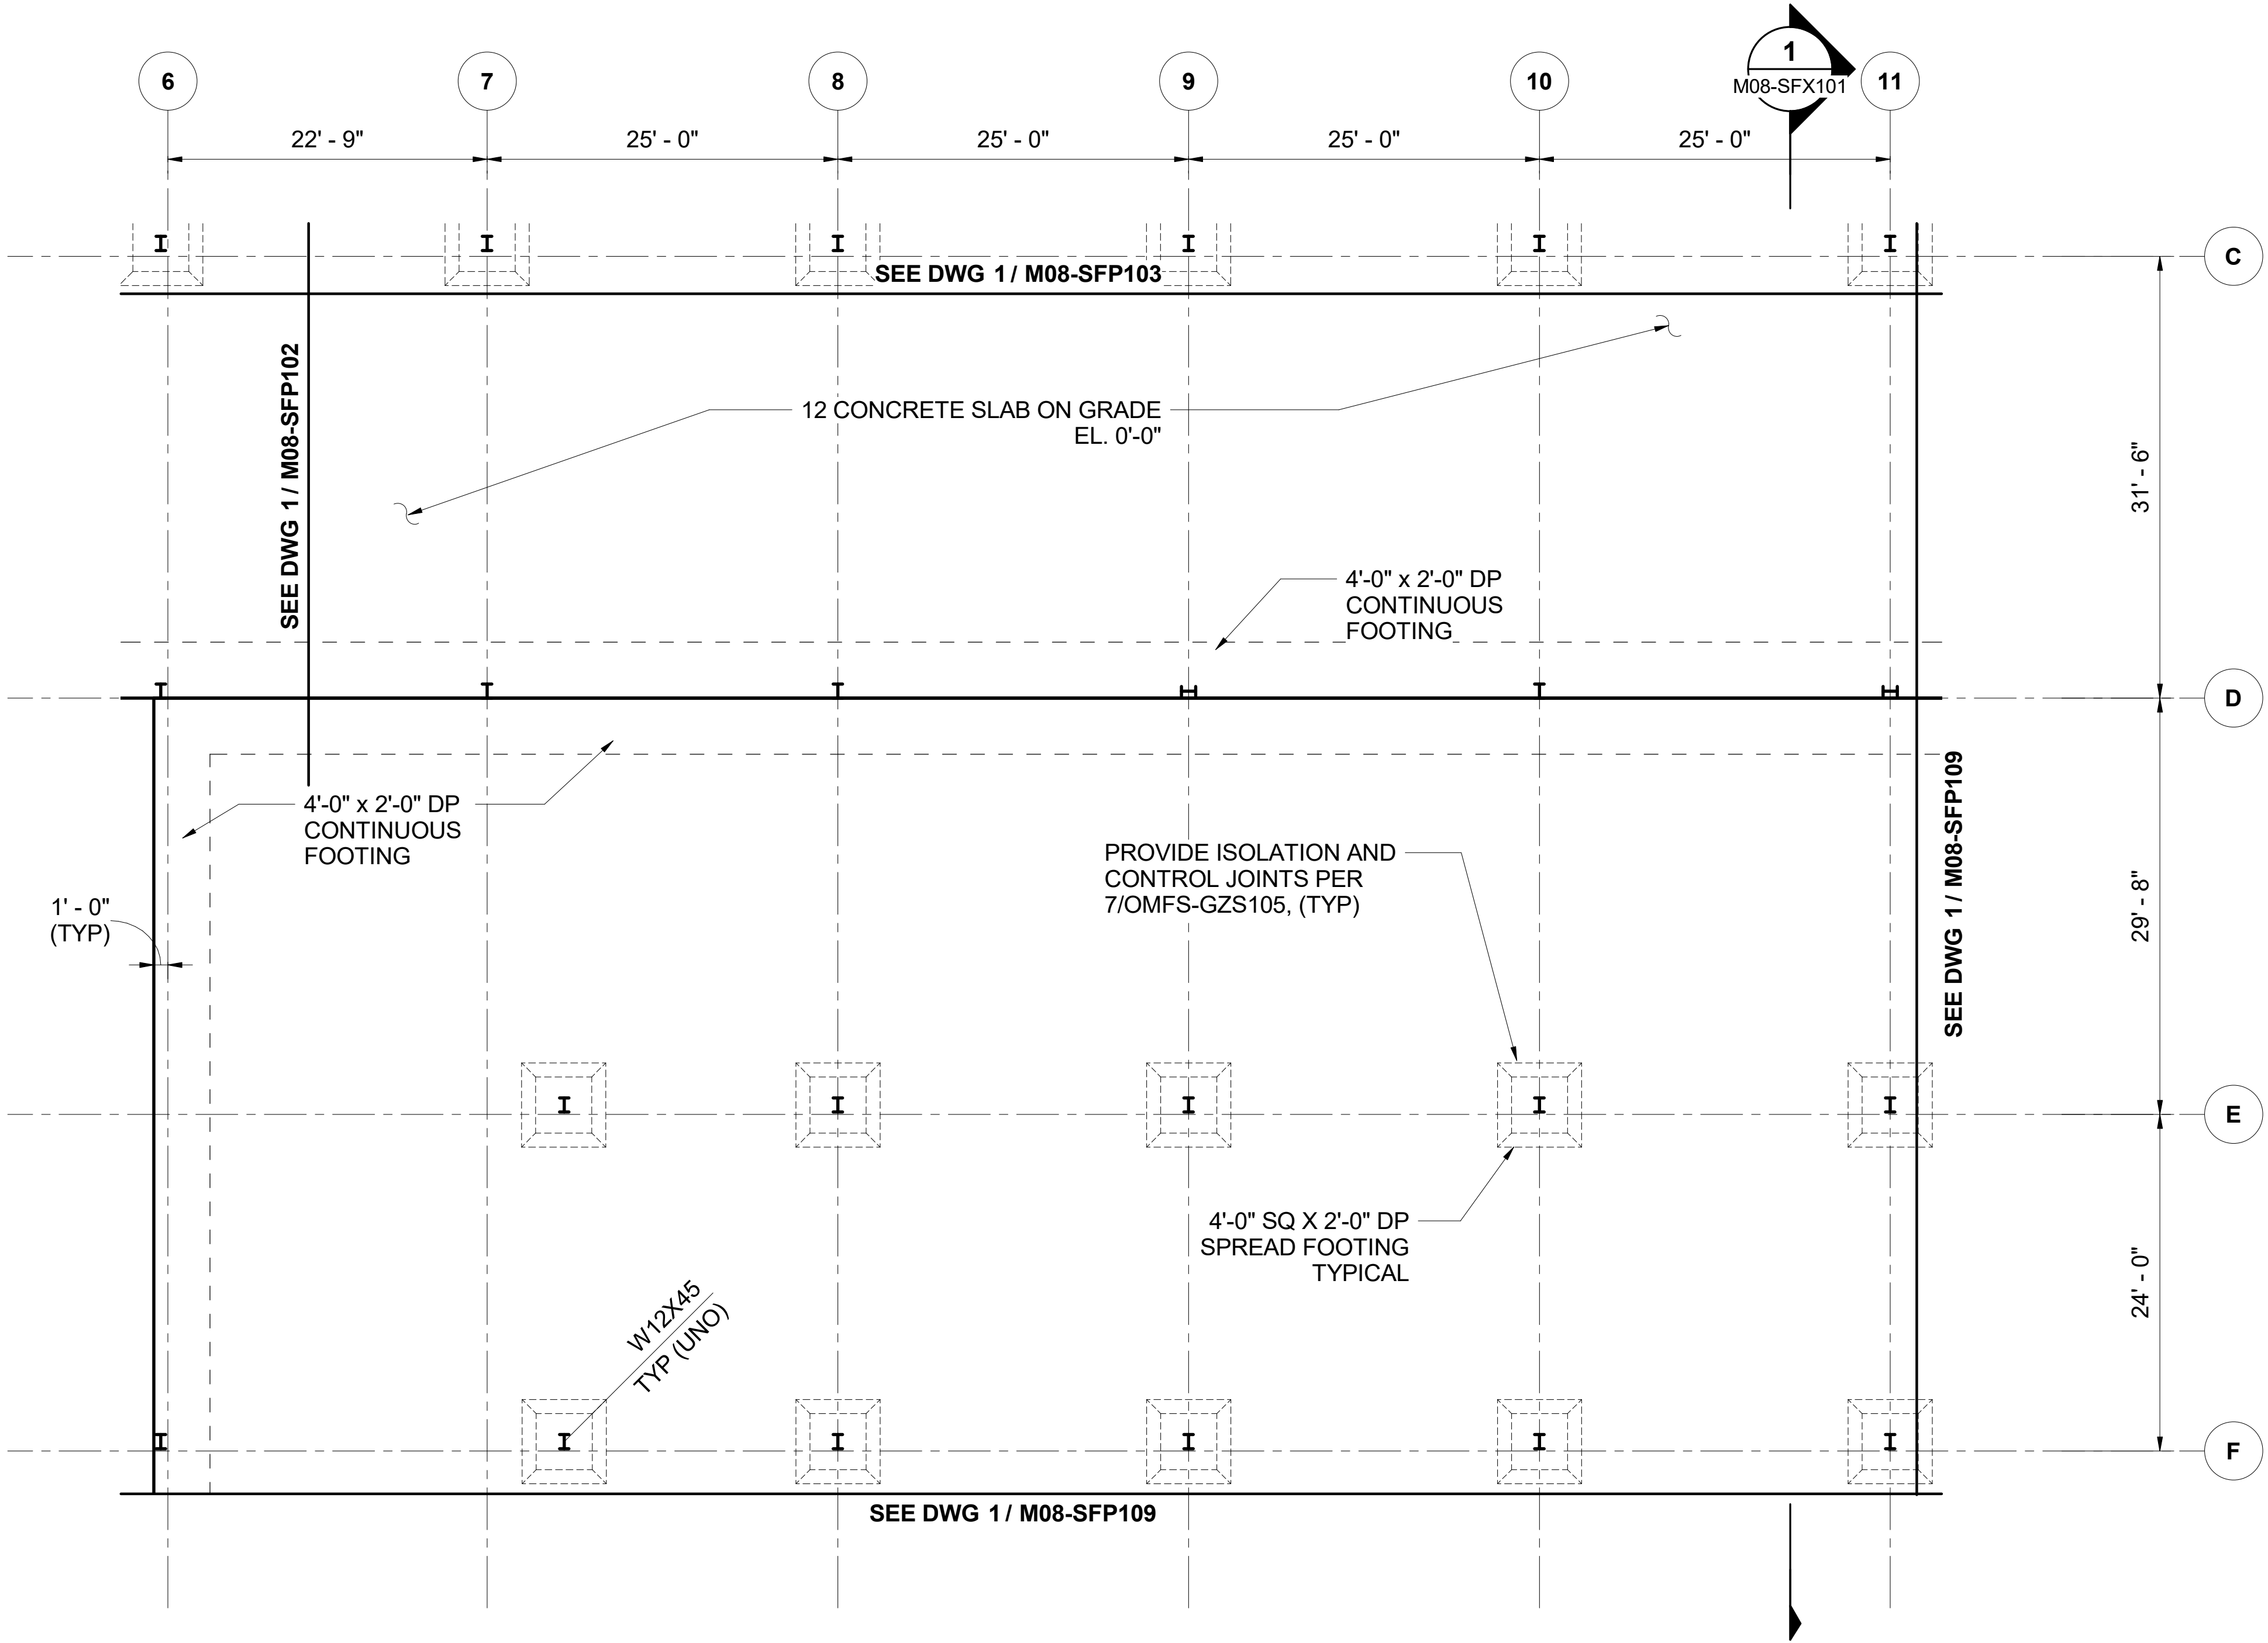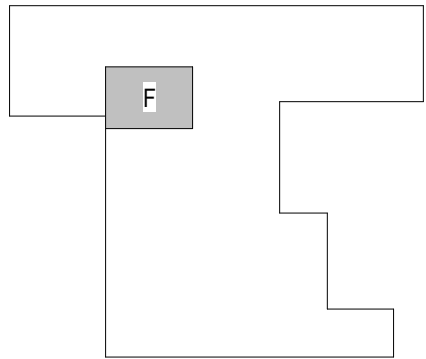

Refer to the plan set COVER drawing for disclaimers regarding this drawing.

NOT FOR CONSTRUCTION

2/26/2024 12:21:56 PM
Autodesk Docs\\f0339162_TDLE - OMFS Phase III_ 2021\\OMFS-M08-S-v2022.rvt

M08 - LEVEL 1G - ENLARGED PLAN EL. 0' - 0"

SCALE: 1/8" = 1'-0"


REFERENCE CONCEPT DRAWINGS

No.	DATE	DSN	CHK	APP	REVISION

AHJ:

DESIGNED BY: DOUG PRINDLE
DRAWN BY: DARRELL CEBALLOS
CHECKED BY: ANDY FORTNER
APPROVED BY: P. LOPEZ-HILFIKER

PRELIMINARY

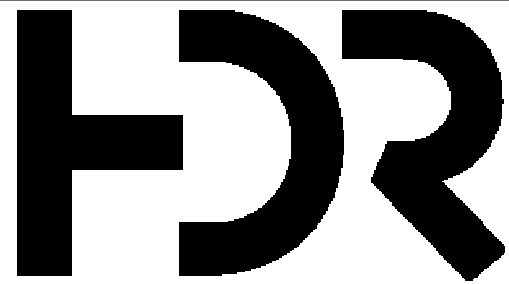

SUBMITTED BY:
PABLO LOPEZ-HILFIKER

DATE:
02/27/2024

REVIEWED BY:

PACKAGE #



DATE:



SCALE: 1/8" = 1'-0"
FILENAME: OMFS-M08-S-v2022.rvt
CONTRACT No.: AE0030-17
DATE:

SOUND TRANSIT
PRELIMINARY ENGINEERING PLANS
OPERATIONS & MAINTENANCE FACILITY SOUTH

M08 - STRUCTURE
OMF ENLARGED PLANS - LEVEL 1

DRAWING No.:	
M08-SFP108	
FACILITY ID:	
M08	
SHEET No:	REV:


KEY PLAN - M08

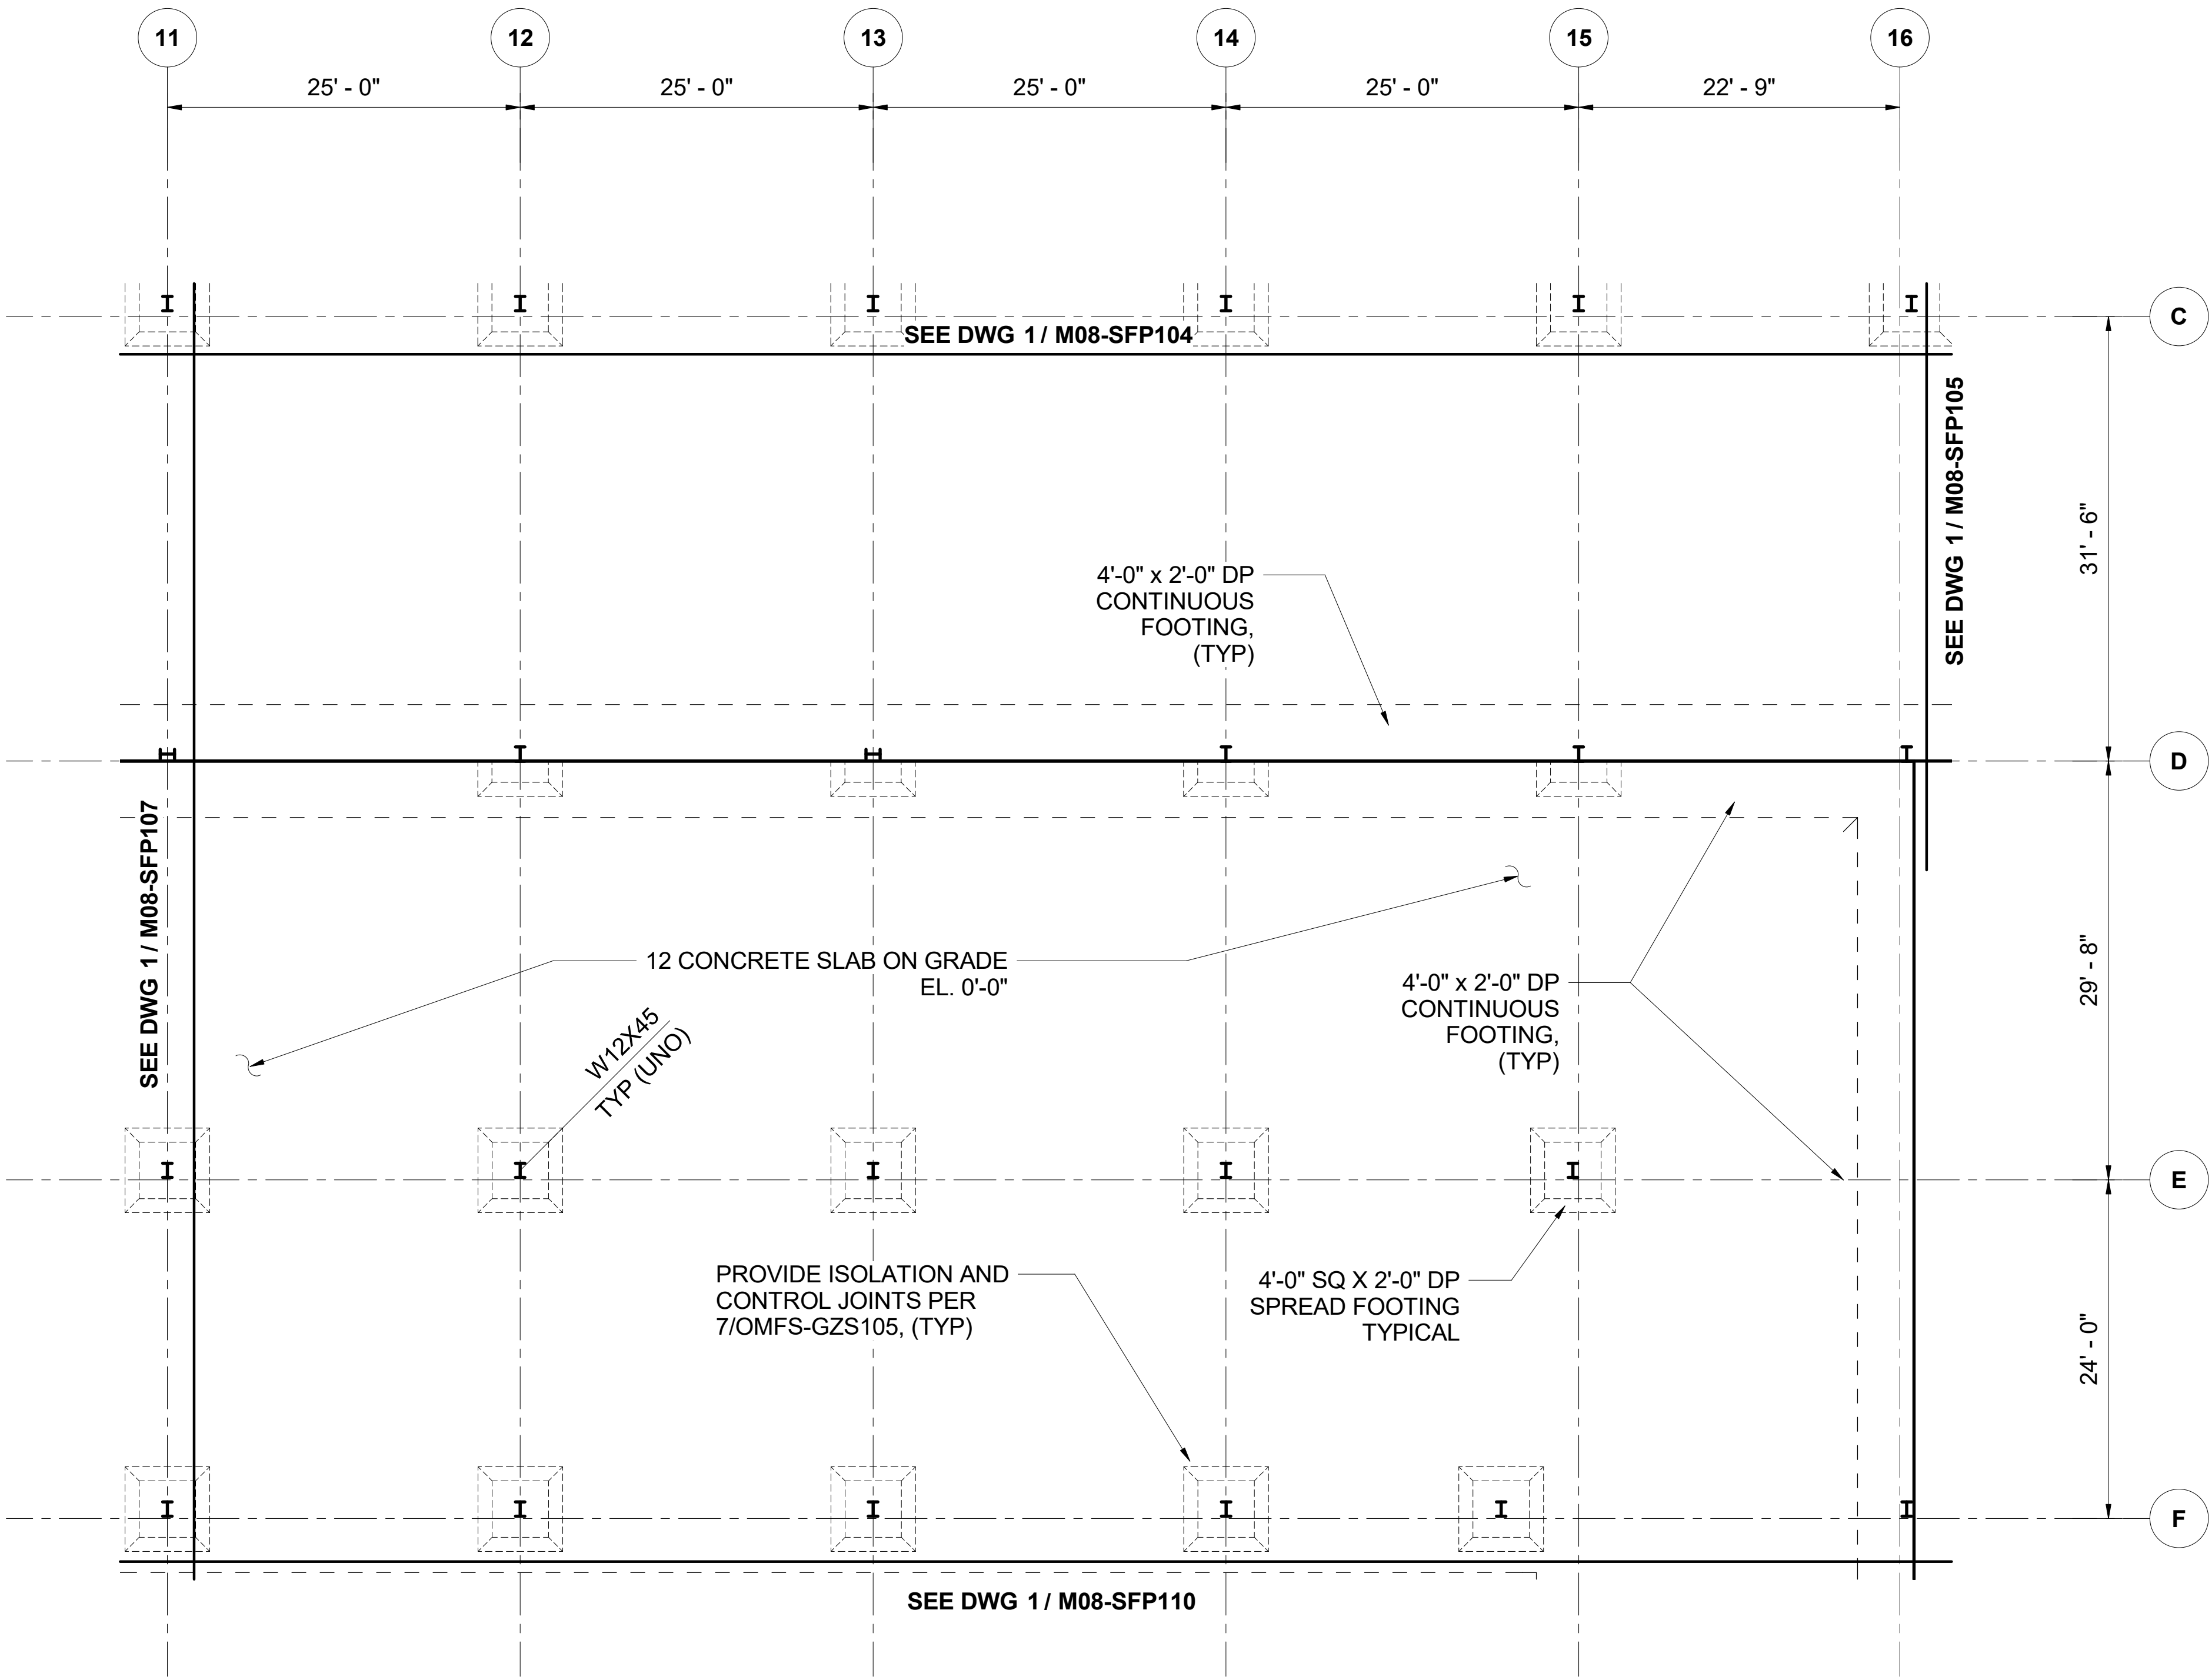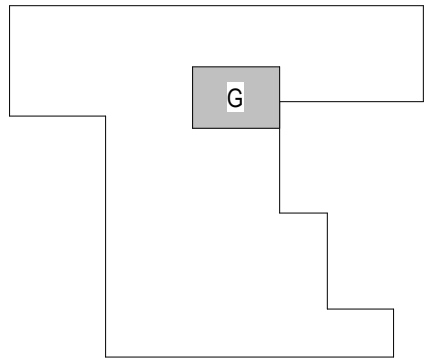



Refer to the plan set COVER drawing
for disclaimers regarding this drawing.

NOT FOR
CONSTRUCTION

2/26/2024 12:21:57 PM
Autodesk Docs\\f10339162_TDLE - OMFS Phase III_ 2021\\OMFS-M08-S-v2022.rvt

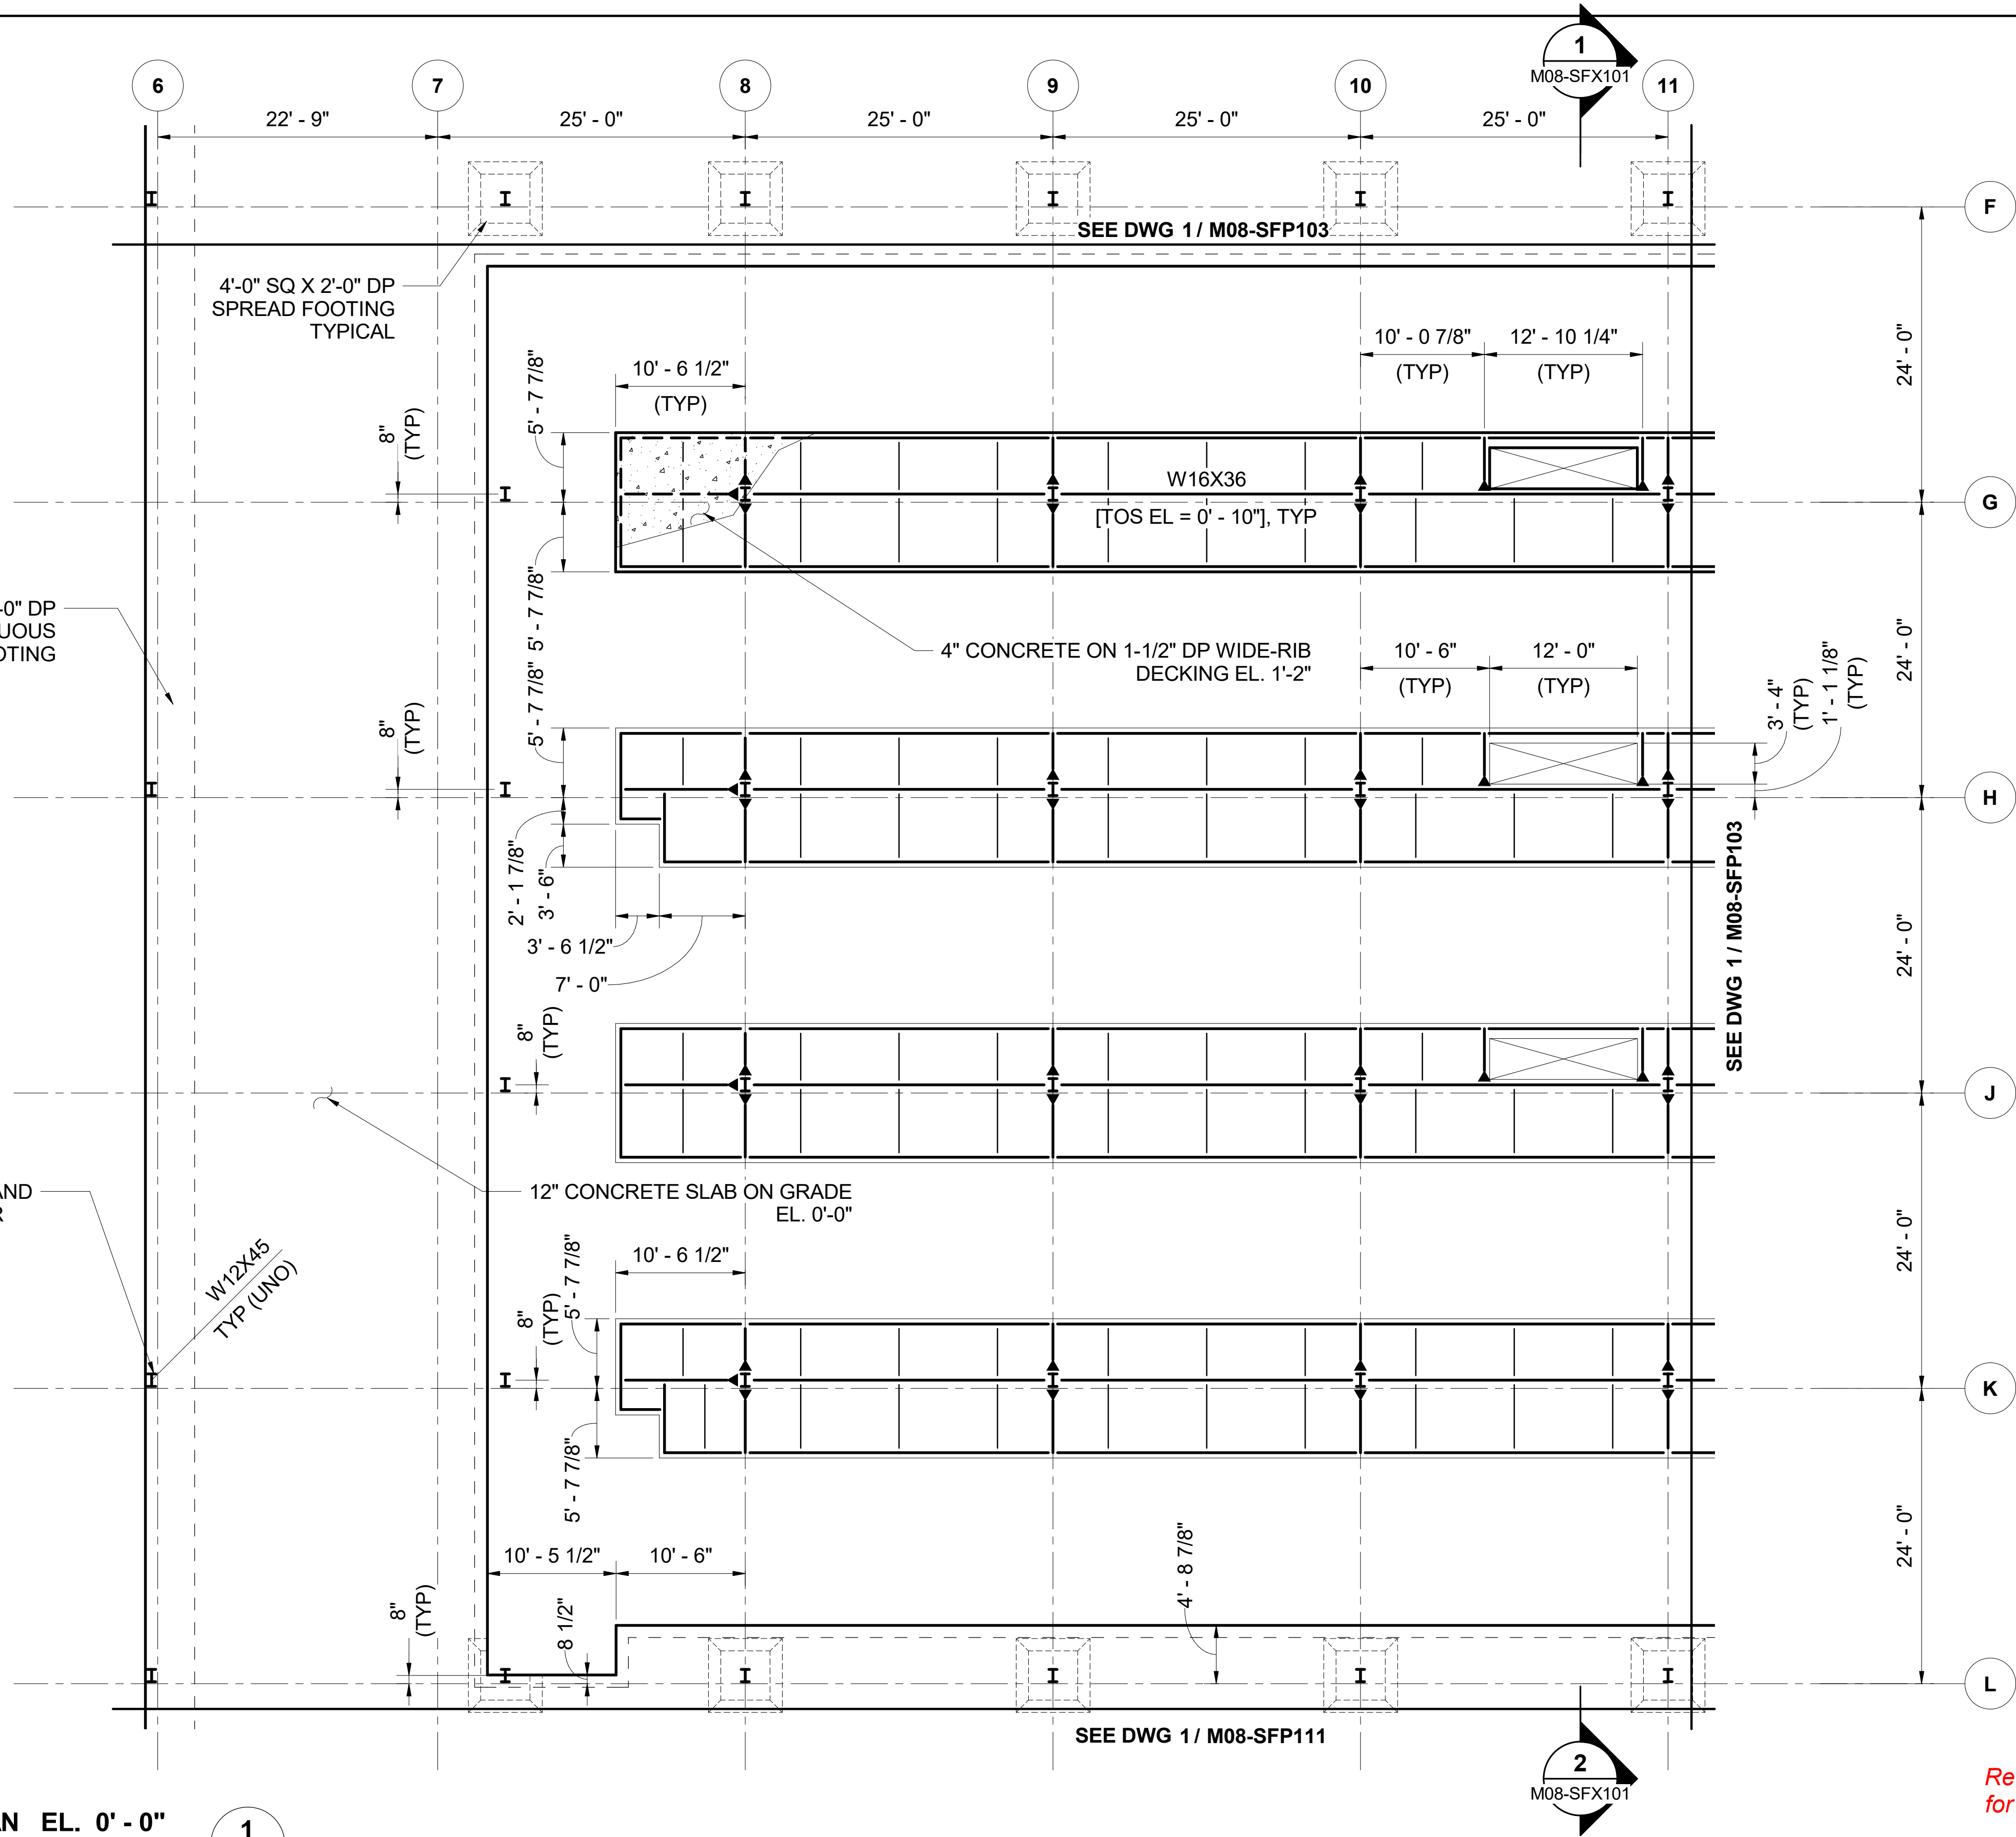

KEY PLAN - M08

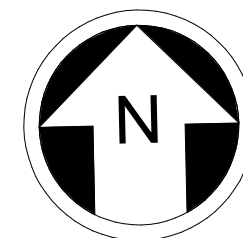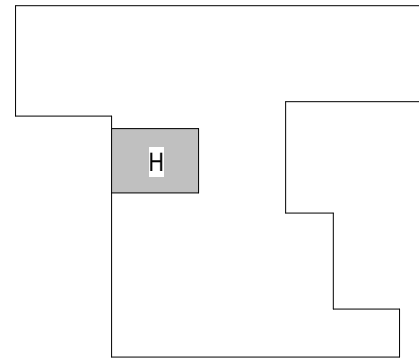

8 4 0 8 16
SCALE IN FEET

NOT FOR
CONSTRUCTION

Refer to the plan set COVER drawing
for disclaimers regarding this drawing.

M08 - LEVEL 1H - ENLARGED PLAN EL. 0' - 0"

SCALE: 1/8" = 1'-0"

REFERENCE CONCEPT DRAWINGS

No.	DATE	DSN	CHK	APP	REVISION

AHJ:

DESIGNED BY:
DOUG PRINDLE
DRAWN BY:
DARRELL CEBALLOS
CHECKED BY:
ANDY FORTNER
APPROVED BY:
P. LOPEZ-HILFIKER

PRELIMINARY



SUBMITTED BY:
PABLO LOPEZ-HILFIKER

DATE:
02/27/2024

REVIEWED BY:

PACKAGE



DATE:


SCALE:
1/8" = 1'-0"
FILENAME:
OMFS-M08-S-v2022.rvt
CONTRACT No.:
AE0030-17
DATE:

SOUND TRANSIT
PRELIMINARY ENGINEERING PLANS
OPERATIONS & MAINTENANCE FACILITY SOUTH



M08 - STRUCTURE
OMF ENLARGED PLANS - LEVEL 1

DRAWING No.:
M08-SFP109
FACILITY ID:
M08
SHEET No.:
REV:

2/26/2024 12:21:57 PM
Autodesk Docs\\f10339162_TDLE - OMFS Phase III_ 2021\\OMFS-M08-S-v2022.rvt

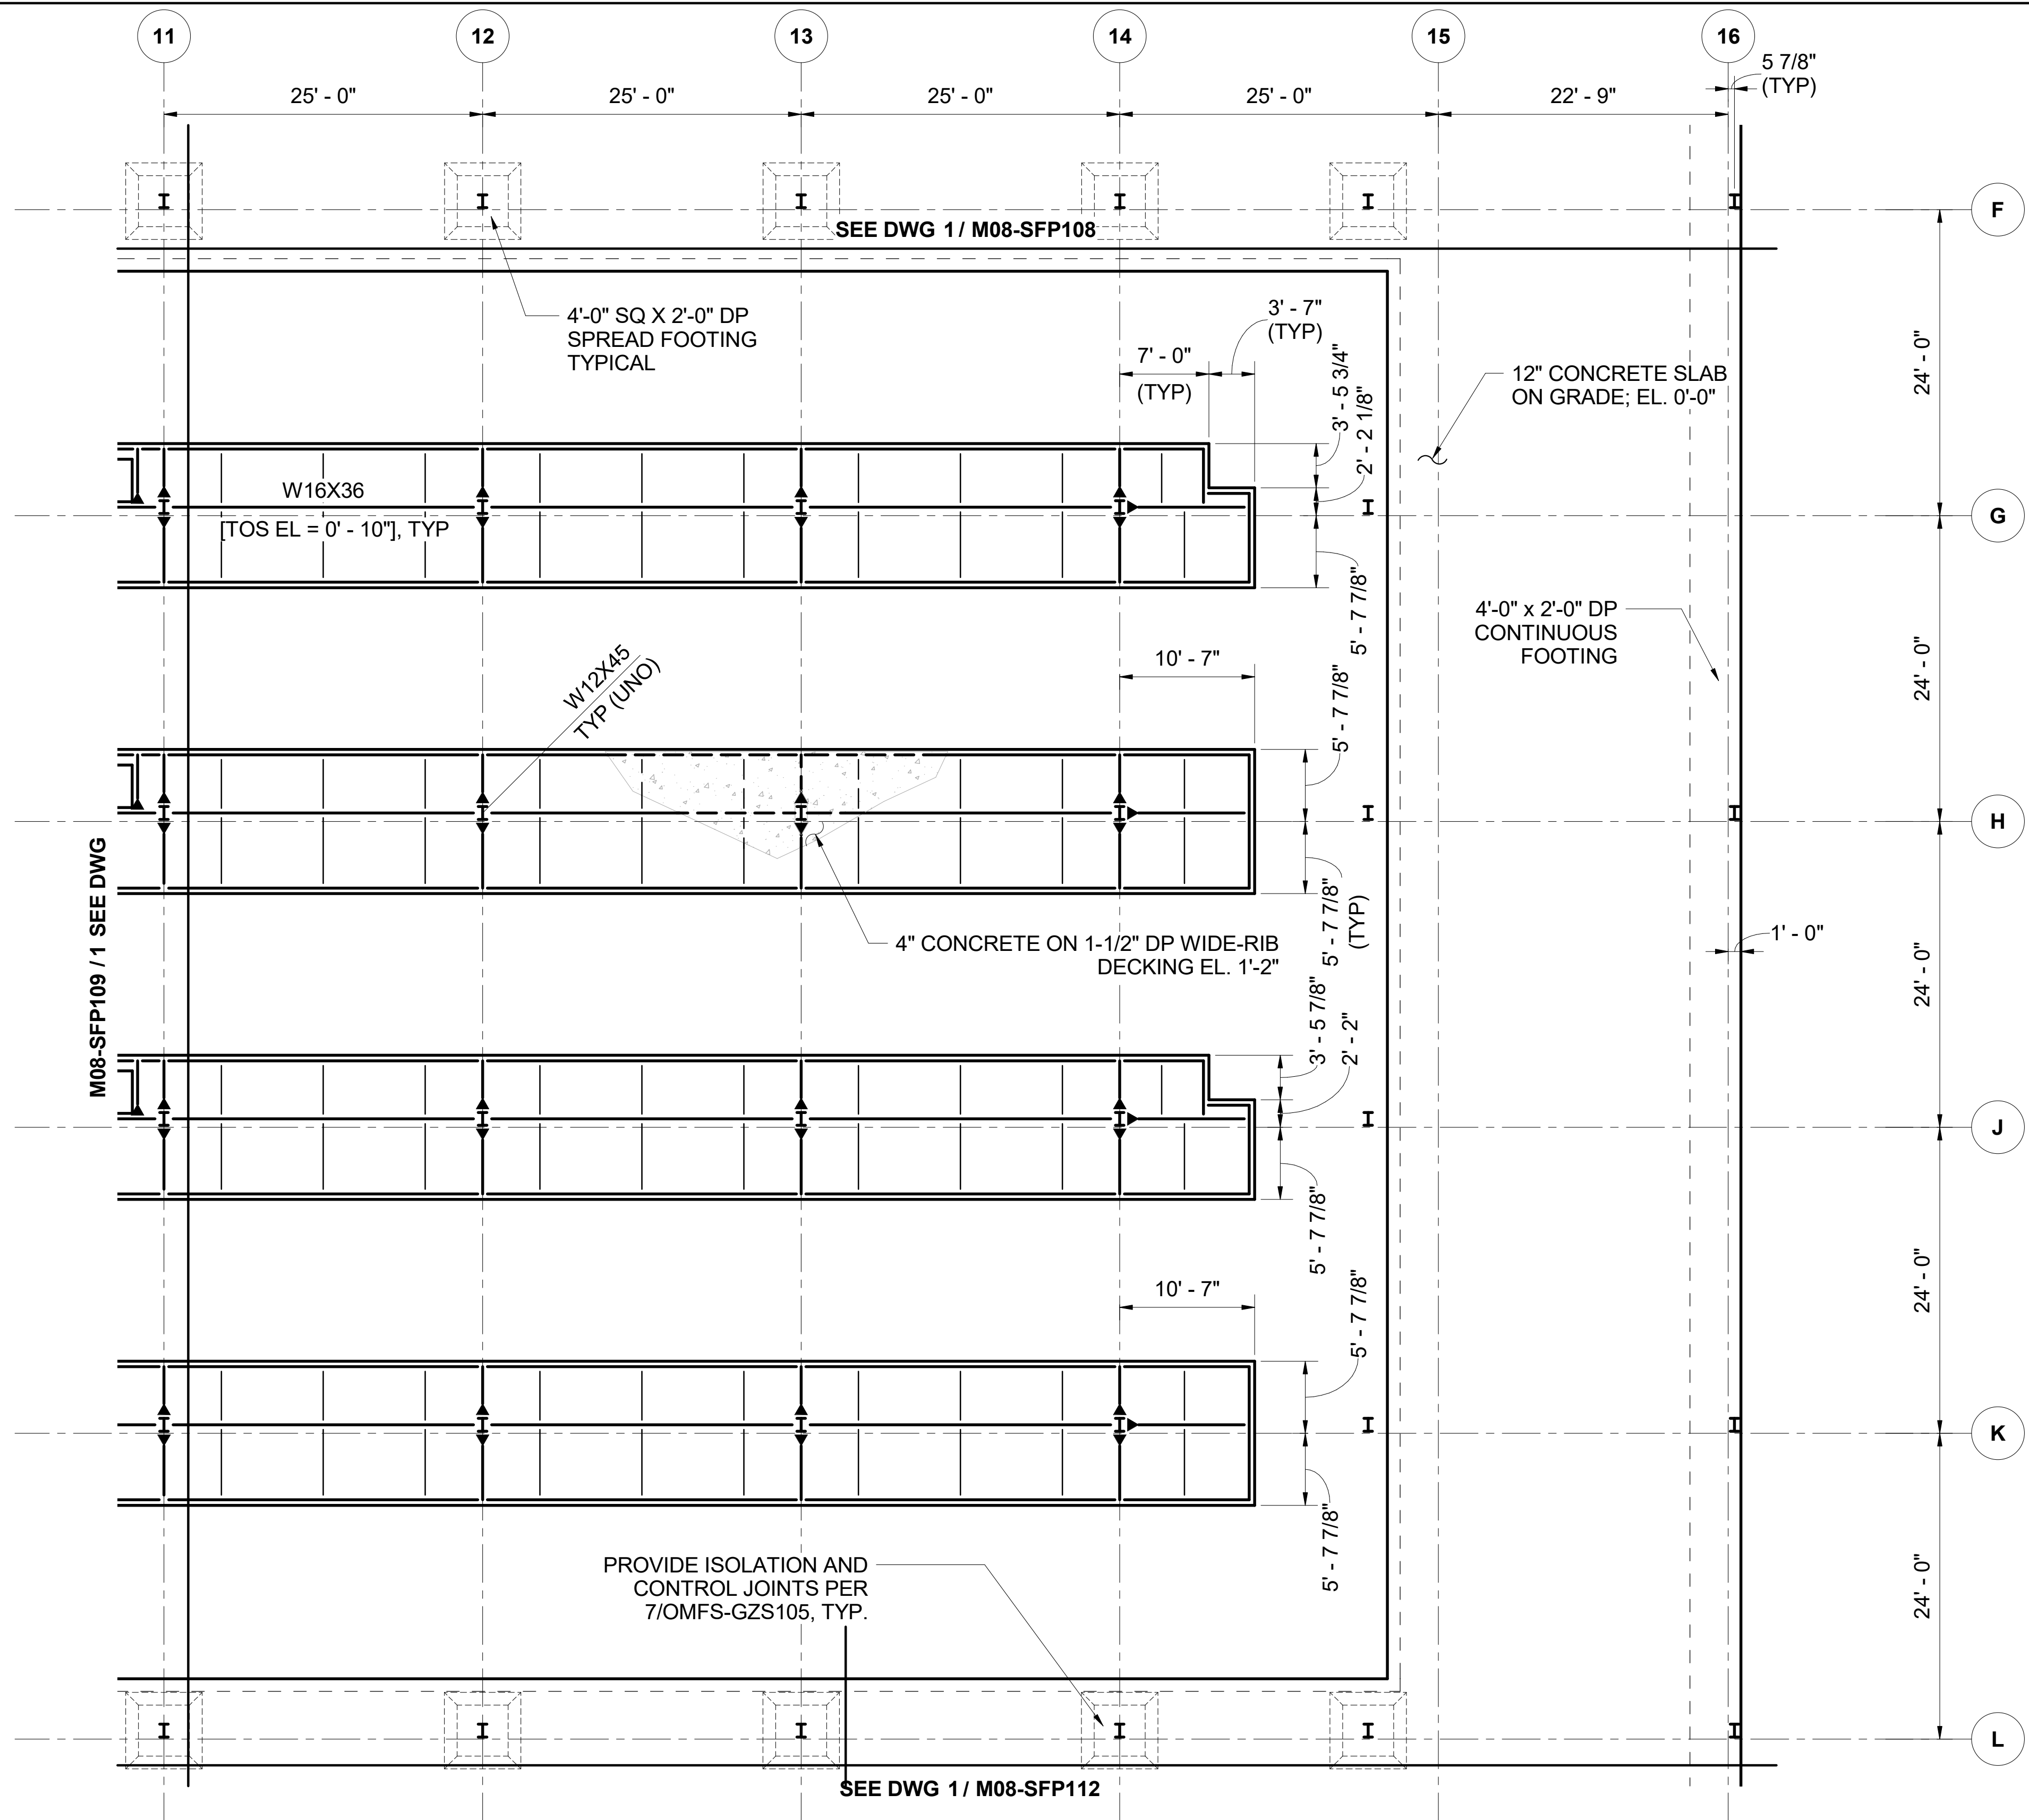

KEY PLAN - M08

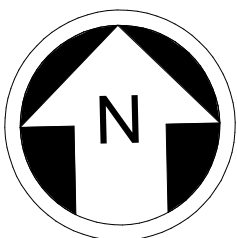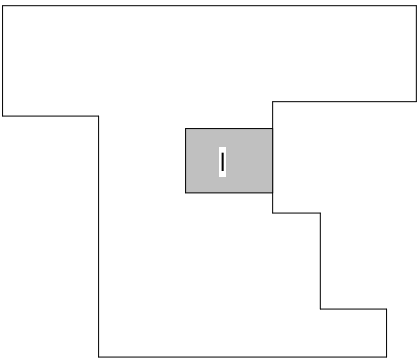

NOT FOR
CONSTRUCTION

Refer to the plan set COVER drawing
for disclaimers regarding this drawing.

M08 - LEVEL 11 - ENLARGED PLAN EL. 0' - 0"

SCALE: 1/8" = 1'-0"

1

REFERENCE CONCEPT DRAWINGS

No.	DATE	DSN	CHK	APP	REVISION

AHJ:

DESIGNED BY:
DOUG PRINDLE
DRAWN BY:
DARRELL CEBALLOS
CHECKED BY:
ANDY FORTNER
APPROVED BY:
P. LOPEZ-HILFIKER

PRELIMINARY



SUBMITTED BY:
PABLO LOPEZ-HILFIKER

DATE:
02/27/2024

REVIEWED BY:

PACKAGE



DATE:


SCALE:
1/8" = 1'-0"
FILENAME:
OMFS-M08-S-v2022.rvt
CONTRACT No.:
AE0030-17
DATE:

SOUND TRANSIT
PRELIMINARY ENGINEERING PLANS
OPERATIONS & MAINTENANCE FACILITY SOUTH

M08 - STRUCTURE
OMF ENLARGED PLANS - LEVEL 1

DRAWING No.:
M08-SFP110
FACILITY ID:
M08
SHEET No: REV:

2/26/2024 12:21:58 PM
Autodesk Docs\\J10339162_TDLE - OMFS Phase III_ 2021\\OMFS-M08-S-v2022.rvt

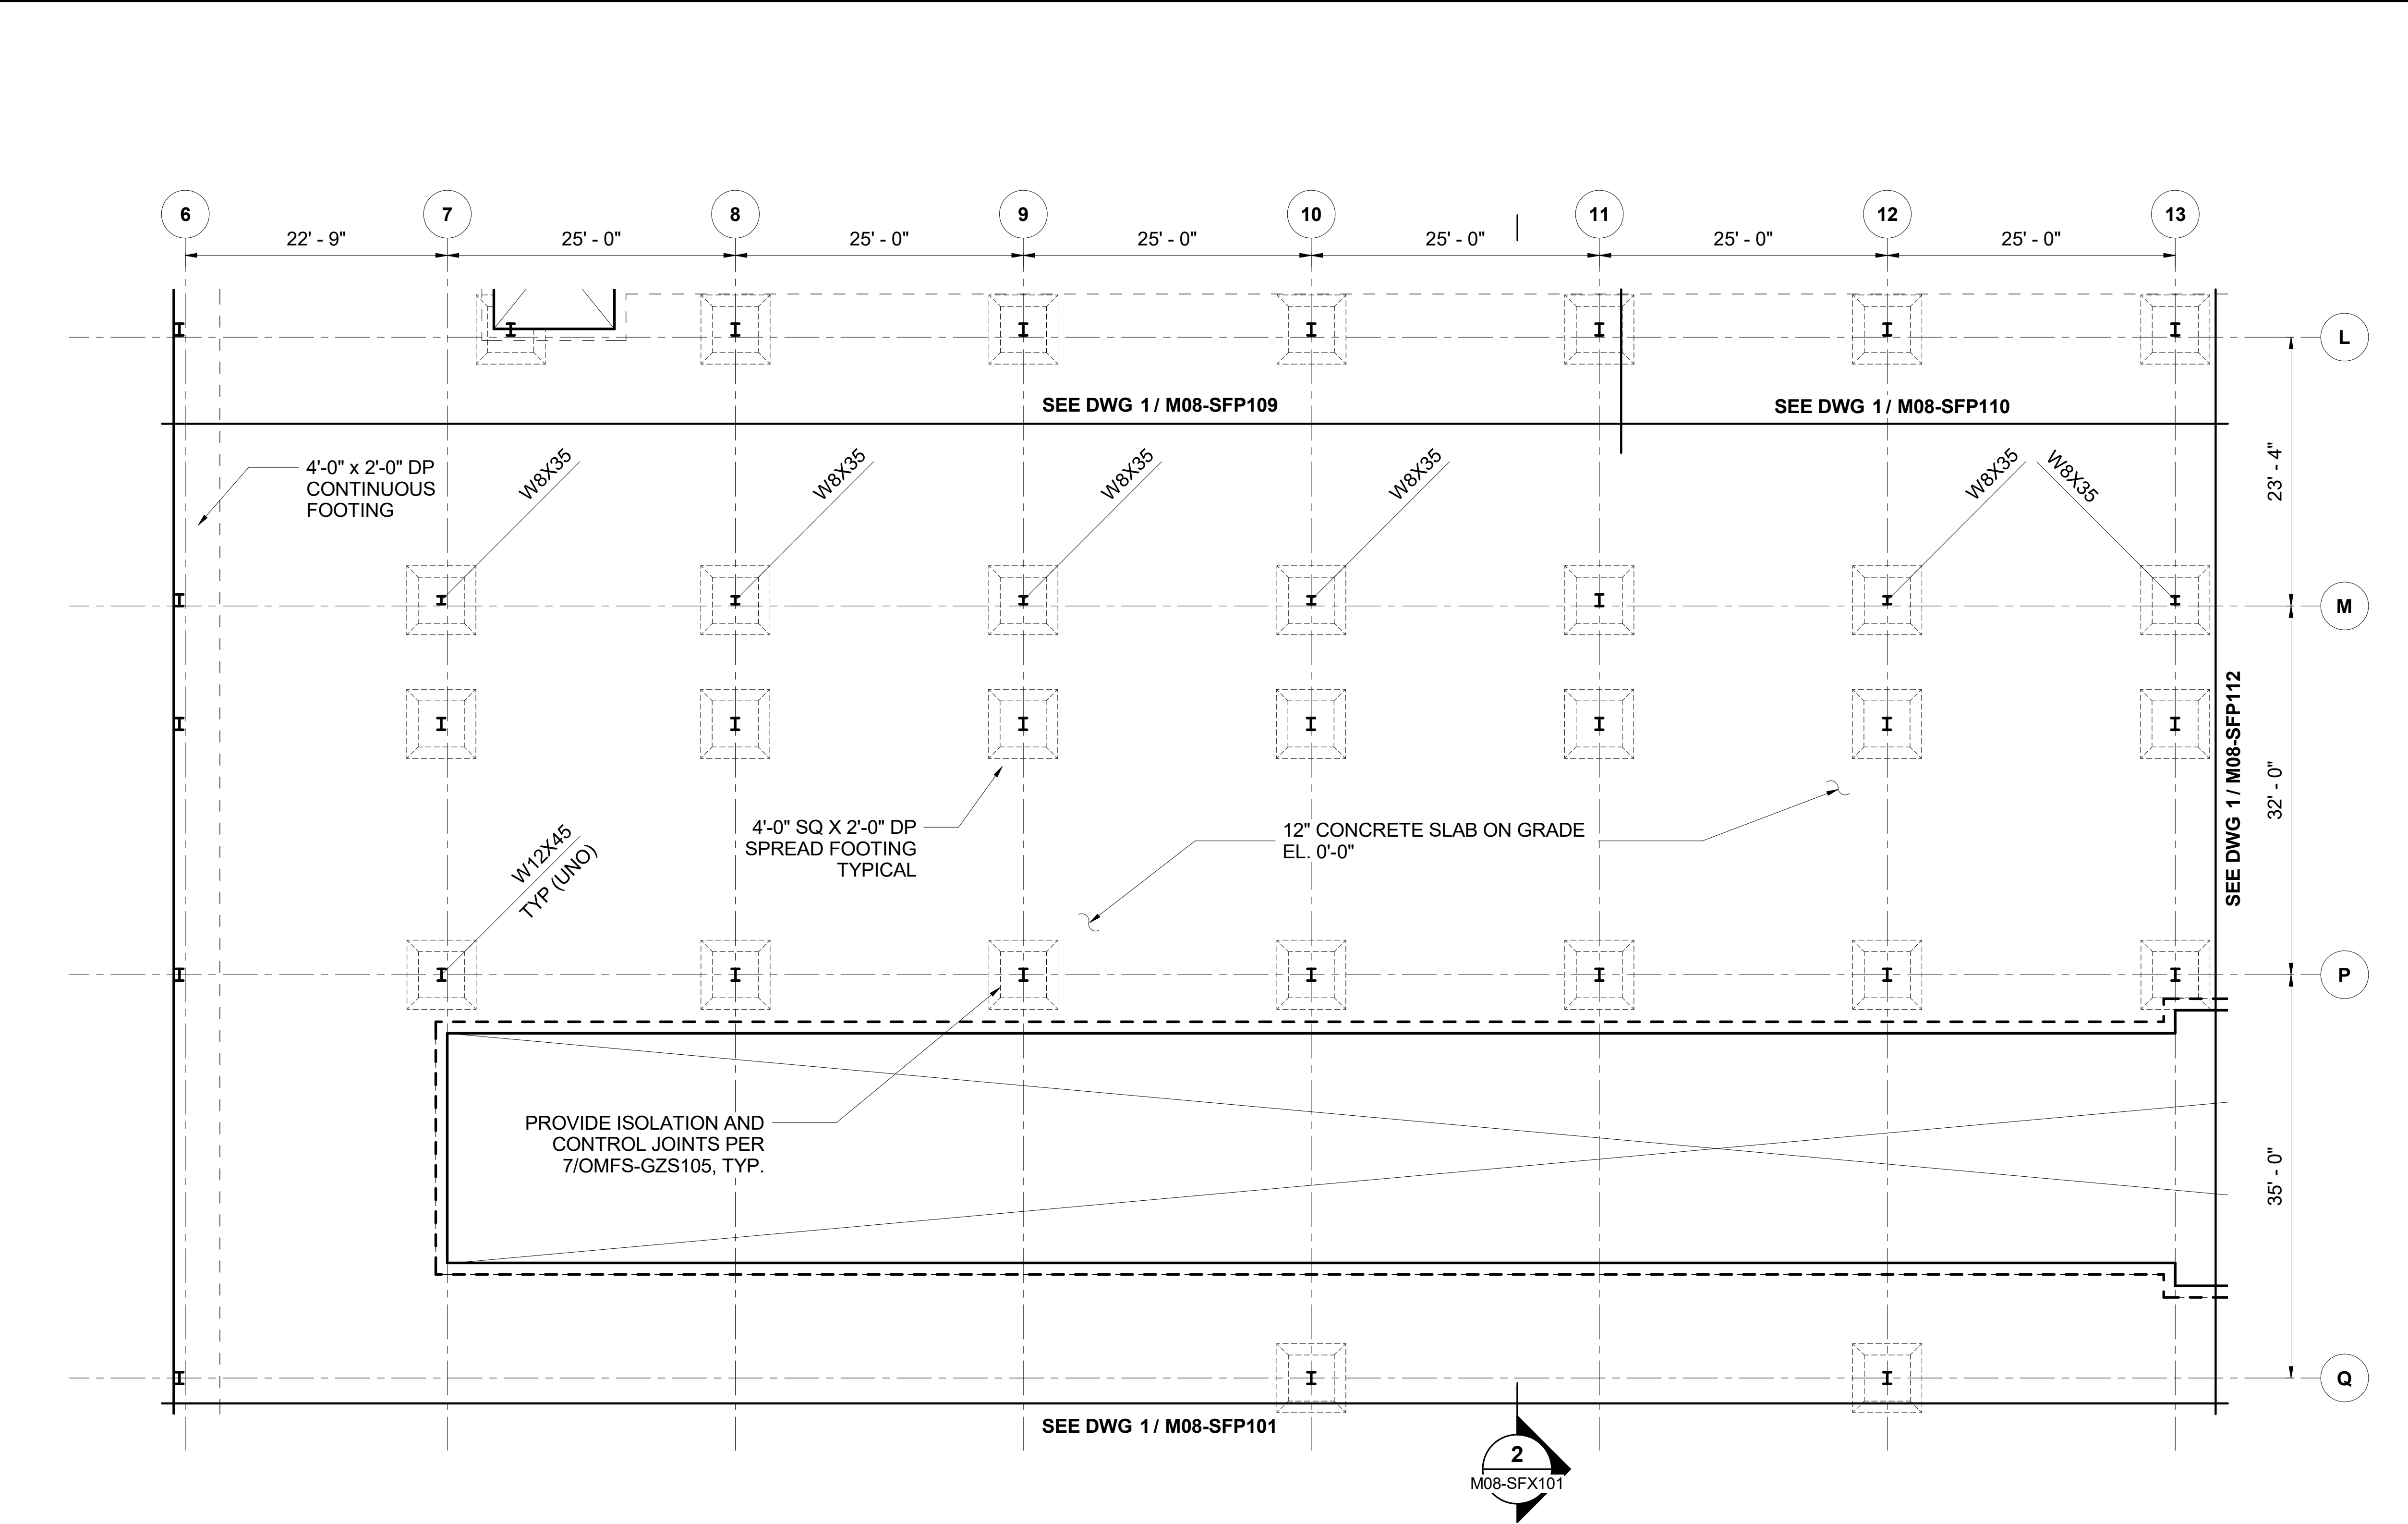

KEY PLAN - M08

8 4 0 8 16
SCALE IN FEET

Refer to the plan set COVER drawing for disclaimers regarding this drawing.


NOT FOR CONSTRUCTION

M08 - LEVEL 1J - ENLARGED PLAN EL. 0' - 0"

REFERENCE CONCEPT DRAWINGS					
No.	DATE	DSN	CHK	APP	REVISION

AHJ:					PACKAGE #									
DESIGNED BY: DOUG PRINDLE	PRELIMINARY				LINE IS 1" AT FULL SCALE			SCALE: 1/8" = 1'-0"		SOUND TRANSIT PRELIMINARY ENGINEERING PLANS OPERATIONS & MAINTENANCE FACILITY SOUTH M08 - STRUCTURE OMF ENLARGED PLANS - LEVEL 1	DRAWING No.: M08-SFP111			
DRAWN BY: DARRELL CEBALLOS						FILENAME: OMFS-M08-S-v2022.rvt		CONTRACT No.: AE0030-17			FACILITY ID: M08			
CHECKED BY: ANDY FORTNER						DATE:		DATE:			SHEET No:		REV:	
APPROVED BY: P. LOPEZ-HILFIKER						SUBMITTED BY: PABLO LOPEZ-HILFIKER		DATE: 02/27/2024			REVIEWED BY:			

2/26/2024 12:21:58 PM
Autodesk Docs\\J10339162_TDLLE - OMFS Phase III_ 2021\\OMFS-M08-S-v2022.rvt

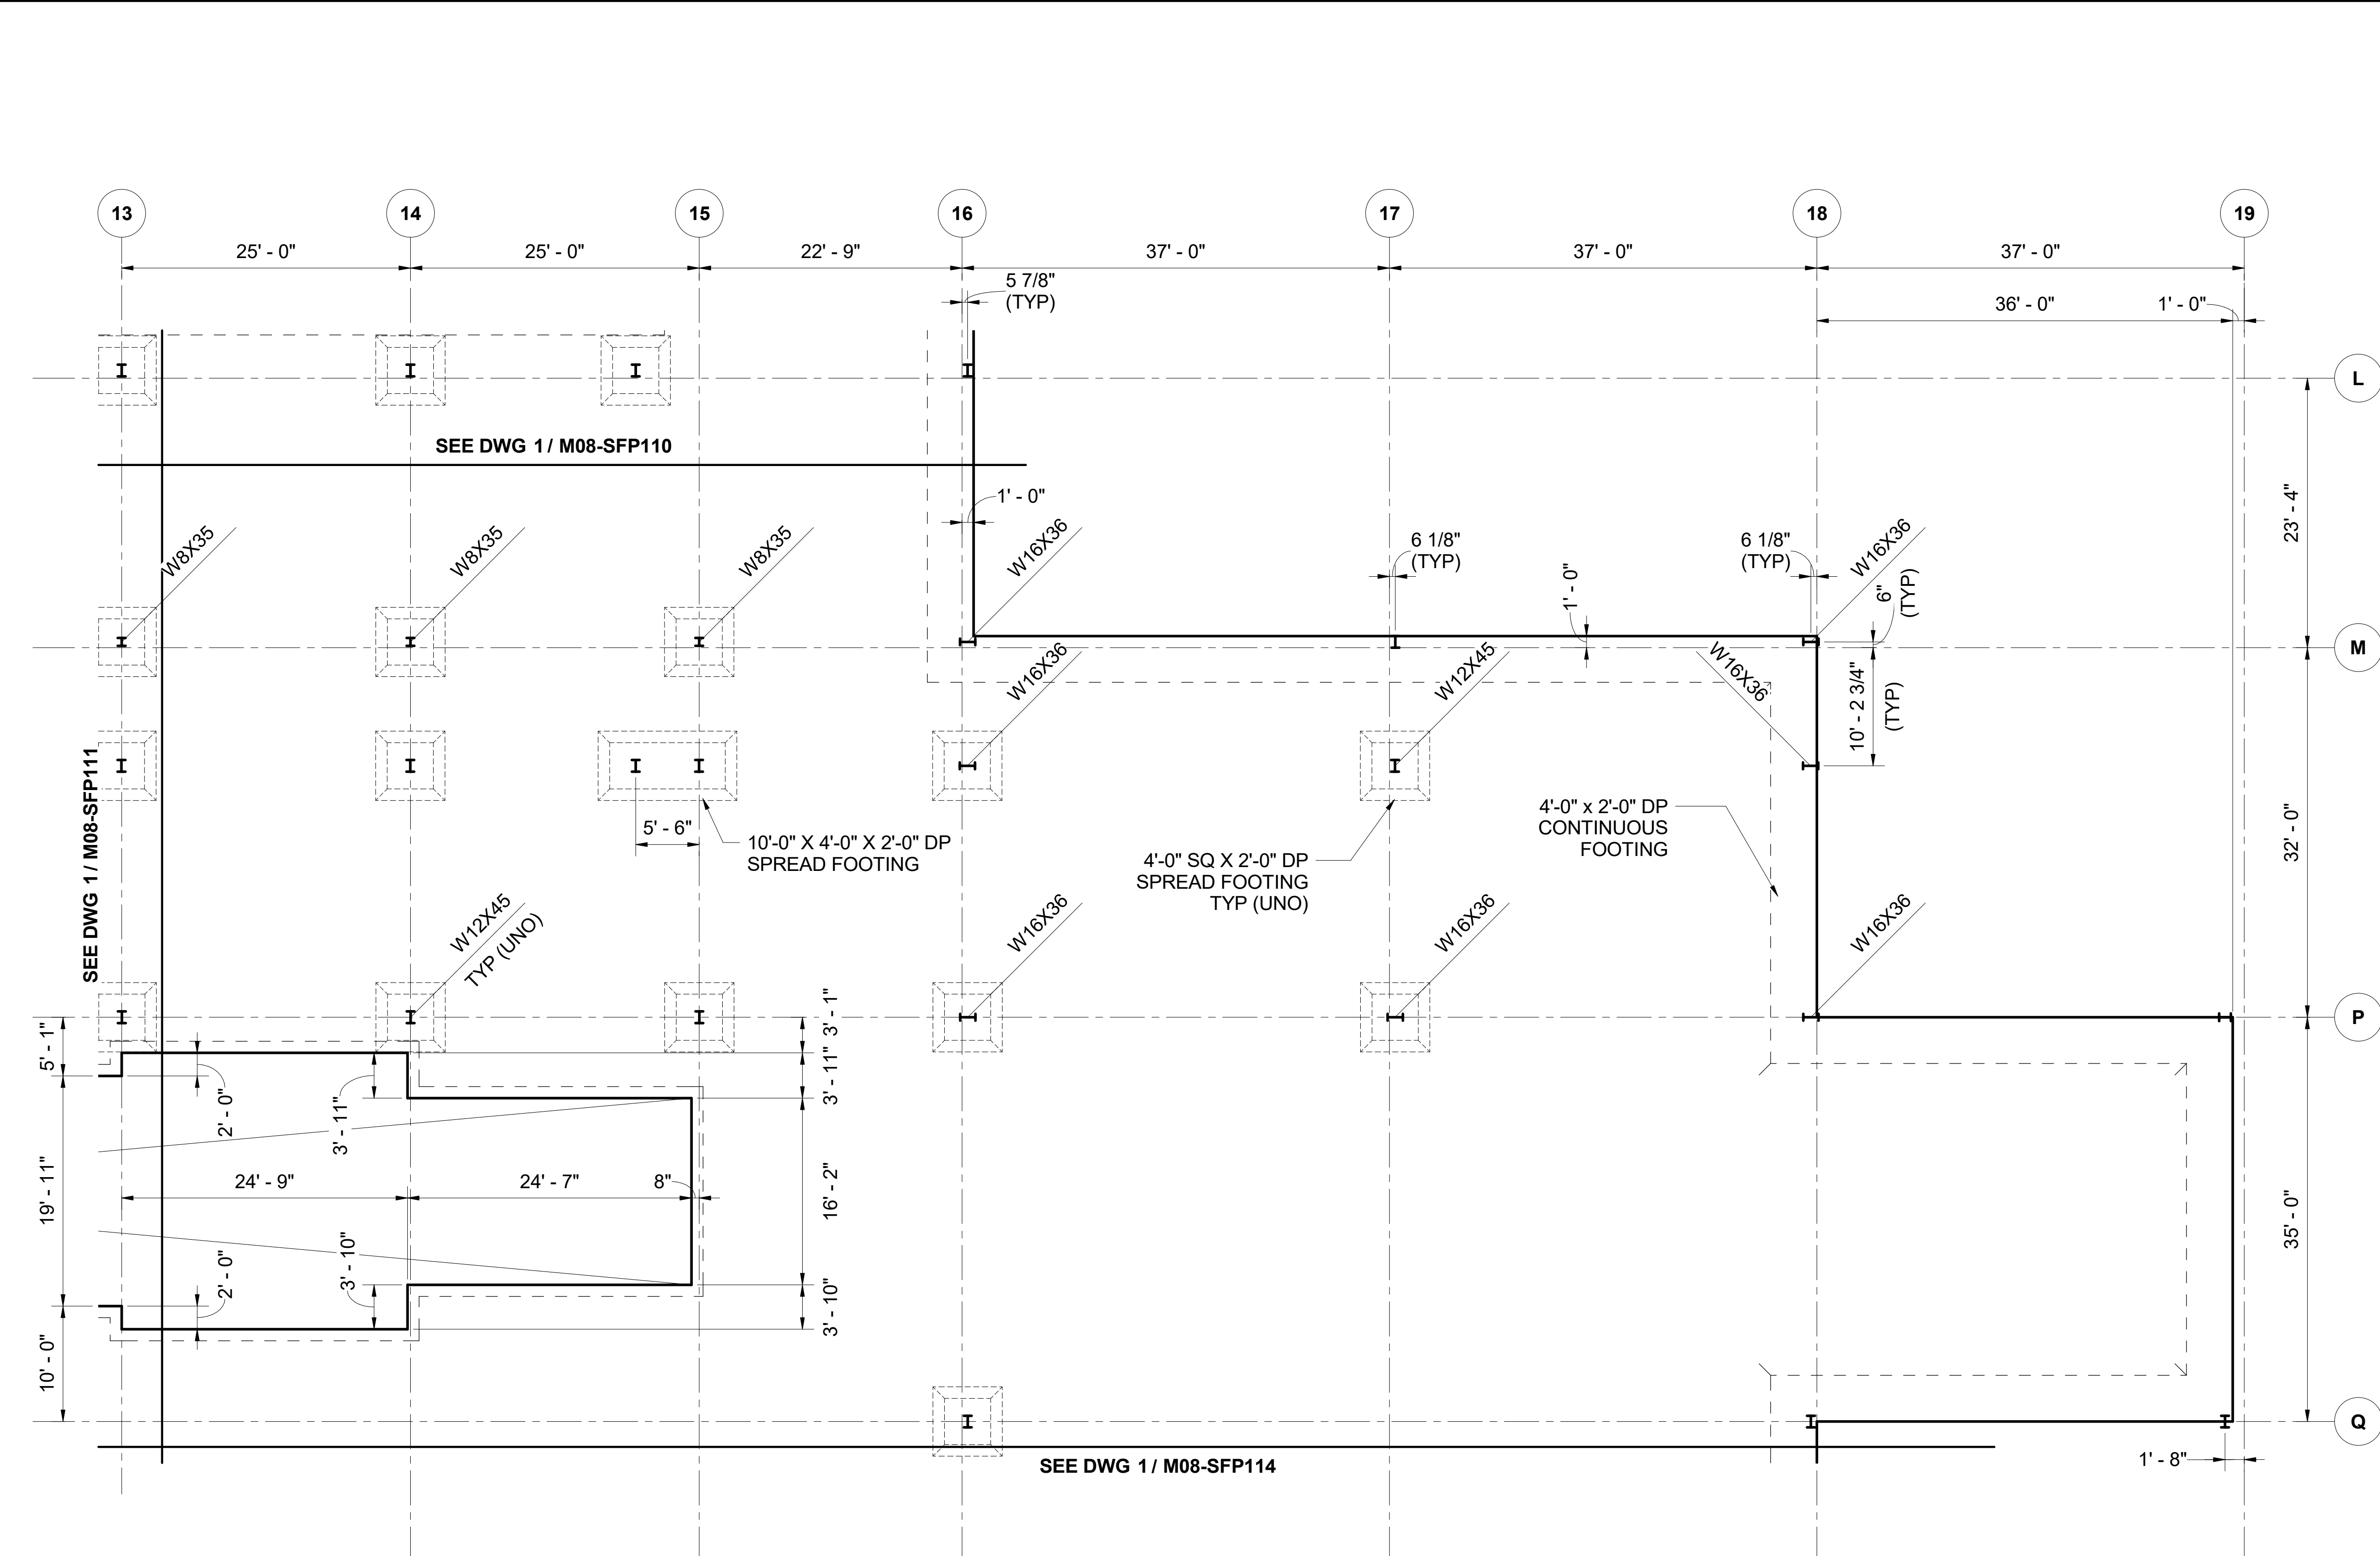

KEY PLAN - M08

SCALE IN FEET

NOT FOR CONSTRUCTION

Refer to the plan set COVER drawing for disclaimers regarding this drawing.

M08 - LEVEL 1K - ENLARGED PLAN EL. 0' - 0"


1

SCALE: 1/8" = 1'-0"

REFERENCE CONCEPT DRAWINGS

No.	DATE	DSN	CHK	APP	REVISION

AHJ:					PACKAGE #					
DESIGNED BY: DOUG PRINDLE	PRELIMINARY			LINE IS 1" AT FULL SCALE		SCALE: 1/8" = 1'-0"	SOUND TRANSIT PRELIMINARY ENGINEERING PLANS OPERATIONS & MAINTENANCE FACILITY SOUTH M08 - STRUCTURE OMF ENLARGED PLANS - LEVEL 1		DRAWING No.: M08-SFP112	
FILENAME: OMFS-M08-S-v2022.rvt						FACILITY ID: M08				
CONTRACT No.: AE0030-17						SHEET No:				
DATE:						REV:				
CHECKED BY: ANDY FORTNER										
APPROVED BY: P. LOPEZ-HILFIKER										

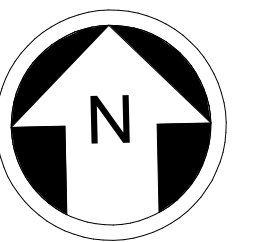

REFERENCE CONCEPT DRAWINGS

No.	DATE	DSN	CHK	APP	REVISION

DESIGNED BY:	DOUG PRINDLE
DRAWN BY:	DARRELL CEBALLOS
CHECKED BY:	ANDY FORTNER
APPROVED BY:	P. LOPEZ-HILFIKER

PRELIMINARY



REVIEWED BY:




SOUNDTRANSIT



SCALE:	1/8" = 1'-0"
FILENAME:	OMFS-M08-S-v2022.rvt
CONTRACT No.:	AE0030-17
DATE:	

DRAWING No.:
M08-SFP113
FACILITY ID:
M08
SHEET No: REV:

2/26/2024 12:22:00 PM
Autodesk Docs\\f0339162_TDLE - OMFS Phase III_ 2021\\OMFS-M08-S-v2022.rvt

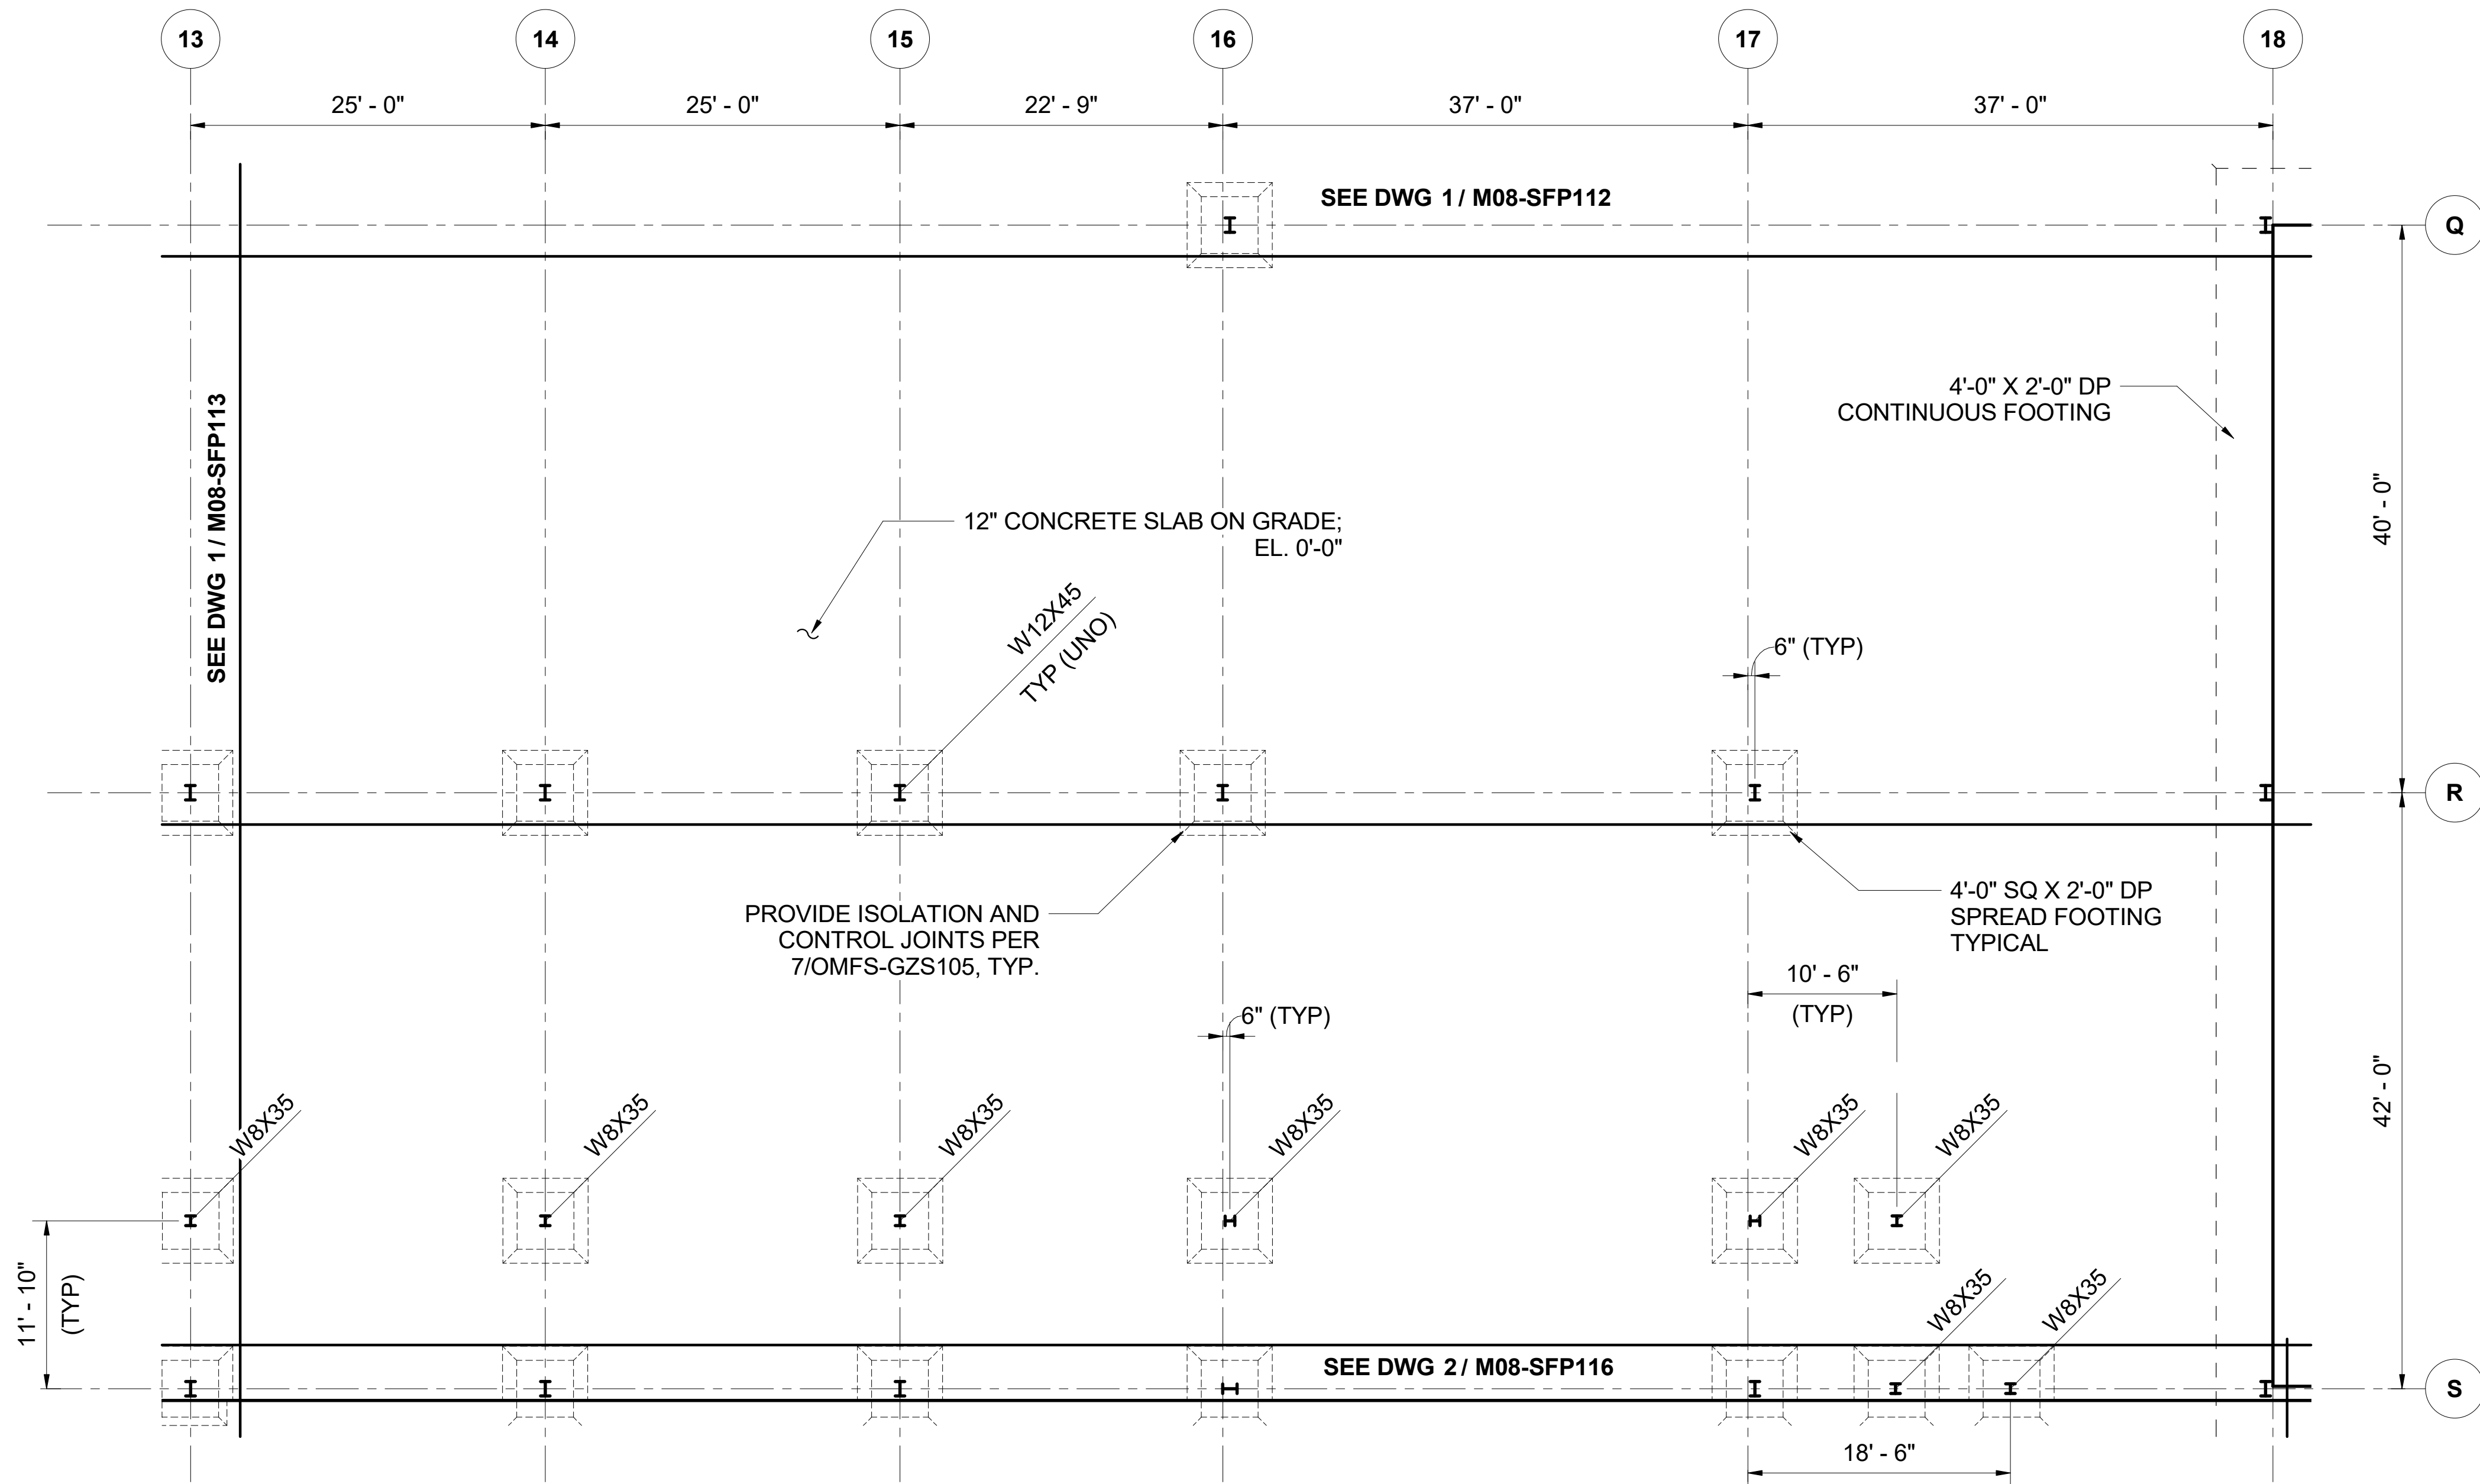

KEY PLAN - M08

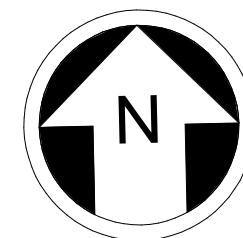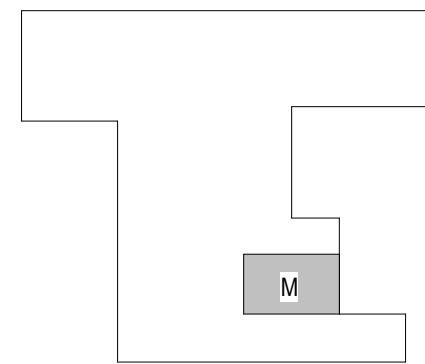

NOT FOR
CONSTRUCTION

Refer to the plan set COVER drawing
for disclaimers regarding this drawing.

M08 - LEVEL 1M - ENLARGED PLAN EL. 0' - 0"

1

SCALE: 1/8" = 1'-0"

REFERENCE CONCEPT DRAWINGS

No.	DATE	DSN	CHK	APP	REVISION

AHJ:

DESIGNED BY:
DOUG PRINDLE
DRAWN BY:
DARRELL CEBALLOS
CHECKED BY:
ANDY FORTNER
APPROVED BY:
P. LOPEZ-HILFIKER

PRELIMINARY



SUBMITTED BY:
PABLO LOPEZ-HILFIKER

DATE:
02/27/2024

REVIEWED BY:

PACKAGE



DATE:


SCALE:
1/8" = 1'-0"
FILENAME:
OMFS-M08-S-v2022.rvt
CONTRACT No.:
AE0030-17
DATE:

SOUND TRANSIT
PRELIMINARY ENGINEERING PLANS
OPERATIONS & MAINTENANCE FACILITY SOUTH

M08 - STRUCTURE
OMF ENLARGED PLANS - LEVEL 1

DRAWING No.:
M08-SFP114
FACILITY ID:
M08
SHEET No: REV:

2/26/2024 12:22:00 PM
Autodesk Docs\\f0339162_TDLE - OMFS Phase III_ 2021\\OMFS-M08-S-v2022.rvt

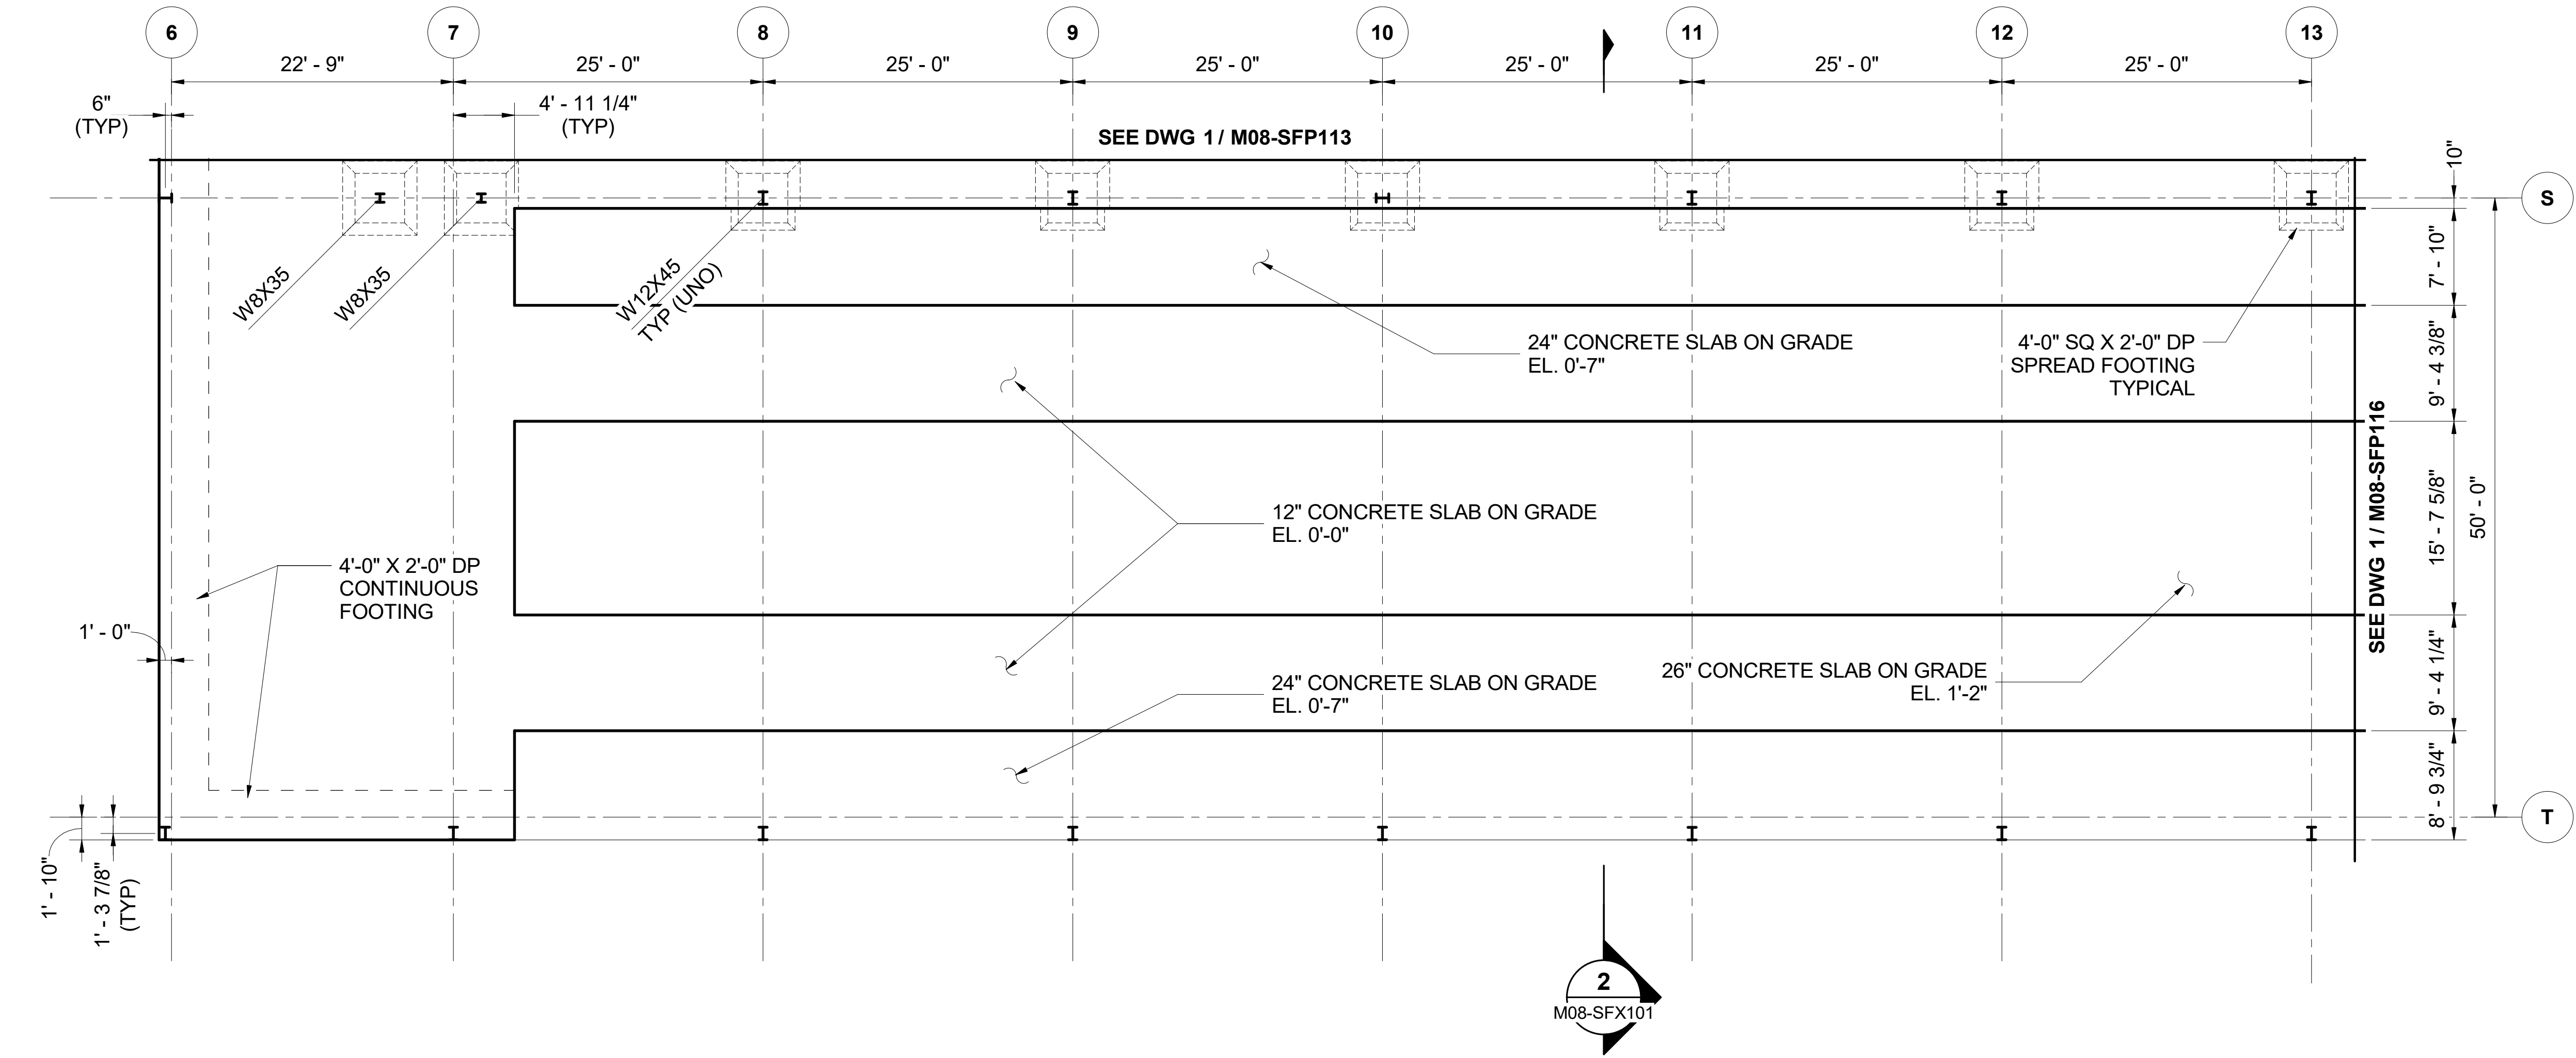

M08 - LEVEL 1N - ENLARGED PLAN EL. 0' - 0" 1



SCALE: 1/8" = 1'-0"

REFERENCE CONCEPT DRAWINGS

No.	DATE	DSN	CHK	APP	REVISION

AHJ:				PACKAGE #						
DESIGNED BY: DOUG PRINDLE	PRELIMINARY			LINE IS 1" AT FULL SCALE			SOUND TRANSIT PRELIMINARY ENGINEERING PLANS OPERATIONS & MAINTENANCE FACILITY SOUTH M08 - STRUCTURE OMF ENLARGED PLANS - LEVEL 1		DRAWING No.: M08-SFP115	
DRAWN BY: DARRELL CEBALLOS					FILENAME: OMFS-M08-S-v2022.rvt					
CHECKED BY: ANDY FORTNER					CONTRACT No.: AE0030-17					
APPROVED BY: P. LOPEZ-HILFIKER					DATE:					
SUBMITTED BY: PABLO LOPEZ-HILFIKER		DATE: 02/27/2024	REVIEWED BY:		DATE:					


KEY PLAN - M08

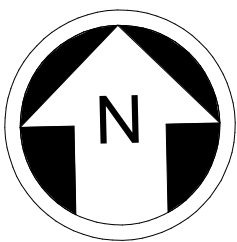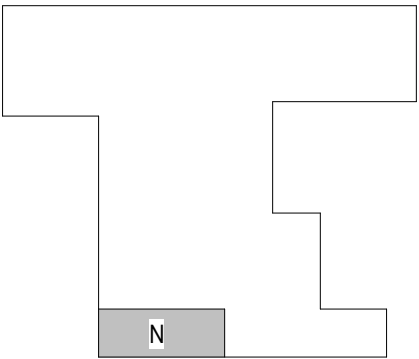

Refer to the plan set COVER drawing for disclaimers regarding this drawing.


NOT FOR CONSTRUCTION

2/26/2024 12:22:01 PM
Autodesk Docs\\f0339162_TDLLE - OMFS Phase III_ 2021\\OMFS-M08-S-v2022.rvt

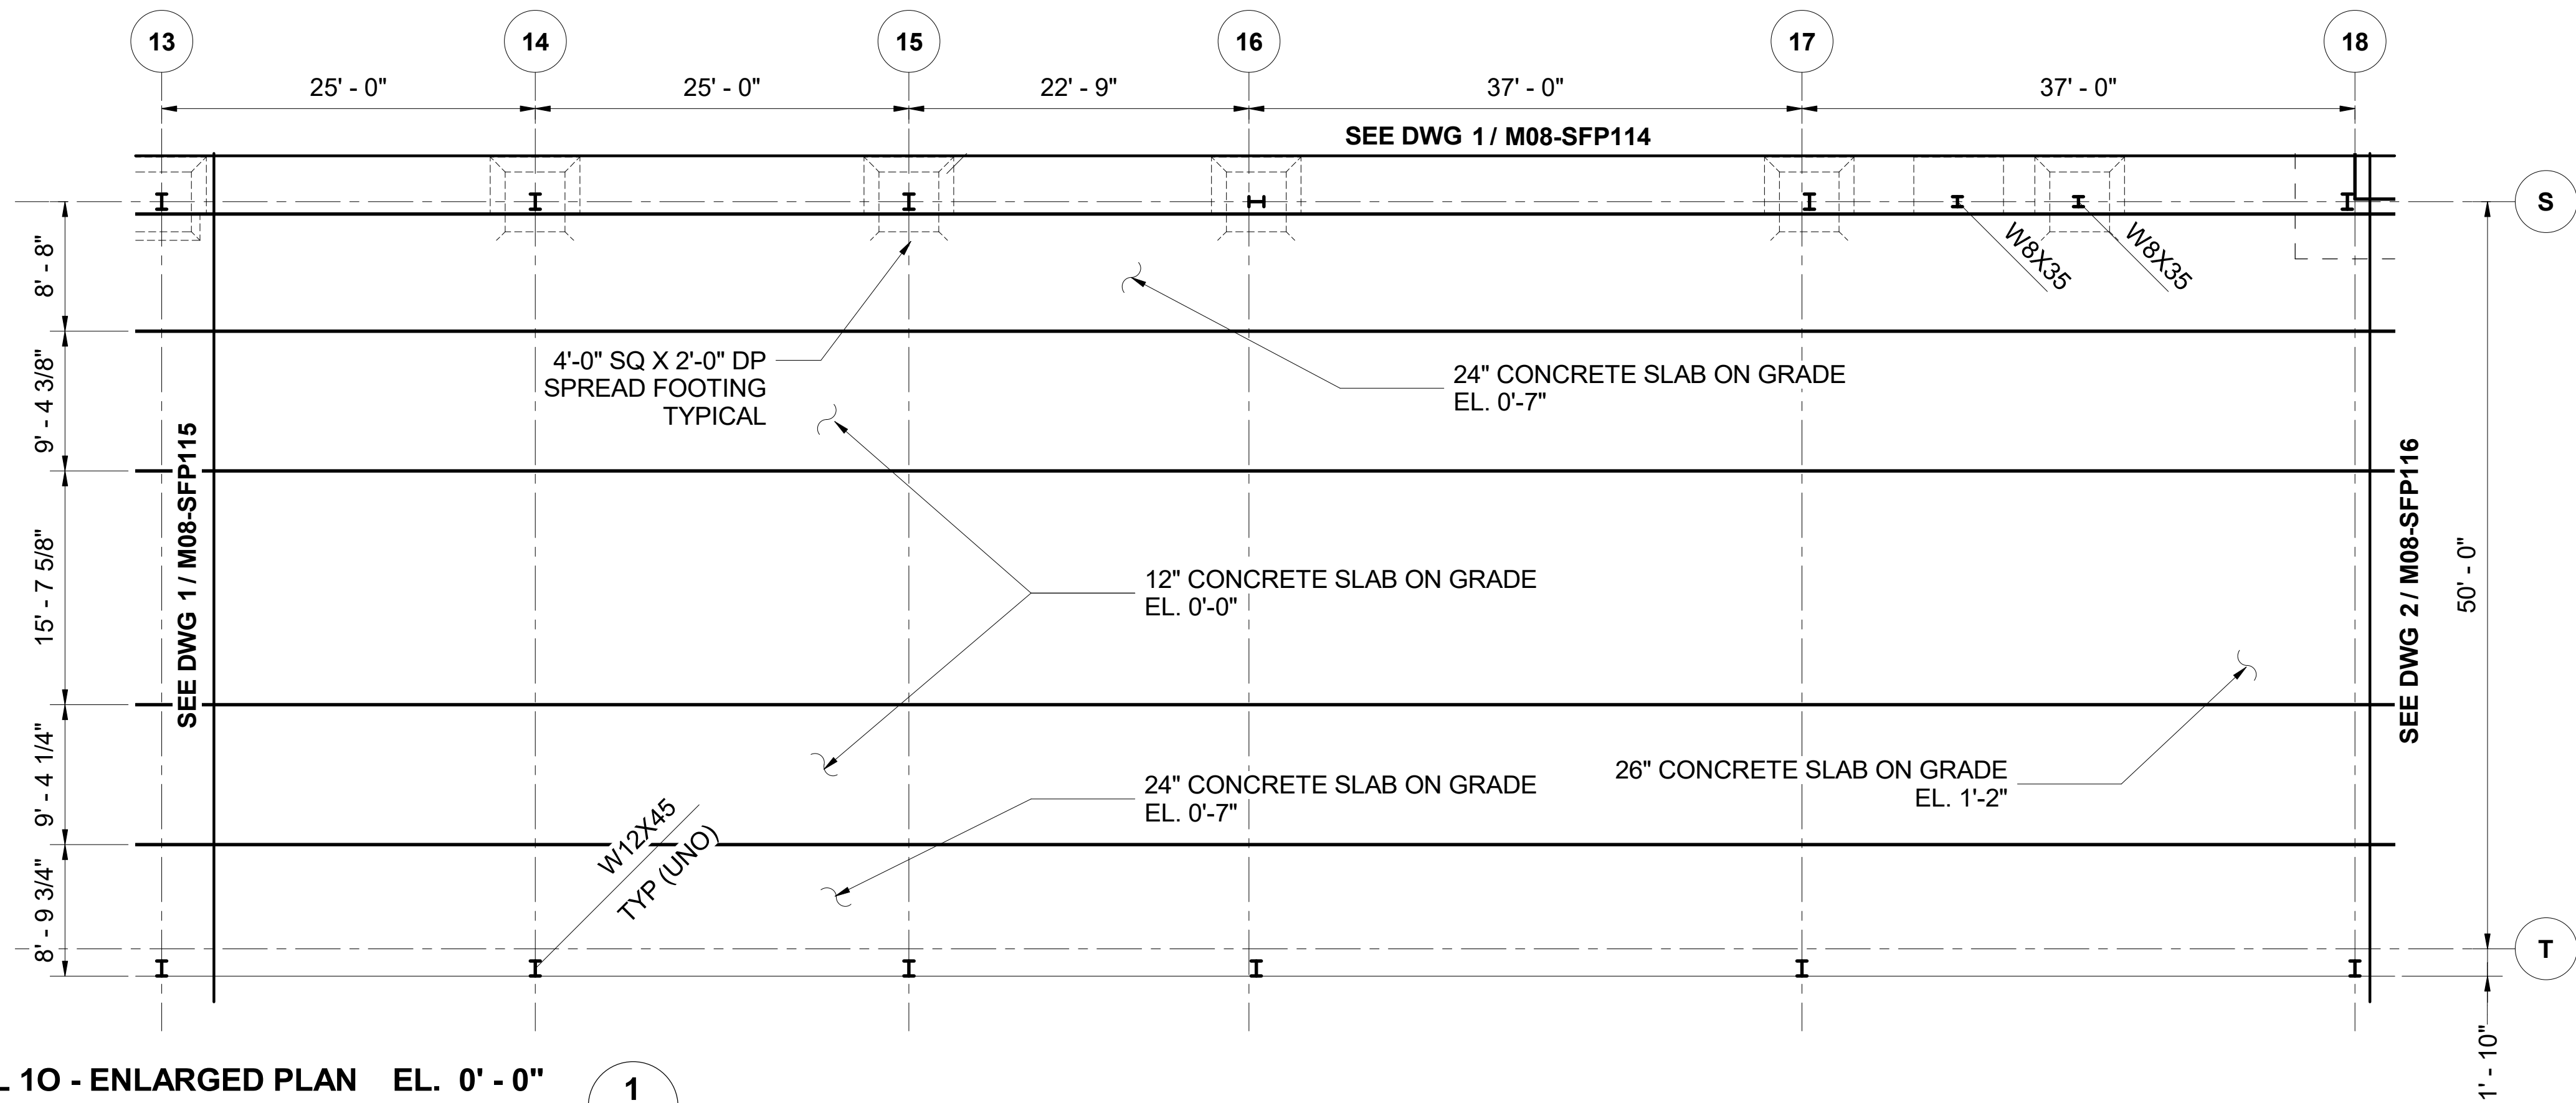

M08 - LEVEL 10 - ENLARGED PLAN EL. 0' - 0"

SCALE: 1/8" = 1'-0"

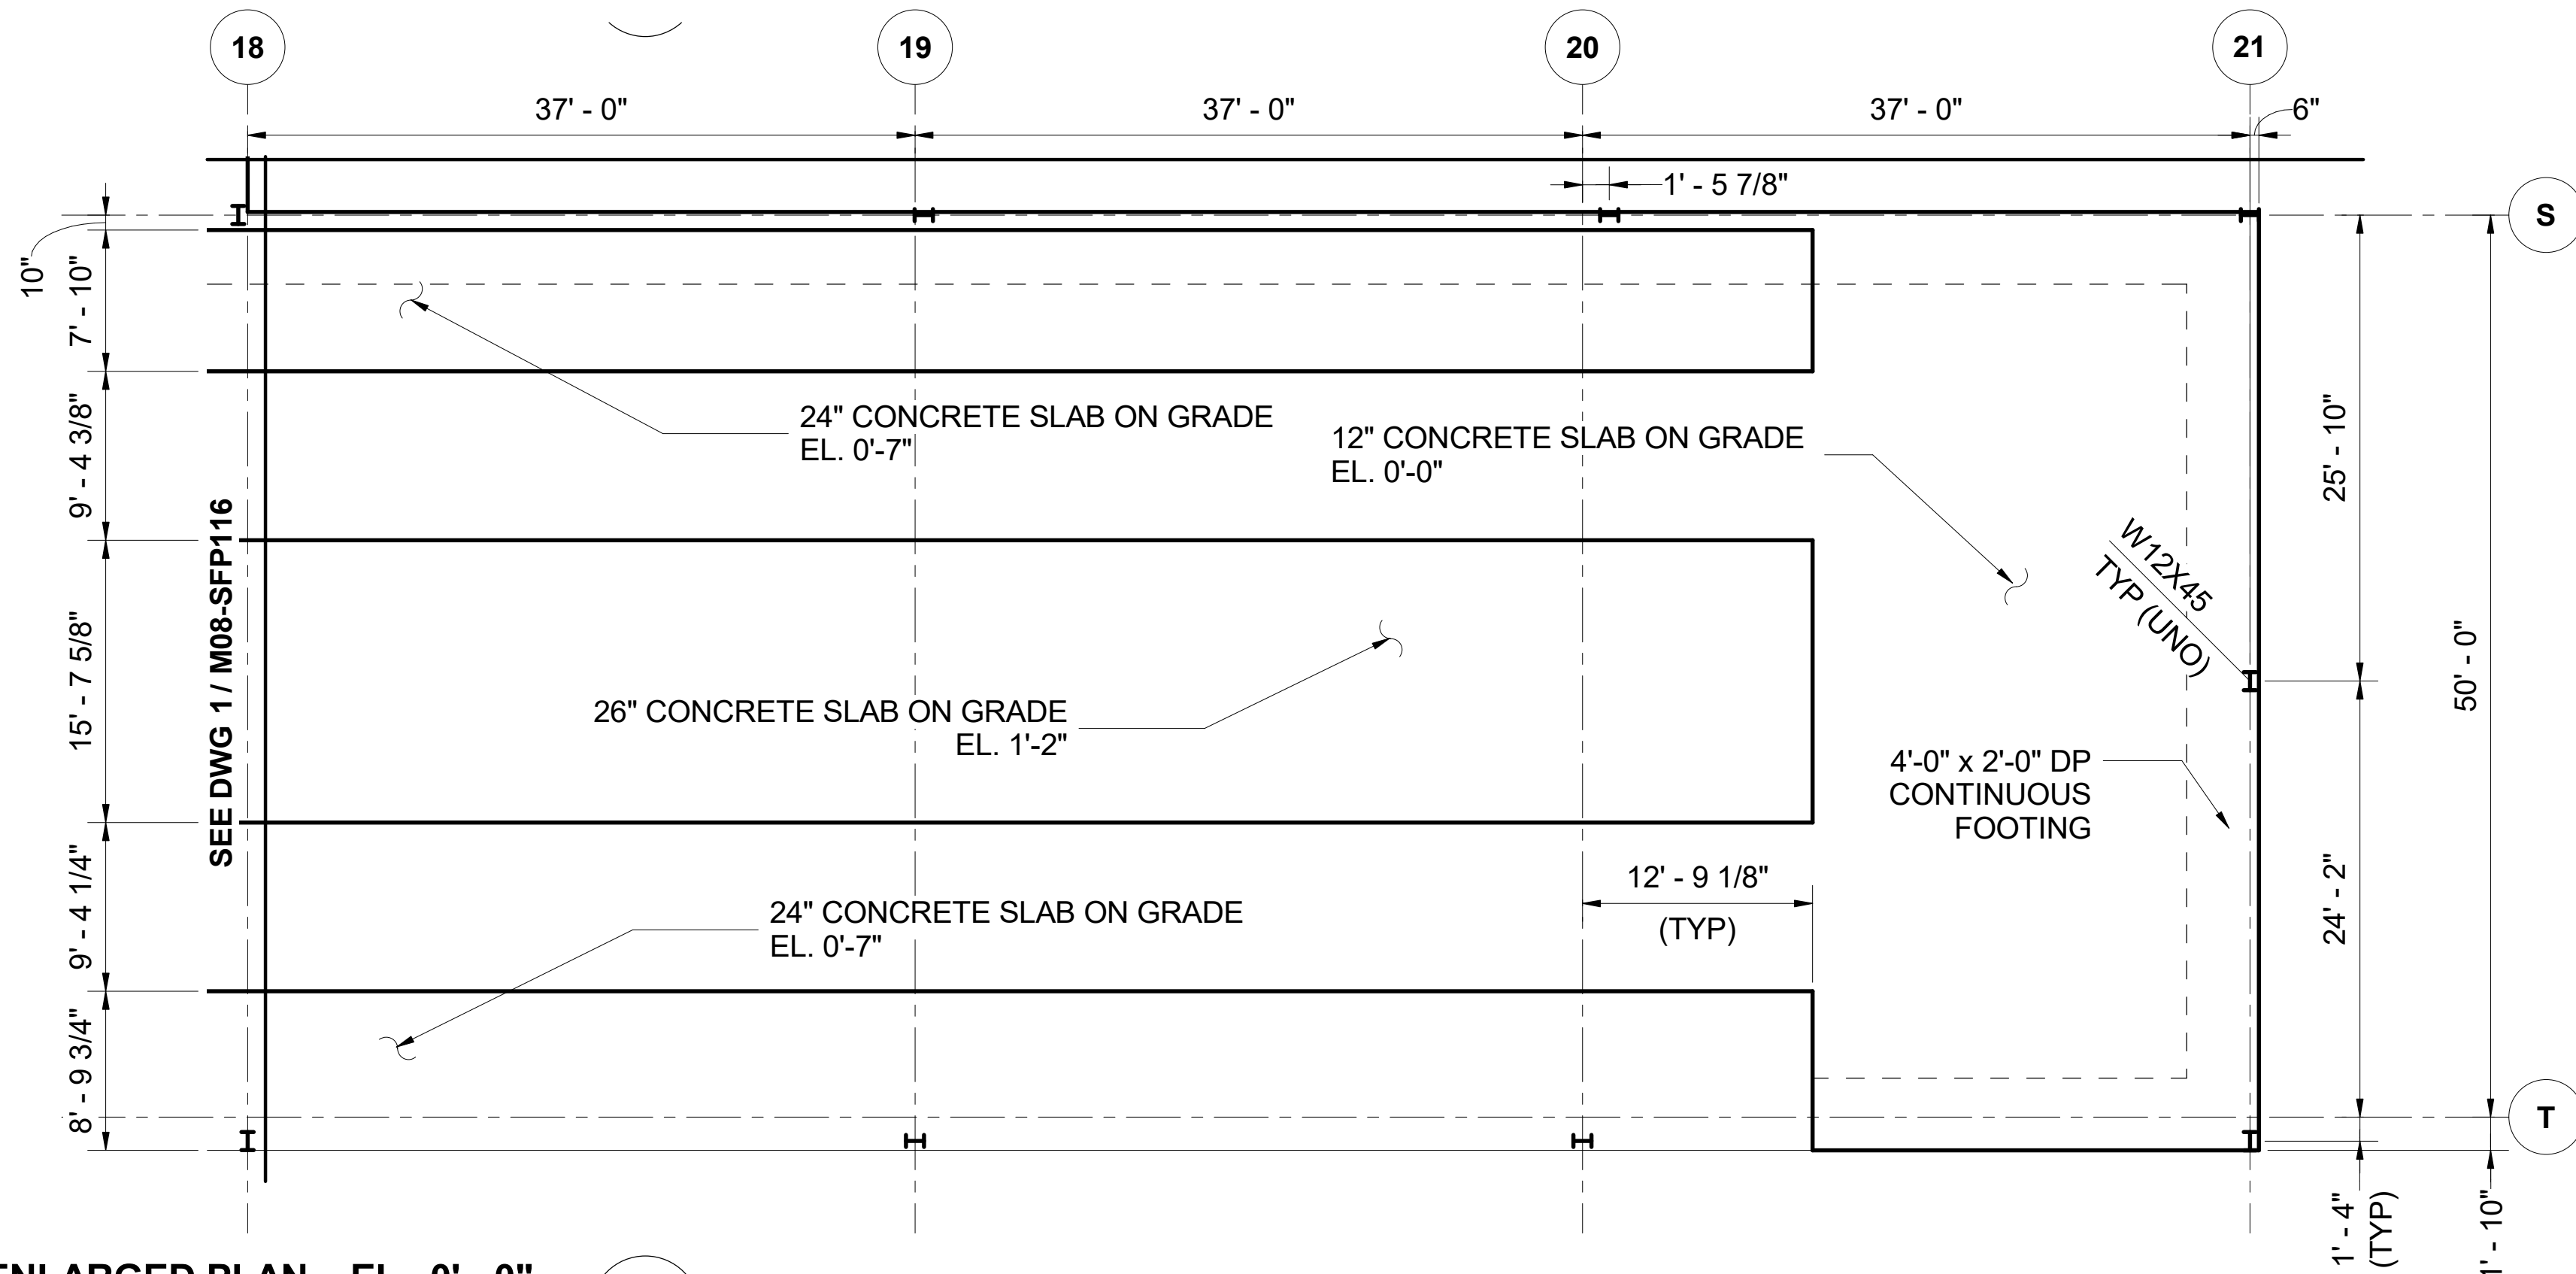

M08 - LEVEL 1P - ENLARGED PLAN EL. 0' - 0"

SCALE: 1/8" = 1'-0"

REFERENCE CONCEPT DRAWINGS

No.	DATE	DSN	CHK	APP	REVISION

AHJ:

DESIGNED BY:
DOUG PRINDLE
DRAWN BY:
DARRELL CEBALLOS
CHECKED BY:
ANDY FORTNER
APPROVED BY:
P. LOPEZ-HILFIKER

PRELIMINARY



SUBMITTED BY:
PABLO LOPEZ-HILFIKER

DATE:
02/27/2024

REVIEWED BY:

PACKAGE #



DATE:

SCALE:
1/8" = 1'-0"
FILENAME:
OMFS-M08-S-v2022.rvt
CONTRACT No.:
AE0030-17
DATE:



SOUND TRANSIT
PRELIMINARY ENGINEERING PLANS
OPERATIONS & MAINTENANCE FACILITY SOUTH

M08 - STRUCTURE
OMF ENLARGED PLANS - LEVEL 1

DRAWING No.:
M08-SFP116

FACILITY ID:
M08
SHEET No: REV:

KEY PLAN - M08

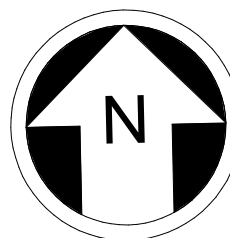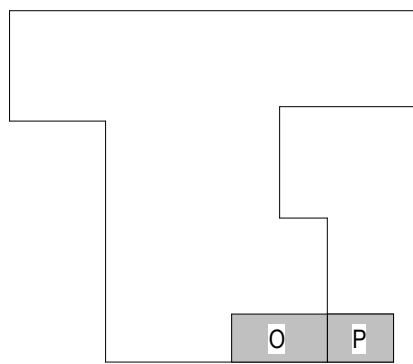


8 4 0 8 16
SCALE IN FEET

Refer to the plan set COVER drawing
for disclaimers regarding this drawing.


NOT FOR
CONSTRUCTION

2/26/2024 12:22:01 PM
Autodesk Docs\\f0339162_TDLE - OMFS Phase III_2021\\OMFS-M08-S-v2022.rvt

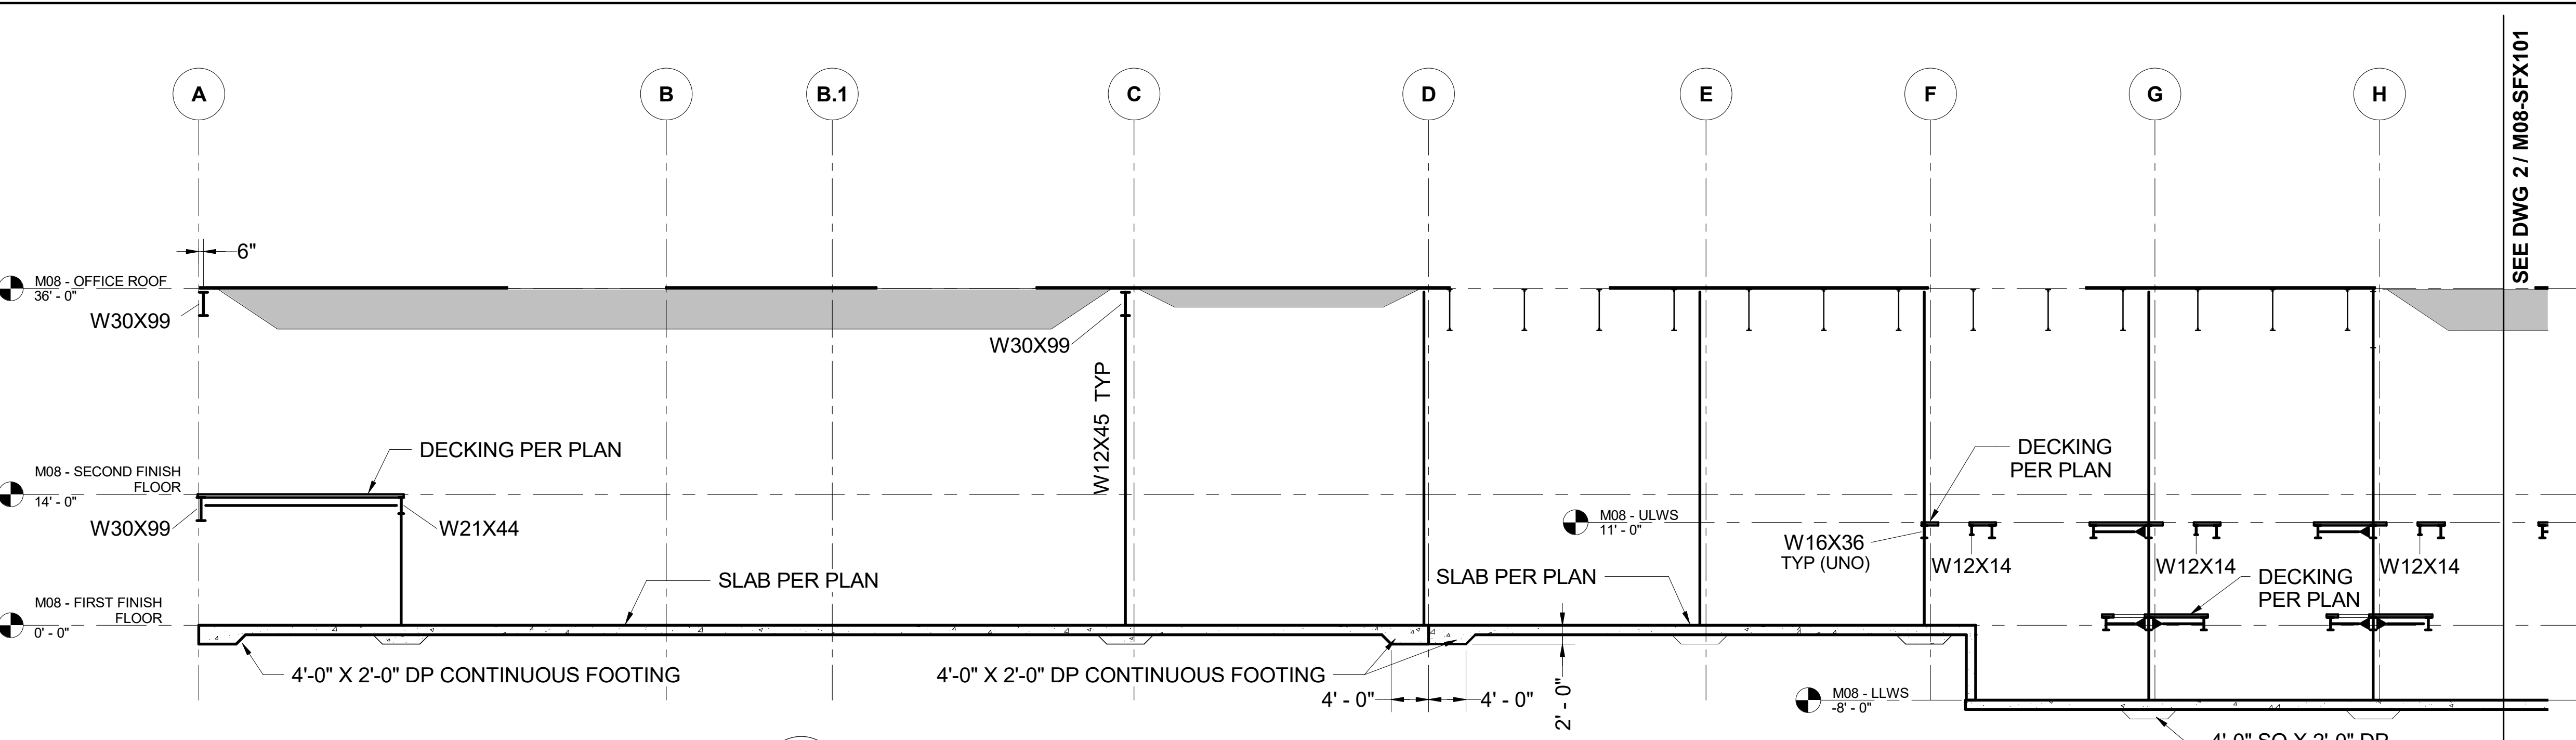

M08 - SECTION 01



SCALE: 3/32" = 1'-0"

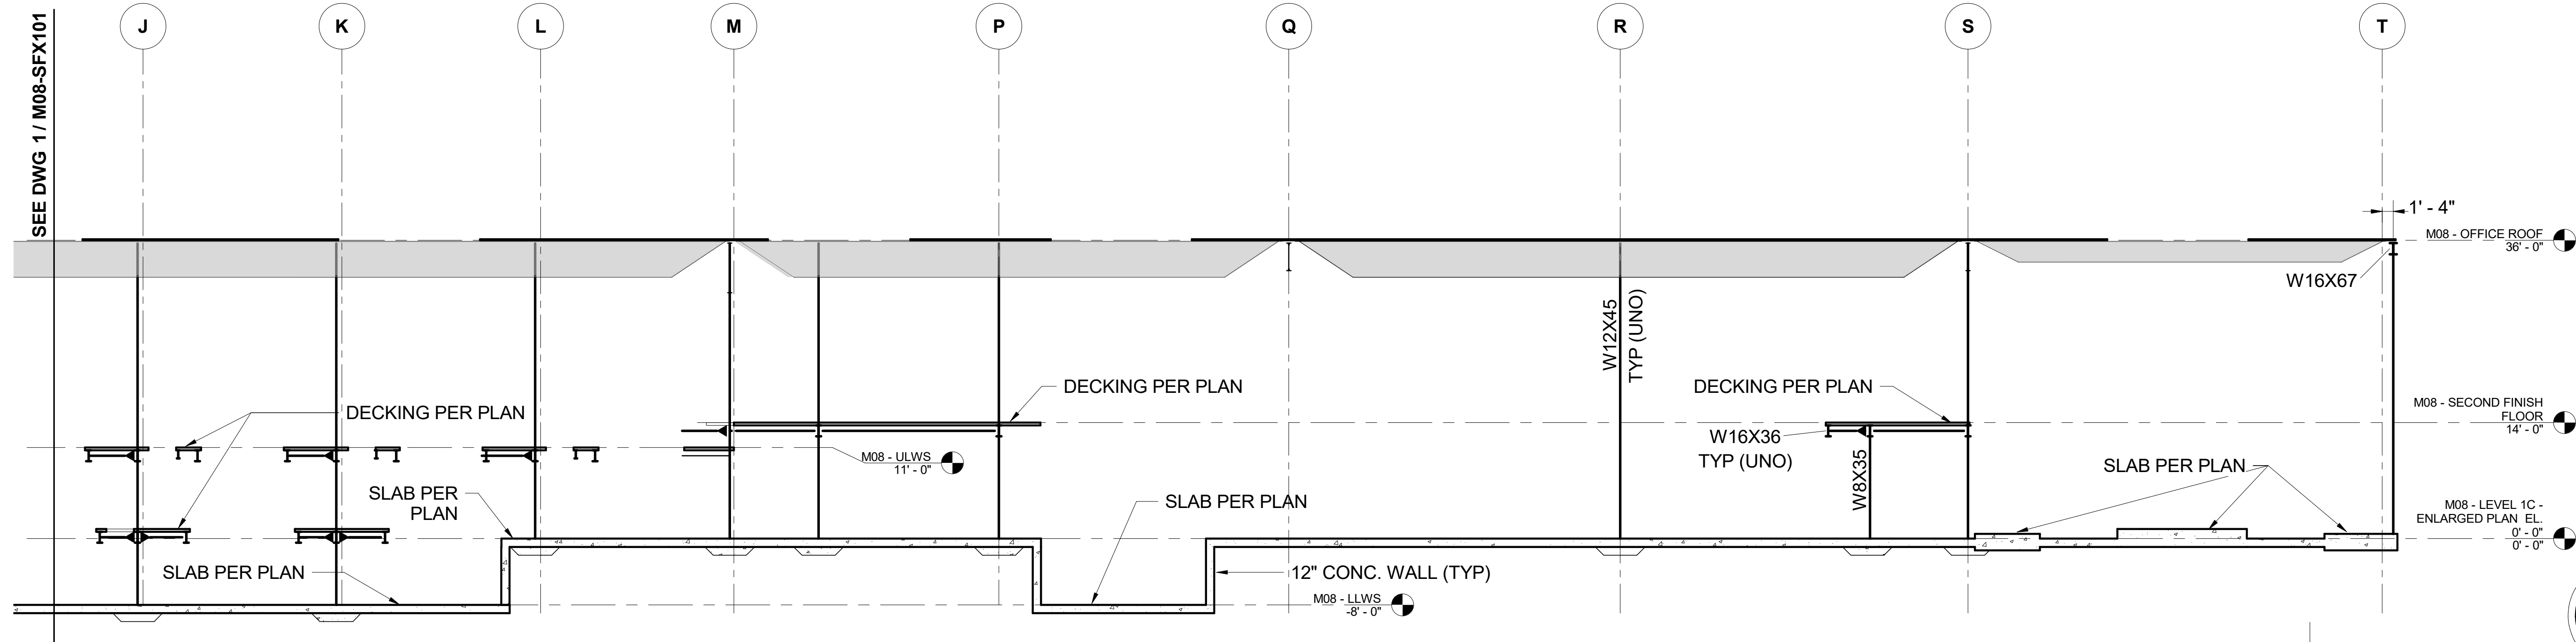

M08 - SECTION 02

SCALE: 3/32" = 1'-0"

KEY PLAN - M08

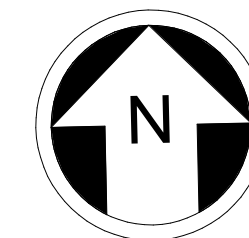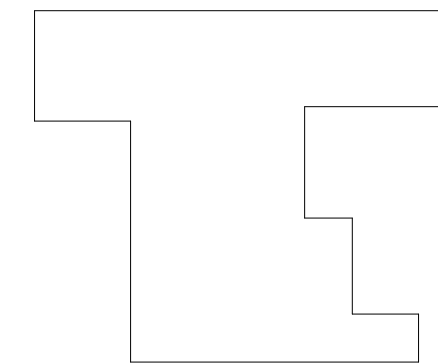


NOT FOR
CONSTRUCTION

REFERENCE CONCEPT DRAWINGS



No.	DATE	DSN	CHK	APP	REVISION

AHJ:					PACKAGE #				
DESIGNED BY: DOUG PRINDLE	PRELIMINARY				LINE IS 1" AT FULL SCALE		SCALE: 3/32" = 1'-0"	SOUND TRANSIT PRELIMINARY ENGINEERING PLANS OPERATIONS & MAINTENANCE FACILITY SOUTH M08 - STRUCTURE BUILDING SECTION	DRAWING No.: M08-SFX101
DRAWN BY: DARRELL CEBALLOS							FILENAME: OMFS-M08-S-v2022.rvt		FACILITY ID: M08
CHECKED BY: ANDY FORTNER							CONTRACT No.: AE0030-17		
APPROVED BY: P. LOPEZ-HILFIKER							DATE:		DATE:
SUBMITTED BY: PABLO LOPEZ-HILFIKER		DATE: 02/27/2024	REVIEWED BY:	DATE:					

2/26/2024 12:22:02 PM
Autodesk Docs\\f0339162_TDLE - OMFS Phase III_ 2021\\OMFS-M08-S-v2022.rvt

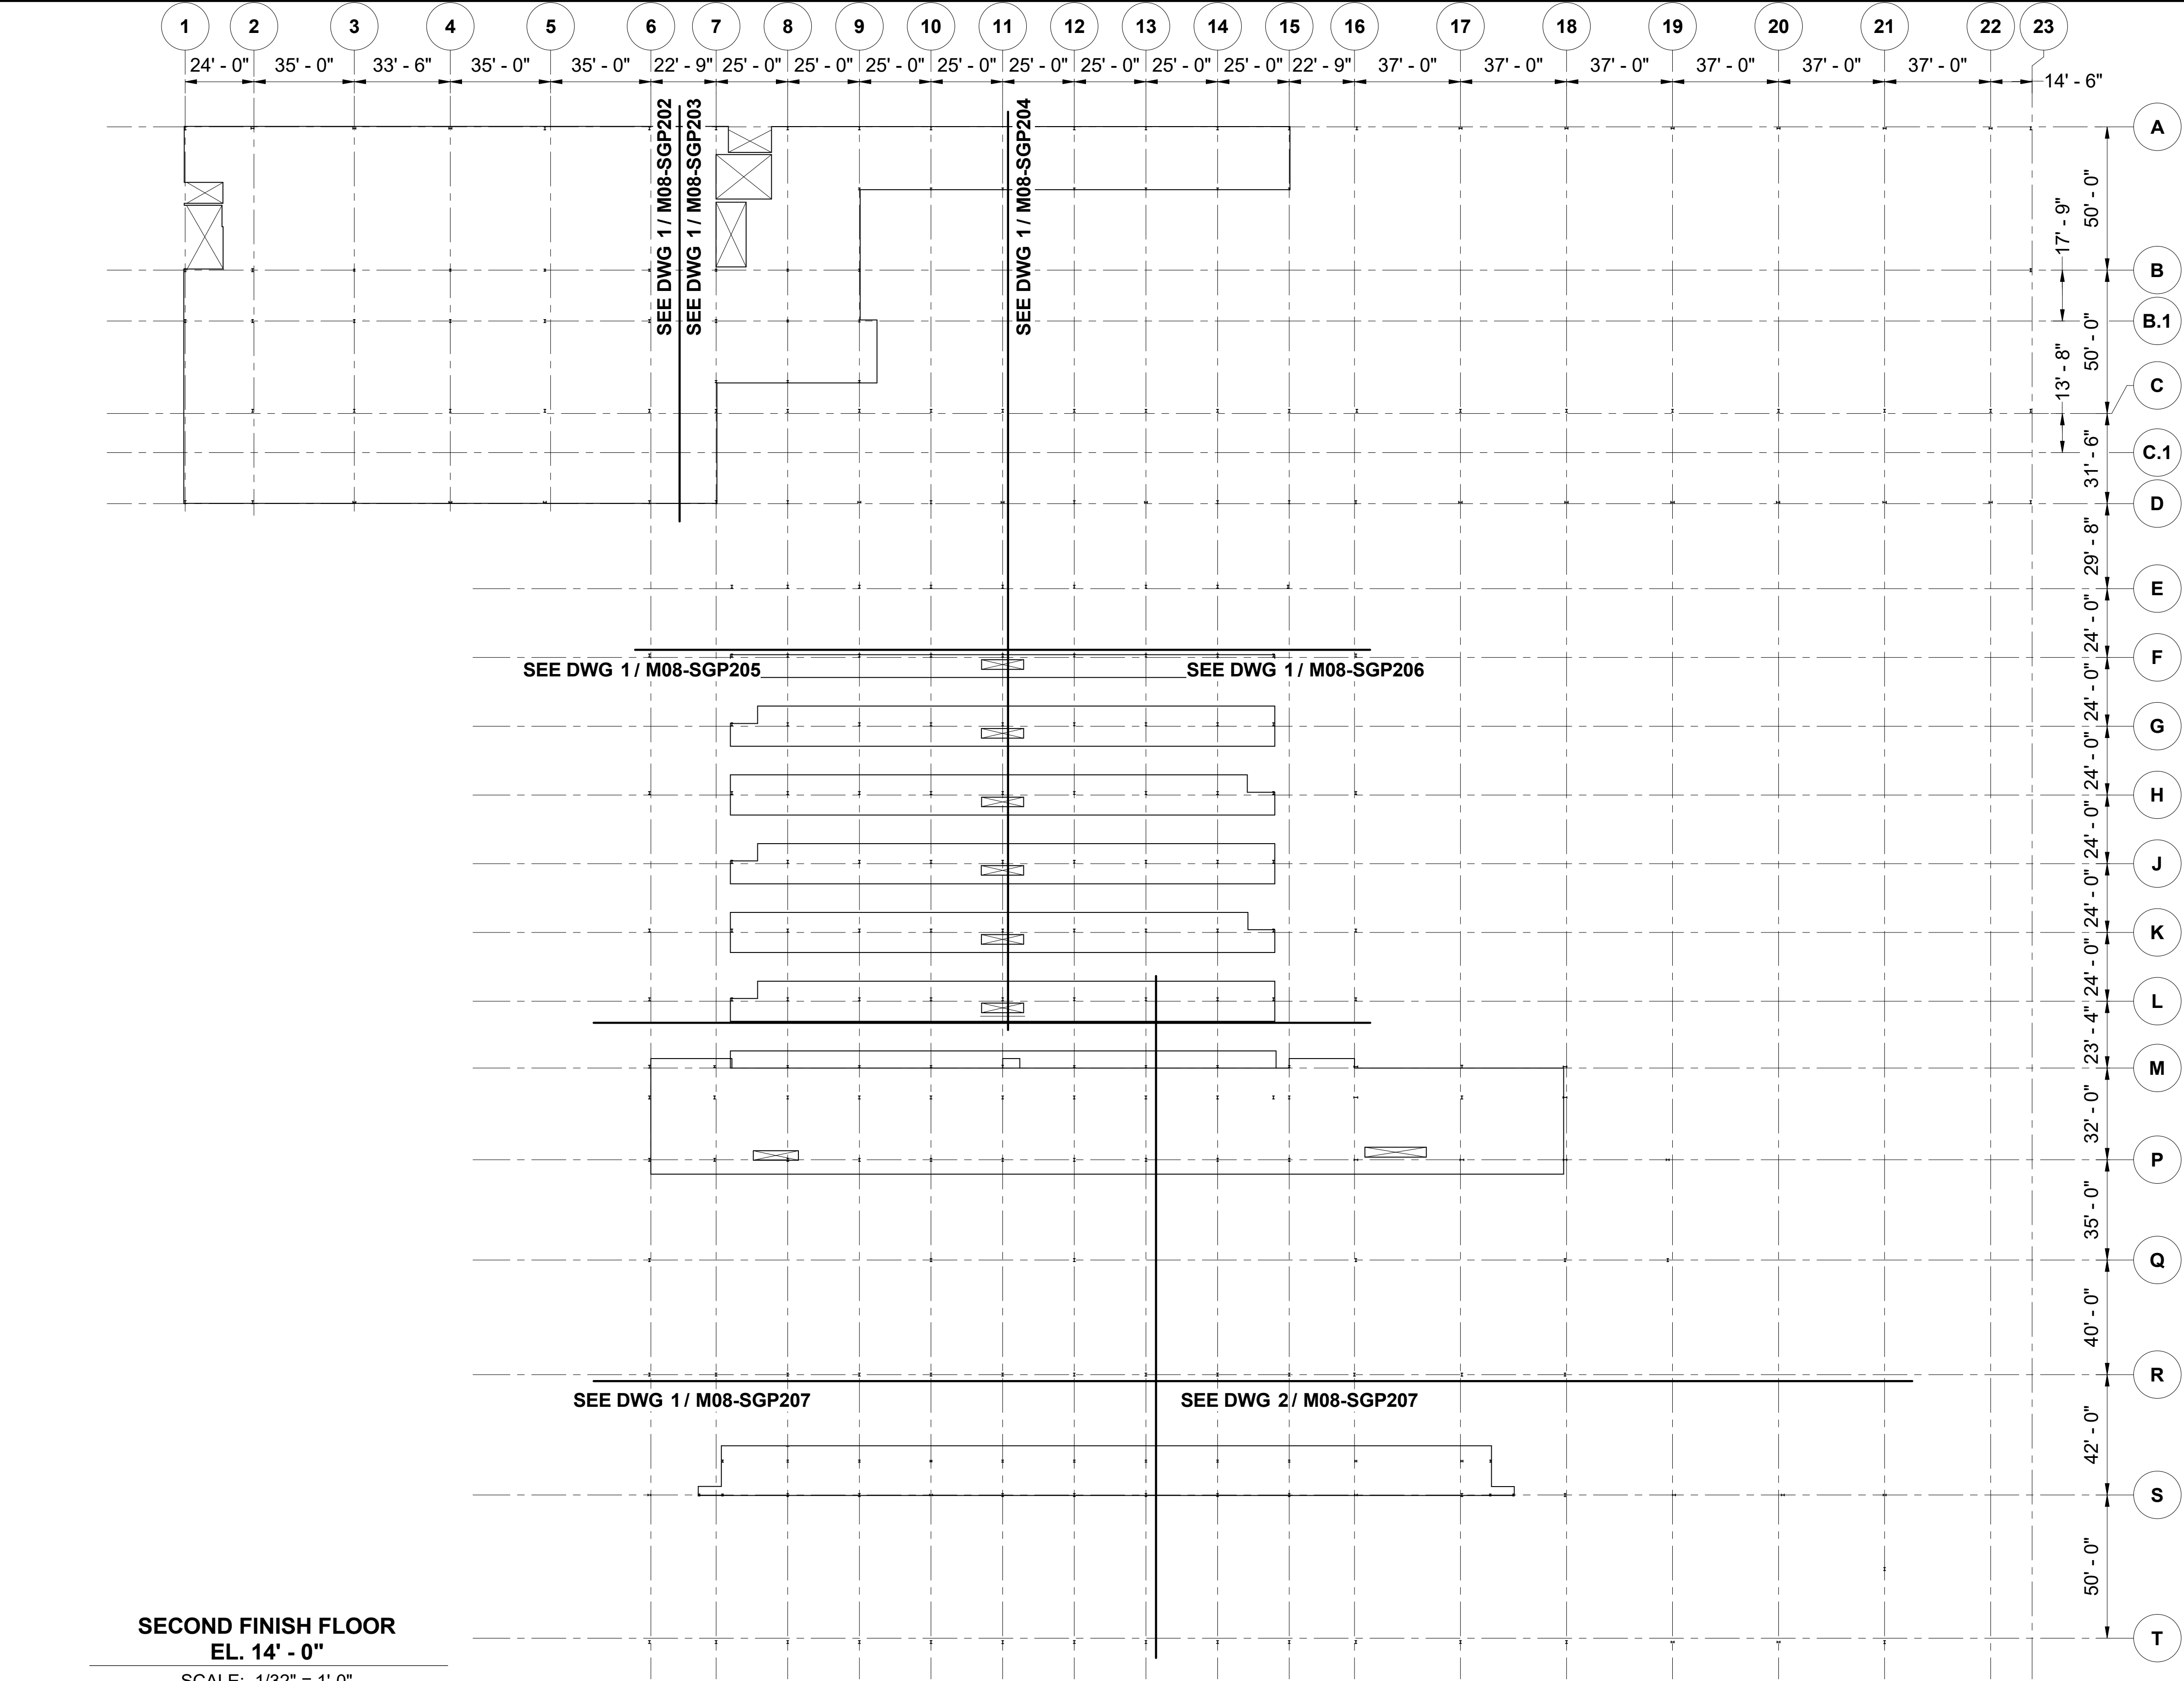

KEY PLAN - M08

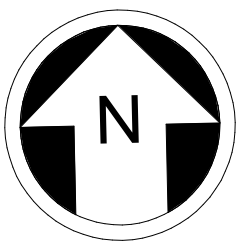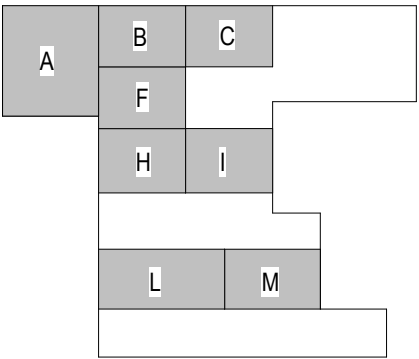

NOT FOR
CONSTRUCTION

REFERENCE CONCEPT DRAWINGS

No.	DATE	DSN	CHK	APP	REVISION

AHJ:					
DESIGNED BY: DOUG PRINDLE	PRELIMINARY				LINE IS 1" AT FULL SCALE
DRAWN BY: DARRELL CEBALLOS					
CHECKED BY: ANDY FORTNER					
APPROVED BY: P. LOPEZ-HILFIKER					
		SUBMITTED BY: PABLO LOPEZ-HILFIKER	DATE: 02/27/2024	REVIEWED BY:	

PRELIMINARY




SCALE:	M/32" = 1'-0"
FILENAME:	OMFS-M08-S-v2022.rvt
CONTRACT No.:	AE0030-17
DATE:	

SOUND TRANSIT	
PRELIMINARY ENGINEERING PLANS	
OPERATIONS & MAINTENANCE FACILITY SOUTH	
M08 - STRUCTURE	
OMF OVERALL PLAN - LEVEL2	

DRAWING No.:	M08-SGP201
FACILITY ID:	M08
SHEET No:	REV:

2/26/2024 12:22:03 PM
Autodesk Docs\\f0339162 TDLE - OMFS Phase III 2021\\OMFS-M08-S-v2022.rvt

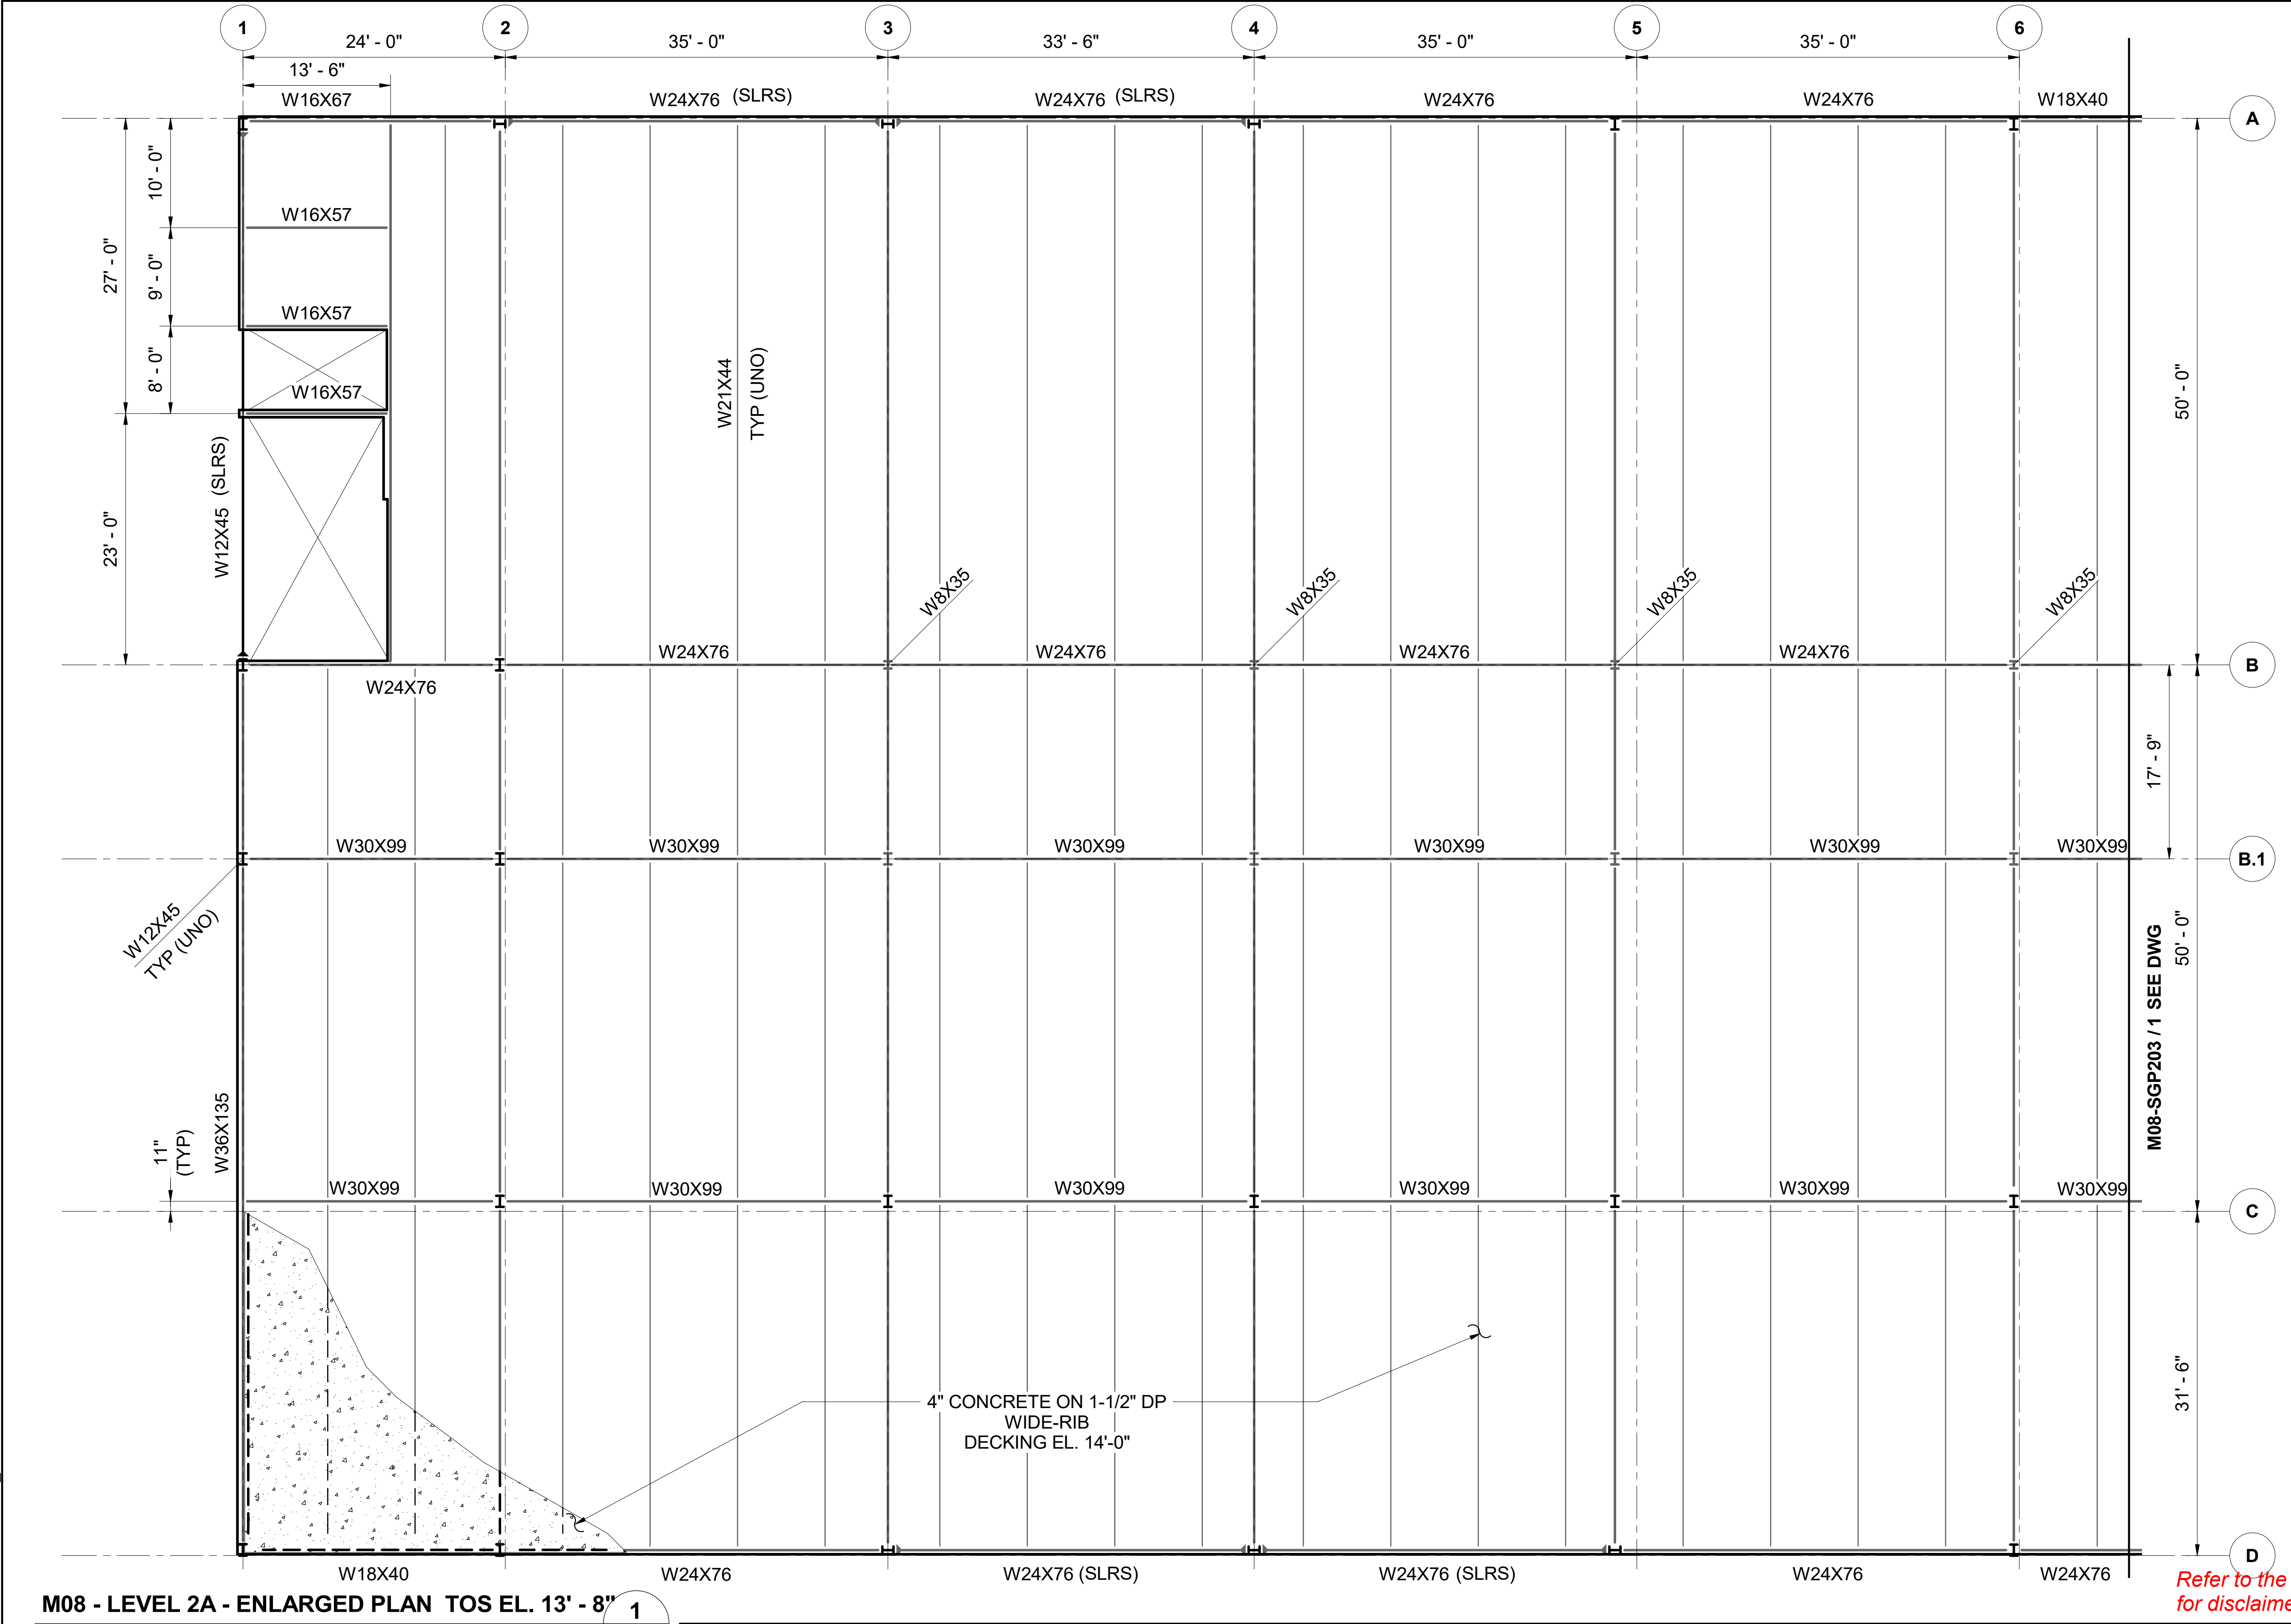

M08 - LEVEL 2A - ENLARGED PLAN TOS EL. 13' - 8" 1

SCALE: 1/8" = 1'-0"


REFERENCE CONCEPT DRAWINGS

No.	DATE	DSN	CHK	APP	REVISION

AHJ:

DESIGNED BY:	DOUG PRINDLE
DRAWN BY:	DARRELL CEBALLOS
CHECKED BY:	ANDY FORTNER
APPROVED BY:	P. LOPEZ-HILFIKER

PRELIMINARY

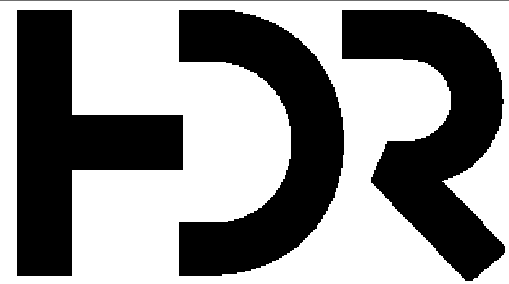

SUBMITTED BY:
PABLO LOPEZ-HILFIKER

DATE:
02/27/2024

REVIEWED BY:

PACKAGE #



DATE:


SCALE:	1/8" = 1'-0"
FILENAME:	OMFS-M08-S-v2022.rvt
CONTRACT No.:	AE0030-17
DATE:	

SOUND TRANSIT
PRELIMINARY ENGINEERING PLANS
OPERATIONS & MAINTENANCE FACILITY SOUTH



M08 - STRUCTURE
LEVEL 2 - ENLARGED FLOOR PLAN 01

DRAWING No.:	M08-SGP202
FACILITY ID:	M08
SHEET No:	REV:

2/26/2024 12:22:03 PM
Autodesk Docs\\f0339162_TDLE - OMFS Phase III_ 2021\\OMFS-M08-S-v2022.rvt

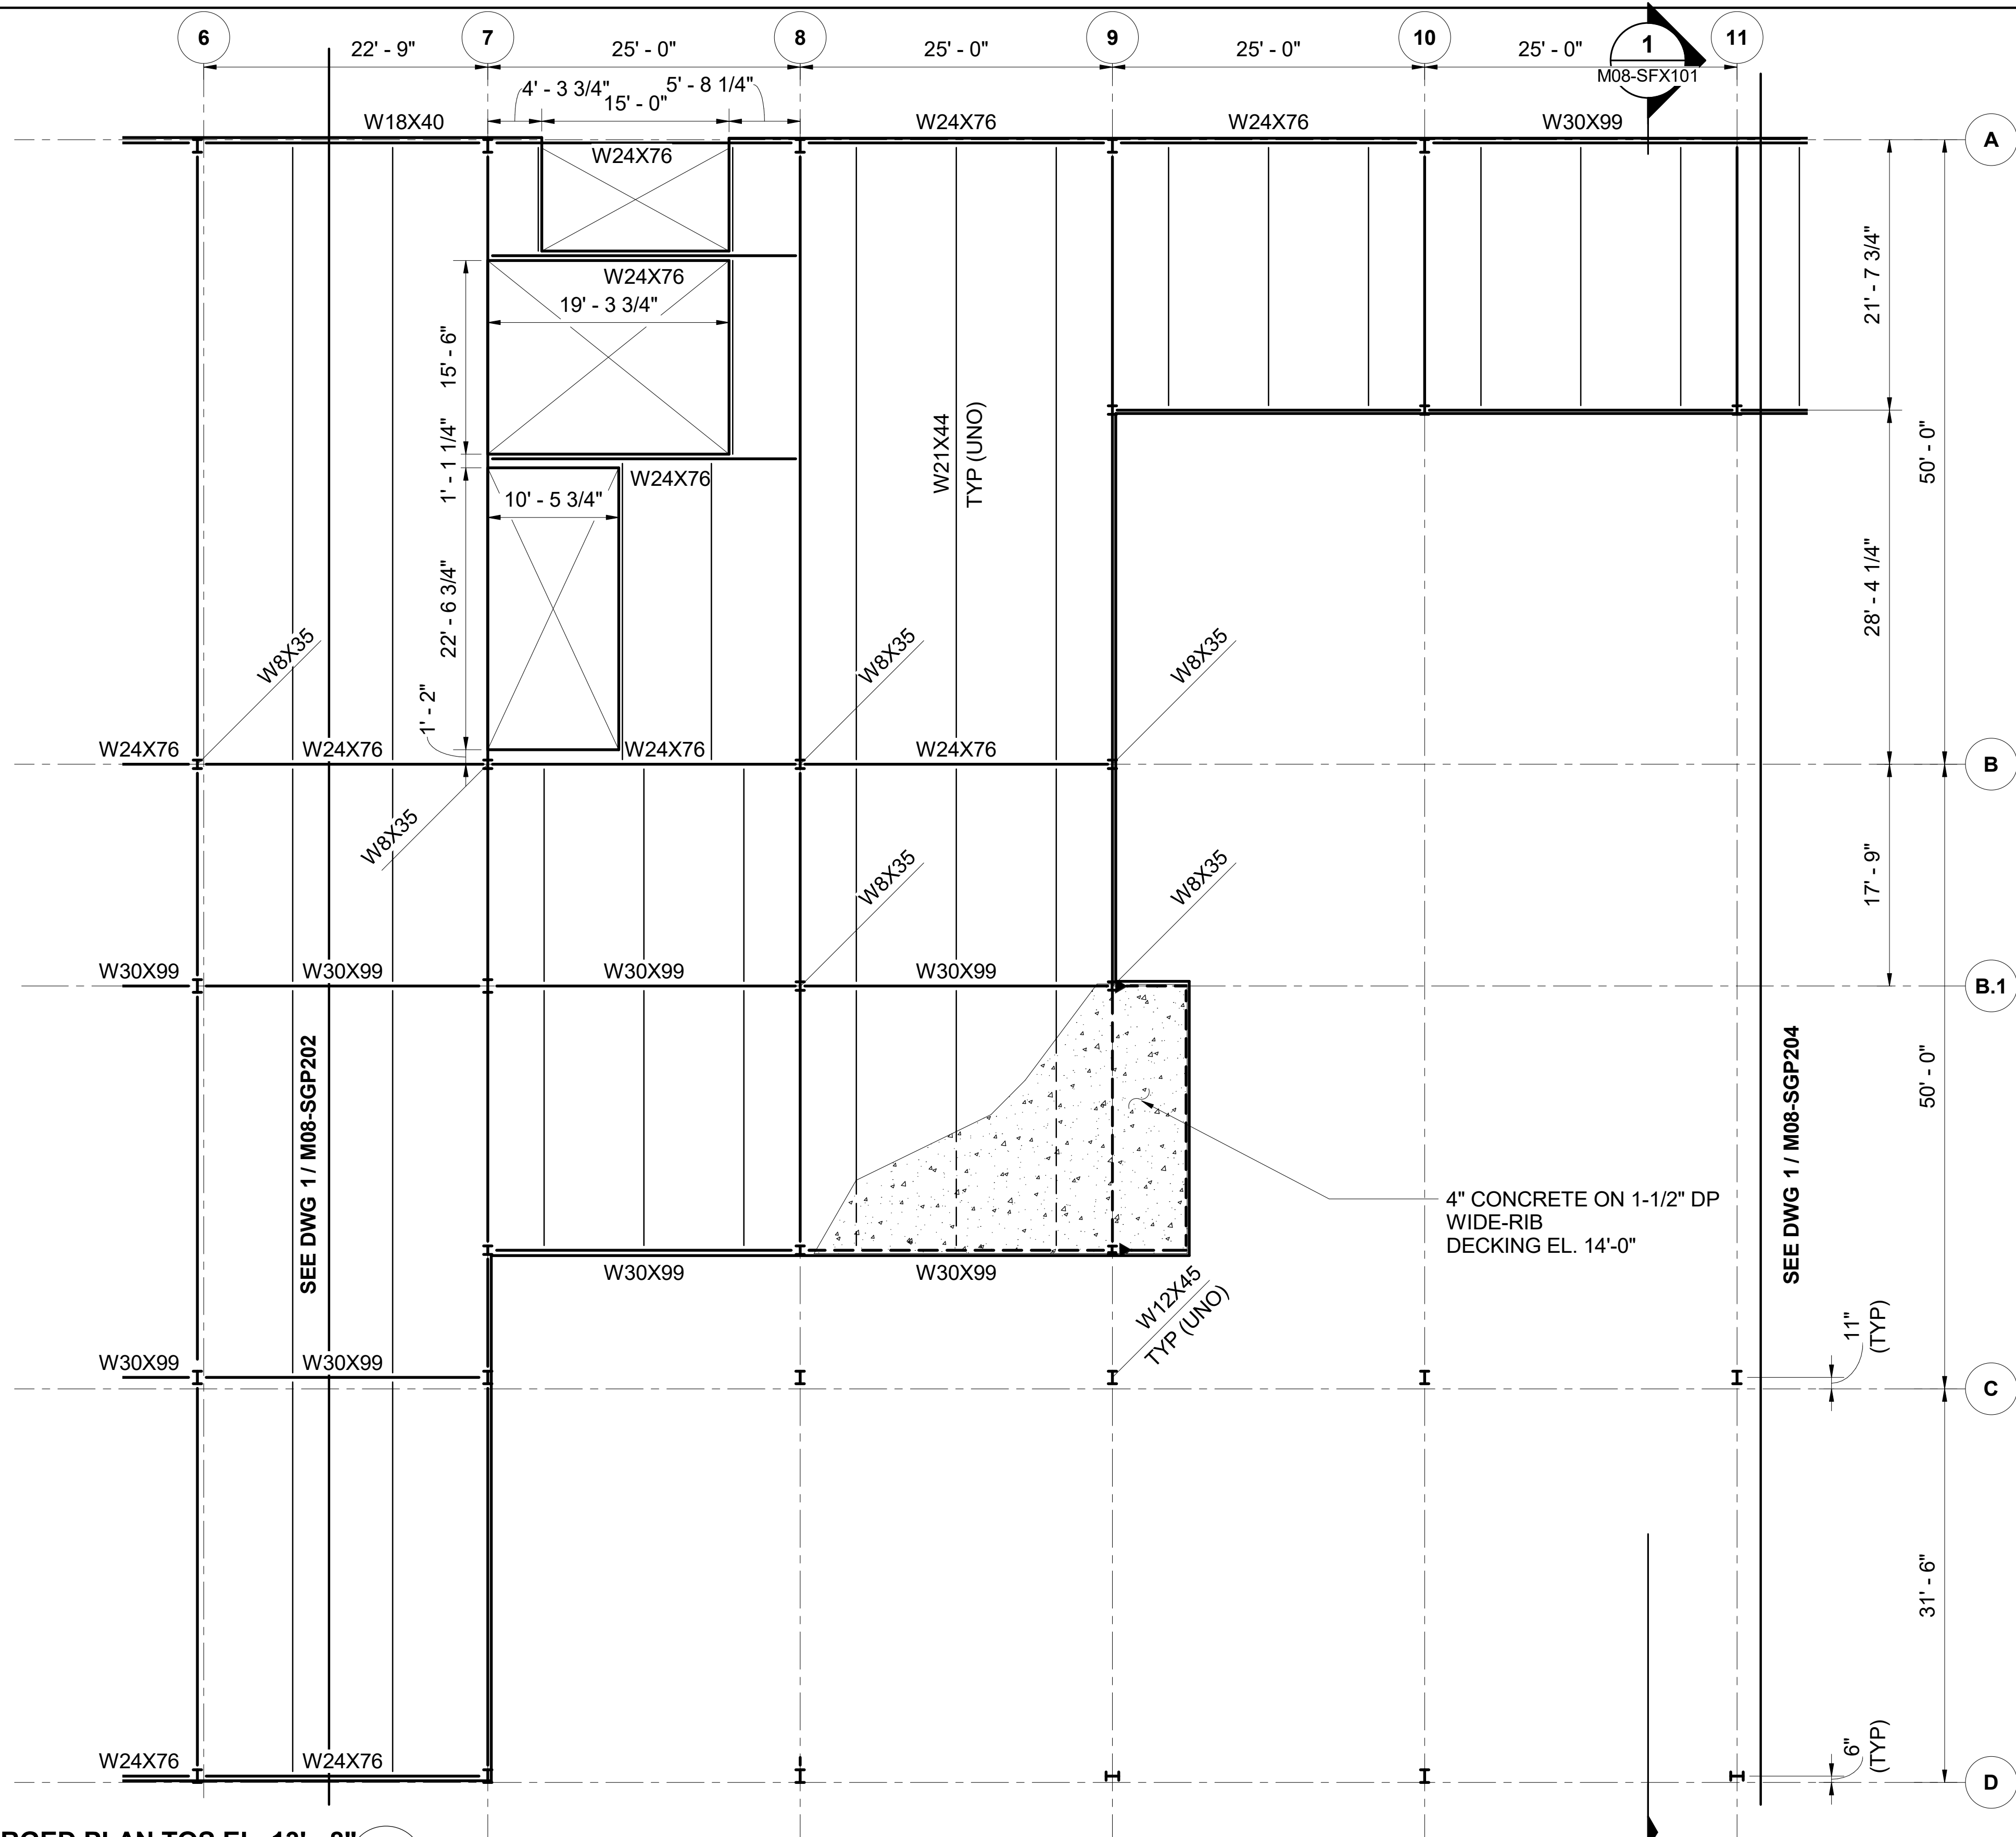

KEY PLAN - M08

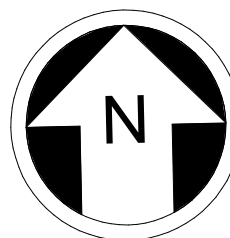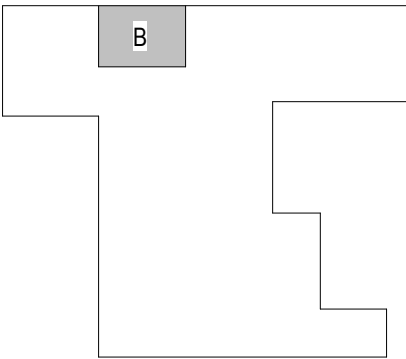

NOT FOR
CONSTRUCTION

Refer to the plan set COVER drawing
for disclaimers regarding this drawing.

M08 - LEVEL 2B - ENLARGED PLAN TOS EL. 13' - 8"

SCALE: 1/8" = 1'-0"

REFERENCE CONCEPT DRAWINGS

No.	DATE	DSN	CHK	APP	REVISION

AHJ:

DESIGNED BY:
DOUG PRINDLE
DRAWN BY:
DARRELL CEBALLOS
CHECKED BY:
ANDY FORTNER
APPROVED BY:
P. LOPEZ-HILFIKER

PRELIMINARY



SUBMITTED BY:
PABLO LOPEZ-HILFIKER

DATE:
02/27/2024

REVIEWED BY:

PACKAGE #




DATE:

SCALE:
1/8" = 1'-0"
FILENAME:
OMFS-M08-S-v2022.rvt
CONTRACT No.:
AE0030-17
DATE:

SOUND TRANSIT
PRELIMINARY ENGINEERING PLANS
OPERATIONS & MAINTENANCE FACILITY SOUTH
M08 - STRUCTURE
LEVEL 2 - ENLARGED FLOOR PLAN 01

DRAWING No.:
M08-SGP203
FACILITY ID:
M08
SHEET No: REV:

2/26/2024 12:22:03 PM
Autodesk Docs\\f0339162_TDLE - OMFS Phase III_ 2021\\OMFS-M08-S-v2022.rvt

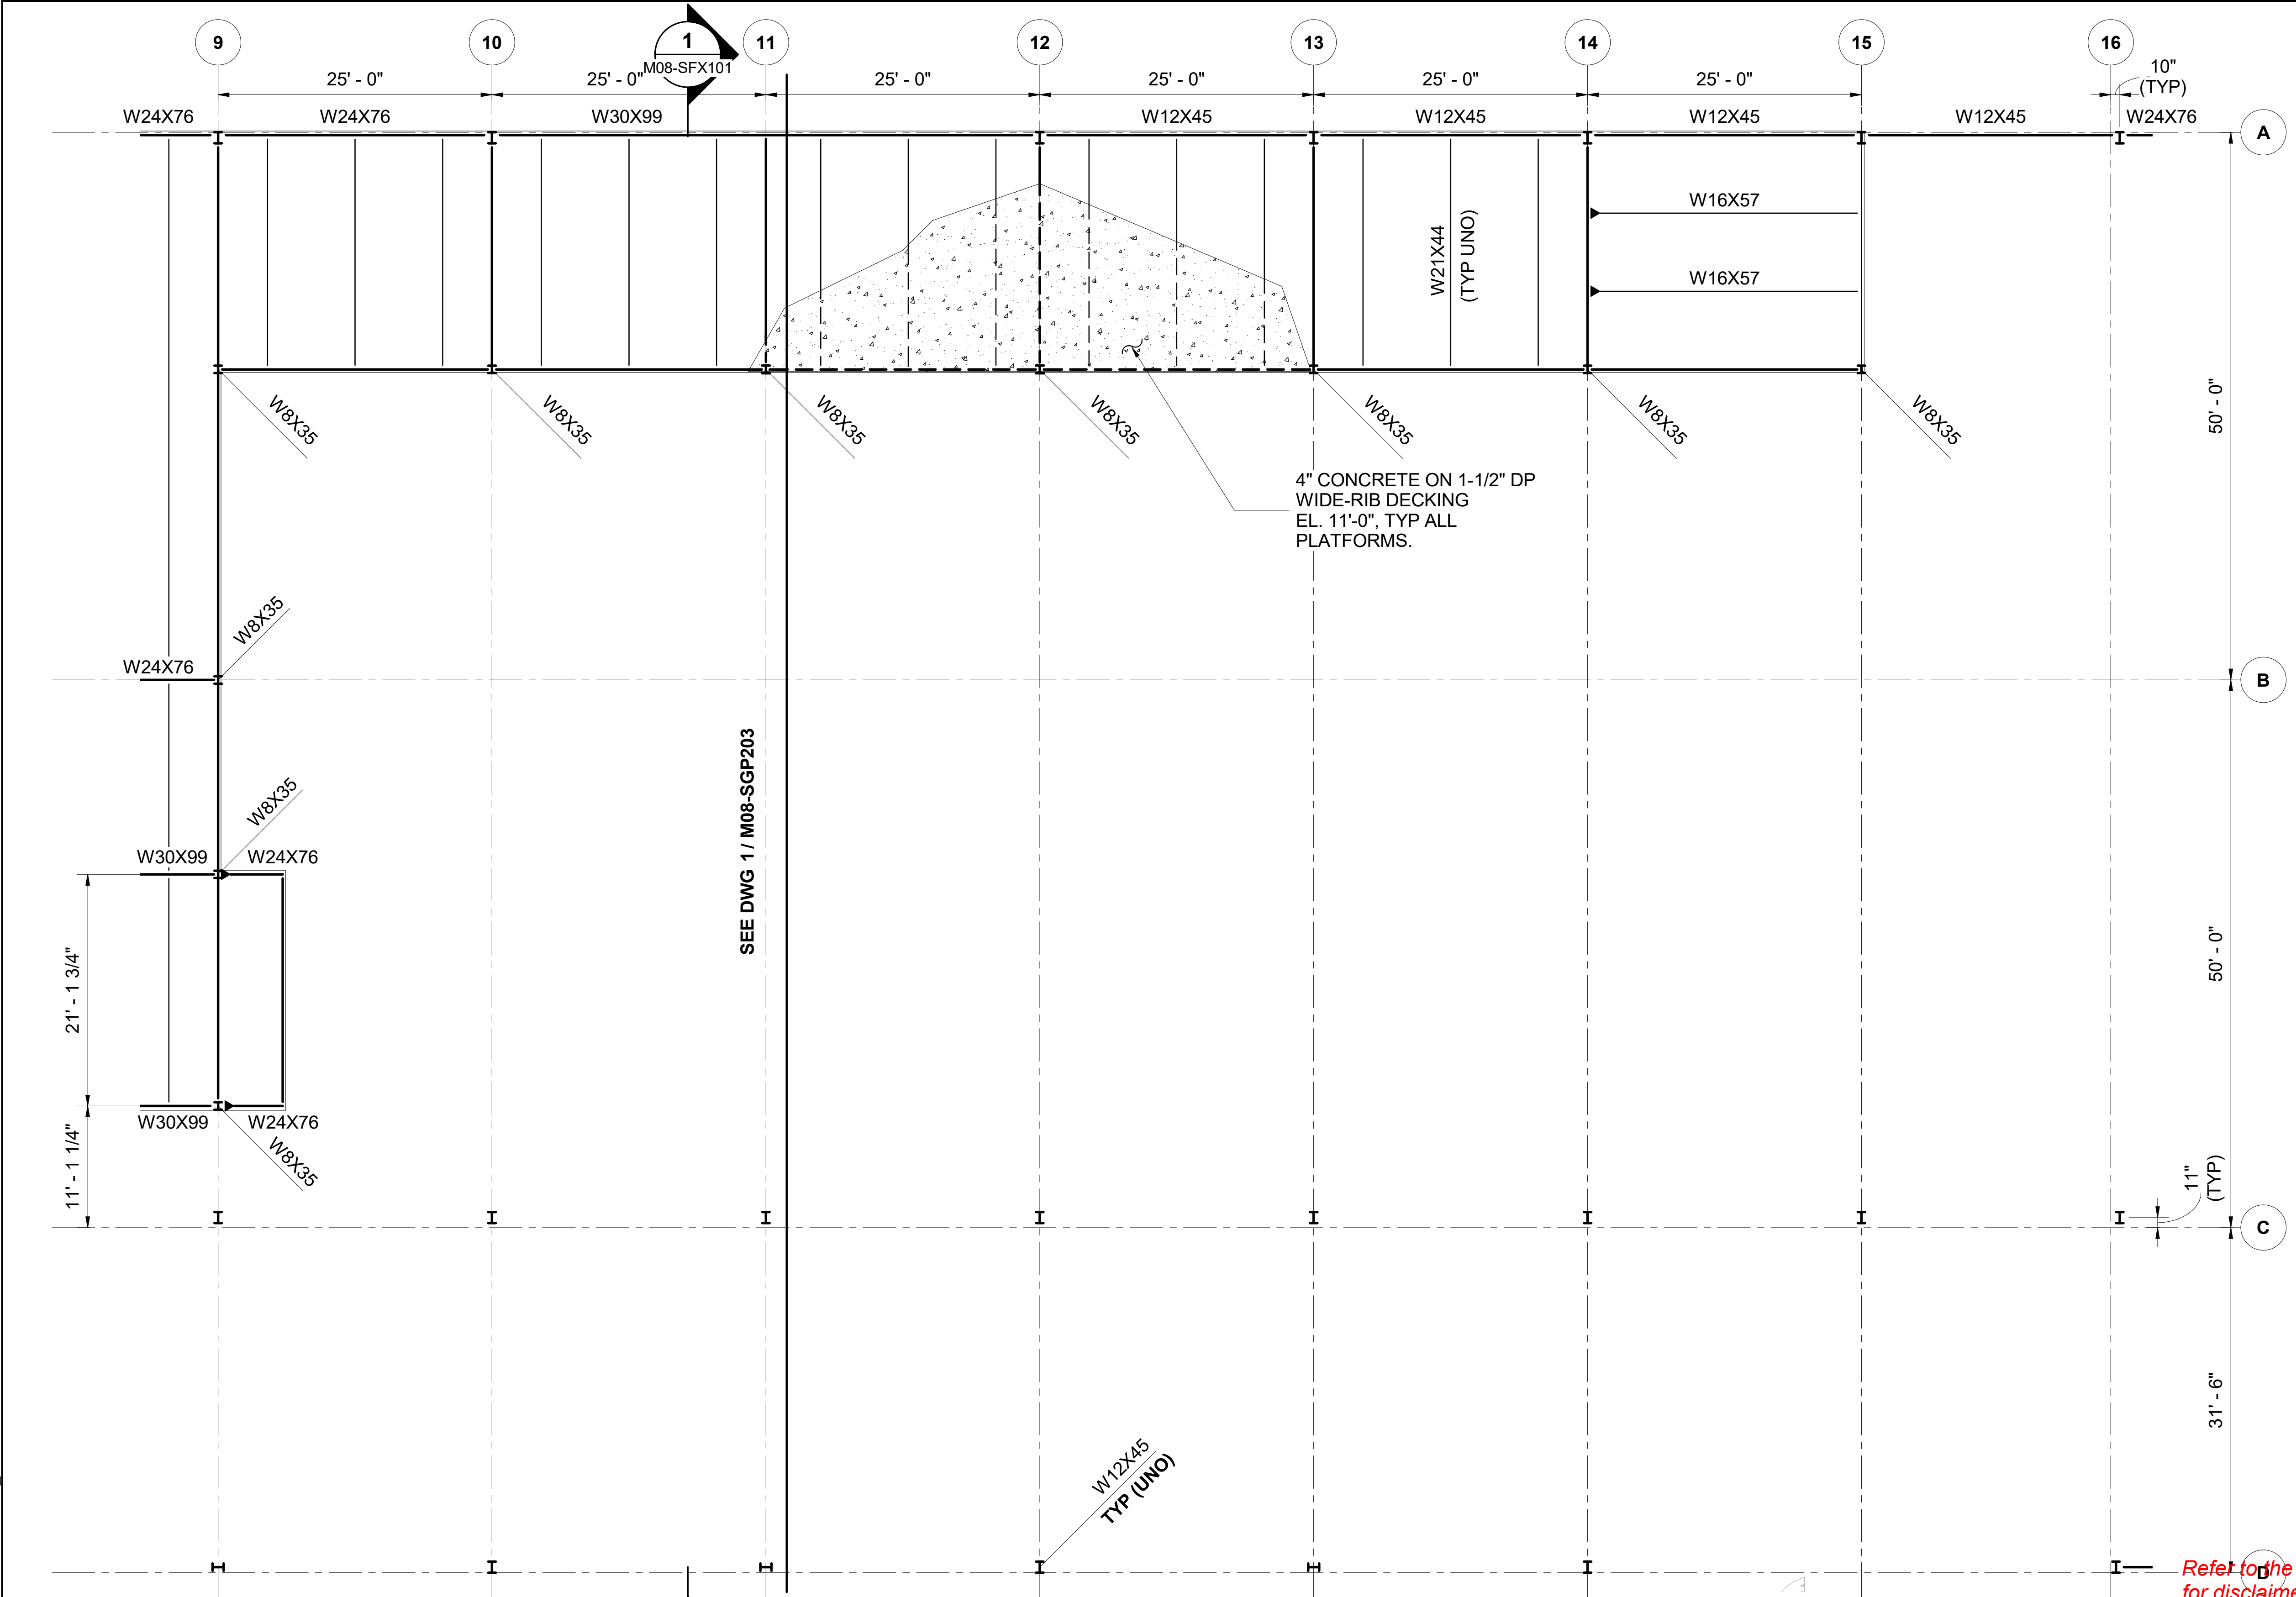

M08 - LEVEL 2C - ENLARGED PLAN TOS EL. 10' - 8" 1
SCALE: 1/8" = 1'-0"

REFERENCE CONCEPT DRAWINGS

No.	DATE	DSN	CHK	APP	REVISION

AHJ:

DESIGNED BY:
DOUG PRINDLE

DRAWN BY:
DARRELL CEBALLOS

CHECKED BY:
ANDY FORTNER

APPROVED BY:
P. LOPEZ-HILFIKER

PRELIMINARY

SUBMITTED BY:
PABLO LOPEZ-HILFIKER

DATE:
02/27/2024

REVIEWED BY:

LINE IS 1" AT
FULL SCALE

SOUNDTRANSIT

PACKAGE #

SOUNDTRANSIT

SCALE:
1/8" = 1'-0"

FILENAME:
OMFS-M08-S-v2022.rvt

CONTRACT No.:
AE0030-17

DATE:

SOUND TRANSIT

PRELIMINARY ENGINEERING PLANS

OPERATIONS & MAINTENANCE FACILITY SOUTH

M08 - STRUCTURE

LEVEL 2 - ENLARGED FLOOR PLAN 01

DRAWING No.:
M08-SGP204

FACILITY ID:
M08

SHEET No: REV:

KEY PLAN - M08

NOT FOR CONSTRUCTION

2/26/2024 12:22:04 PM
Autodesk Docs\\f10339162_TDLE - OMFS Phase III_ 2021\\OMFS-M08-S-v2022.rvt

M08 - LEVEL 2H - ENLARGED PLAN TOS EL. 13' - 8"


SCALE: 1/8" = 1'-0"

REFERENCE CONCEPT DRAWINGS

No.	DATE	DSN	CHK	APP	REVISION

AHJ:
DESIGNED BY: DOUG PRINDLE
DRAWN BY: DARRELL CEBALLOS
CHECKED BY: ANDY FORTNER
APPROVED BY: P. LOPEZ-HILFIKER

PRELIMINARY

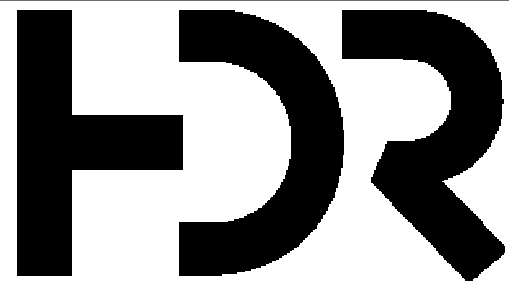

SUBMITTED BY: PABLO LOPEZ-HILFIKER	DATE: 02/27/2024	REVIEWED BY:
---------------------------------------	---------------------	--------------

PACKAGE #




SCALE: 1/8" = 1'-0"
FILENAME: OMFS-M08-S-v2022.rvt
CONTRACT No.: AE0030-17
DATE:



SOUND TRANSIT
PRELIMINARY ENGINEERING PLANS
OPERATIONS & MAINTENANCE FACILITY SOUTH

M08 - STRUCTURE
LEVEL 2 - ENLARGED FLOOR PLAN 02

DRAWING No.:	
M08-SGP205	
FACILITY ID:	
M08	
SHEET No:	REV:

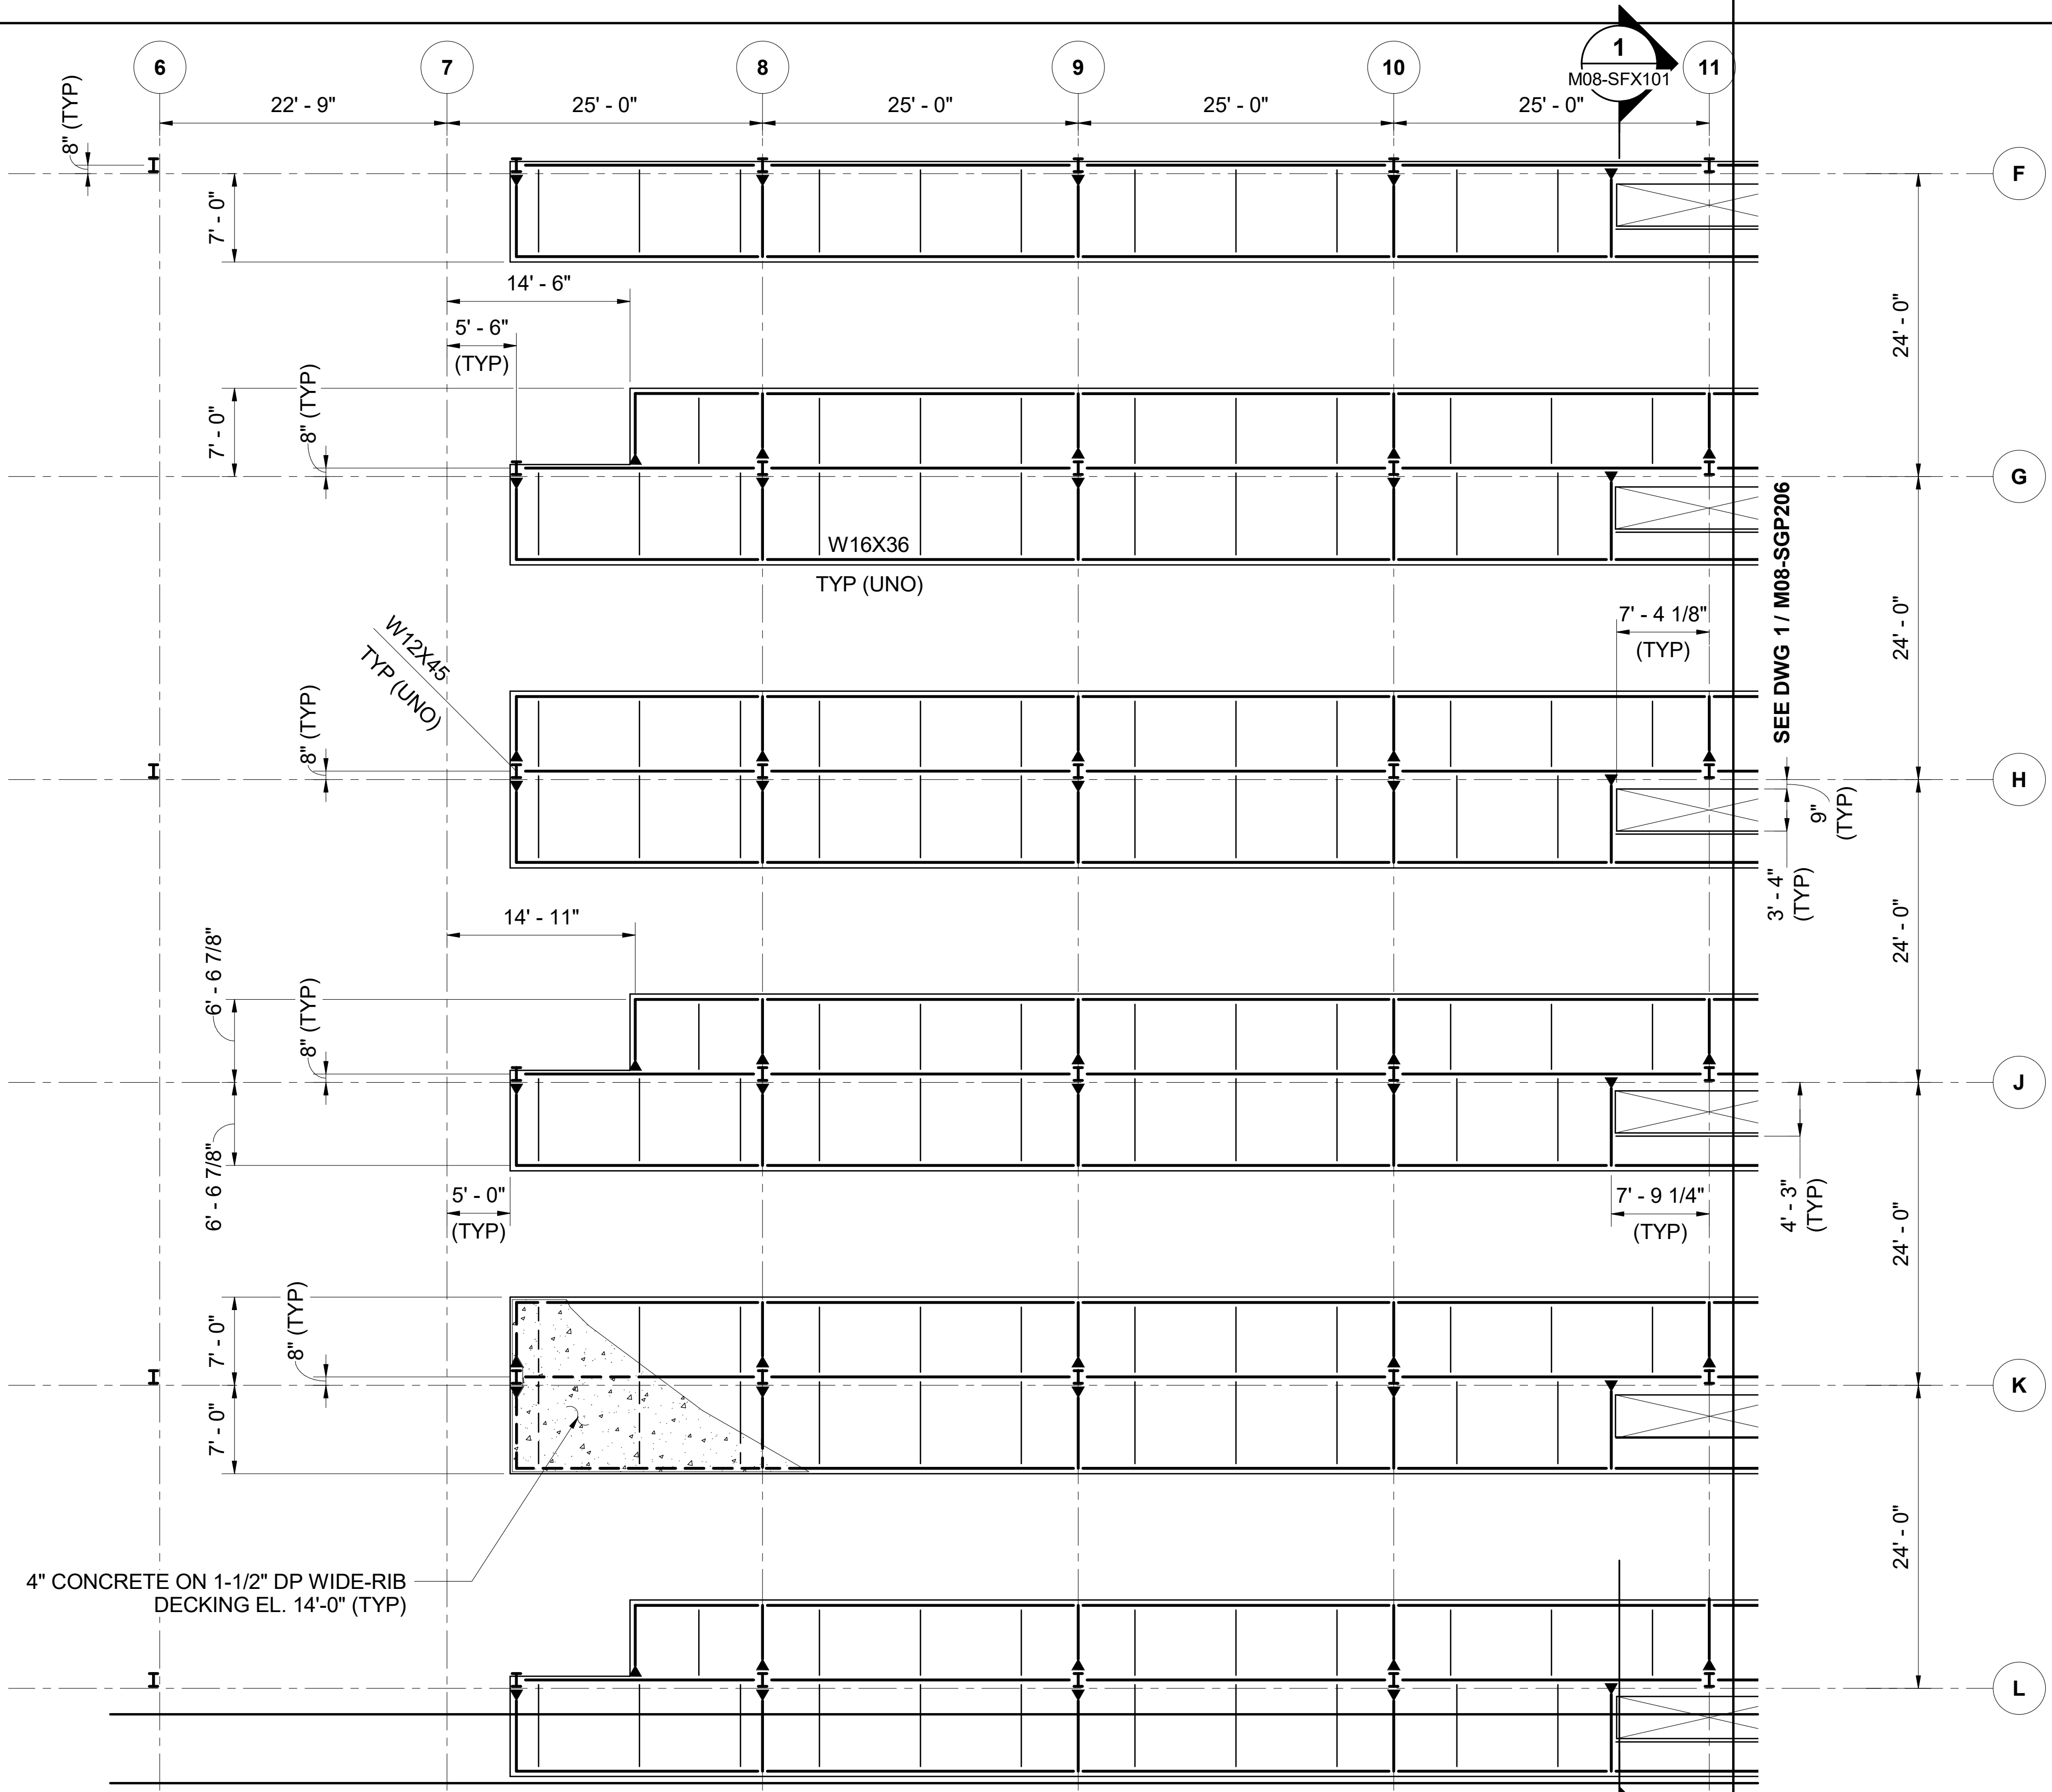

KEY PLAN - M08

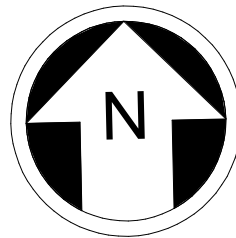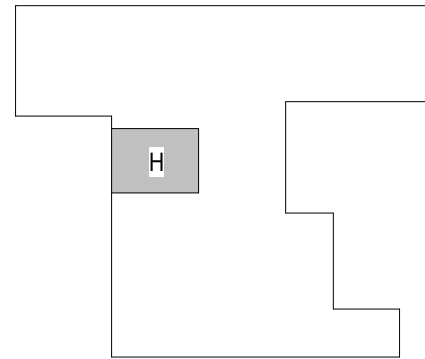


8 4 0 8 16
SCALE IN FEET

Refer to the plan set COVER drawing
for disclaimers regarding this drawing.

NOT FOR
CONSTRUCTION

2/26/2024 12:22:05 PM
Autodesk Docs\\f0339162_TDLE - OMFS Phase III_ 2021\\OMFS-M08-S-v2022.rvt

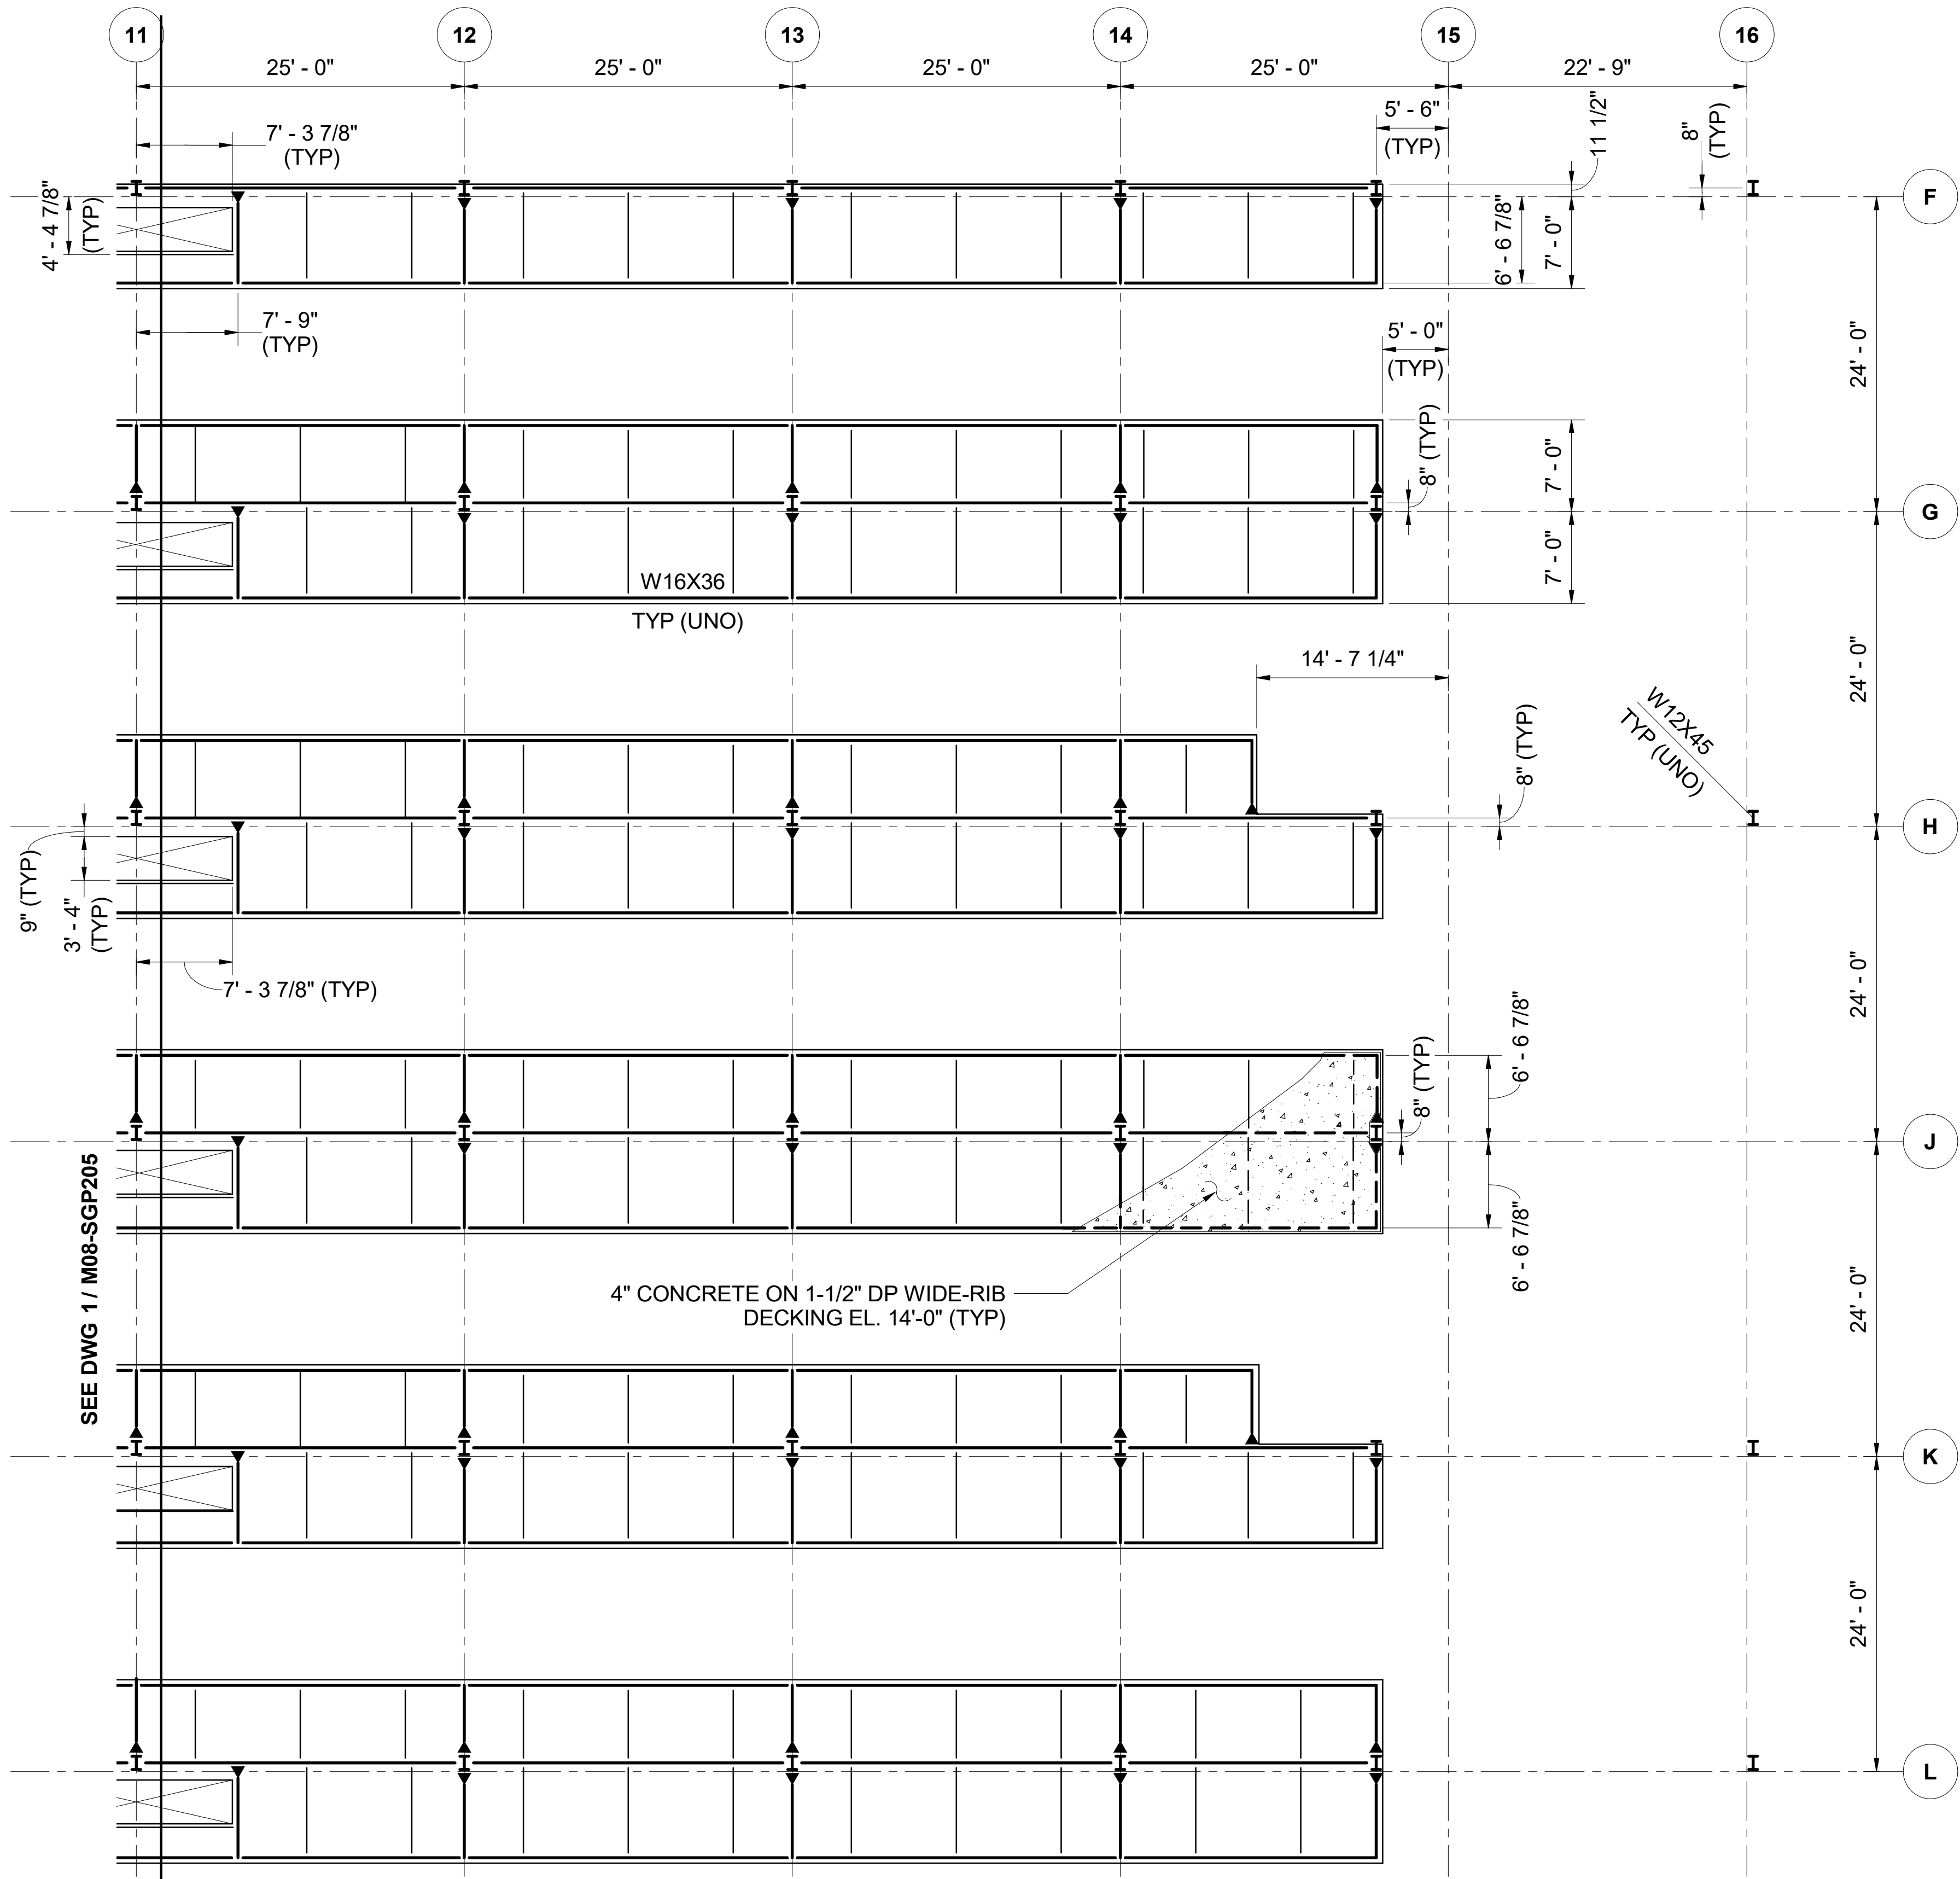

M08 - LEVEL 2I - ENLARGED PLAN TOS EL. 13' - 8" 1

SCALE: 1/8" = 1'-0"


REFERENCE CONCEPT DRAWINGS

No.	DATE	DSN	CHK	APP	REVISION

AHJ:

DESIGNED BY:
DOUG PRINDLE
DRAWN BY:
DARRELL CEBALLOS
CHECKED BY:
ANDY FORTNER
APPROVED BY:
P. LOPEZ-HILFIKER

PRELIMINARY

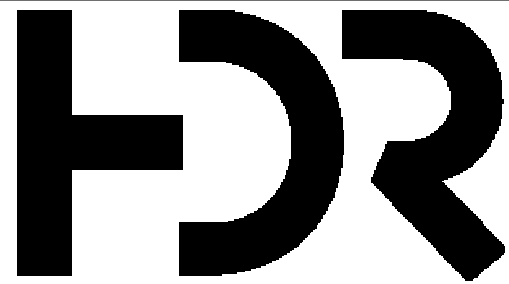

SUBMITTED BY:
PABLO LOPEZ-HILFIKER

DATE:
02/27/2024

REVIEWED BY:

PACKAGE #



DATE:



SCALE:
1/8" = 1'-0"
FILENAME:
OMFS-M08-S-v2022.rvt
CONTRACT No.:
AE0030-17
DATE:

SOUND TRANSIT
PRELIMINARY ENGINEERING PLANS
OPERATIONS & MAINTENANCE FACILITY SOUTH

M08 - STRUCTURE
LEVEL 2 - ENLARGED FLOOR PLAN 02

DRAWING No.:
M08-SGP206
FACILITY ID:
M08
SHEET No: REV:

KEY PLAN - M08

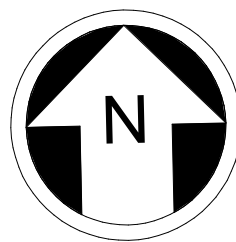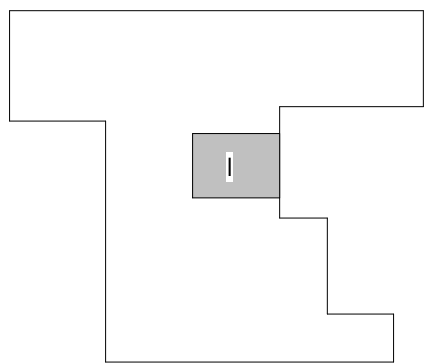


8 4 0 8 16
SCALE IN FEET

Refer to the plan set COVER drawing
for disclaimers regarding this drawing.


NOT FOR
CONSTRUCTION

2/26/2024 12:22:06 PM
Autodesk Docs\\f0339162_TDLE - OMFS Phase III_ 2021\\OMFS-M08-S-v2022.rvt

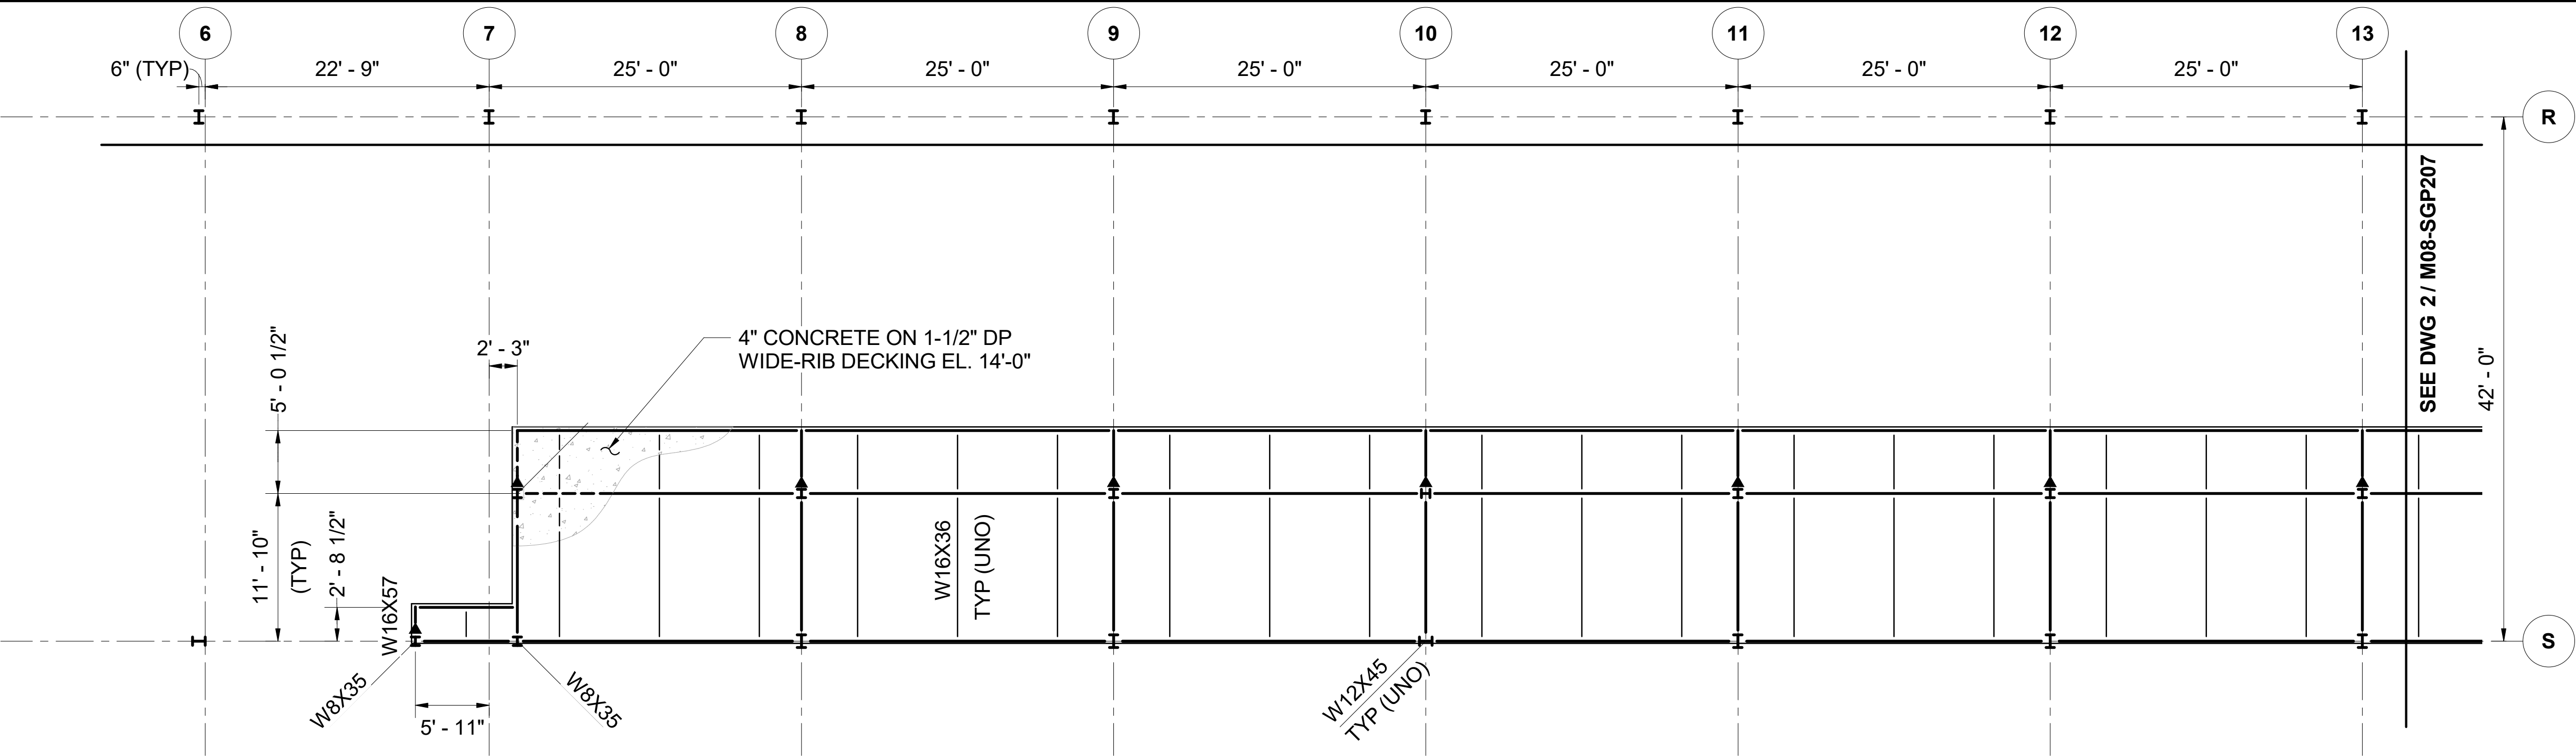

M08 - LEVEL 2L - ENLARGED PLAN TOS EL. 13' - 8" 1

SCALE: 1/8" = 1'-0"

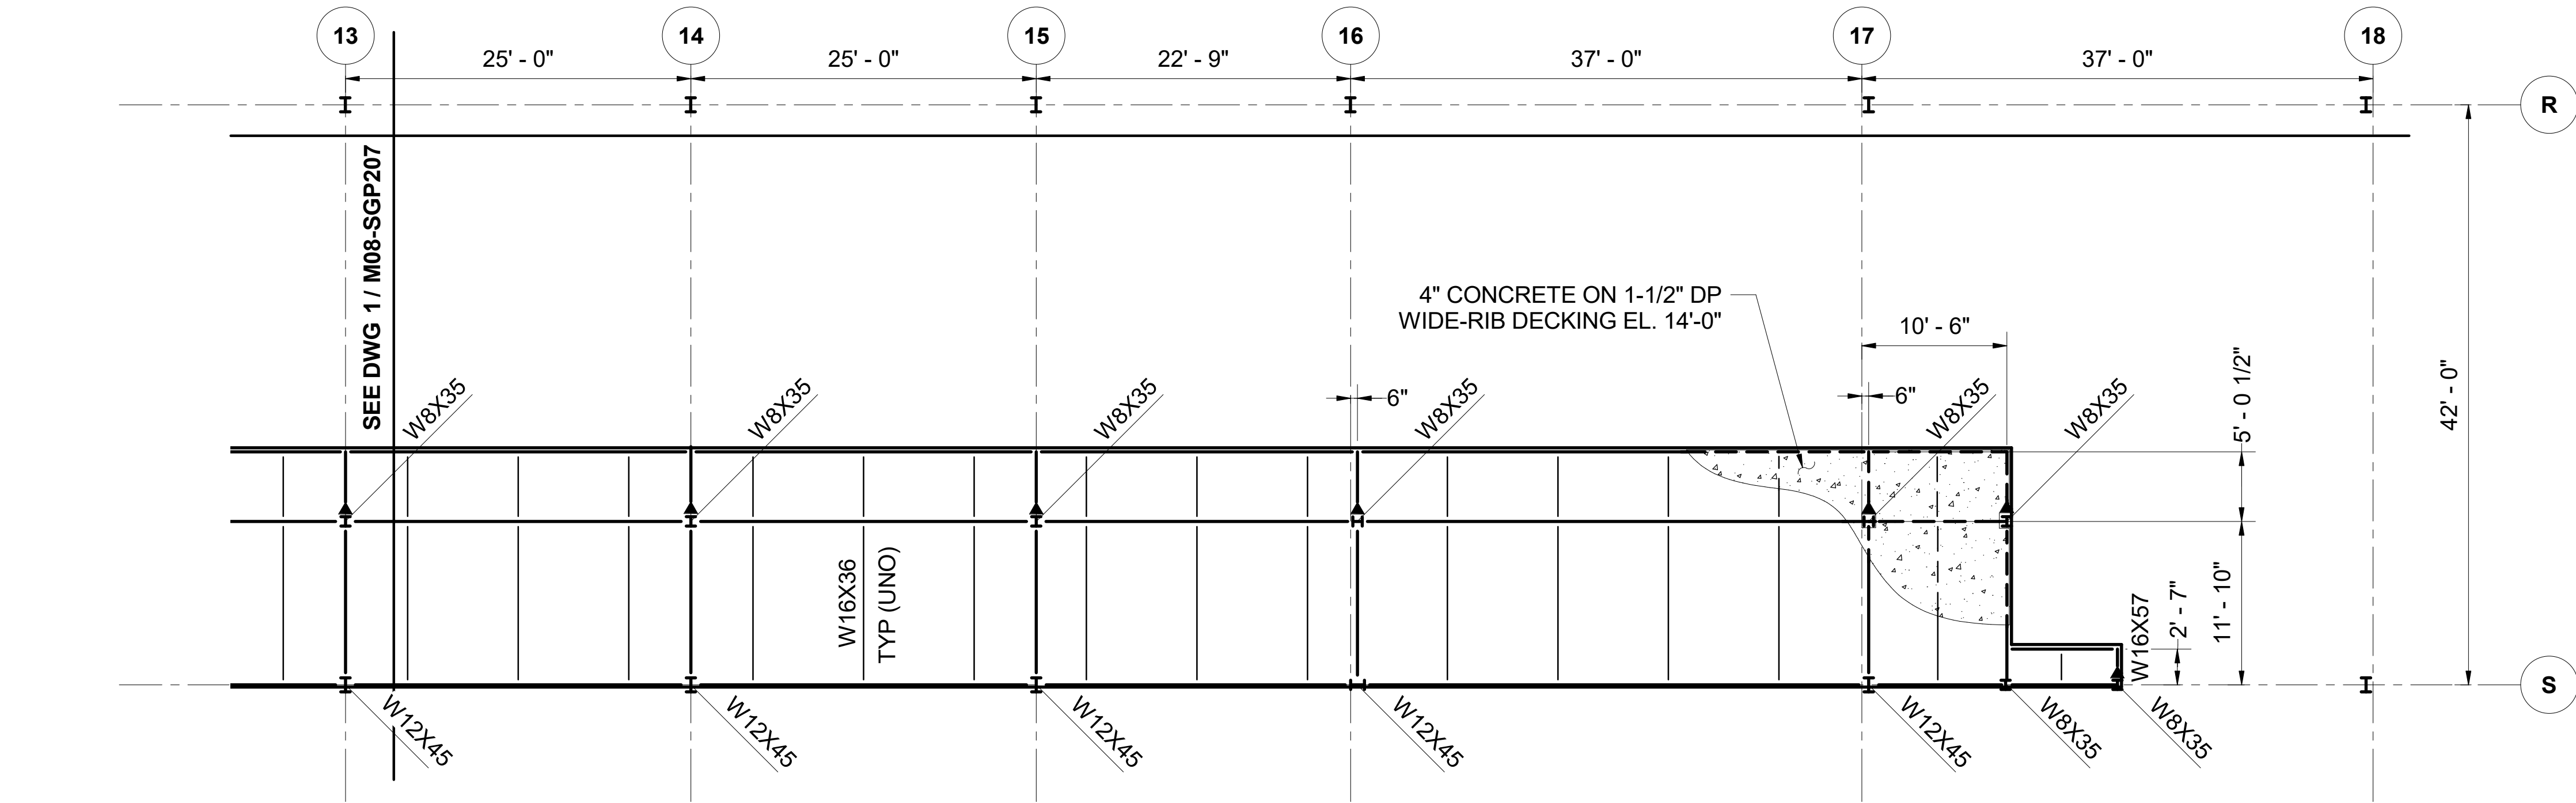

M08 - LEVEL 2M - ENLARGED PLAN TOS EL. 13' - 8" 2

SCALE: 1/8" = 1'-0"

Refer to the plan set COVER drawing
for disclaimers regarding this drawing.

REFERENCE CONCEPT DRAWINGS

No.	DATE	DSN	CHK	APP	REVISION

AHJ:				PACKAGE #			
DESIGNED BY: DOUG PRINDLE		PRELIMINARY LINE IS "AT" FULL SCALE			SCALE: 1/8" = 1'-0"		
DRAWN BY: DARRELL CEBALLOS					FILENAME: OMFS-M08-S-v2022.rvt		
CHECKED BY: ANDY FORTNER					CONTRACT No.: AE0030-17		
APPROVED BY: P. LOPEZ-HILFIKER					DATE:		
SUBMITTED BY: PABLO LOPEZ-HILFIKER		DATE: 02/27/2024		REVIEWED BY:		DATE:	
SOUND TRANSIT PRELIMINARY ENGINEERING PLANS OPERATIONS & MAINTENANCE FACILITY SOUTH						DRAWING No.: M08-SGP207	
M08 - STRUCTURE LEVEL 2 - ENLARGED FLOOR PLAN 03						FACILITY ID: M08	
						SHEET No: REV:	