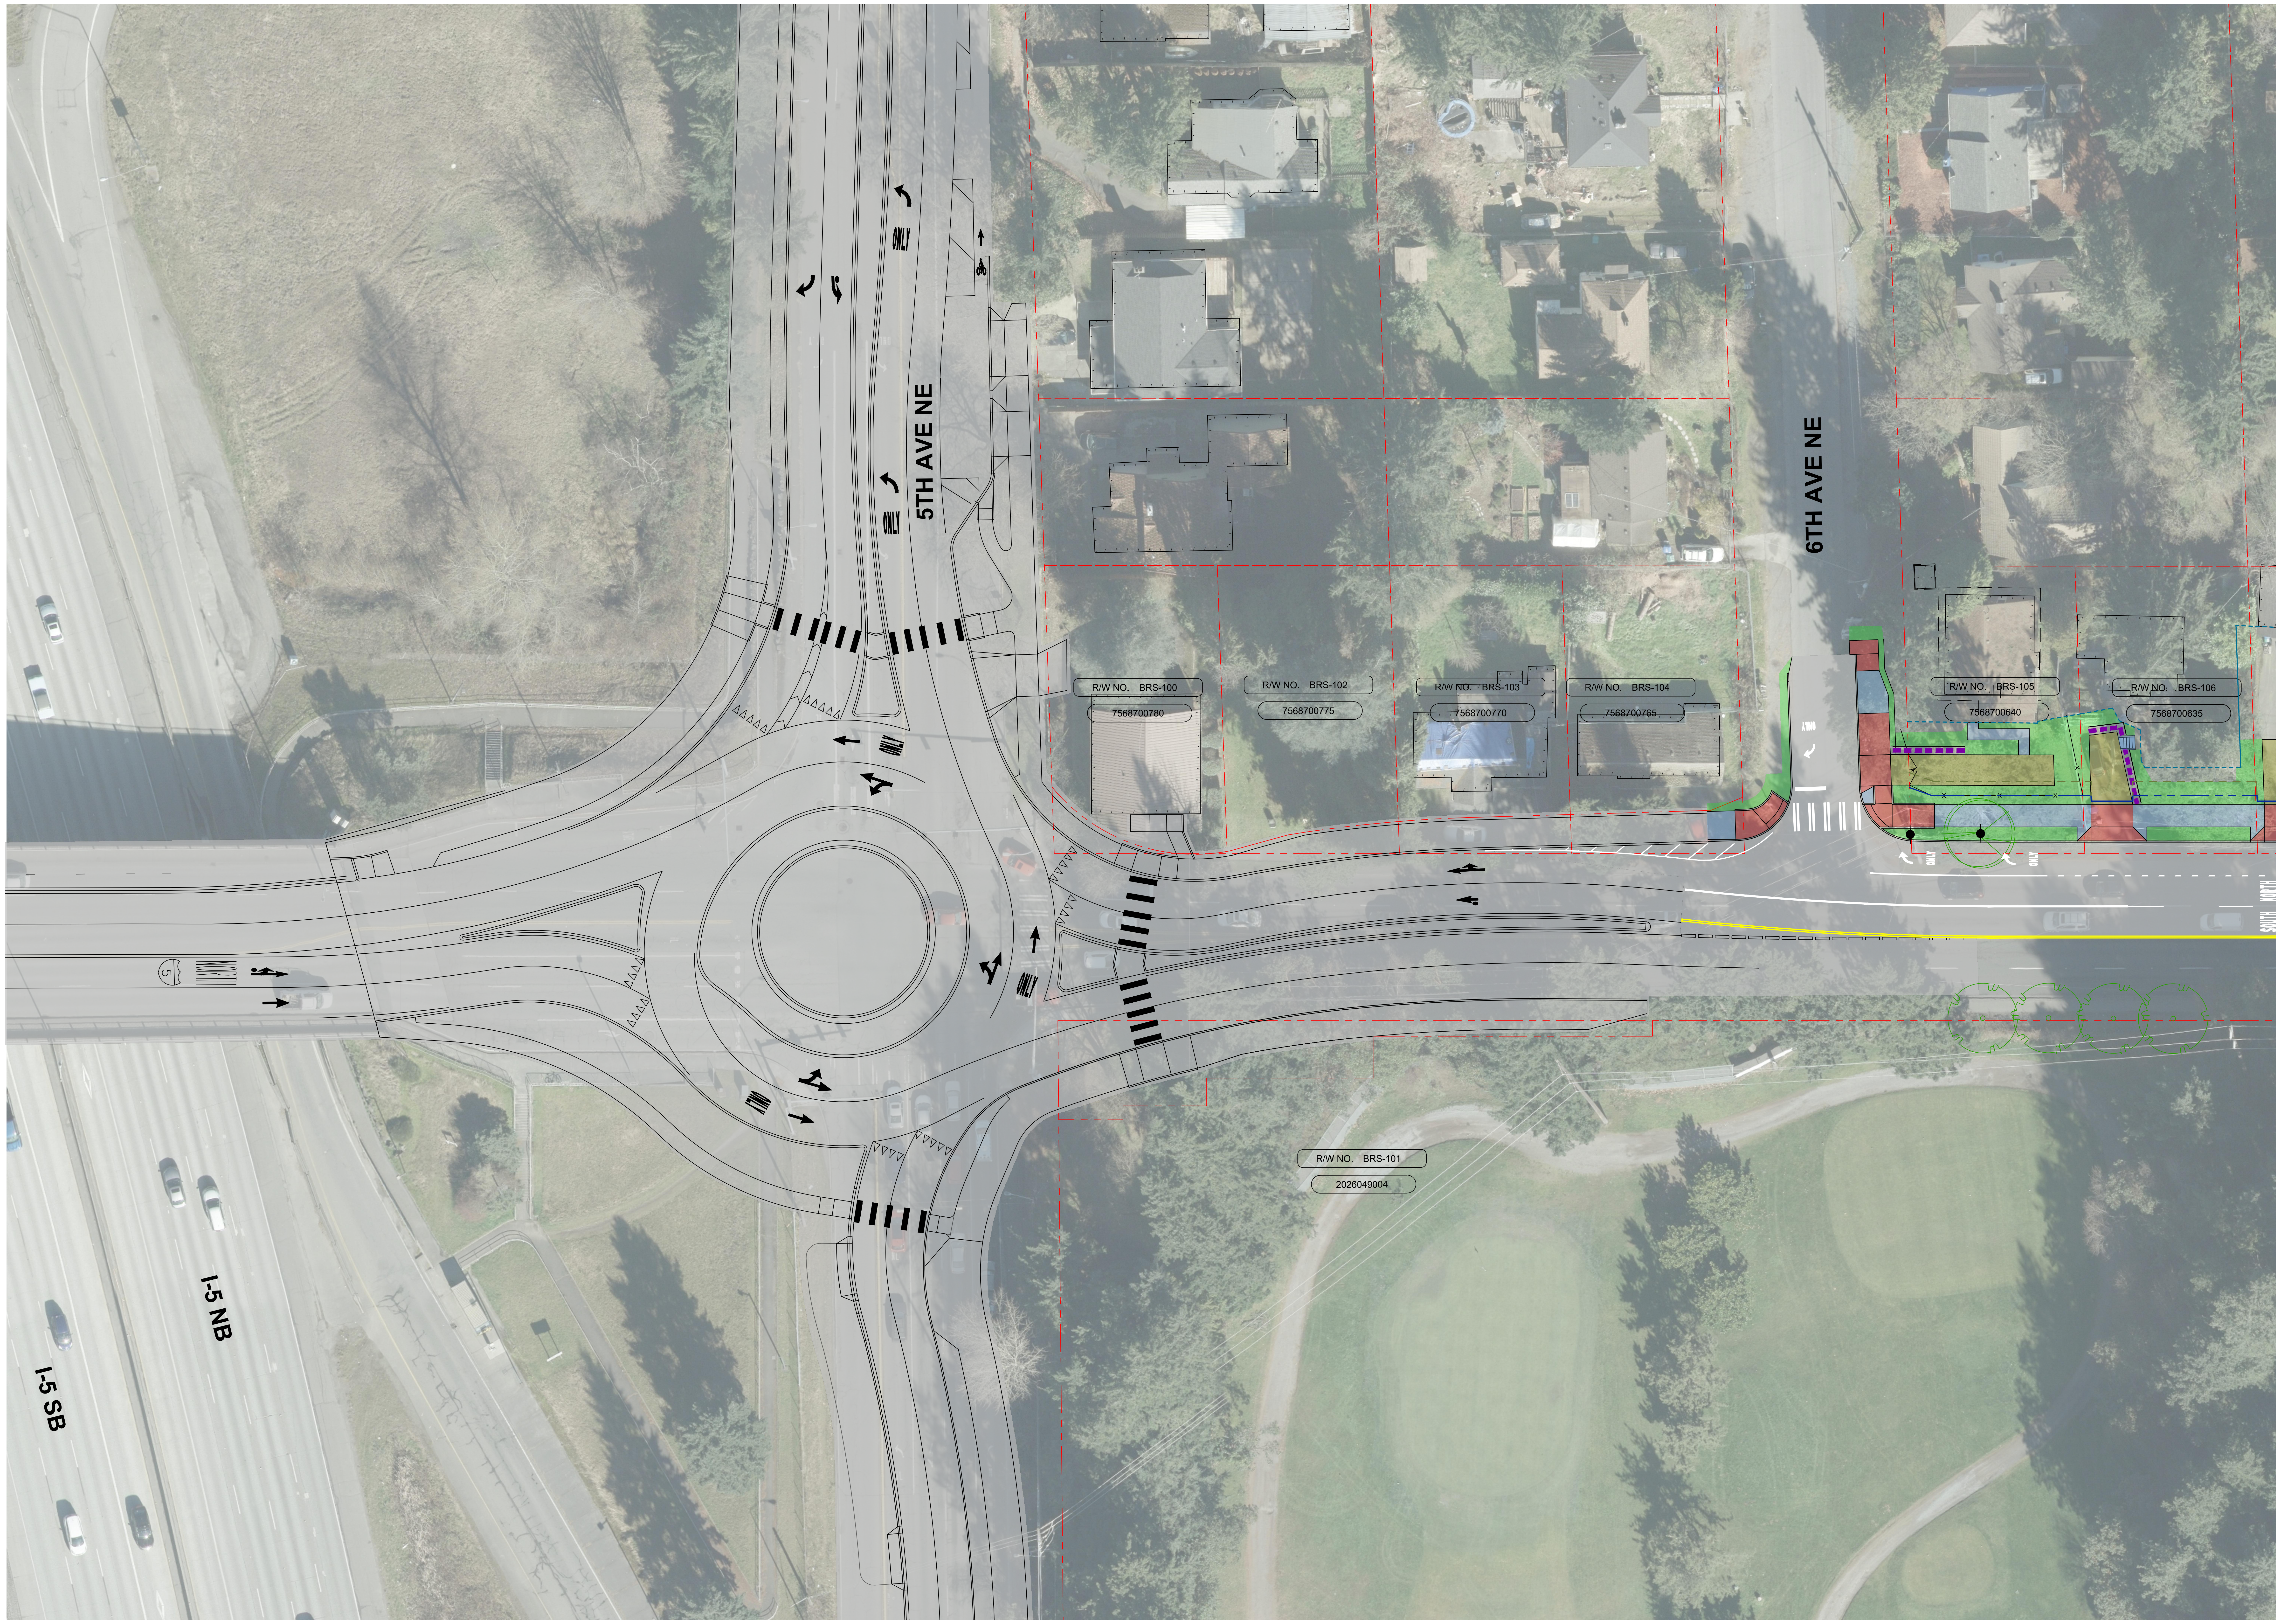
5TH AVE NE
6TH AVE NE
I-5 NB
I-5 SB
ONLY
R/W NO. BRS-100
7568700780
R/W NO. BRS-102
7568700775
R/W NO. BRS-103
7568700770
R/W NO. BRS-104
7568700765
R/W NO. BRS-105
7568700640
R/W NO. BRS-106
7568700635
R/W NO. BRS-101
2026049004

20 10 0 20 40
SCALE IN FEET

N

LEGEND

— - - — - - —	EASEMENT	— – – — – – —	EXISTING RIGHT-OF-WAY	🟦	PROPOSED SIDEWALK
- - - - - - - -	TEMPORARY CONSTRUCTION EASEMENT	— — — — — —	EXISTING PROPERTY LINE	🟦	PROPOSED BRT STATION
			EXISTING BUILDING	🟩	PROPOSED LANDSCAPE BUFFER
— - - — - - —	PROPOSED RIGHT-OF-WAY	—FW—FW—	FILL WALL	🟨	PROPOSED DRIVEWAY RECONSTRUCTION
■■■■■■■■	PROPOSED RETAINING WALL	—CW—CW—	CUT WALL	🟥	PROPOSED CURB RAMP, TRANSITION RAMP, & DRIVEWAY APRON

STRIDE
BRT General Engineering Consultant

SOUNDTRANSIT

NE 145TH BRT ROADWAY AND STATIONS

SEATTLE / SHORELINE
SR 523 (NE 145TH STREET)
FUTURE INTEGRATION TO SHORELINE'S INTERCHANGE PROJECT

04/03/24 | 4:23 PM | THOMASKT
C:\PWWORKING\JACOBS_B&I\THOMASKT\D0484480\145TH PUBLIC_OUTREACH-ROLL PLOT.DWG

04/03/24 | 4:24 PM | THOMASKT
C:\PWWORKING\JACOBS_B&I\THOMASKT\D0484480\145TH PUBLIC_OUTREACH-ROLL PLOT.DWG

5TH AVE NE
6TH AVE NE
8TH AVE NE
SR 523 (NE 145TH ST)
I-5 NB
I-5 SB
ONLY
R/W NO. BRS-100
7568700780
R/W NO. BRS-102
7568700775
R/W NO. BRS-103
7568700770
R/W NO. BRS-104
7568700765
R/W NO. BRS-105
7568700640
R/W NO. BRS-106
7568700635
R/W NO. BRS-107
7568700626
R/W NO. BRS-108
7568700625
R/W NO. BRS-108.01
7568700620
R/W NO. BRS-109
6703700070
R/W NO. BRS-110
6704300070
R/W NO. BRS-111
6704300065
R/W NO. BRS-112
6704300060
R/W NO. BRS-113
6704300055
R/W NO. BRS-114
6704300050
R/W NO. BRS-115
6704300045
R/W NO. BRS-116
6704300040
R/W NO. BRS-101
2026049004
R/W NO. BRS-101
2026049004
CW
FW

20 10 0 20 40
SCALE IN FEET

N

LEGEND

EASEMENT	EXISTING RIGHT-OF-WAY	🟦 PROPOSED SIDEWALK
TEMPORARY CONSTRUCTION EASEMENT	EXISTING PROPERTY LINE	🟦 PROPOSED BRT STATION
	EXISTING BUILDING	🟩 PROPOSED LANDSCAPE BUFFER
PROPOSED RIGHT-OF-WAY	FW — FW FILL WALL	🟨 PROPOSED DRIVEWAY RECONSTRUCTION
PROPOSED RETAINING WALL	CW — CW CUT WALL	🟥 PROPOSED CURB RAMP, TRANSITION RAMP, & DRIVEWAY APRON

STRIDE
BRT General Engineering Consultant

SOUNDTRANSIT

NE 145TH BRT ROADWAY AND STATIONS

SEATTLE / SHORELINE
SR 523 (NE 145TH STREET)
5TH AVENUE NE TO 10TH AVENUE NE

12TH AVE NE
15TH AVE NE
17TH AVE NE
SR 523 (NE 145TH ST)
R/W NO. BRS-121
6632900710
R/W NO. BRS-122
6632900143
R/W NO. BRS-124
6632900144
R/W NO. BRS-126
6632900141
R/W NO. BRS-128
6632900140
R/W NO. BRS-130
6632900012
R/W NO. BRS-132
6632900015
R/W NO. BRS-133
6632900010
R/W NO. BRS-135
6632900011
R/W NO. BRS-135
6632900011
R/W NO. BRS-136
3670500335
R/W NO. BRS-136
3670500335
R/W NO. BRS-142
3670500385
R/W NO. BRS-143
3670500529
R/W NO. BRS-145
3647600000
R/W NO. BRS-147
3670500515
R/W NO. BRS-149
3670500510
R/W NO. BRS-123
6632300644
R/W NO. BRS-125
6632300645
R/W NO. BRS-127
6632300646
R/W NO. BRS-129
6632300647
R/W NO. BRS-131
6632300641
R/W NO. BRS-134
6632300643
R/W NO. BRS-137
6632300280
R/W NO. BRS-138
6632300282
R/W NO. BRS-139
6632300281
R/W NO. BRS-140
6632300290
R/W NO. BRS-141
6632300291
R/W NO. BRS-144
6632300200
R/W NO. BRS-146
6632300199
R/W NO. BRS-148
6632300201
BUS ONLY
CW
FW

20 10 0 20 40
SCALE IN FEET

N

LEGEND

— - - —	EASEMENT	— - - —	EXISTING RIGHT-OF-WAY	☐	PROPOSED SIDEWALK
- - - - -	TEMPORARY CONSTRUCTION EASEMENT	— — — —	EXISTING PROPERTY LINE	🟦	PROPOSED BRT STATION
— - - —	PROPOSED RIGHT-OF-WAY		EXISTING BUILDING	🟩	PROPOSED LANDSCAPE BUFFER
■ ■ ■ ■	PROPOSED RETAINING WALL	— FW — FW —	FILL WALL	🟨	PROPOSED DRIVEWAY RECONSTRUCTION
		— CW — CW —	CUT WALL	🟥	PROPOSED CURB RAMP, TRANSITION RAMP, & DRIVEWAY APRON

STRIDE
BRT General Engineering Consultant

SOUNDTRANSIT

NE 145TH BRT ROADWAY AND STATIONS

SEATTLE / SHORELINE
SR 523 (NE 145TH STREET)
12TH AVENUE NE TO 17TH AVENUE NE

04/03/24 | 4:24 PM | THOMASKT
C:\PWWORKING\JACOBS_B&I\THOMASKT\D0484480\145TH PUBLIC_OUTREACH-ROLL PLOT.DWG

28TH AVE NE
30TH AVE NE
31ST AVE NE
32ND AVE NE
SR 522 (BOTHELL WAY NE)
SR 523 (NE 145TH ST)
SR 522 (LAKE CITY WAY NE)
R/W NO. BRS-194
R/W NO. BRS-197
3500100132
R/W NO. BRS-199
3500100130
R/W NO. BRS-202
6649300250
R/W NO. BRS-203
1568100165
R/W NO. BRS-205
1568100160
R/W NO. BRS-206
7856630000
R/W NO. BRS-207
1568100150
R/W NO. BRS-209
1568100145
R/W NO. BRS-211
1568100270
R/W NO. BRS-212
1568100271
R/W NO. BRS-213
1568100260
R/W NO. BRS-215
1568100255
R/W NO. BRS-216
1568100250
R/W NO. BRS-217.1
1568100445
R/W NO. BRS-220
1568100460
R/W NO. BRS-222
1626049070
R/W NO. BRS-195
7663700463
R/W NO. BRS-196
7663700464
R/W NO. BRS-198
7663700461
R/W NO. BRS-200
7663700460
R/W NO. BRS-201
7663700410
R/W NO. BRS-204
7663700390
R/W NO. BRS-210
7663700330
R/W NO. BRS-214
7663700331
R/W NO. BRS-218
7663700281
R/W NO. BRS-219
7663700280
R/W NO. BRS-221
7663700240
20 10 0 20 40
SCALE IN FEET
N

LEGEND

— — —	EASEMENT	— — —	EXISTING RIGHT-OF-WAY	▭	PROPOSED SIDEWALK
- - - - -	TEMPORARY CONSTRUCTION EASEMENT	— — —	EXISTING PROPERTY LINE	▭	PROPOSED BRT STATION
— - — -	PROPOSED RIGHT-OF-WAY	⌞ ⌟	EXISTING BUILDING	🟩	PROPOSED LANDSCAPE BUFFER
■■■■■	PROPOSED RETAINING WALL	—FW—FW—	FILL WALL	▭	PROPOSED DRIVEWAY RECONSTRUCTION
		—CW—CW—	CUT WALL	🟥	PROPOSED CURB RAMP, TRANSITION RAMP, & DRIVEWAY APRON

STRIDE
BRT General Engineering Consultant

SOUNDTRANSIT

NE 145TH BRT ROADWAY AND STATIONS

SEATTLE / SHORELINE
SR 523 (NE 145TH STREET)
28TH AVENUE NE TO 35TH AVENUE NE