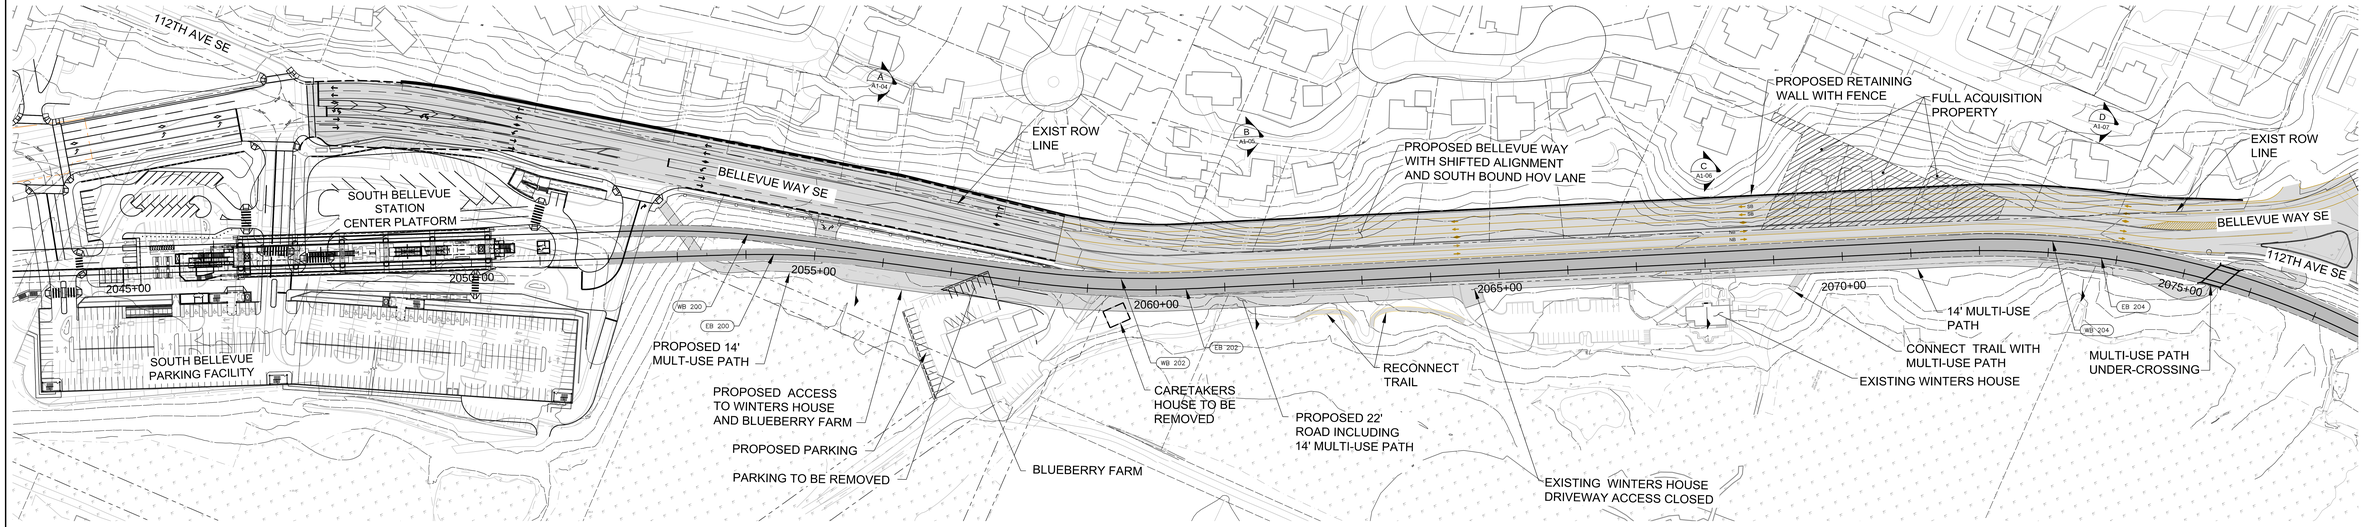

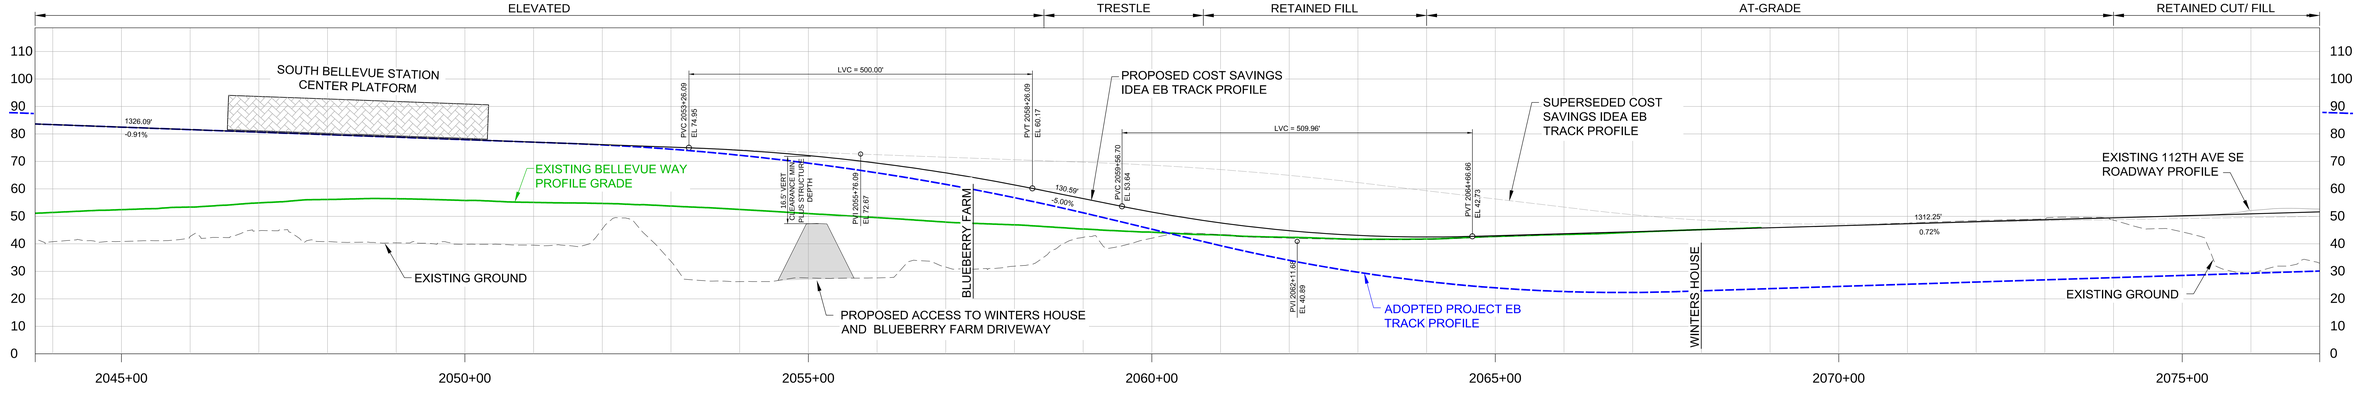

LEGEND

- ADOPTED PROJECT EB TRACK PROFILE
- EXISTING BELLEVUE WAY PROFILE GRADE

SCALE IN FEET

NOT FOR CONSTRUCTION

No.	DATE	DSN	CHK	APP	REVISION

DESIGNED BY: R. MCKELVY
DRAWN BY: B NELSON
CHECKED BY: B WILLIAMS
APPROVED BY: J SCHETTLER

JACOBS

FINAL DESIGN PARTNERS.

SOUNDTRANSIT

SCALE: AS SHOWN
FILENAME: ECSI_A1_02_HOV
CONTRACT UNIT (CUS): TO 5.27
DATE: 09/20/12

LINE IS 1" AT FULL SCALE

LINK LIGHT RAIL PROJECT
EAST CORRIDOR
BELLEVUE TO REDMOND

COST SAVINGS IDEA 1.a
WINTERS HOUSE / BELLEVUE WAY WITH HOV
PLAN AND PROFILE

DRAWING No: ECSI-A1-02
SHEET No: REV: 1