XREF'S
Resolved
ELC_C2T_CM
ELC_C2T_JO
ELC_C2T_KA
ELC_LABE_AG
ELC_LABE_AS
ELC_LAB__AZ
REG-DCON
X0528CN
X0528SF
X0531CN
X0531SF
ZG-2234H
x0528rx
x0531rx
Unresolved
ELC_LABE_AP
X0528OP
X0531OP
X0531UT
X0531VG
LTSCALE
1=1

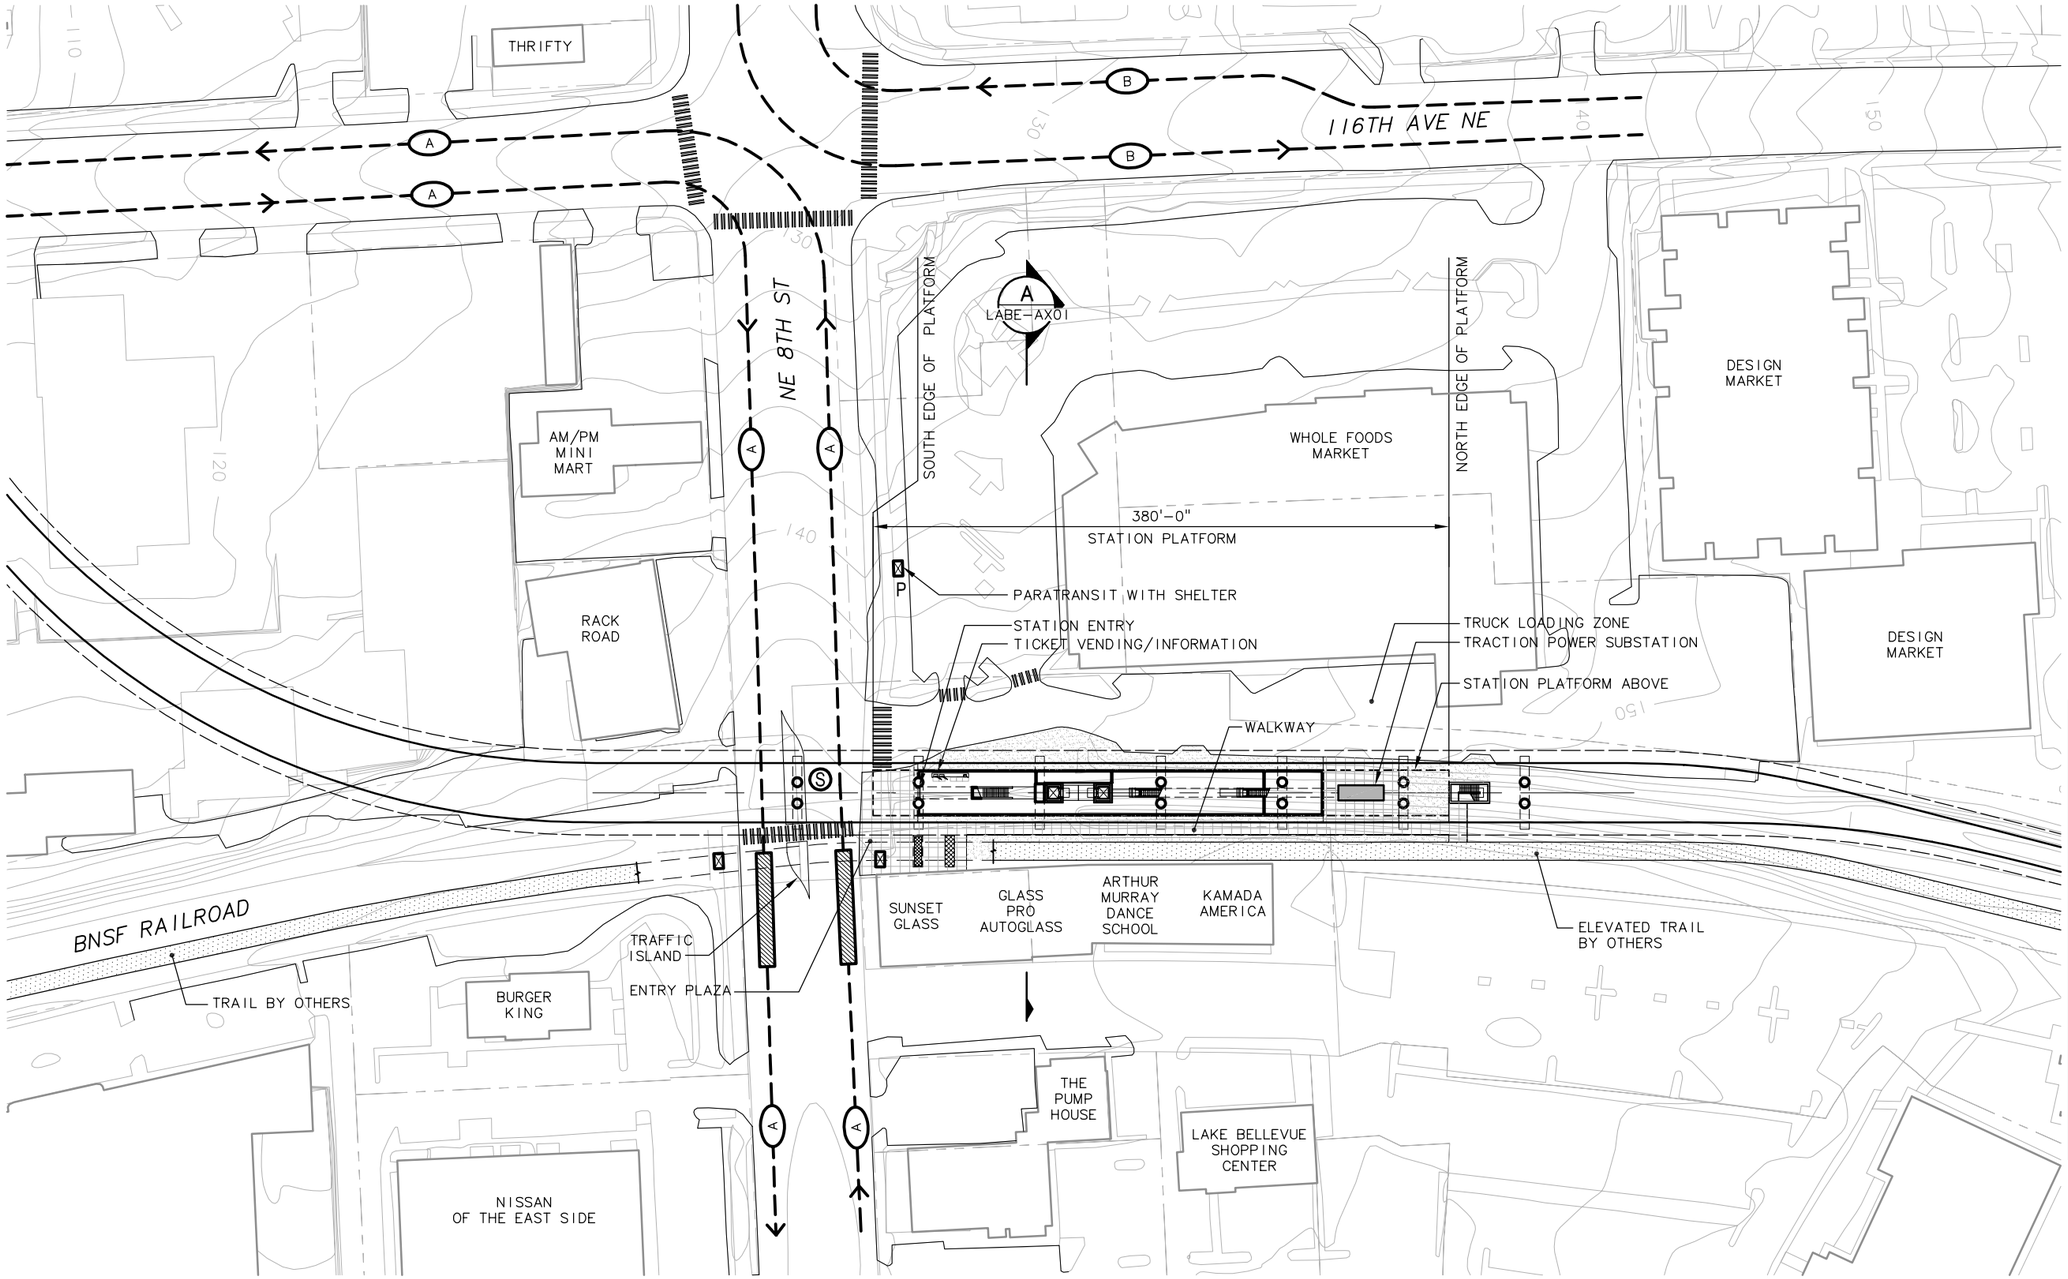

NOTES

1. ALIGNMENT CIT & C2T

SYMBOLS KEY

- NEW BUS STOP
- NEW BUS SHELTER
- PARATRANSIT STOP
- SIGNAL
- BUS ROUTE : 253 RAPID RIDE
- BUS ROUTE : 234
- BIKE STORAGE
- BIKE SHELTER/RACKS
- LANDSCAPED AREA
- PAVED AREA
- TRAIL
- TICKET VENDING/ INFORMATION
- CROSSWALK
- TRACK
- TRAIN

50 25 0 50 100
SCALE IN FEET

STATION ACCESS PLAN

SCALE: 1" = 50'

No.	Date	Dsn.	Chk.	App.	Revisions

Designed By:
Drawn By:
Checked By:
Approved By:

DEIS CONCEPTUAL

CH2MHILL
IN ASSOCIATION WITH
PARSONS & INCA ENGINEERS INC.

STREETER & ASSOCIATES ARCHITECTS AIA ▫ PLLC
165 UNIVERSITY STREET 206-621-0270
SEATTLE, WA 98101-2901 (FAX) 206-621-7715

SOUNDTRANSIT

Submitted: Date: Approved: Date:

Scale: 1"=50'
Filename: ELCILABE_AS01.dwg
Contract No.: EL SEG_C
Date:

EAST LINK PROJECT
SEGMENT C

HOSPITAL STATION
ALTERNATIVE CIT & C2T
STATION ACCESS PLAN

THIS PRINT REDUCED HALF SCALE

Drawing No.: LABE-AS01
Sheet No.: G-C125
Rev.:

c:\work\ELCILABE_AS01.dwg
10/16/08 10:28 : eackerm OE5396

XREF'S
Resolved
ELC_LABE_AX
REG-DCON
ZG-2234H
Unresolved
LTSCALE
1=1

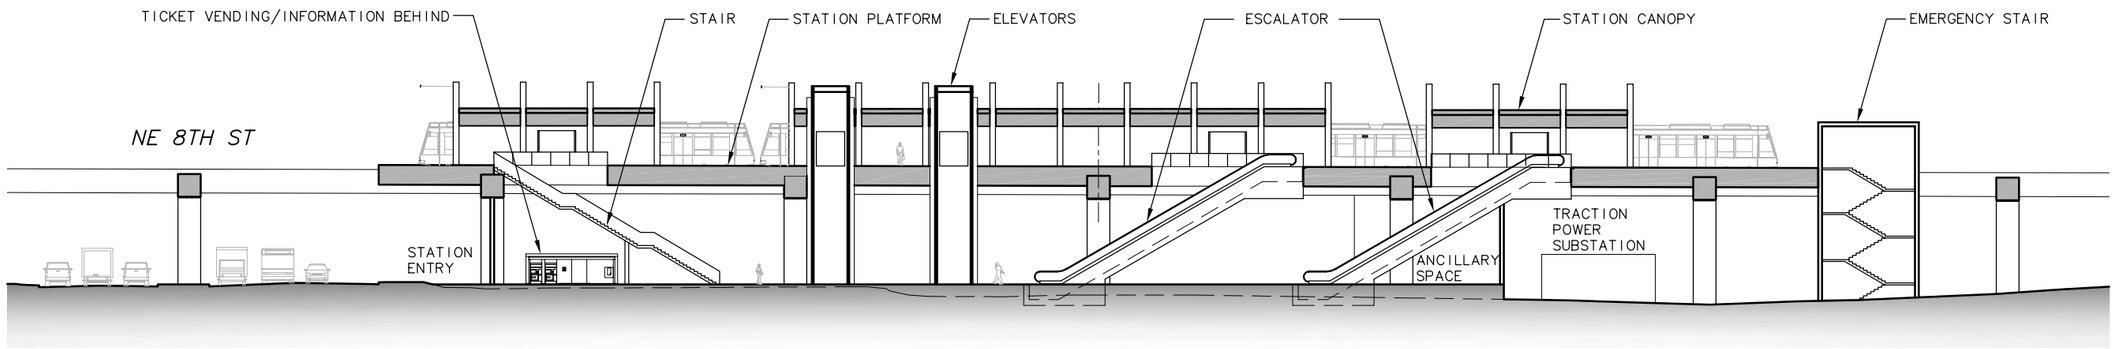

ELEVATION

SCALE: 1" = 20'

20 10 0 20 40
SCALE IN FEET

HOSPITAL STATION

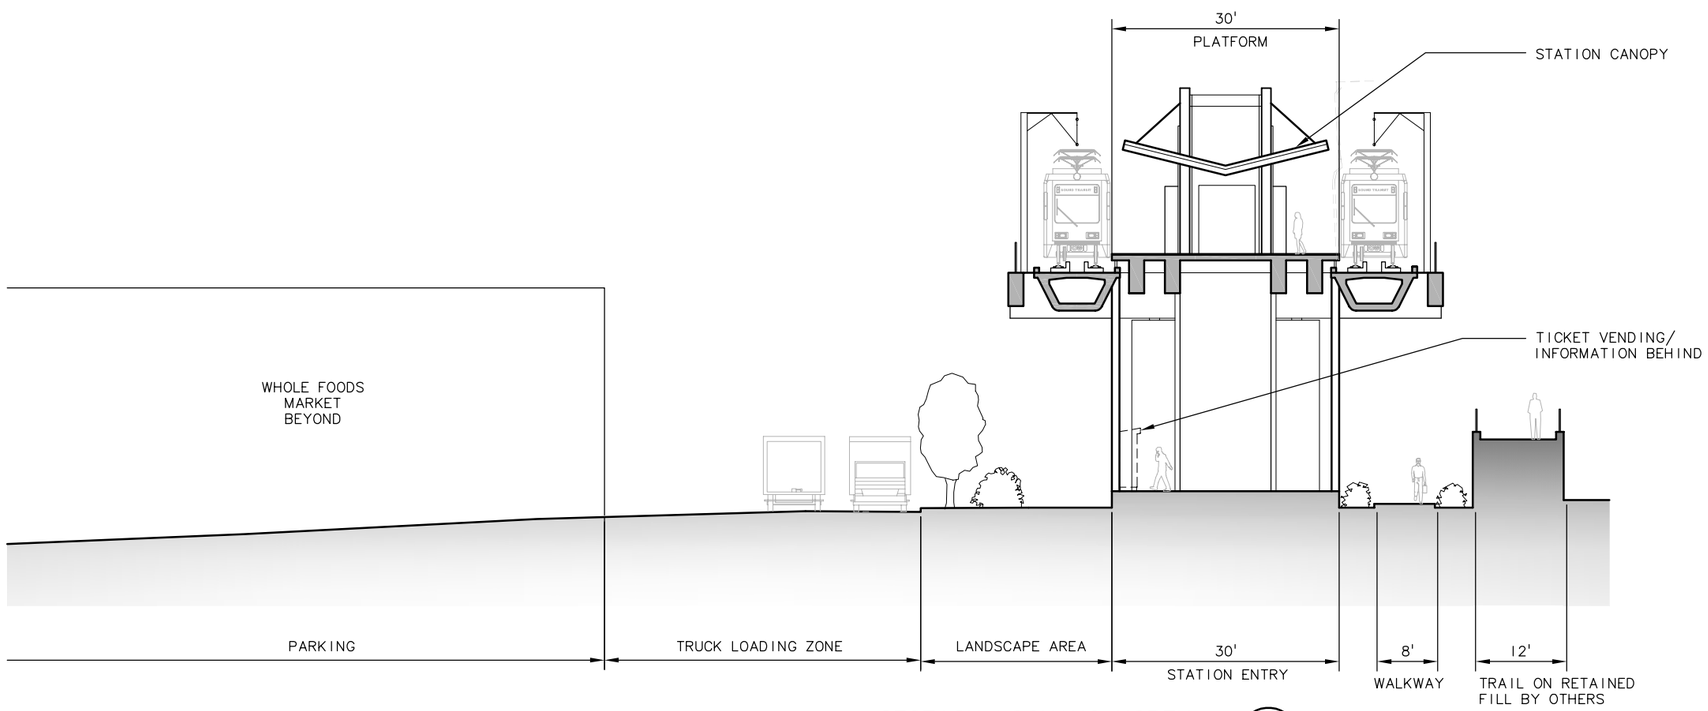

SECTION LOOKING NORTH

SCALE: 1" = 10'

A
LABE-AX01
LABE-AS01

10 5 0 10 20
SCALE IN FEET

c:\work\ELCILABE_AX01.dwg
10/16/08 10:28 : eackerm OE5396

No.	Date	Dsn.	Chk.	App.	Revisions

Designed By:
Drawn By:
Checked By:
Approved By:

DEIS CONCEPTUAL

CH2MHILL
IN ASSOCIATION WITH
PARSONS & INCA ENGINEERS INC.

STREETER & ASSOCIATES ARCHITECTS AIA ▫ PLLC
185 UNIVERSITY STREET 206-621-5270
SEATTLE, WA 98101-2901 (FAX) 206-621-7715

SOUNDTRANSIT

Submitted: Date: Approved: Date: Date:

Scale: VARIES
Filename: ELCILABE_AX01.dwg
Contract No.: EL SEG_C

EAST LINK PROJECT
SEGMENT C

HOSPITAL STATION
ALTERNATIVE C1T & C2T
ELEVATION AND SECTION

THIS PRINT REDUCED HALF SCALE

Drawing No.: LABE-AX01
Sheet No.: G-C126
Rev.: