XREF'S
Resolved
ZG-2234H
REG-DCON
Unresolved
LTSCALE
1=1

PROPOSED LIGHT RAIL ALIGNMENT

EXISTING CONDITIONS

I-90 TWO-WAY TRANSIT AND HOV OPERATIONS PROJECT IMPROVEMENTS FROM STAGE 1 AND STAGE 2

POTENTIAL I-90 TWO-WAY TRANSIT AND HOV OPERATIONS PROJECT MODIFICATIONS WITH LRT

POTENTIAL RAMP BRIDGE RECONSTRUCTIONS DUE TO LRT MODIFICATIONS

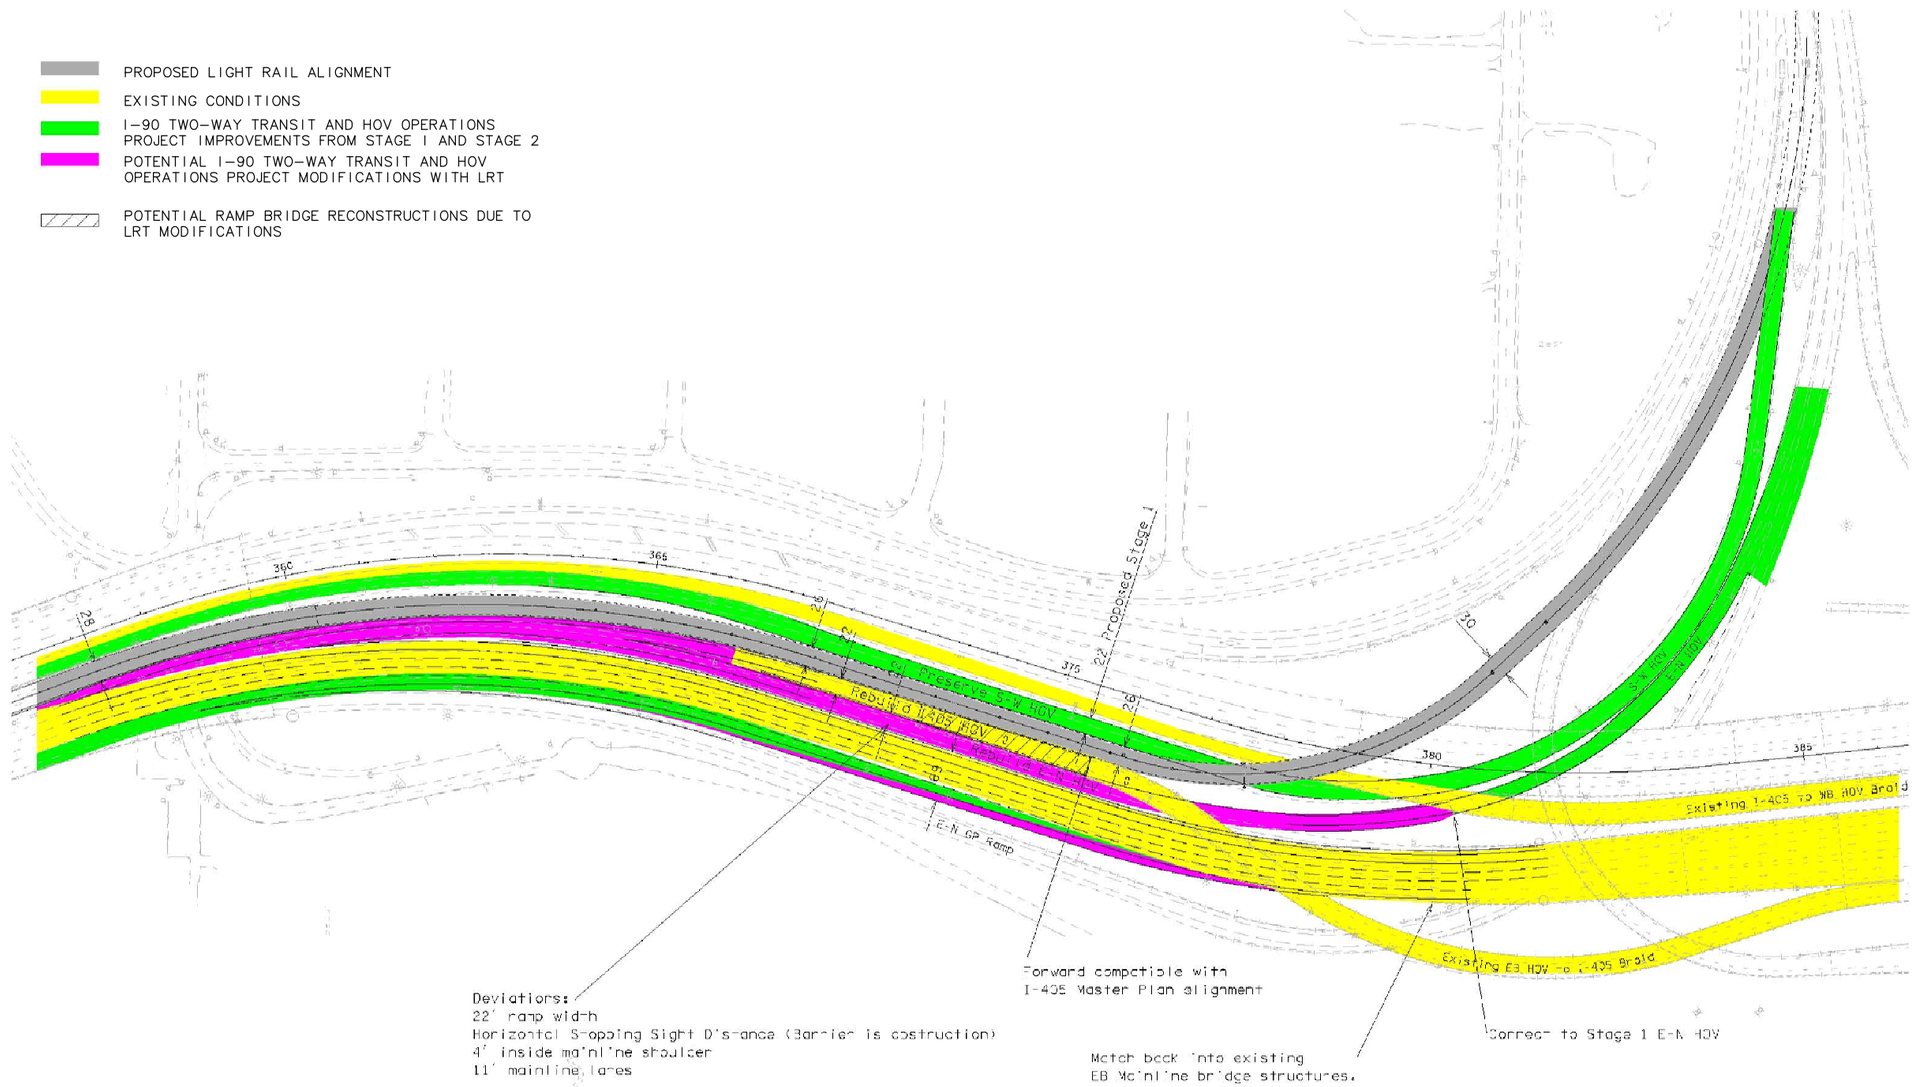

N

100 50 0 100 200
SCALE IN FEET

HNTB PROJECT NO. 28799

c:\work\ELB1B0__KZ10.dwg
11/12/08 14:55 : eackerm OE5396

No.	Date	Dsn.	Chk.	App.	Revisions

Designed By:
Drawn By:
Checked By:
Approved By:

FEIS CONCEPTUAL

Submitted: Date: Approved: Date:

SOUNDTRANSIT

Scale: 1"=100'
Filename: ELB1B0__KZ10.dwg
Contract No.: EL SEG_B
Date:

THIS PRINT REDUCED HALF SCALE

EAST LINK PROJECT
SEGMENT B
ALTERNATIVE B2M, B2A, B2E, B3, AND B7

I-90 EB TO BELLEVUE WAY HOV
DIRECT ACCESS RAMP RECONSTRUCTION

Drawing No.: B0_-KZ10
Sheet No.: B-1
Rev.: