



CROSS REFERENCING OF DRAWINGS				
WEST ALDERWOOD SEGMENT	ALD-2D	ALD-2F	ALD-1B	ALD-2D-OPT
KEY MAP	L05-GZK100	L05-GZK200	L05-GZK300	L05-GZK400
NOTE: ALD-2D-OPT REPRESENTS THE ENVIRONMENTAL ALTERNATIVE ALD-2D WITH ALDERWOOD MALL BOULEVARD DESIGN OPTION. THIS DESIGN IS INTENDED TO ALSO REPRESENT THE DESIGN OPTIONS FOR ALD-1B AND ALD-2F.				

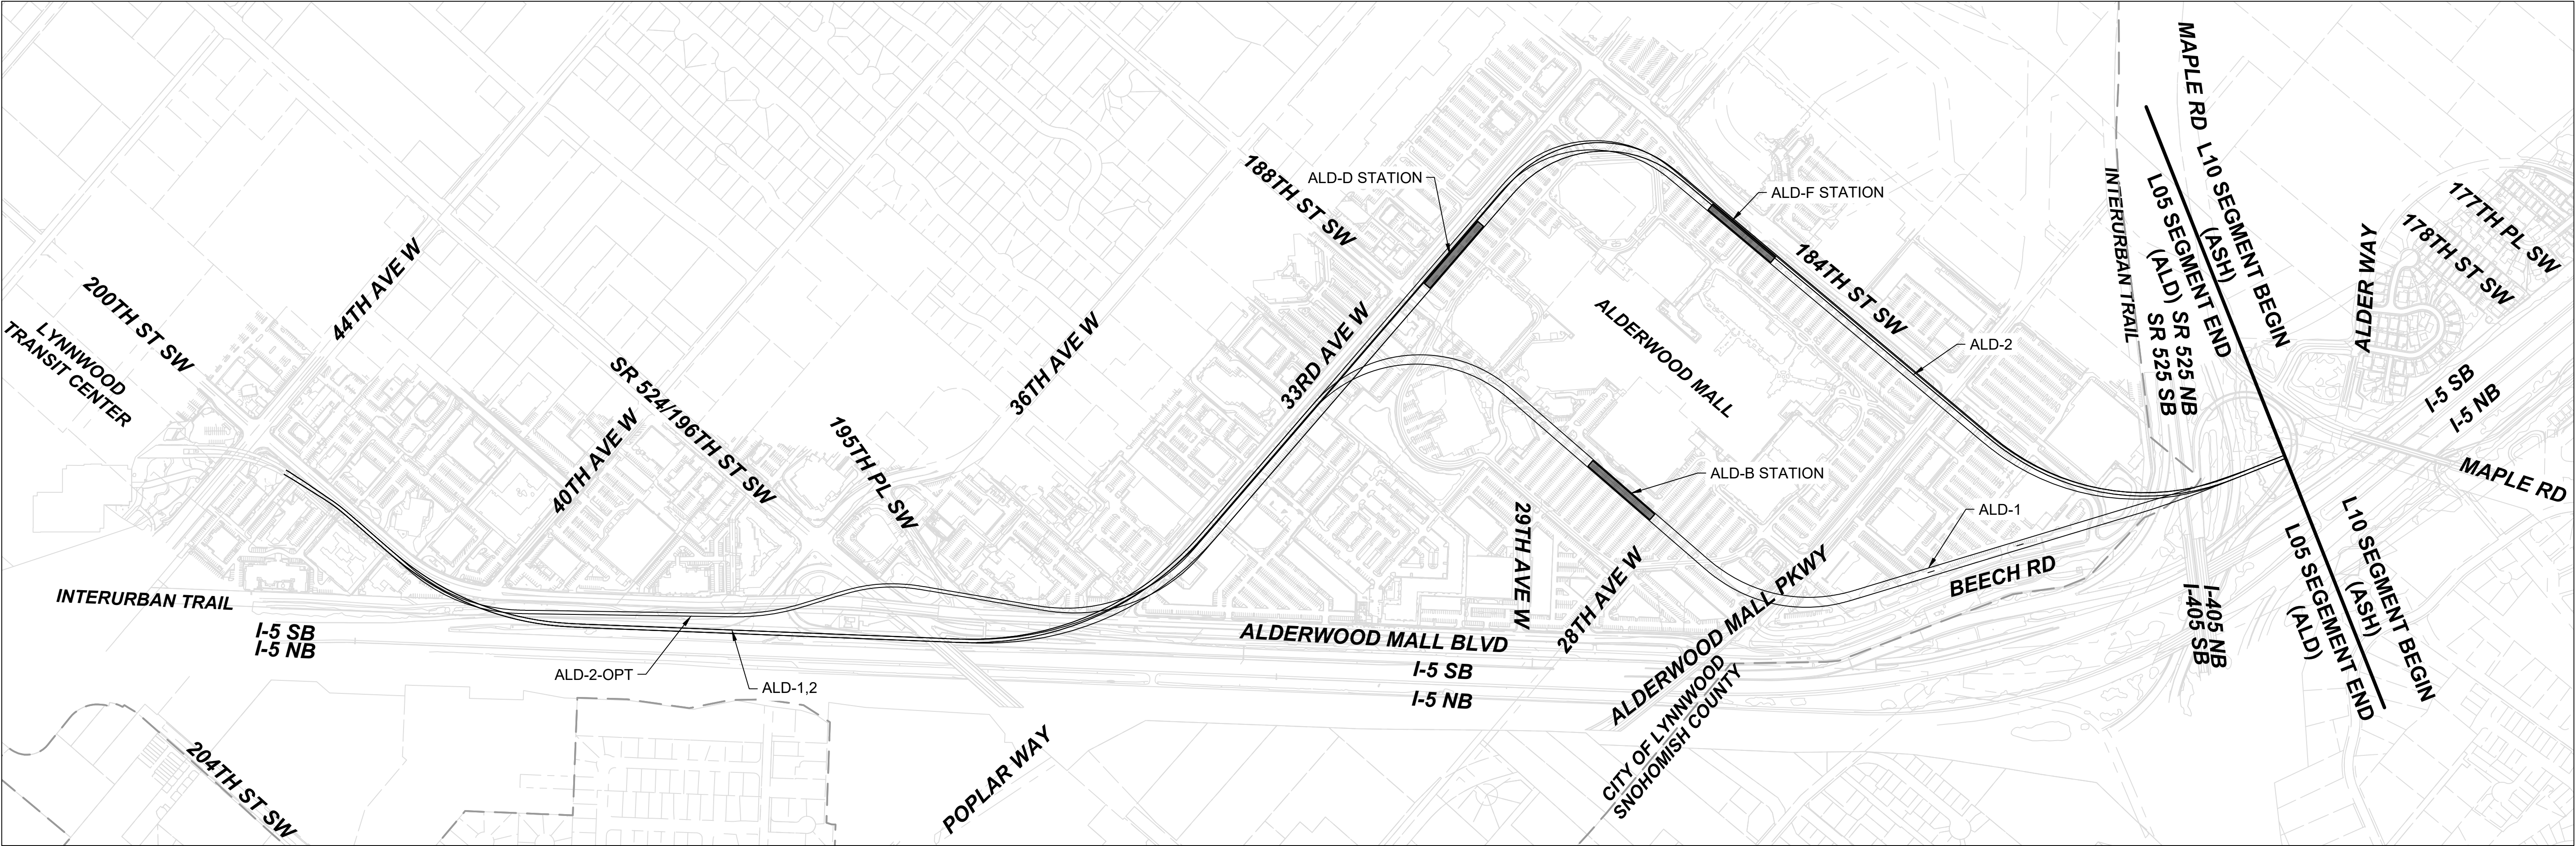

12/05/24 | 12:23 PM | HANAA AHMED
C:\P\W\K\H\10288394\L05 - OVERALL SEGMENT MAP.DWG

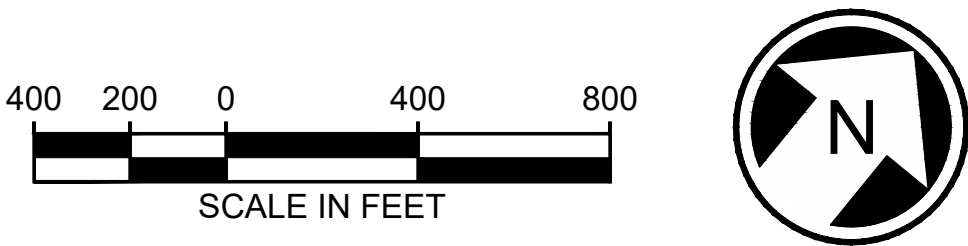



Kimley»Horn

EVERETT LINK EXTENSION
AND OMF NORTH

DRAFT EIS - CONCEPTUAL DESIGN
L05 SEGMENT
EVERETT LINK EXTENSION & OMF NORTH
ALD
OVERALL SEGMENT MAP

L05-GZP100
SHEET 66 OF 387
02/14/2025

CROSS REFERENCING OF DRAWINGS						
ALD-2D SEGMENT	(101)	(102)	(103)	(104)	(105)	(106)
GENERAL SITE PLANS	L05-GSP101	L05-GSP102	L05-GSP103	L05-GSP104	L05-GSP105	L05-GSP106
ROADWAY PLAN & PROFILE PLANS	L05-CRV101	L05-CRV102 L05-CRV103	L05-CRV104			
ARCHITECTURAL				ALD-D-ASP100 ALD-D-APP100		
ARCHITECTURAL PLANS ASSOCIATED WITH THIS PORTION OF THE PROJECT ARE WITHIN THIS SECTION BUT NOT DENOTED ON THIS PLAN FOR LOCATION.						

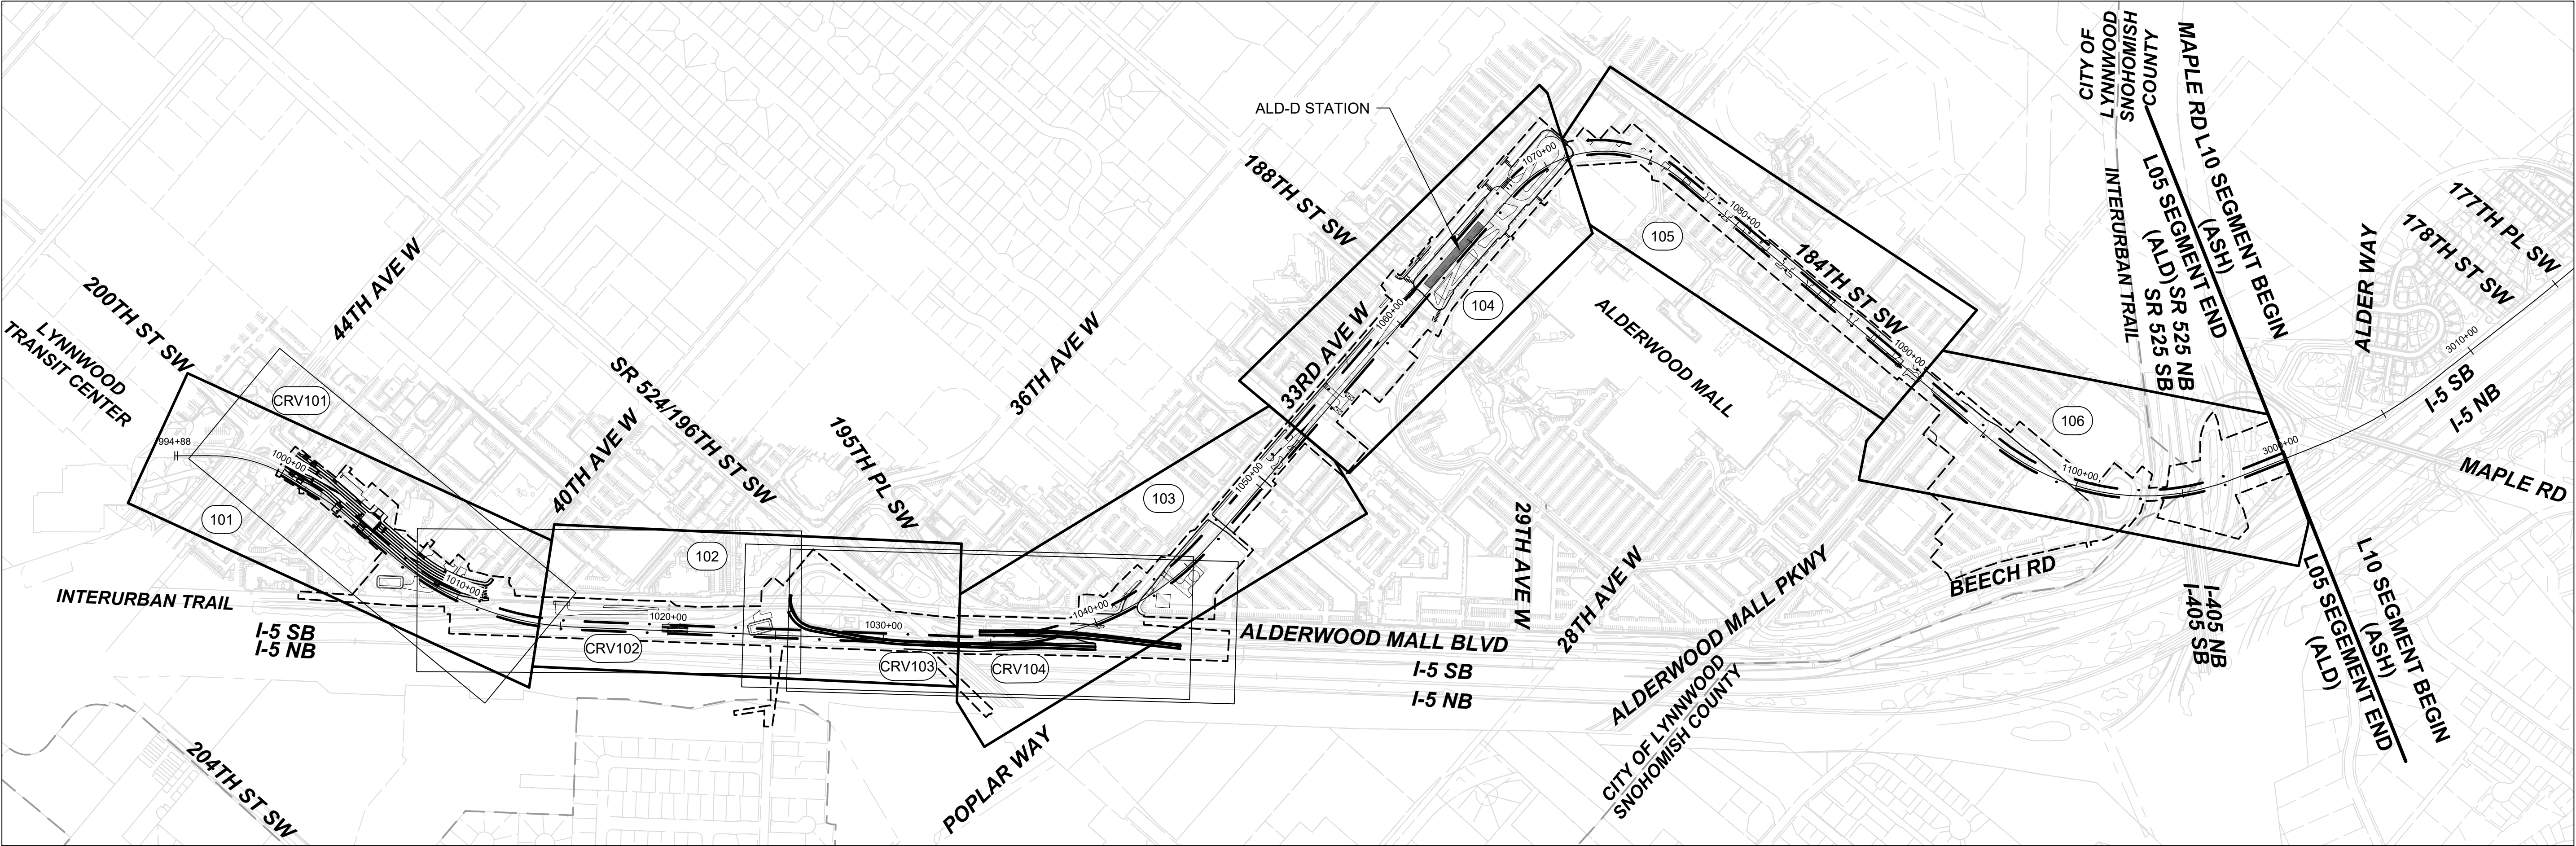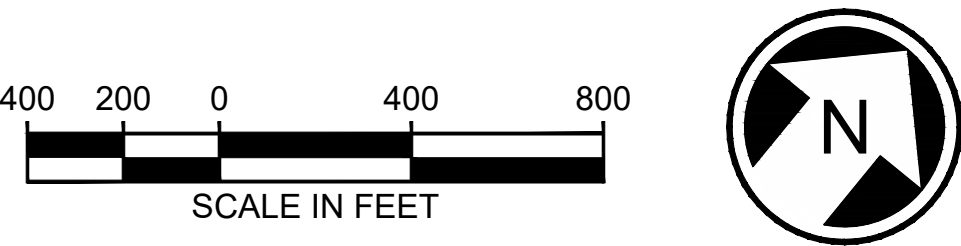

12/12/24 | 7:53 AM | ALLISON LARSEN
C:\P\W\K\H\0288394\L05 - KEYSHEET.DWG



Kimley»Horn

EVERETT LINK EXTENSION
AND OMF NORTH

DRAFT EIS - CONCEPTUAL DESIGN
L05 SEGMENT
EVERETT LINK EXTENSION & OMF NORTH
ALD-2D
KEY MAP

L05-GZK100
SHEET 67 OF 387
02/14/2025

12/24/24 | 1:08 PM | ALEKSJ.KRUGER
C:\P\WKH1\0288462\L05-GSP101.DWG.DWG




Kimley»Horn




EVERETT LINK EXTENSION AND OMF NORTH

DRAFT EIS - CONCEPTUAL DESIGN
L05 SEGMENT
EVERETT LINK EXTENSION & OMF NORTH
ALD-2D
GENERAL SITE PLANS

L05-GSP101
SHEET 68 OF 387
02/14/2025

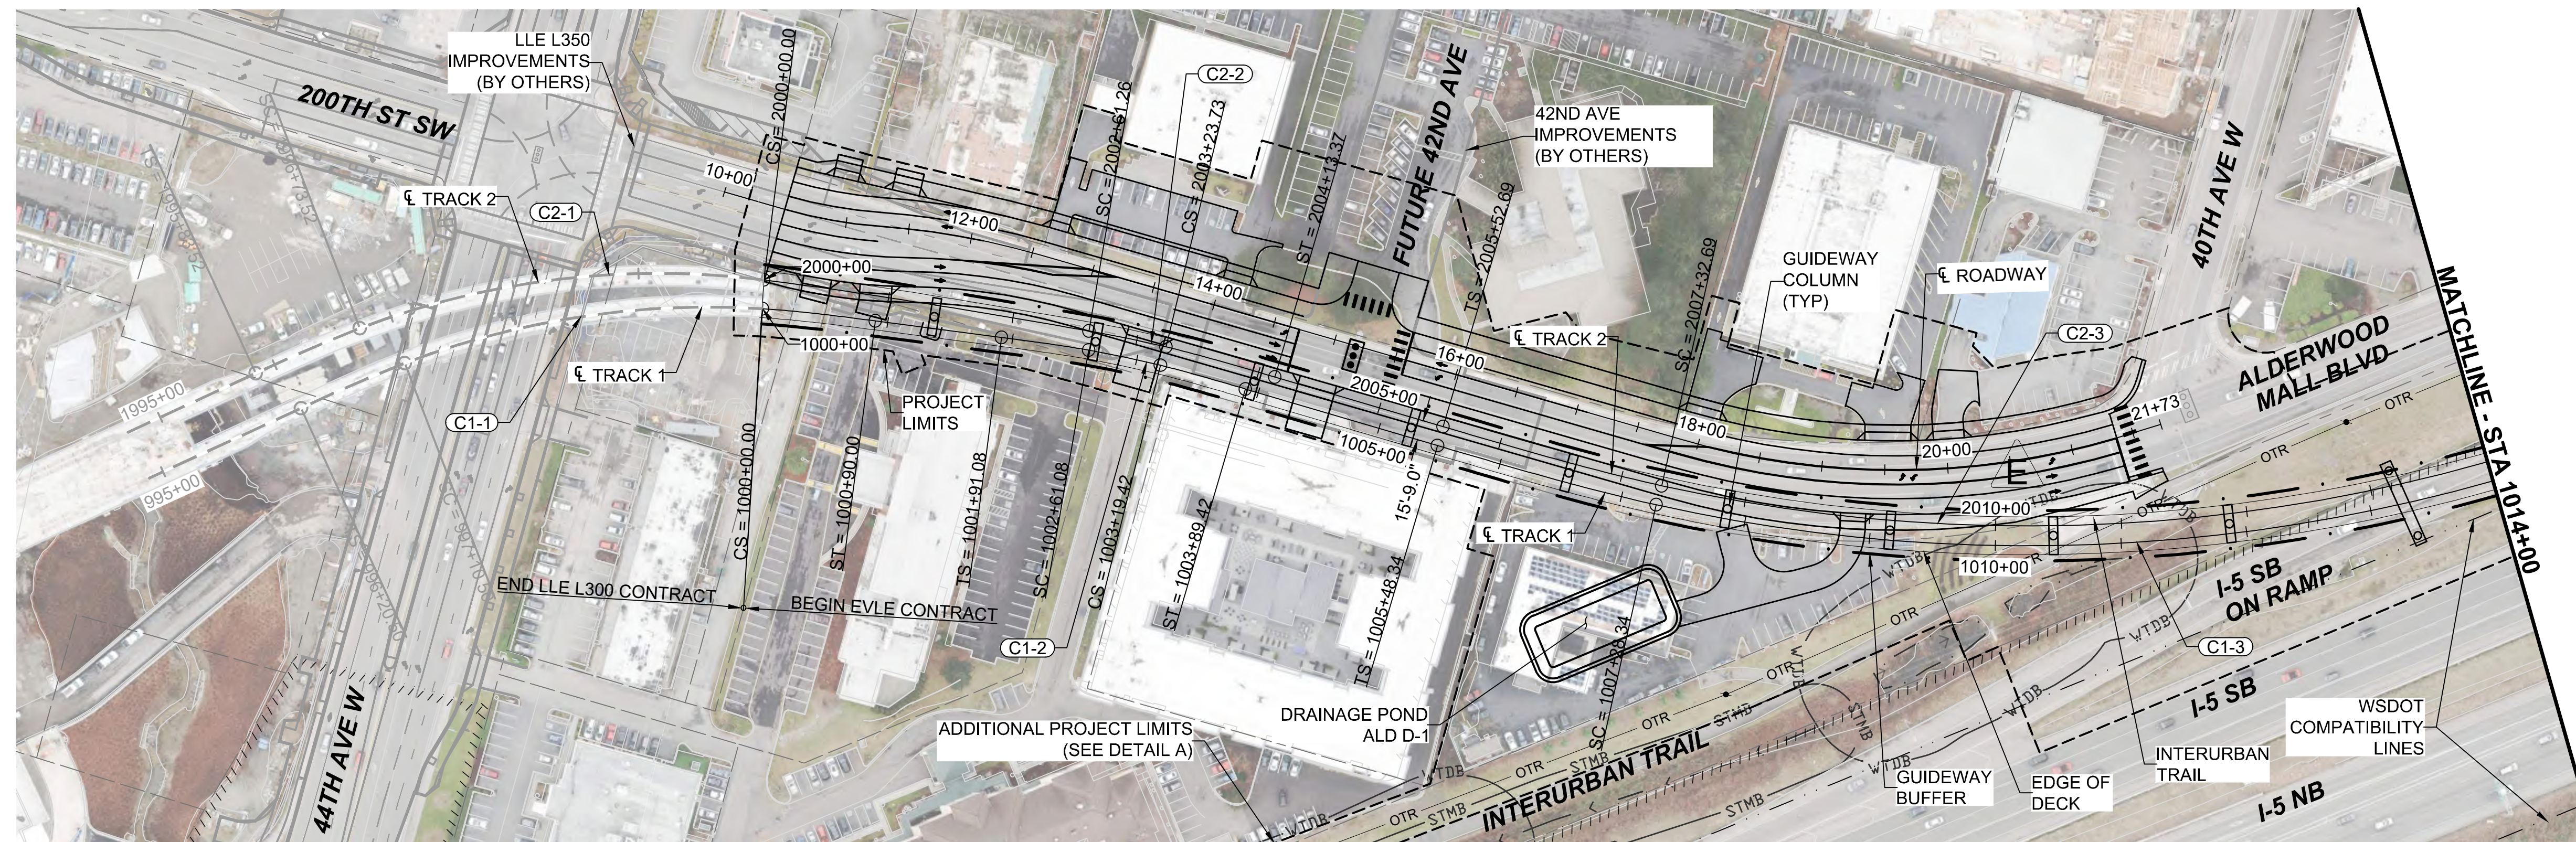



- NOTES:
1. SEE STD SHEETS FOR NOTES, LEGEND, AND ABBREVIATIONS.
 2. ELECTRIC OVERHEAD TRANSMISSION LINE RELOCATIONS DUE TO PROPOSED CONSTRUCTION CONFLICTS ARE SHOWN FOR CONTEXT.
 3. SEE SHEET L05-CRV101 FOR ROADWAY PLAN AND PROFILE.
 4. FOR ROADWAY TYPICAL SECTION SEE SHEET STD-CRY101.

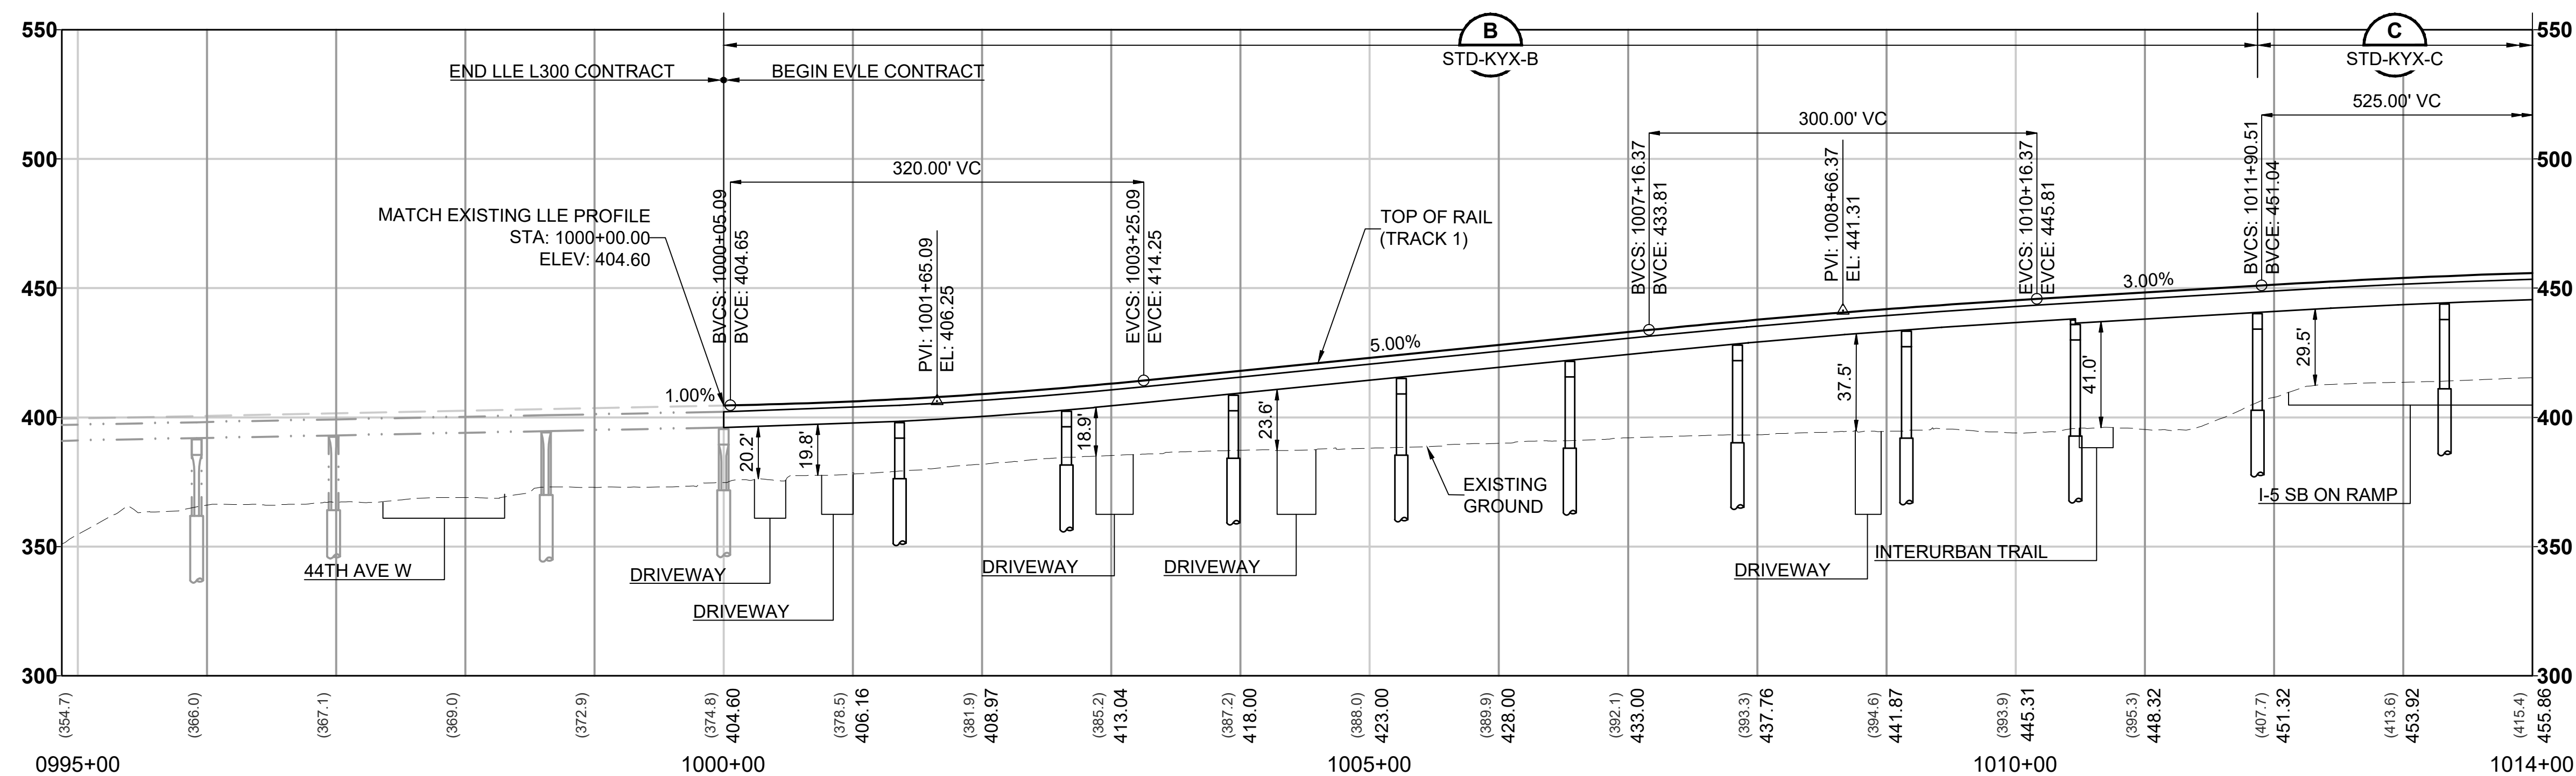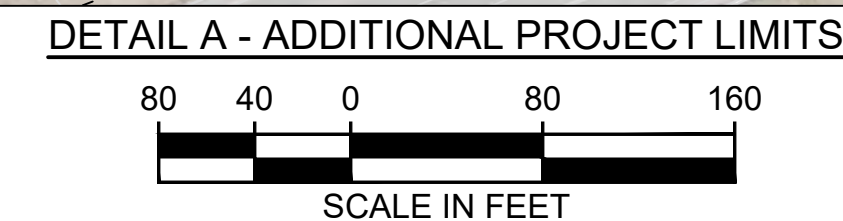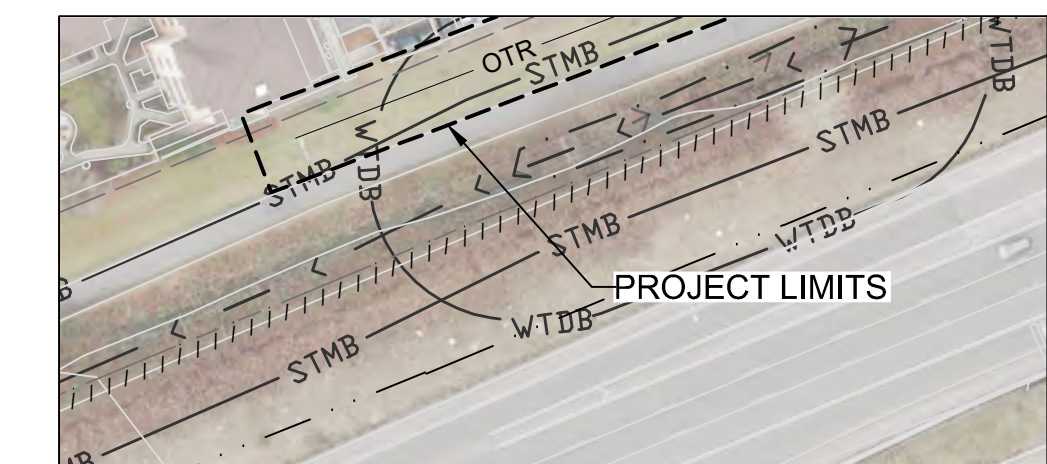


CURVE TABLE							
CURVE	RADIUS (FT)	Lc (FT)	Ls1 (FT)	Ls2 (FT)	Ea (IN)	Eu (IN)	V (MPH)
C1-1	675.0	289.5	90.0	90.0	2.75	2.53	30
C1-2	820.0	58.3	70.0	70.0	2.25	2.10	30
C1-3	1350.0	735.0	180.0	180.0	4.25	3.08	50
C2-1	665.0	326.5	90.0	261.3	2.75	2.61	30
C2-2	920.0	62.5	261.3	89.6	1.75	2.12	30
C2-3	1334.3	724.3	180.0	180.0	4.25	3.17	50

NOTE:
CURVES C1-1 & C2-1 ARE EXISTING LLE L300 CURVES. EVLE WILL ONLY ADJUST THE SUPERELEVATION OF THESE CURVES.

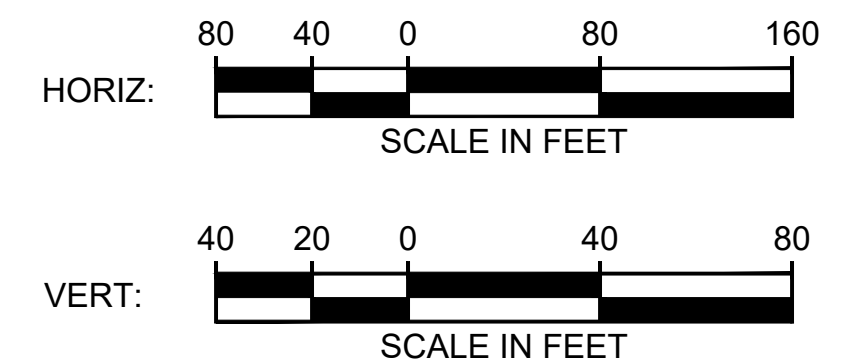

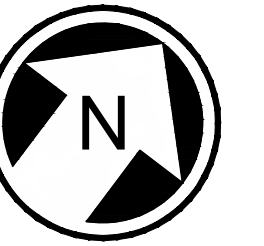



- NOTES:
1. SEE STD SHEETS FOR NOTES, LEGEND, AND ABBREVIATIONS.
 2. ELECTRIC OVERHEAD TRANSMISSION LINE RELOCATIONS DUE TO PROPOSED CONSTRUCTION CONFLICTS ARE SHOWN FOR CONTEXT.
 3. SEE SHEET L05-CRV102 AND L05-CRV103 FOR ROADWAY PLANS AND PROFILES.
 4. FOR ROADWAY TYPICAL SECTION SEE SHEETS STD-CRY101 AND STD-CRY102.

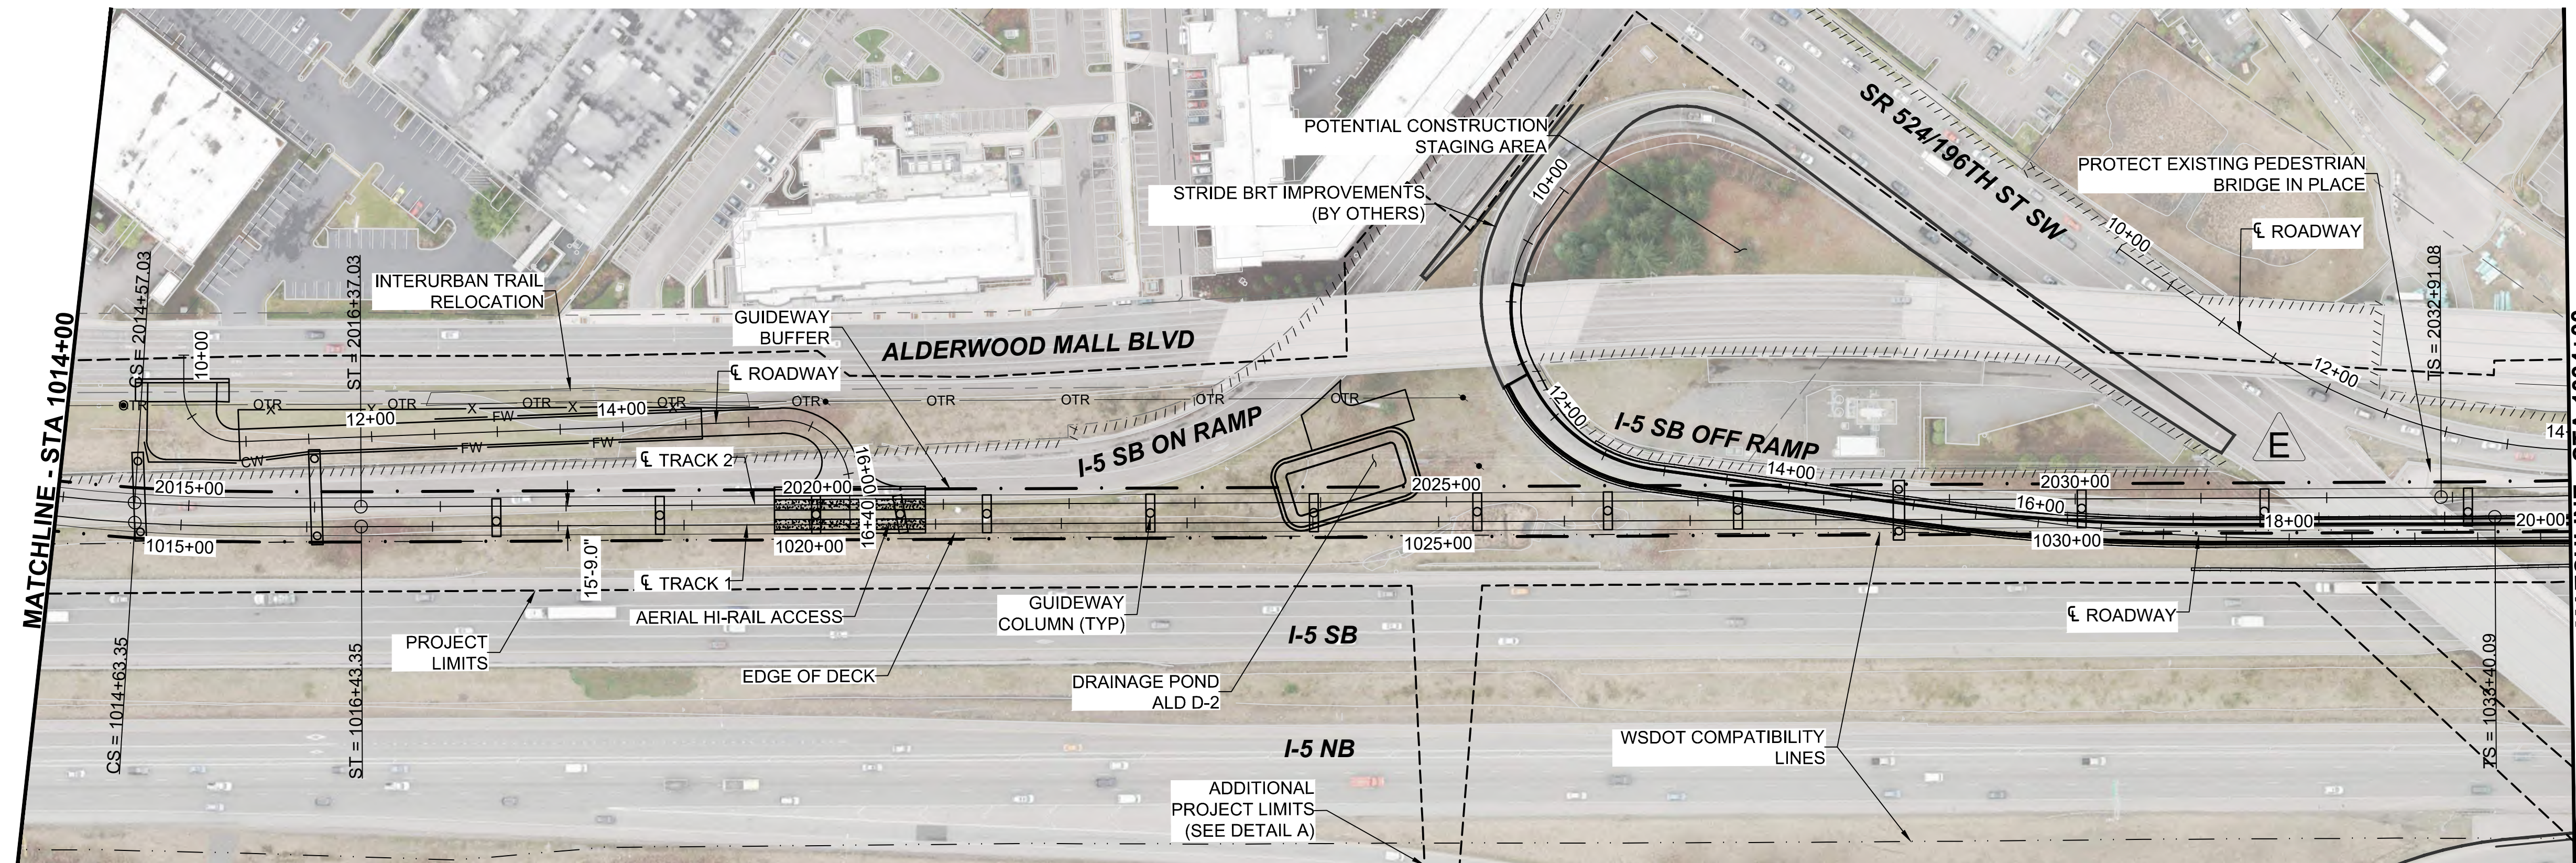

DETAIL A - ADDITIONAL PROJECT LIMITS

80 40 0 80 160

SCALE IN FEET

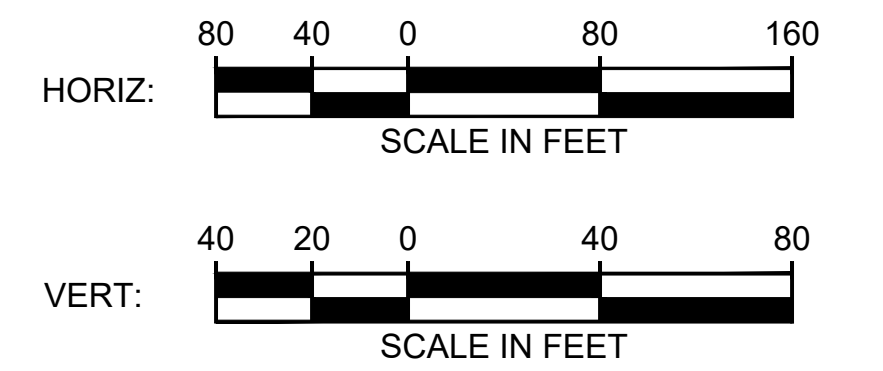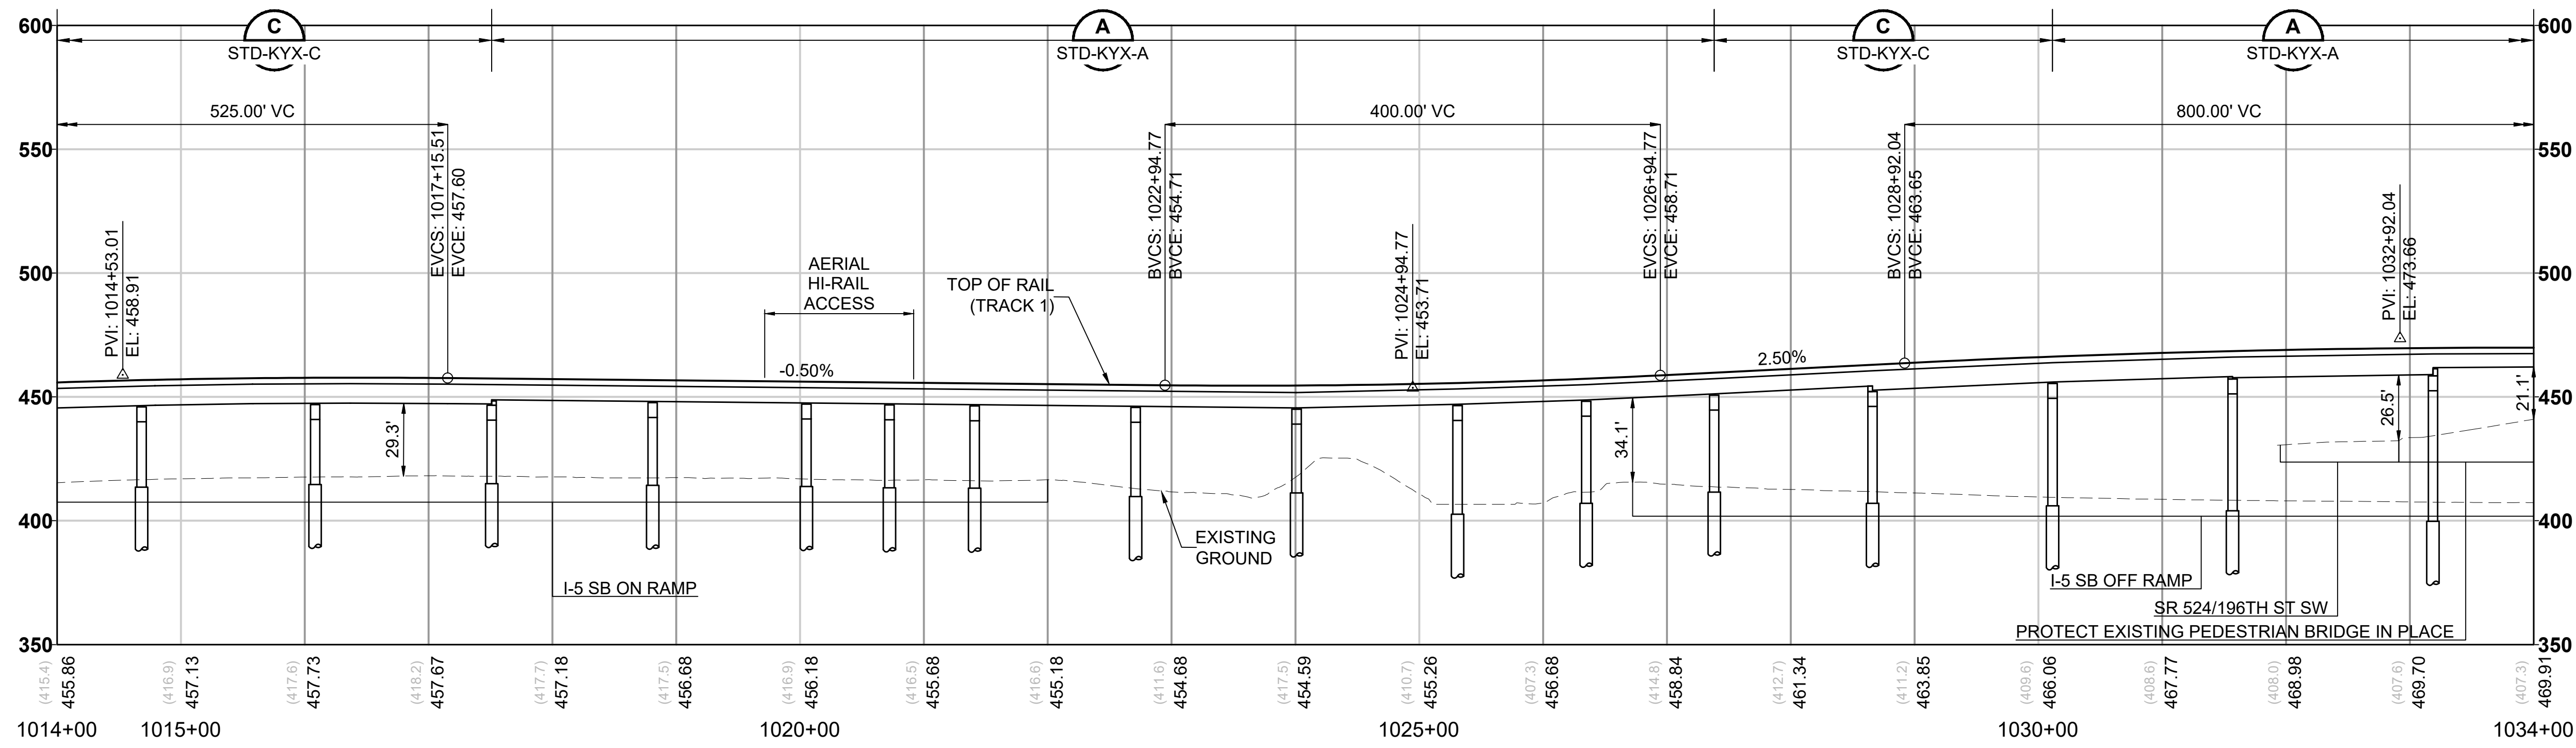

12/24/24 | 1:08 PM | ALEKS.KRUGER
C:\P\W\K\H\10288462\L05-GSP101.DWG.DWG





Kimley»Horn


EVERETT LINK EXTENSION AND OMF NORTH

DRAFT EIS - CONCEPTUAL DESIGN
L05 SEGMENT
EVERETT LINK EXTENSION & OMF NORTH
ALD-2D
GENERAL SITE PLANS


L05-GSP102
SHEET 69 OF 387
02/14/2025

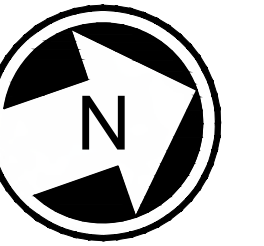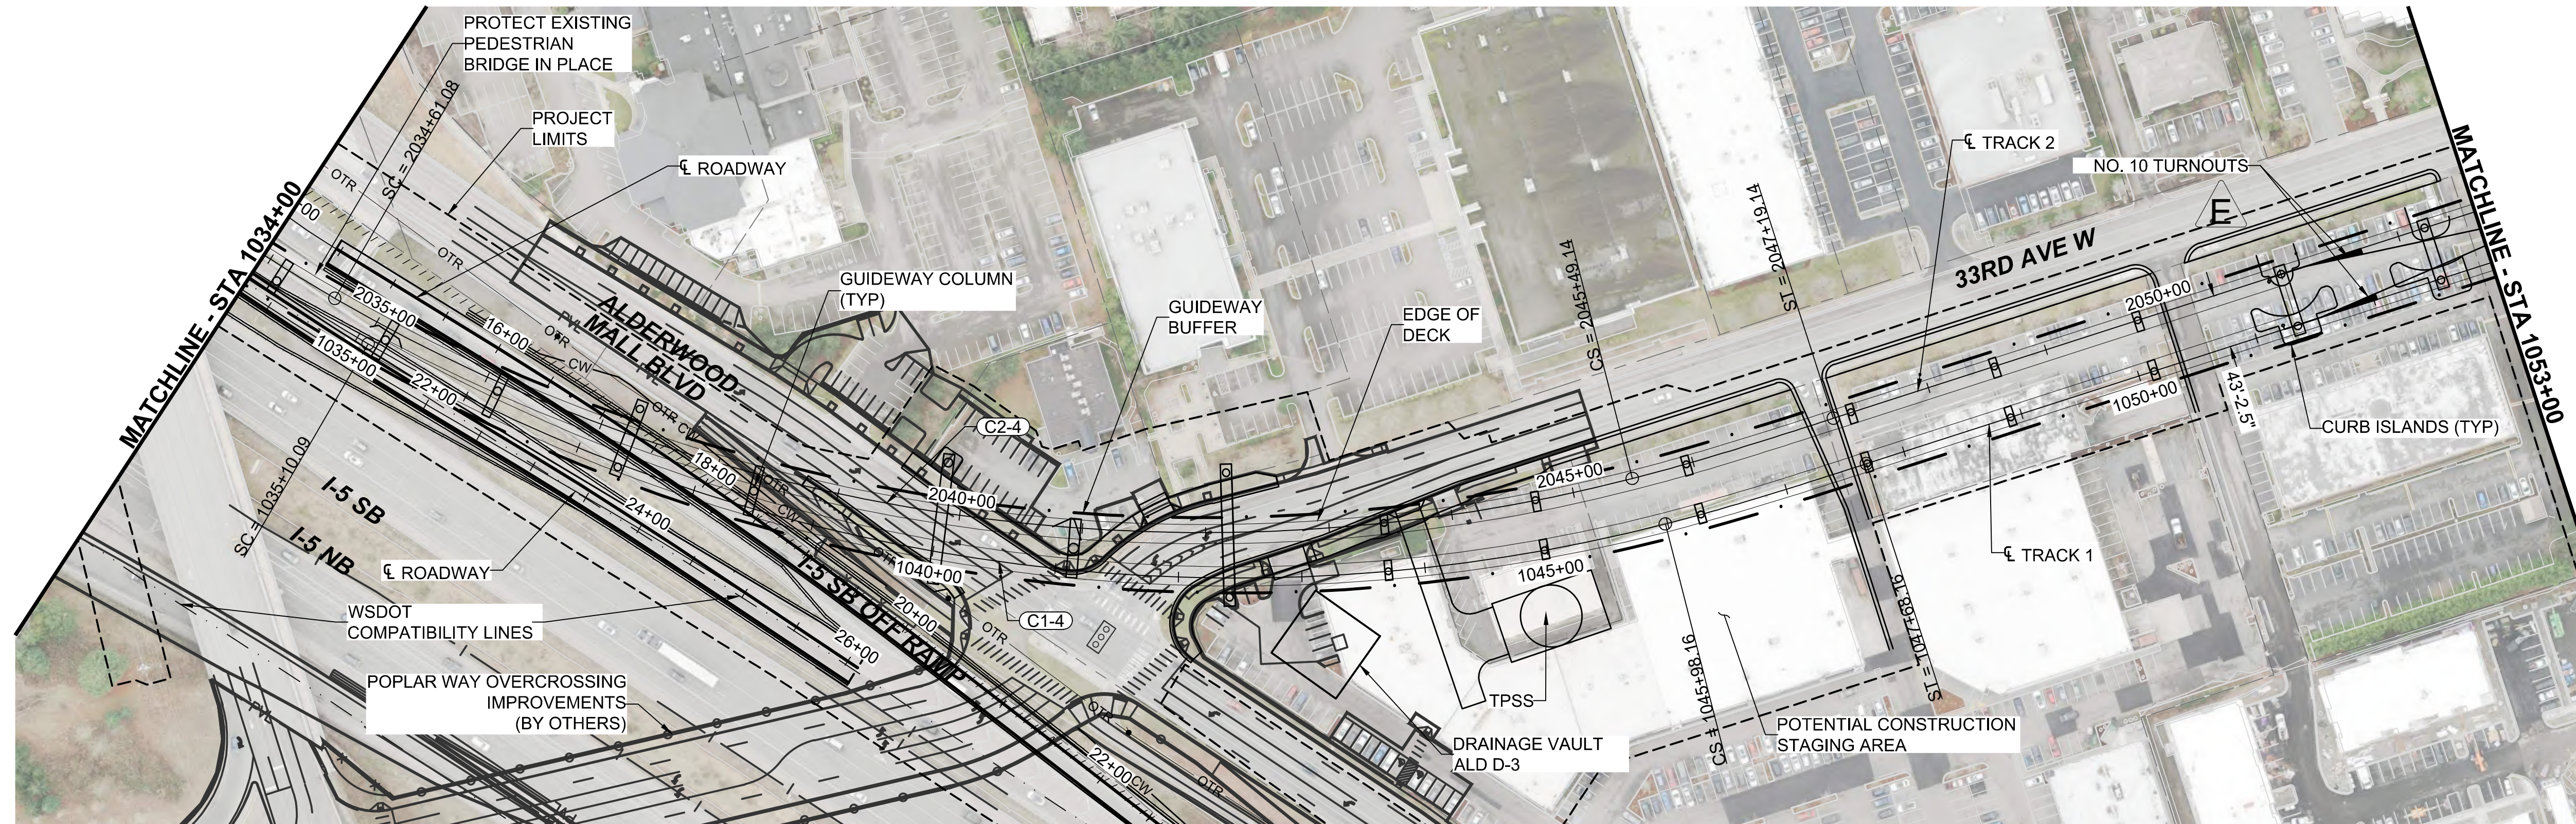

- NOTES:**
1. SEE STD SHEETS FOR NOTES, LEGEND, AND ABBREVIATIONS.
 2. ELECTRIC OVERHEAD TRANSMISSION LINE RELOCATIONS DUE TO PROPOSED CONSTRUCTION CONFLICTS ARE SHOWN FOR CONTEXT.
 3. SEE SHEET L05-CRV103 AND L05-CRV104 FOR ROADWAY PLANS AND PROFILES.
 4. FOR ROADWAY TYPICAL SECTION SEE SHEETS STD-CRY102 AND STD-CRY103.

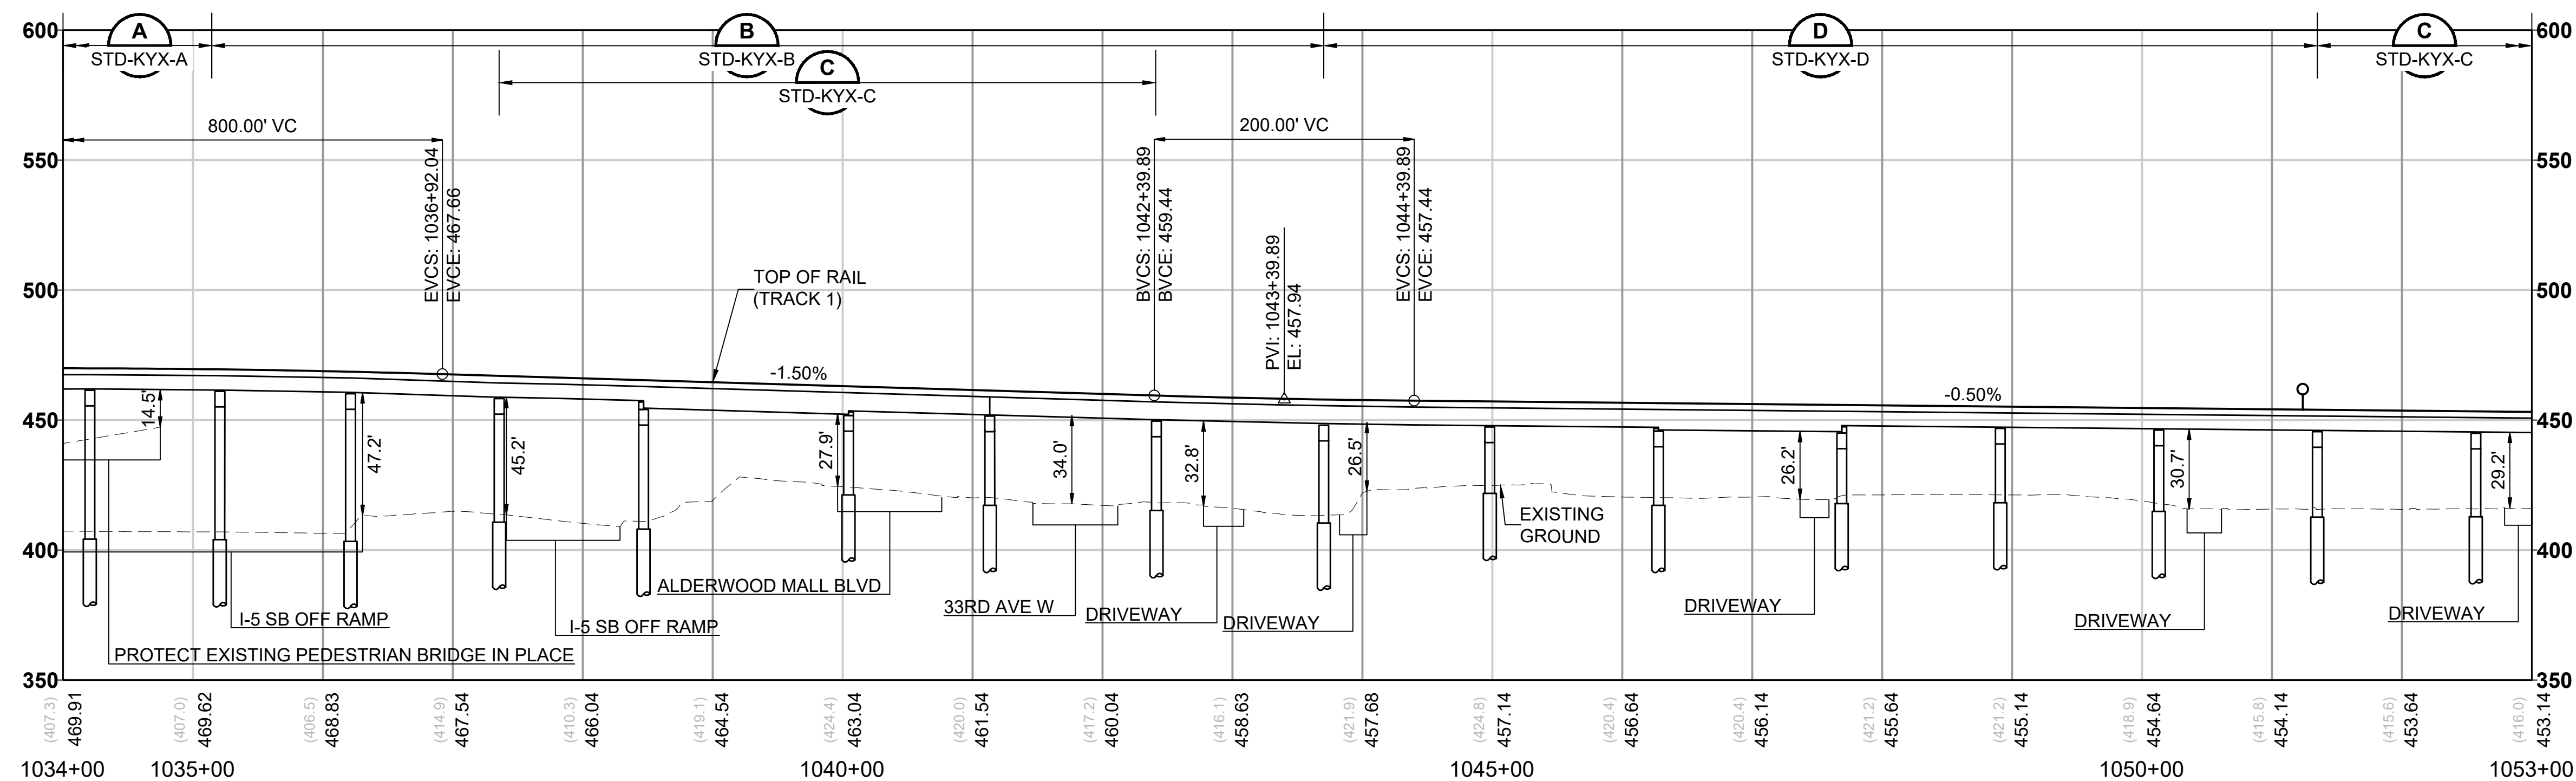

CURVE TABLE						
CURVE	RADIUS (FT)	Lc (FT)	Ls1 (FT)	Ls2 (FT)	Ea (IN)	Eu (IN)
C1-4	1400.0	1088.1	170.0	170.0	4.00	3.07
C2-4	1400.0	1088.1	170.0	170.0	4.00	3.07

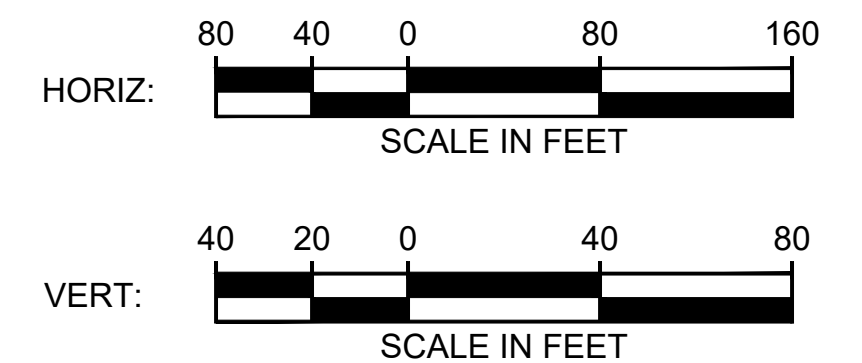

12/24/24 | 1:09 PM | ALEKS.KRUGER
C:\P\WKH1\0288462\L05-GSP101.DWG.DWG




Kimley»Horn



EVERETT LINK EXTENSION AND OMF NORTH

DRAFT EIS - CONCEPTUAL DESIGN
L05 SEGMENT
EVERETT LINK EXTENSION & OMF NORTH
ALD-2D
GENERAL SITE PLANS

L05-GSP103
SHEET 70 OF 387
02/14/2025

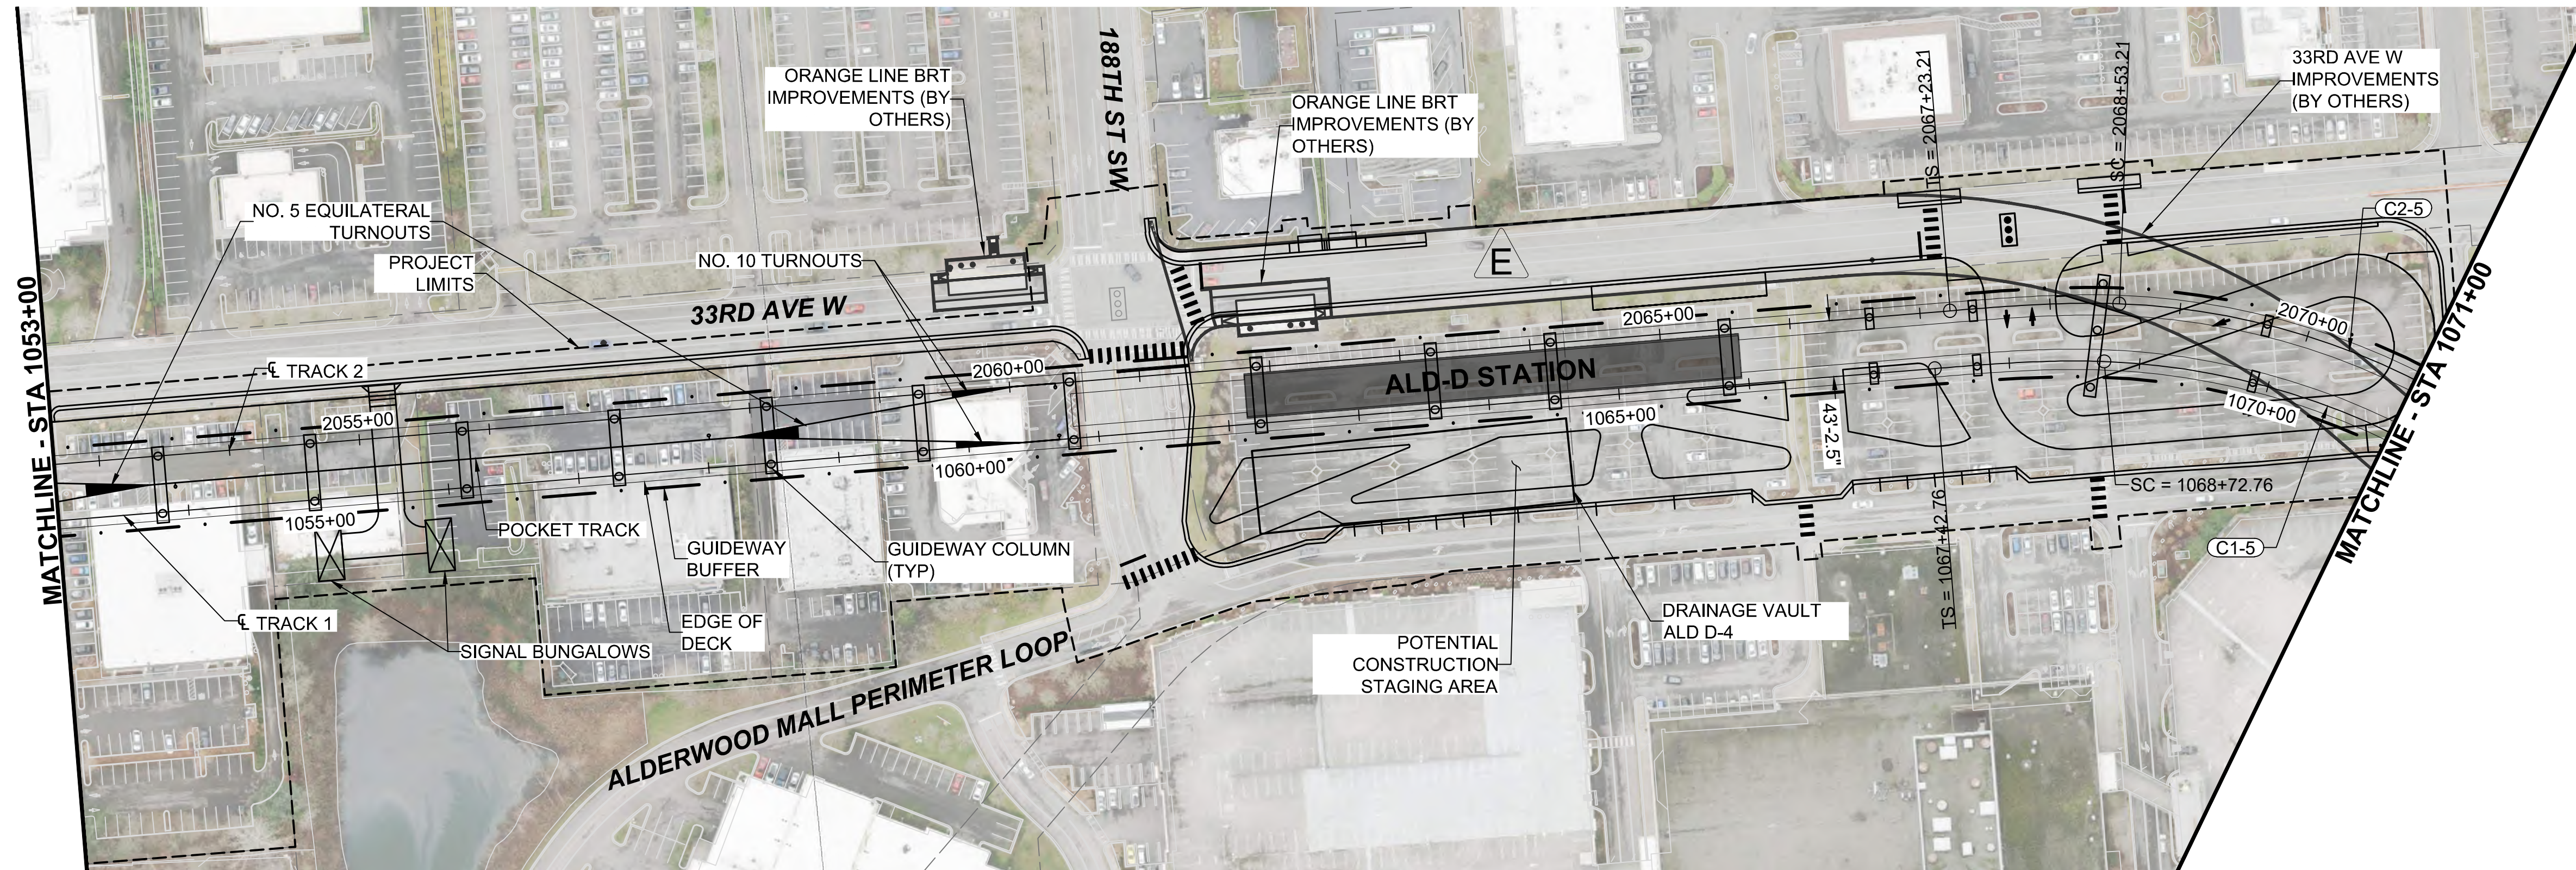

- NOTES:**
1. SEE STD SHEETS FOR NOTES, LEGEND, AND ABBREVIATIONS.
 2. ELECTRIC OVERHEAD TRANSMISSION LINE RELOCATIONS DUE TO PROPOSED CONSTRUCTION CONFLICTS ARE SHOWN FOR CONTEXT.
 3. FOR ROADWAY TYPICAL SECTION SEE SHEETS STD-CRY103 AND STD-CRY104.

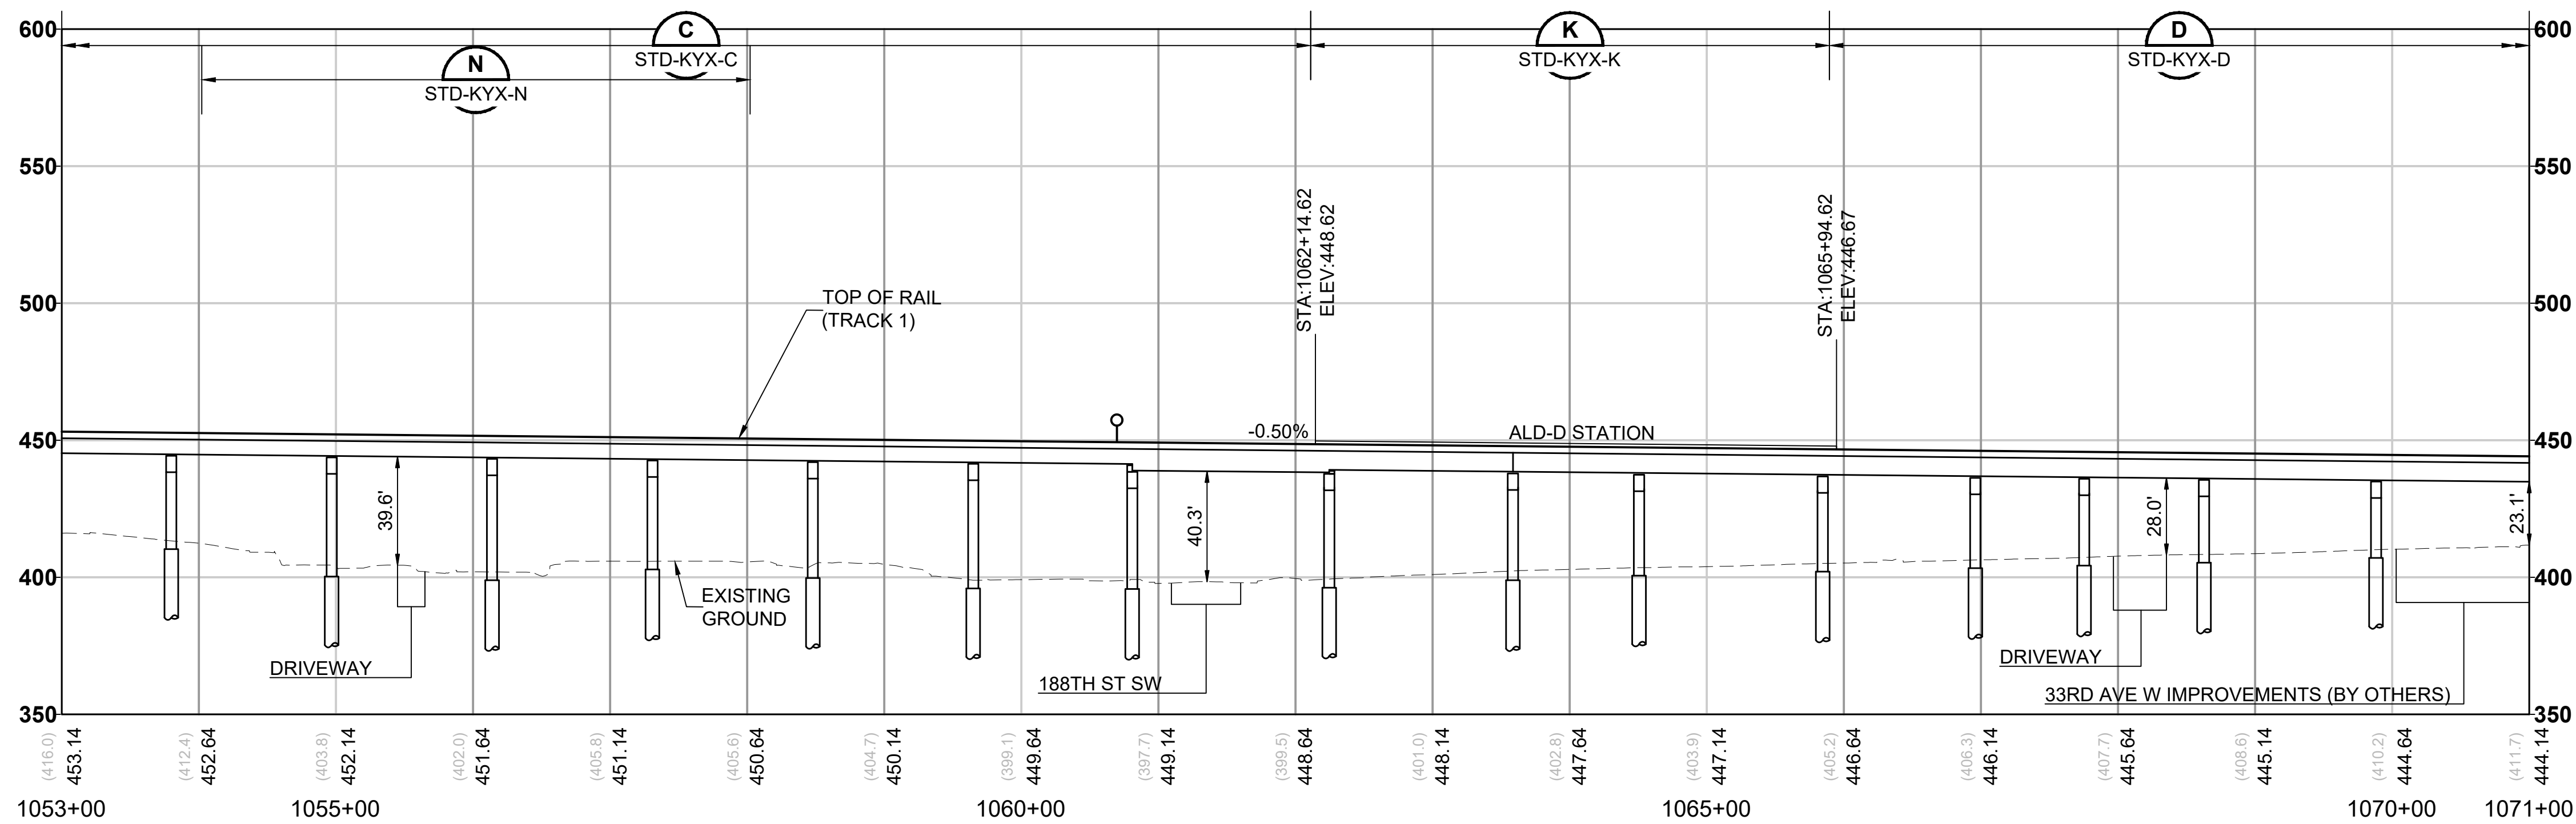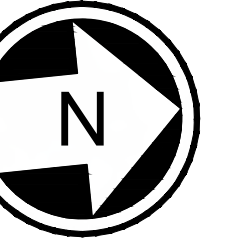

CURVE TABLE							
CURVE	RADIUS (FT)	Lc (FT)	Ls1 (FT)	Ls2 (FT)	Ea (IN)	Eu (IN)	V (MPH)
C1-5	550.0	727.0	130.0	130.0	4.00	2.48	30
C2-5	550.0	727.0	130.0	130.0	4.00	2.48	30



12/24/24 | 1:09 PM | ALEKSJ.KRUGER
C:\P\WKH1\0288462\L05-GSP101.DWG.DWG



Kimley»Horn

EVERETT LINK EXTENSION AND OMF NORTH

DRAFT EIS - CONCEPTUAL DESIGN
L05 SEGMENT
EVERETT LINK EXTENSION & OMF NORTH
ALD-2D
GENERAL SITE PLANS

L05-GSP104
SHEET 71 OF 387
02/14/2025

12/24/24 | 1:10 PM | ALEKSJ.KRUGER
C:\P\WKH1\0288462\05-GSP\01.DWG.DWG





Kimley»Horn


EVERETT LINK EXTENSION AND OMF NORTH

DRAFT EIS - CONCEPTUAL DESIGN
L05 SEGMENT
EVERETT LINK EXTENSION & OMF NORTH
ALD-2D
GENERAL SITE PLANS

L05-GSP105
SHEET 72 OF 387
02/14/2025

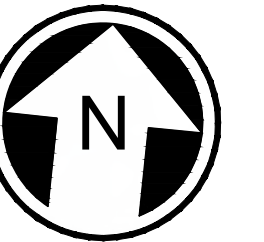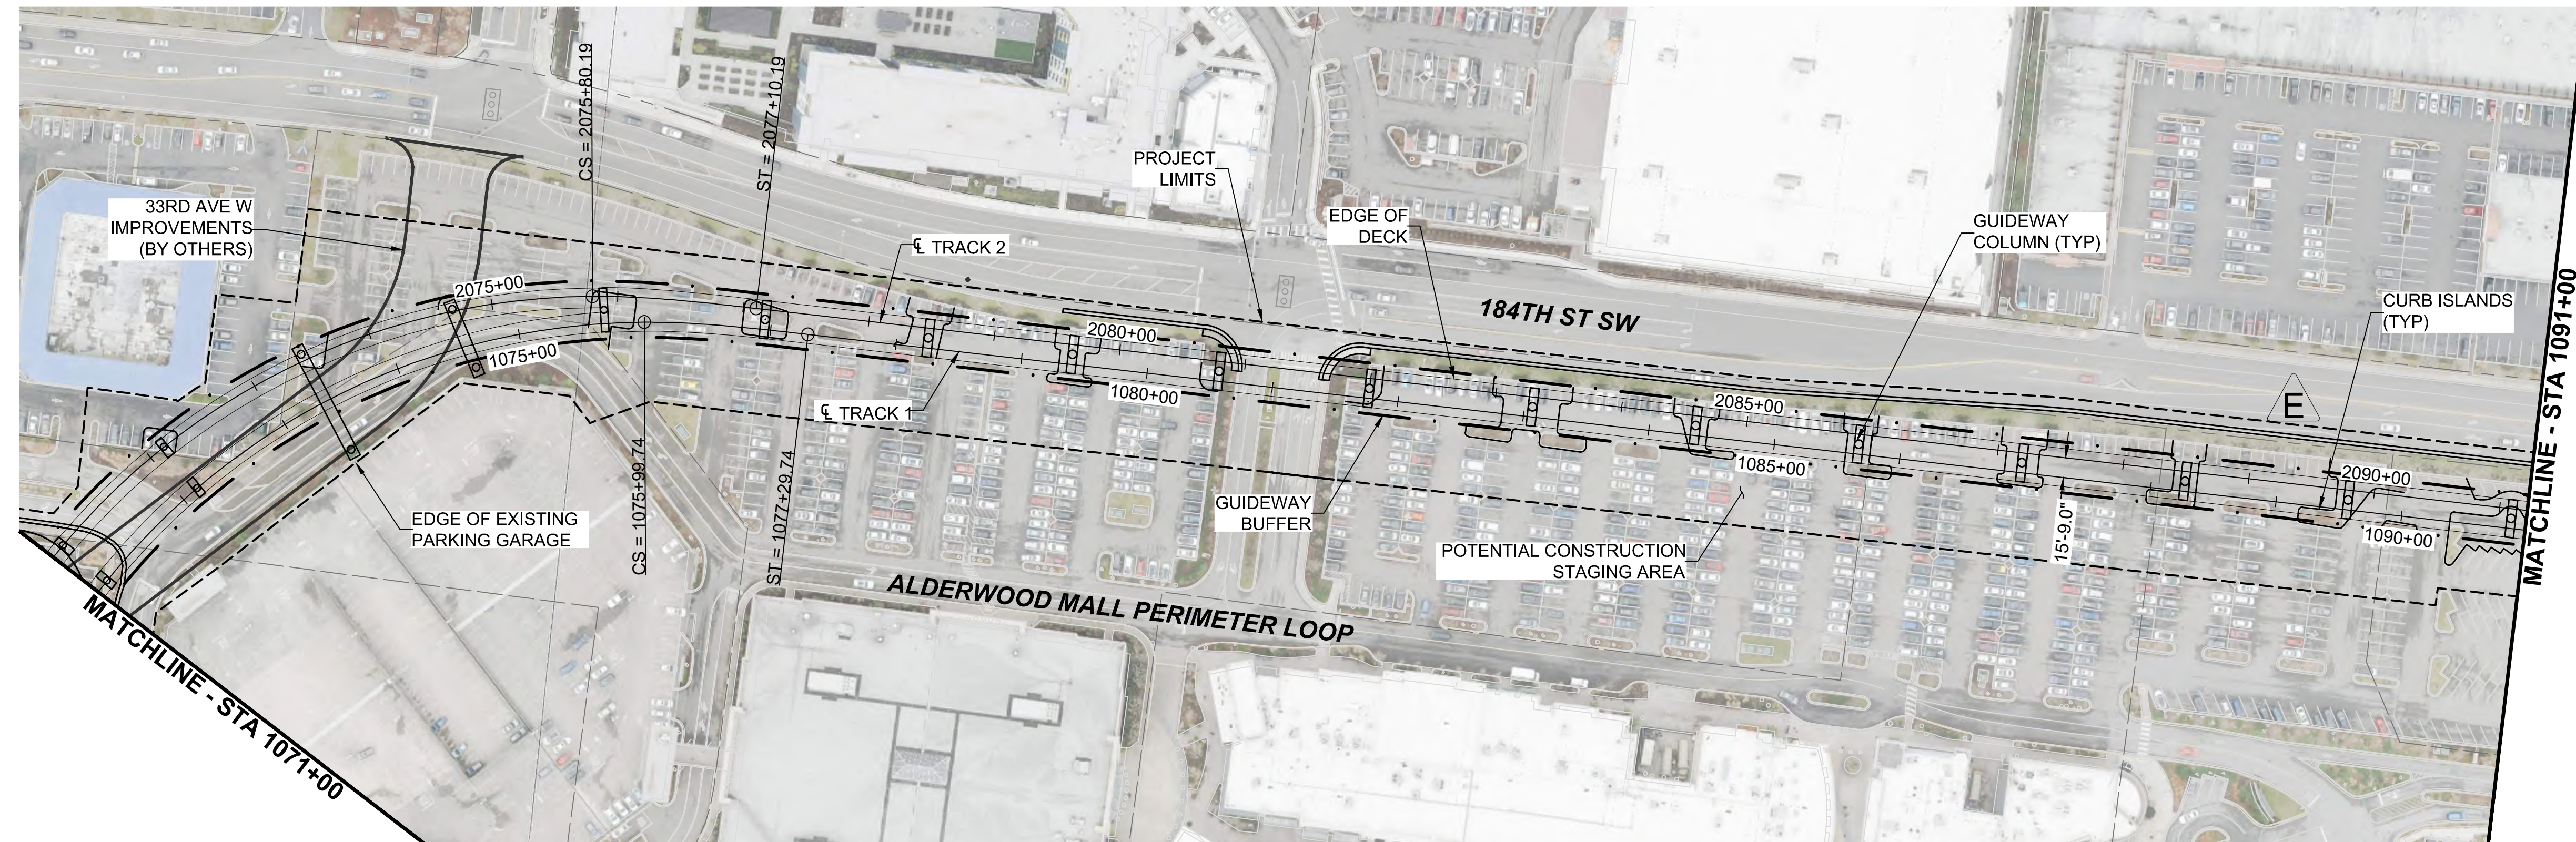

- NOTES:
1. SEE STD SHEETS FOR NOTES, LEGEND, AND ABBREVIATIONS.
 2. ELECTRIC OVERHEAD TRANSMISSION LINE RELOCATIONS DUE TO PROPOSED CONSTRUCTION CONFLICTS ARE SHOWN FOR CONTEXT.
 3. FOR ROADWAY TYPICAL SECTION SEE SHEETS STD-CRY104.

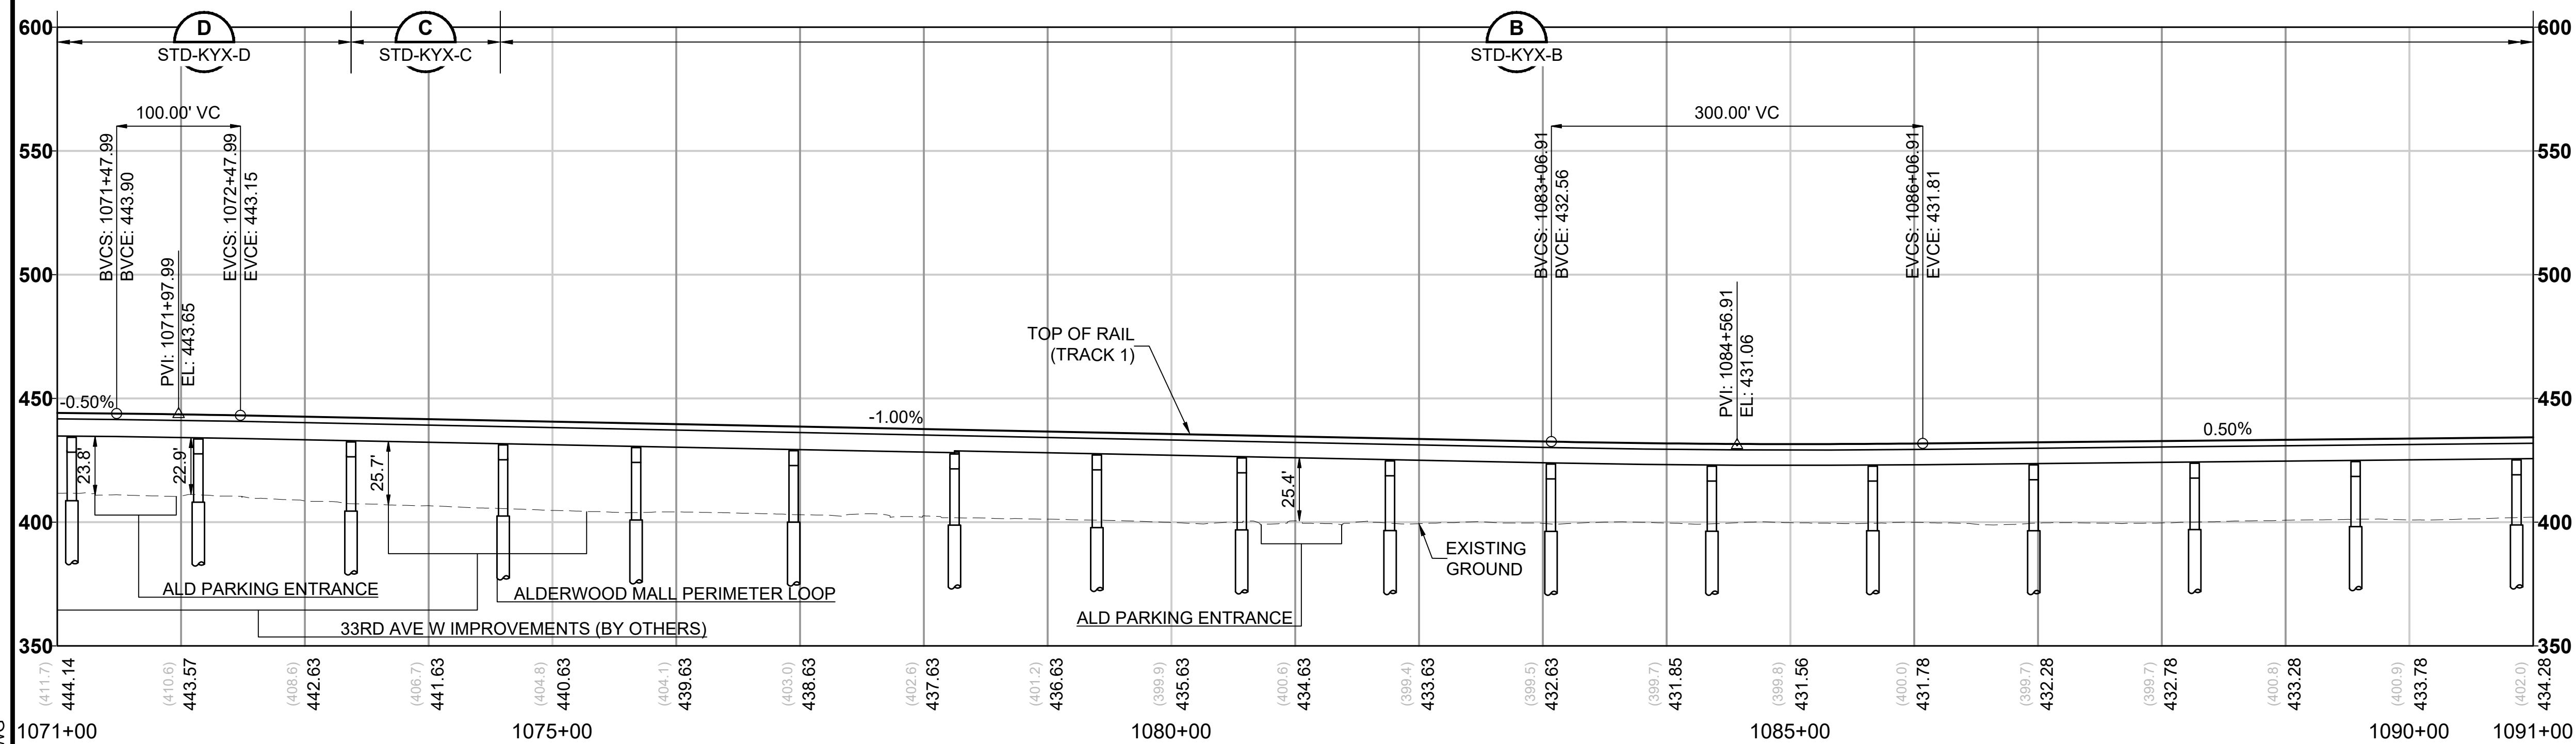

12/24/24 | 1:11 PM | ALEKS.KRUGER
C:\P\WKH1\0288462\05-GSP\01.DWG.DWG




Kimley»Horn



EVERETT LINK EXTENSION AND OMF NORTH

DRAFT EIS - CONCEPTUAL DESIGN
L05 SEGMENT
EVERETT LINK EXTENSION & OMF NORTH
ALD-2D
GENERAL SITE PLANS

L05-GSP106
SHEET 73 OF 387
02/14/2025

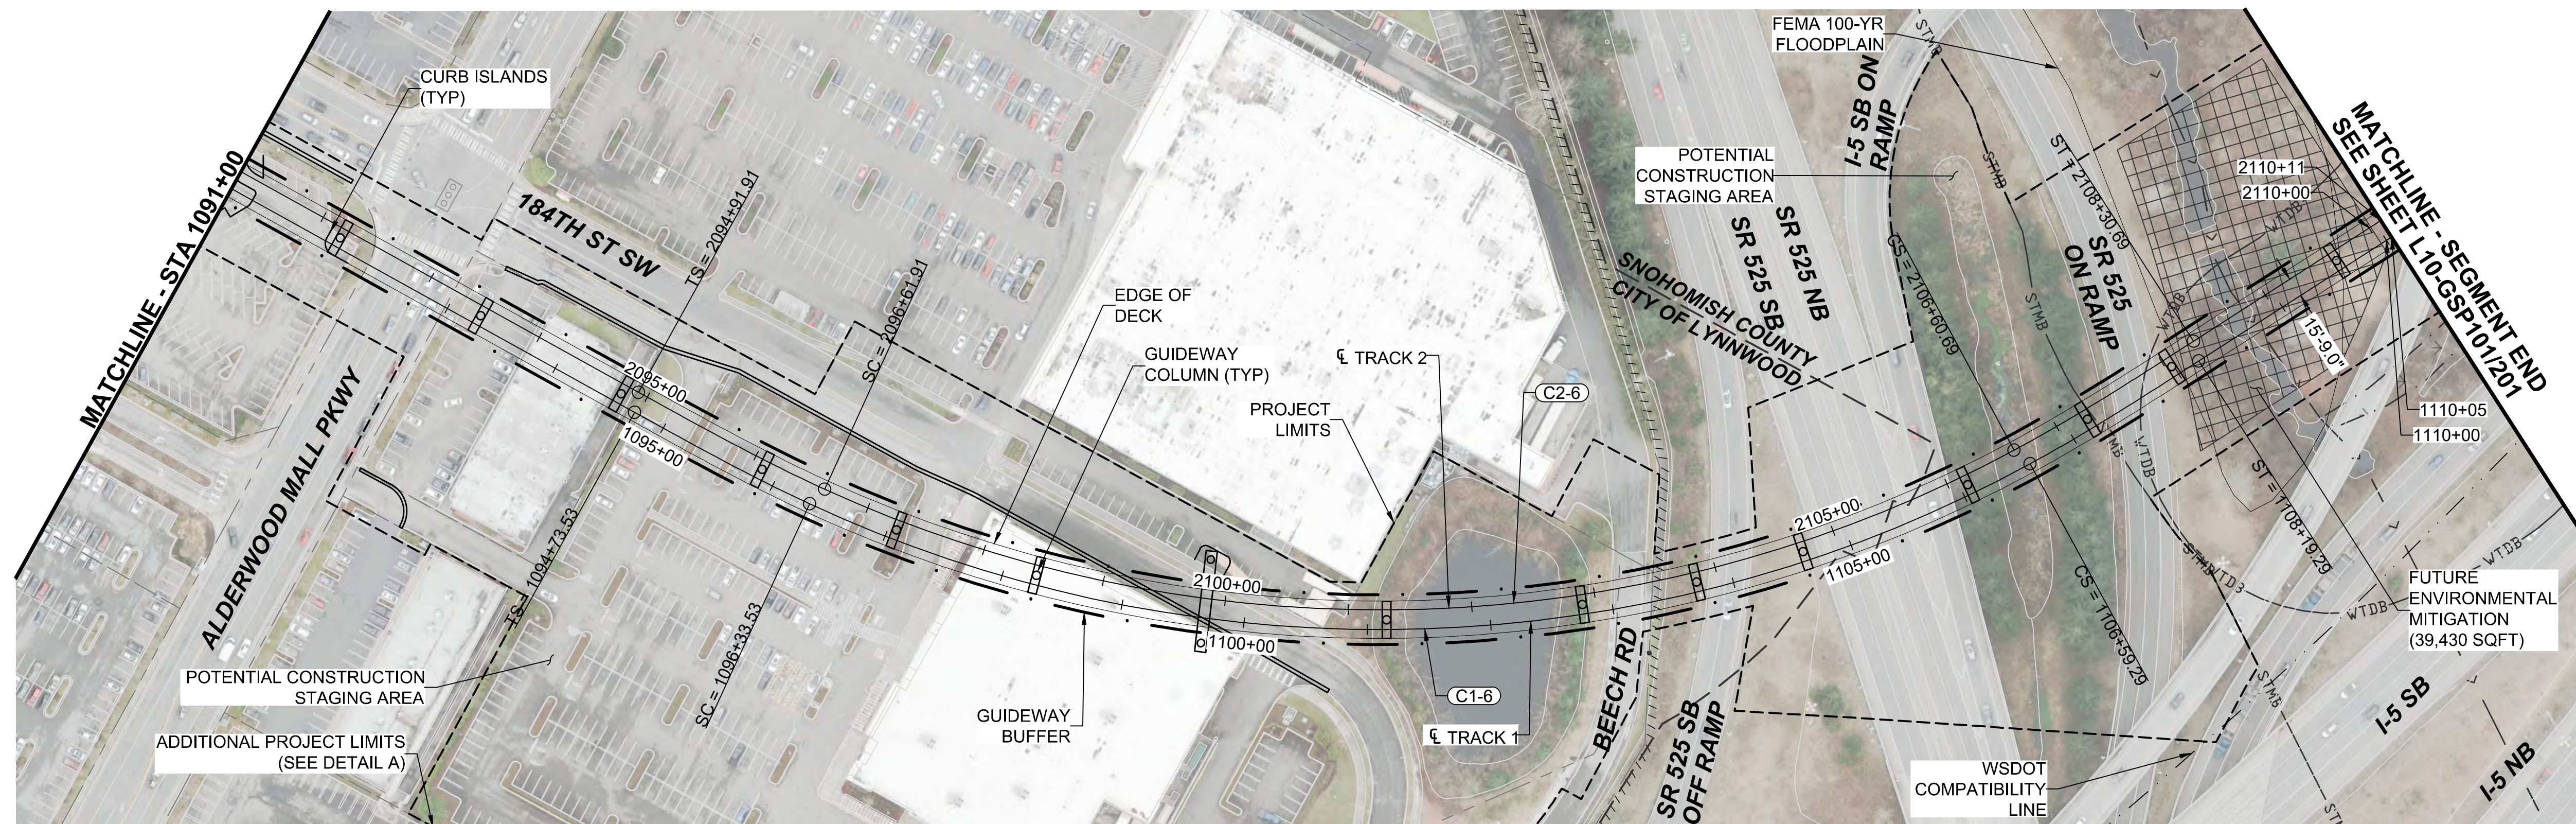



- NOTES:
1. SEE STD SHEETS FOR NOTES, LEGEND, AND ABBREVIATIONS.
 2. ELECTRIC OVERHEAD TRANSMISSION LINE RELOCATIONS DUE TO PROPOSED CONSTRUCTION CONFLICTS ARE SHOWN FOR CONTEXT.
 3. FOR ROADWAY TYPICAL SECTION SEE SHEETS STD-CRY104.

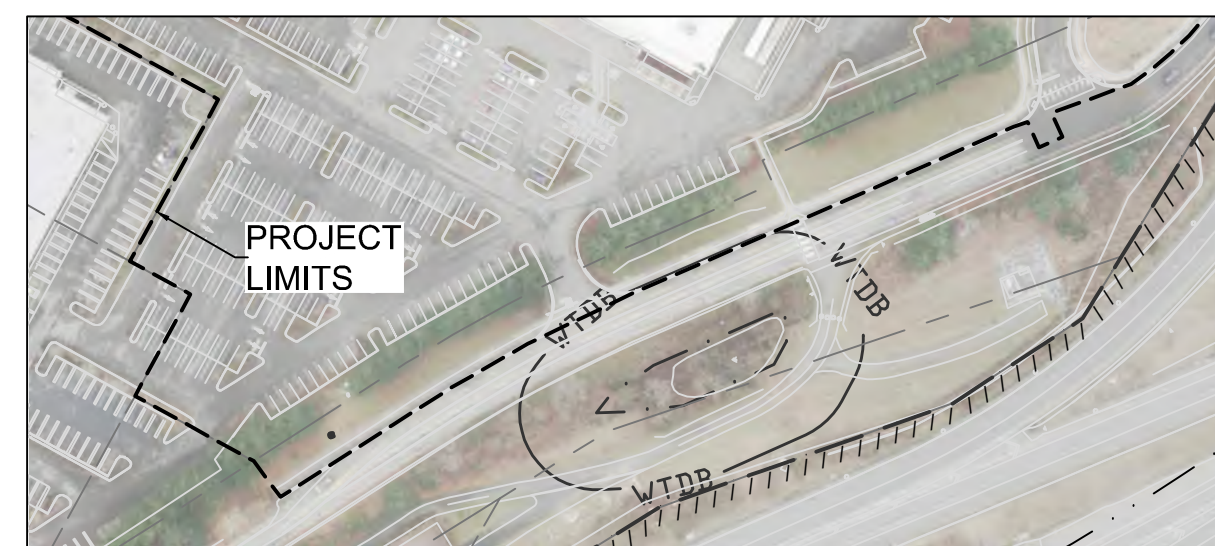
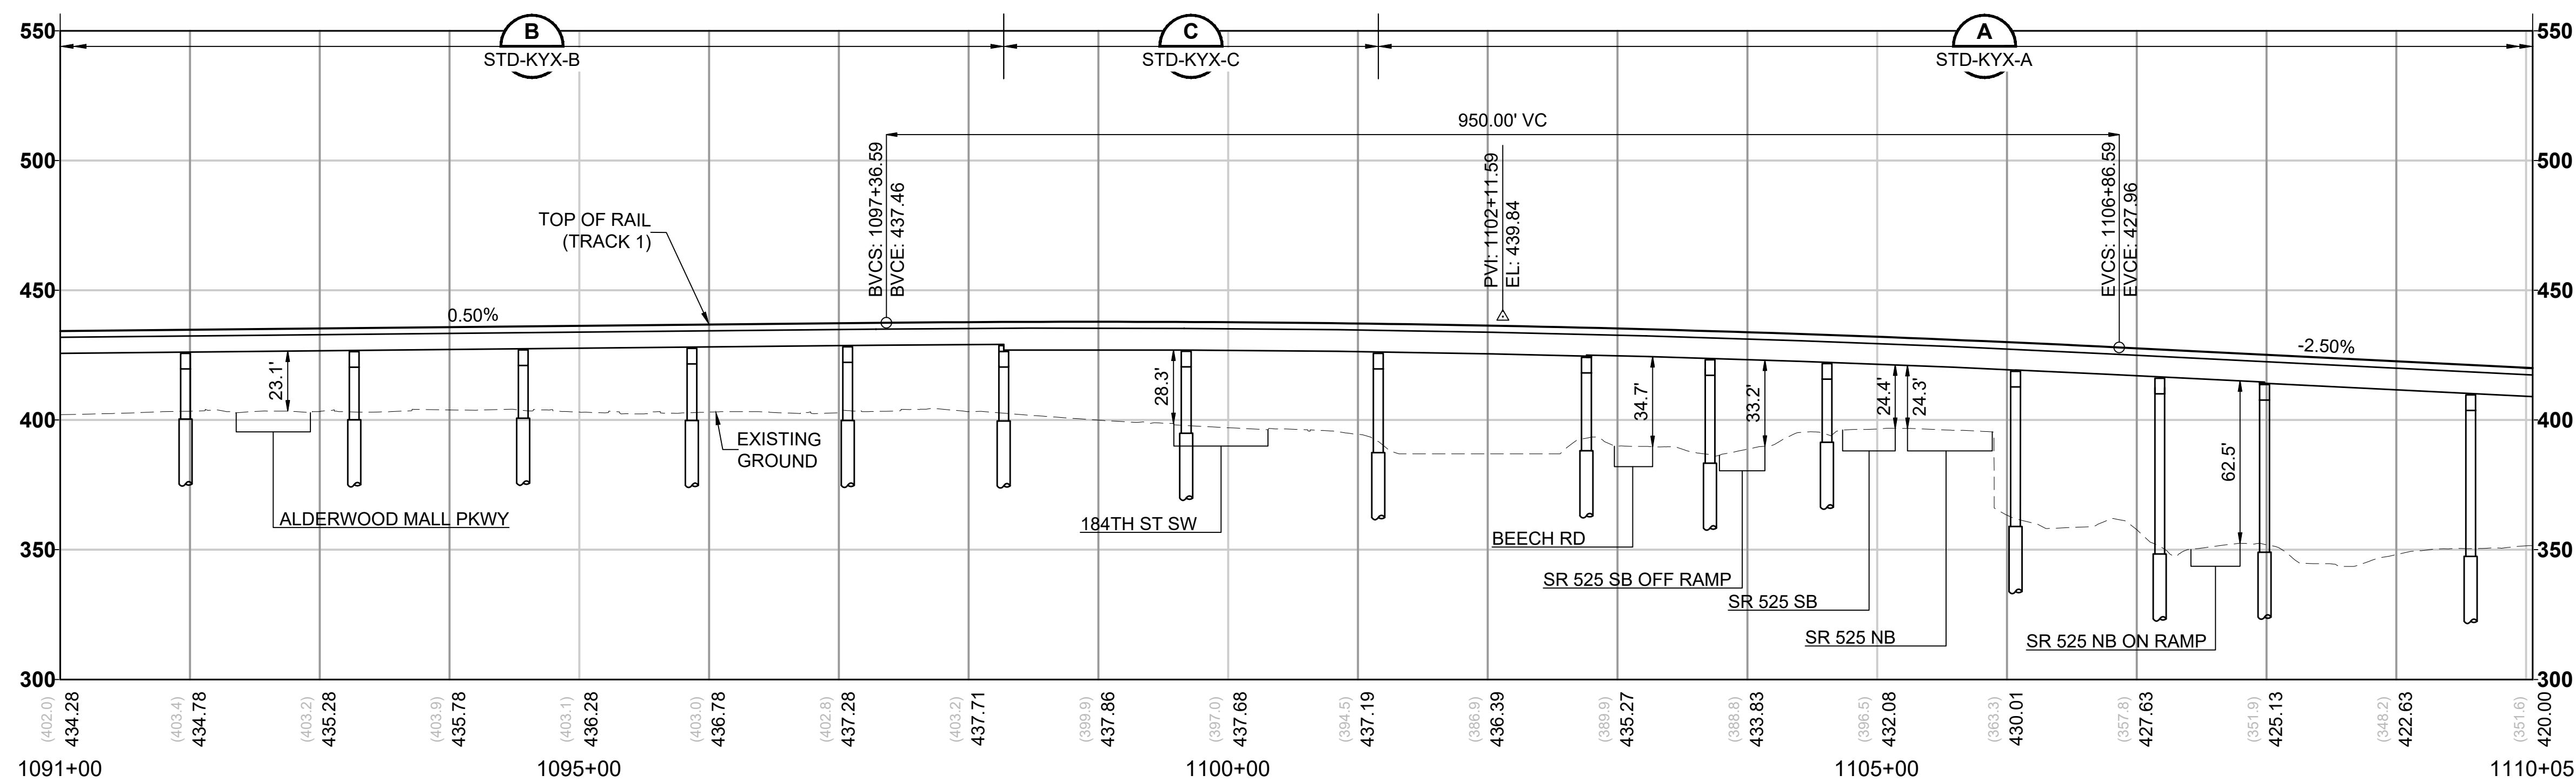


DETAIL A - ADDITIONAL PROJECT LIMITS




CURVE TABLE							
CURVE	RADIUS (FT)	Lc (FT)	Ls1 (FT)	Ls2 (FT)	Ea (IN)	Eu (IN)	V (MPH)
C1-6	1100.0	1025.8	160.0	160.0	4.25	3.04	45
C2-6	1084.3	998.8	170.0	170.0	4.50	2.90	45

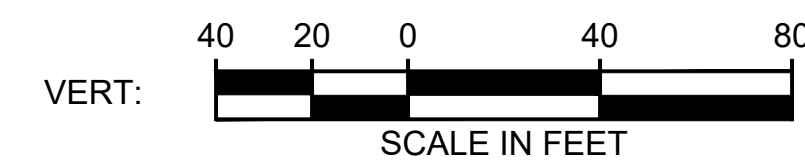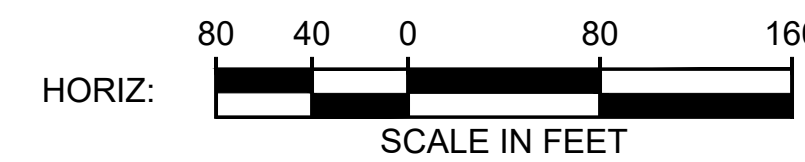

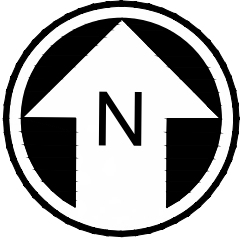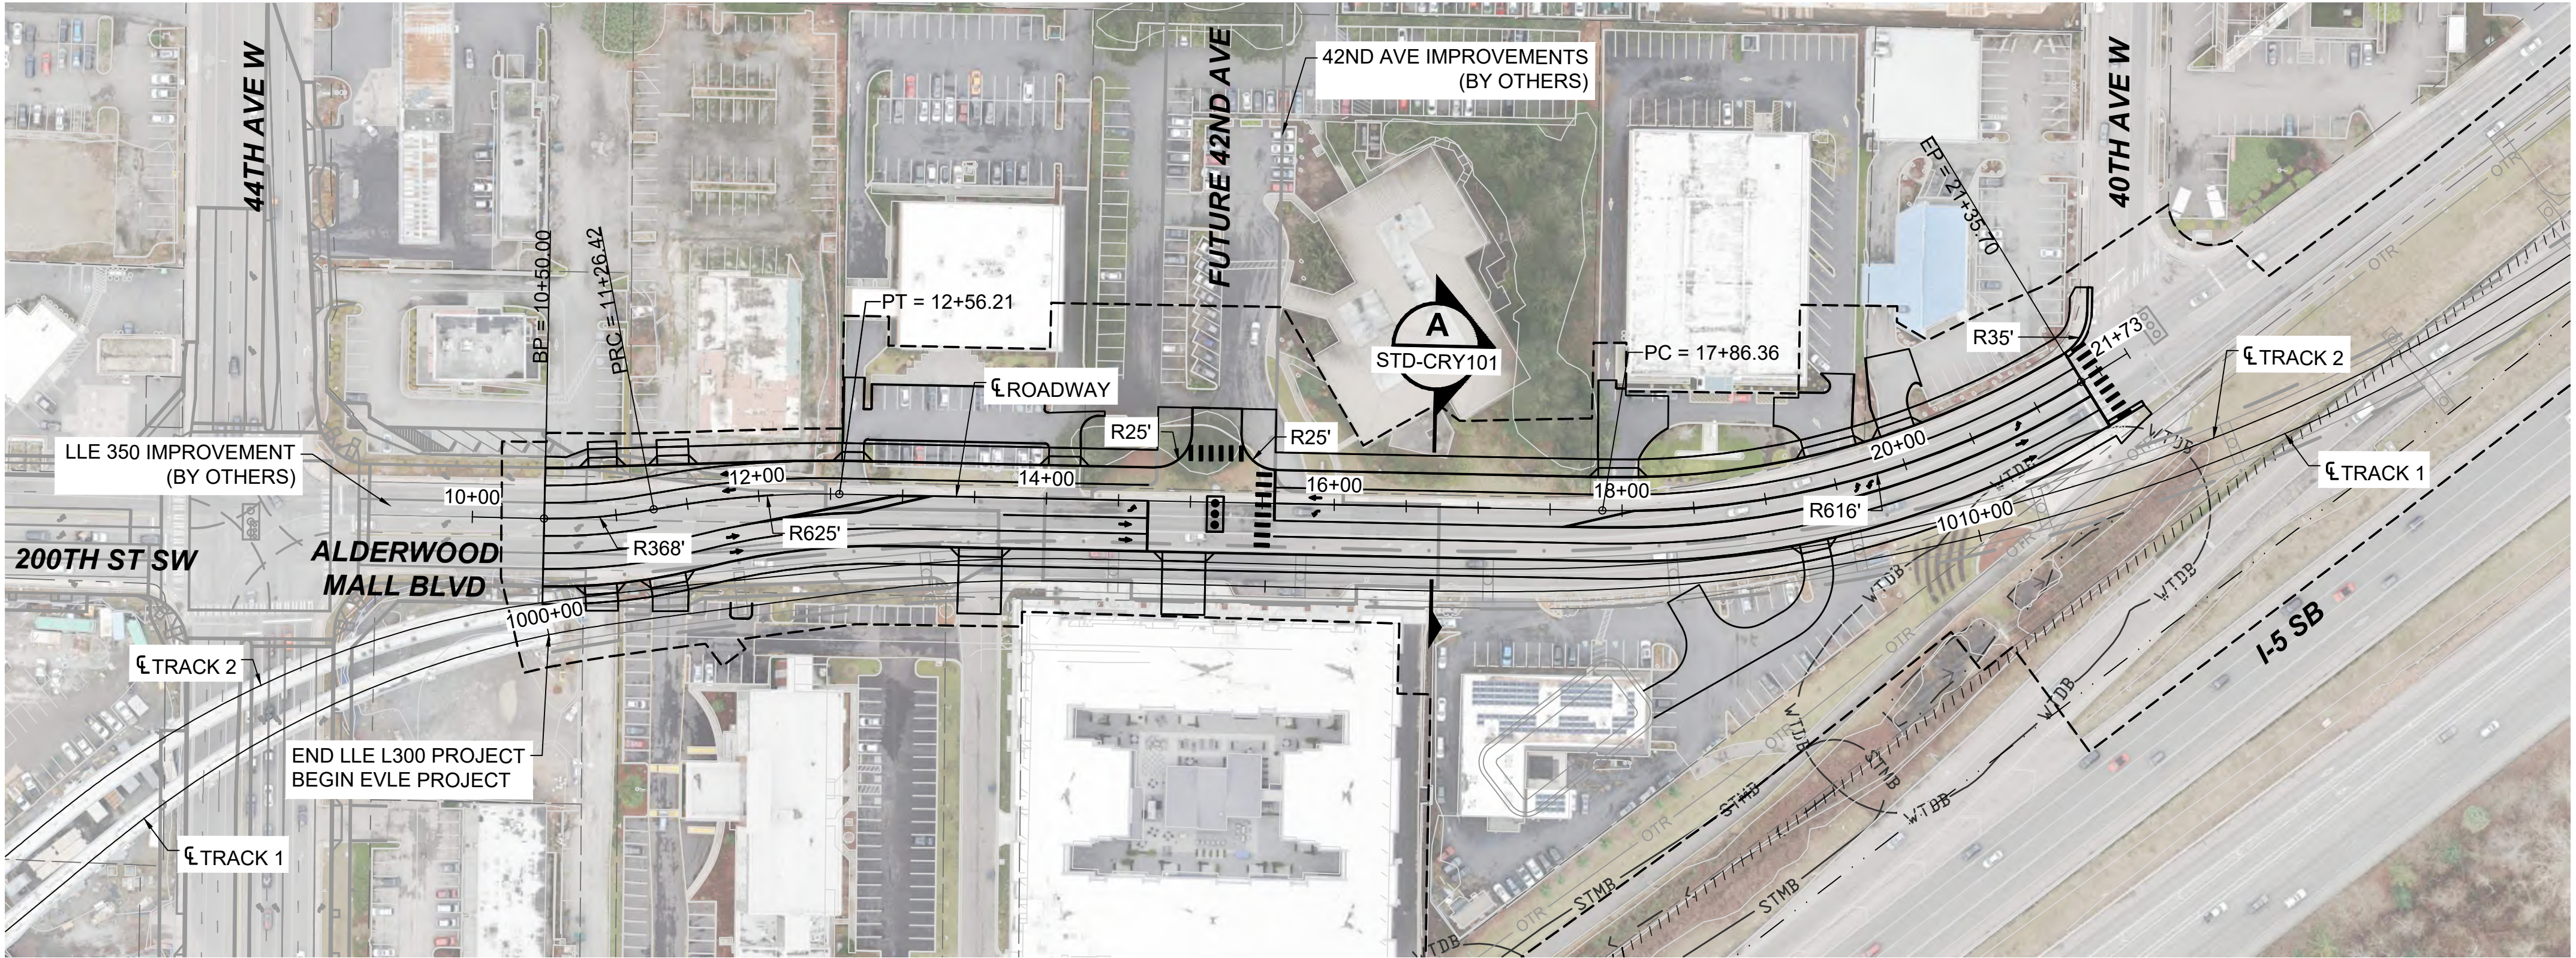

- NOTES:
1. SEE STD SHEETS FOR NOTES, LEGEND, AND ABBREVIATIONS.
 2. SEE SHEET L05-GSP101 FOR GENERAL SITE PLAN.
 3. ELECTRIC OVERHEAD TRANSMISSION LINE RELOCATIONS DUE TO PROPOSED CONSTRUCTION CONFLICTS ARE SHOWN FOR CONTEXT.

ALDERWOOD MALL BOULEVARD REALIGNMENT

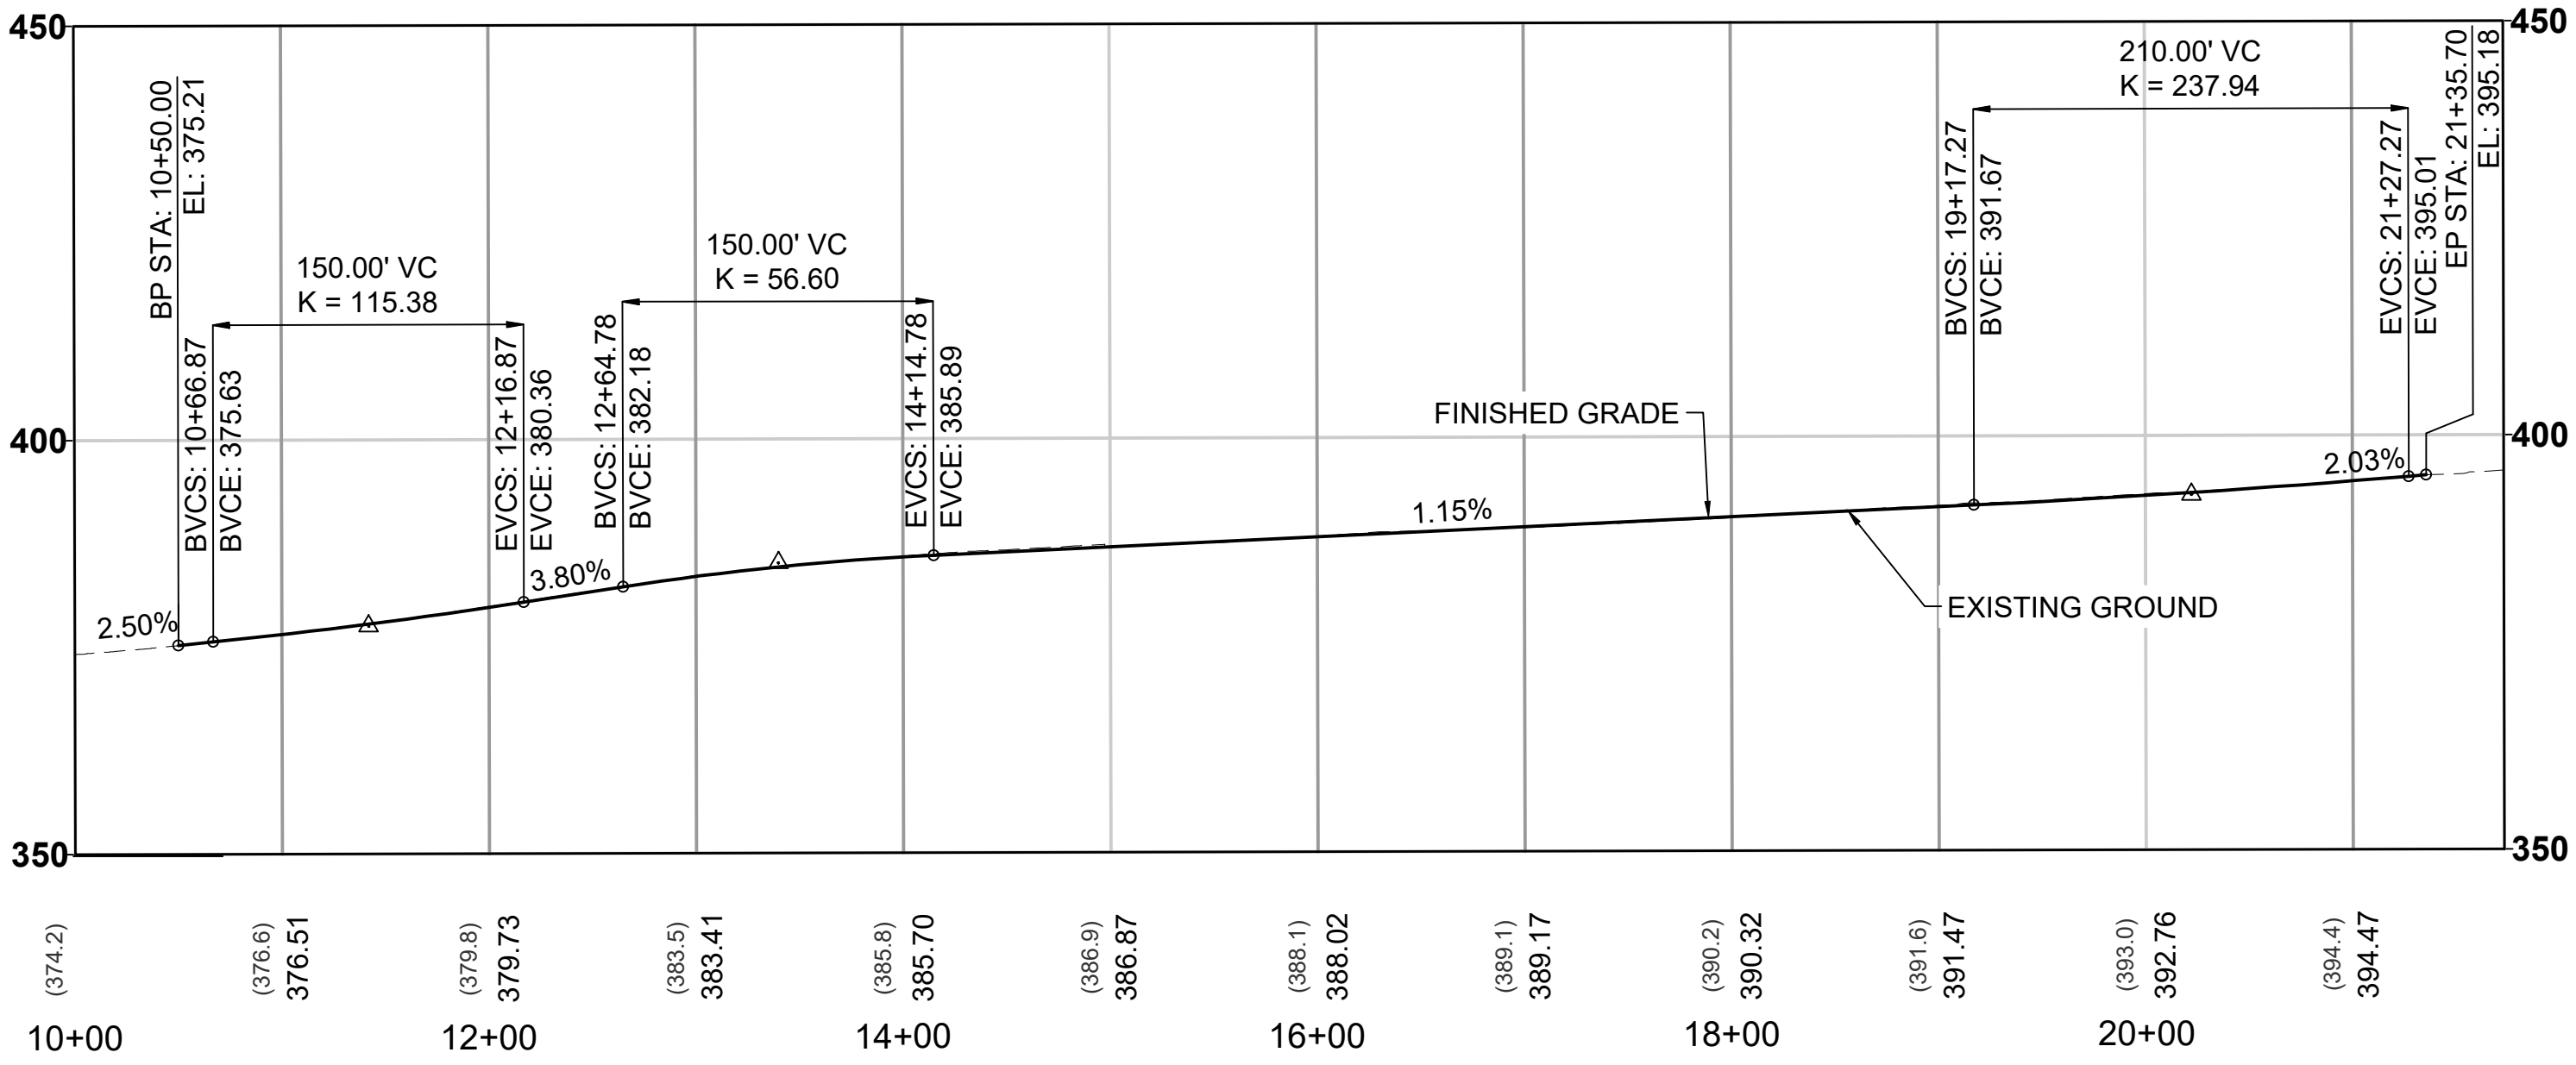

12/23/24 | 3:47 PM | ALEKSI KRUGER
C:\P\W\K\1\02088453\DR-L05-CRV-ALD-GEN-RDWY-001.DWG




Kimley»Horn



EVERETT LINK EXTENSION
AND OMF NORTH

DRAFT EIS - CONCEPTUAL DESIGN
L05 SEGMENT
EVERETT LINK EXTENSION & OMF NORTH
ALD-2D
ROADWAY PLAN AND PROFILE PLANS

L05-CRV101
SHEET 74 OF 387
02/14/2025

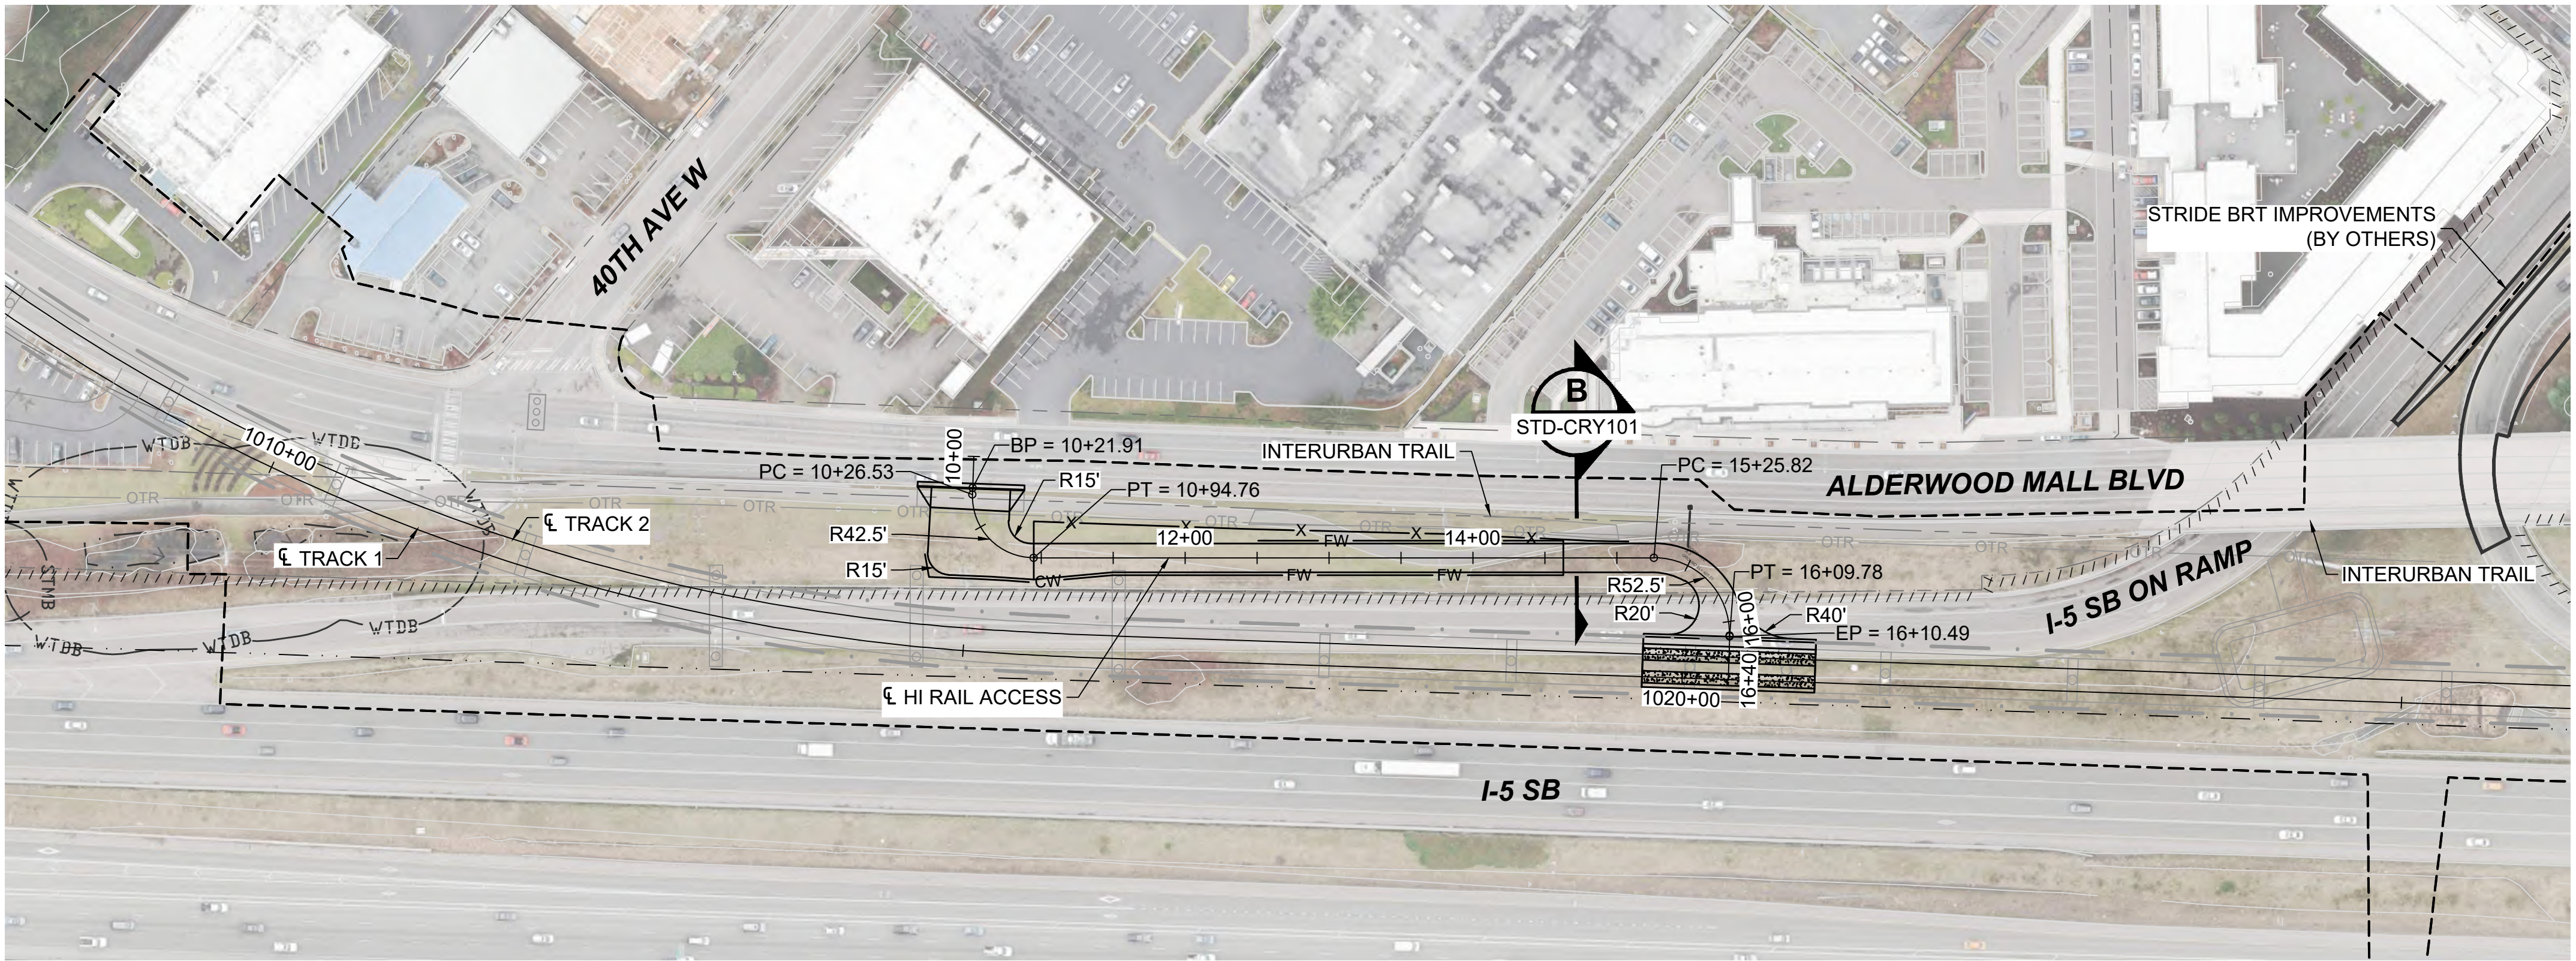

HI-RAIL ACCESS

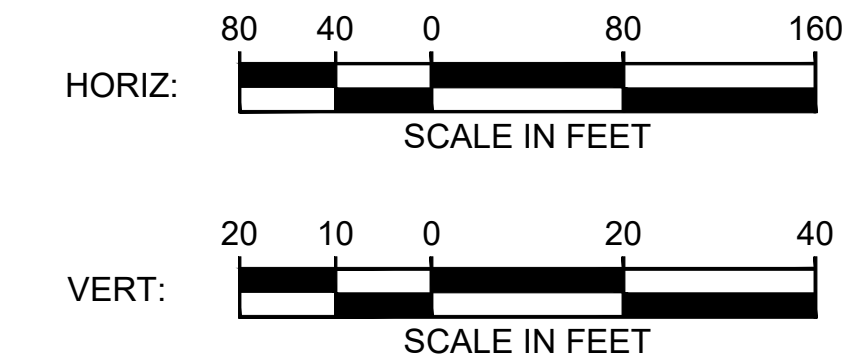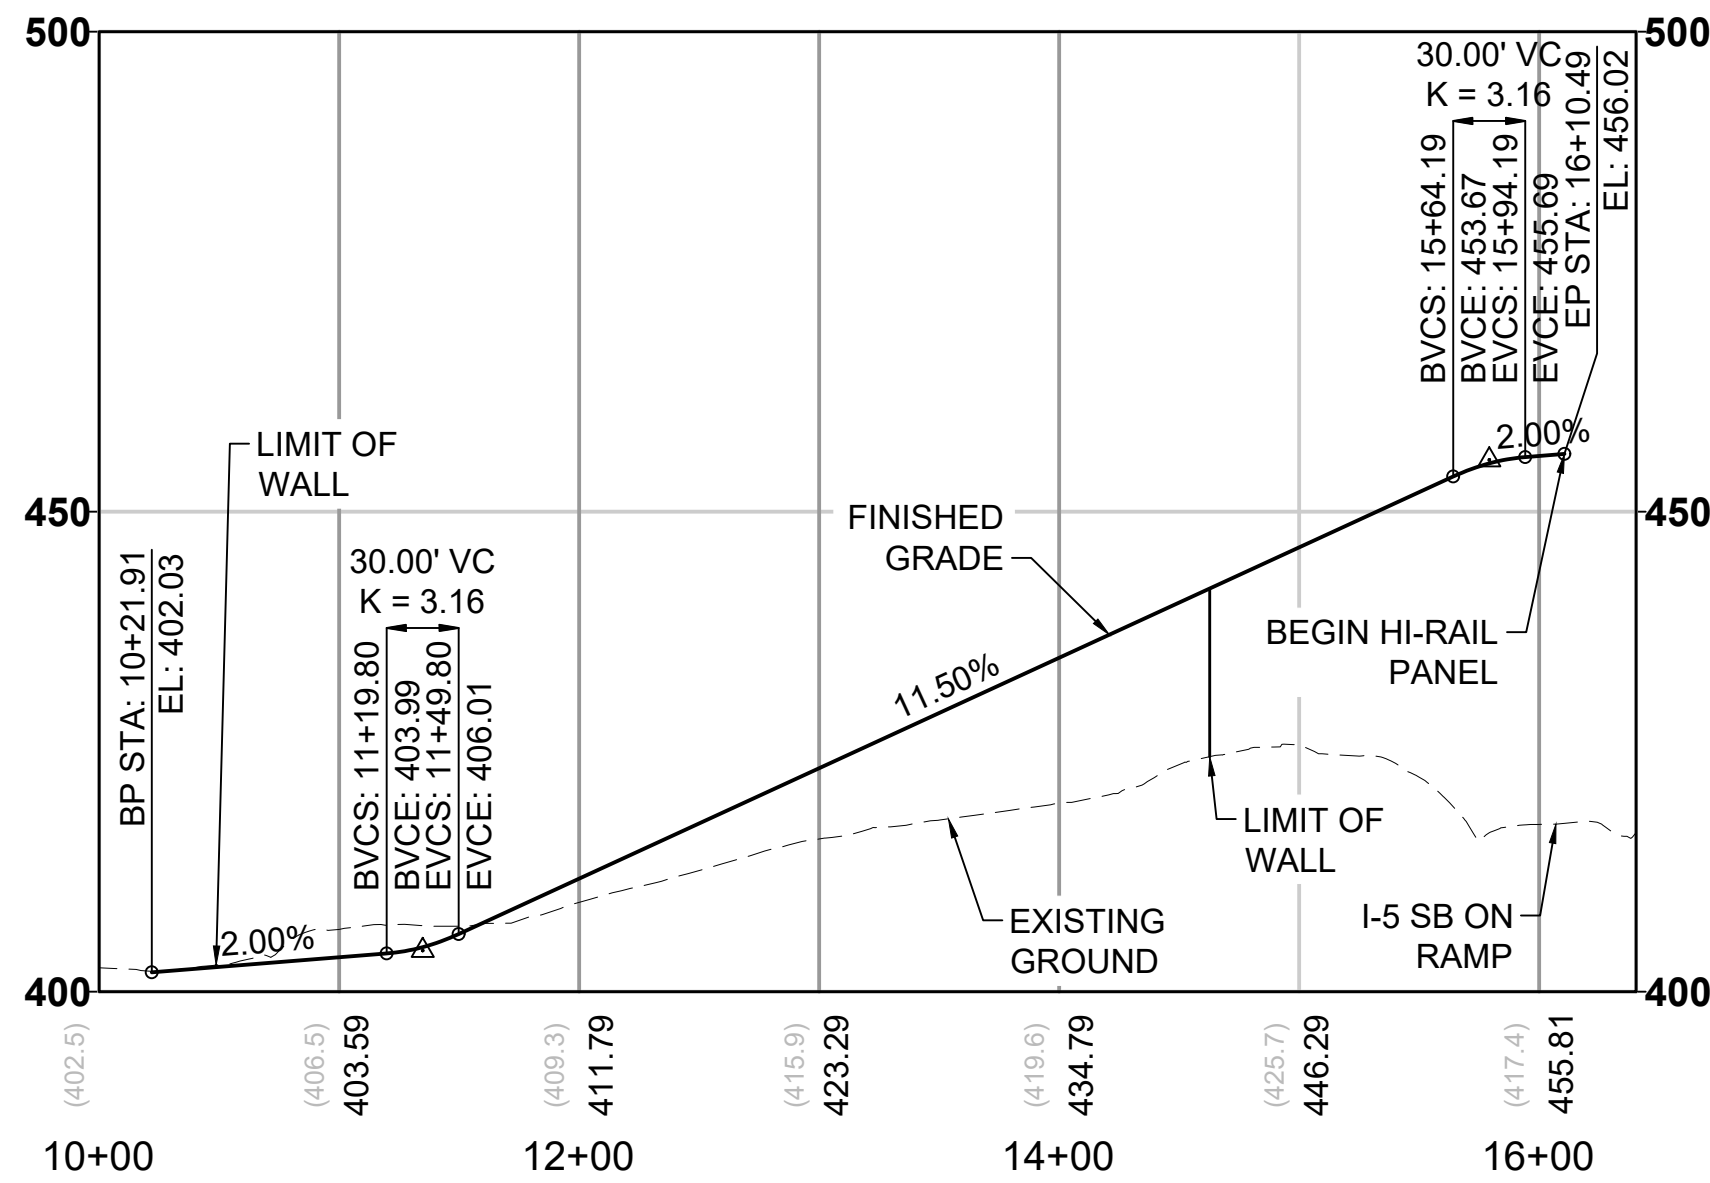

- NOTES:
1. SEE STD SHEETS FOR NOTES, LEGEND, AND ABBREVIATIONS.
 2. SEE SHEET L05-GSP102 FOR GENERAL SITE PLAN.
 3. ELECTRIC OVERHEAD TRANSMISSION LINE RELOCATIONS DUE TO PROPOSED CONSTRUCTION CONFLICTS ARE SHOWN FOR CONTEXT.

12/23/24 | 3:48 PM | ALEKSI.KRUGER
C:\P\WK1\10288453\DR-L05-CRV-ALD-GEN-RDWY-014.DWG



Kimley»Horn

EVERETT LINK EXTENSION AND OMF NORTH

DRAFT EIS - CONCEPTUAL DESIGN
L05 SEGMENT
EVERETT LINK EXTENSION & OMF NORTH
ALD-2D
ROADWAY PLAN AND PROFILE PLANS

L05-CRV102
SHEET 75 OF 387
02/14/2025

12/23/24 | 3:49 PM | ALEKSI KRUGER
C:\P\W\K\11\0288453\DR-L05-CRV-ALD-GEN-RDWY-17.DWG




Kimley»Horn

EVERETT LINK EXTENSION AND OMF NORTH



DRAFT EIS - CONCEPTUAL DESIGN
L05 SEGMENT
EVERETT LINK EXTENSION & OMF NORTH
ALD-2D
ROADWAY PLAN AND PROFILE PLANS

L05-CRV103
SHEET 76 OF 387
02/14/2025

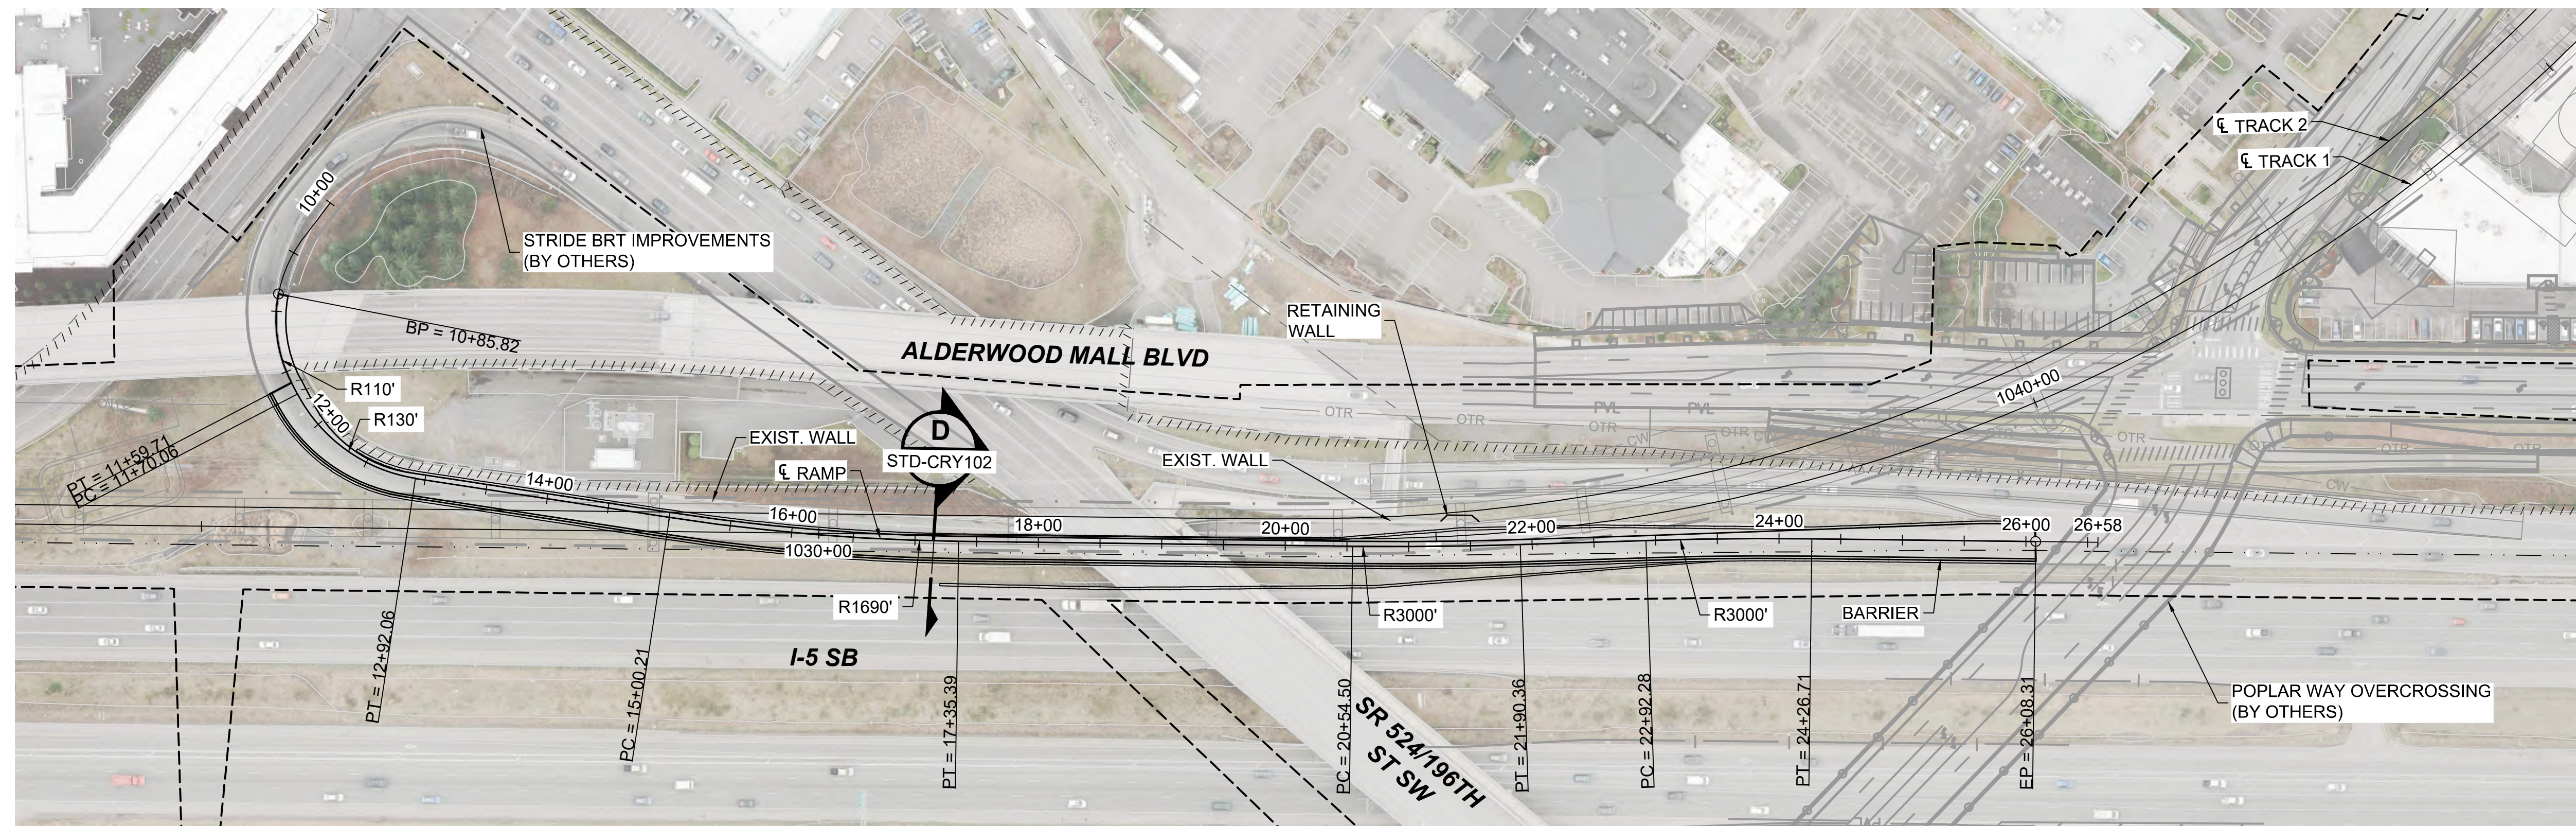

- NOTES:
1. SEE STD SHEETS FOR NOTES, LEGEND, AND ABBREVIATIONS.
 2. SEE SHEET L05-GSP102 AND L05-GSP103 FOR GENERAL SITE PLAN.
 3. ELECTRIC OVERHEAD TRANSMISSION LINE RELOCATIONS DUE TO PROPOSED CONSTRUCTION CONFLICTS ARE SHOWN FOR CONTEXT.

I-5 SB OFF RAMP TO EB SR 524/196TH ST SW

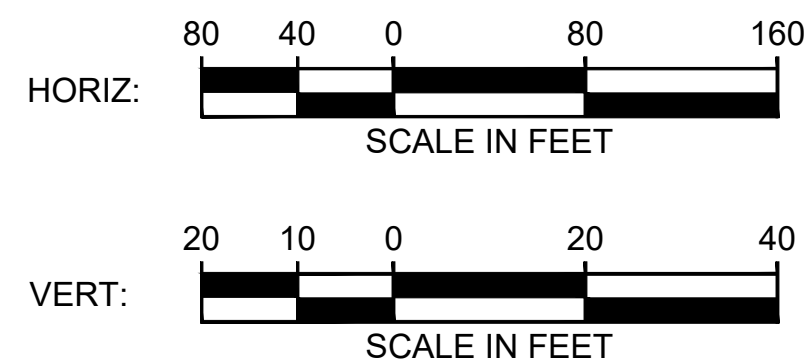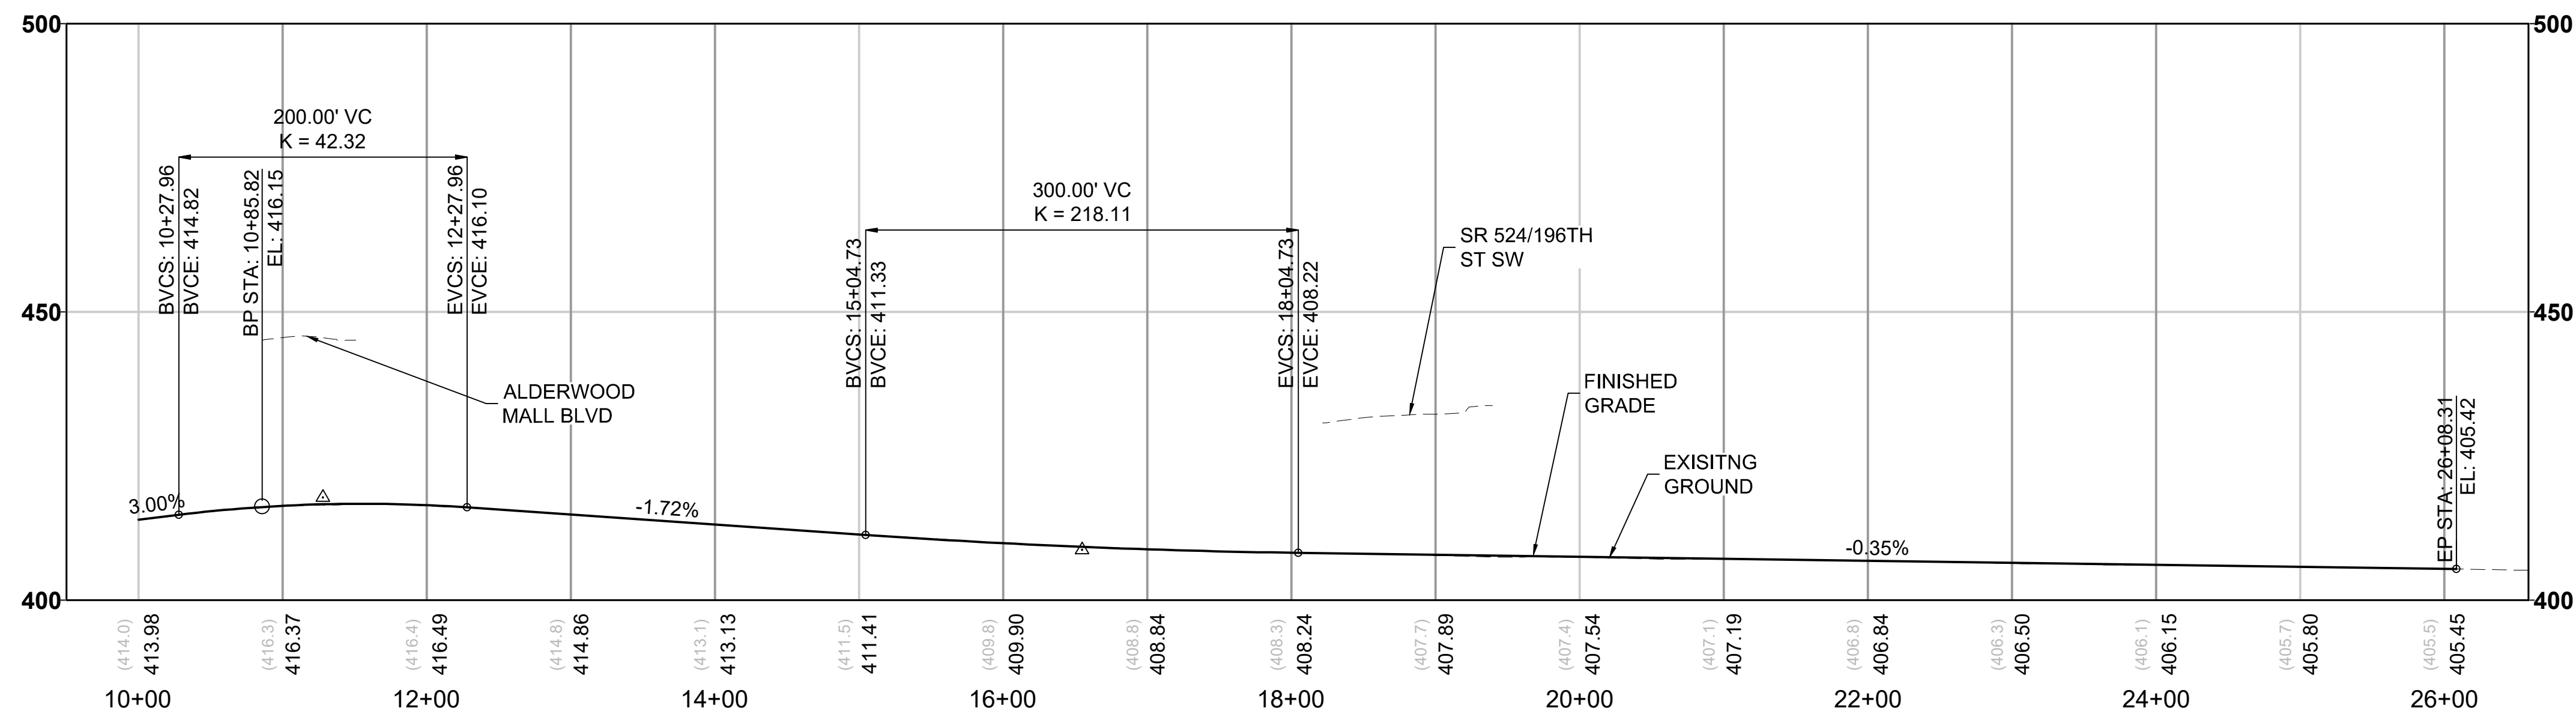

12/23/24 | 3:50 PM | ALEKSJ.KRUGER
C:\P\W\K\1\0288453\DR-L05-CRV-ALD-GEN-RDWY-18.DWG




Kimley»Horn




EVERETT LINK EXTENSION AND OMF NORTH

DRAFT EIS - CONCEPTUAL DESIGN
L05 SEGMENT
EVERETT LINK EXTENSION & OMF NORTH
ALD-2D
ROADWAY PLAN AND PROFILE PLANS

L05-CRV104
SHEET 77 OF 387
02/14/2025

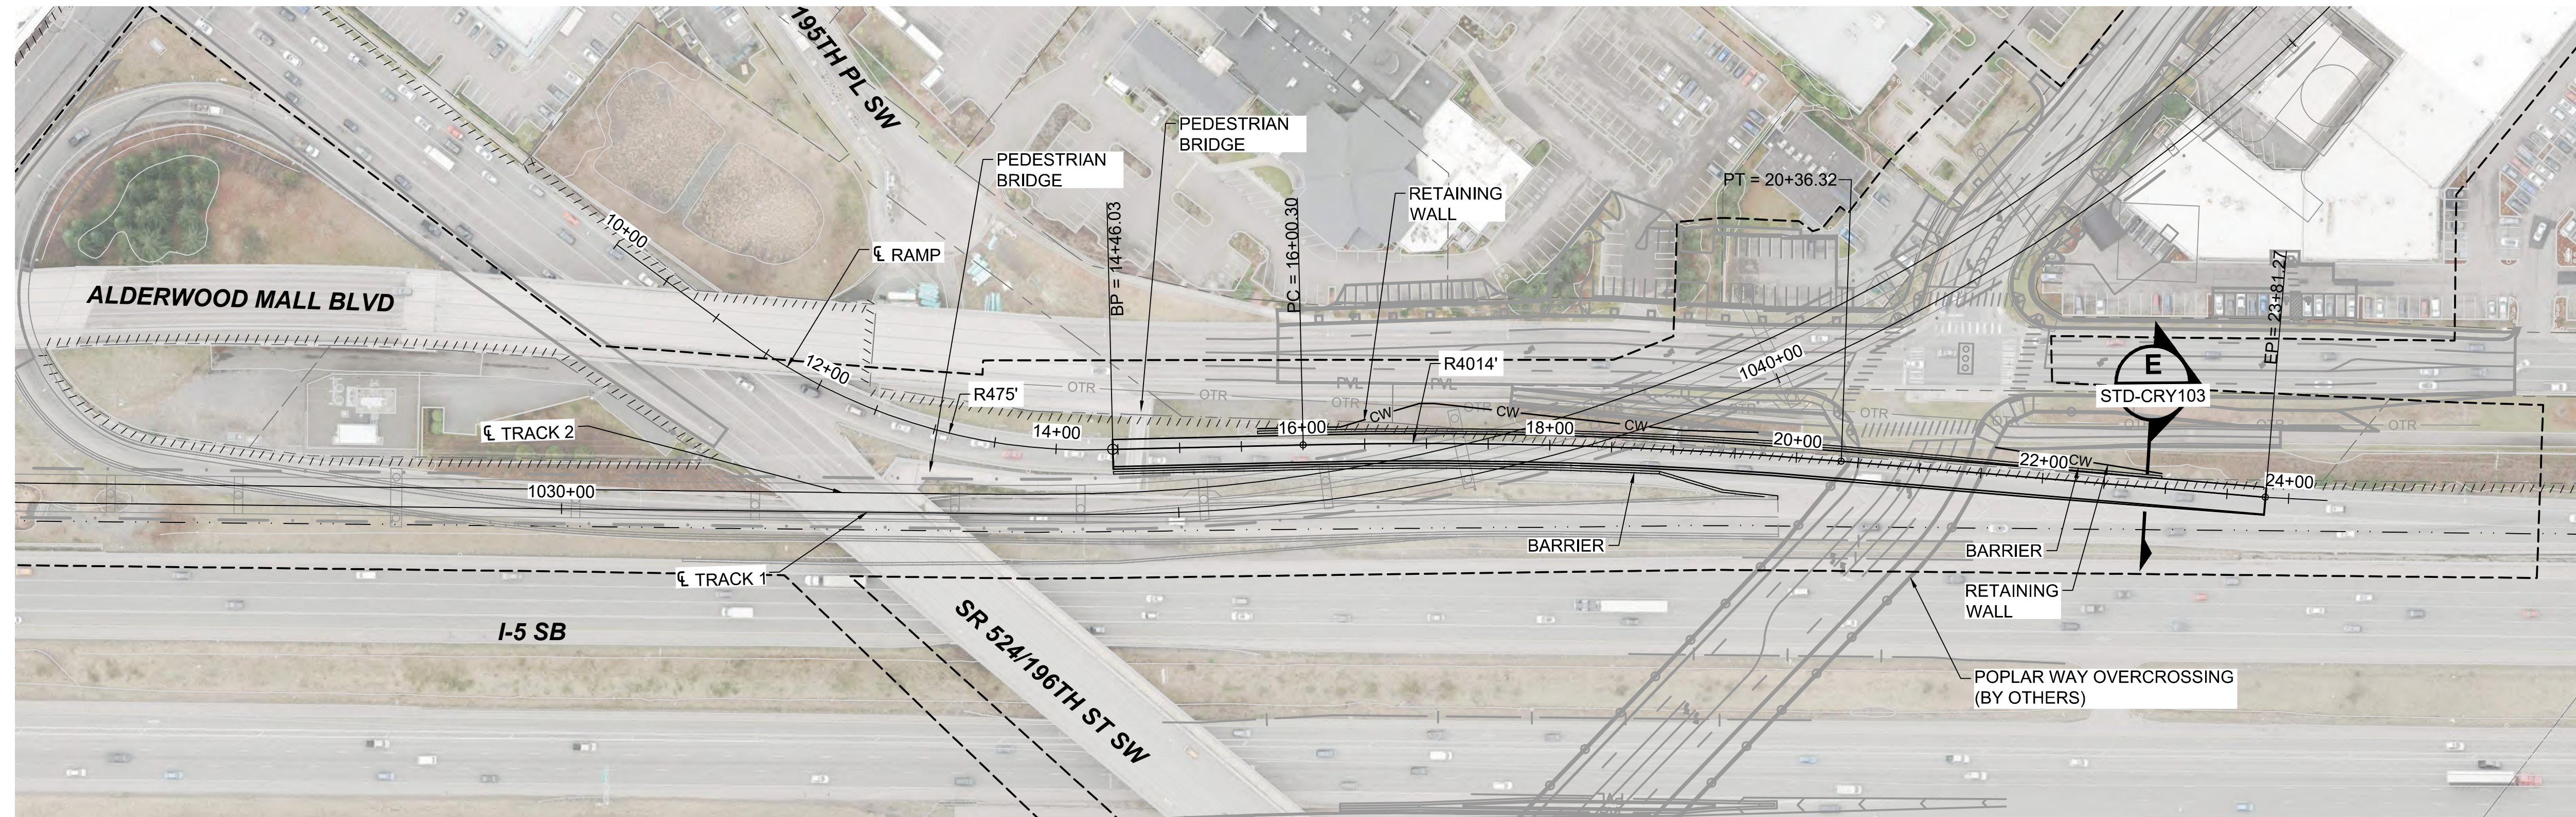


I-5 SB OFF RAMP TO WB SR 524/196TH ST SW

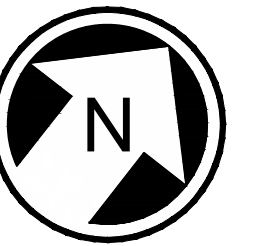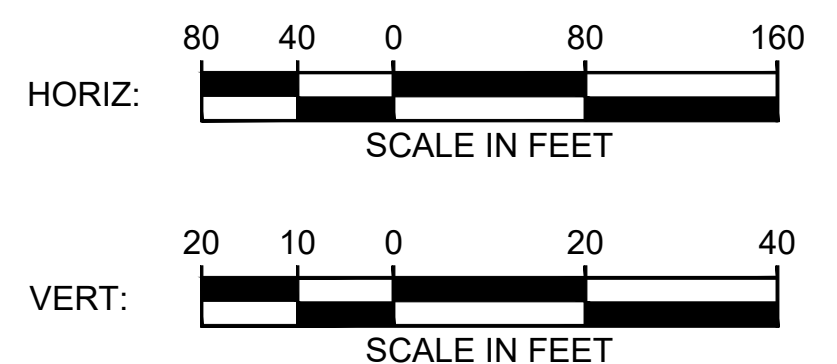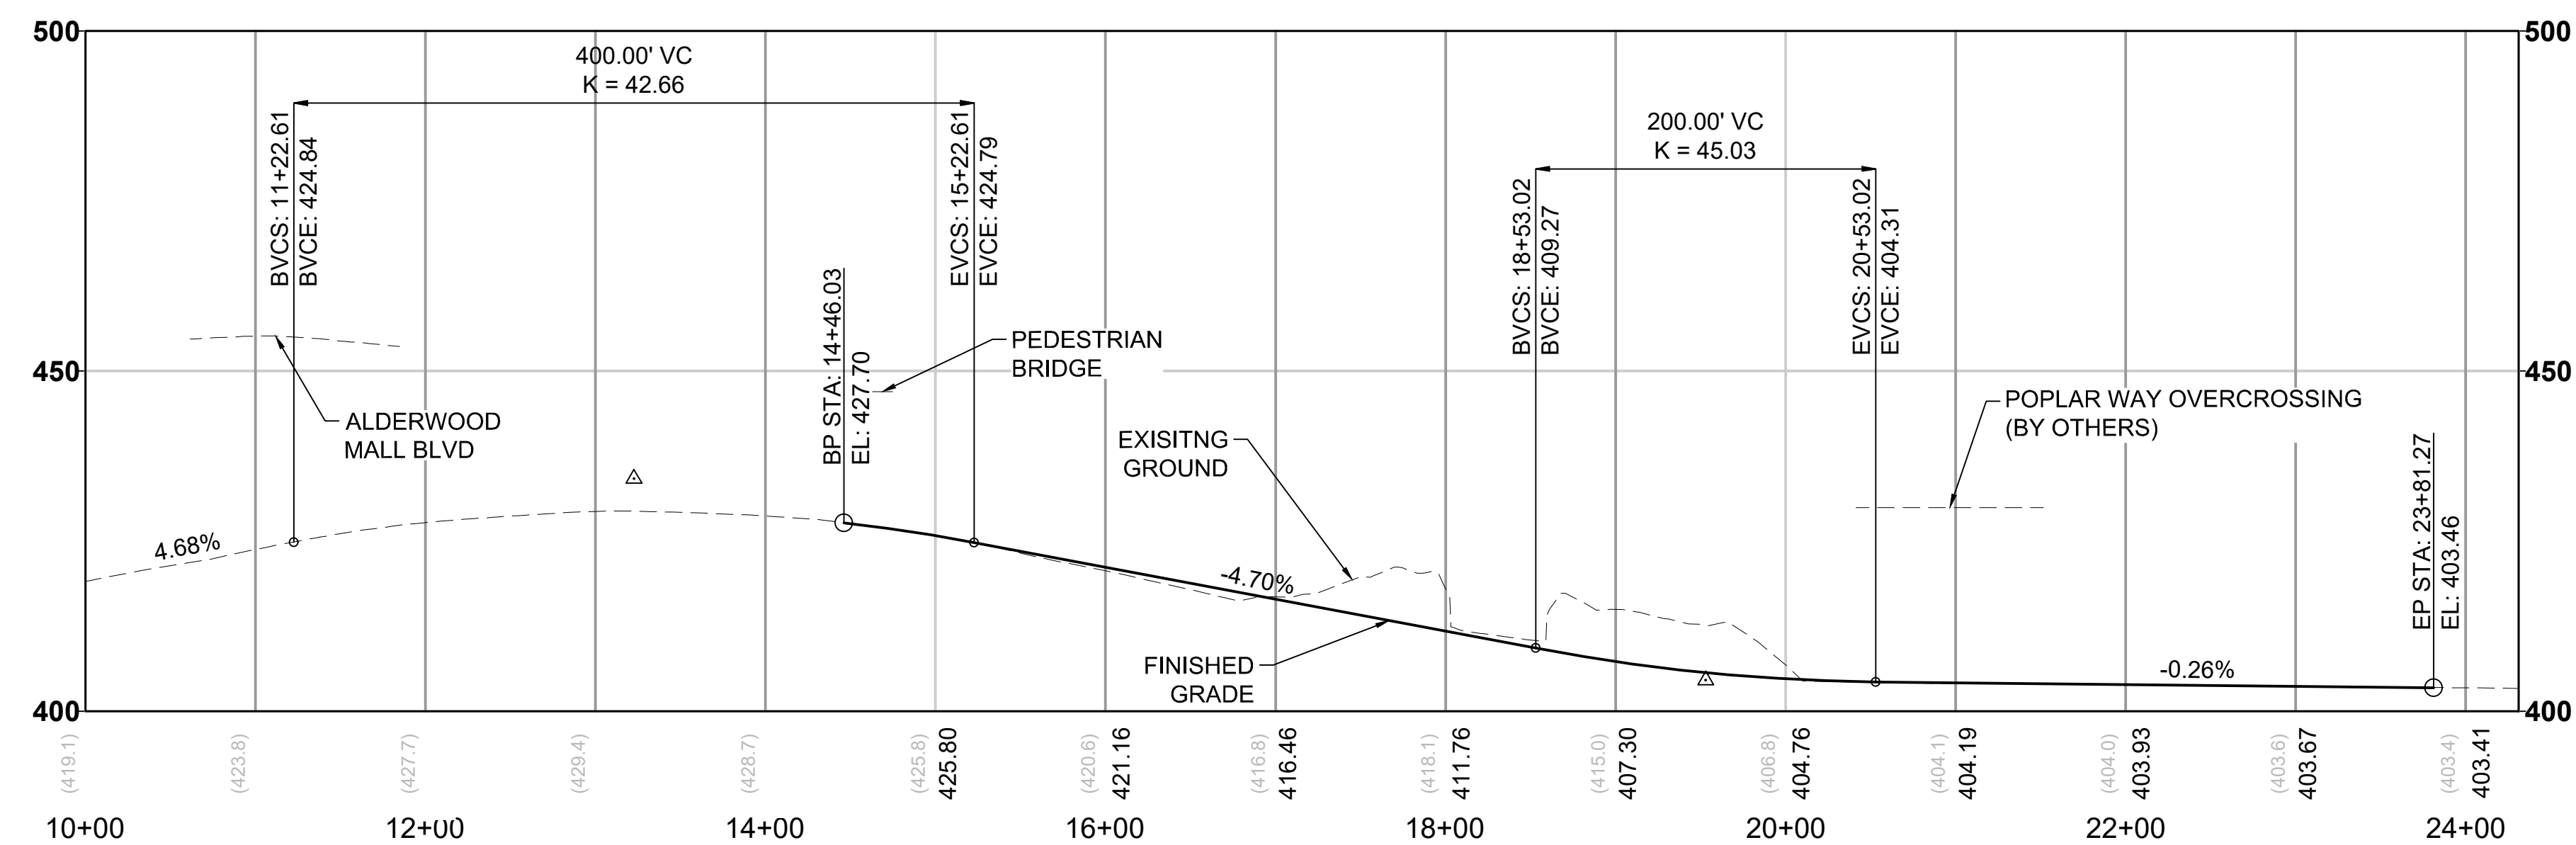

- NOTES:
1. SEE STD SHEETS FOR NOTES, LEGEND, AND ABBREVIATIONS.
 2. SEE SHEET L05-GSP103 FOR GENERAL SITE PLAN.
 3. ELECTRIC OVERHEAD TRANSMISSION LINE RELOCATIONS DUE TO PROPOSED CONSTRUCTION CONFLICTS ARE SHOWN FOR CONTEXT.

1/29/2025 10:20:58 AM
Autodesk Docs/\\WA Everett Link Extension Sound Transit\\EVL-E-ALD-D-A-v2024.rvt

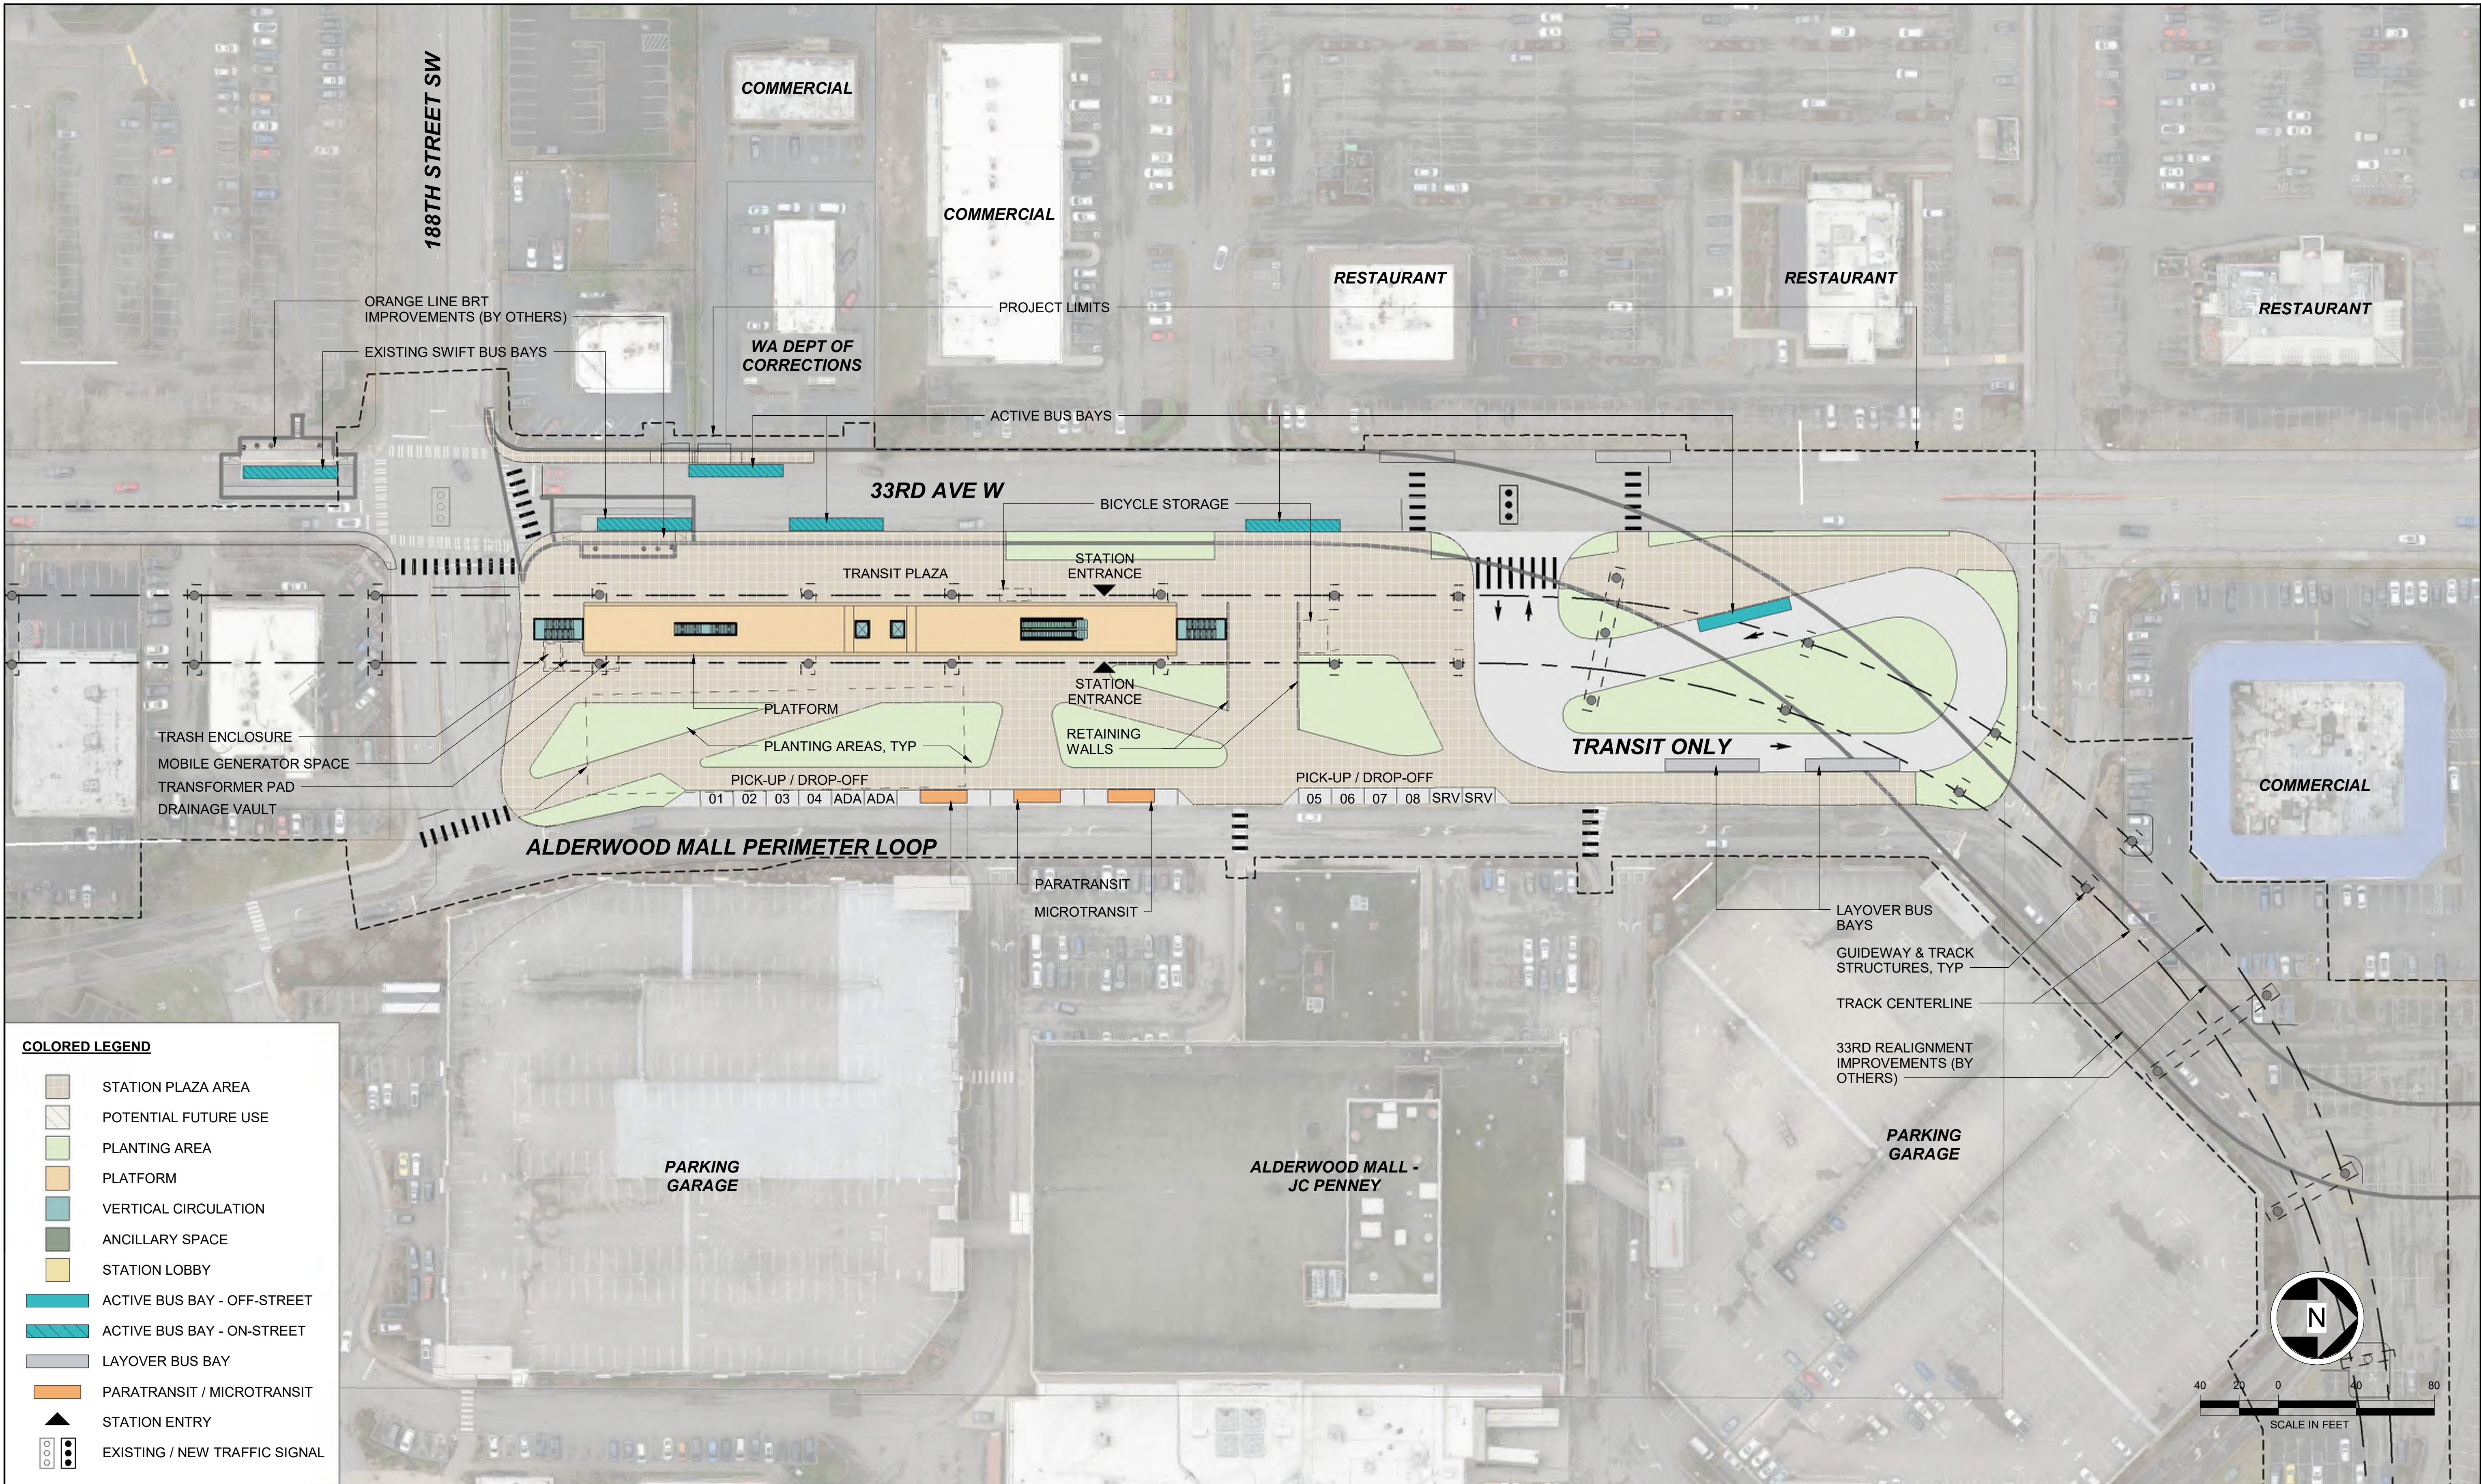

Kimley»Horn

SWIFT COMPANY LLC



SCHARRERAD


EVERETT LINK EXTENSION AND OMF NORTH

DRAFT EIS - CONCEPTUAL DESIGN
L05 SEGMENT
EVERETT LINK EXTENSION & OMF NORTH
WEST ALDERWOOD STATION ALTERNATIVE D (ALD-D)
SITE PLAN

ALD-D-ASP100
SHEET 78 OF 387

02/14/2025

1/29/2025 10:21:01 AM
Autodesk Docs://WA Everett Link Extension Sound Transit/EVLE-ALD-D-A-v2024.rvt

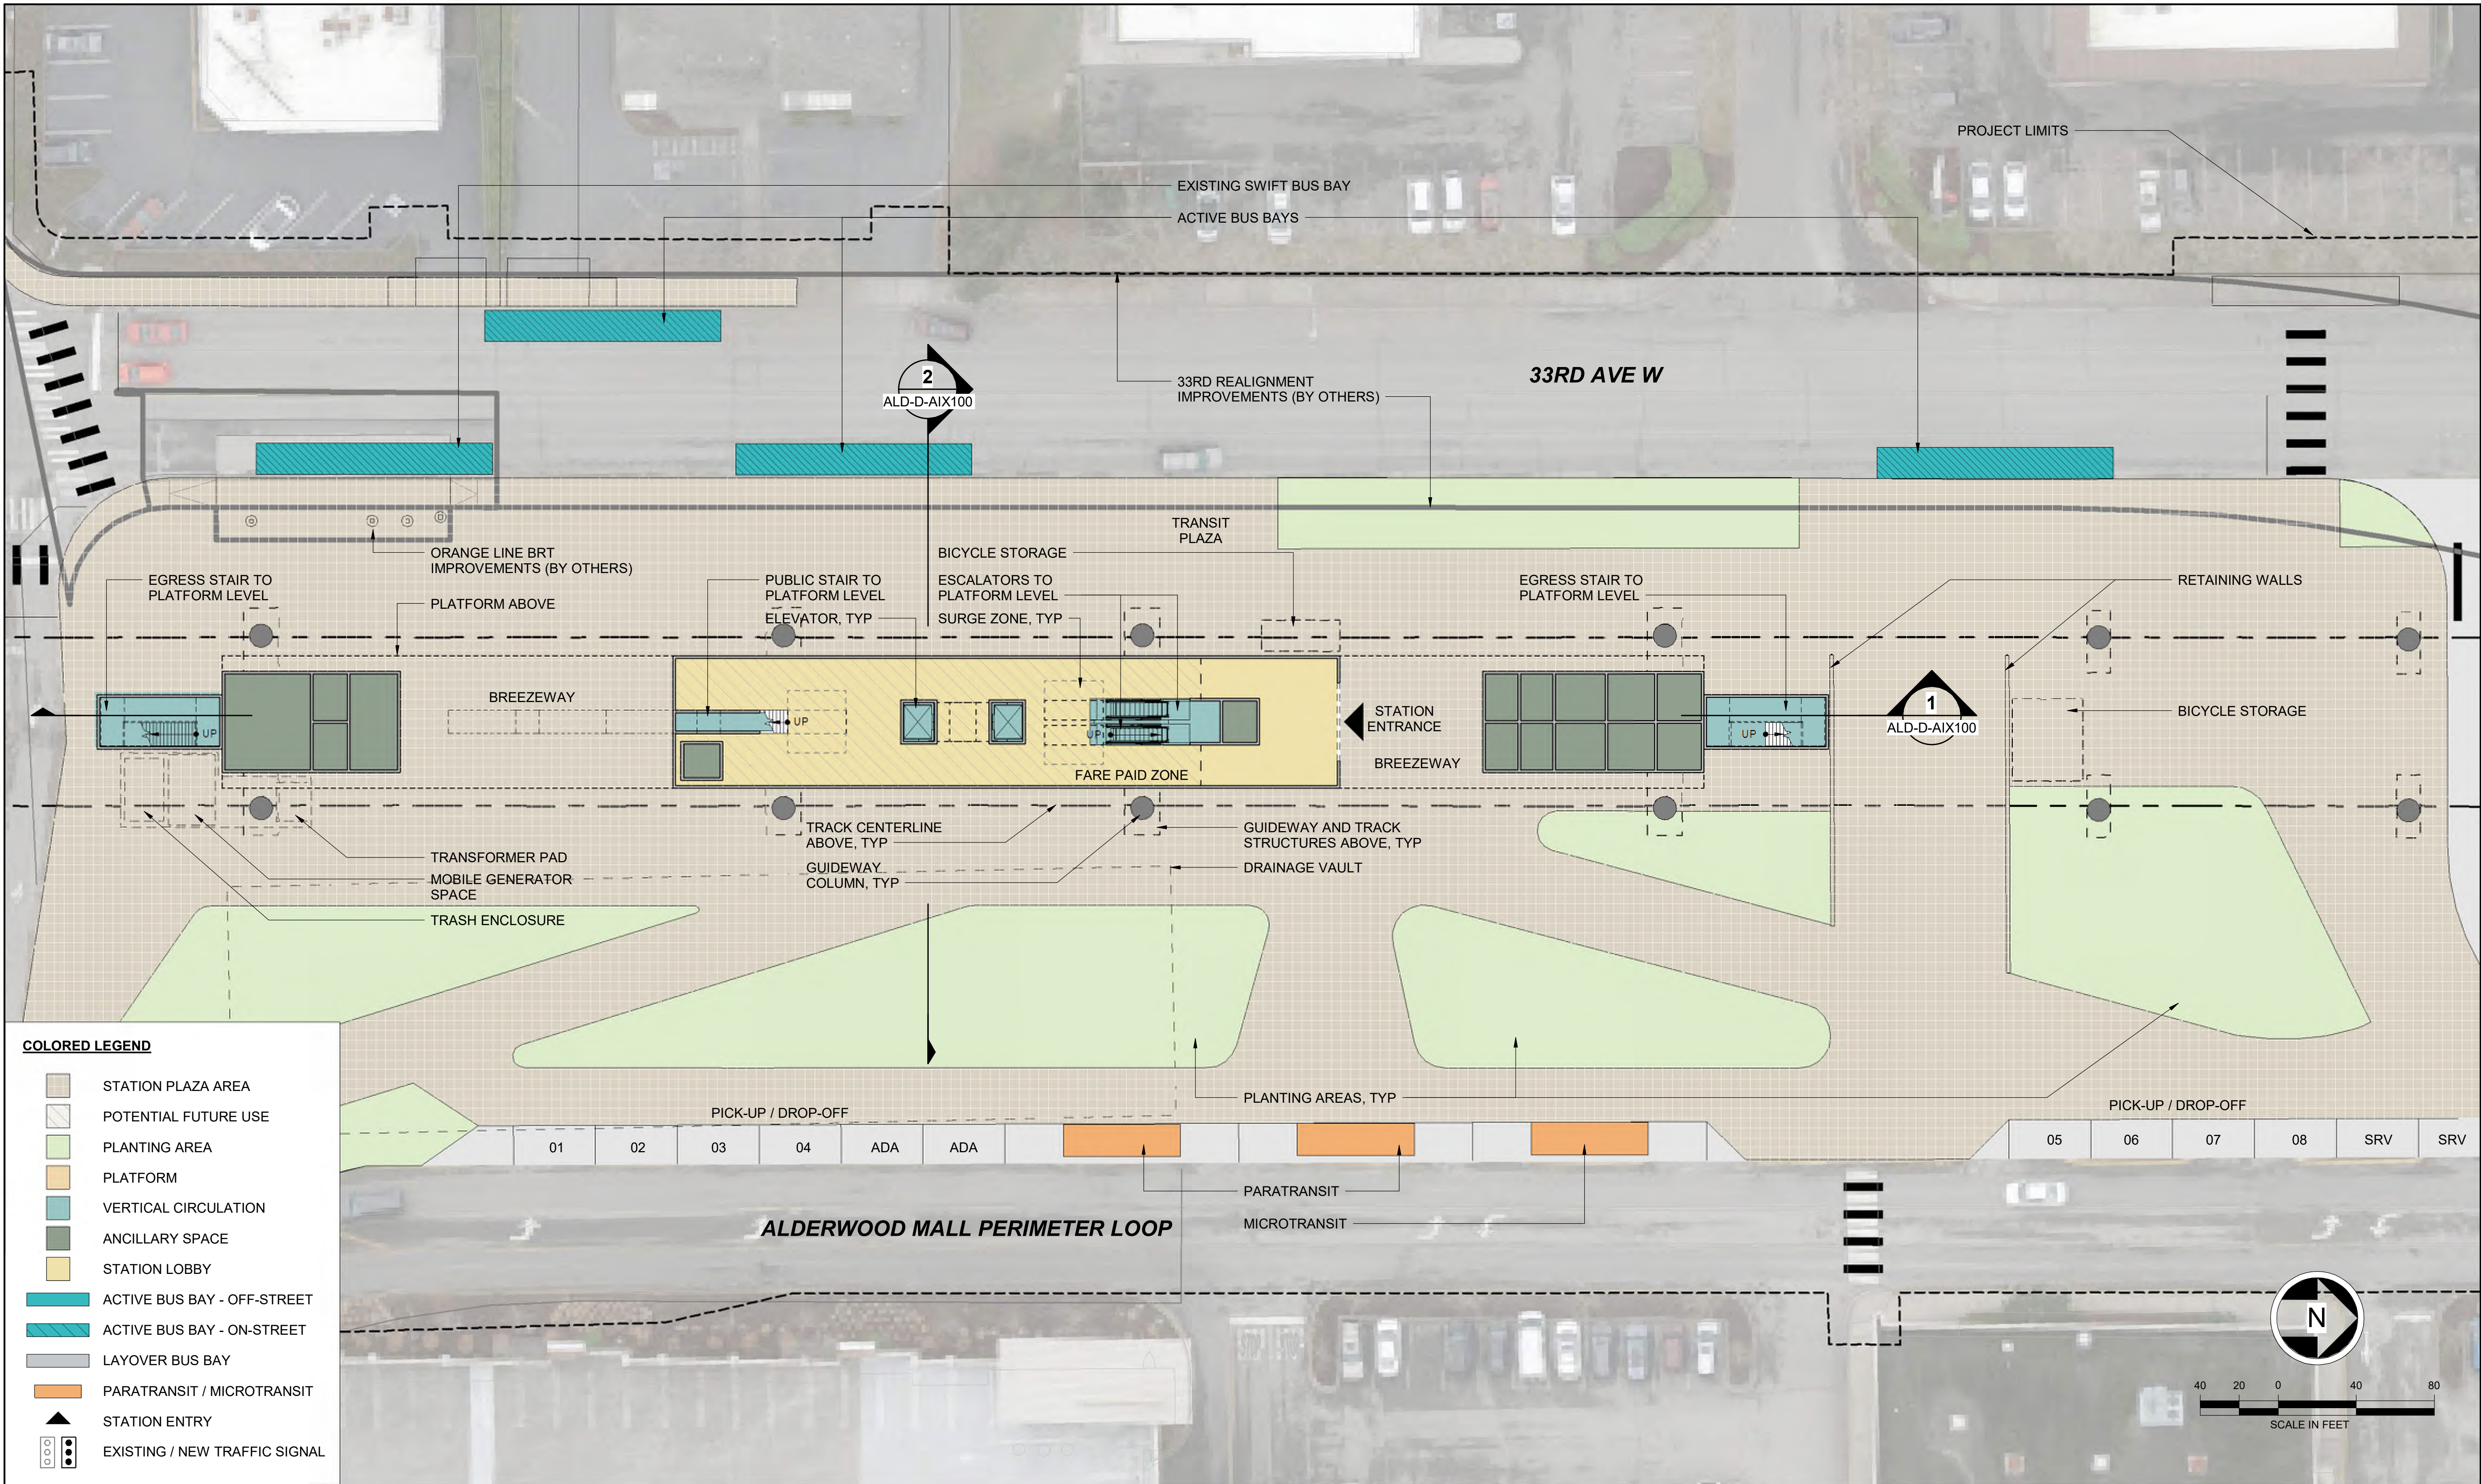

Kimley»Horn

SWIFT COMPANY LLC



PARSONS
SCHARRERAD


EVERETT LINK EXTENSION AND OMF NORTH

DRAFT EIS - CONCEPTUAL DESIGN
L05 SEGMENT
EVERETT LINK EXTENSION & OMF NORTH
WEST ALDERWOOD STATION ALTERNATIVE D (ALD-D)
PLAZA PLAN

ALD-D-APP100
SHEET 79 OF 387



02/14/2025

1/29/2025 10:21:09 AM
Autodesk Docs://WA Everett Link Extension Sound Transit/EVLE-ALD-D-A-v2024.rvt

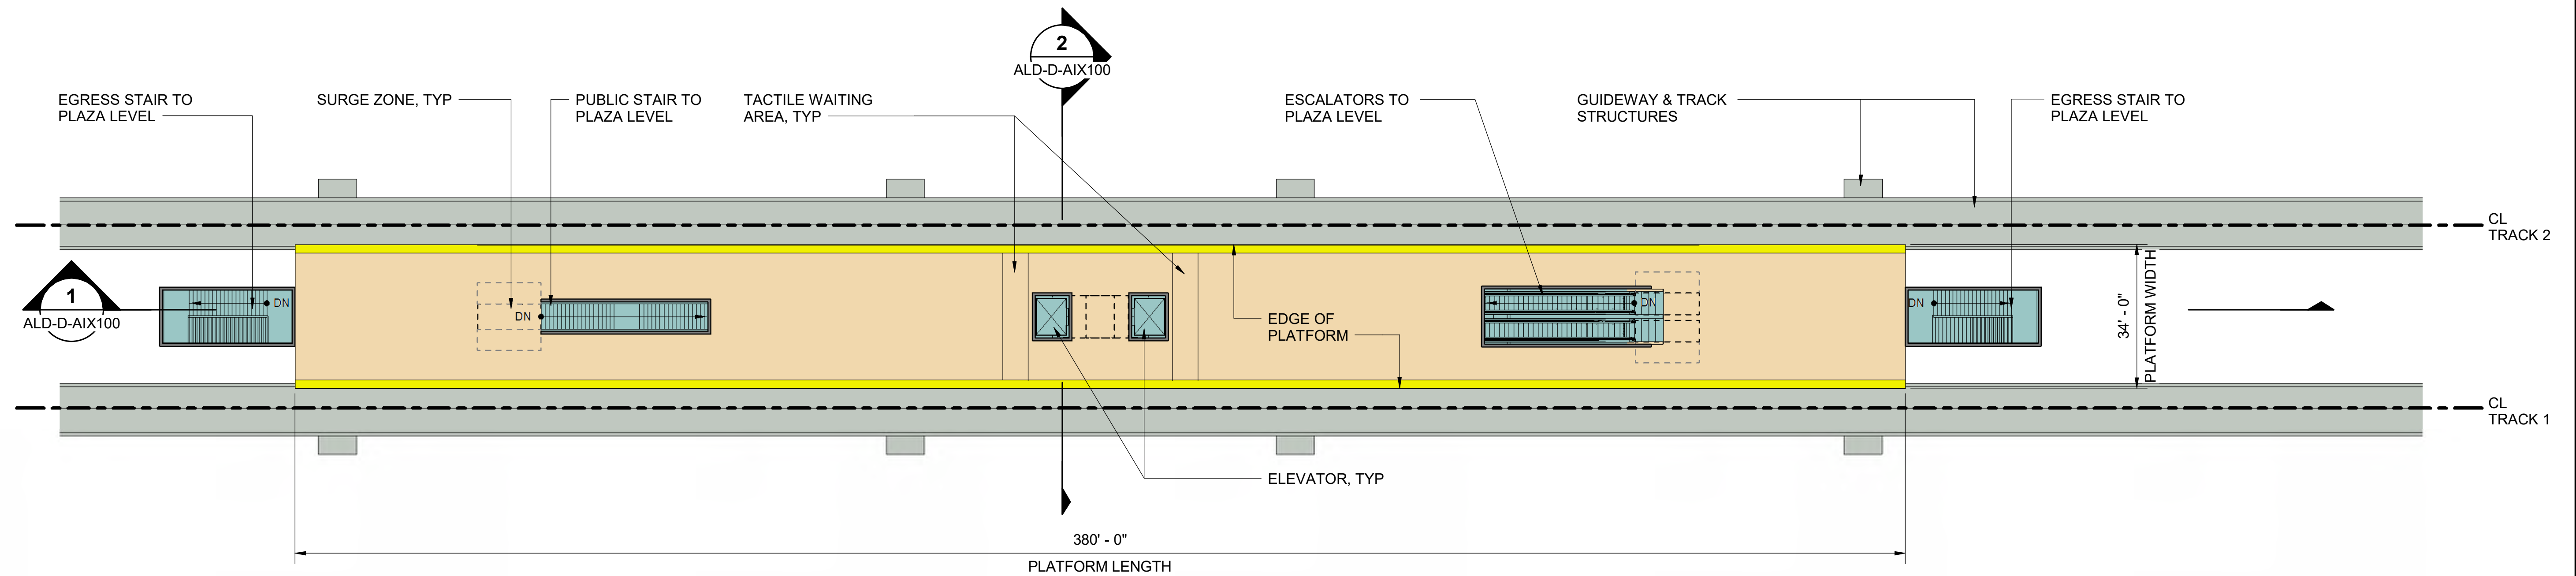

COLORED LEGEND

- STATION PLAZA AREA
- POTENTIAL FUTURE USE
- PLANTING AREA
- PLATFORM
- VERTICAL CIRCULATION
- ANCILLARY SPACE
- STATION LOBBY
- GUIDEWAY STRUCTURE
- EXISTING BUILDINGS

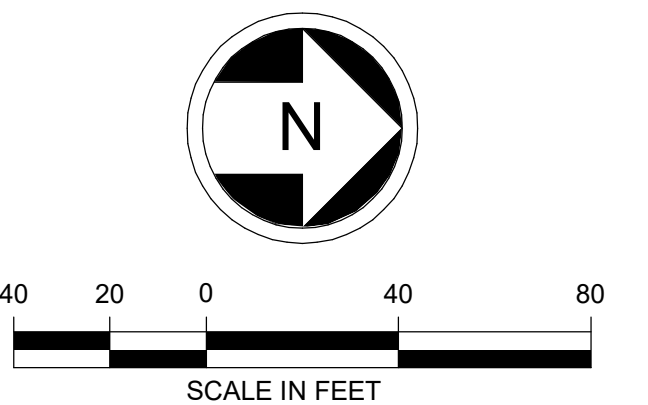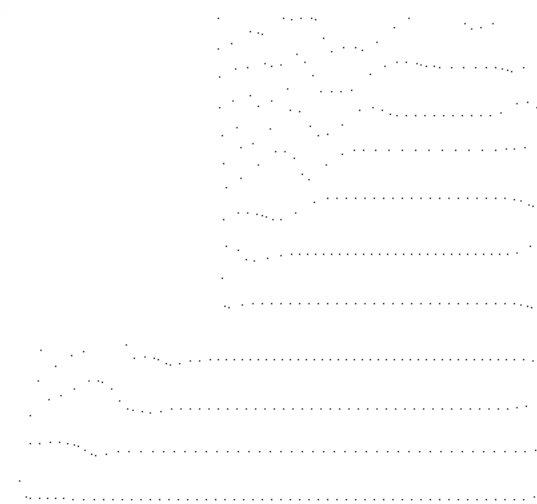

Kimley»Horn

SWIFT COMPANY LLC



SCHARRERAD

EVERETT LINK EXTENSION AND OMF NORTH

DRAFT EIS - CONCEPTUAL DESIGN
L05 SEGMENT
EVERETT LINK EXTENSION & OMF NORTH
WEST ALDERWOOD STATION ALTERNATIVE D (ALD-D)
PLATFORM PLAN


ALD-D-APP200
SHEET 80 OF 387

02/14/2025

1/29/2025 10:21:17 AM
Autodesk Docs://WA Everett Link Extension Sound Transit/EVLE-ALD-D-A-v2024.rvt

COLORED LEGEND


- STATION PLAZA AREA
- POTENTIAL FUTURE USE
- PLANTING AREA
- PLATFORM
- VERTICAL CIRCULATION
- ANCILLARY SPACE
- STATION LOBBY
- GUIDEWAY STRUCTURE
- EXISTING BUILDINGS

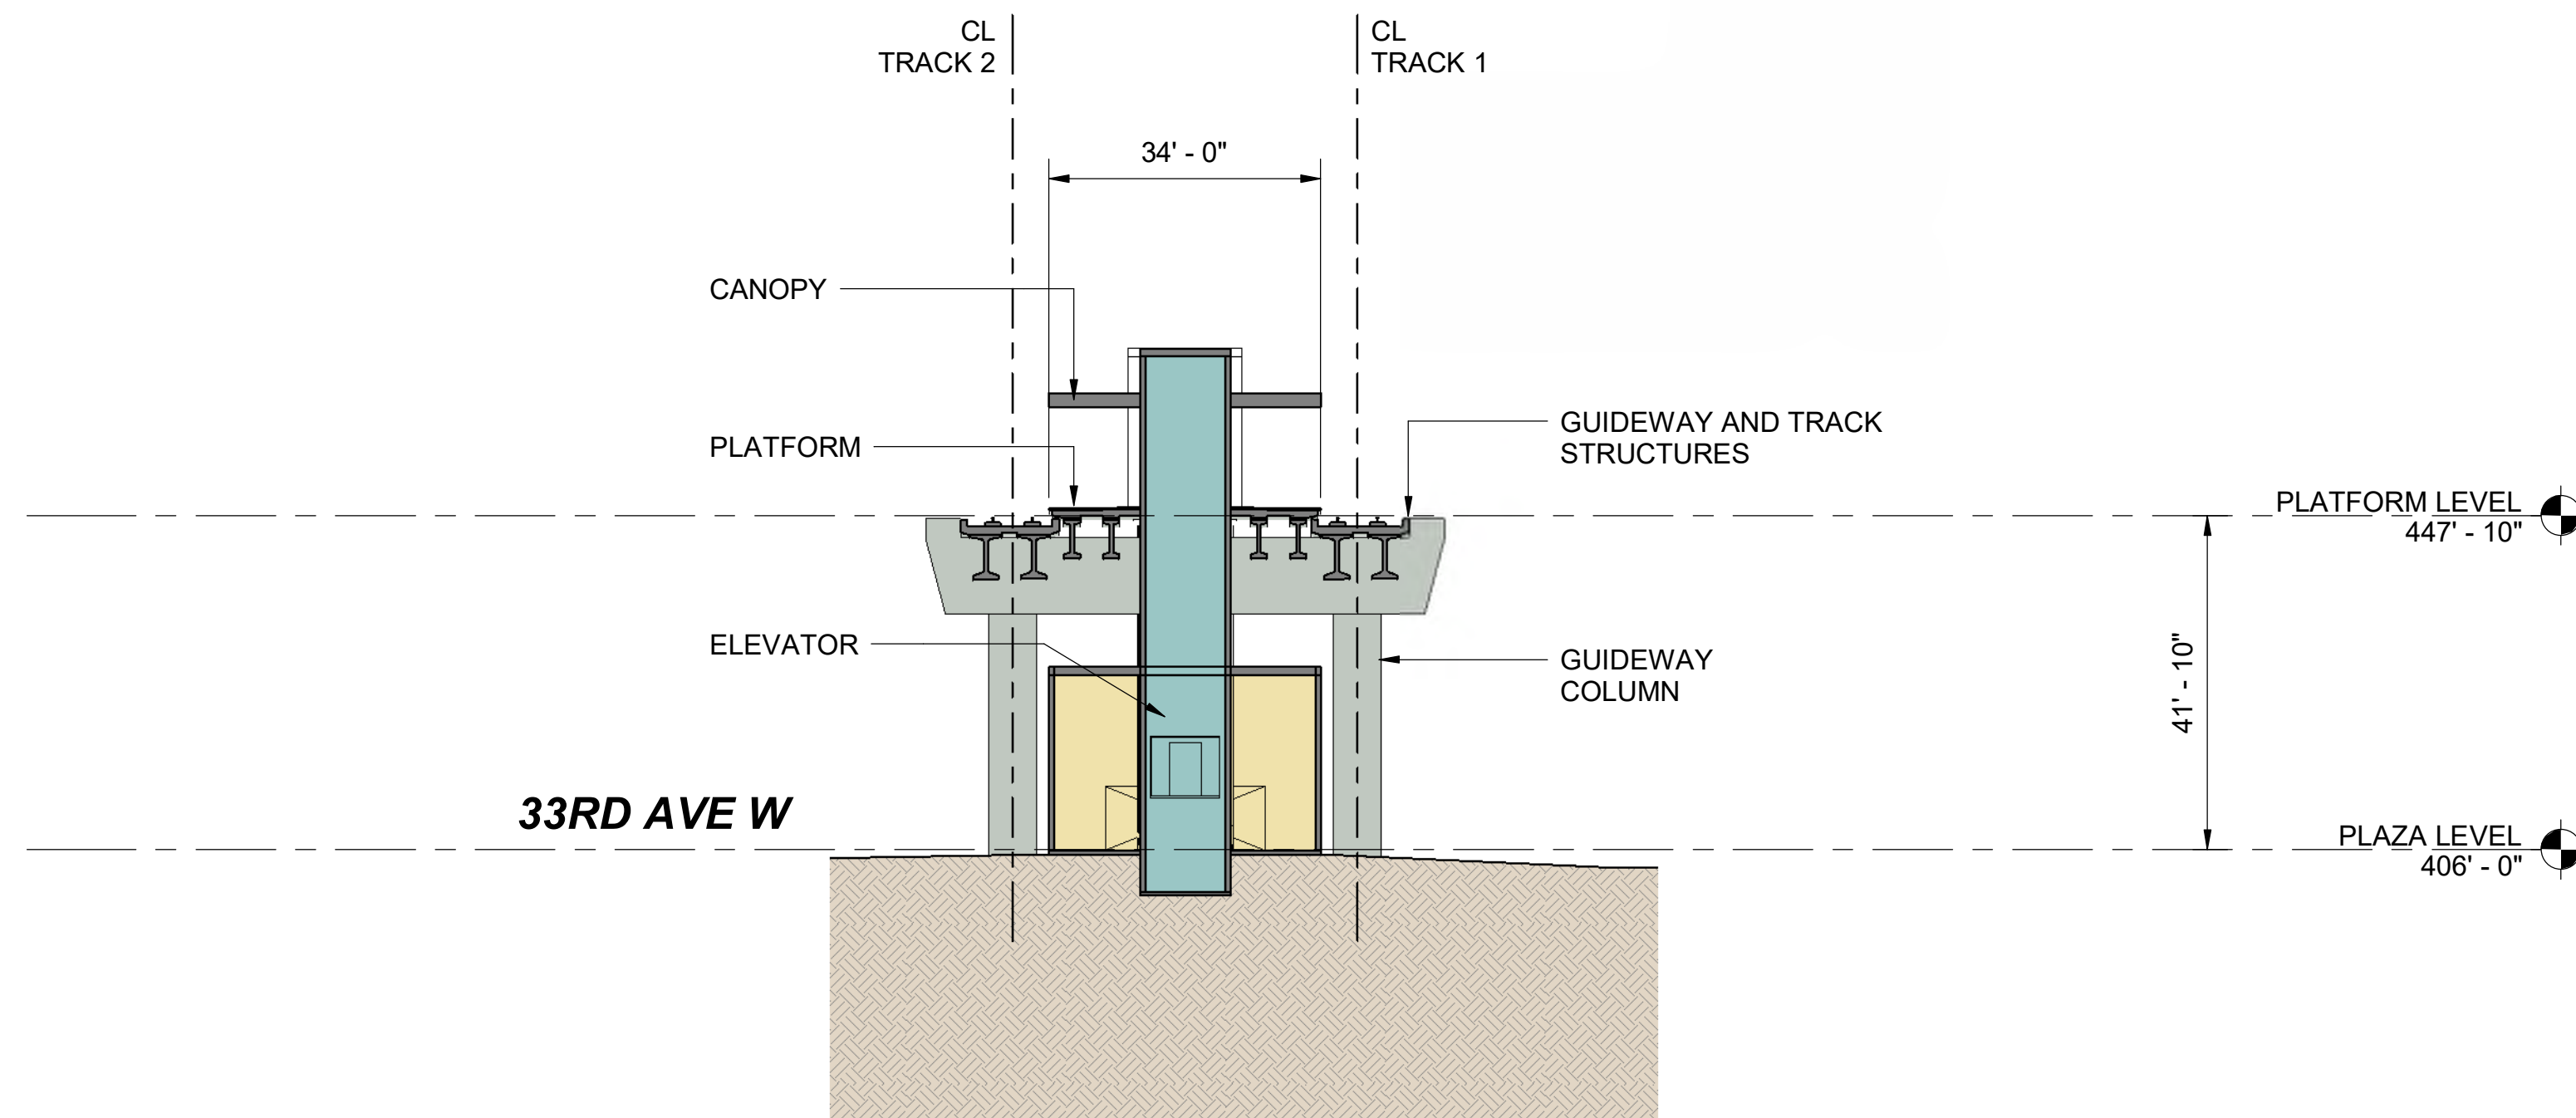

ALD-D CROSS SECTION

2


ALD-D-APP100

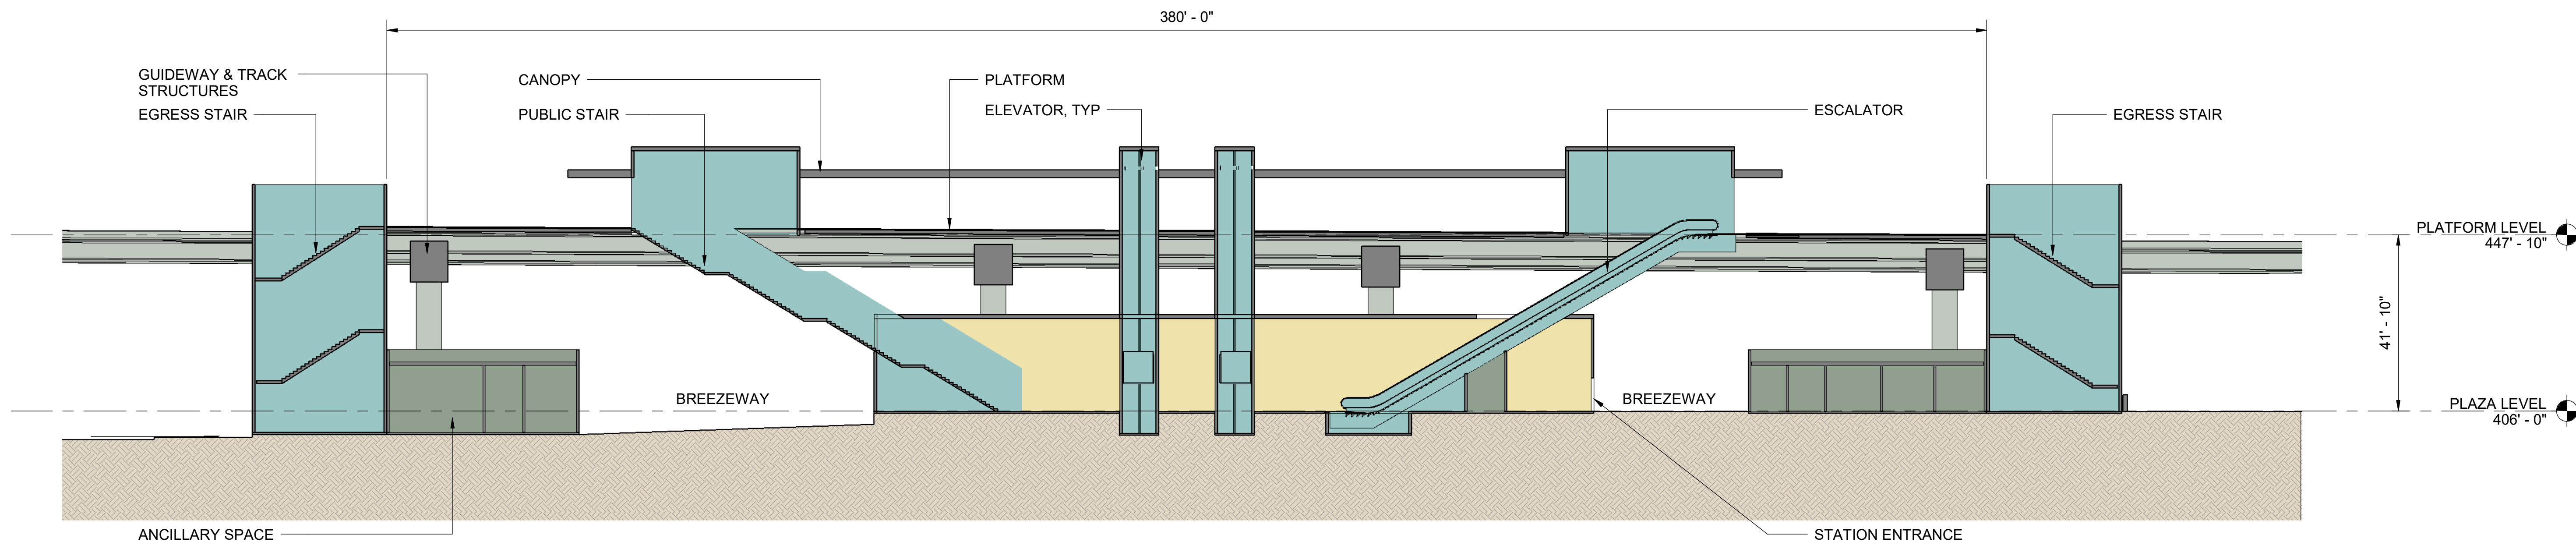

ALD-D LONG SECTION

1

ALD-D-APP100

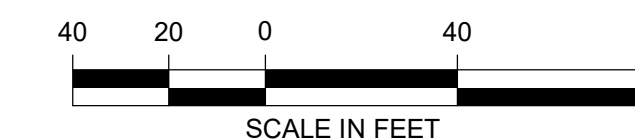

Kimley»Horn

SWIFT COMPANY LLC



SCHARRERAD

EVERETT LINK EXTENSION
AND OMF NORTH




DRAFT EIS - CONCEPTUAL DESIGN
L05 SEGMENT
EVERETT LINK EXTENSION & OMF NORTH
WEST ALDERWOOD STATION ALTERNATIVE D (ALD-D)
SECTIONS

ALD-D-AIX100
SHEET 81 OF 387

02/14/2025

CROSS REFERENCING OF DRAWINGS

ALD-2F SEGMENT	(201)	(202)	(203)	(204)	(205)	(206)
GENERAL SITE PLANS	L05-GSP201	L05-GSP202	L05-GSP203	L05-GSP204	L05-GSP205	L05-GSP206
ROADWAY PLAN & PROFILE PLANS	L05-CRV201	L05-CRV202 L05-CRV203	L05-CRV204			
ARCHITECTURAL				ALD-F-ASP100 ALD-F-APP100		
ARCHITECTURAL PLANS ASSOCIATED WITH THIS PORTION OF THE PROJECT ARE WITHIN THIS SECTION BUT NOT DENOTED ON THIS PLAN FOR LOCATION.						

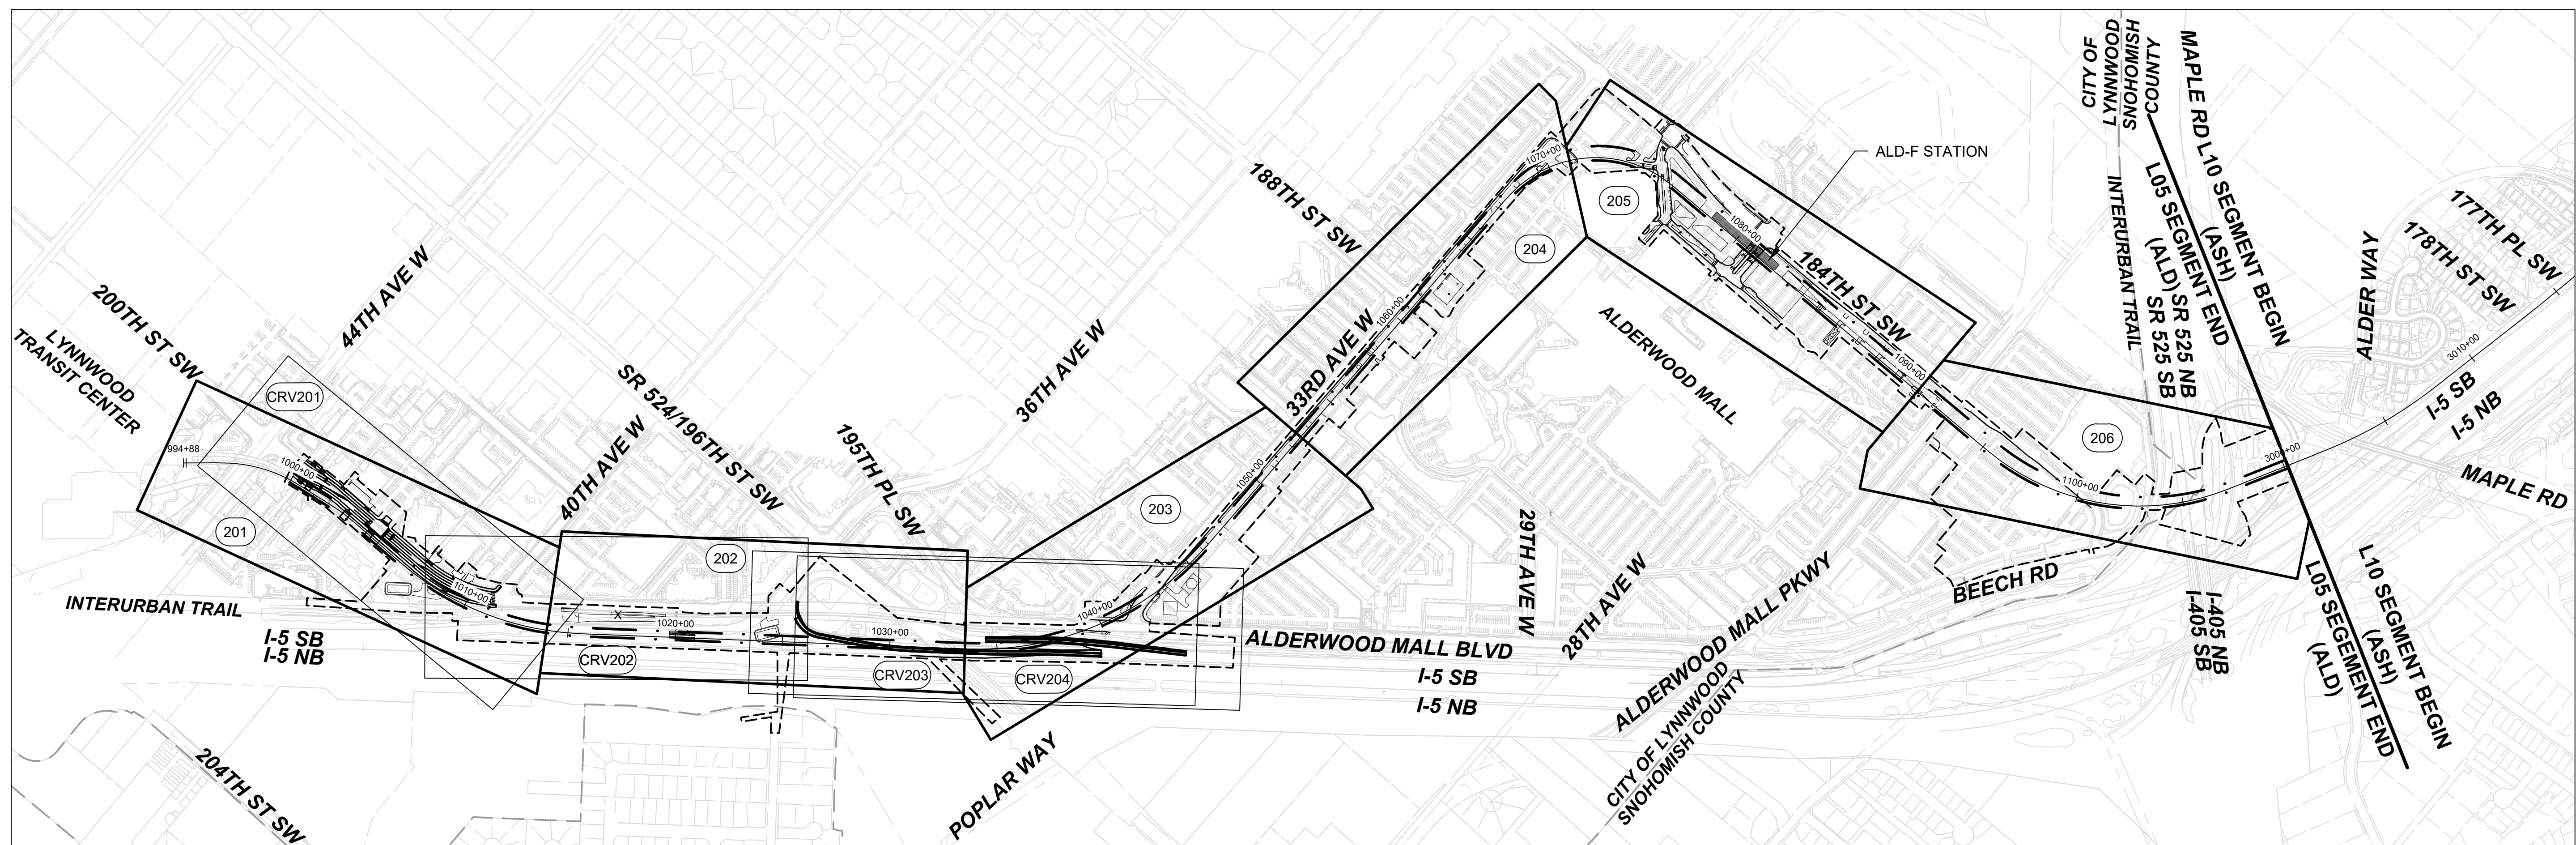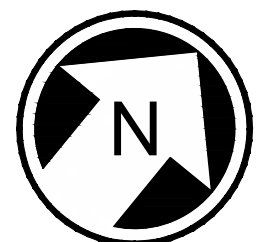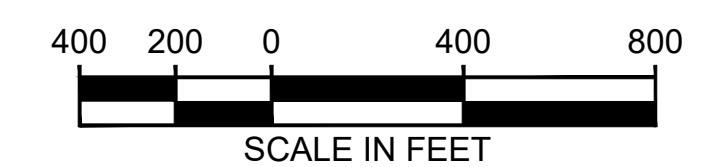

12/23/24 | 3:56 PM | ALEKSJ.KRUGER
C:\P\WKH1\0288462\L05-GSP201.DWG.DWG





Kimley»Horn

EVERETT LINK EXTENSION AND OMF NORTH


DRAFT EIS - CONCEPTUAL DESIGN
L05 SEGMENT
EVERETT LINK EXTENSION & OMF NORTH
ALD-2F
GENERAL SITE PLANS

L05-GSP201
SHEET 83 OF 387
02/14/2025

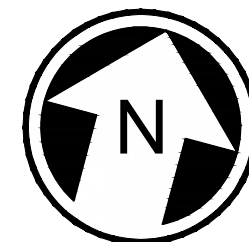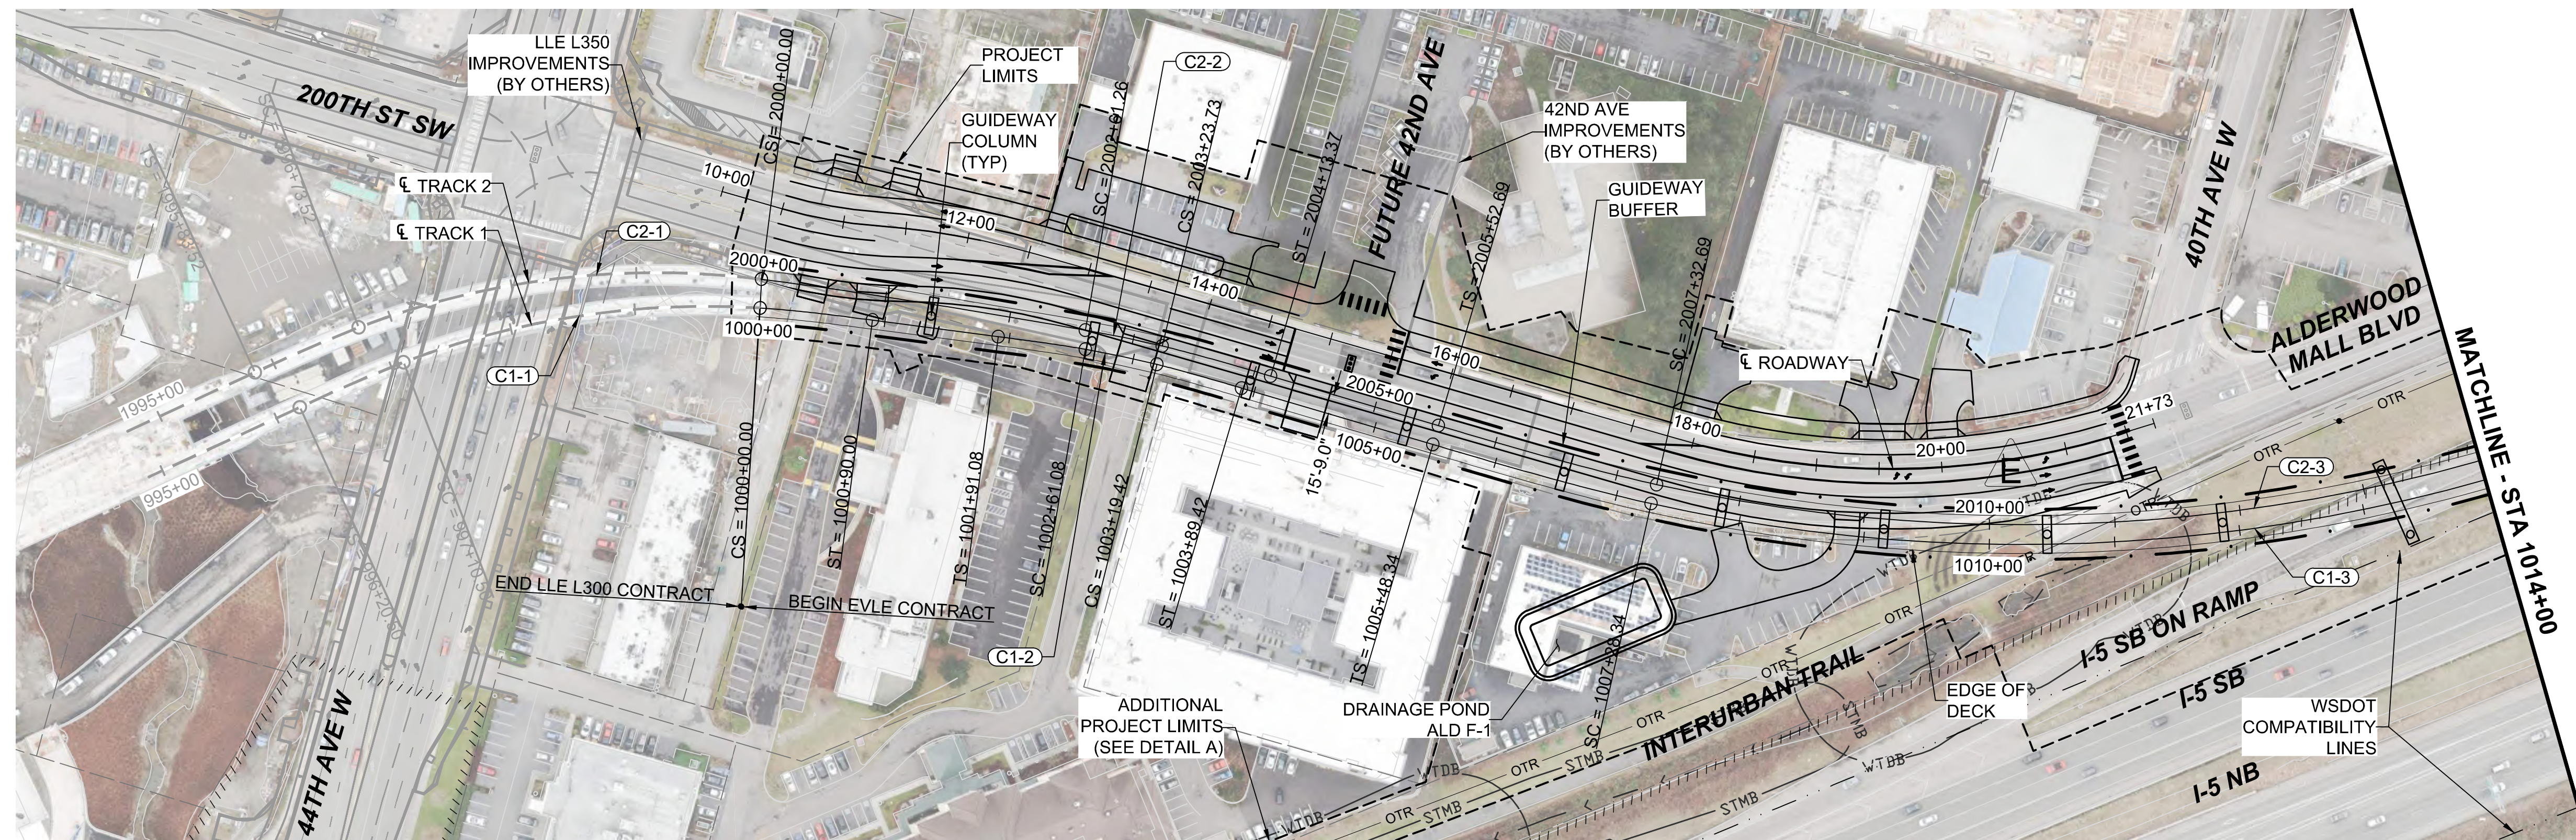


NOTES:

1. SEE STD SHEETS FOR NOTES, LEGEND, AND ABBREVIATIONS.
2. ELECTRIC OVERHEAD TRANSMISSION LINE RELOCATION DUE TO PROPOSED CONSTRUCTION CONFLICTS ARE SHOWN FOR CONTEXT.
3. SEE SHEET L05-CRV-201 FOR ROADWAY PLAN AND PROFILE.
4. FOR ROADWAY TYPICAL SECTION SEE SHEET STD-CRY101.

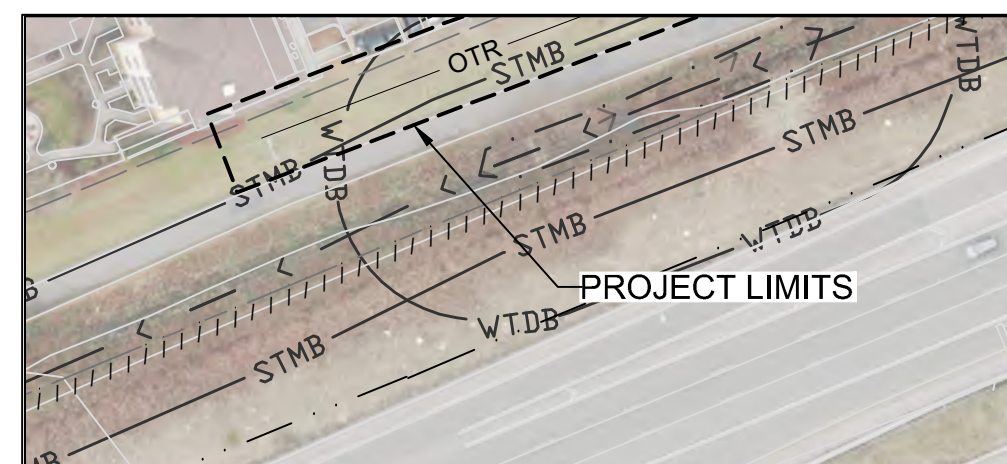

DETAIL A - ADDITIONAL PROJECT LIMITS

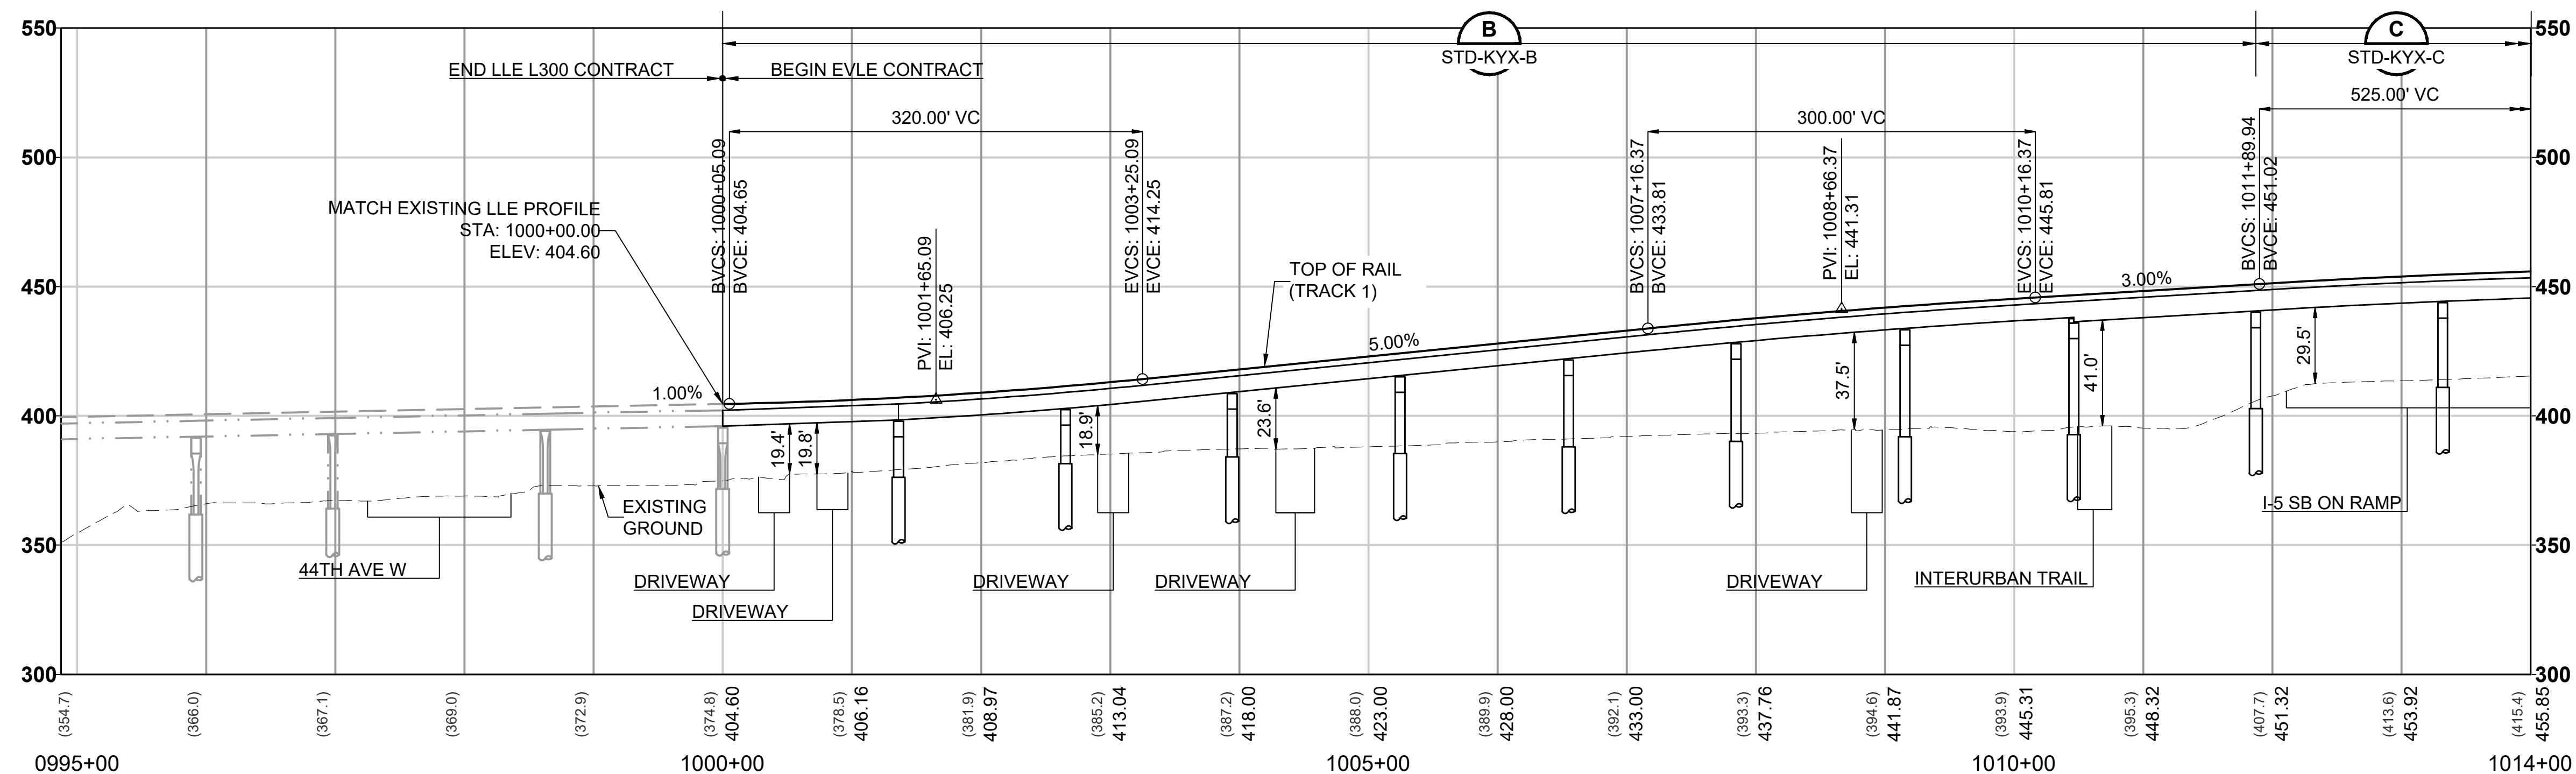




CURVE TABLE

CURVE	RADIUS (FT)	Lc (FT)	Ls1 (FT)	Ls2 (FT)	Ea (IN)	Eu (IN)	V (MPH)
C1-1	675.0	289.5	90.0	90.0	2.75	2.53	30
C1-2	820.0	58.3	70.0	70.0	2.25	2.10	30
C1-3	1350.0	735.0	180.0	180.0	4.25	3.08	50
C2-1	665.0	326.5	90.0	261.3	2.75	2.61	30
C2-2	920.0	62.5	261.3	89.6	1.50	2.37	30
C2-3	1334.3	724.3	180.0	180.0	4.25	3.17	50


NOTE:

CURVES C1-1 & C2-1 ARE EXISTING LLE L300 CURVES. EVLE WILL ONLY ADJUST THE SUPERELEVATION OF THESE CURVES.


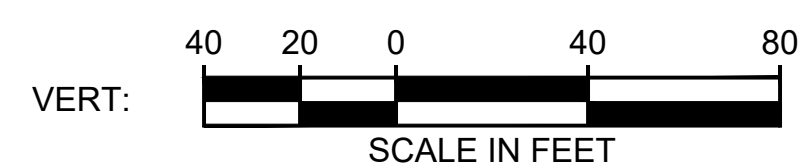


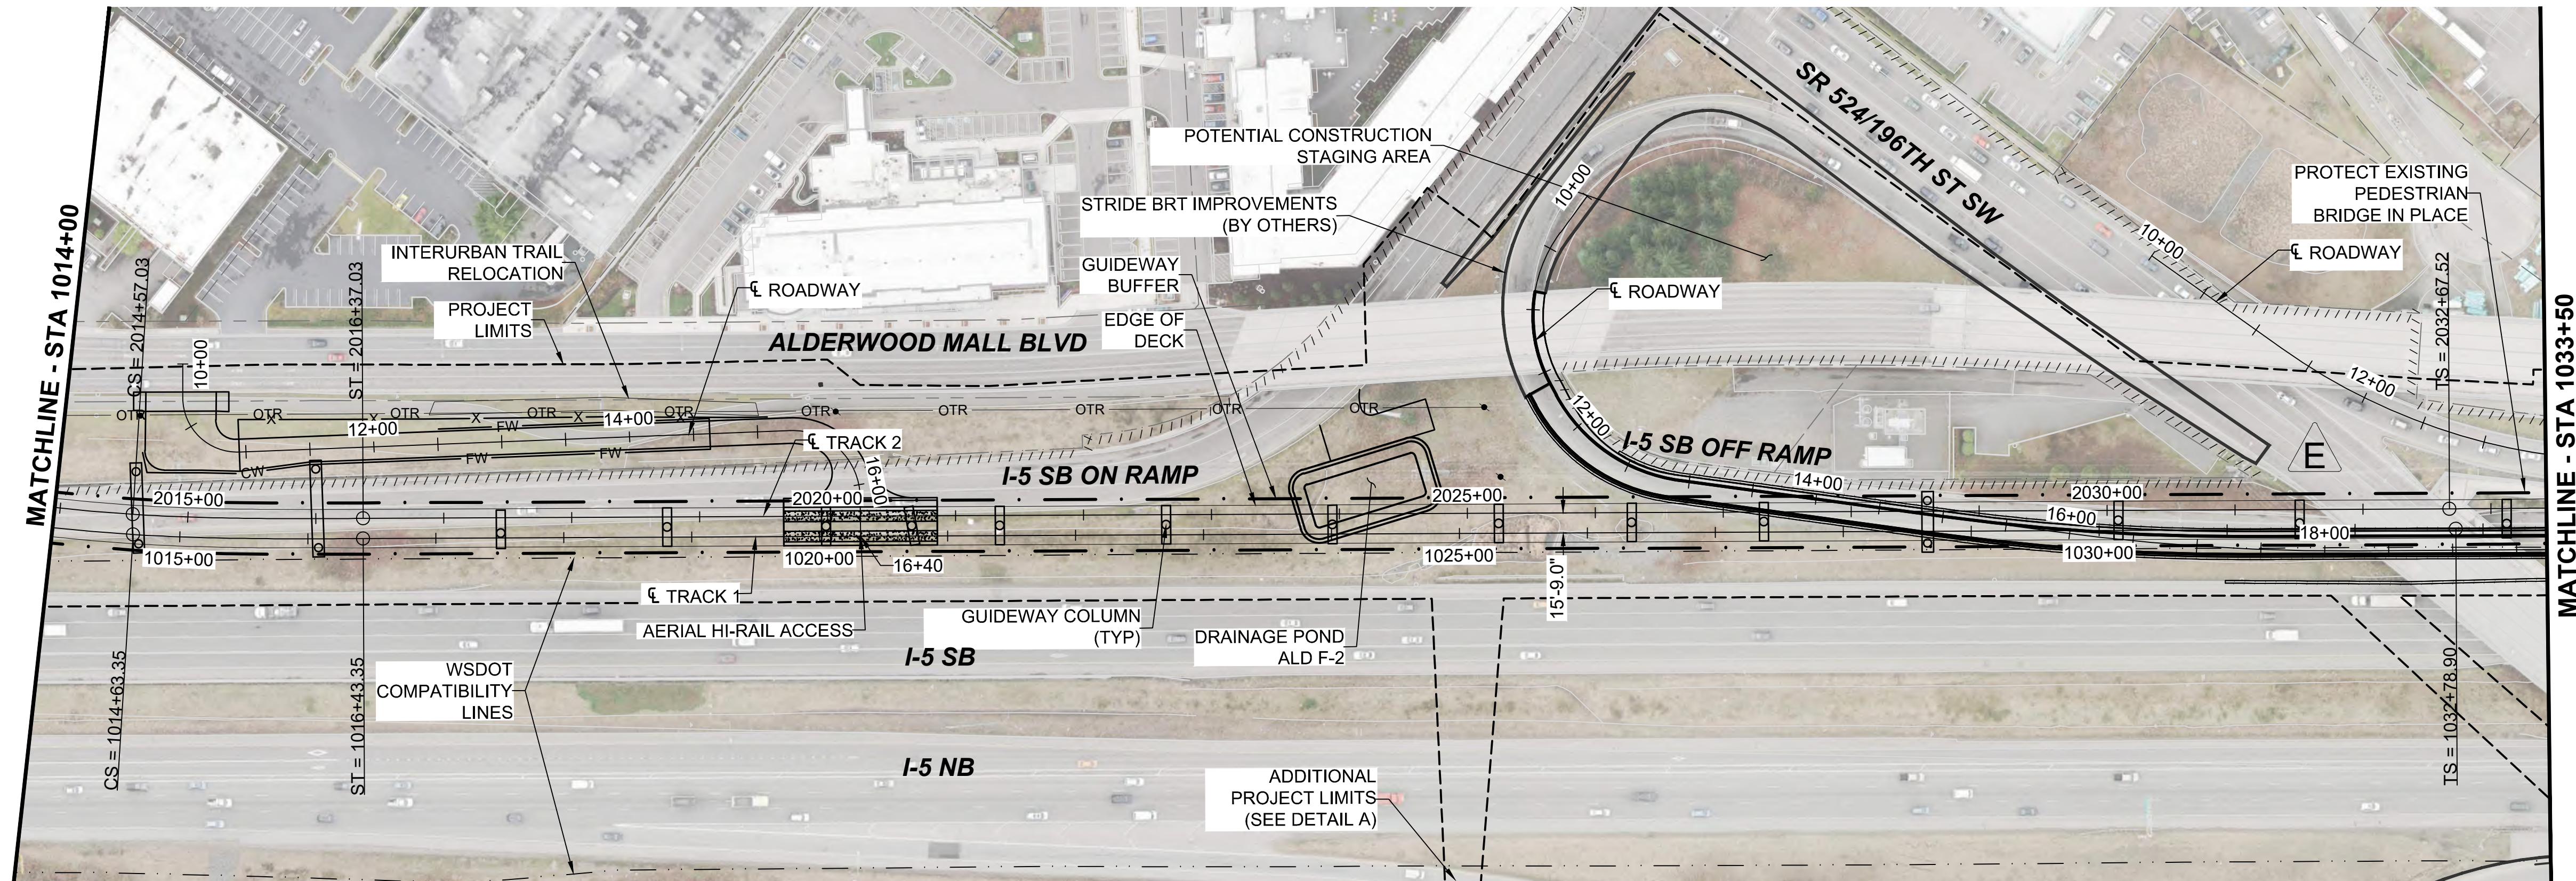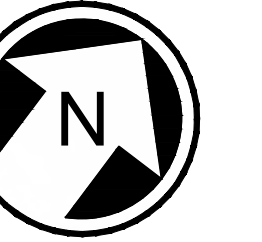

- NOTES:**
1. SEE STD SHEETS FOR NOTES, LEGEND, AND ABBREVIATIONS.
 2. ELECTRIC OVERHEAD TRANSMISSION LINE RELOCATION DUE TO PROPOSED CONSTRUCTION CONFLICTS ARE SHOWN FOR CONTEXT.
 3. SEE SHEET L05-CRV202 AND L05-CRV203 FOR ROADWAY PLANS AND PROFILES.
 4. FOR ROADWAY TYPICAL SECTION SEE SHEETS STD-CRY101 AND STD-CRY102.

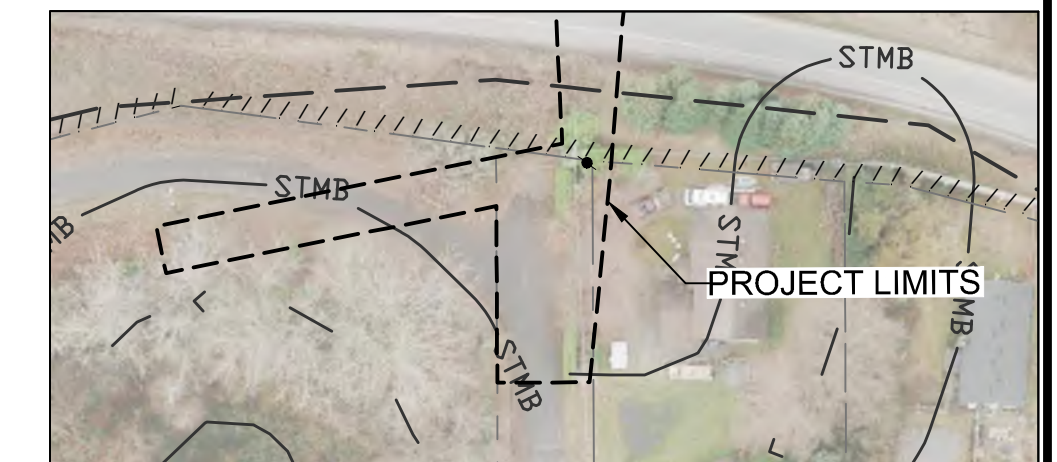

DETAIL A - ADDITIONAL PROJECT LIMITS

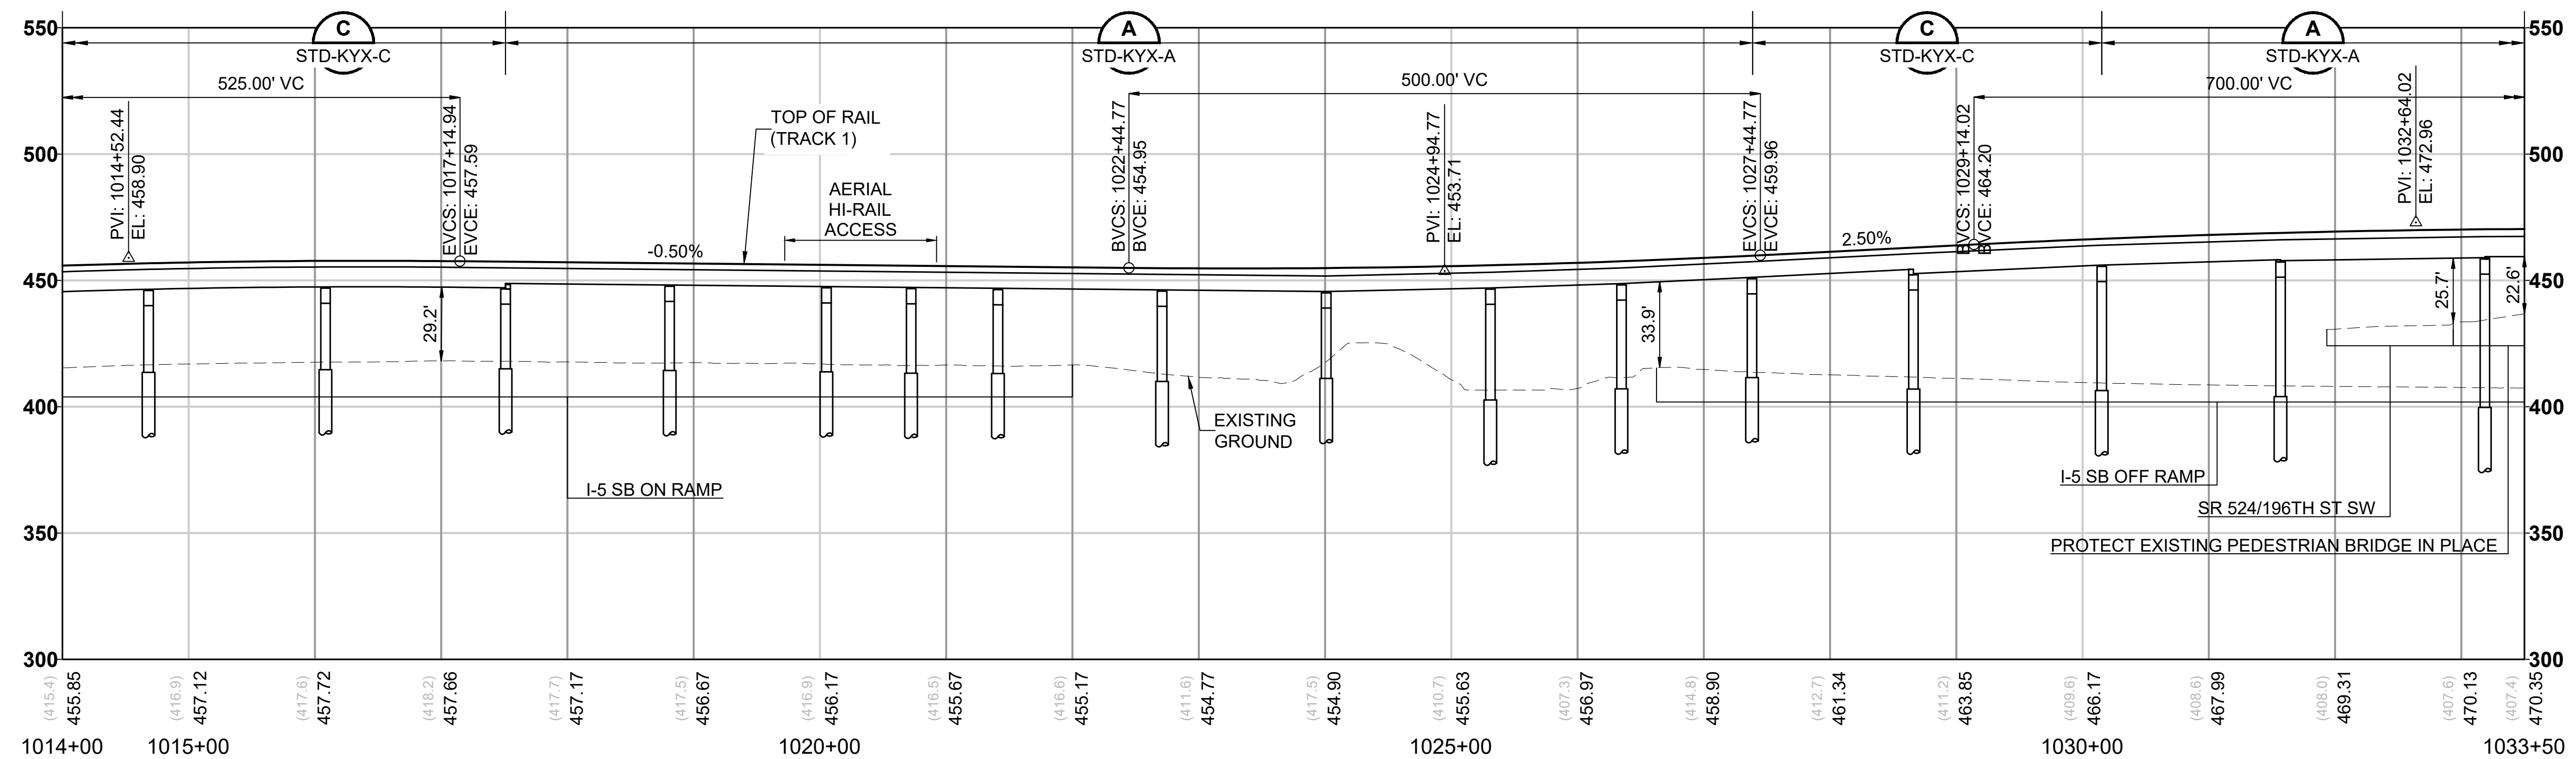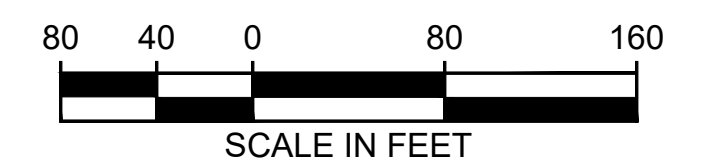

12/23/24 | 3:57 PM | ALEKSI.KRUGER
C:\P\WK\H1\0288462\L05-GSP201.DWG.DWG





Kimley»Horn


EVERETT LINK EXTENSION AND OMF NORTH

DRAFT EIS - CONCEPTUAL DESIGN
L05 SEGMENT
EVERETT LINK EXTENSION & OMF NORTH
ALD-2F
GENERAL SITE PLANS

L05-GSP202
SHEET 84 OF 387
02/14/2025

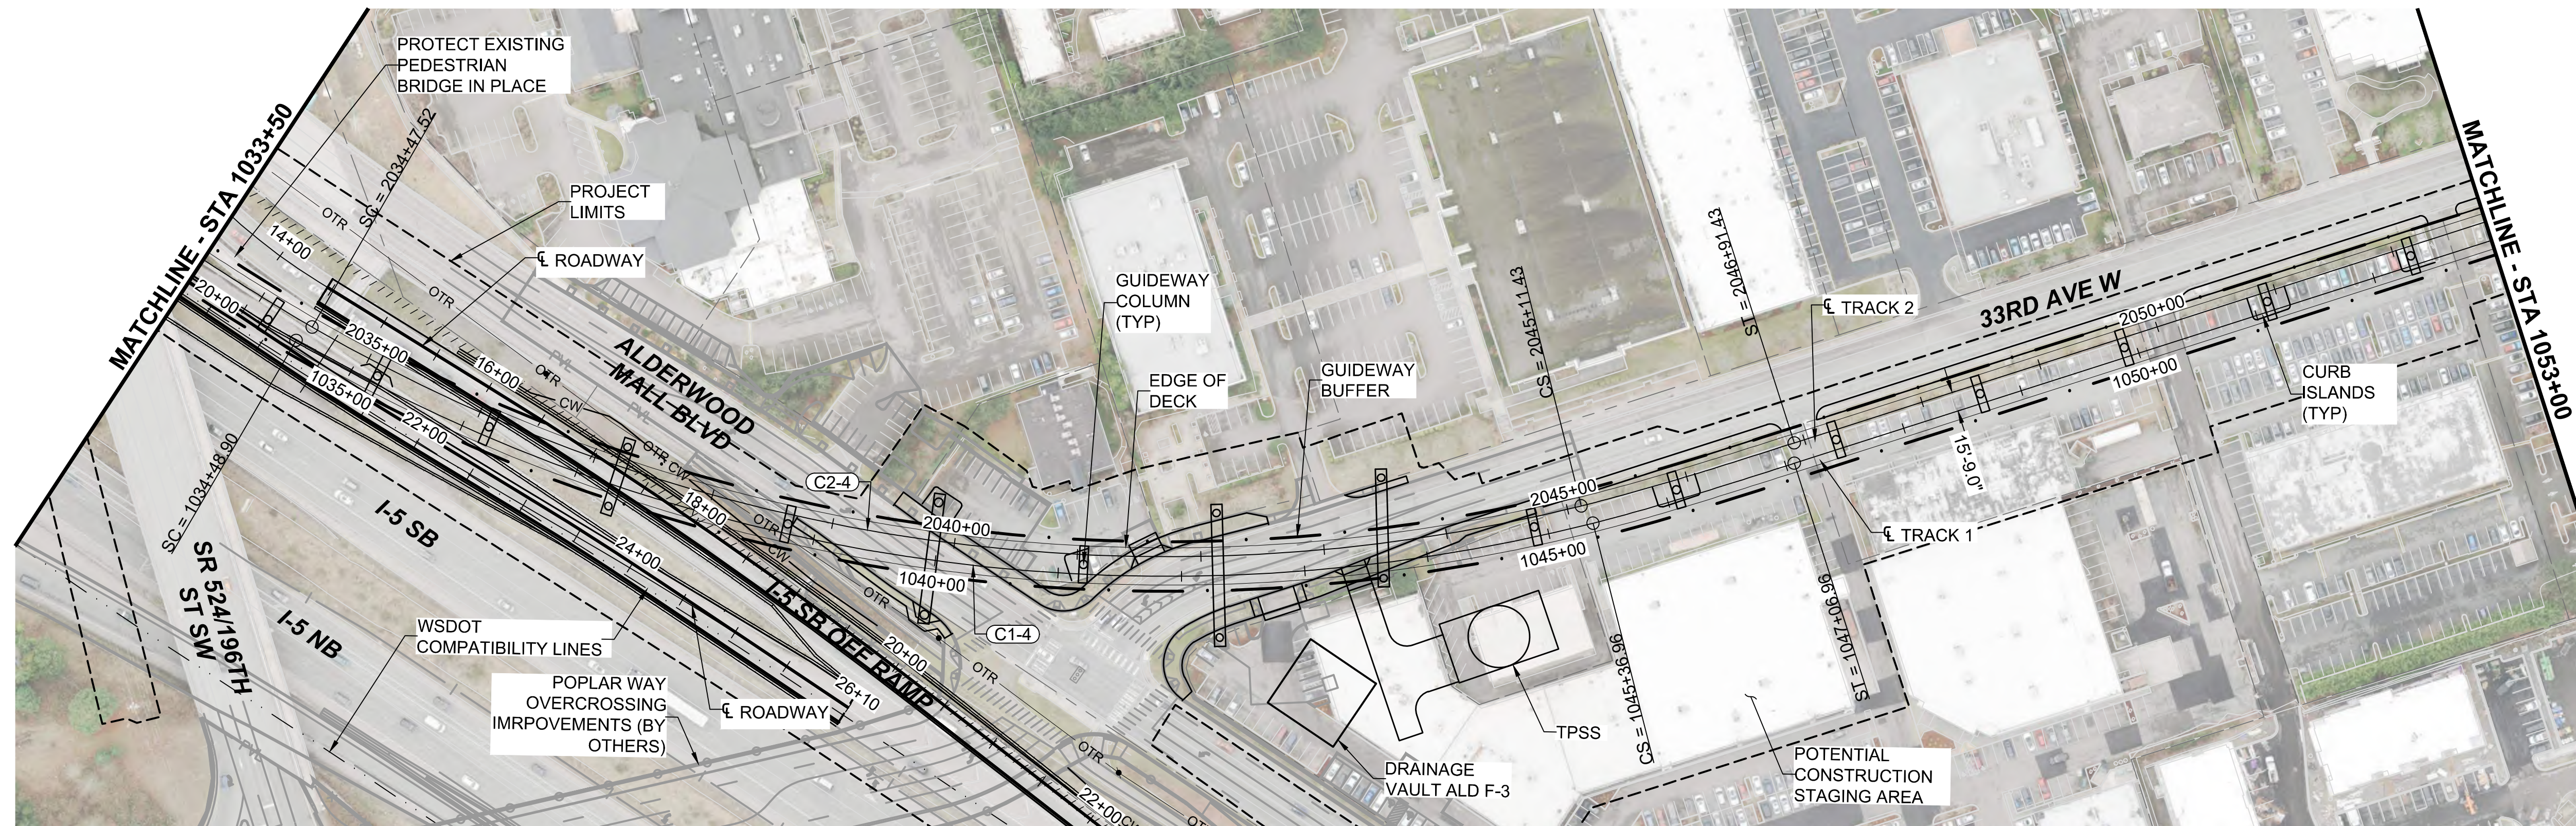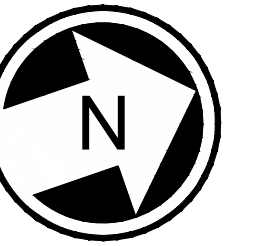

- NOTES:
1. SEE STD SHEETS FOR NOTES, LEGEND, AND ABBREVIATIONS.
 2. ELECTRIC OVERHEAD TRANSMISSION LINE RELOCATION DUE TO PROPOSED CONSTRUCTION CONFLICTS ARE SHOWN FOR CONTEXT.
 3. SEE SHEET L05-CRV203 AND L05-CRV204 FOR ROADWAY PLANS AND PROFILES.
 4. FOR ROADWAY TYPICAL SECTION SEE SHEETS STD-CRY102 AND STD-CRY103.

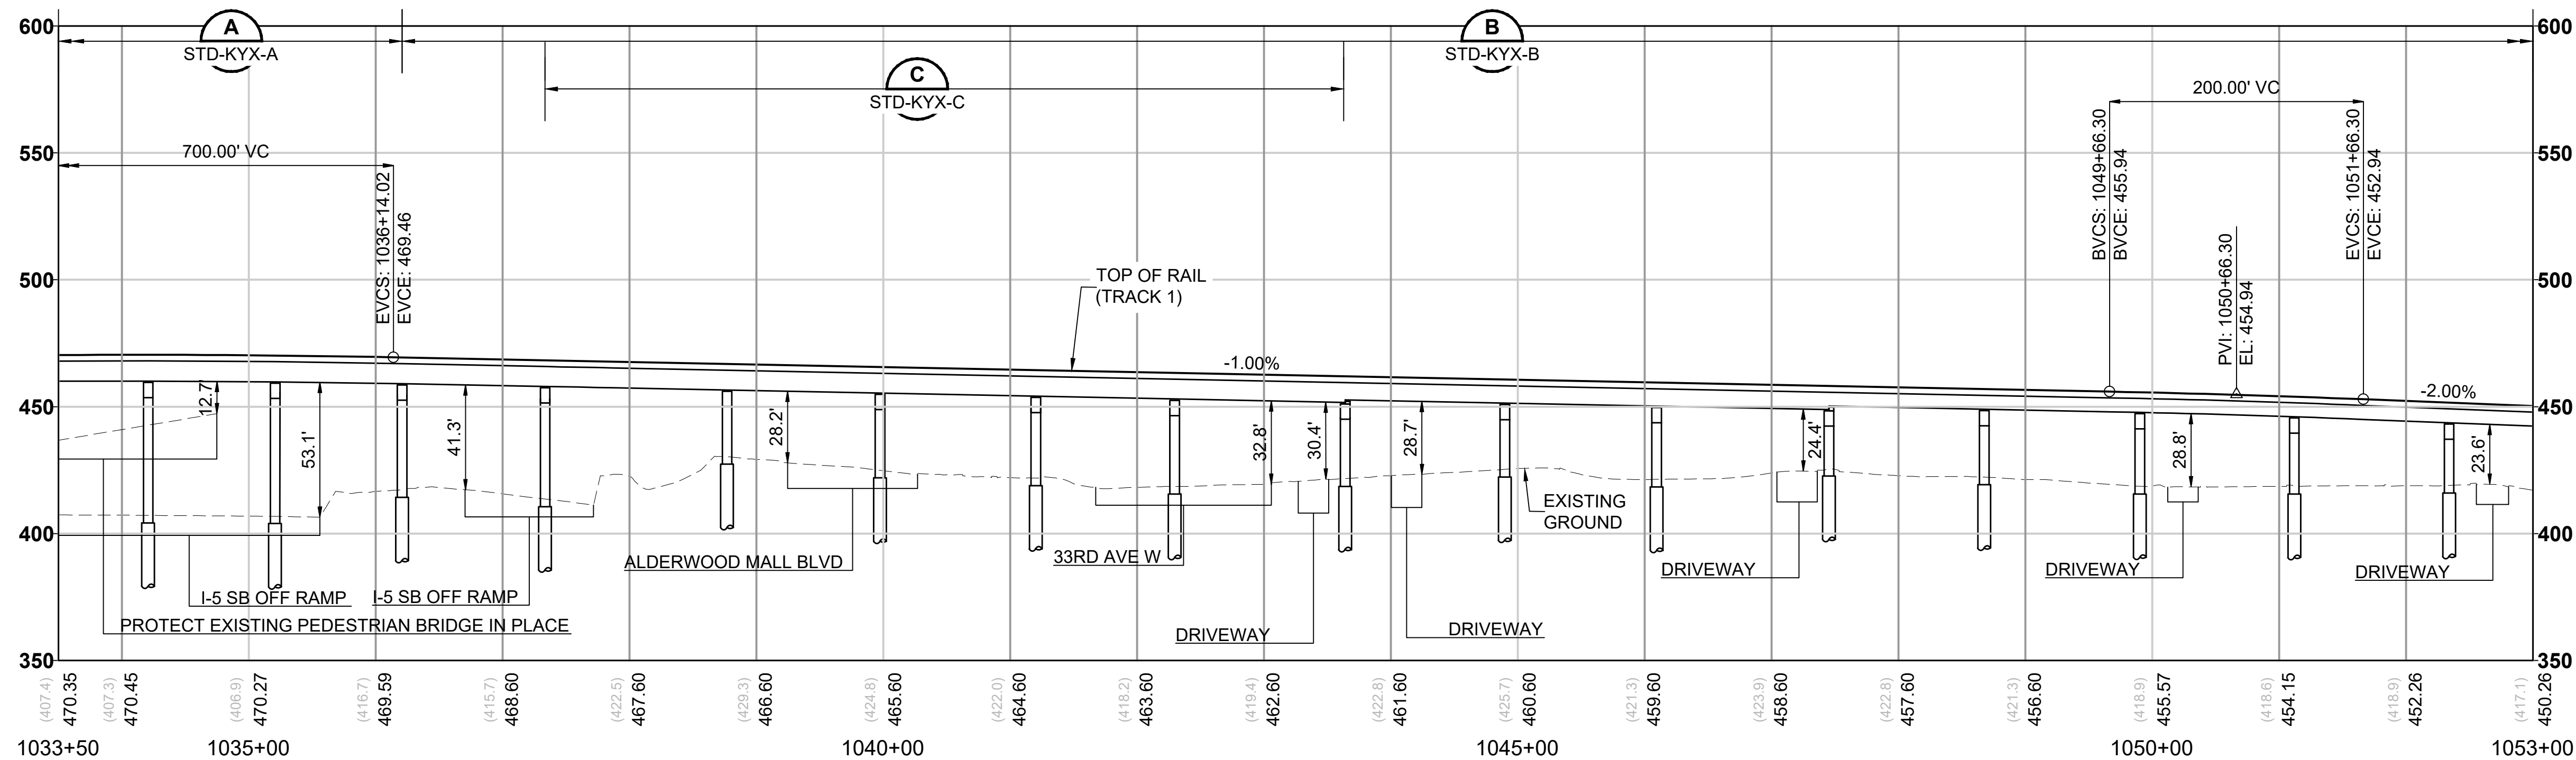

CURVE TABLE							
CURVE	RADIUS (FT)	Lc (FT)	L s1 (FT)	L s2 (FT)	Ea (IN)	Eu (IN)	V (MPH)
C1-4	1400.0	1088.1	170.0	170.0	4.00	3.07	50
C2-4	1384.3	1063.9	180.0	180.0	4.00	3.15	50



12/23/24 | 3:58 PM | ALEKSJ.KRUGER
C:\P\W\K\H1\0288462\L05-GSP201.DWG.DWG



EVERETT LINK EXTENSION AND OMF NORTH

DRAFT EIS - CONCEPTUAL DESIGN
L05 SEGMENT
EVERETT LINK EXTENSION & OMF NORTH
ALD-2F
GENERAL SITE PLANS

L05-GSP203
SHEET 85 OF 387
02/14/2025

12/23/24 | 3:58 PM | ALEKSJ.KRUGER
C:\P\WKH1\0288462\L05-GSP201.DWG.DWG




Kimley»Horn

EVERETT LINK EXTENSION AND OMF NORTH


DRAFT EIS - CONCEPTUAL DESIGN
L05 SEGMENT
EVERETT LINK EXTENSION & OMF NORTH
ALD-2F
GENERAL SITE PLANS

L05-GSP204
SHEET 86 OF 387
02/14/2025

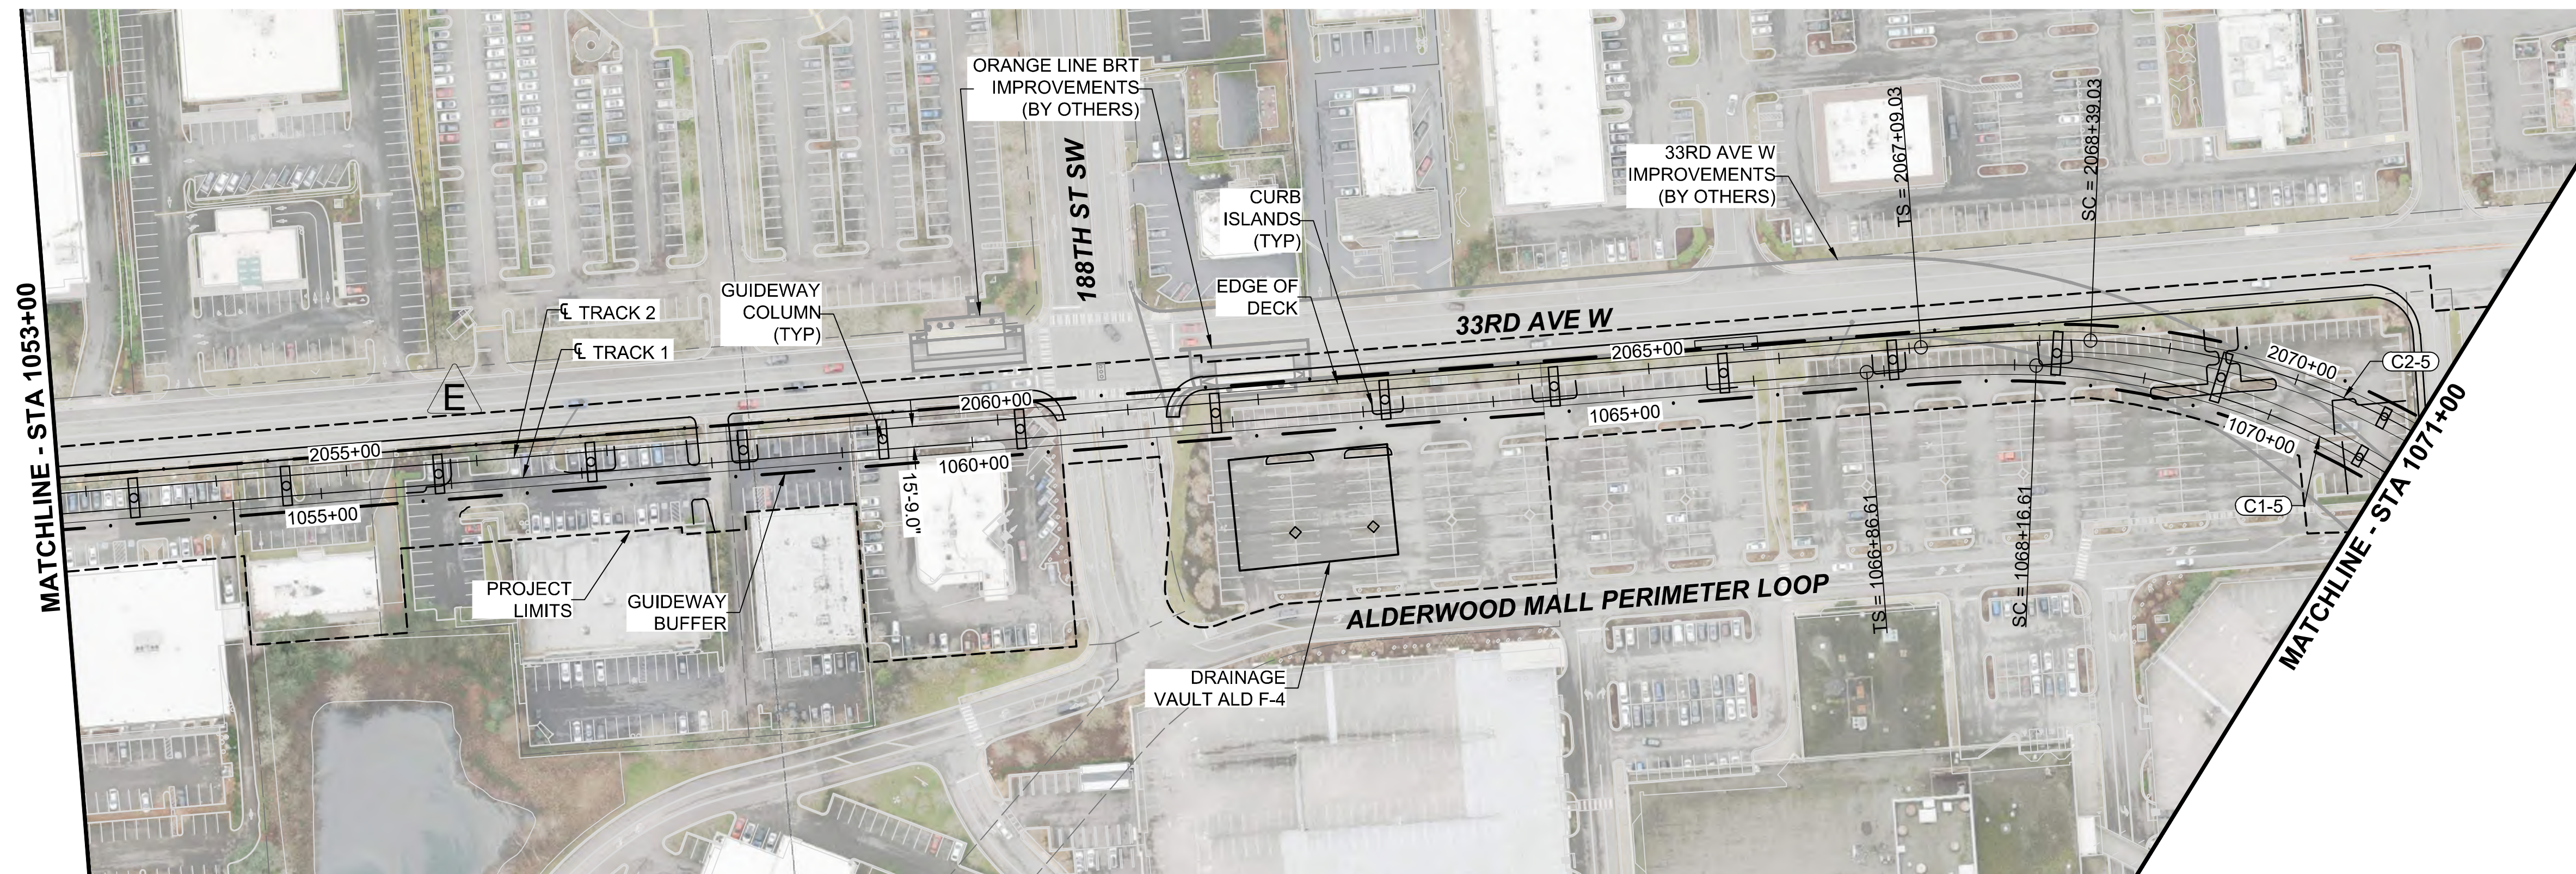




NOTES:

1. SEE STD SHEETS FOR NOTES, LEGEND, AND ABBREVIATIONS.
2. ELECTRIC OVERHEAD TRANSMISSION LINE RELOCATION DUE TO PROPOSED CONSTRUCTION CONFLICTS ARE SHOWN FOR CONTEXT.
3. FOR ROADWAY TYPICAL SECTION SEE SHEET STD-CRY103.


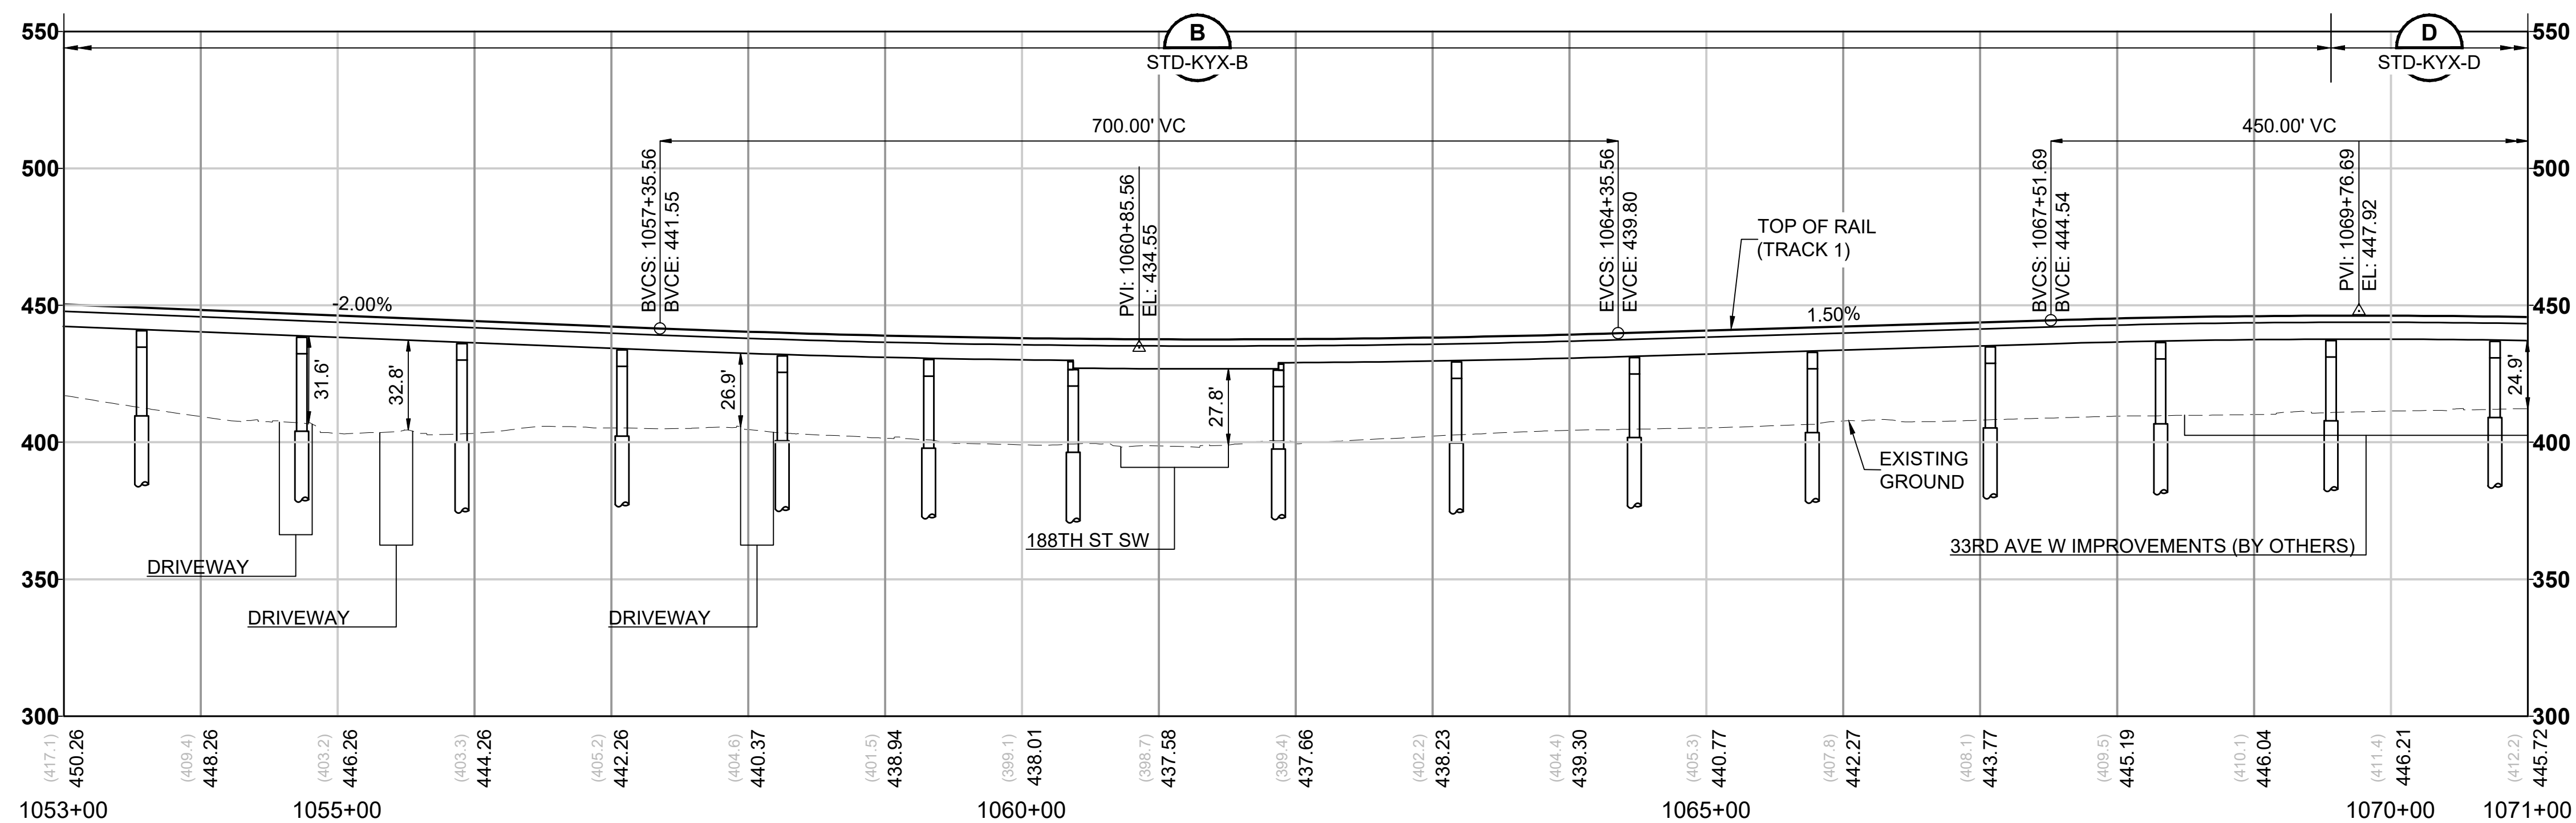


CURVE TABLE							
CURVE	RADIUS (FT)	Lc (FT)	Ls1 (FT)	Ls2 (FT)	Ea (IN)	Eu (IN)	V (MPH)
C1-5	550.0	727.0	130.0	130.0	4.00	2.48	30
C2-5	550.0	727.0	130.0	130.0	4.00	2.48	30

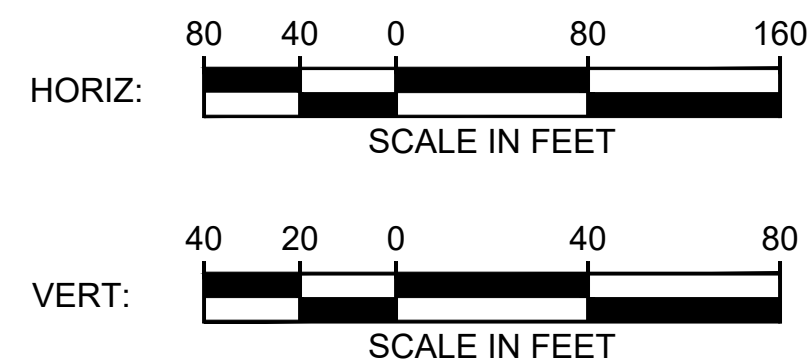

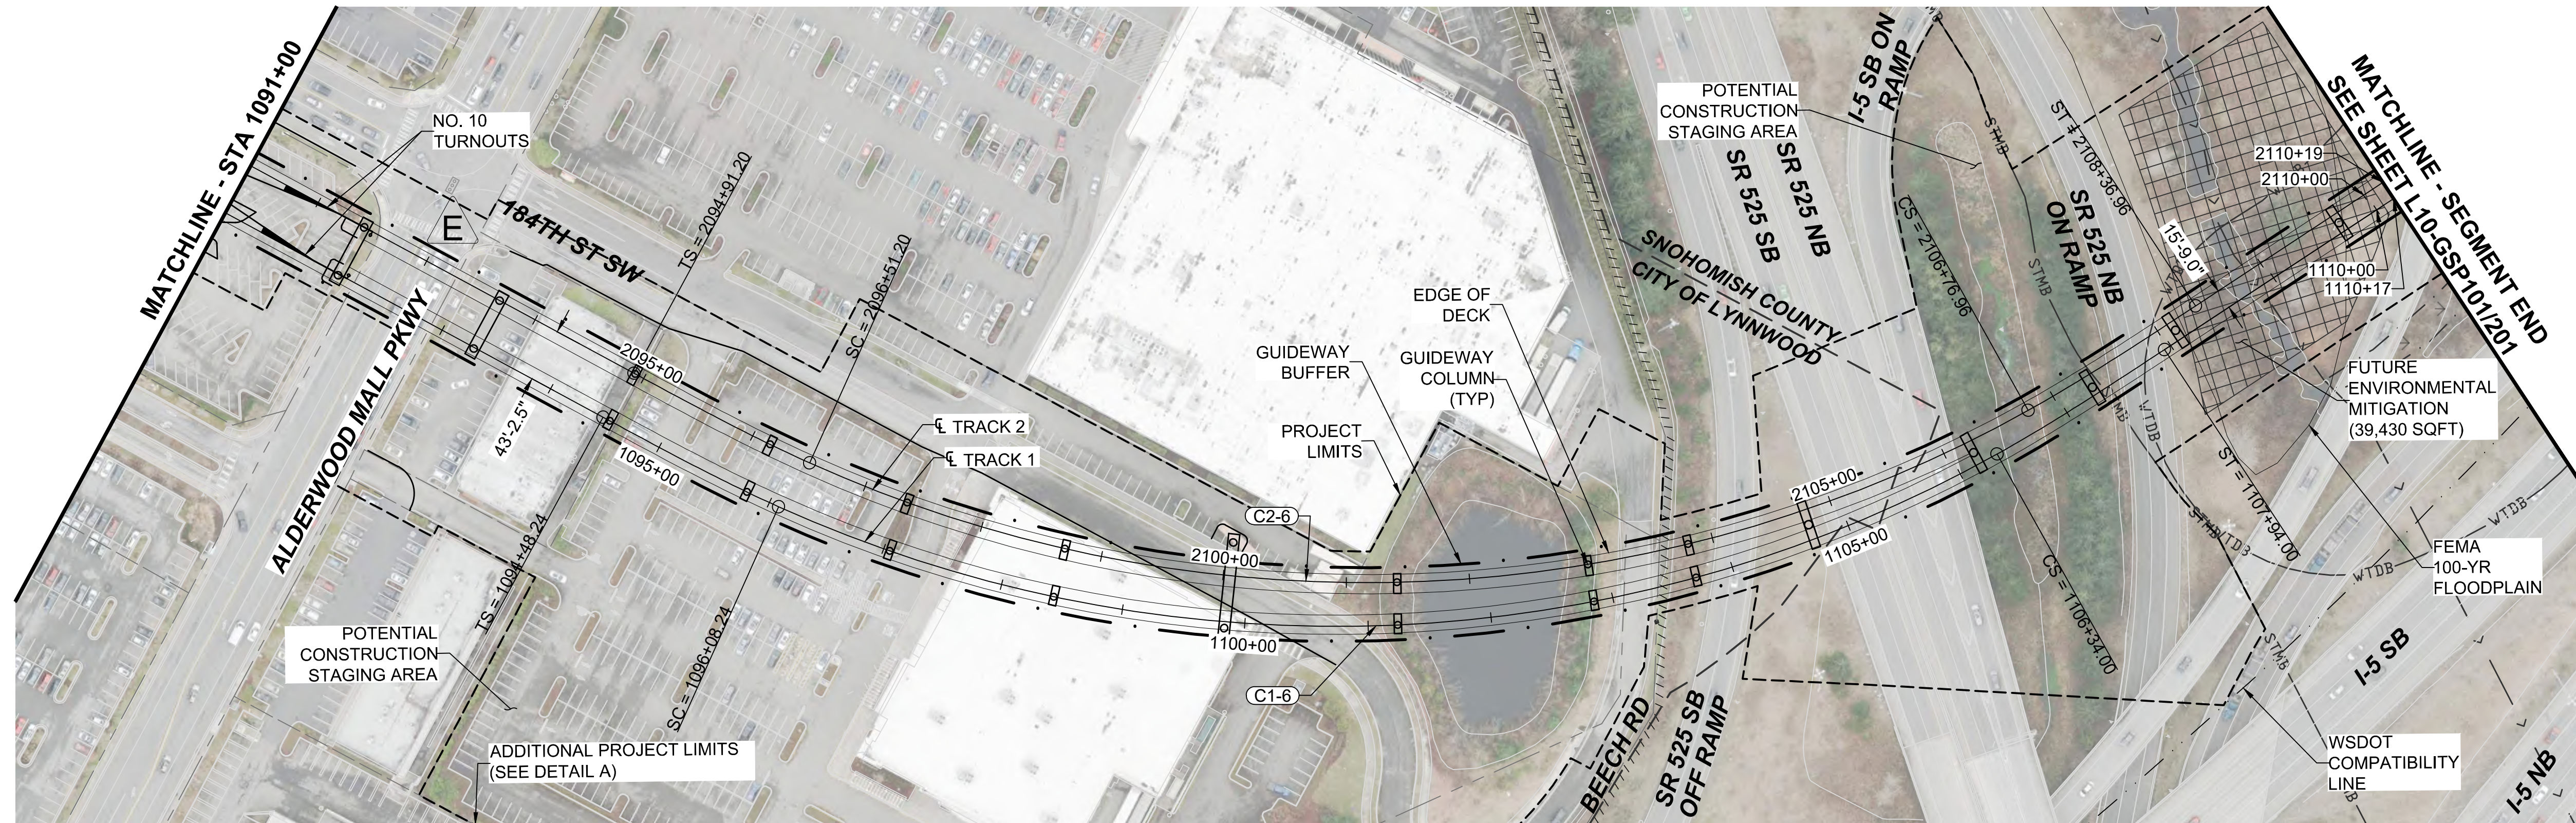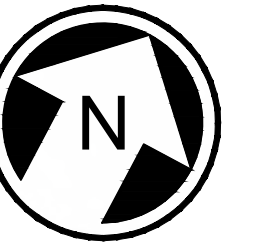


- NOTES:
1. SEE STD SHEETS FOR NOTES, LEGEND, AND ABBREVIATIONS.
 2. ELECTRIC OVERHEAD TRANSMISSION LINE RELOCATION DUE TO PROPOSED CONSTRUCTION CONFLICTS ARE SHOWN FOR CONTEXT.

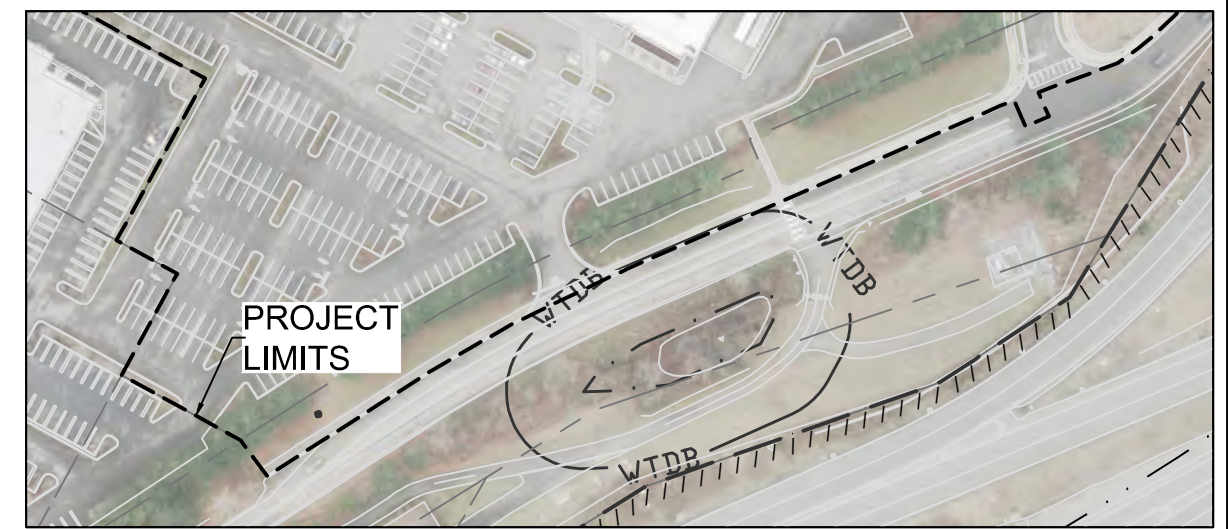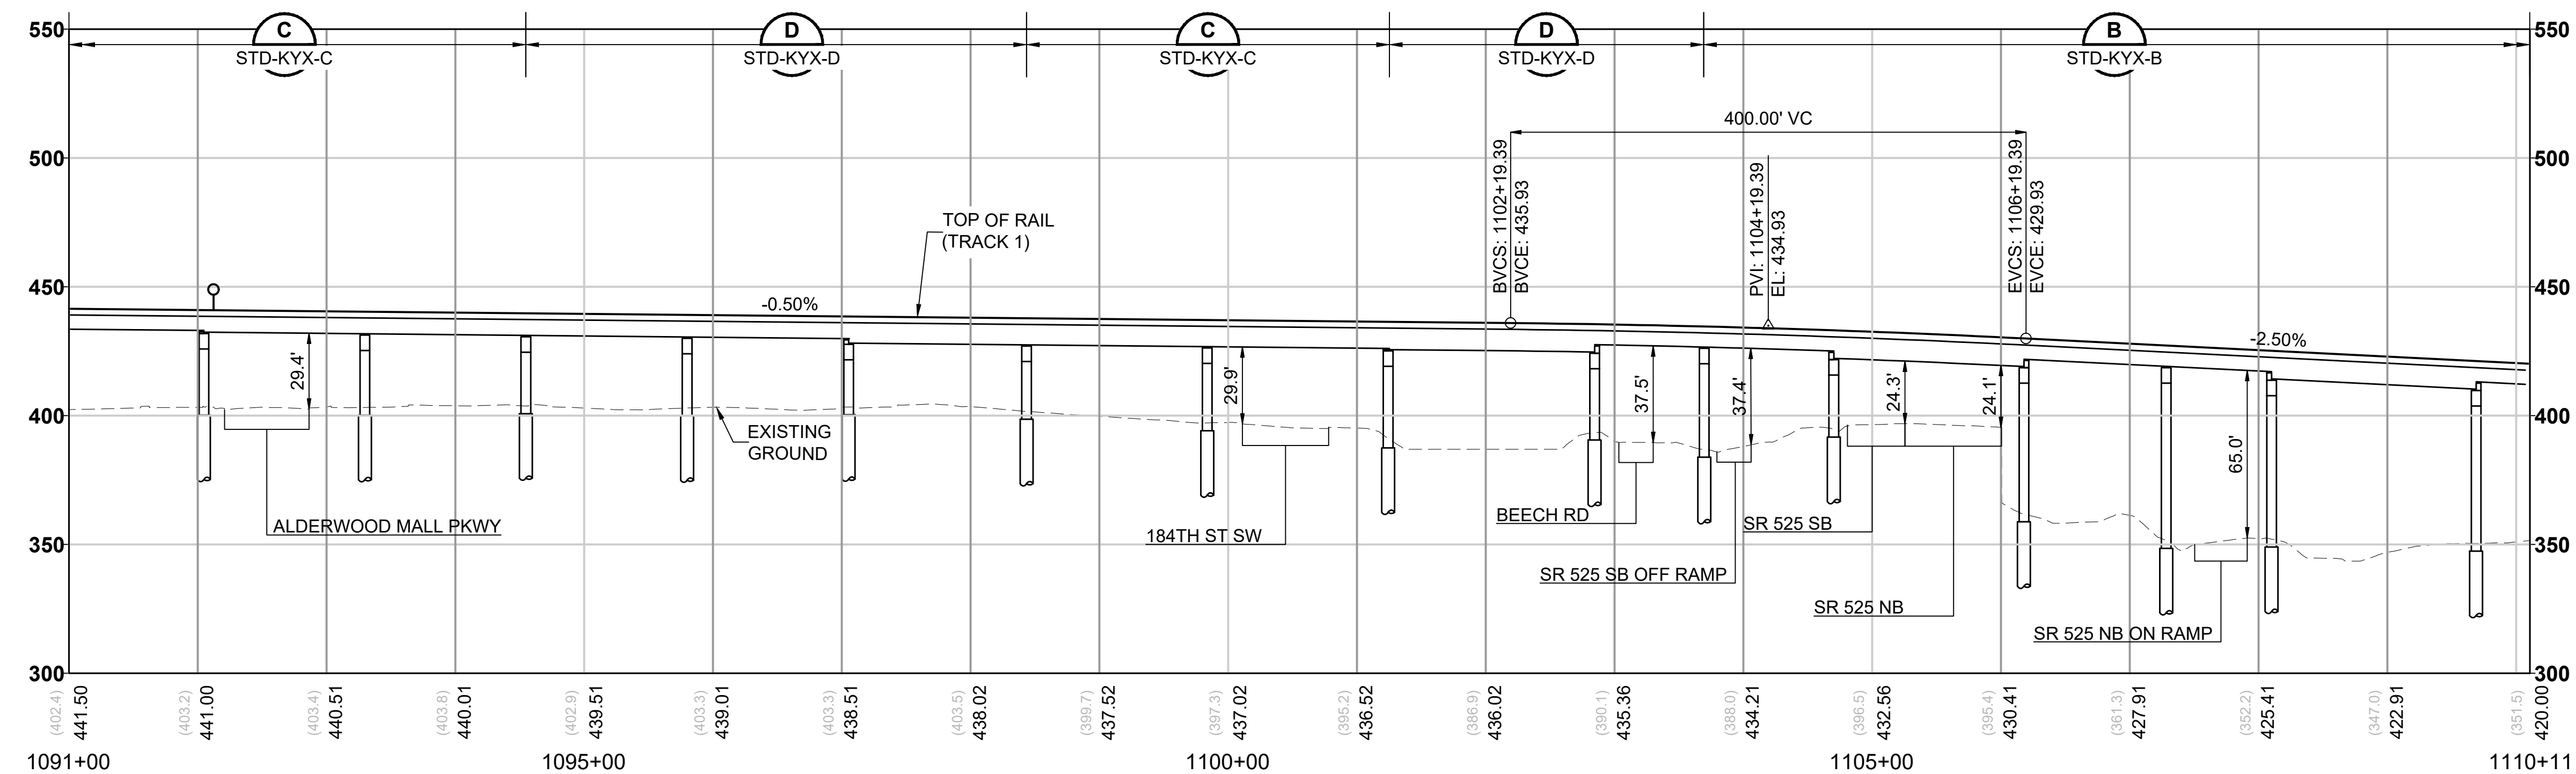


DETAIL A - ADDITIONAL PROJECT LIMITS



CURVE TABLE							
CURVE	RADIUS (FT)	Lc (FT)	L s1 (FT)	L s2 (FT)	Ea (IN)	Eu (IN)	V (MPH)
C1-6	1100.0	1025.8	160.0	160.0	4.25	3.04	45
C2-6	1100.0	1025.8	160.0	160.0	4.25	3.04	45


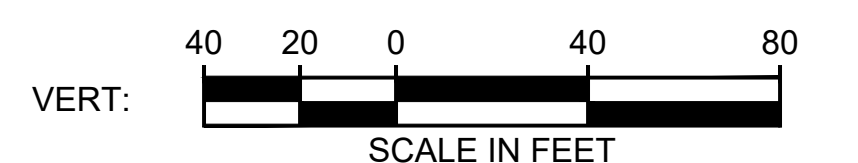


12/23/24 | 4:00 PM | ALEKS KRUGER
C:\P\W\K\110288462\L05-GSP201.DWG.DWG

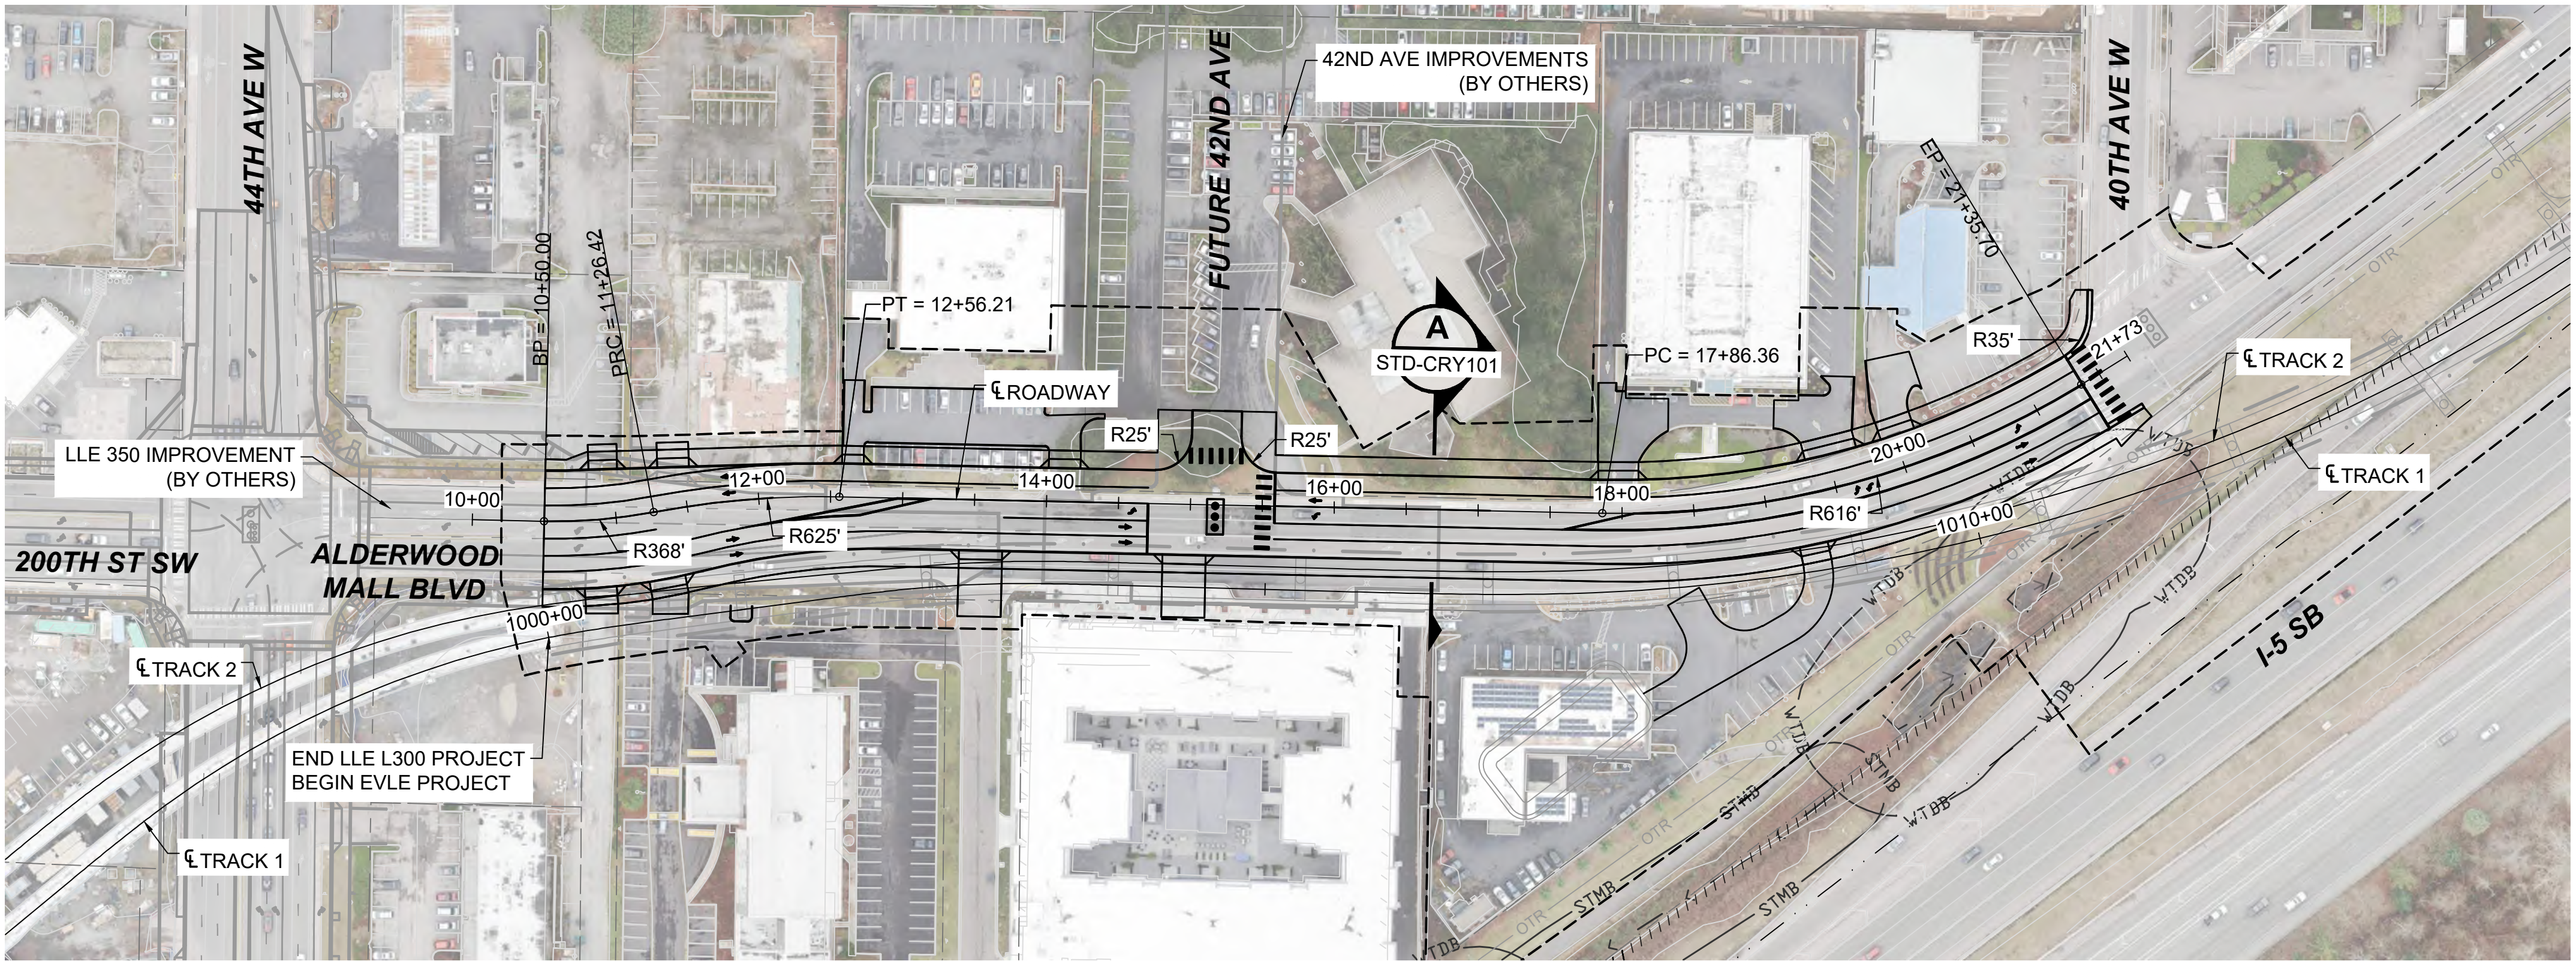

- NOTES:
1. SEE STD SHEETS FOR NOTES, LEGEND, AND ABBREVIATIONS.
 2. SEE SHEET L05-GSP201 FOR GENERAL SITE PLAN.
 3. ELECTRIC OVERHEAD TRANSMISSION LINE RELOCATIONS DUE TO PROPOSED CONSTRUCTION CONFLICTS ARE SHOWN FOR CONTEXT.

ALDERWOOD MALL BOULEVARD REALIGNMENT

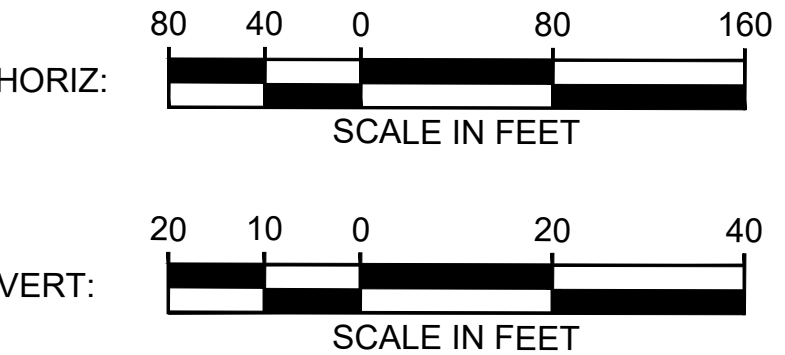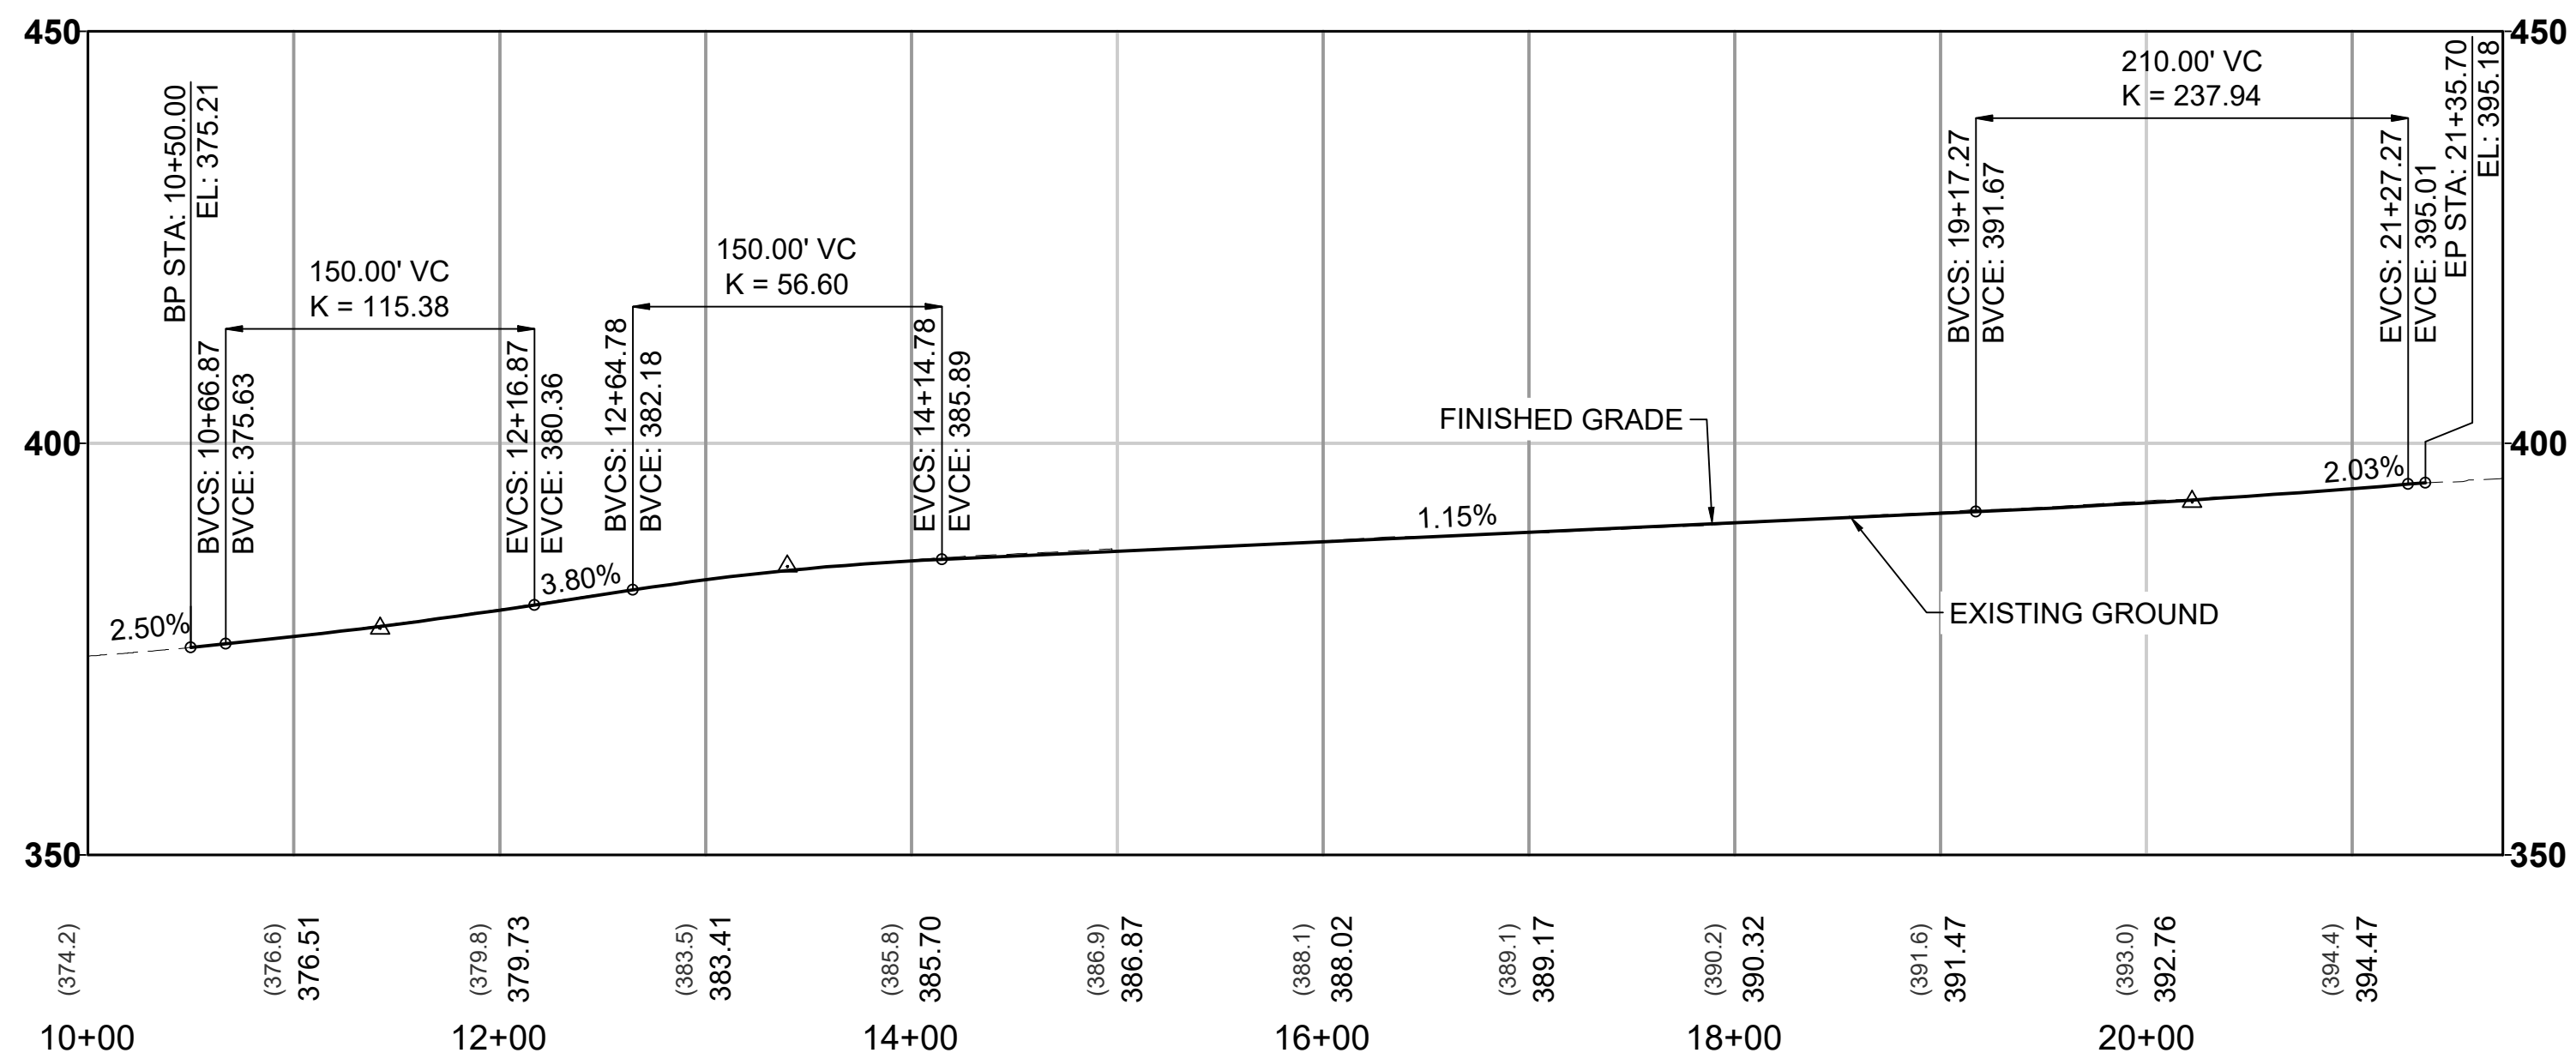

12/23/24 | 4:02 PM | ALEKSJ.KRUGER
C:\P\W\K\1\0288453\DR-L05-CRV-ALD-GEN-RDWY-001.DWG




Kimley»Horn


EVERETT LINK EXTENSION AND OMF NORTH

DRAFT EIS - CONCEPTUAL DESIGN
L05 SEGMENT
EVERETT LINK EXTENSION & OMF NORTH
ALD-2F
ROADWAY PLAN AND PROFILE PLANS

L05-CRV201
SHEET 89 OF 387
02/14/2025

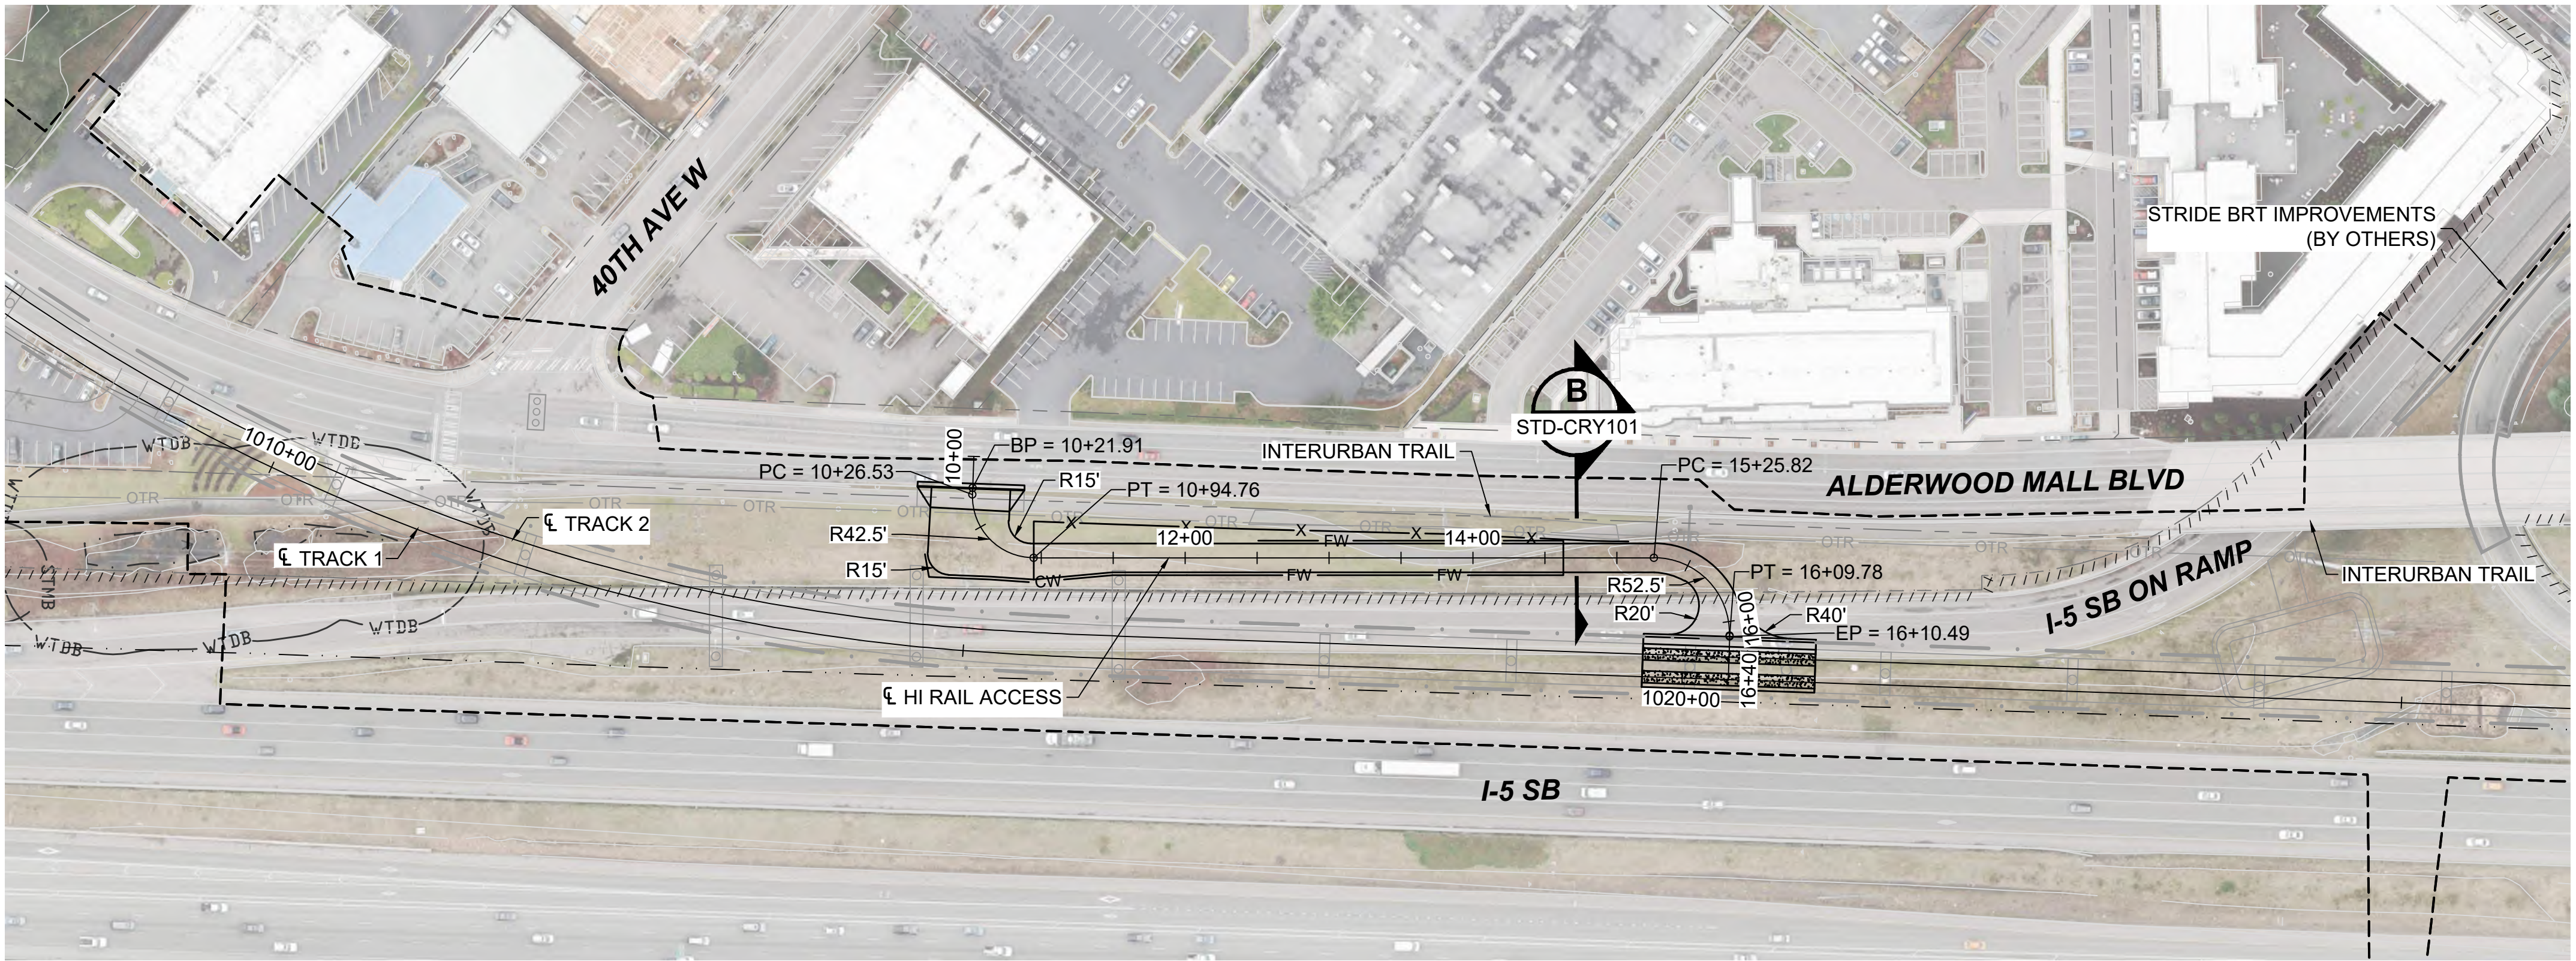

HI-RAIL ACCESS

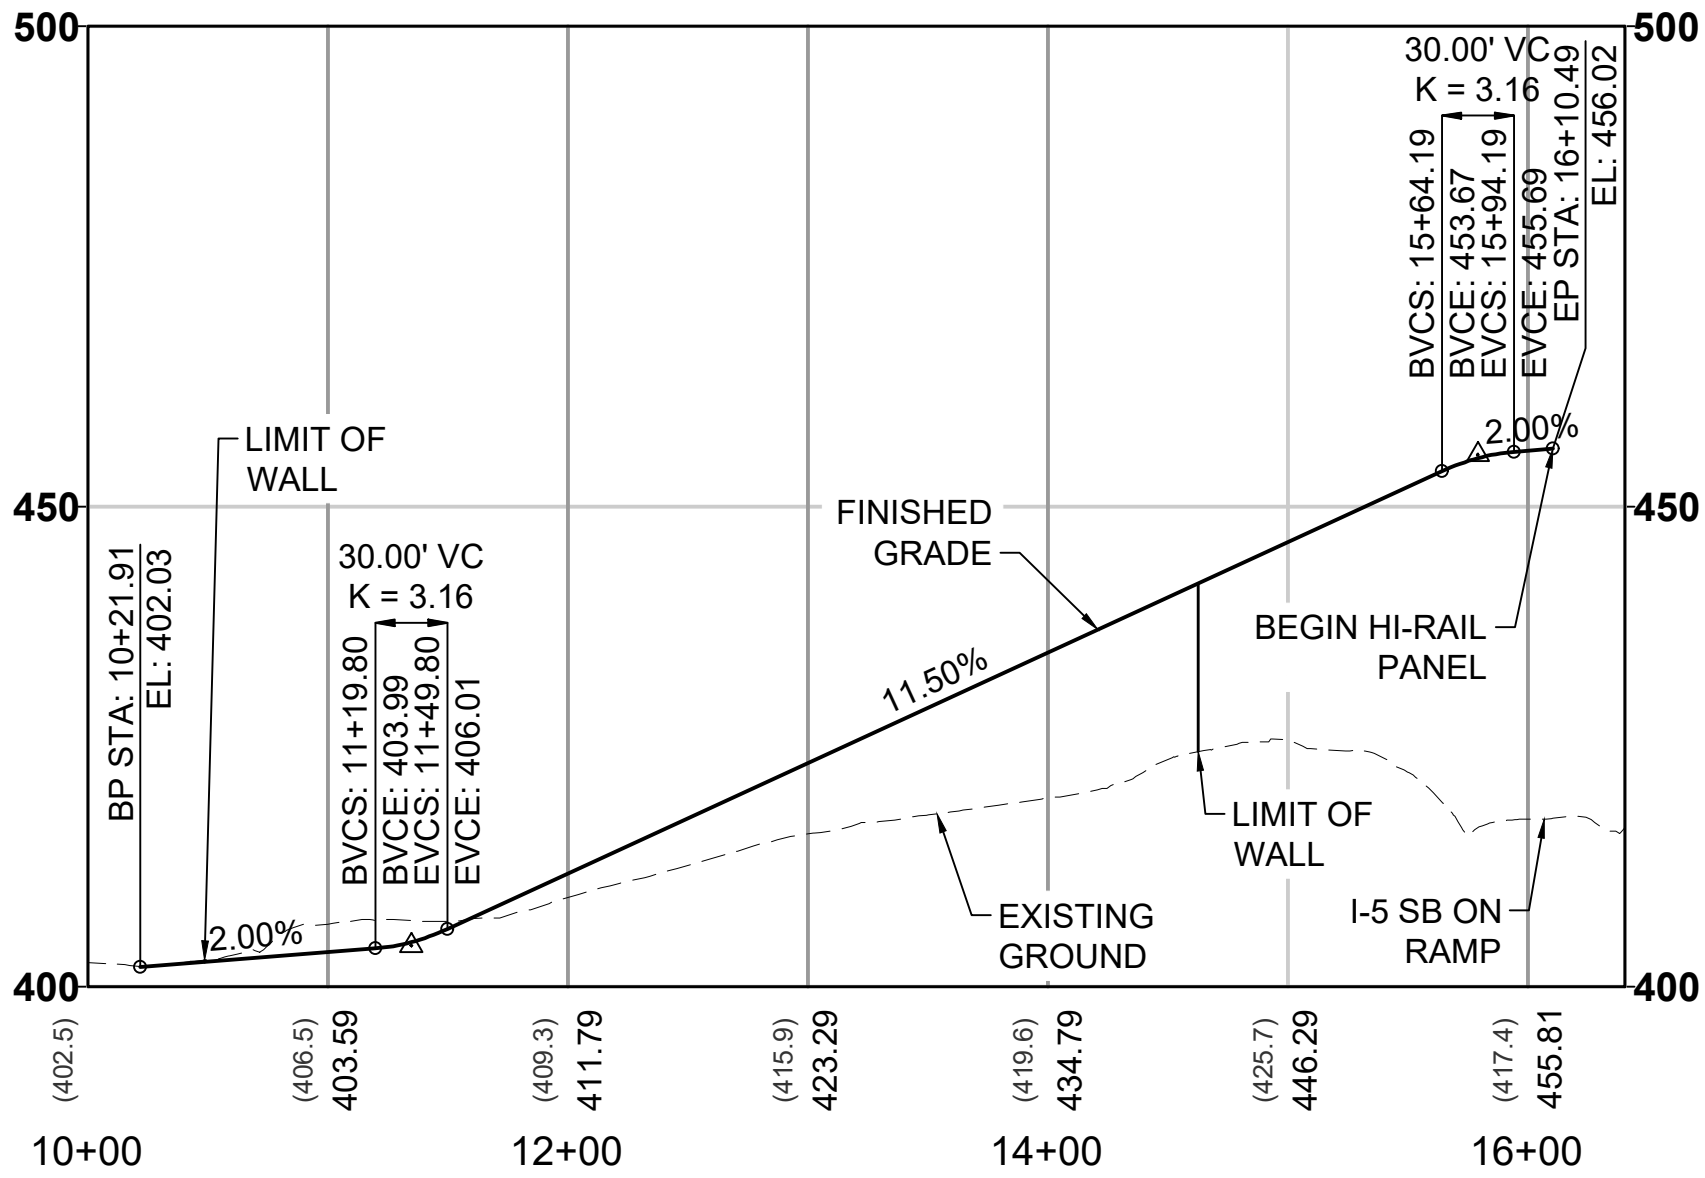

- NOTES:
1. SEE STD SHEETS FOR NOTES, LEGEND, AND ABBREVIATIONS.
 2. SEE SHEET L05-GSP202 FOR GENERAL SITE PLAN.
 3. ELECTRIC OVERHEAD TRANSMISSION LINE RELOCATIONS DUE TO PROPOSED CONSTRUCTION CONFLICTS ARE SHOWN FOR CONTEXT.

12/23/24 | 4:03 PM | ALEKSJ.KRUGER
C:\P\W\K\H\0288453\DR-L05-CRV-ALD-GEN-RDWY-014.DWG



Kimley»Horn

EVERETT LINK EXTENSION
AND OMF NORTH

DRAFT EIS - CONCEPTUAL DESIGN
L05 SEGMENT
EVERETT LINK EXTENSION & OMF NORTH
ALD-2F
ROADWAY PLAN AND PROFILE PLANS

L05-CRV202
SHEET 90 OF 387
02/14/2025

12/23/24 | 4:04 PM | ALEKSI.KRUGER
C:\P\W\K\1\0288453\DR-L05-CRV-ALD-GEN-RDWY-17.DWG




Kimley»Horn




EVERETT LINK EXTENSION AND OMF NORTH

DRAFT EIS - CONCEPTUAL DESIGN
L05 SEGMENT
EVERETT LINK EXTENSION & OMF NORTH
ALD-2F
ROADWAY PLAN AND PROFILE PLANS



L05-CRV203
SHEET 91 OF 387
02/14/2025

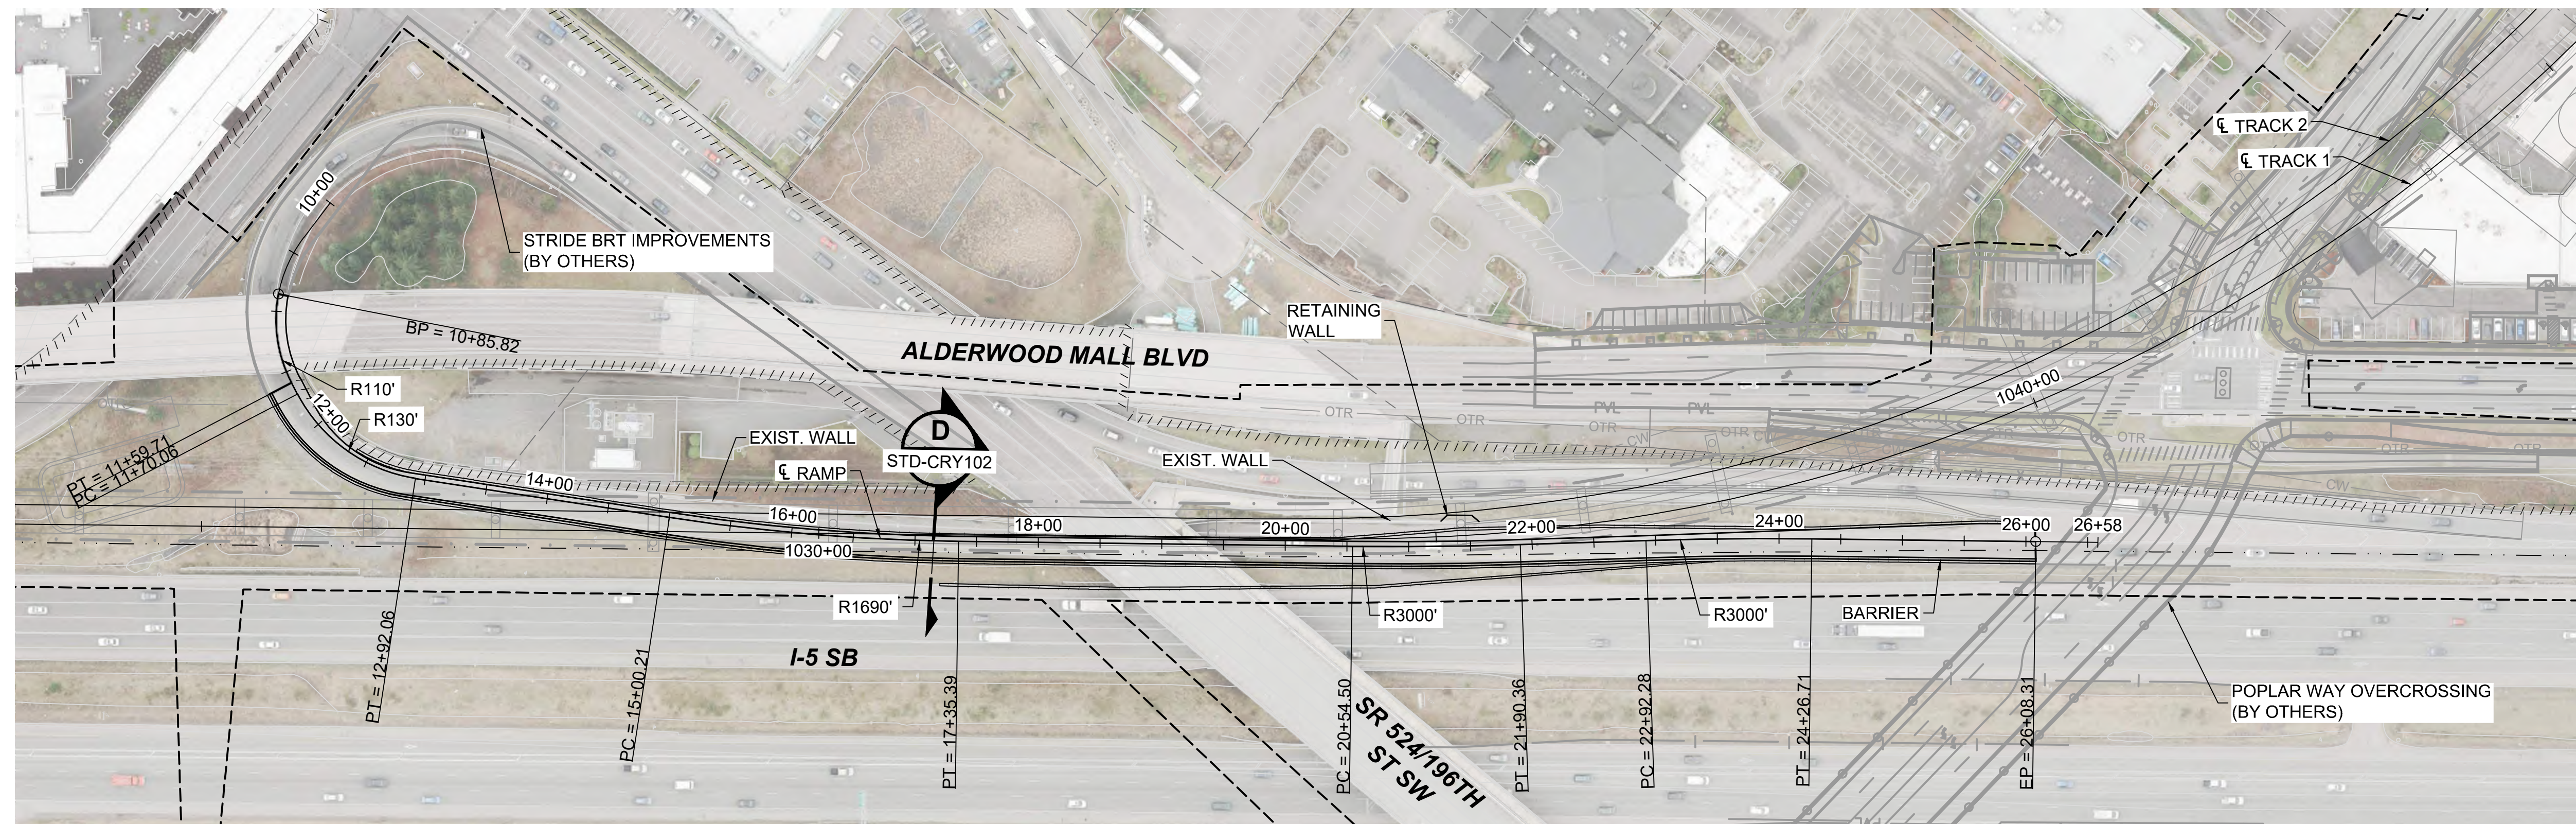

I-5 SB OFF RAMP TO EB SR 524/196TH ST SW

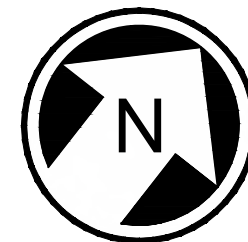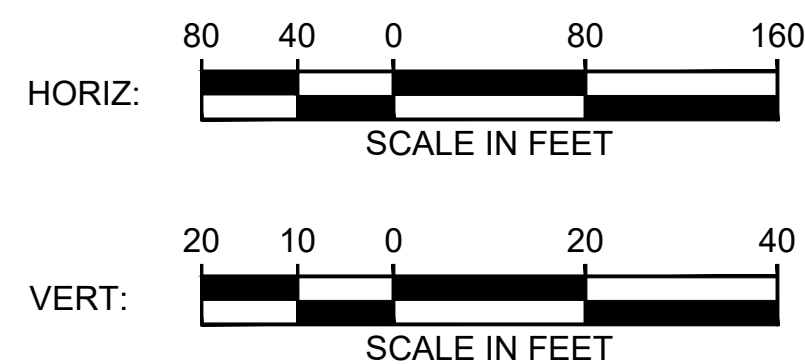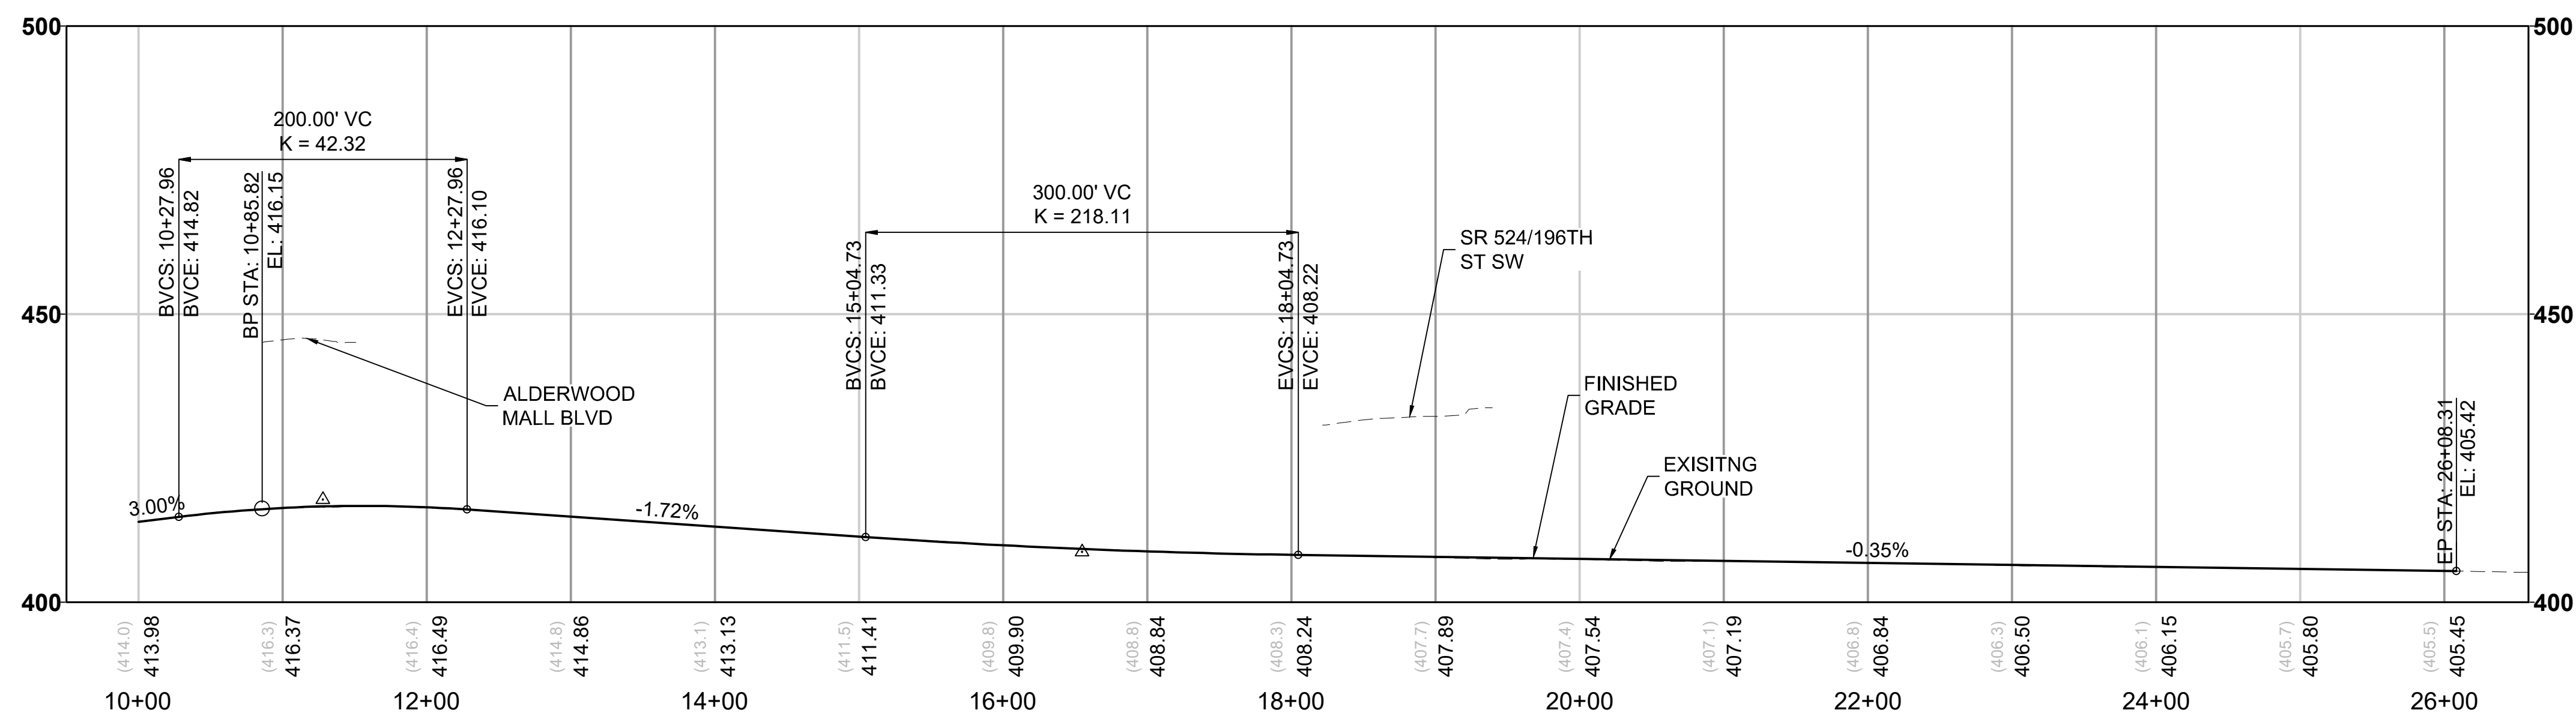


- NOTES:
1. SEE STD SHEETS FOR NOTES, LEGEND, AND ABBREVIATIONS.
 2. SEE SHEET L05-GSP202 AND L05-GSP203 FOR GENERAL SITE PLAN.
 3. ELECTRIC OVERHEAD TRANSMISSION LINE RELOCATIONS DUE TO PROPOSED CONSTRUCTION CONFLICTS ARE SHOWN FOR CONTEXT.

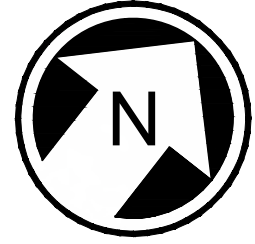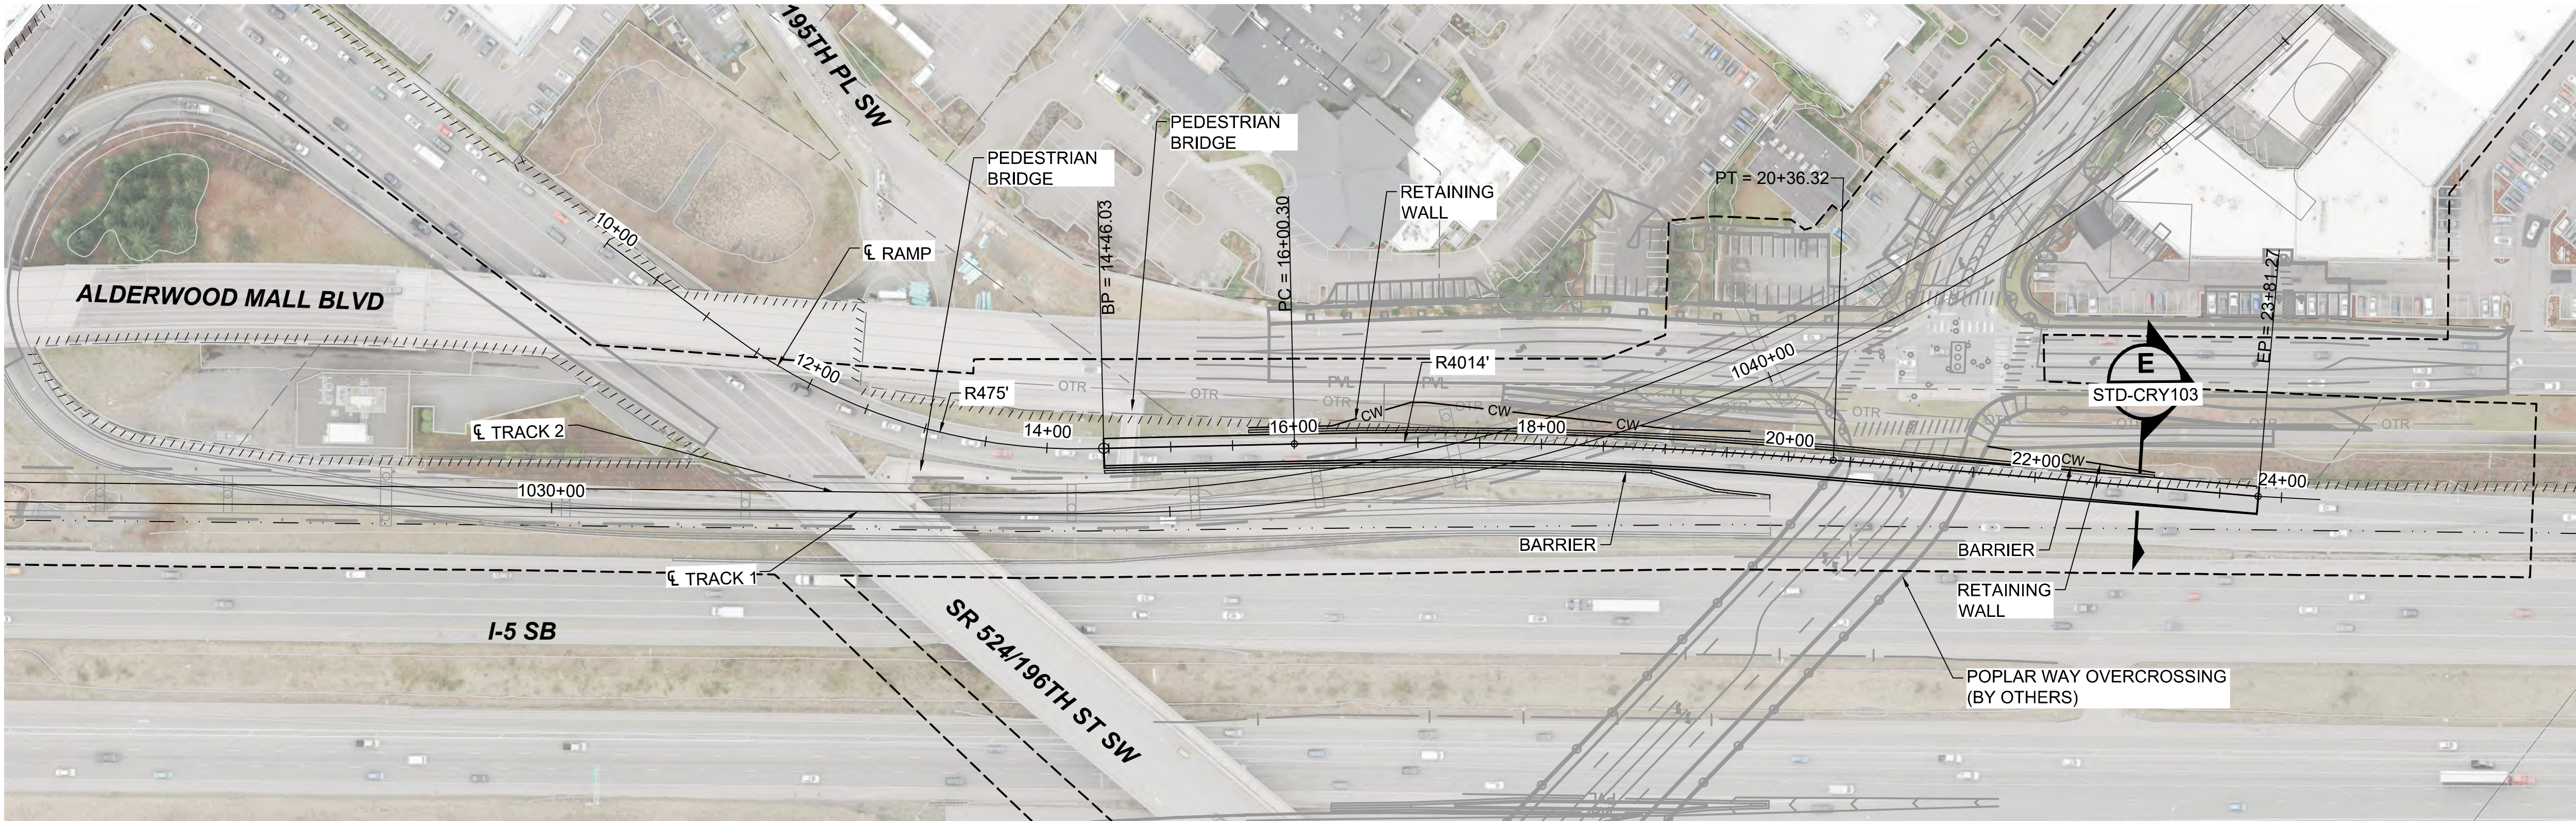

- NOTES:
1. SEE STD SHEETS FOR NOTES, LEGEND, AND ABBREVIATIONS.
 2. SEE SHEET L05-GSP203 FOR GENERAL SITE PLAN.
 3. ELECTRIC OVERHEAD TRANSMISSION LINE RELOCATIONS DUE TO PROPOSED CONSTRUCTION CONFLICTS ARE SHOWN FOR CONTEXT.

I-5 SB OFF RAMP TO WB SR 524/196TH ST SW

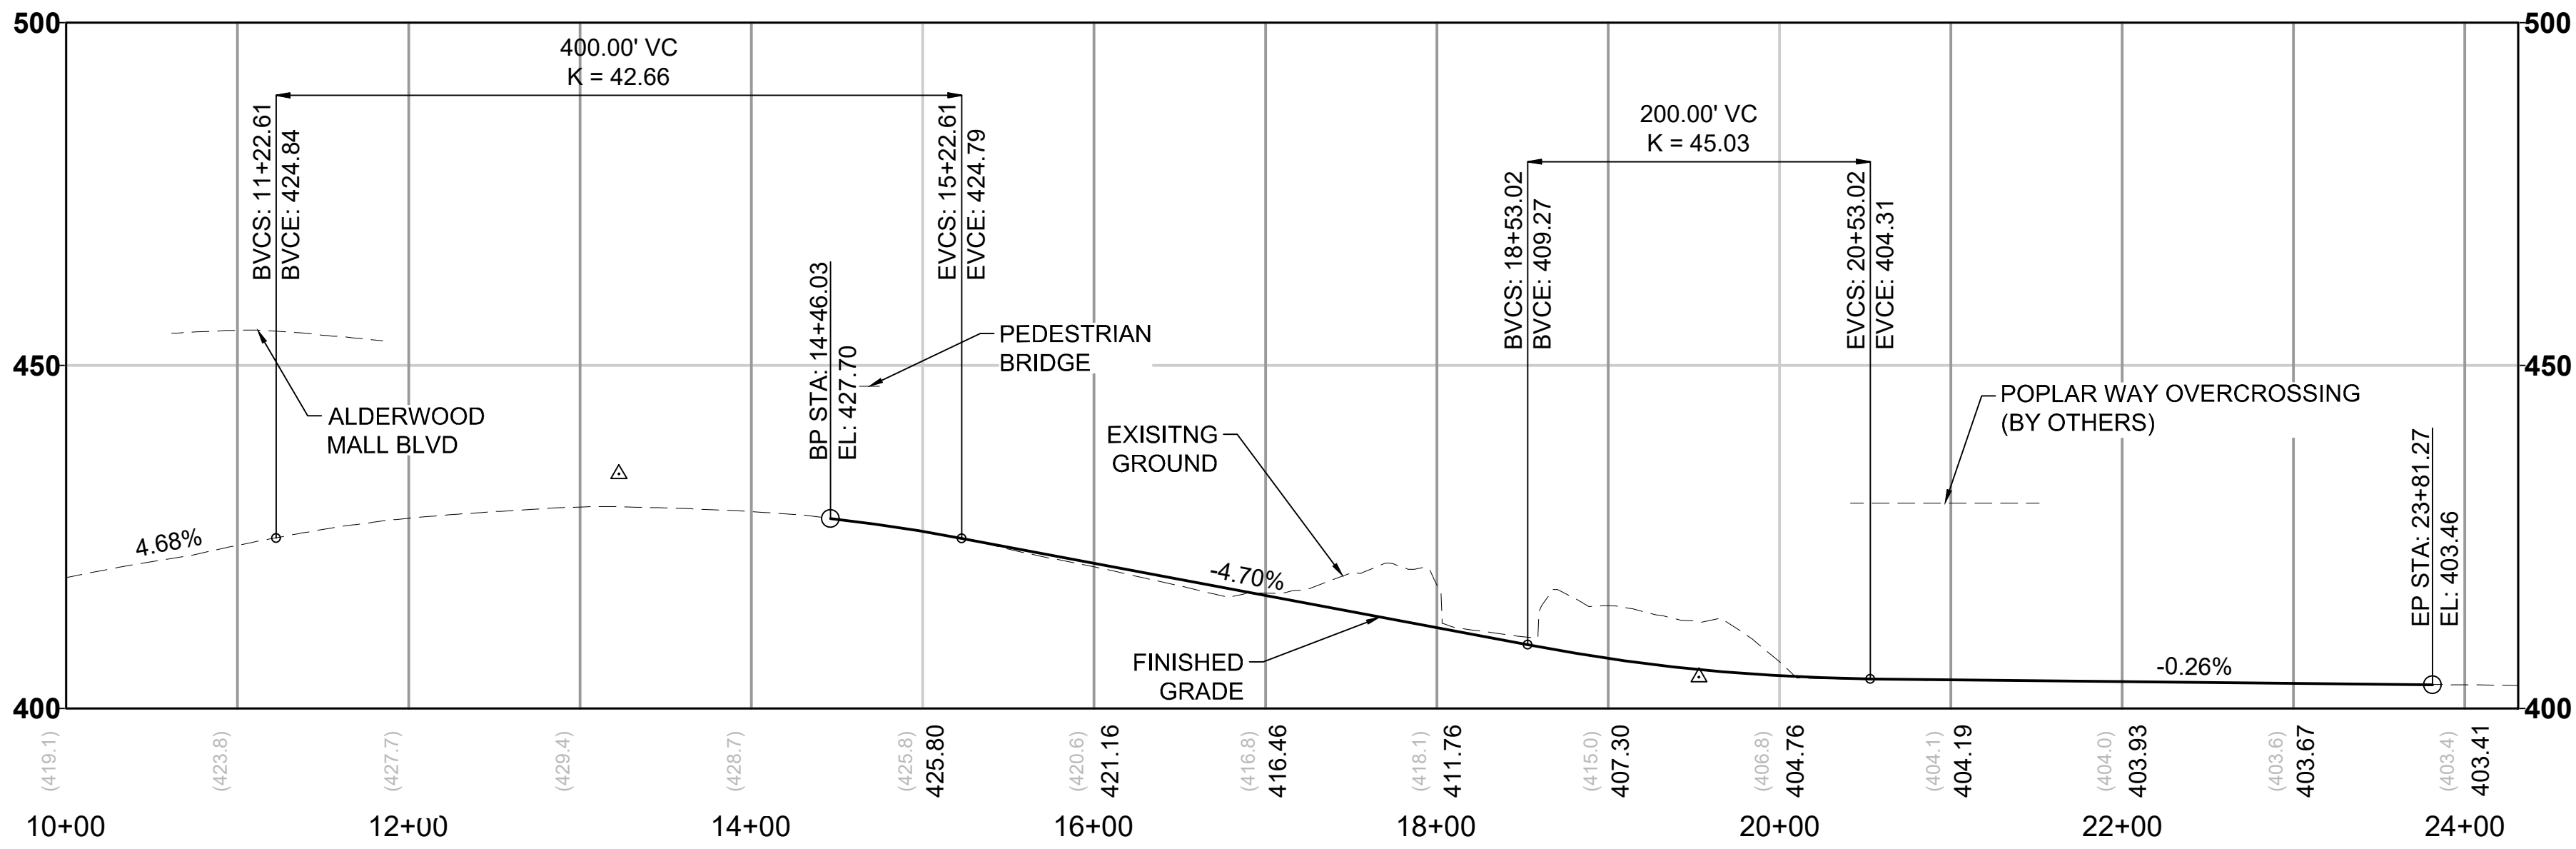

12/23/24 | 4:05 PM | ALEKSJ.KRUGER
C:\P\W\K\1\0288453\DR-L05-CRV-ALD-GEN-RDWY-18.DWG




Kimley»Horn

EVERETT LINK EXTENSION AND OMF NORTH

DRAFT EIS - CONCEPTUAL DESIGN
L05 SEGMENT
EVERETT LINK EXTENSION & OMF NORTH
ALD-2F
ROADWAY PLAN AND PROFILE PLANS

L05-CRV204
SHEET 92 OF 387
02/14/2025

1/29/2025 10:22:14 AM
Autodesk Docs/\\WA Everett Link Extension Sound Transit\\E\\LE-ALD-F-A-v2024.rvt

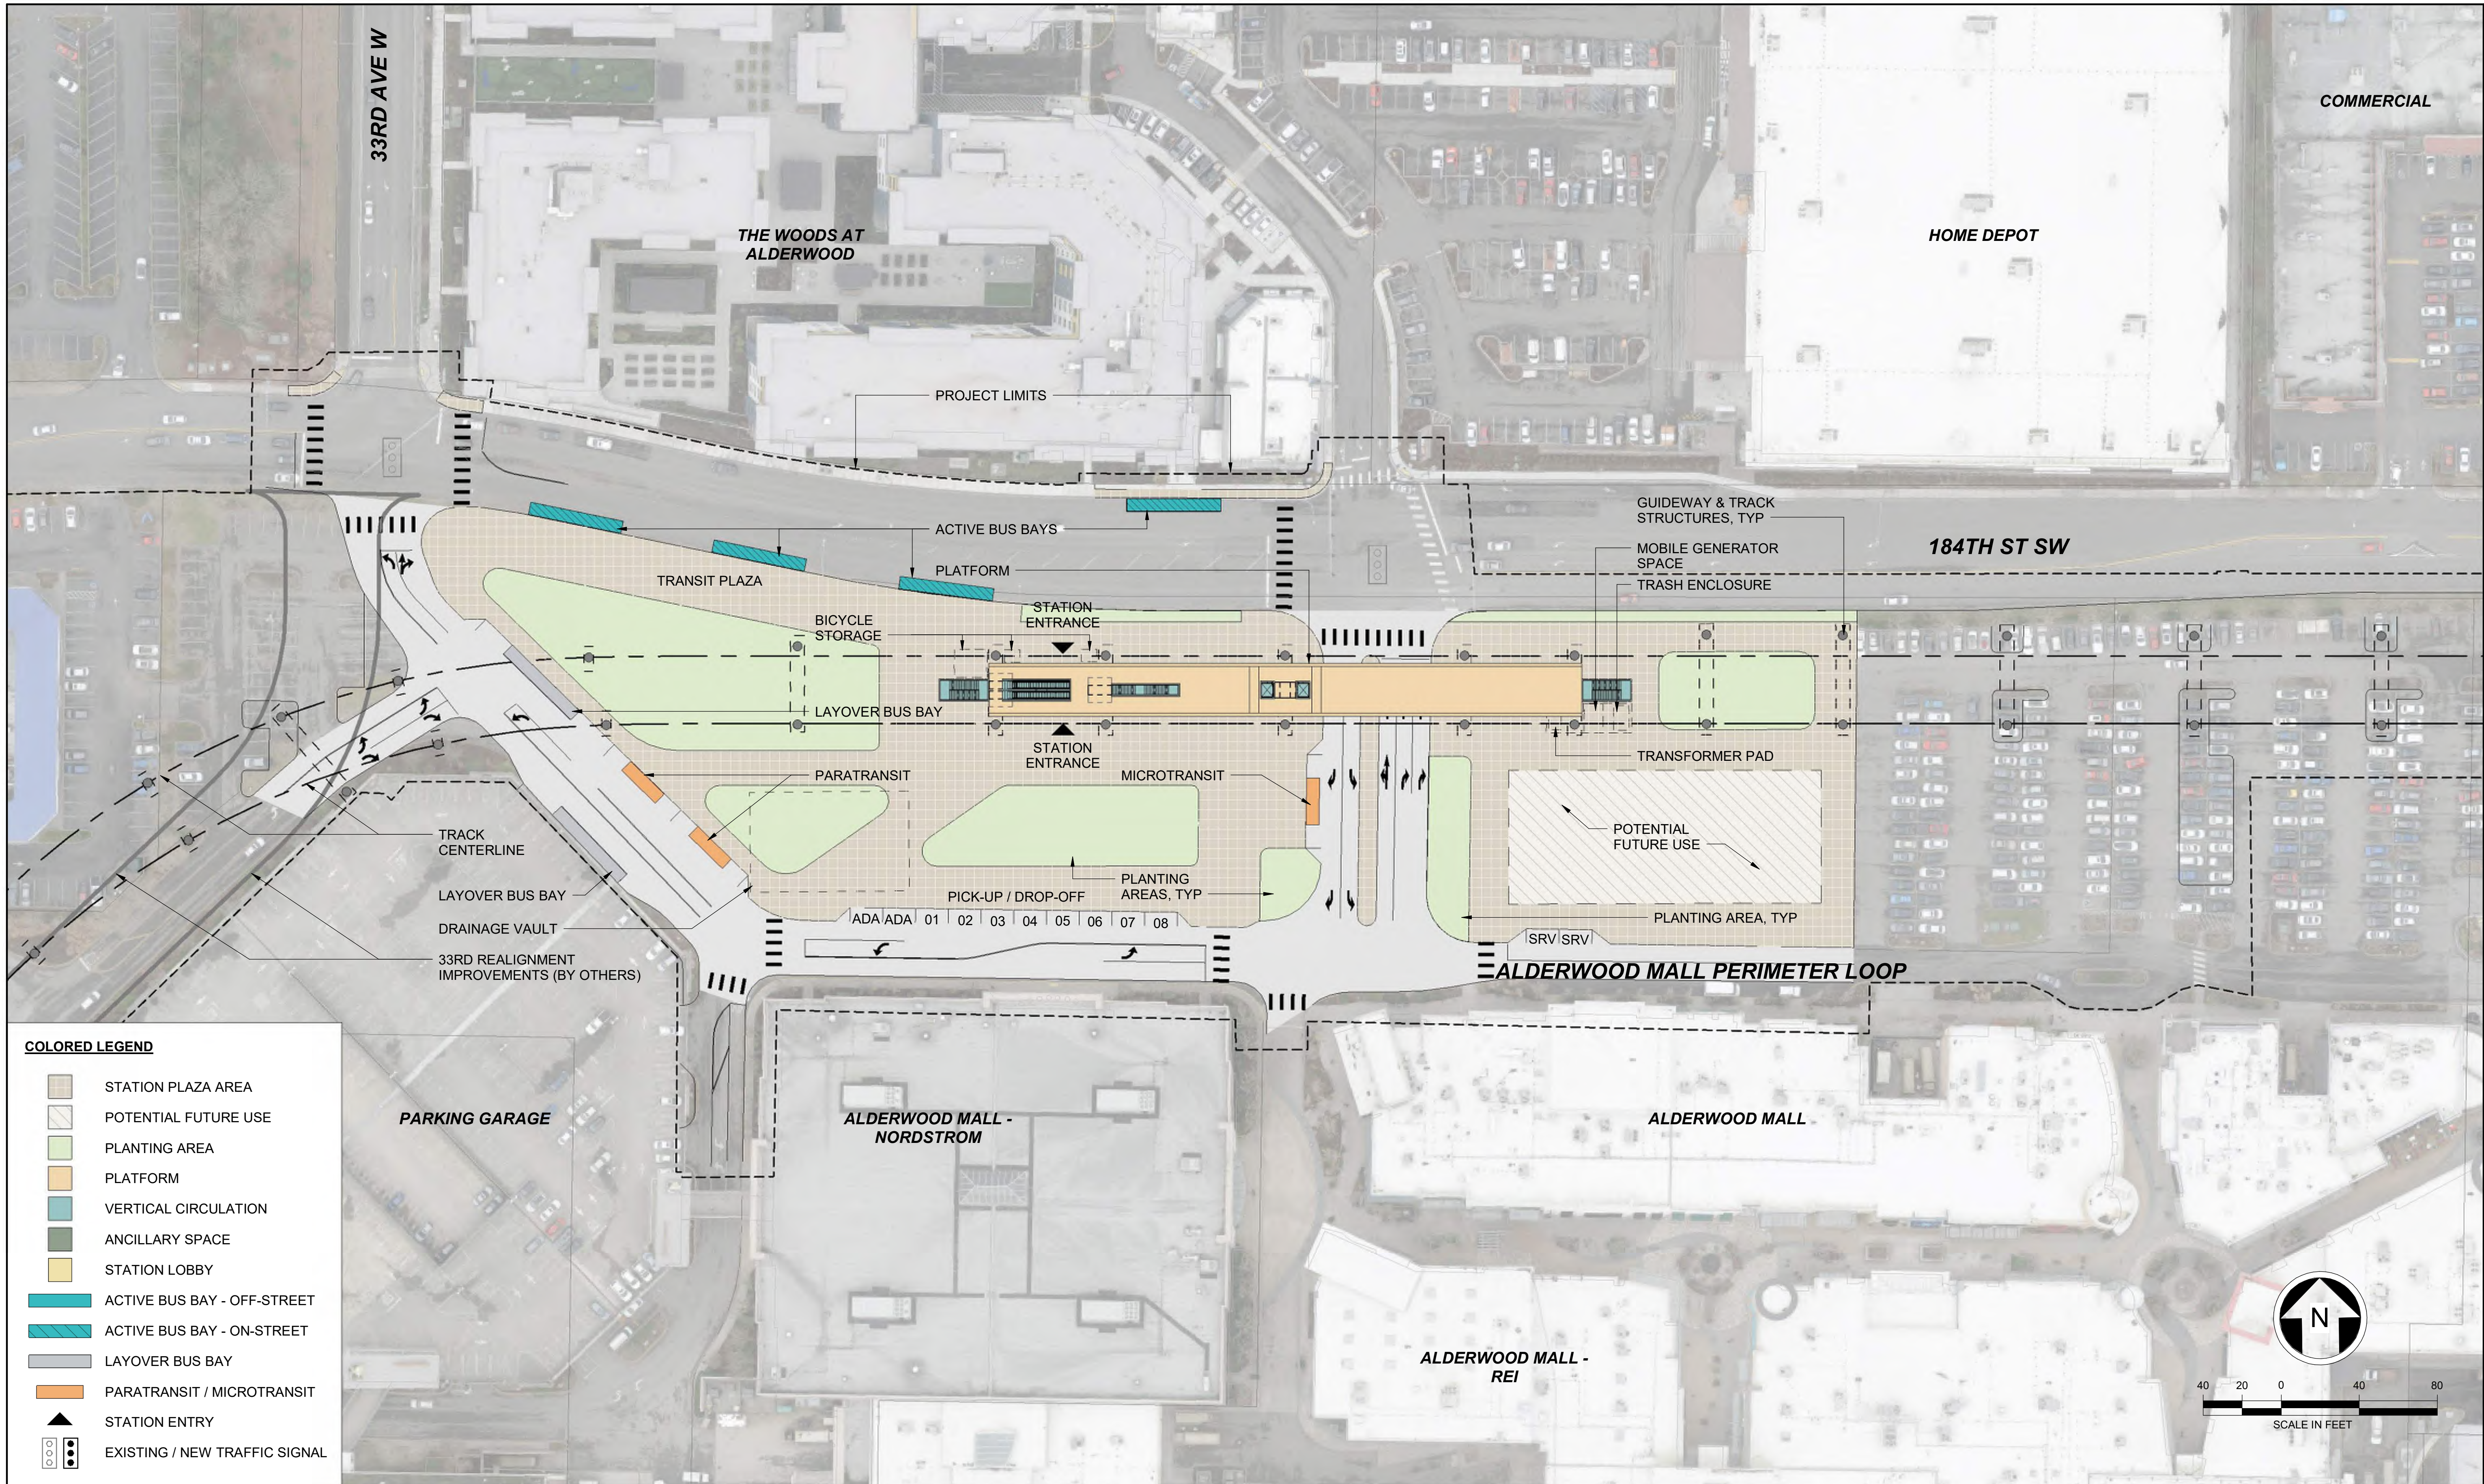

Kimley»Horn

SWIFT COMPANY LLC



PARSONS
SCHARRERAD


EVERETT LINK EXTENSION AND OMF NORTH

DRAFT EIS - CONCEPTUAL DESIGN
L05 SEGMENT
EVERETT LINK EXTENSION & OMF NORTH
WEST ALDERWOOD STATION ALTERNATIVE F (ALD-F)
SITE PLAN

ALD-F-ASP100
SHEET 93 OF 387

02/14/2025

1/29/2025 10:22:16 AM
Autodesk Docs/\\WA Everett Link Extension Sound Transit\\EVL-E-ALD-F-A-v2024.rvt

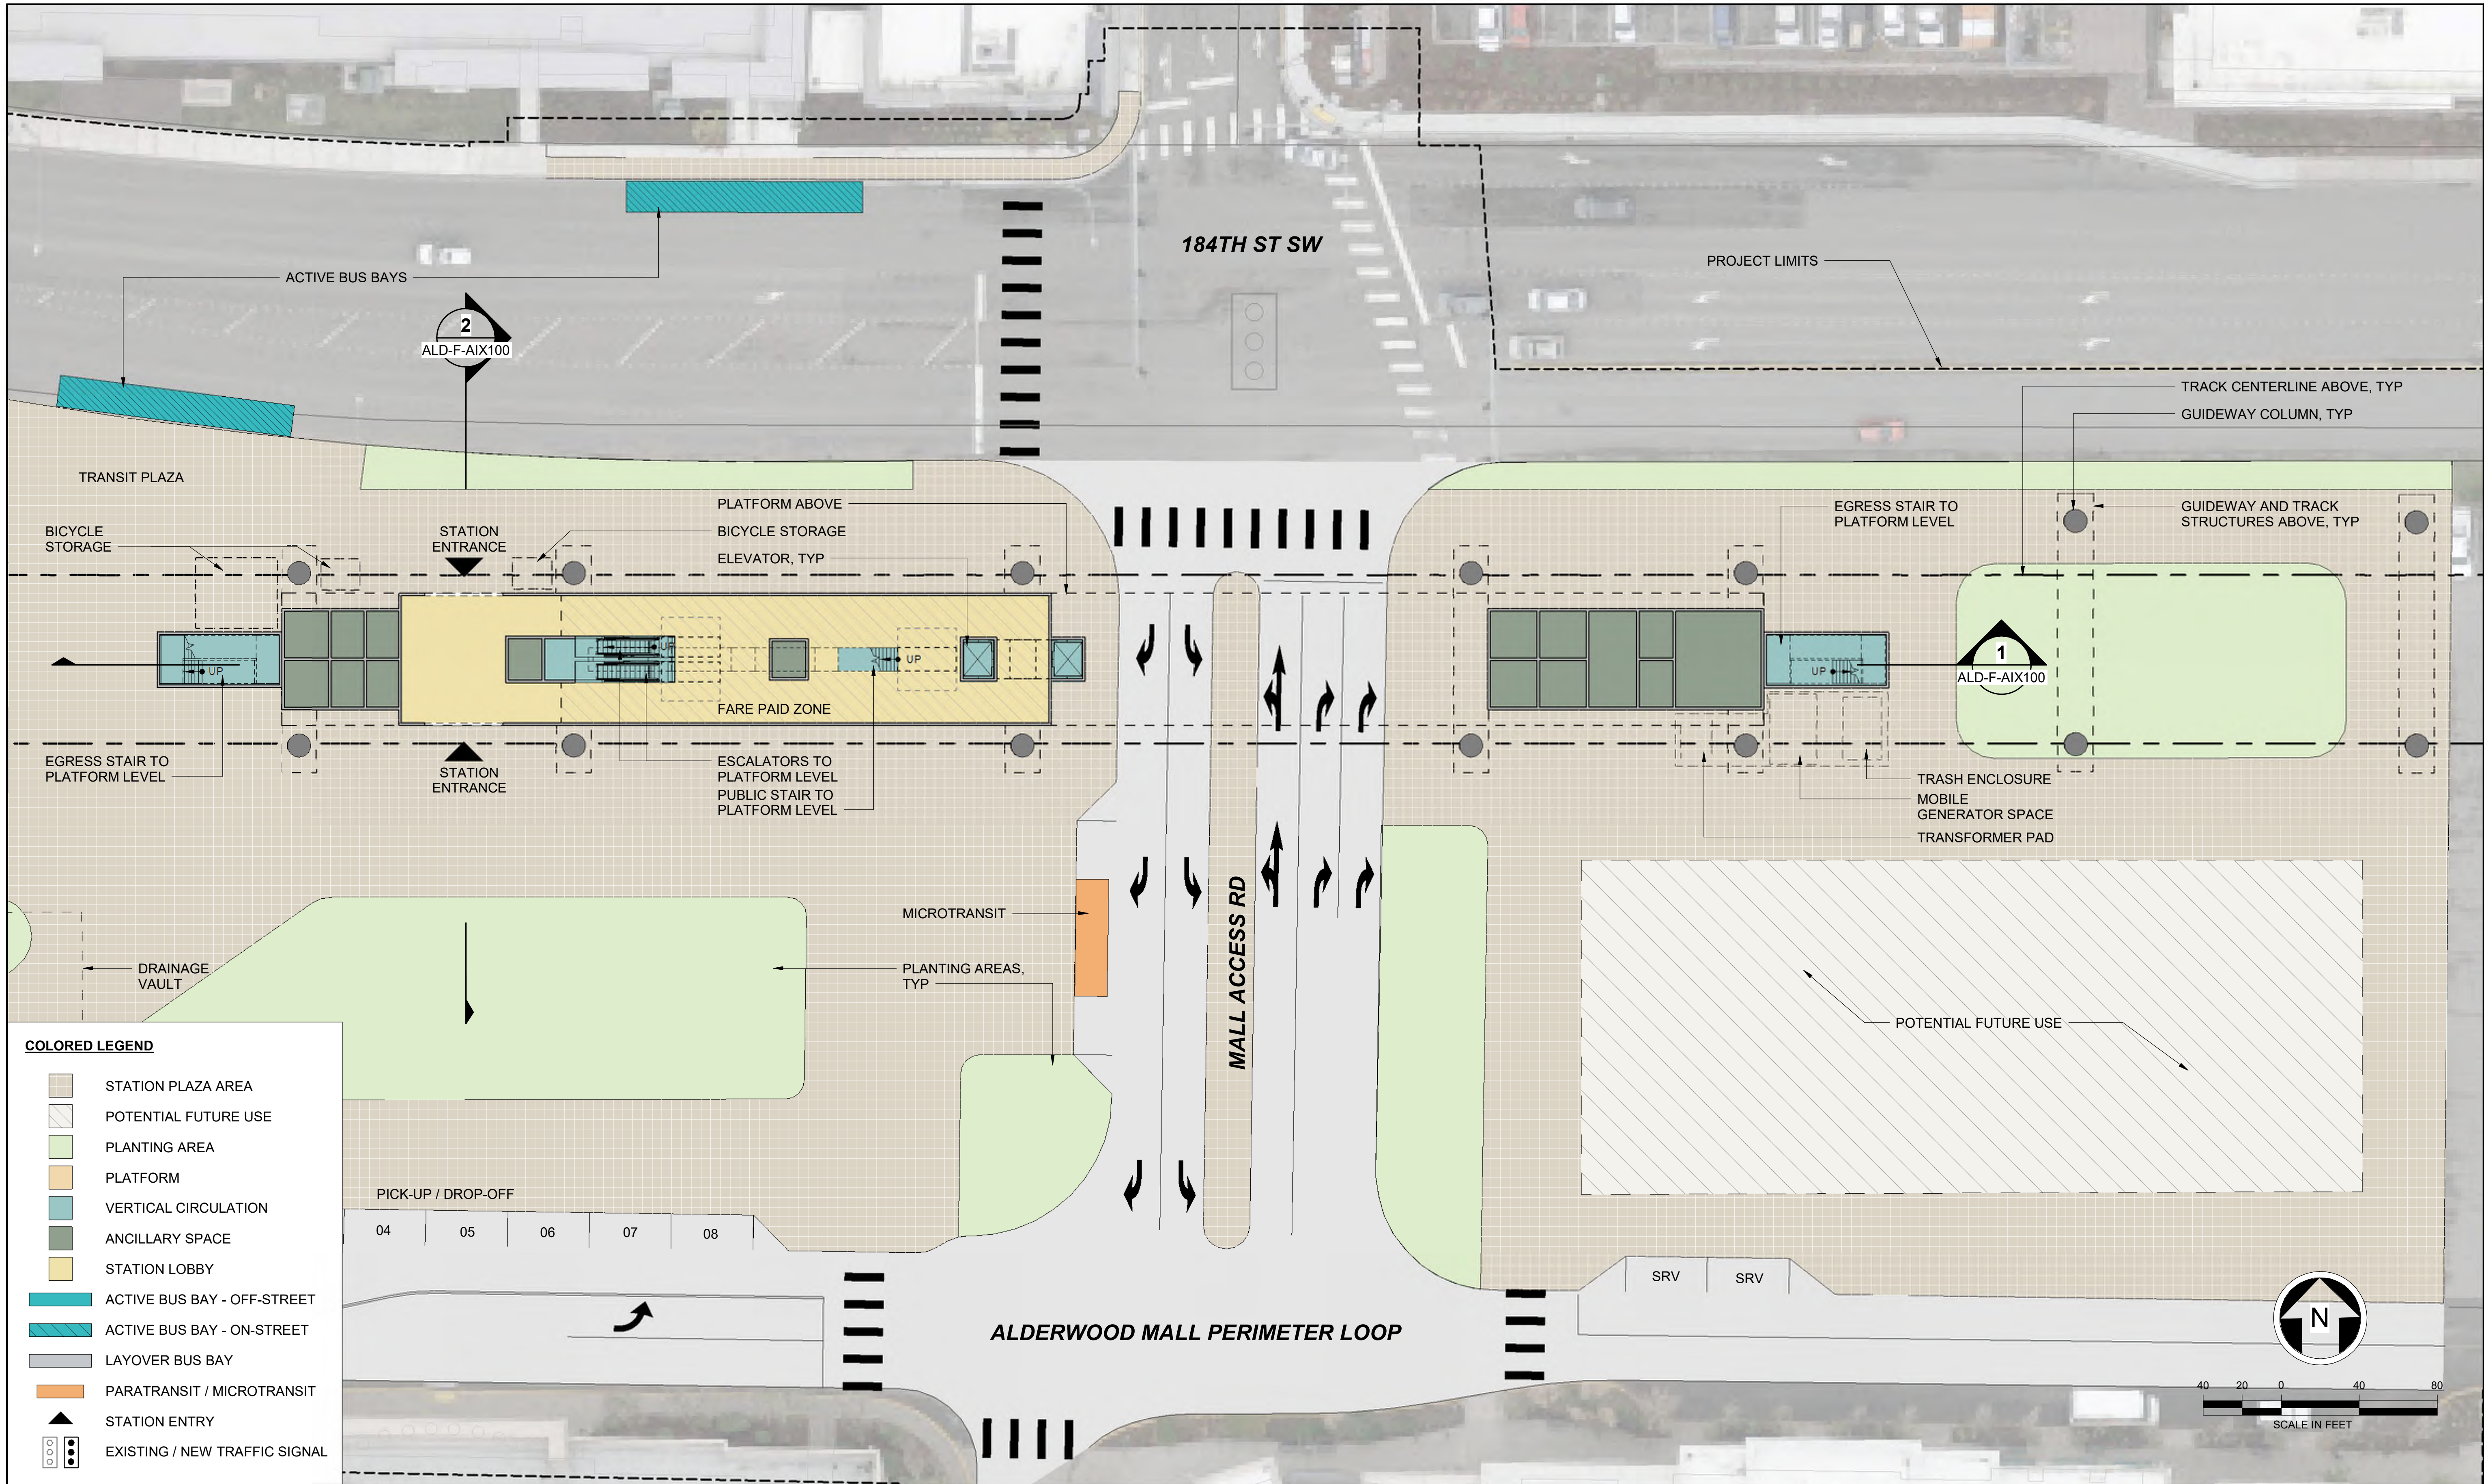

Kimley»Horn

SWIFT COMPANY LLC



PARSONS
SCHARRERAD

EVERETT LINK EXTENSION AND OMF NORTH

DRAFT EIS - CONCEPTUAL DESIGN
L05 SEGMENT
EVERETT LINK EXTENSION & OMF NORTH
WEST ALDERWOOD STATION ALTERNATIVE F (ALD-F)
PLAZA PLAN

ALD-F-APP100
SHEET 94 OF 387

02/14/2025

1/29/2025 10:22:27 AM
Autodesk Docs//WA Everett Link Extension Sound Transit/EVLE-ALD-F-A-v2024.rvt

COLORED LEGEND

 STATION PLAZA AREA

 POTENTIAL FUTURE USE

 PLANTING AREA

 PLATFORM

 VERTICAL CIRCULATION

 ANCILLARY SPACE

 STATION LOBBY

 GUIDEWAY STRUCTURE

 EXISTING BUILDINGS



Kimley»Horn

SWIFT COMPANY LLC




PARSONS

SCHARRERAD

EVERETT LINK EXTENSION
AND OMF NORTH

DRAFT EIS - CONCEPTUAL DESIGN
L05 SEGMENT
EVERETT LINK EXTENSION & OMF NORTH
WEST ALDERWOOD STATION ALTERNATIVE F (ALD-F)
PLATFORM PLAN


ALD-F-APP200
SHEET 95 OF 387
02/14/2025

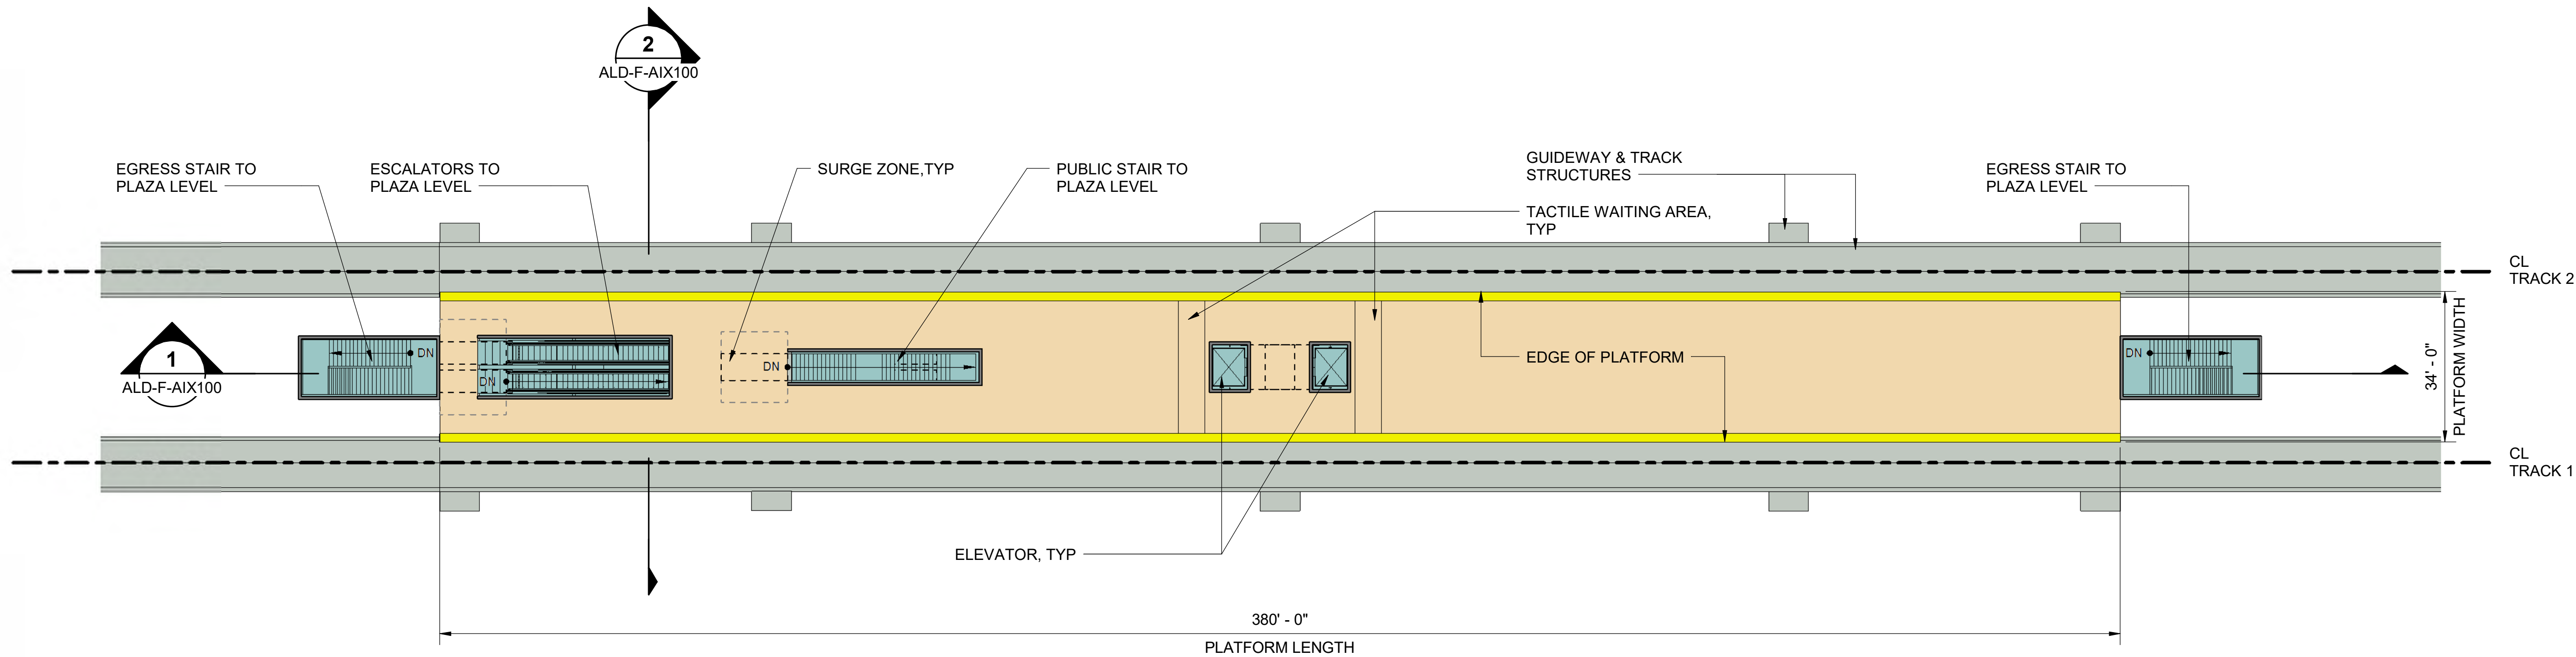

1/29/2025 10:22:37 AM
Autodesk Docs/\\WA Everett Link Extension Sound Transit/EVLE-ALD-F-A-v2024.rvt


COLORLED LEGEND

- STATION PLAZA AREA
- POTENTIAL FUTURE USE
- PLANTING AREA
- PLATFORM
- VERTICAL CIRCULATION
- ANCILLARY SPACE
- STATION LOBBY
- GUIDEWAY STRUCTURE
- EXISTING BUILDINGS

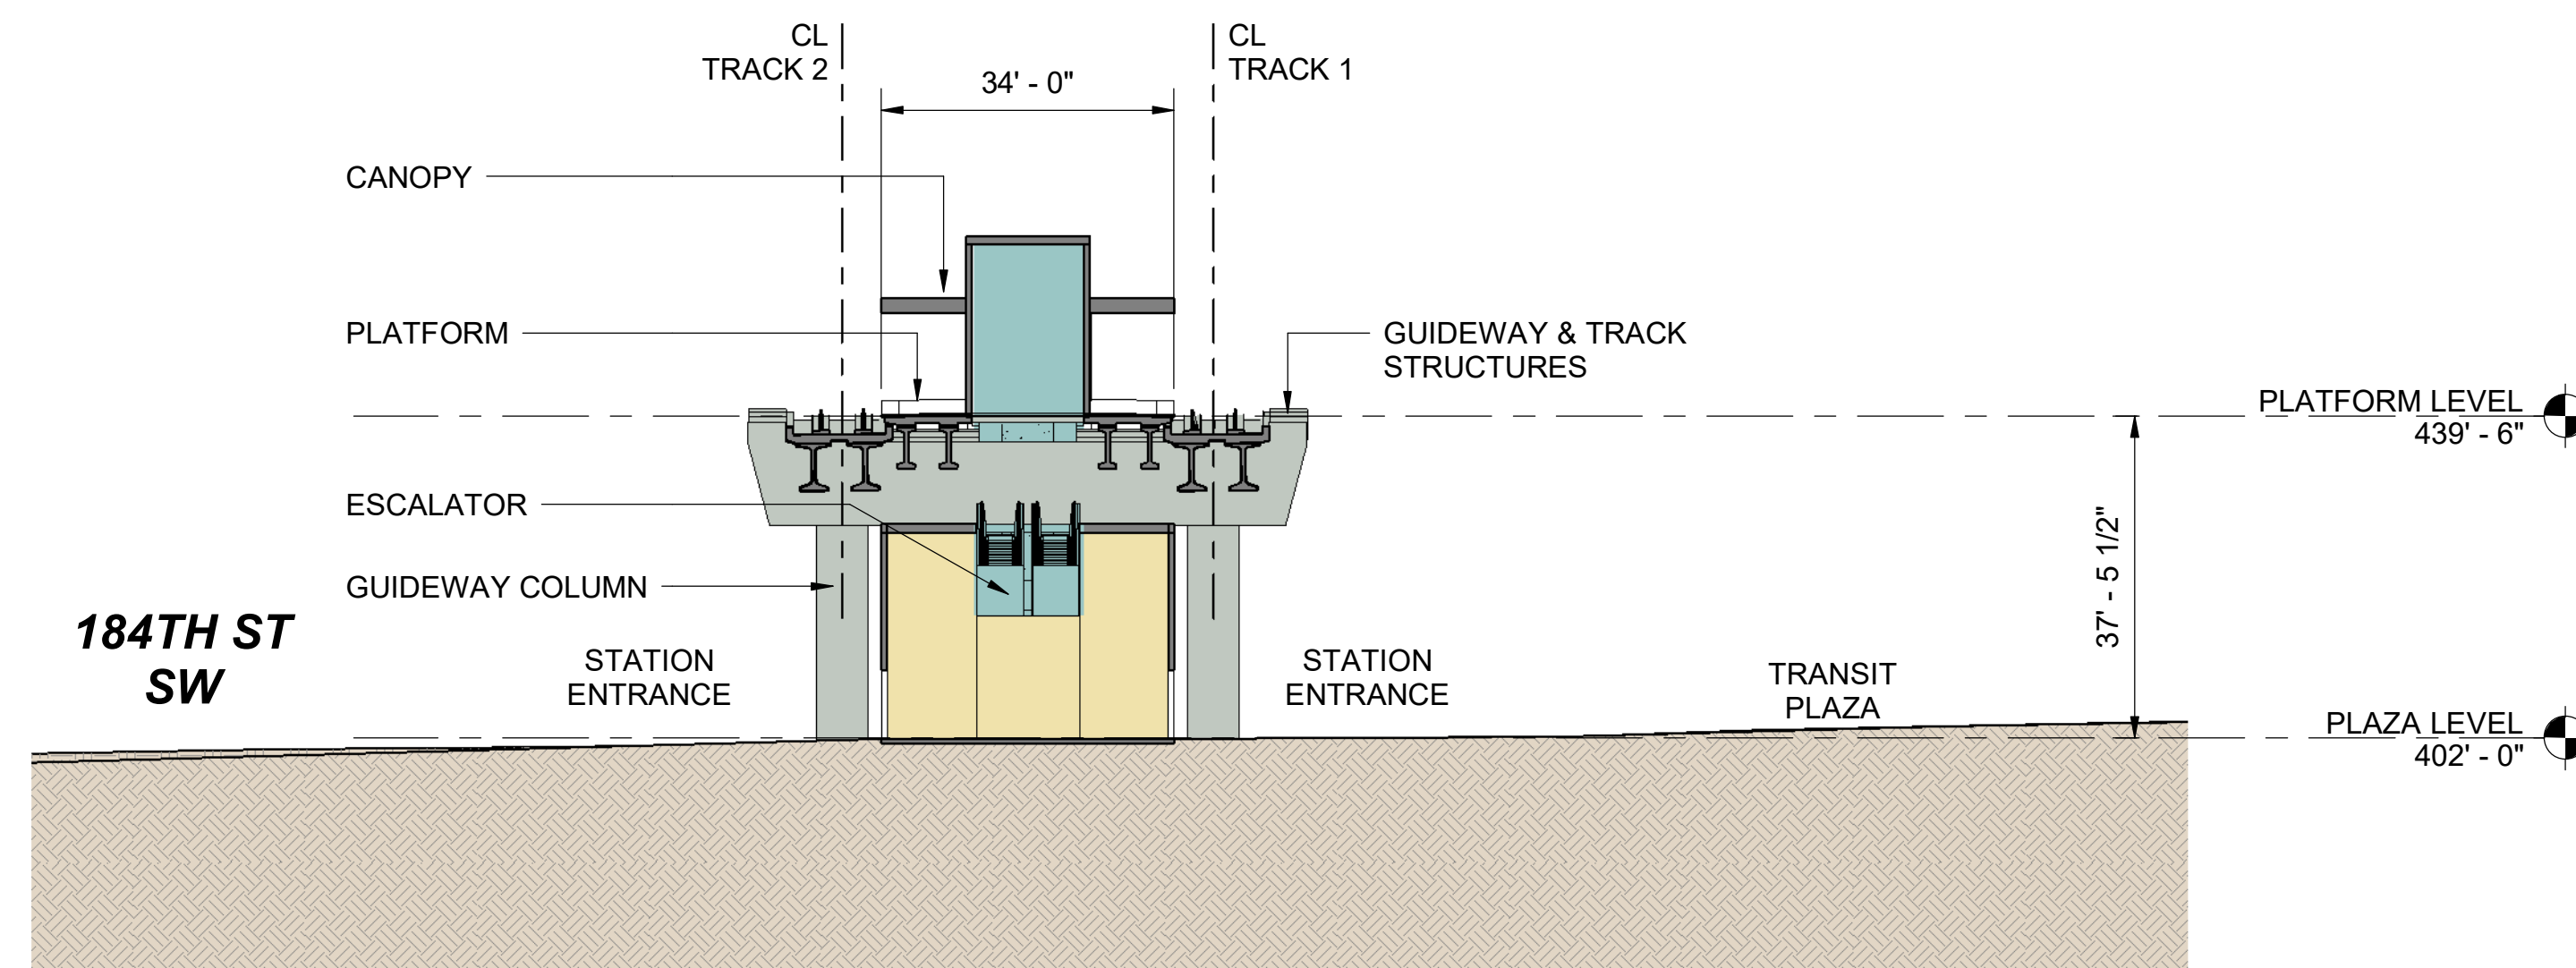

ALD-F CROSS SECTION

2
ALD-F-APP100

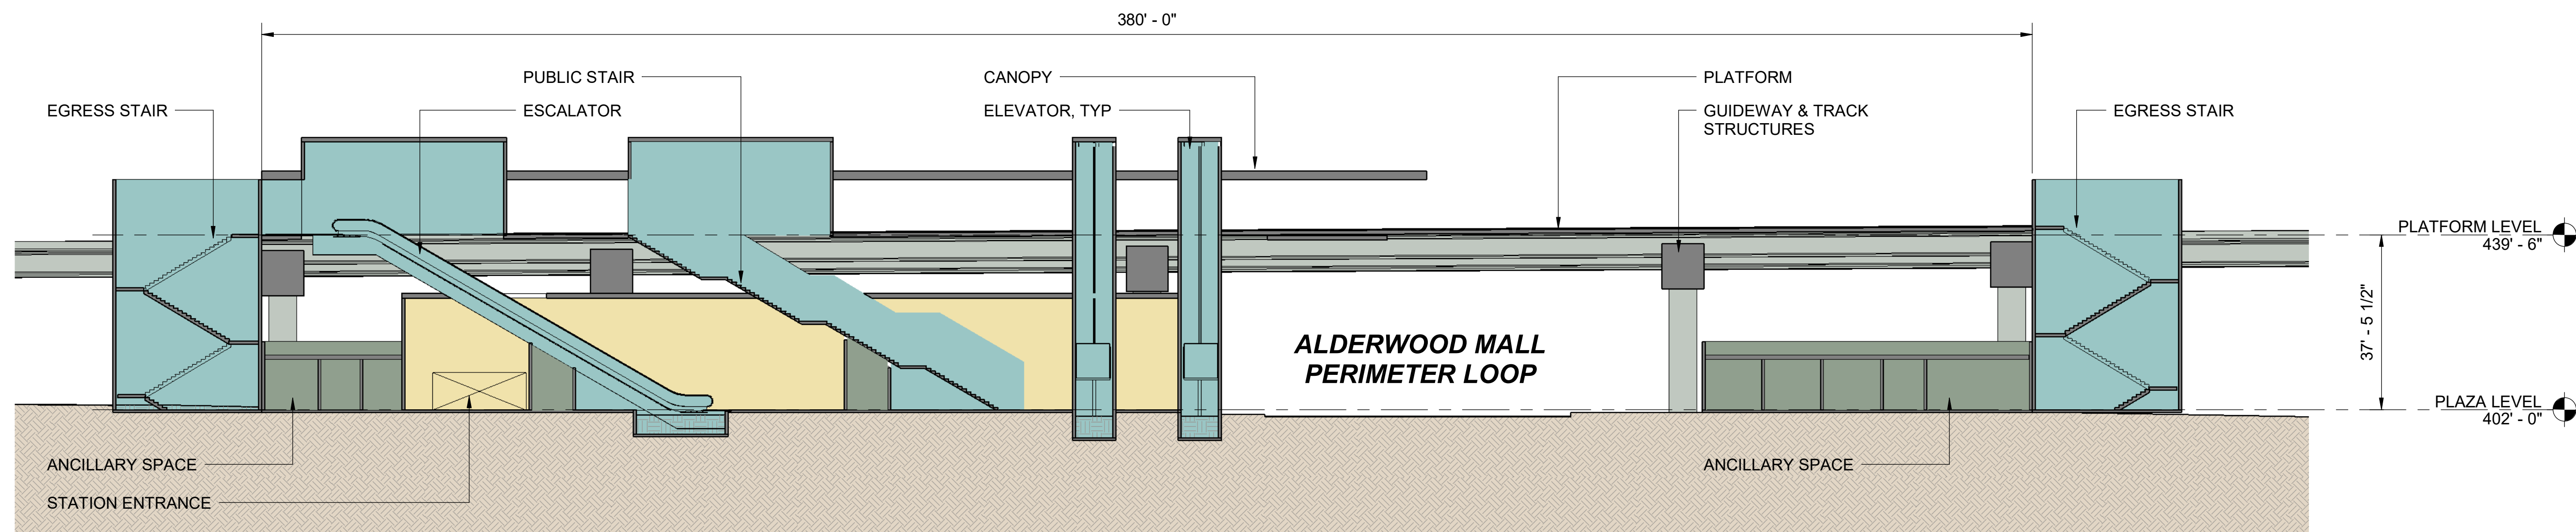

ALD-F LONG SECTION

1
ALD-F-APP100



Kimley»Horn

SWIFT COMPANY LLC



PARSONS
SCHARRERAD



EVERETT LINK EXTENSION AND OMF NORTH

DRAFT EIS - CONCEPTUAL DESIGN
L05 SEGMENT
EVERETT LINK EXTENSION & OMF NORTH
WEST ALDERWOOD STATION ALTERNATIVE F (ALD-F)
SECTIONS

ALD-F-AIX100
SHEET 96 OF 387

02/14/2025

CROSS REFERENCING OF DRAWINGS						
ALD-1B SEGMENT	301	302	303	304	305	306
GENERAL SITE PLANS	L05-GSP301	L05-GSP302	L05-GSP303	L05-GSP304	L05-GSP305	L05-GSP306
ROADWAY PLAN & PROFILE PLANS	L05-CRV301	L05-CRV302 L05-CRV303	L05-CRV304	L05-CRV305		
ARCHITECTURAL					ALD-B-ASP100 ALD-B-APP100	
ARCHITECTURAL PLANS ASSOCIATED WITH THIS PORTION OF THE PROJECT ARE WITHIN THIS SECTION BUT NOT DENOTED ON THIS PLAN FOR LOCATION.						

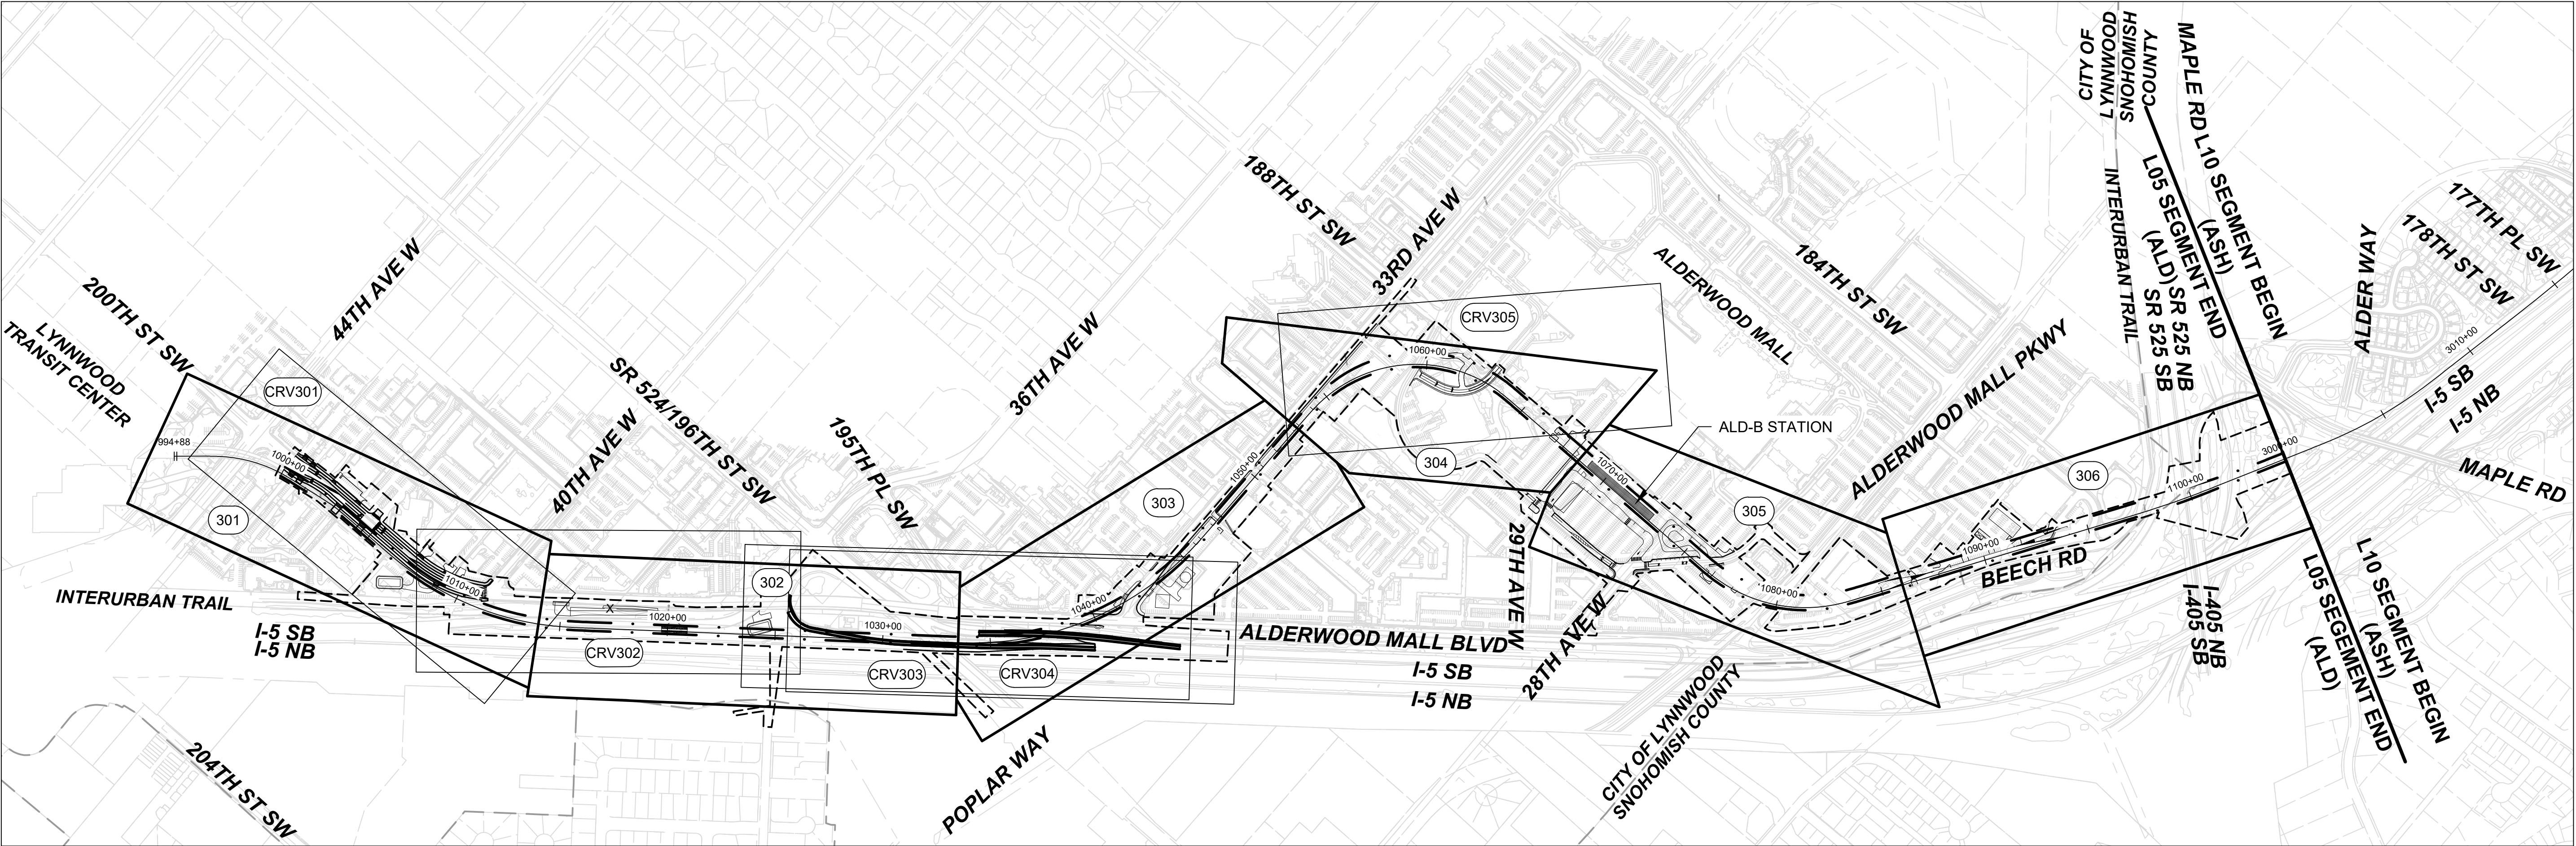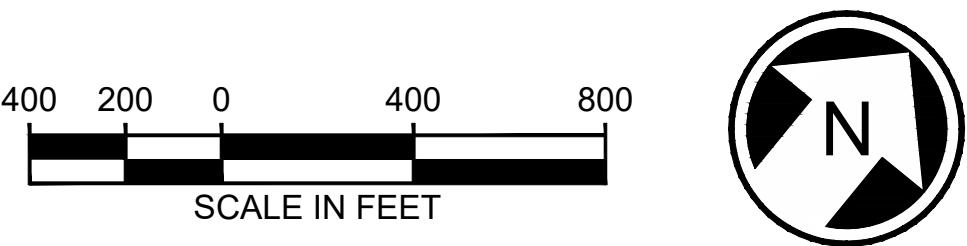

12/12/24 | 7:55 AM | ALLISON LARSEN
C:\P\W\K\H\1\0288394\L05 - KEY SHEET.DWG



Kimley»Horn

EVERETT LINK EXTENSION
AND OMF NORTH

DRAFT EIS - CONCEPTUAL DESIGN
L05 SEGMENT
EVERETT LINK EXTENSION & OMF NORTH
ALD-1B
KEY MAP

L05-GZK300
SHEET 97 OF 387
02/14/2025

12/24/24 | 9:34 AM | ALEKSI.KRUGER
C:\P\WKH1\0288462\L05-GSP301.DWG.DWG




Kimley»Horn


EVERETT LINK EXTENSION AND OMF NORTH

DRAFT EIS - CONCEPTUAL DESIGN
L05 SEGMENT
EVERETT LINK EXTENSION & OMF NORTH
ALD-1B
GENERAL SITE PLANS



L05-GSP301
SHEET 98 OF 387
02/14/2025

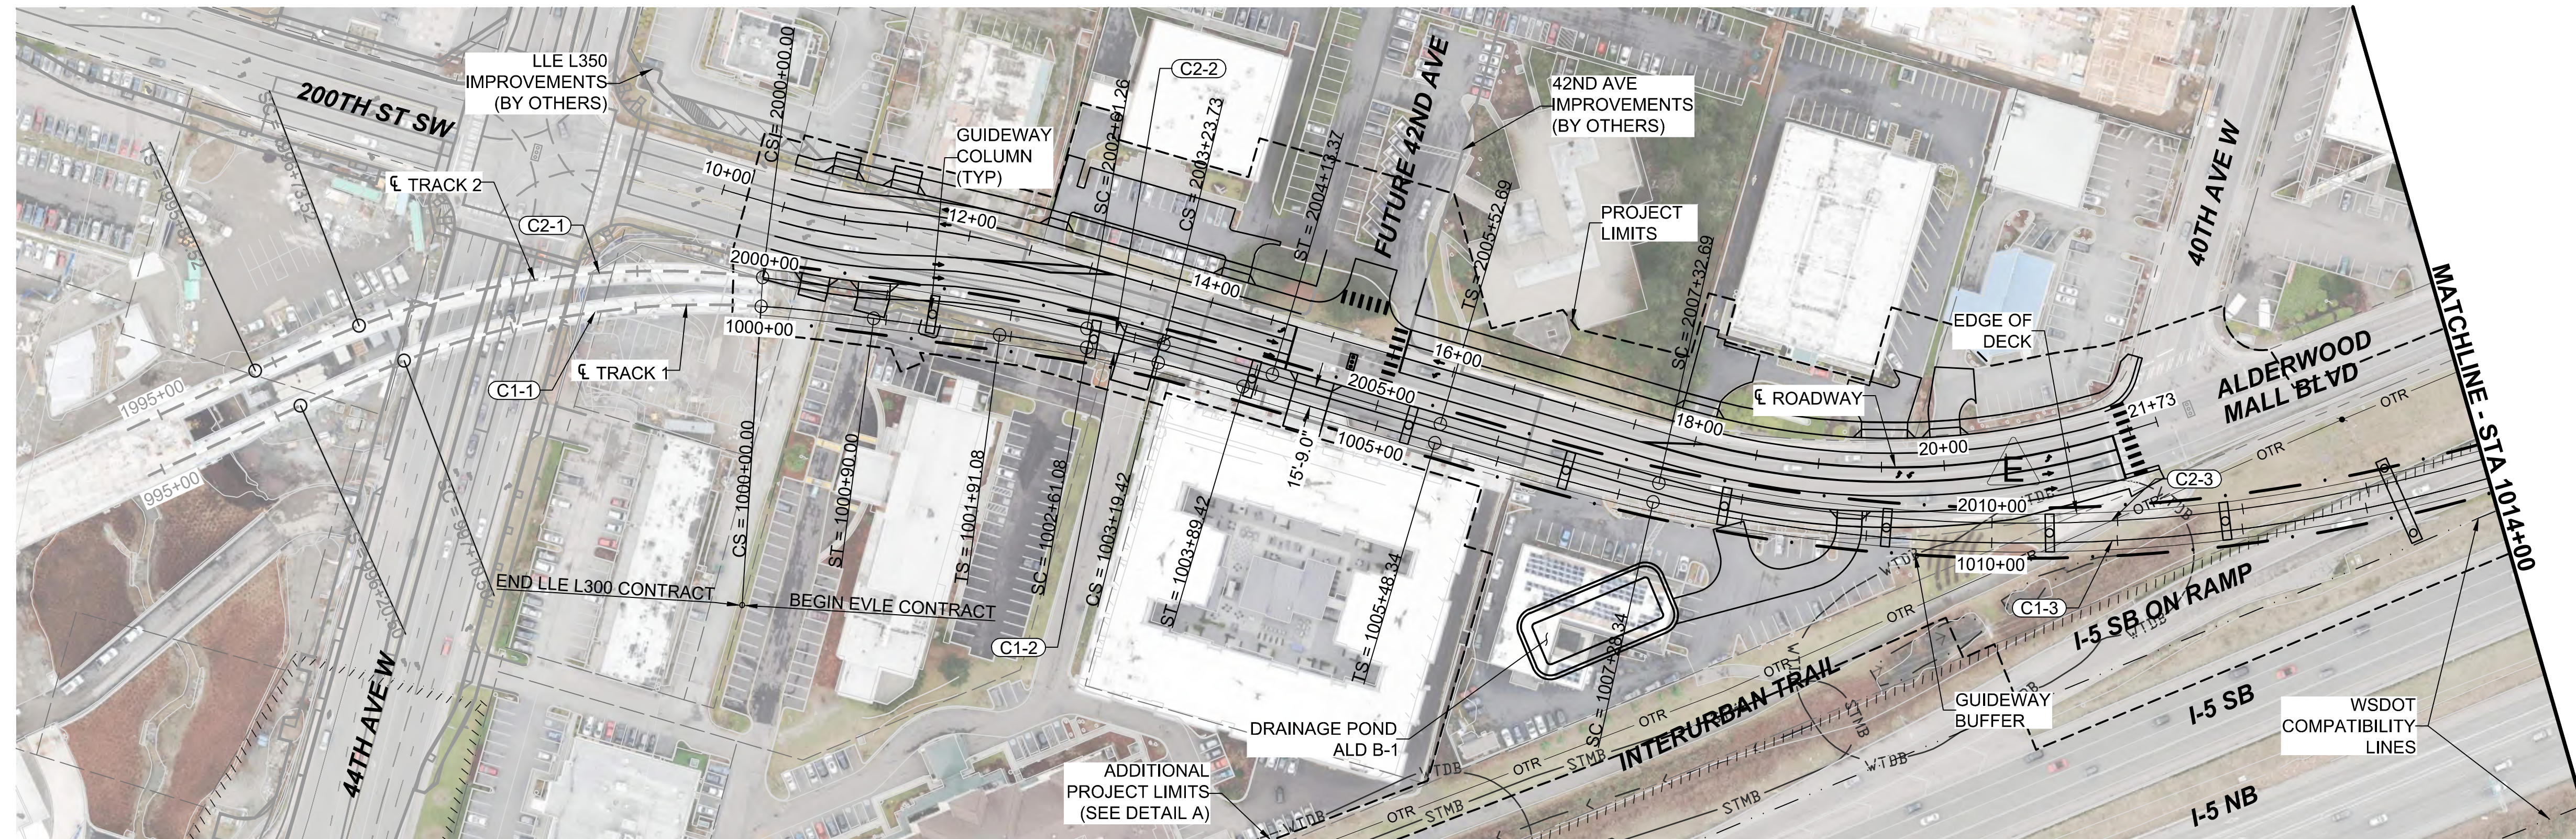

- NOTES:
1. SEE STD SHEETS FOR NOTES, LEGEND, AND ABBREVIATIONS.
 2. ELECTRIC OVERHEAD TRANSMISSION LINE RELOCATIONS DUE TO PROPOSED CONSTRUCTION CONFLICTS ARE SHOWN FOR CONTEXT.
 3. SEE SHEET L05-CRV301 FOR ROADWAY PLAN AND PROFILE.
 4. FOR ROADWAY TYPICAL SECTION SEE SHEET STD-CRY101.

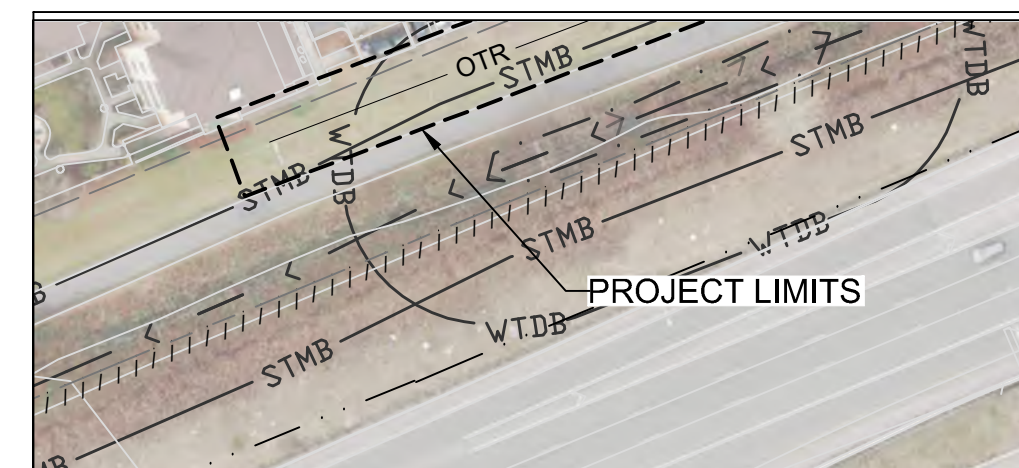

DETAIL A - ADDITIONAL PROJECT LIMITS

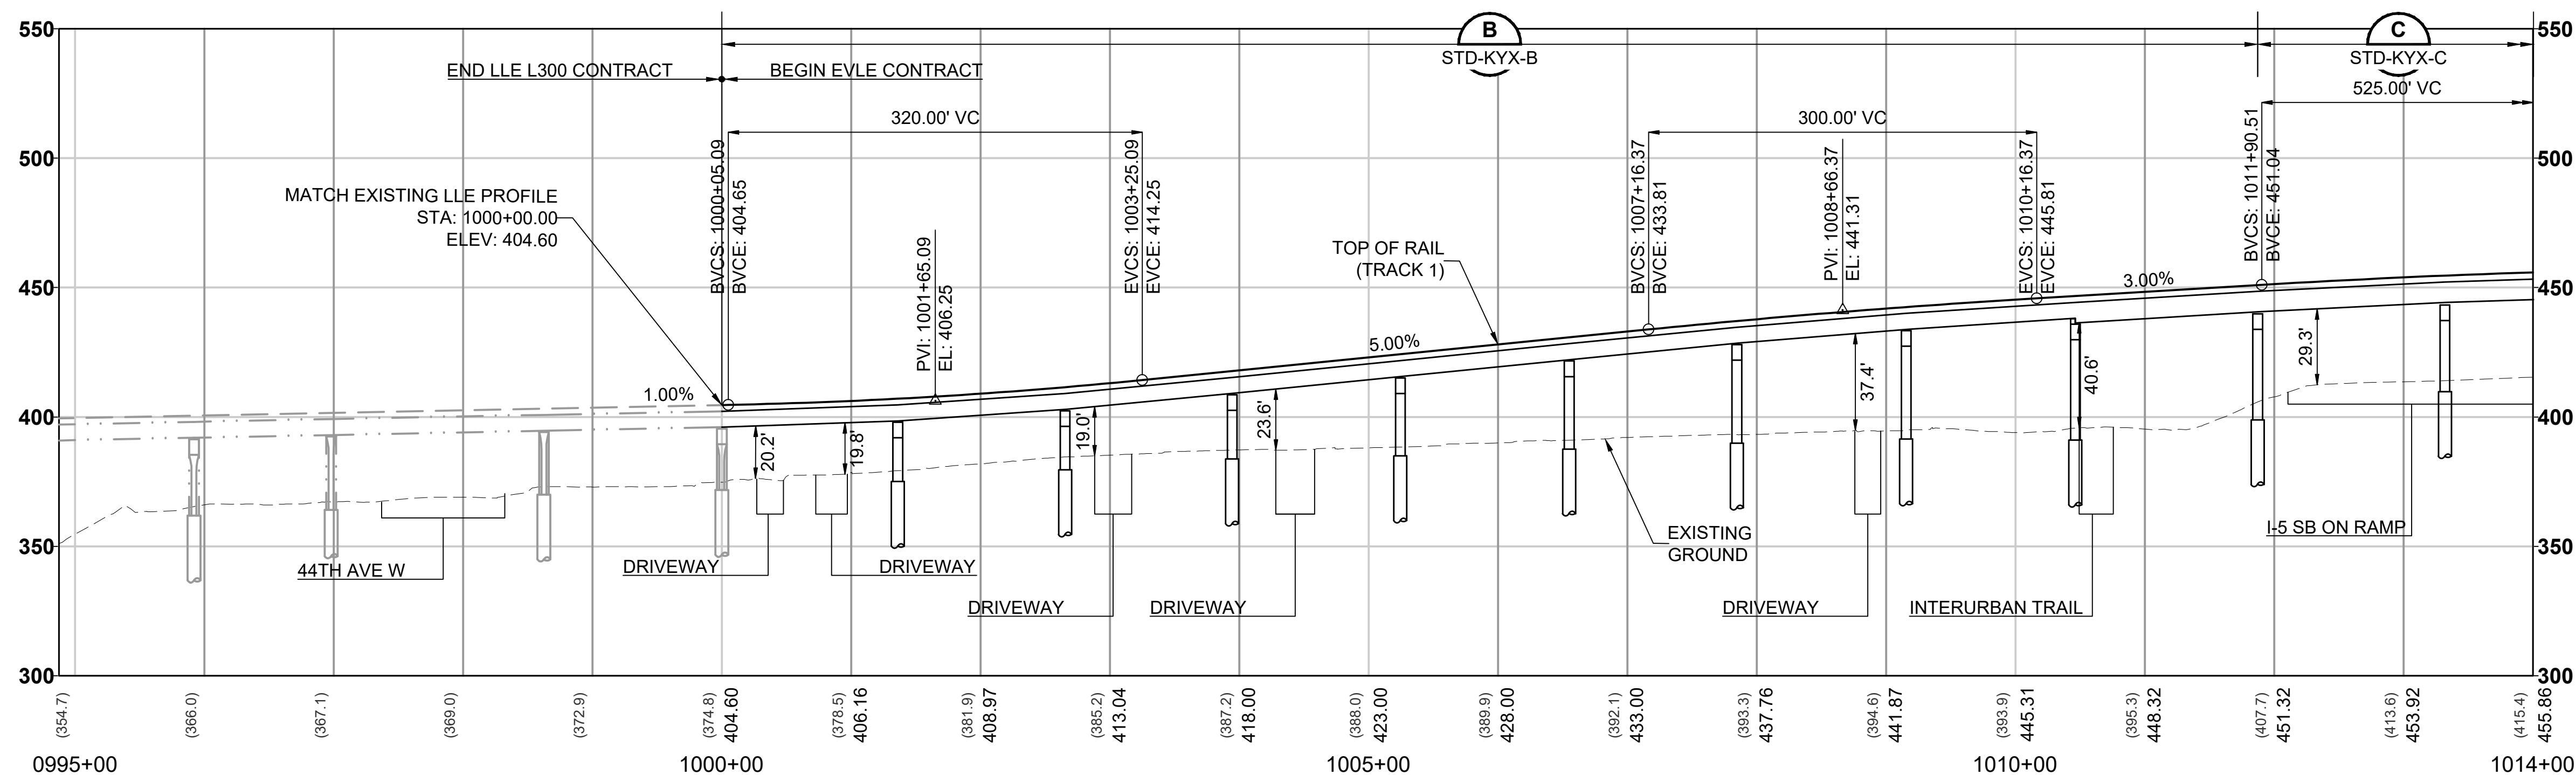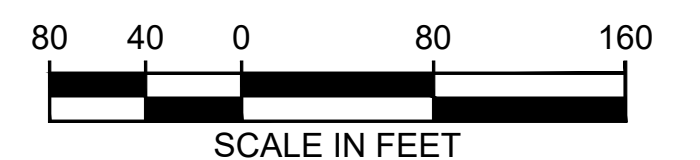

CURVE TABLE							
CURVE	RADIUS (FT)	Lc (FT)	Ls1 (FT)	Ls2 (FT)	Ea (IN)	Eu (IN)	V (MPH)
C1-1	675.0	289.5	90.0	90.0	2.75	2.53	30
C1-2	820.0	58.3	70.0	70.0	2.25	2.10	30
C1-3	1350.0	735.0	180.0	180.0	4.25	3.08	50
C2-1	665.0	326.5	90.0	261.3	2.75	2.61	30
C2-2	920.0	62.5	261.3	89.6	1.50	2.37	30
C2-3	1334.3	724.3	180.0	180.0	4.25	3.17	50

NOTES:
CURVES C1-1 & C2-1 ARE EXISTING LLE L300 CURVES. EVLE WILL ONLY ADJUST THE SUPERELEVATION OF THESE CURVES.



12/24/24 | 9:35 AM | ALEKSJ.KRUGER
C:\P\W\K\H1\0288462\L05-GSP301.DWG.DWG




Kimley»Horn


EVERETT LINK EXTENSION AND OMF NORTH

DRAFT EIS - CONCEPTUAL DESIGN
L05 SEGMENT
EVERETT LINK EXTENSION & OMF NORTH
ALD-1B
GENERAL SITE PLANS



L05-GSP302
SHEET 99 OF 387
02/14/2025


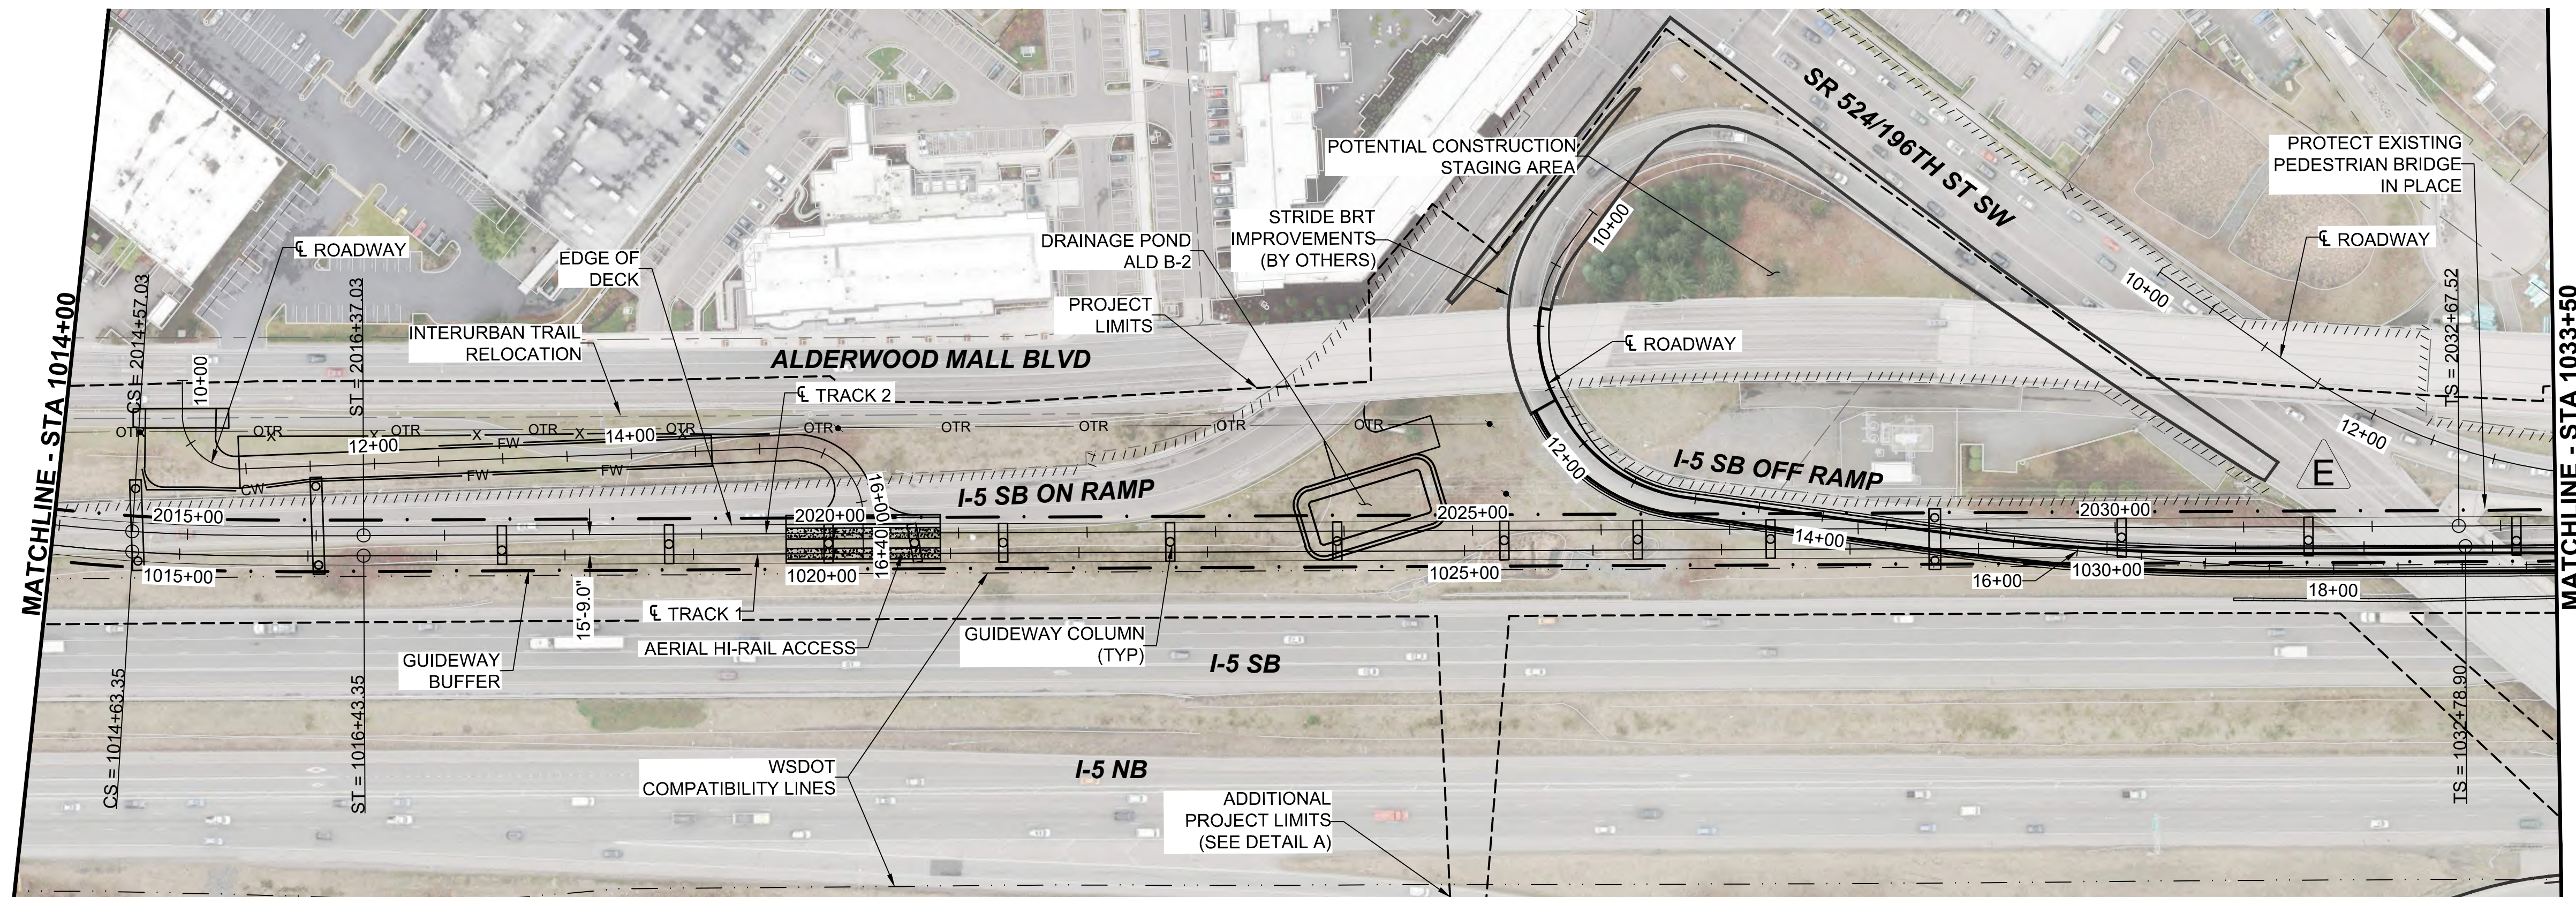


- NOTES:
1. SEE STD SHEETS FOR NOTES, LEGEND, AND ABBREVIATIONS.
 2. ELECTRIC OVERHEAD TRANSMISSION LINE RELOCATIONS DUE TO PROPOSED CONSTRUCTION CONFLICTS ARE SHOWN FOR CONTEXT.
 3. SEE SHEET L05-CRV302 AND L05-CRV303 FOR ROADWAY PLANS AND PROFILES.
 4. FOR ROADWAY TYPICAL SECTION SEE SHEETS STD-CRY101 AND STD-CRY102.

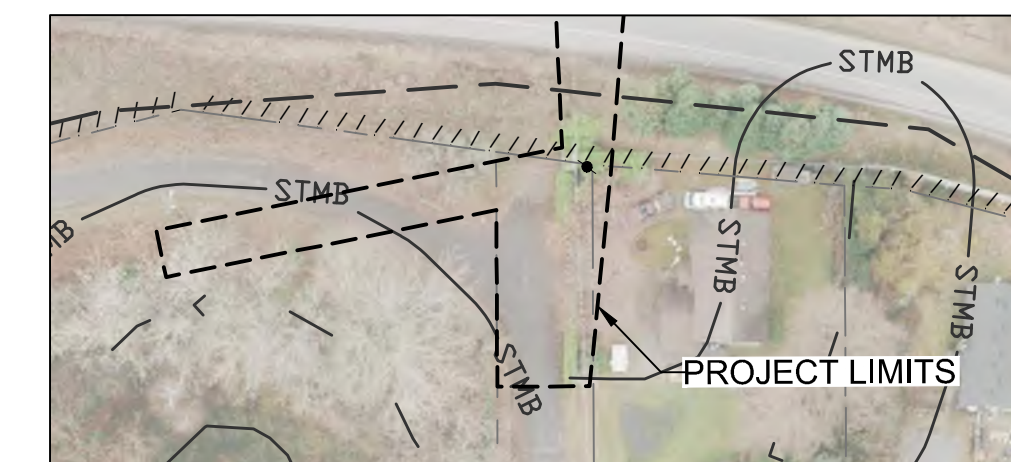


DETAIL A - ADDITIONAL PROJECT LIMITS

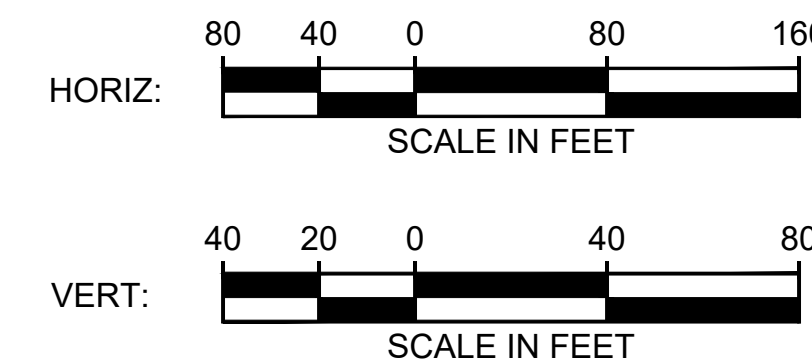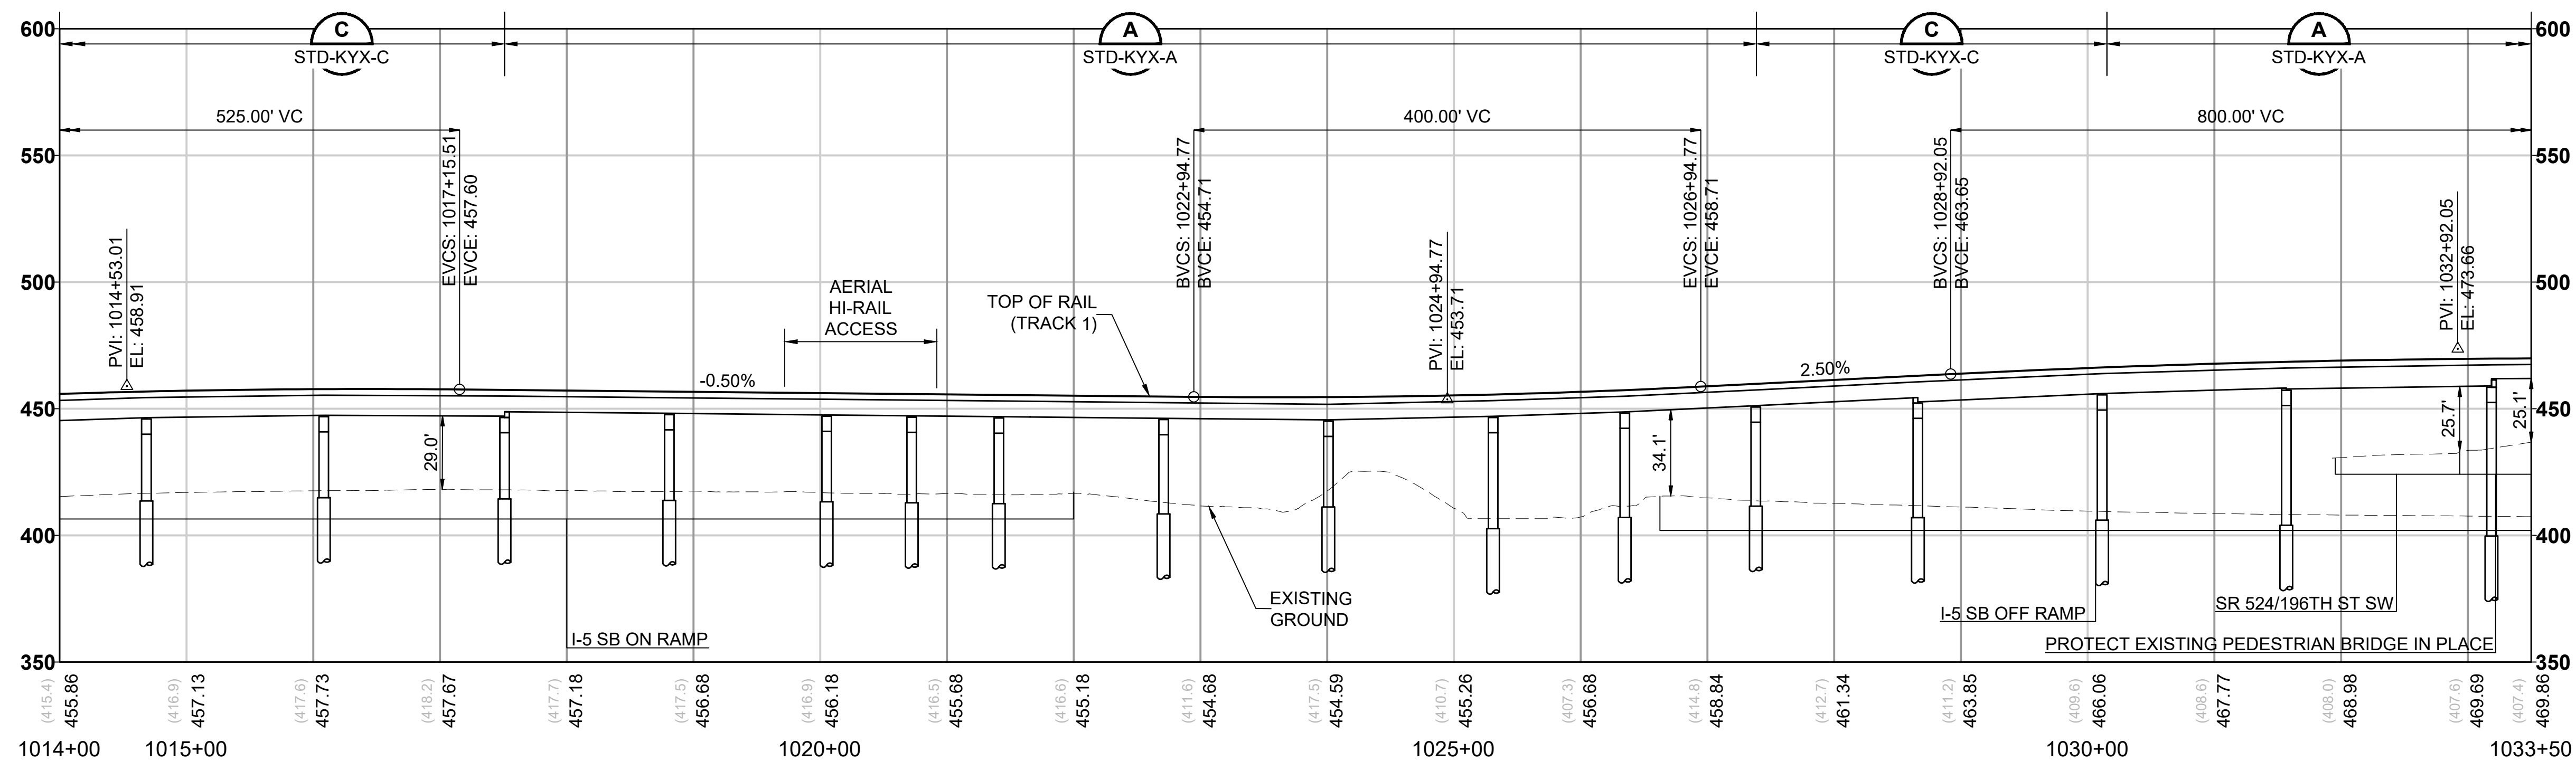


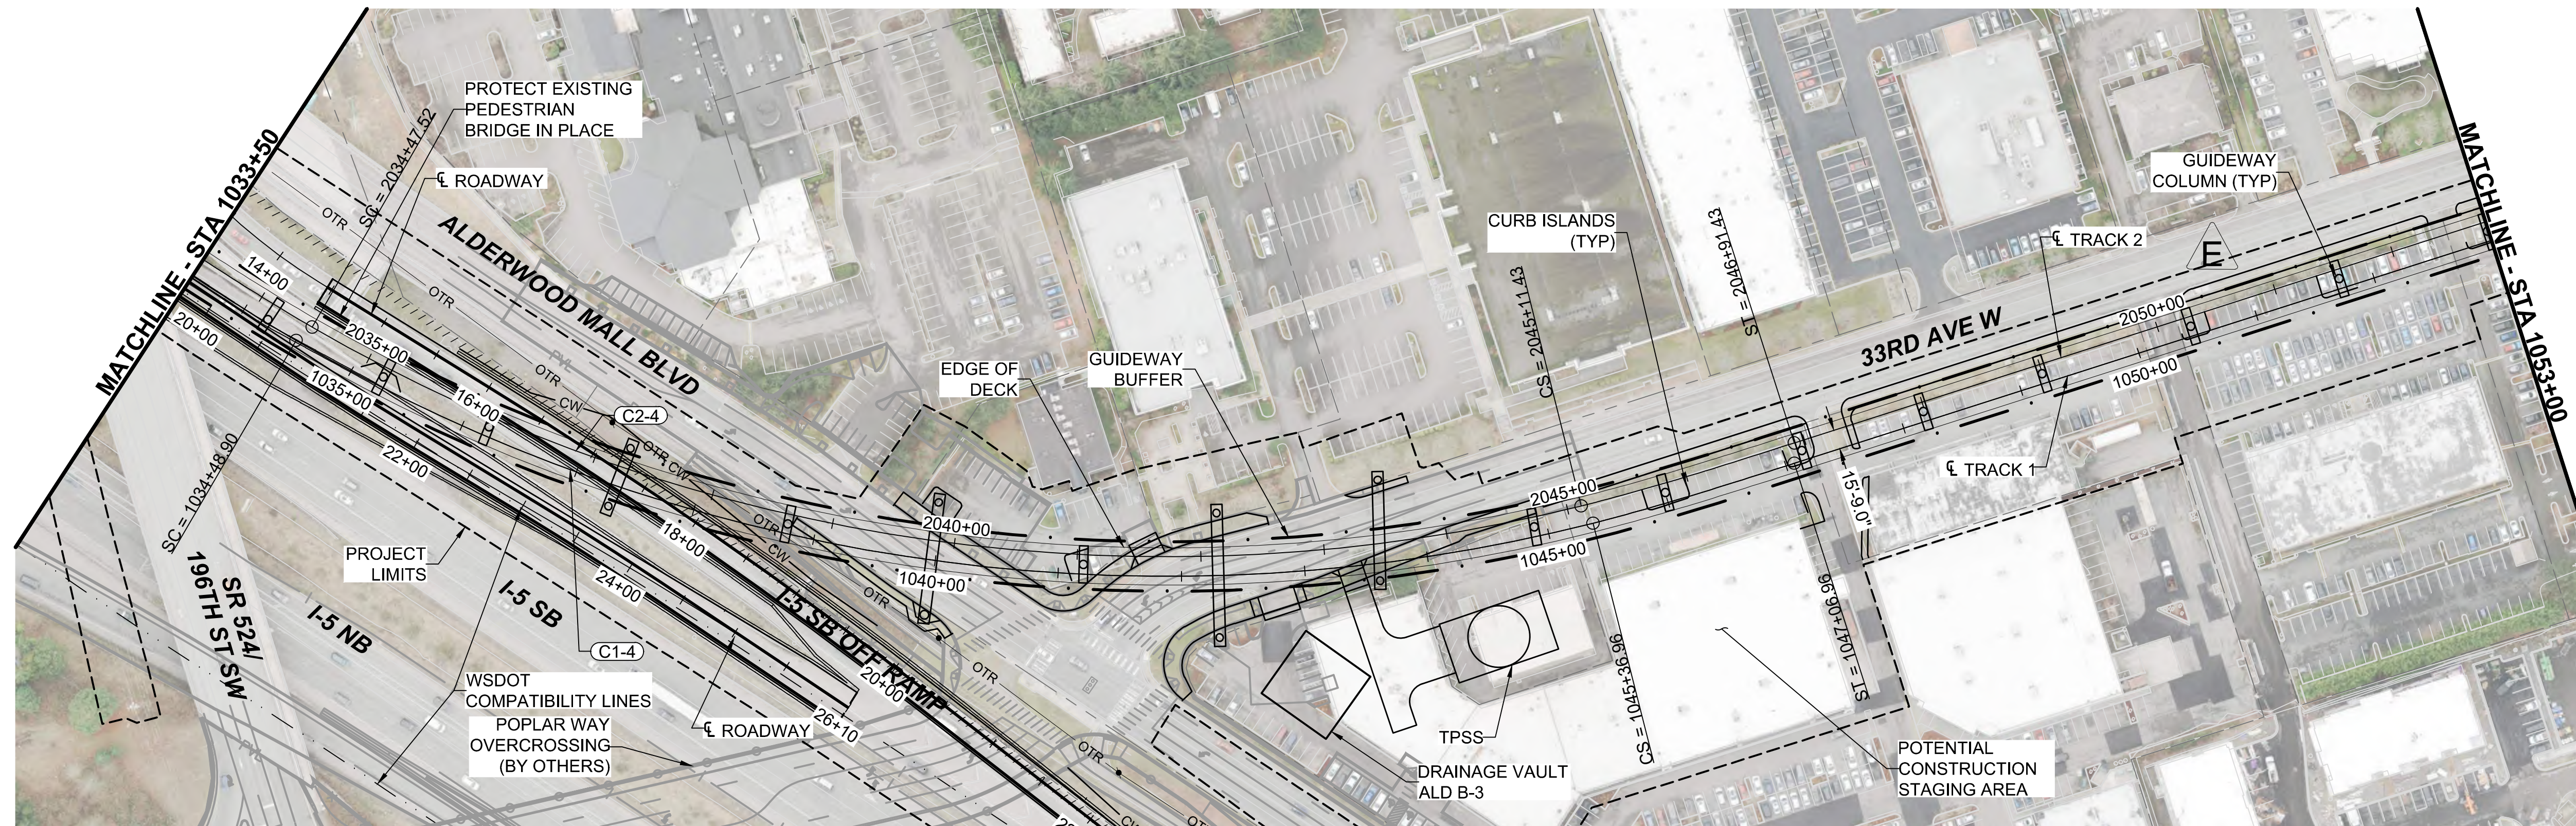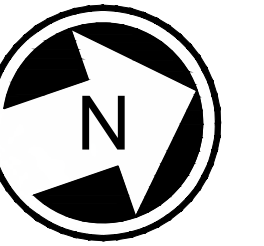

- NOTES:
1. SEE STD SHEETS FOR NOTES, LEGEND, AND ABBREVIATIONS.
 2. ELECTRIC OVERHEAD TRANSMISSION LINE RELOCATIONS DUE TO PROPOSED CONSTRUCTION CONFLICTS ARE SHOWN FOR CONTEXT.
 3. SEE SHEET L05-CRV303 AND L05-CRV304 FOR ROADWAY PLANS AND PROFILES.
 4. FOR ROADWAY TYPICAL SECTION SEE SHEET STD-CRY103.

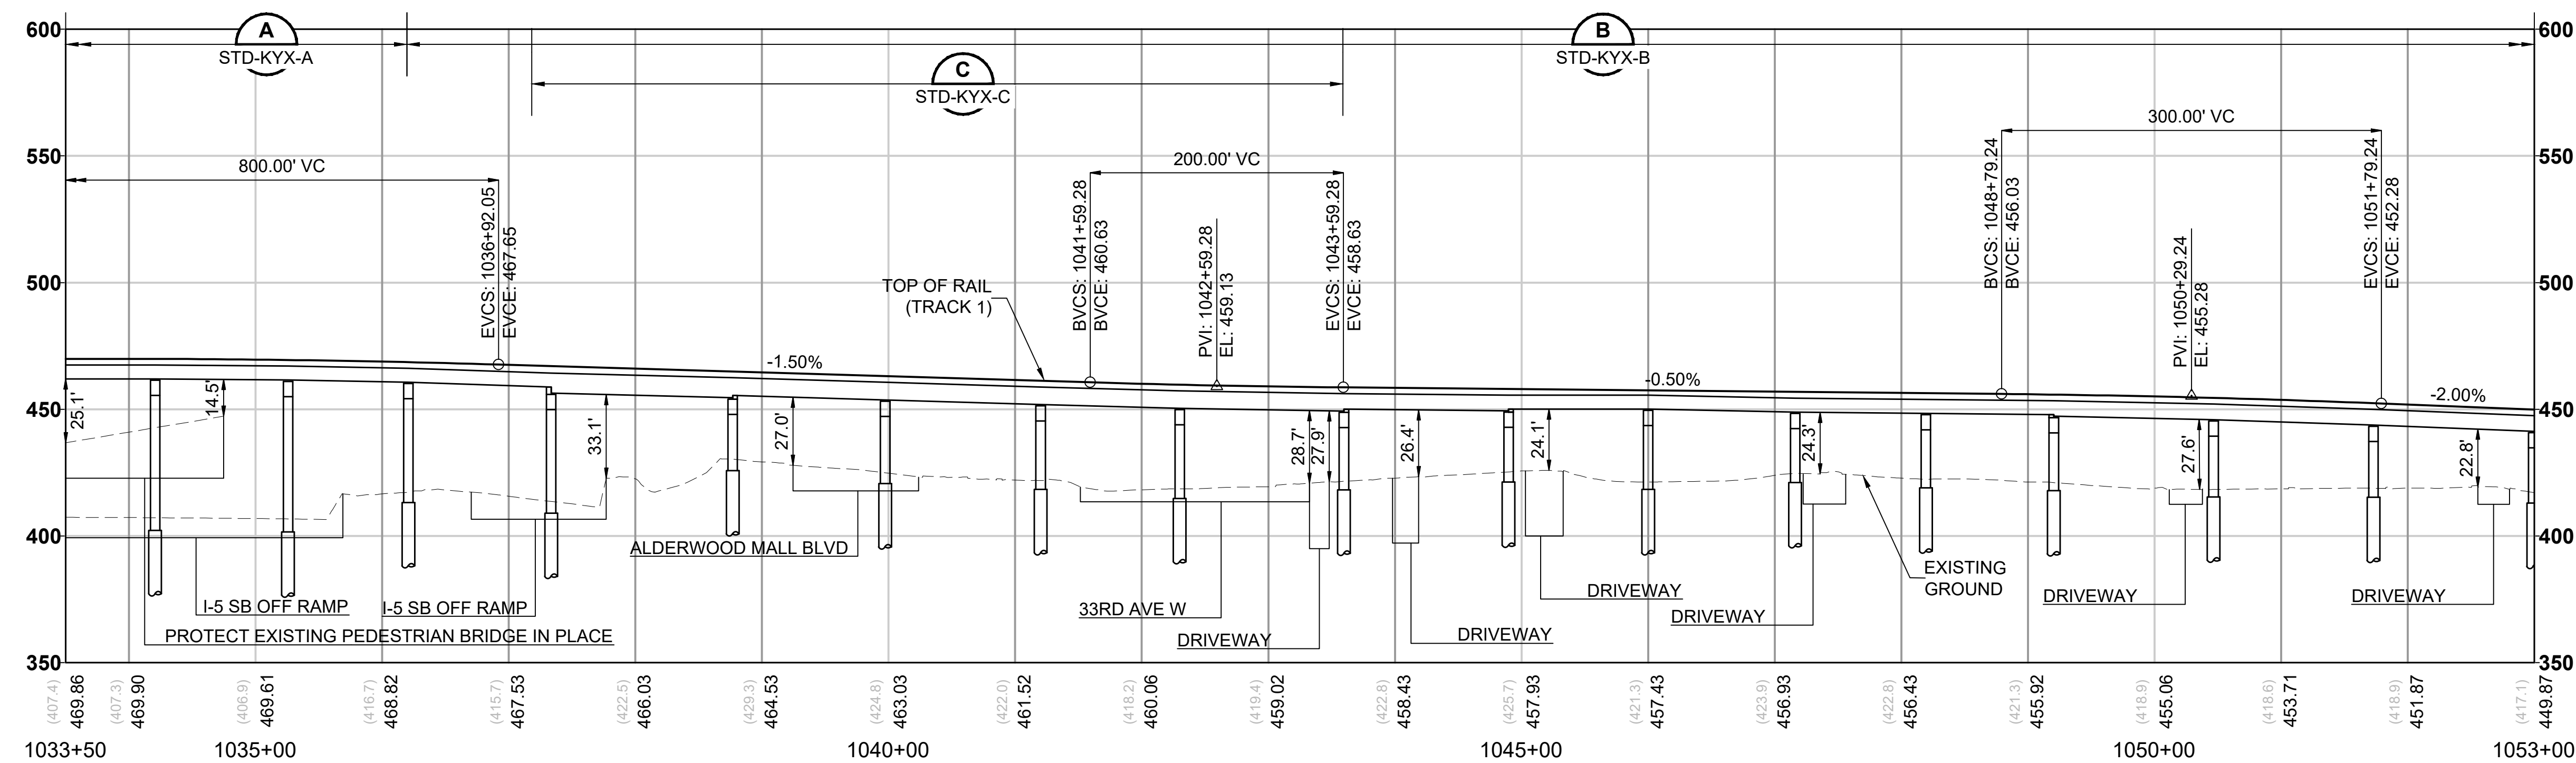

CURVE TABLE							
CURVE	RADIUS (FT)	Lc (FT)	L s1 (FT)	L s2 (FT)	Ea (IN)	Eu (IN)	V (MPH)
C1-4	1400.0	1088.1	170.0	170.0	4.00	3.07	50
C2-4	1384.3	1063.9	180.0	180.0	4.00	3.15	50

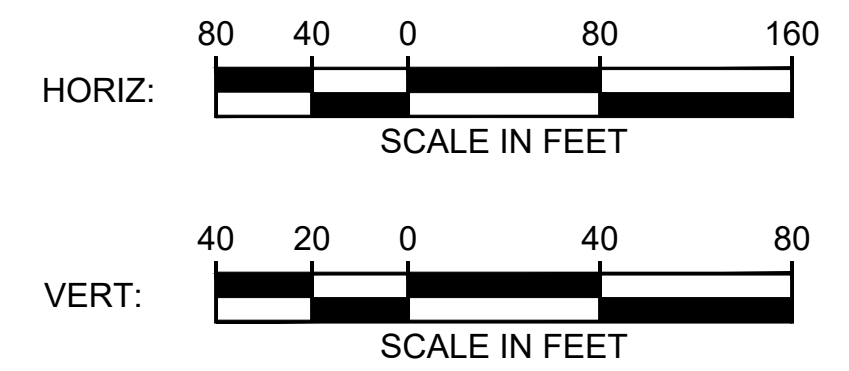

12/24/24 | 9:36 AM | ALEKS.KRUGER
C:\P\WKH1\0288462\L05-GSP301.DWG.DWG

12/24/24 | 9:37 AM | ALEKSJ.KRUGER
C:\P\WKH1\0288462\L05-GSP301.DWG.DWG




Kimley»Horn


EVERETT LINK EXTENSION AND OMF NORTH

DRAFT EIS - CONCEPTUAL DESIGN
L05 SEGMENT
EVERETT LINK EXTENSION & OMF NORTH
ALD-1B
GENERAL SITE PLANS



L05-GSP304
SHEET 101 OF 387
02/14/2025

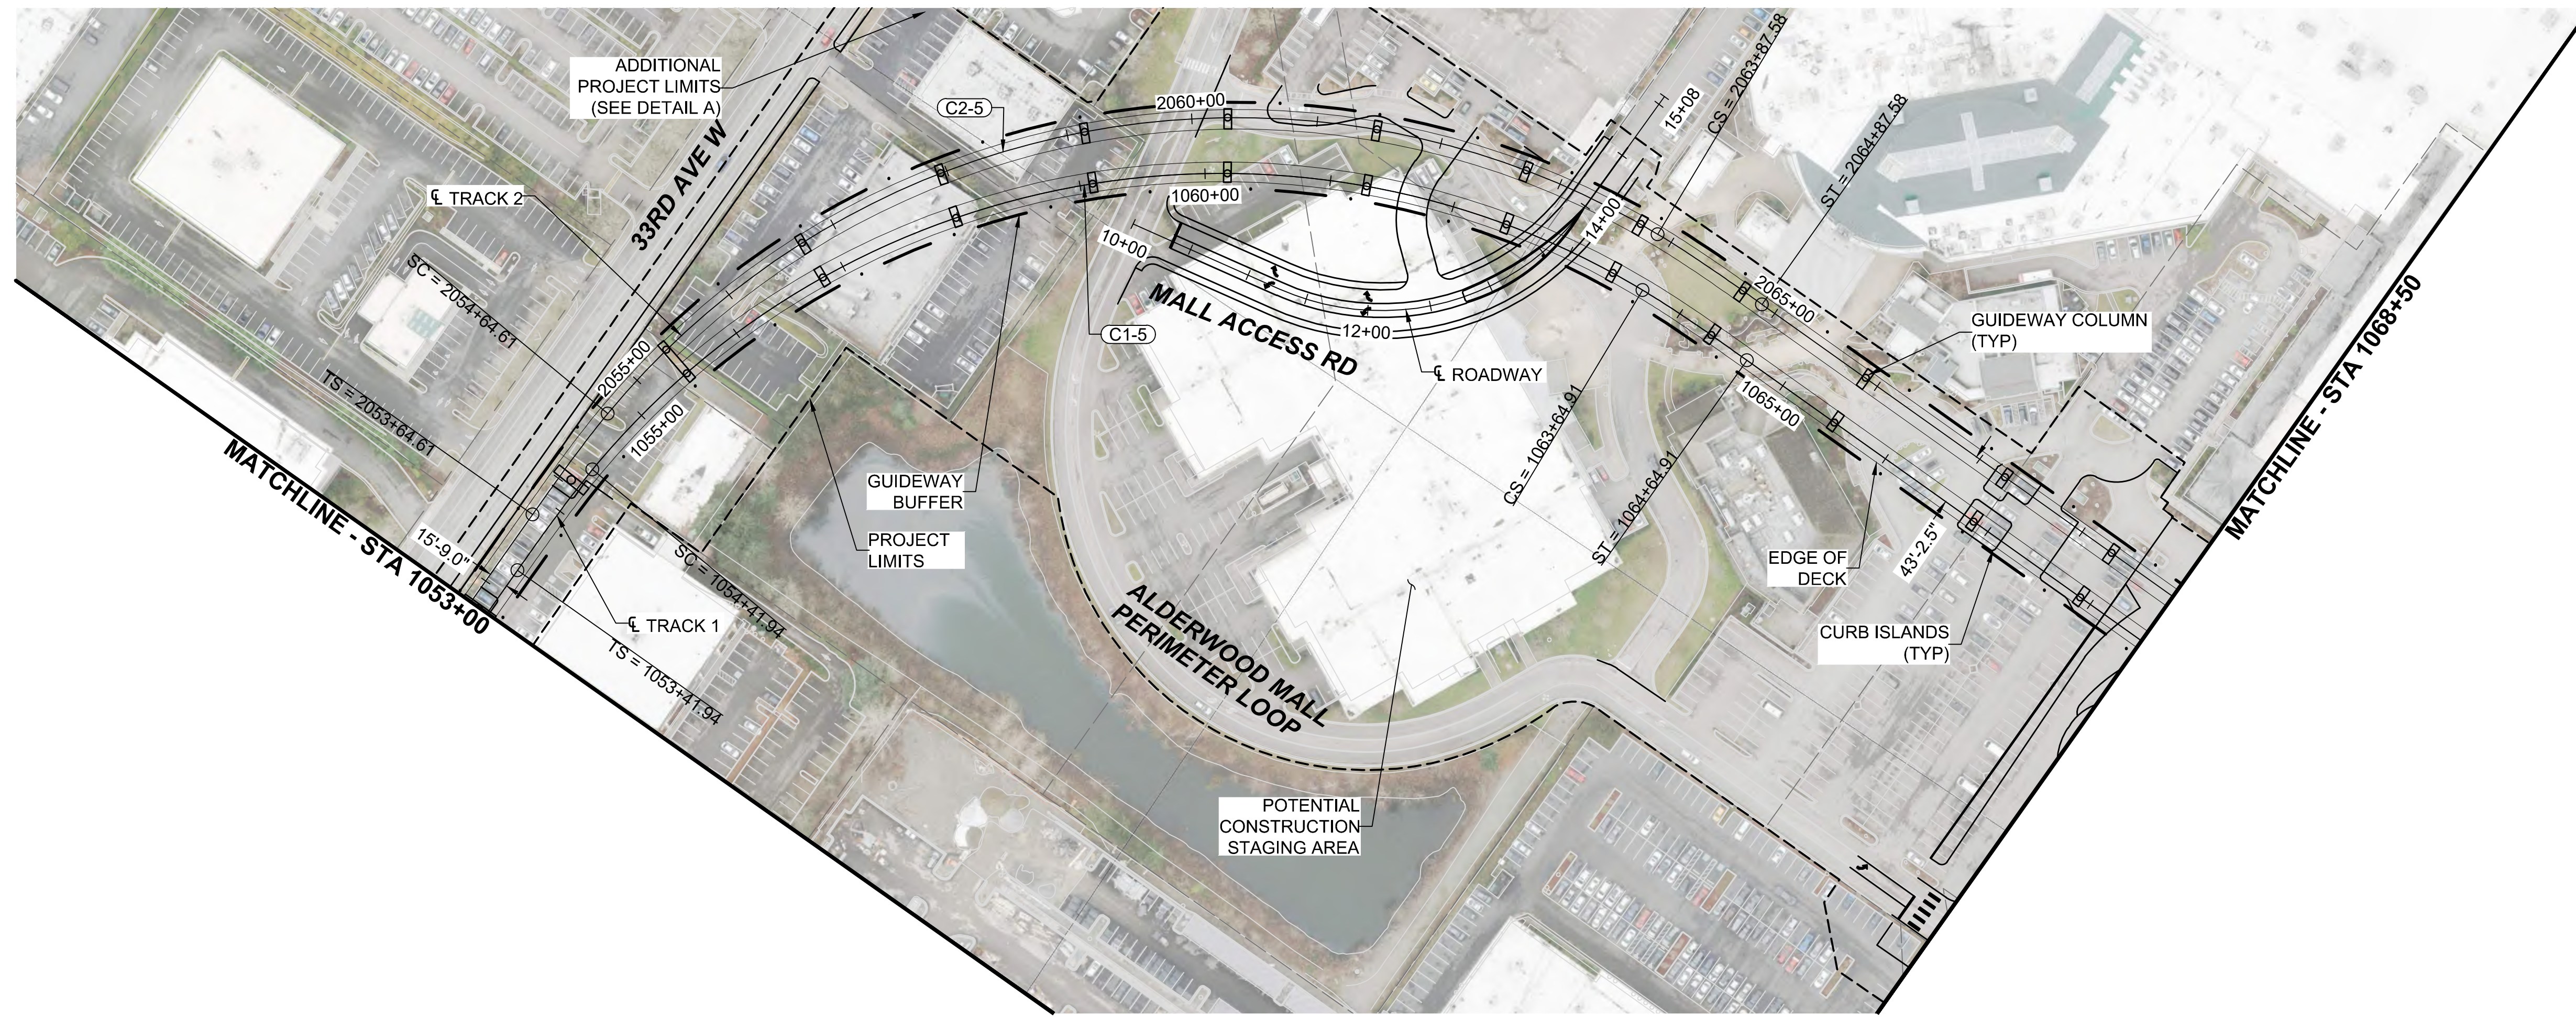



- NOTES:**
1. SEE STD SHEETS FOR NOTES, LEGEND, AND ABBREVIATIONS.
 2. ELECTRIC OVERHEAD TRANSMISSION LINE RELOCATIONS DUE TO PROPOSED CONSTRUCTION CONFLICTS ARE SHOWN FOR CONTEXT.
 3. SEE SHEET L05-CRV305 FOR ROADWAY PLAN AND PROFILE.
 4. FOR ROADWAY TYPICAL SECTION SEE SHEET STD-CRY105.

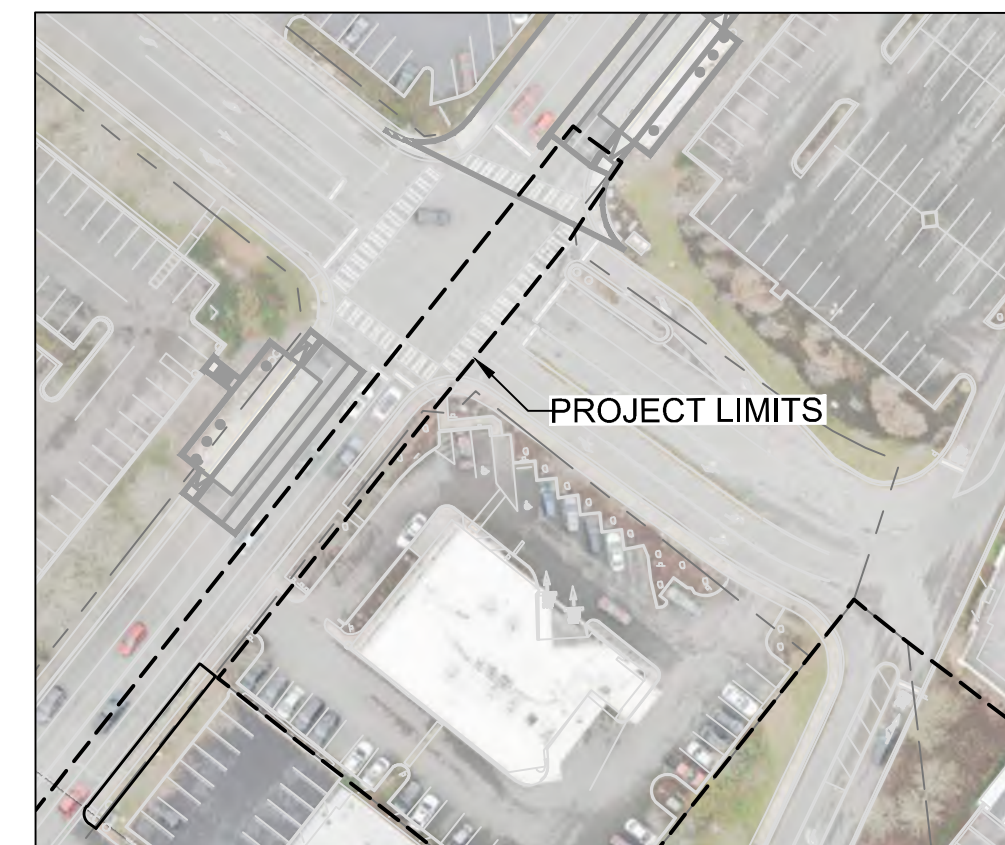

DETAIL A - ADDITIONAL PROJECT LIMITS

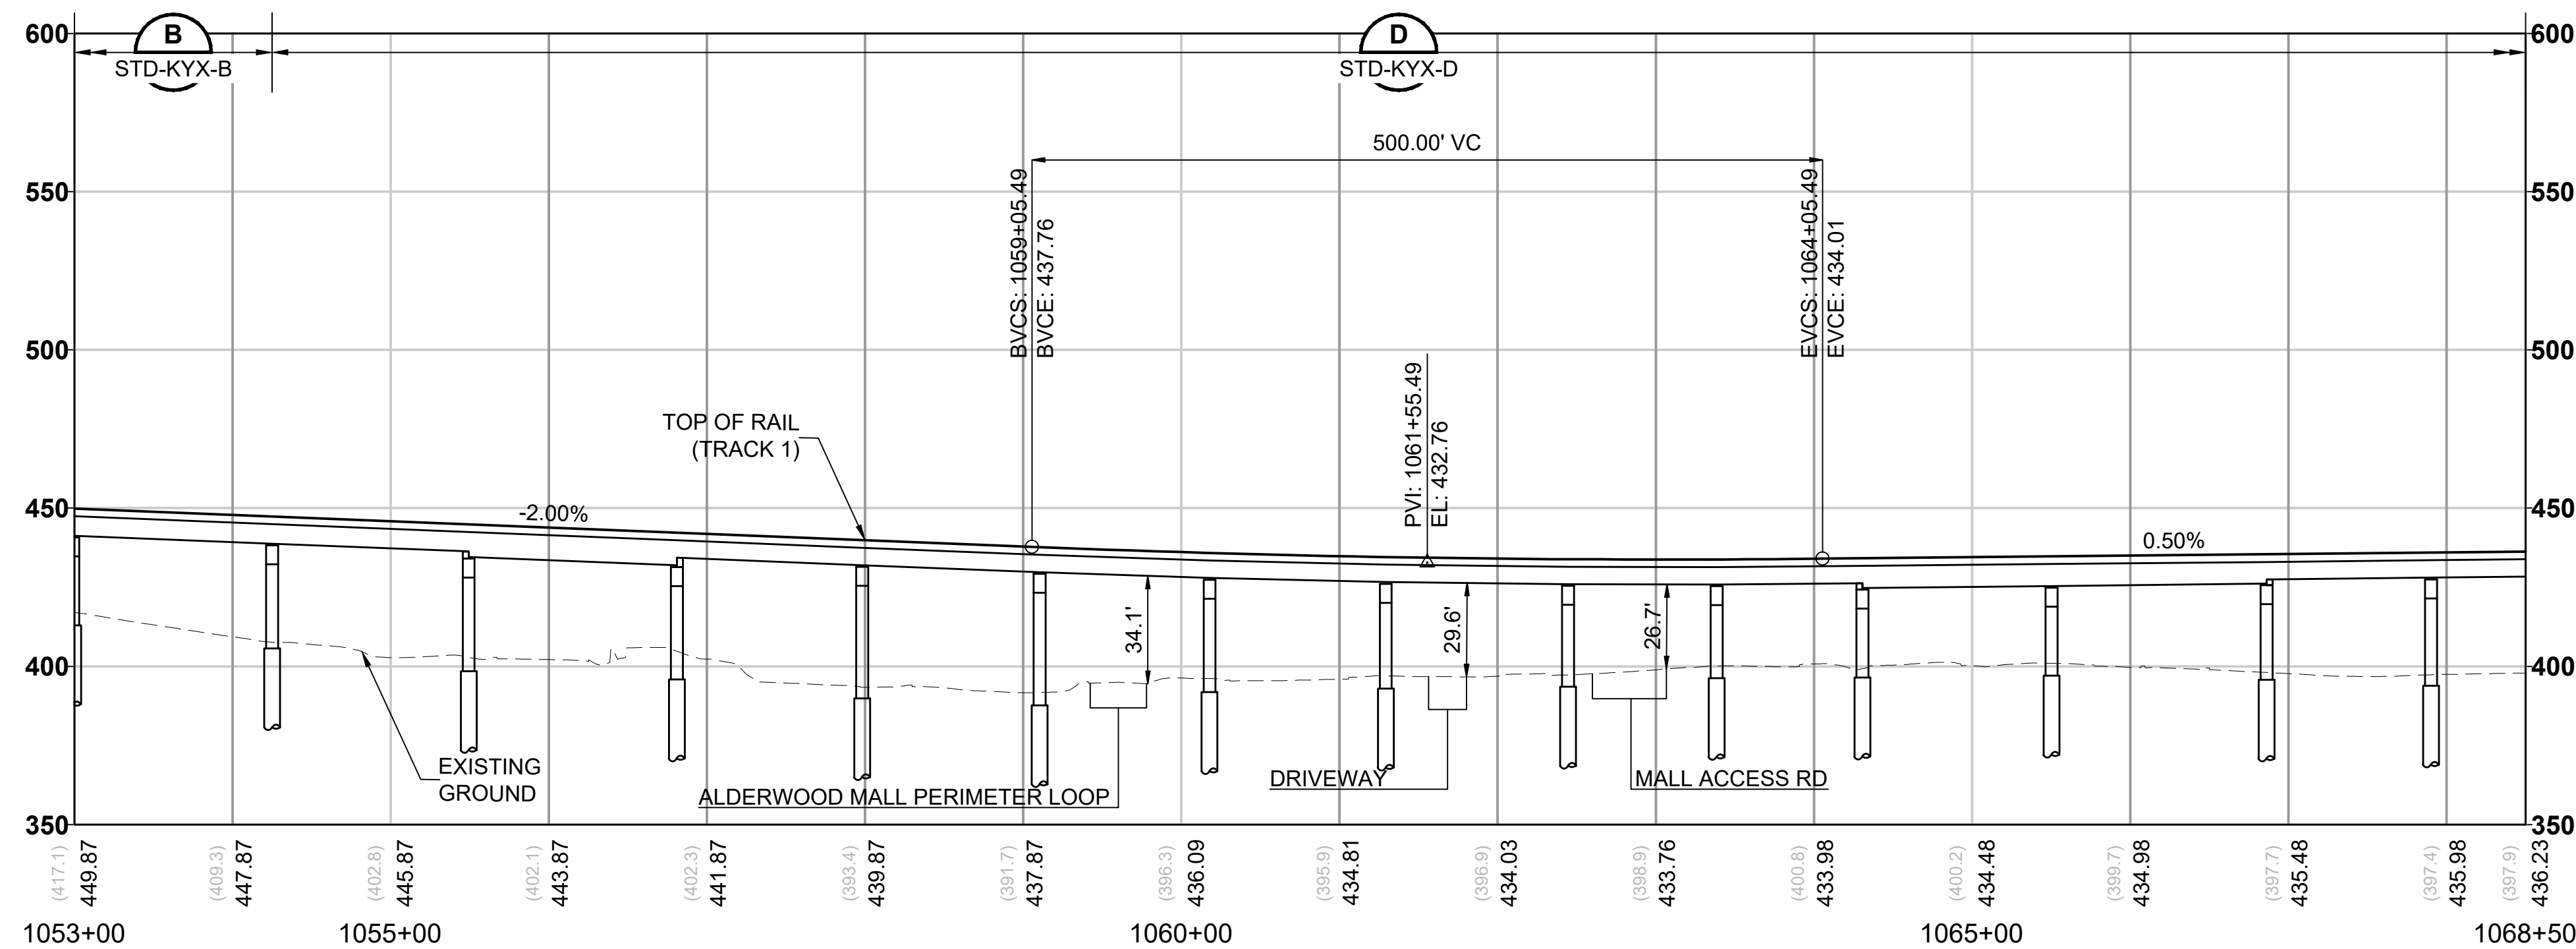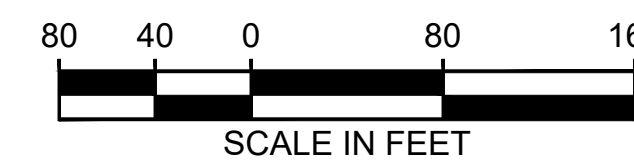

CURVE TABLE							
CURVE	RADIUS (FT)	Lc (FT)	L s1 (FT)	L s2 (FT)	Ea (IN)	Eu (IN)	V (MPH)
C1-5	650.0	923.0	100.0	100.0	3.00	2.48	30
C2-5	650.0	923.0	100.0	100.0	3.00	2.48	30

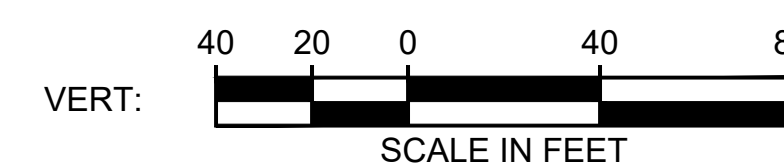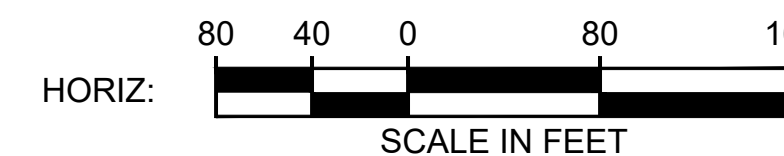

12/24/24 | 9:38 AM | ALEKSI.KRUGER
C:\P\WKH1\0288462\LO5-GSP301.DWG.DWG




Kimley»Horn


EVERETT LINK EXTENSION AND OMF NORTH

DRAFT EIS - CONCEPTUAL DESIGN
LO5 SEGMENT
EVERETT LINK EXTENSION & OMF NORTH
ALD-1B
GENERAL SITE PLANS


L05-GSP305
SHEET 102 OF 387
02/14/2025

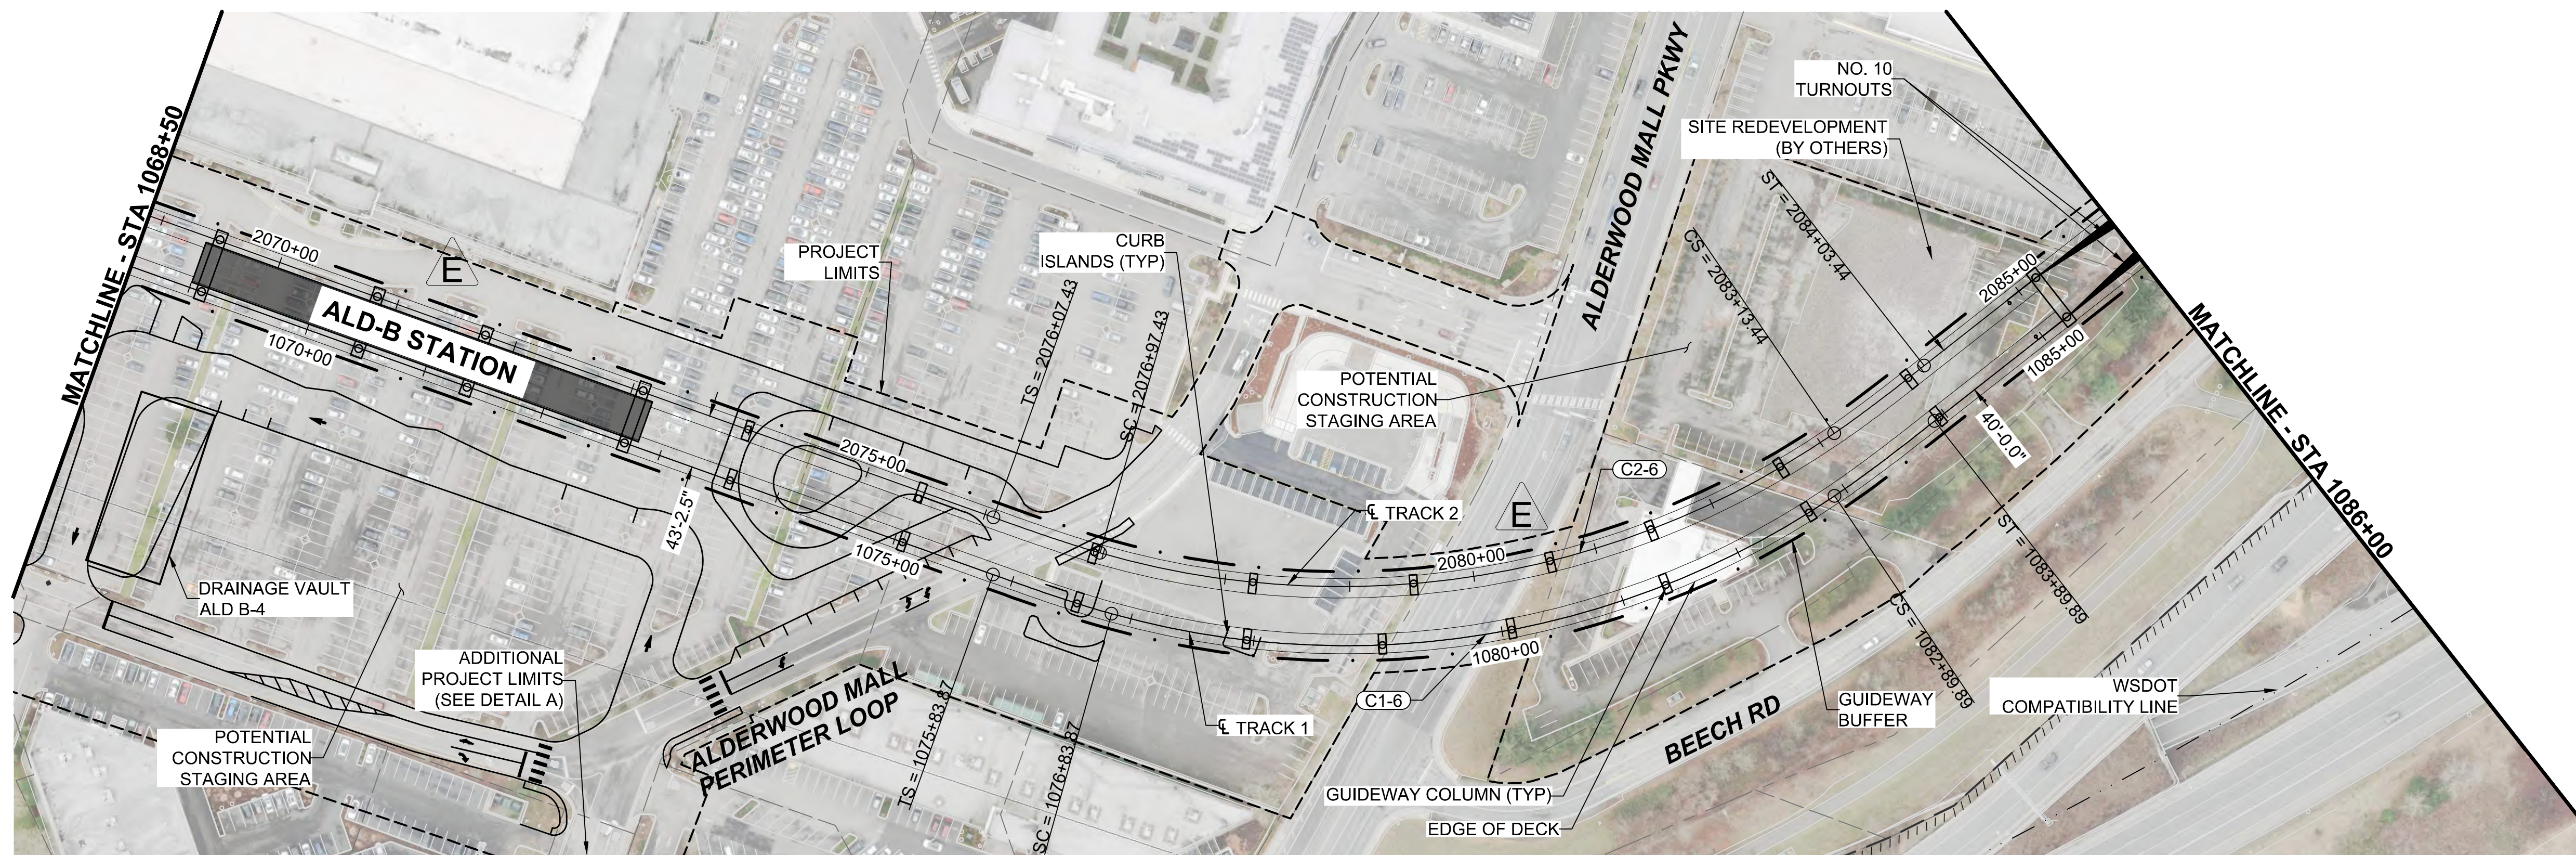


- NOTES:
1. SEE STD SHEETS FOR NOTES, LEGEND, AND ABBREVIATIONS.
 2. ELECTRIC OVERHEAD TRANSMISSION LINE RELOCATIONS DUE TO PROPOSED CONSTRUCTION CONFLICTS ARE SHOWN FOR CONTEXT.
 3. FOR ROADWAY TYPICAL SECTIONS SEE SHEET STD-CRY105.

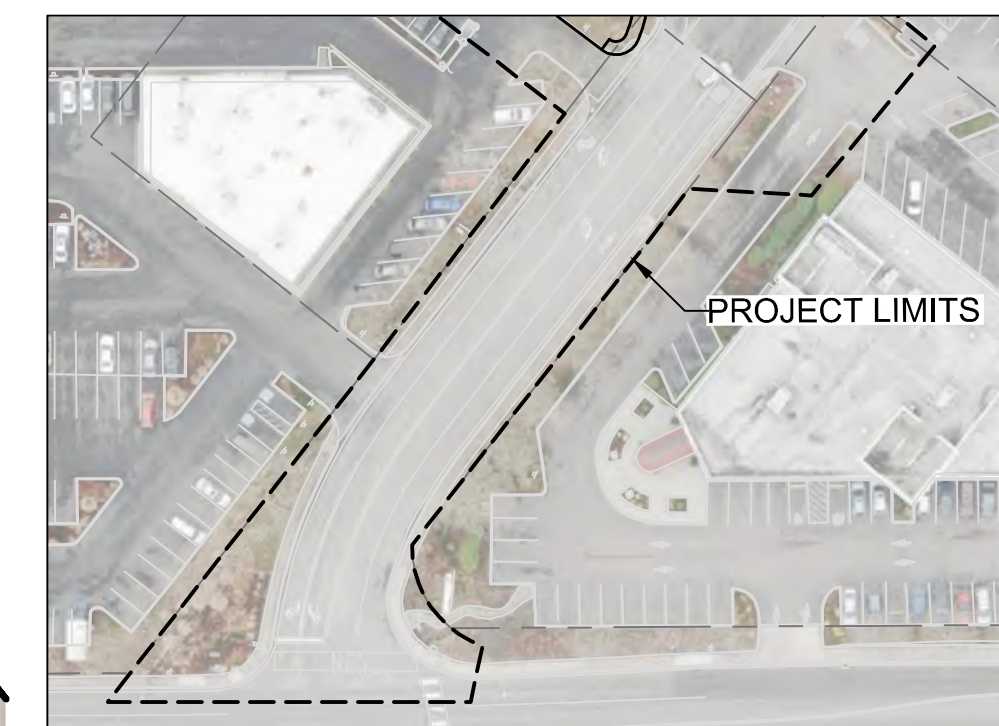


DETAIL A - ADDITIONAL PROJECT LIMITS

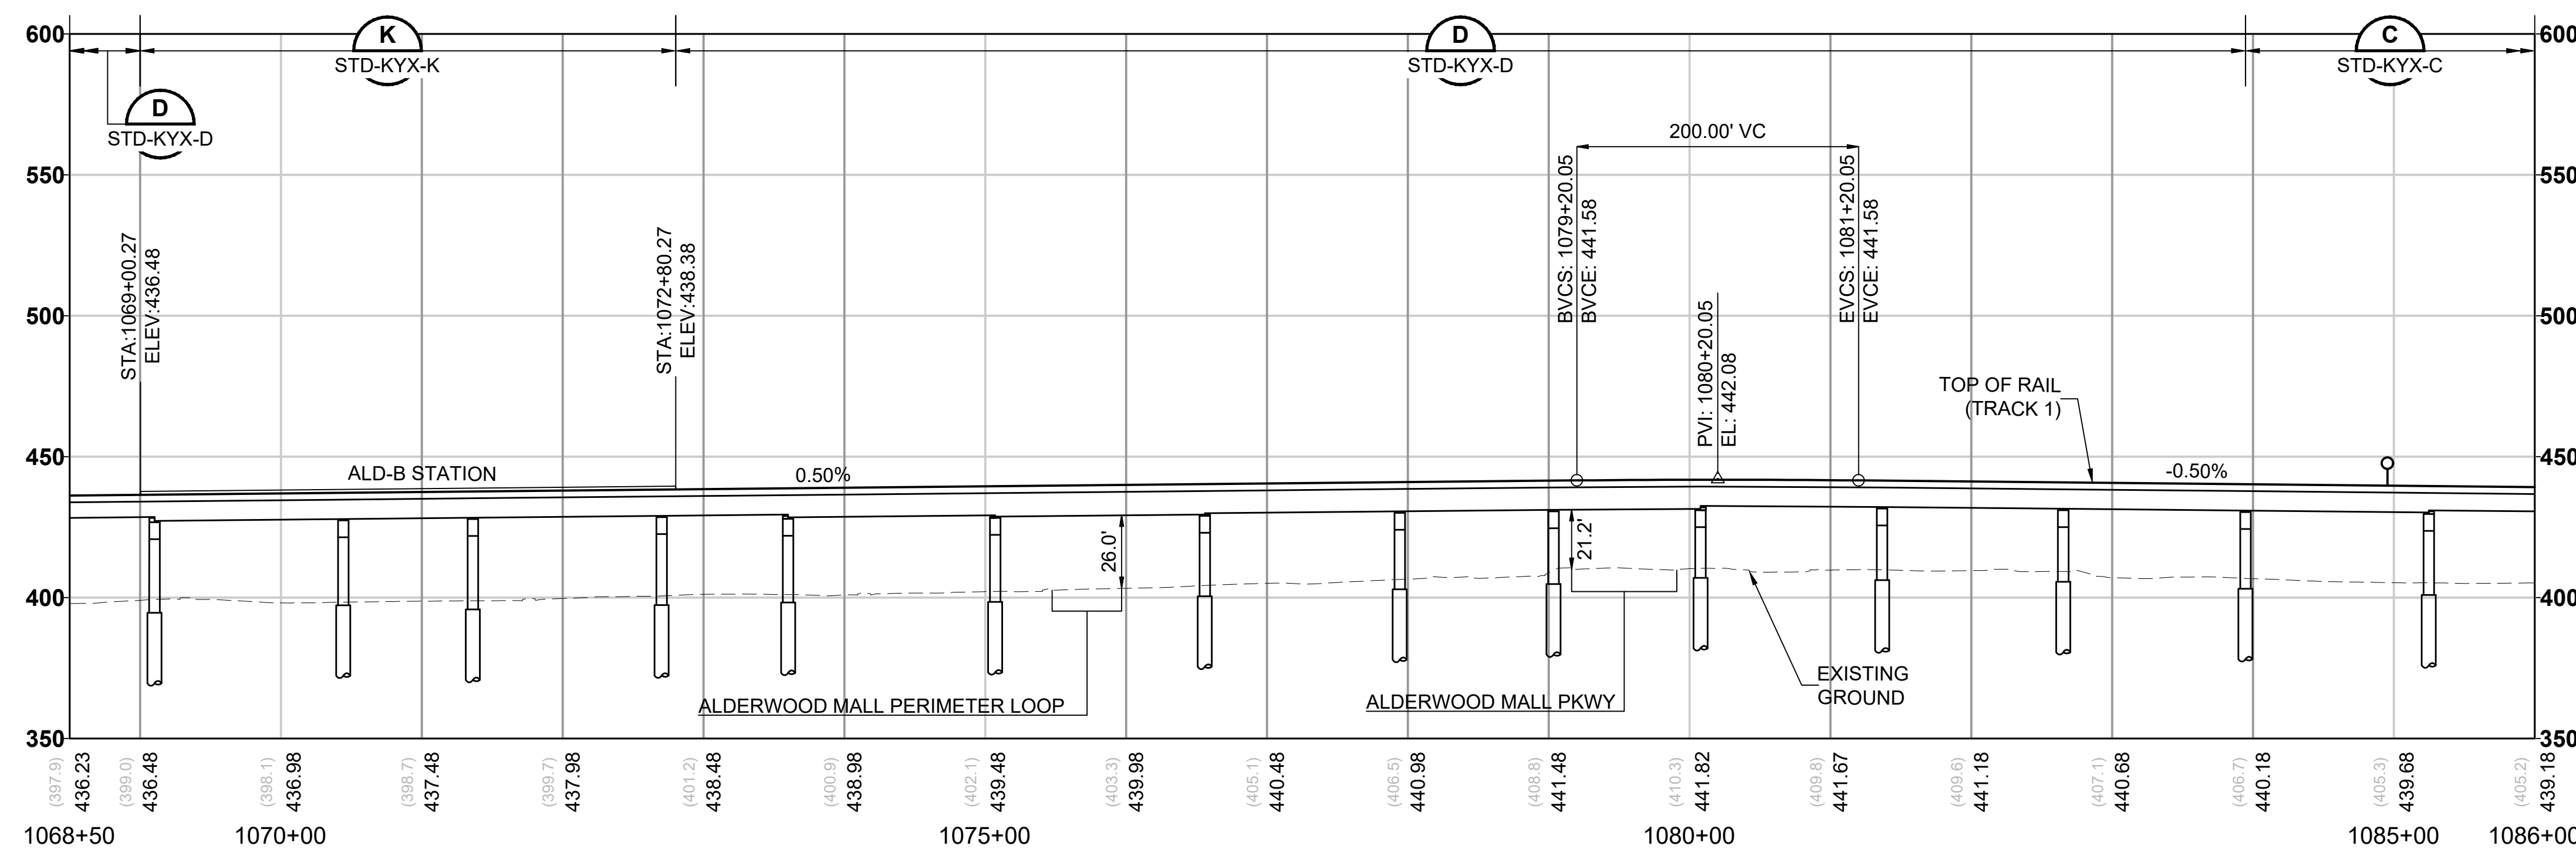


CURVE TABLE							
CURVE	RADIUS (FT)	Lc (FT)	Ls1 (FT)	Ls2 (FT)	Ea (IN)	Eu (IN)	V (MPH)
C1-6	700.0	606.0	100.0	100.0	2.75	2.34	30
C2-6	700.0	616.0	90.0	90.0	2.75	2.34	30

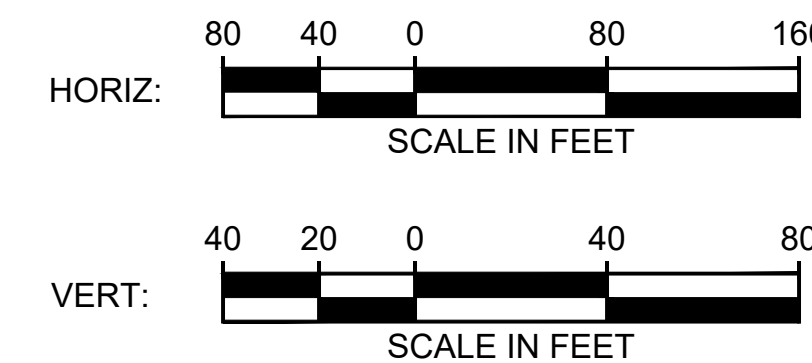



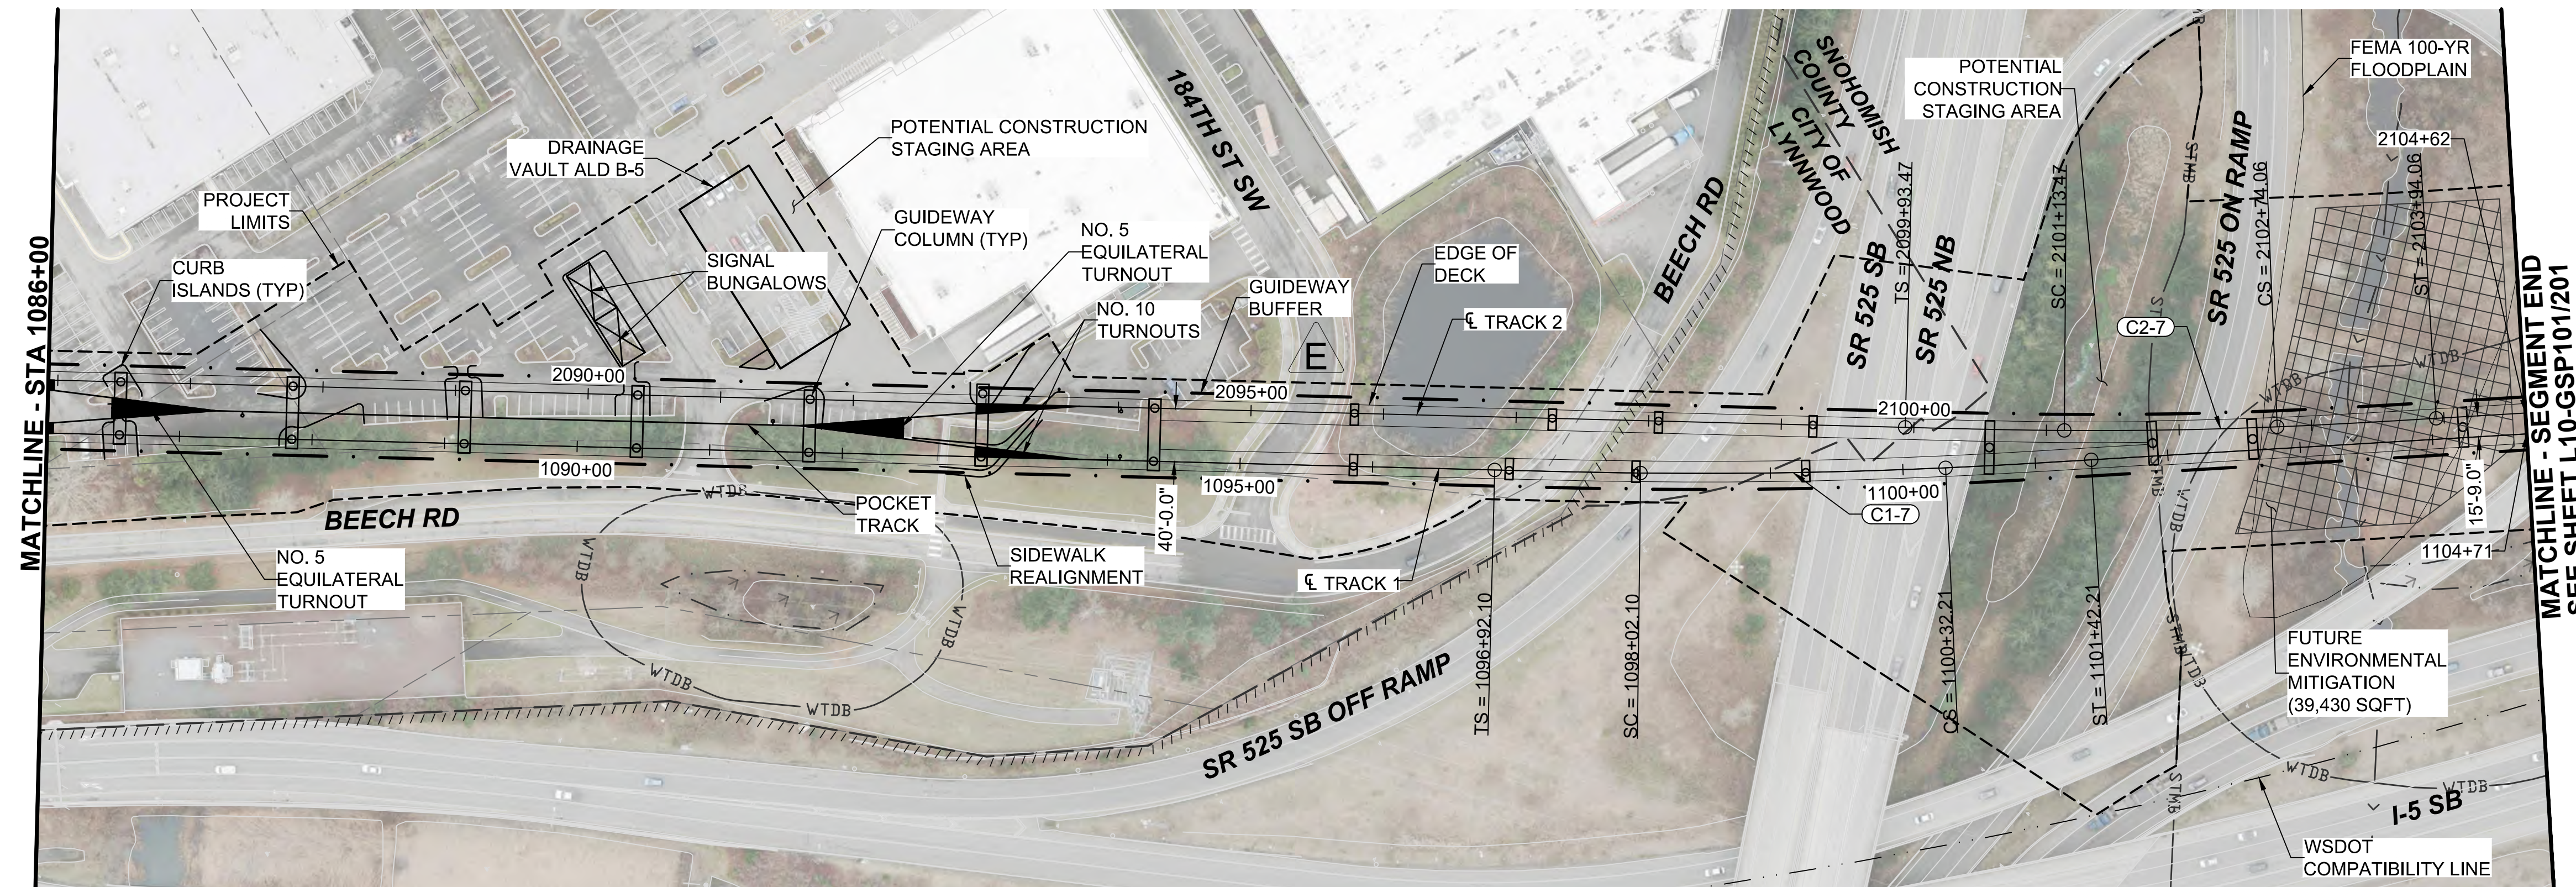


- NOTES:**
1. SEE STD SHEETS FOR NOTES, LEGEND, AND ABBREVIATIONS.
 2. ELECTRIC OVERHEAD TRANSMISSION LINE RELOCATIONS DUE TO PROPOSED CONSTRUCTION CONFLICTS ARE SHOWN FOR CONTEXT.

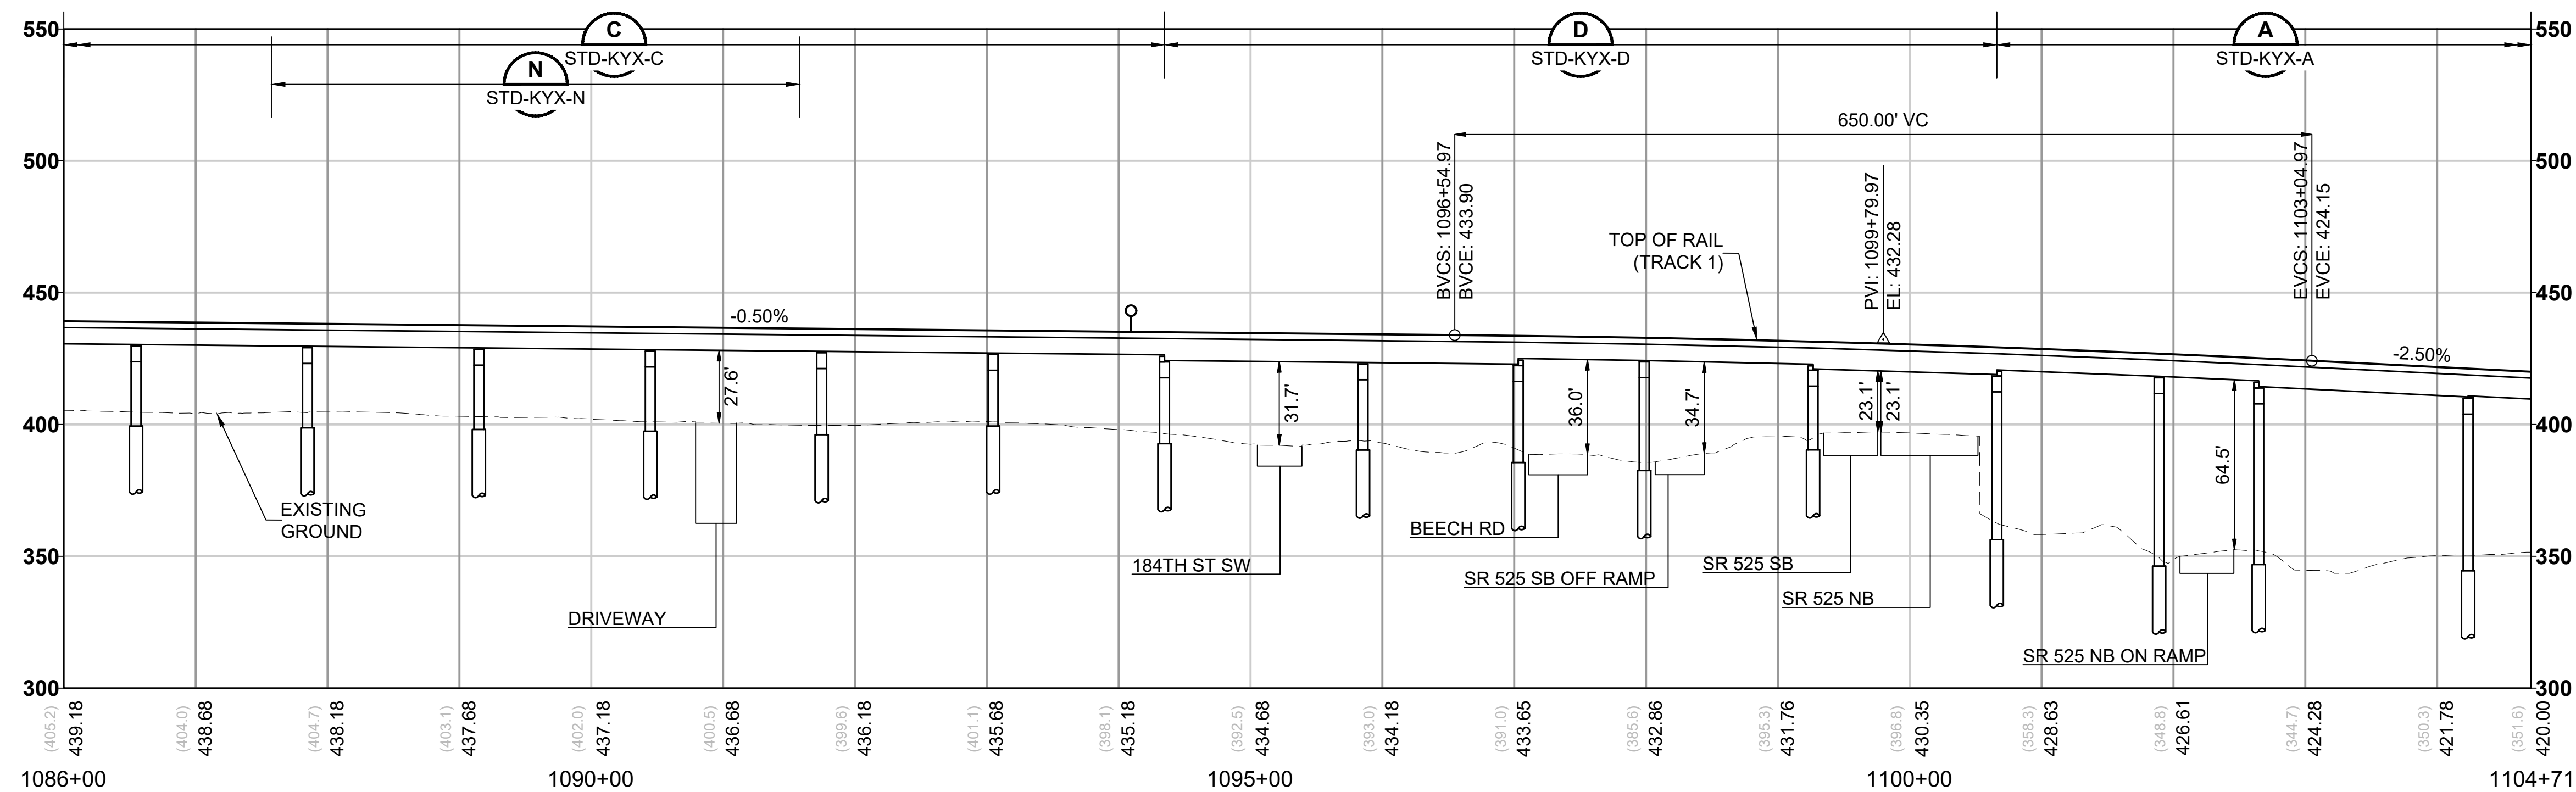


CURVE TABLE							
CURVE	RADIUS (FT)	Lc (FT)	Ls1 (FT)	Ls2 (FT)	Ea (IN)	Eu (IN)	V (MPH)
C1-7	4000.0	230.1	110.0	110.0	1.25	1.74	55
C2-7	3300.0	160.6	120.0	120.0	1.75	1.88	55

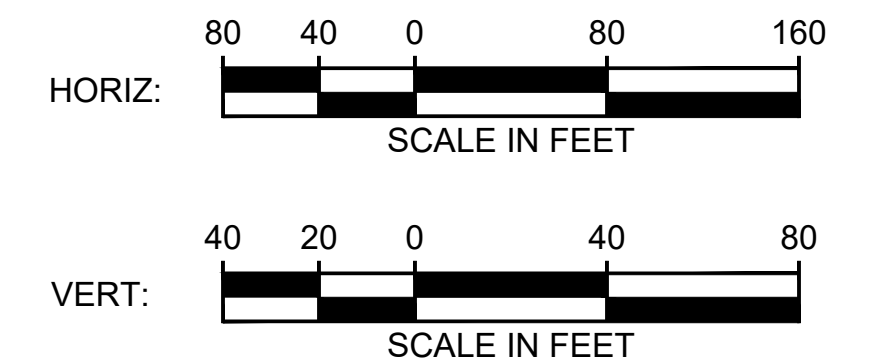

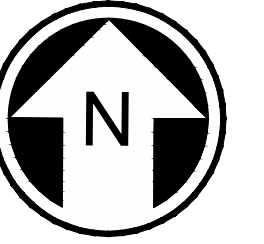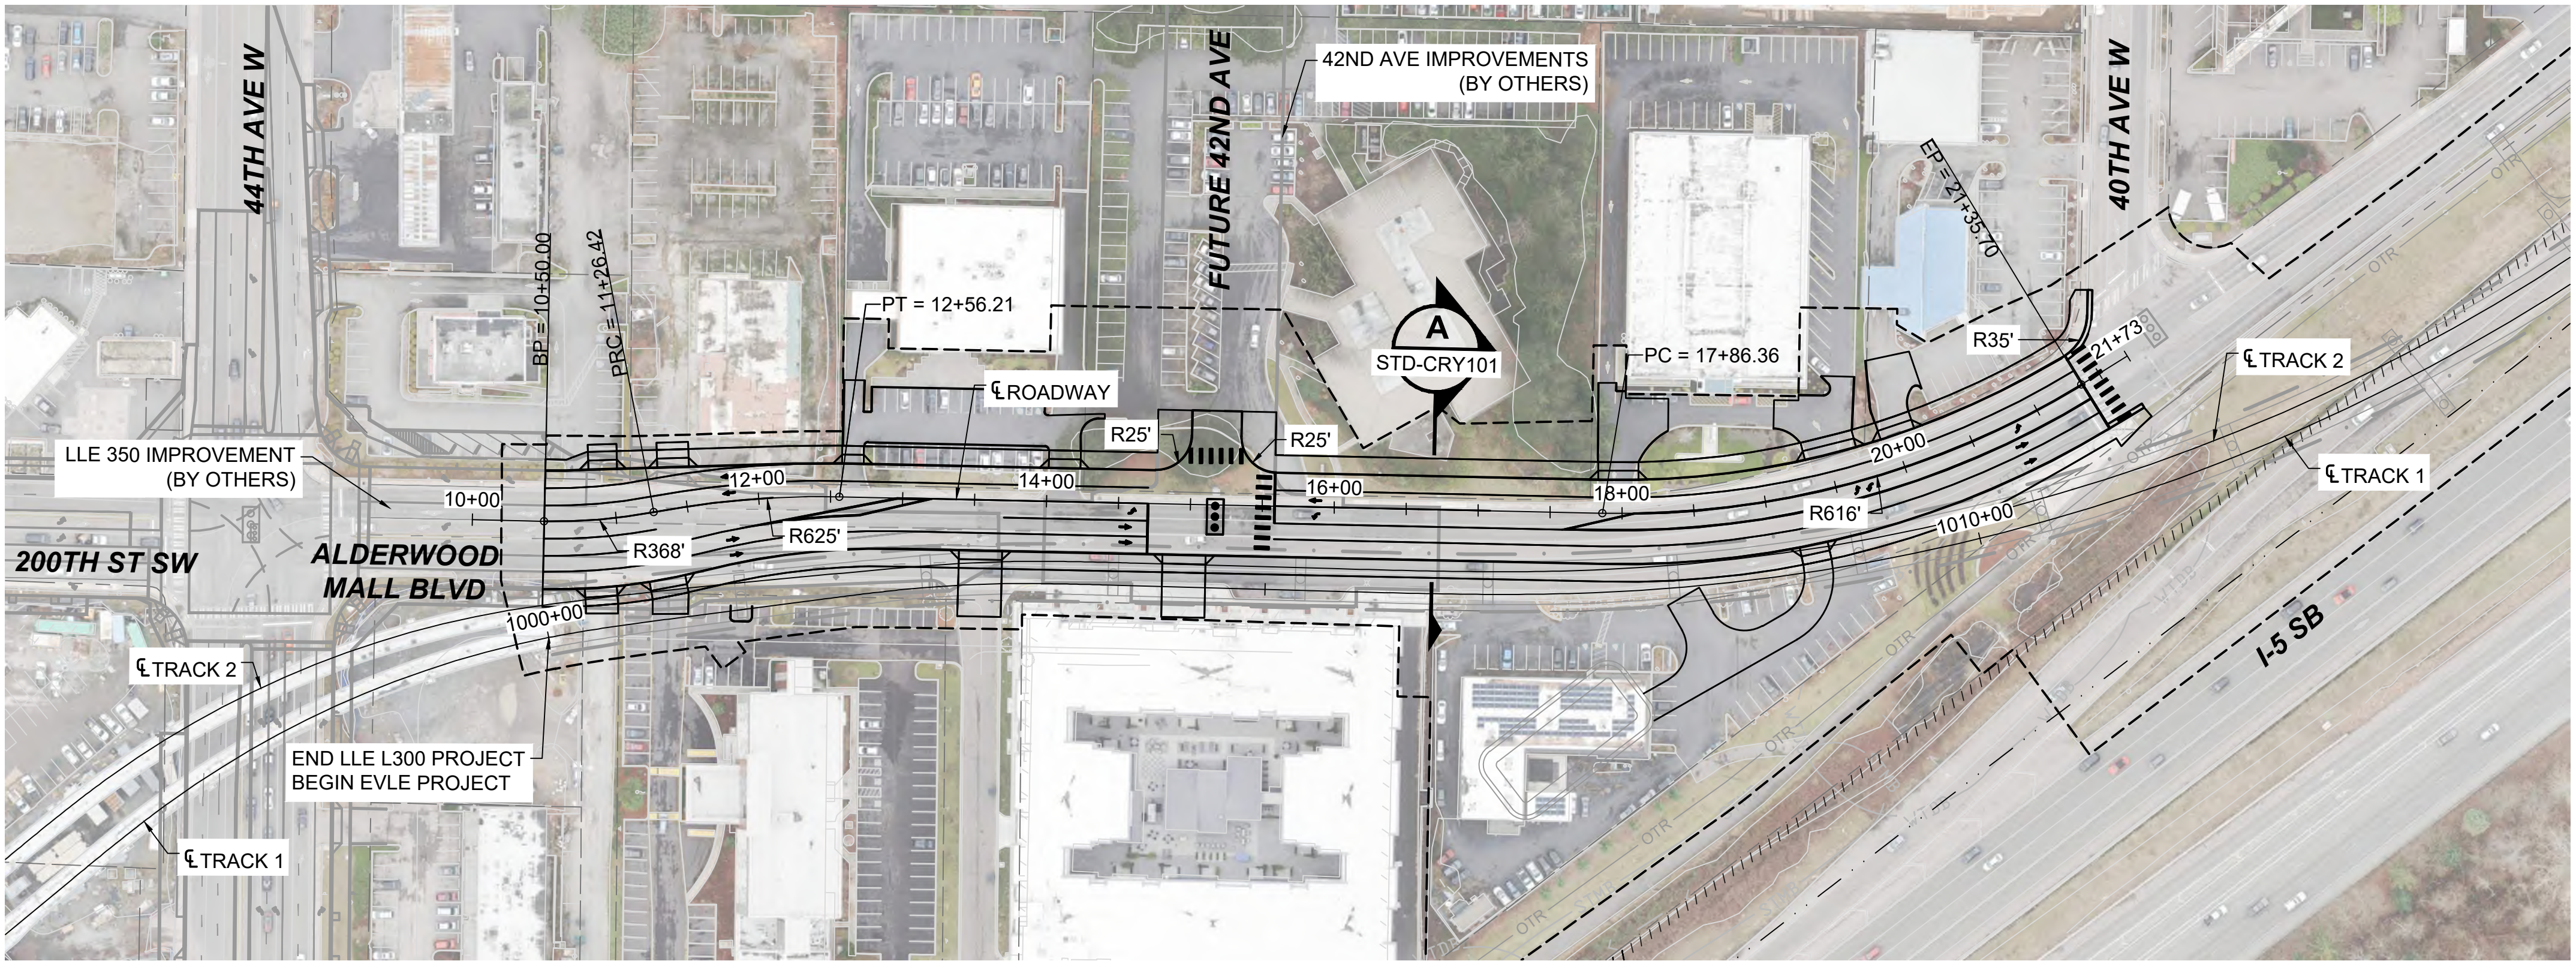

- NOTES:
1. SEE STD SHEETS FOR NOTES, LEGEND, AND ABBREVIATIONS.
 2. SEE SHEET L05-GSP301 FOR GENERAL SITE PLAN.
 3. ELECTRIC OVERHEAD TRANSMISSION LINE RELOCATIONS DUE TO PROPOSED CONSTRUCTION CONFLICTS ARE SHOWN FOR CONTEXT.

ALDERWOOD MALL BOULEVARD REALIGNMENT

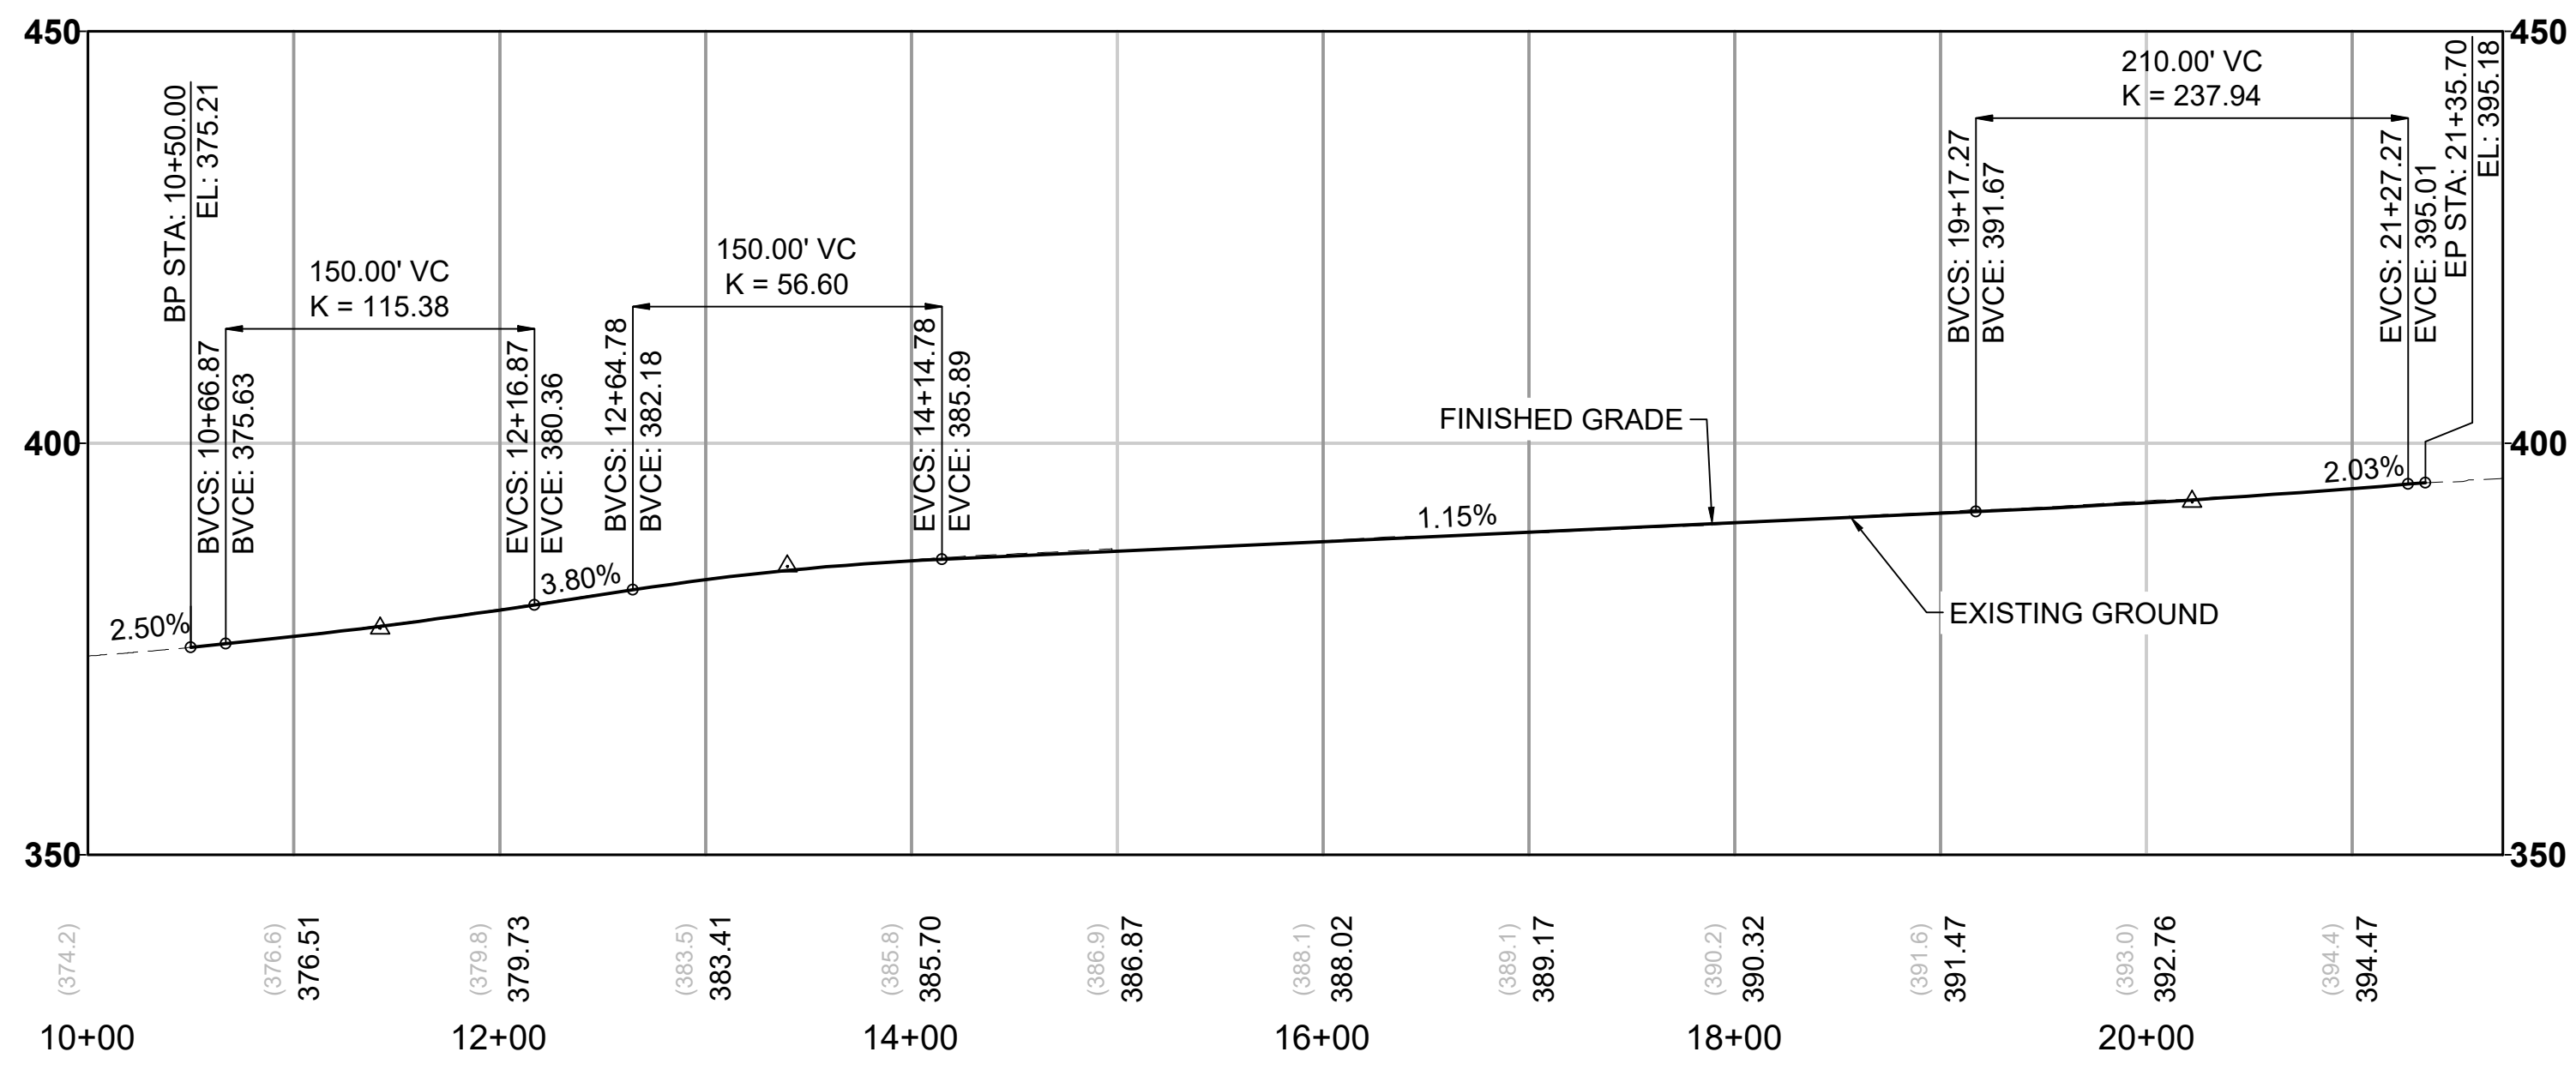

12/24/24 | 10:00 AM | ALEKSI KRUGER
C:\P\W\K\11\0288453\DR-L05-CRV-ALD-GEN-RDWY-001.DWG




Kimley»Horn



EVERETT LINK EXTENSION AND OMF NORTH

DRAFT EIS - CONCEPTUAL DESIGN
L05 SEGMENT
EVERETT LINK EXTENSION & OMF NORTH
ALD-1B
ROADWAY PLAN AND PROFILE PLANS

L05-CRV301
SHEET 104 OF 387
02/14/2025

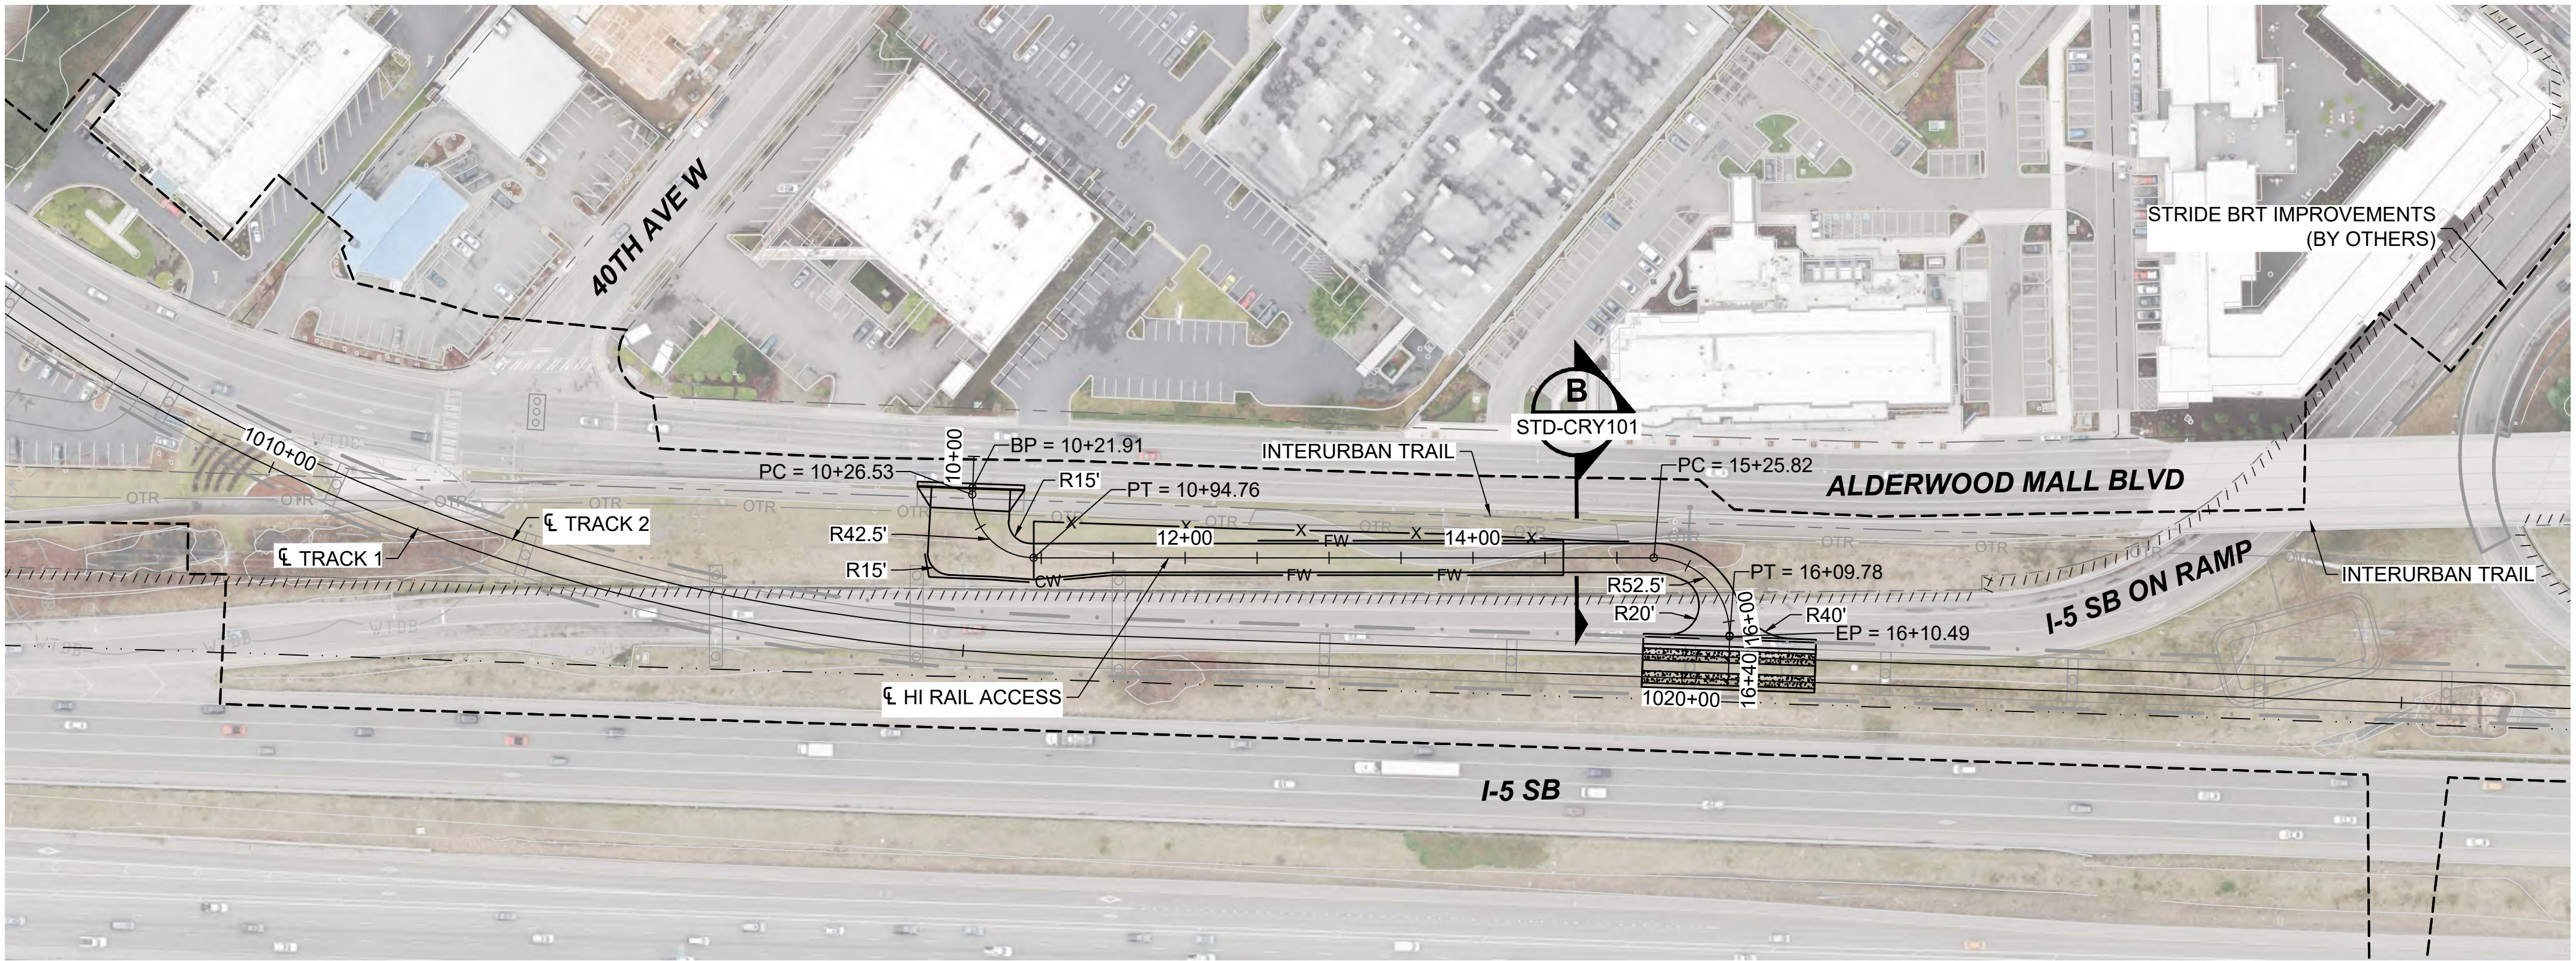

HI-RAIL ACCESS

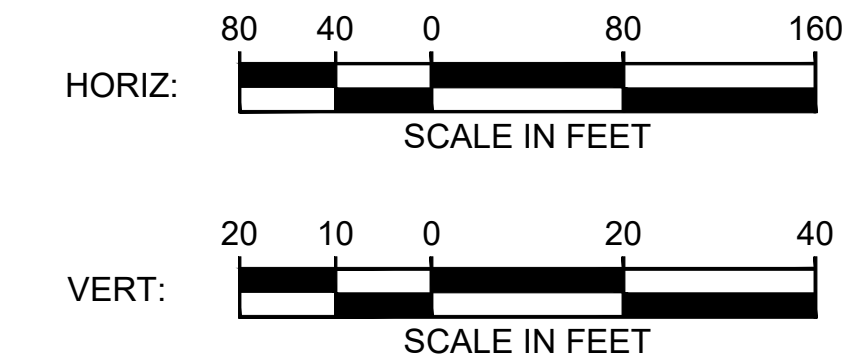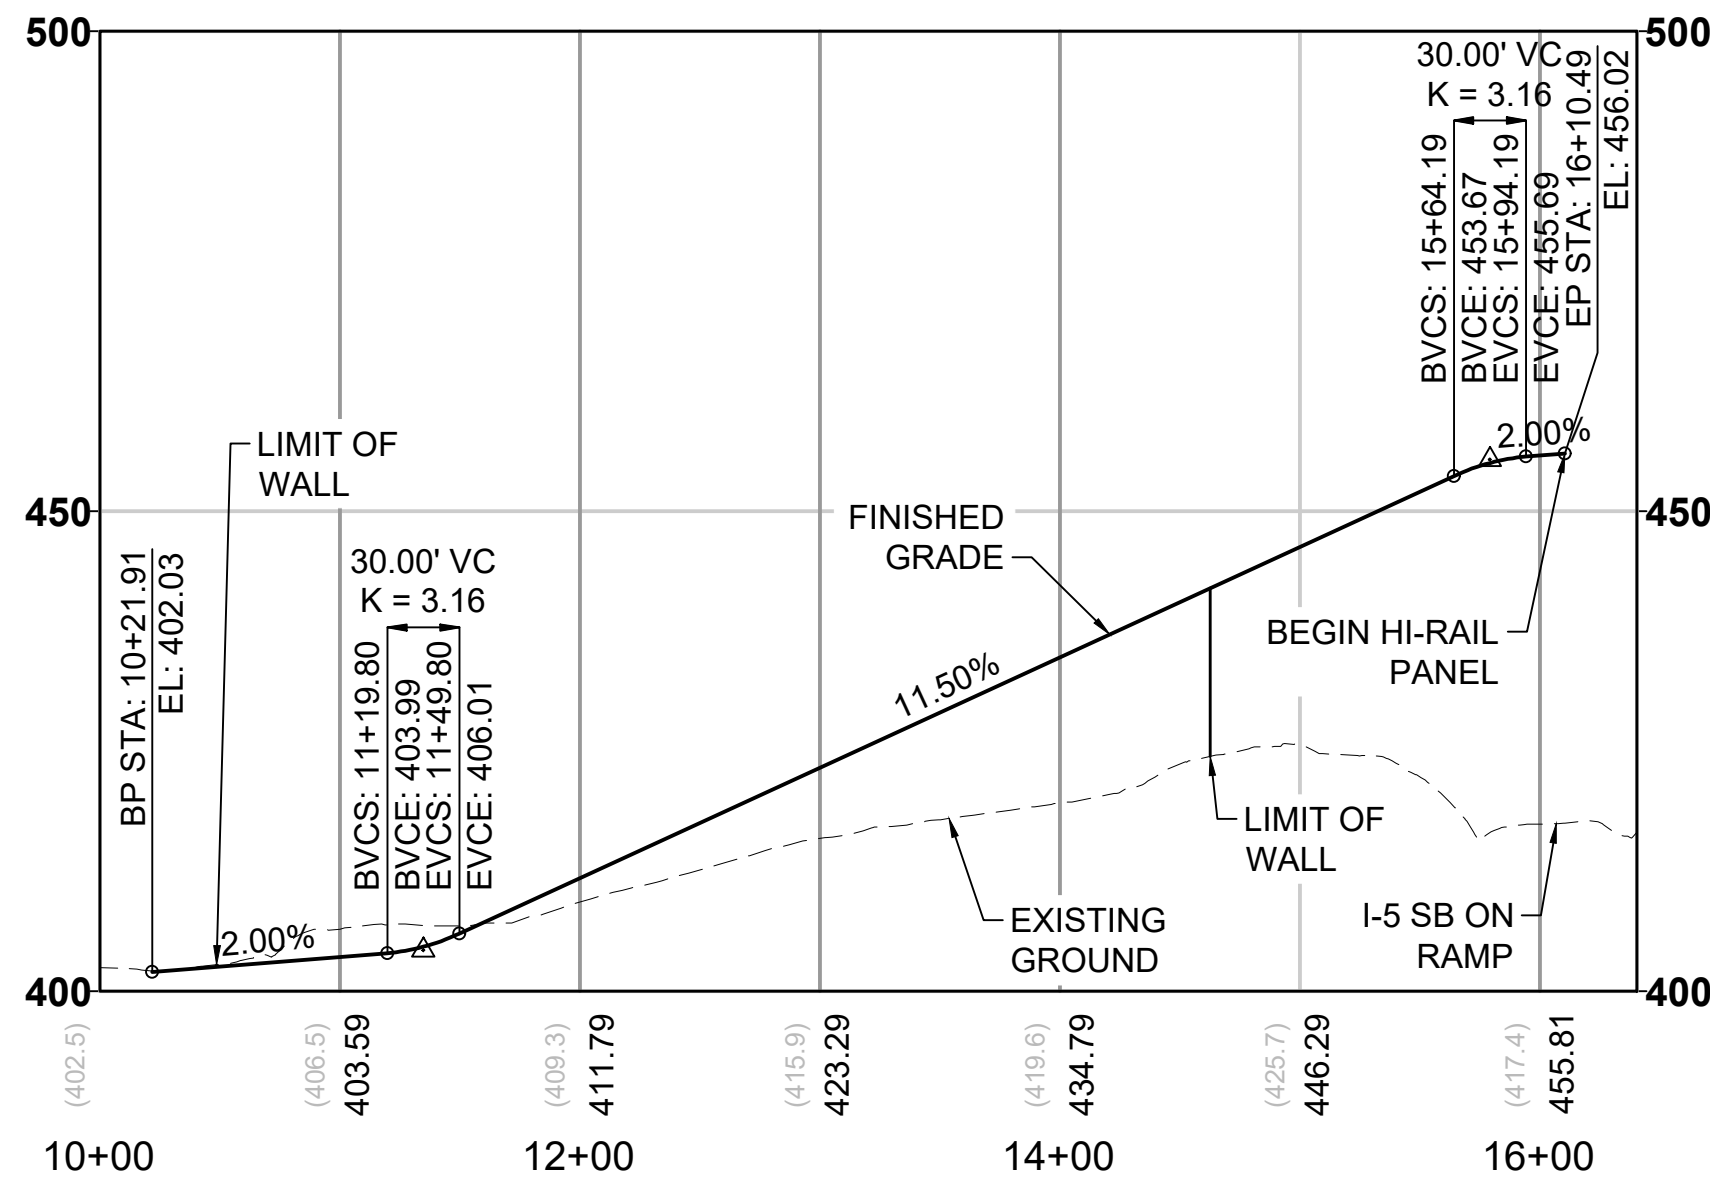

- NOTES:
1. SEE STD SHEETS FOR NOTES, LEGEND, AND ABBREVIATIONS.
 2. SEE SHEET L05-GSP302 FOR GENERAL SITE PLAN.
 3. ELECTRIC OVERHEAD TRANSMISSION LINE RELOCATIONS DUE TO PROPOSED CONSTRUCTION CONFLICTS ARE SHOWN FOR CONTEXT.

12/24/24 | 10:01 AM | ALEKSI KRUGER
C:\P\W\K\11\0208453\DR-L05-CRV-ALD-GEN-RDWY-014.DWG



Kimley»Horn

EVERETT LINK EXTENSION AND OMF NORTH

DRAFT EIS - CONCEPTUAL DESIGN
L05 SEGMENT
EVERETT LINK EXTENSION & OMF NORTH
ALD-1B
ROADWAY PLAN AND PROFILE PLANS

L05-CRV302
SHEET 105 OF 387
02/14/2025

12/24/24 | 10:02 AM | ALEKSI KRUGER
C:\P\W\K\11\0288453\DR-L05-CRV-ALD-GEN-RDWY-17.DWG




Kimley»Horn

EVERETT LINK EXTENSION AND OMF NORTH


DRAFT EIS - CONCEPTUAL DESIGN
L05 SEGMENT
EVERETT LINK EXTENSION & OMF NORTH
ALD-1B
ROADWAY PLAN AND PROFILE PLANS

L05-CRV303
SHEET 106 OF 387
02/14/2025

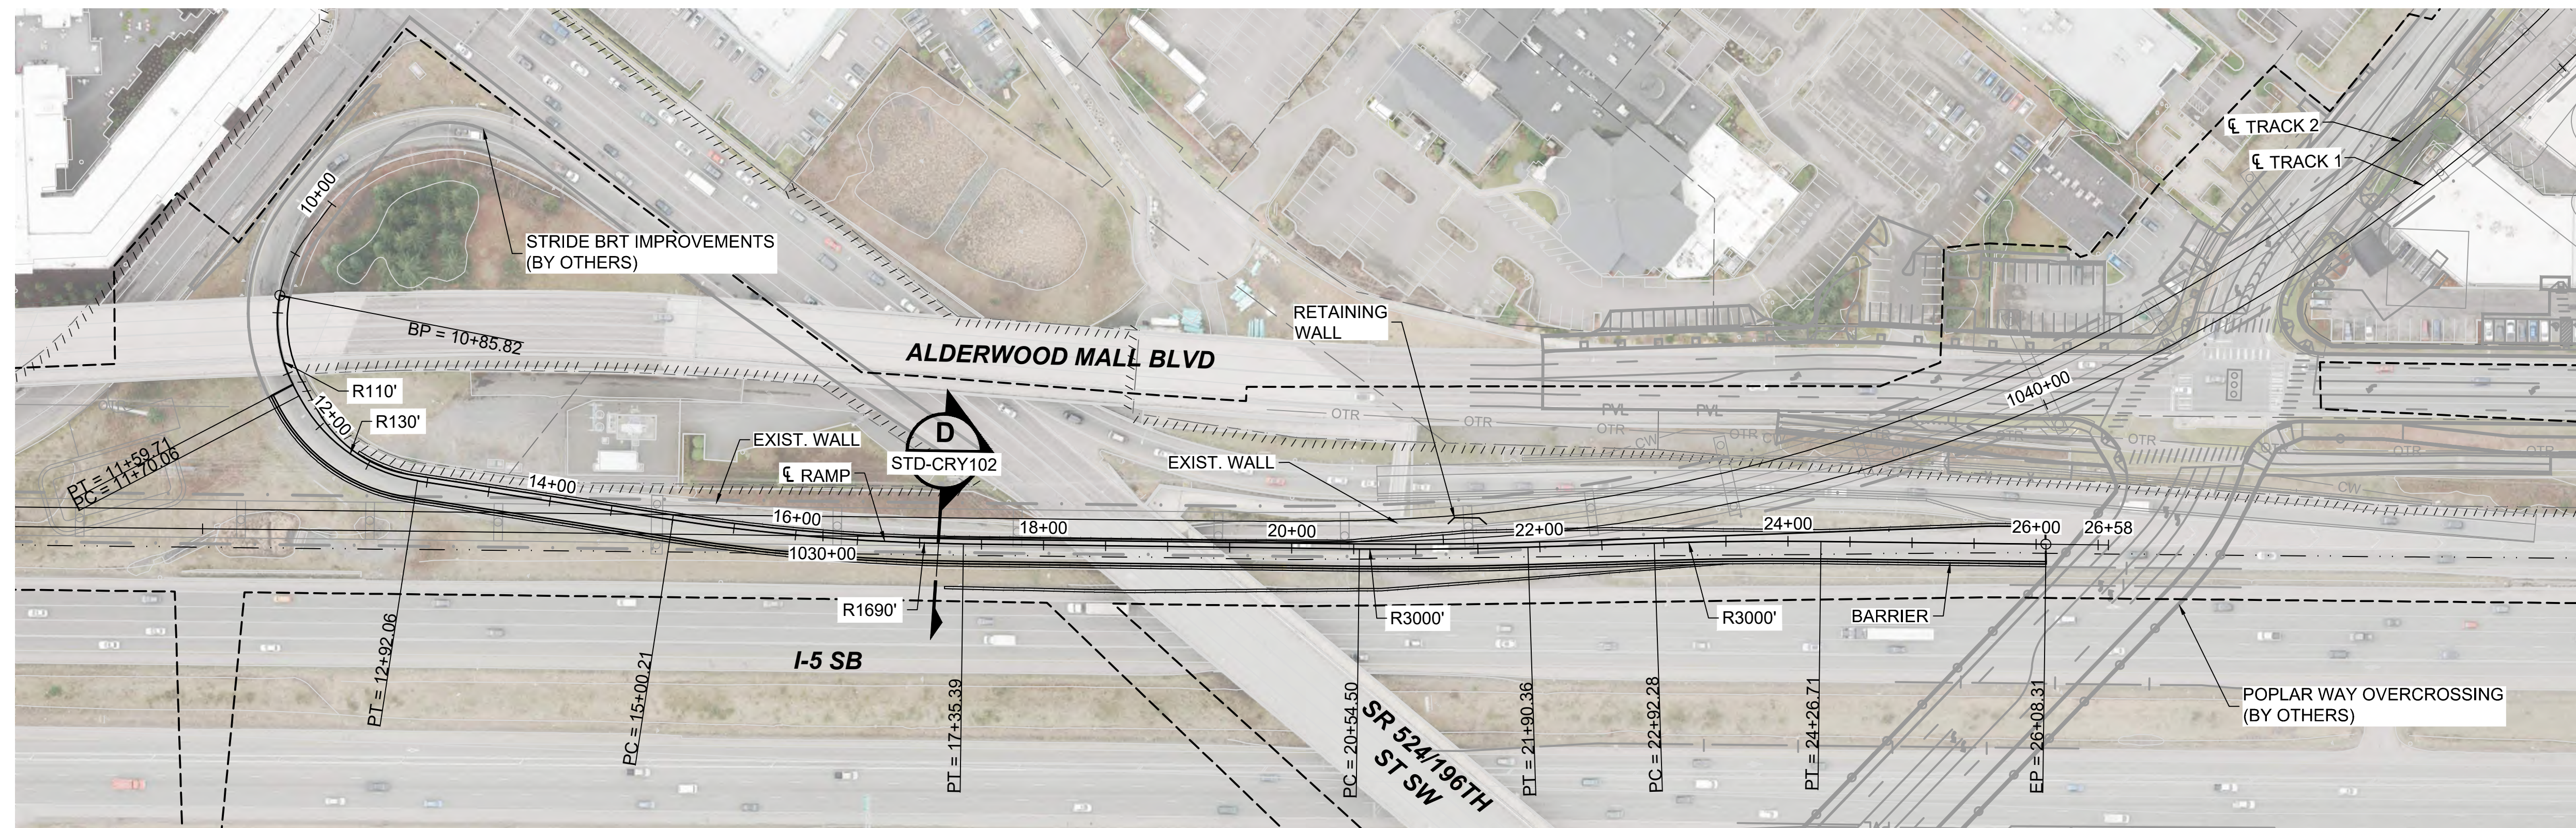


- NOTES:
1. SEE STD SHEETS FOR NOTES, LEGEND, AND ABBREVIATIONS.
 2. SEE SHEET L05-GSP302 AND L05-GSP303 FOR GENERAL SITE PLAN.
 3. ELECTRIC OVERHEAD TRANSMISSION LINE RELOCATIONS DUE TO PROPOSED CONSTRUCTION CONFLICTS ARE SHOWN FOR CONTEXT.

I-5 SB OFF RAMP TO EB SR 524/196TH ST SW


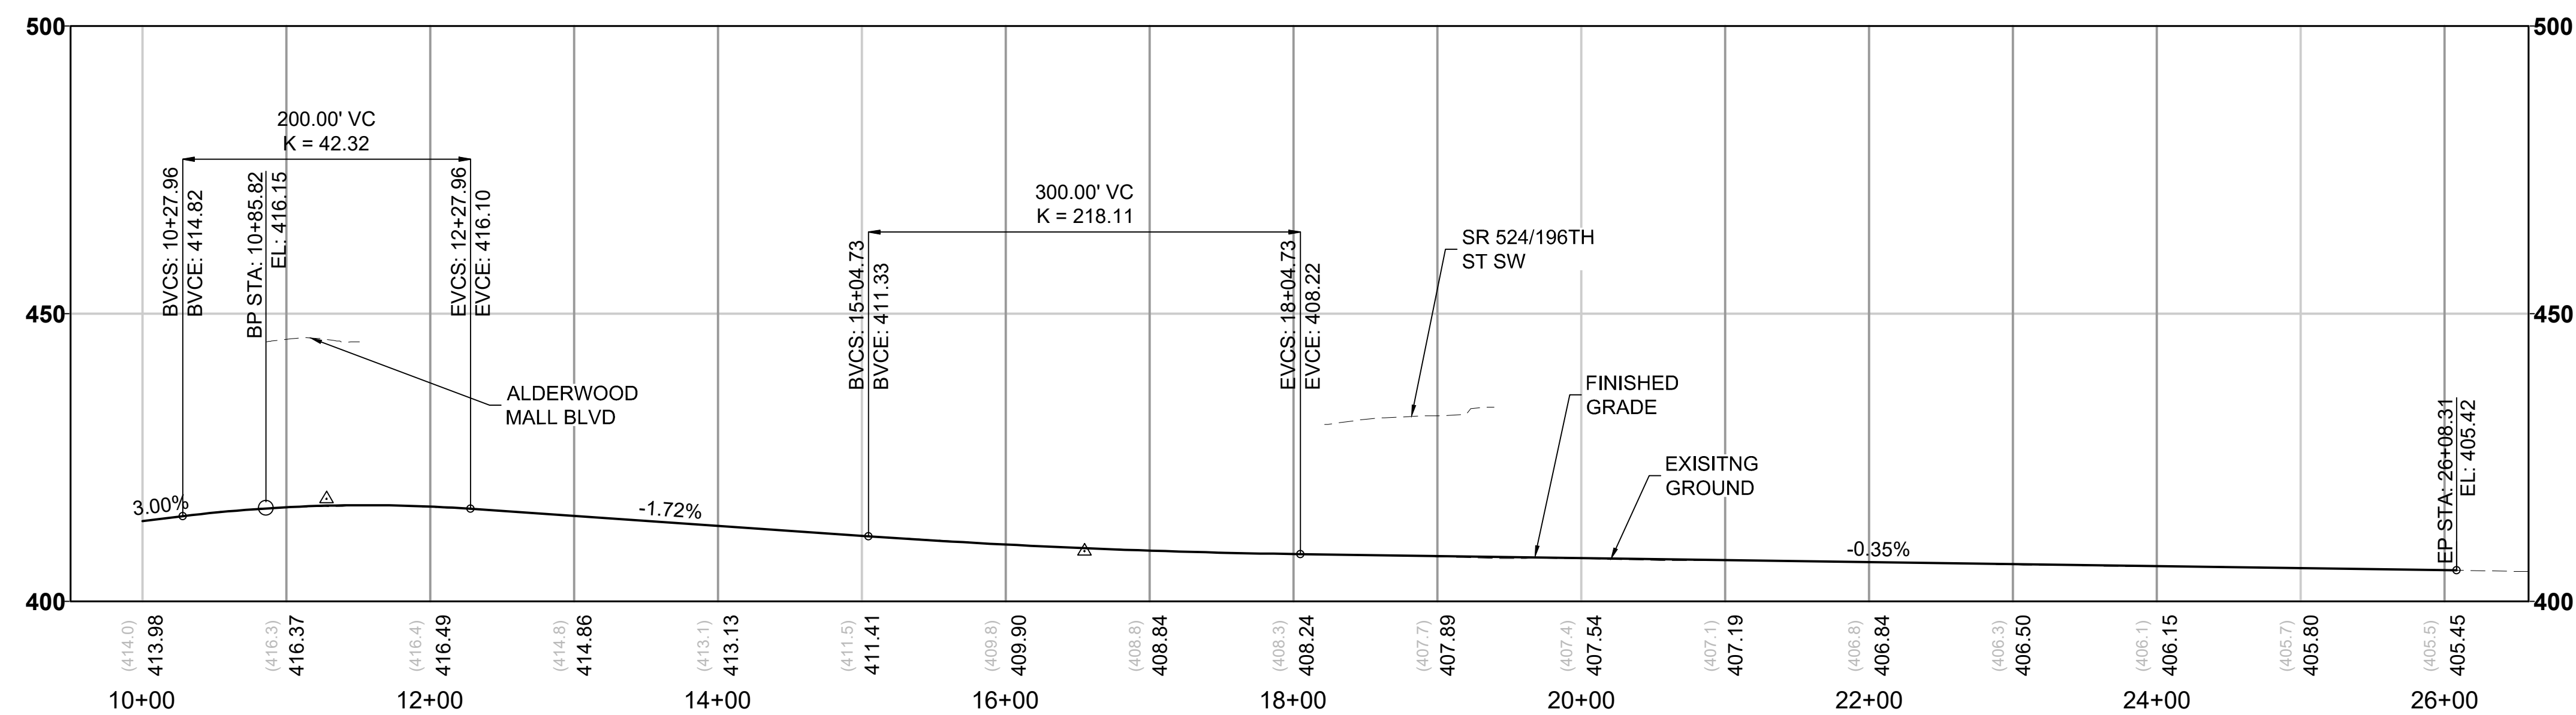


12/24/24 | 10:03 AM | ALEKSI KRUGER
C:\P\W\K\11\0288453\DR-L05-CRV-ALD-GEN-RDWY-18.DWG

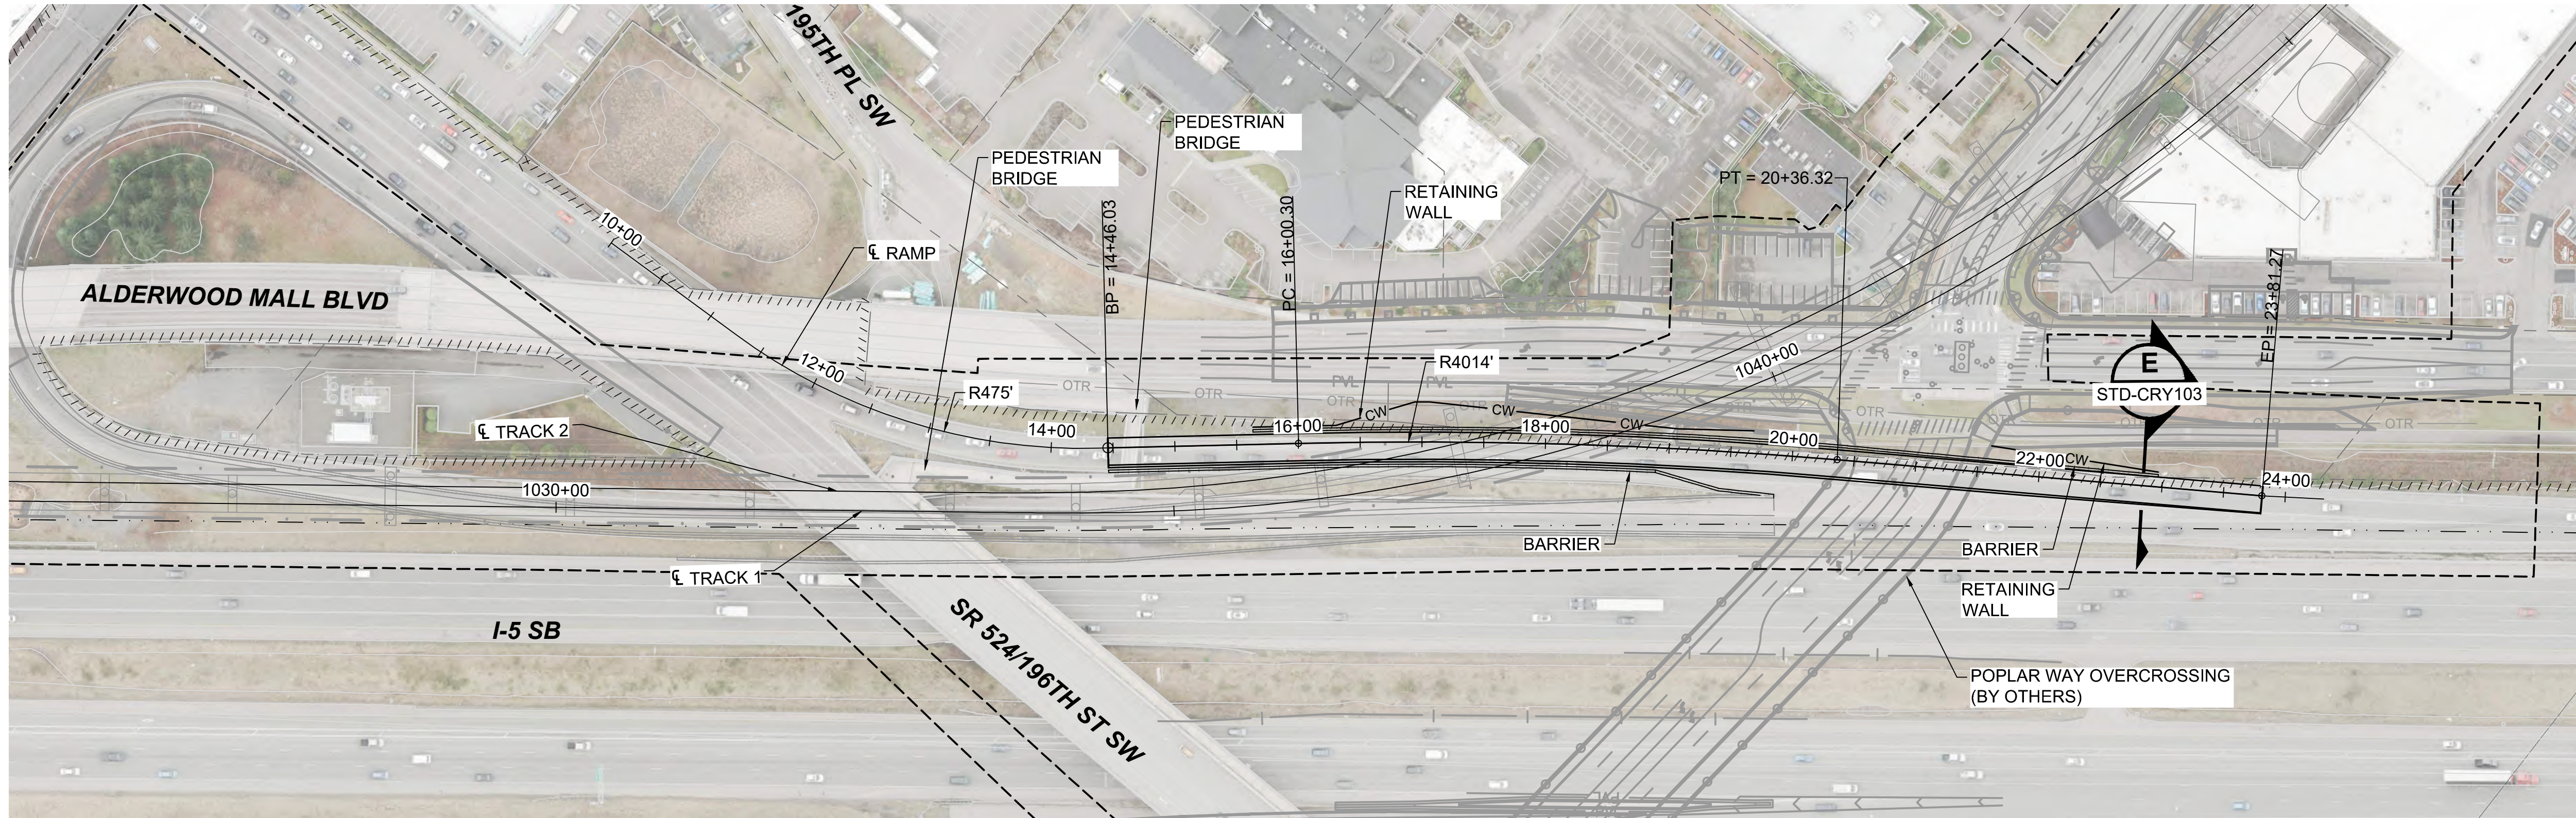

- NOTES:
1. SEE STD SHEETS FOR NOTES, LEGEND, AND ABBREVIATIONS.
 2. SEE SHEET L05-GSP303 FOR GENERAL SITE PLAN.
 3. ELECTRIC OVERHEAD TRANSMISSION LINE RELOCATIONS DUE TO PROPOSED CONSTRUCTION CONFLICTS ARE SHOWN FOR CONTEXT.

I-5 SB OFF RAMP TO WB SR 524/196TH ST SW

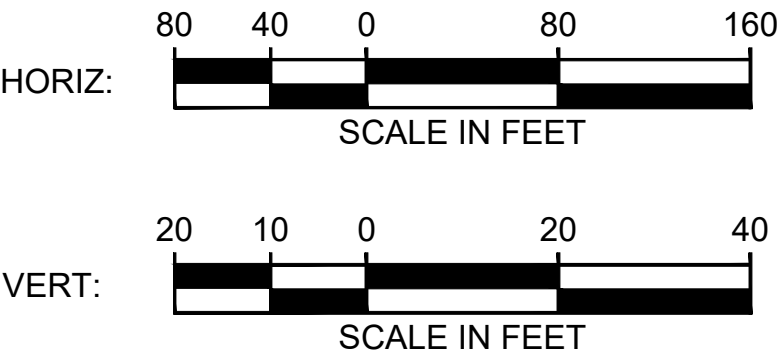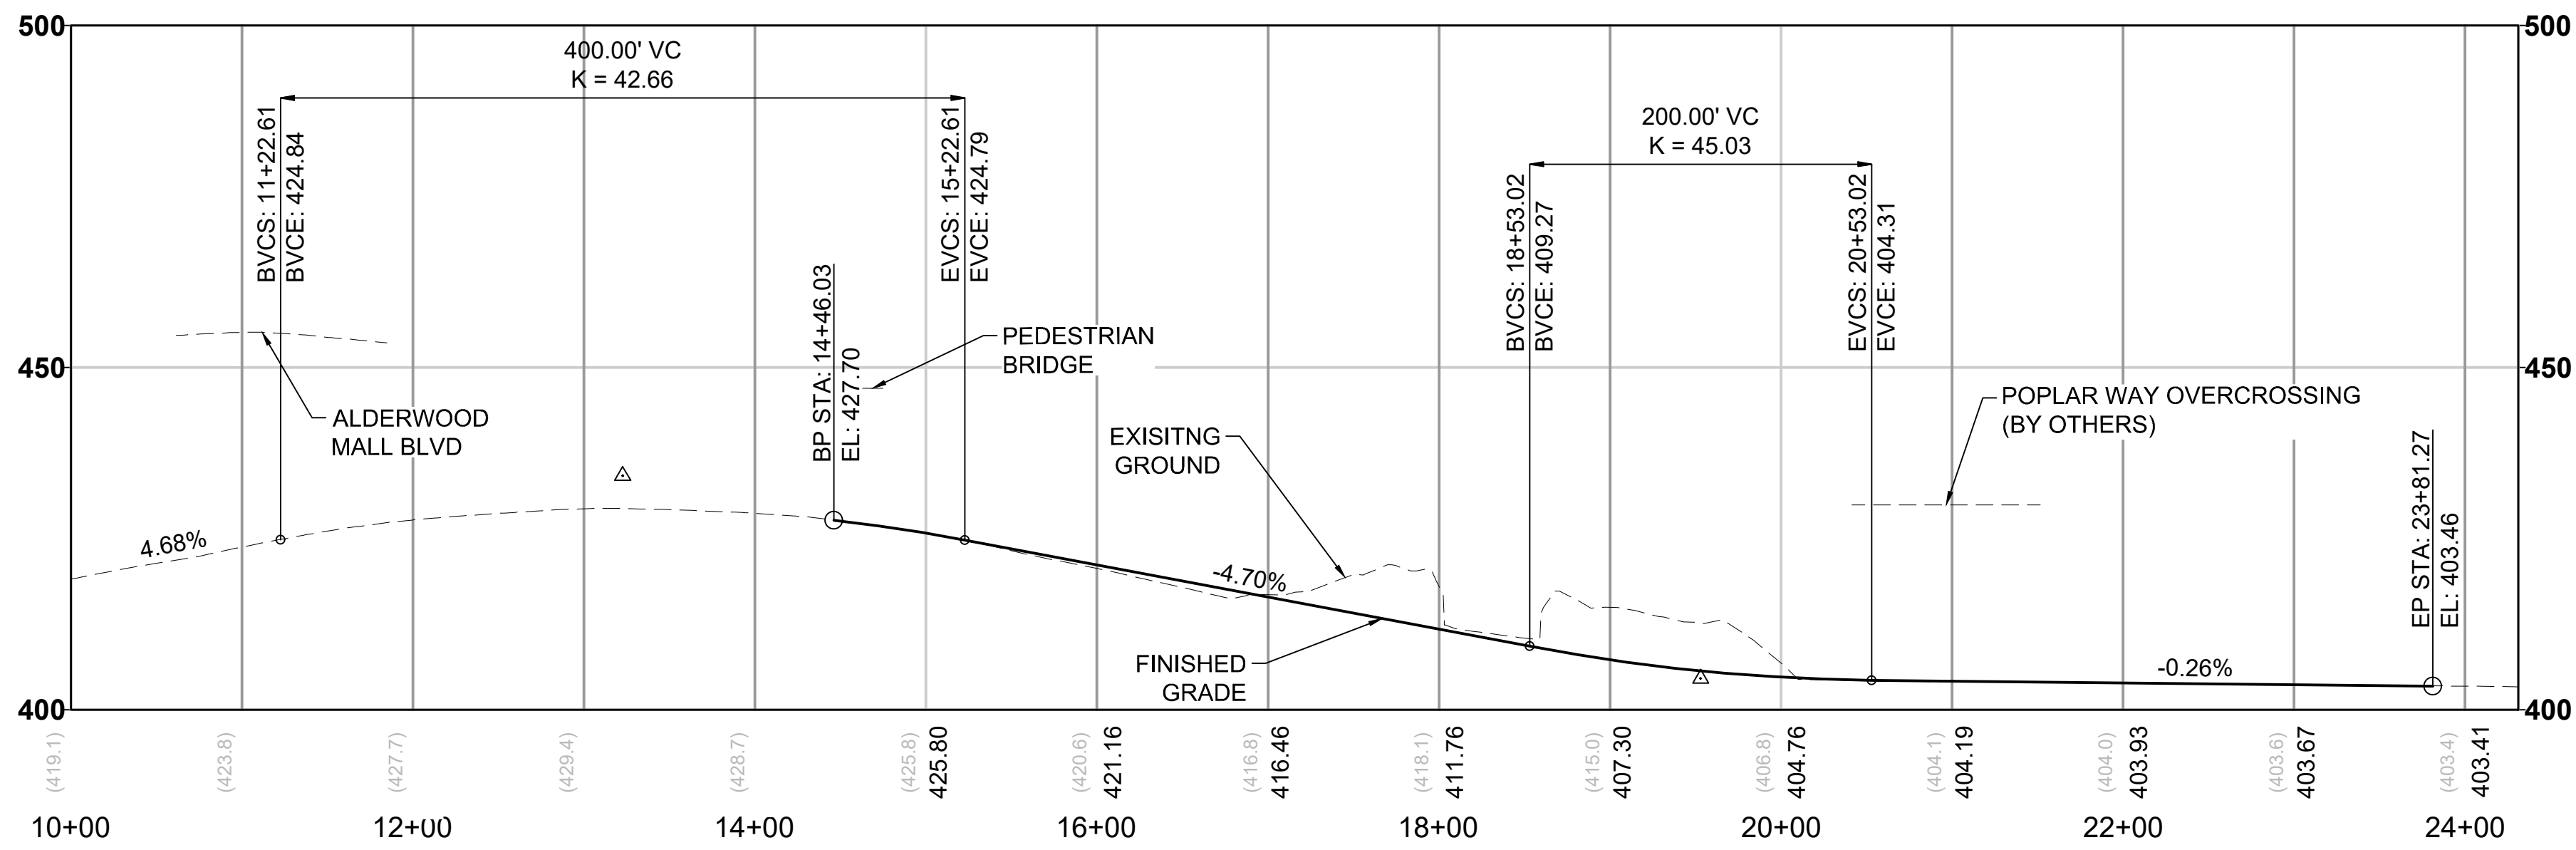


Kimley»Horn

EVERETT LINK EXTENSION AND OMF NORTH


DRAFT EIS - CONCEPTUAL DESIGN
L05 SEGMENT
EVERETT LINK EXTENSION & OMF NORTH
ALD-1B
ROADWAY PLAN AND PROFILE PLANS

L05-CRV304
SHEET 107 OF 387
02/14/2025

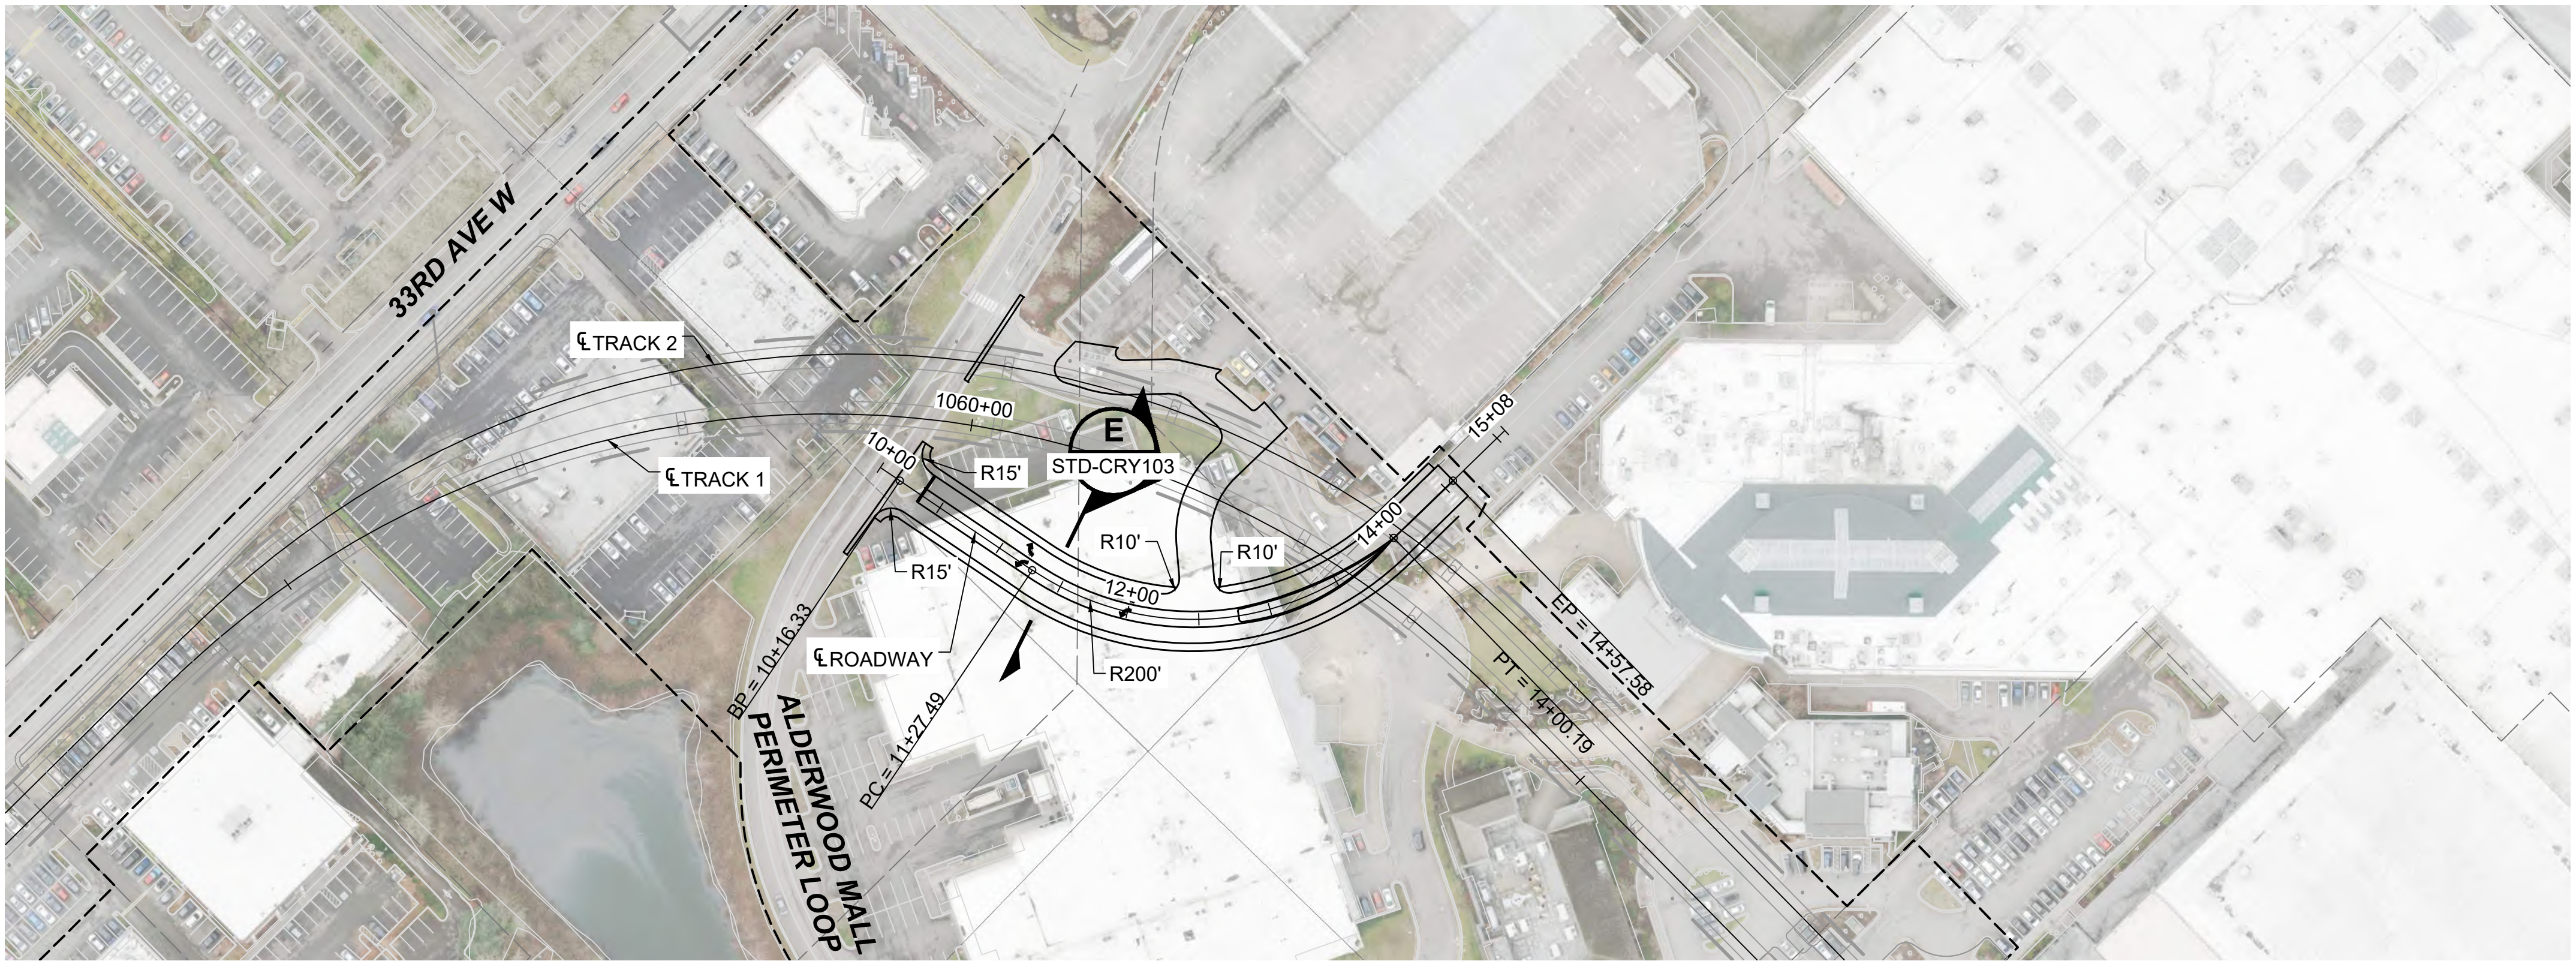

- NOTES:
1. SEE STD SHEETS FOR NOTES, LEGEND, AND ABBREVIATIONS.
 2. SEE SHEET L05-GSP304 FOR GENERAL SITE PLAN.
 3. ELECTRIC OVERHEAD TRANSMISSION LINE RELOCATIONS DUE TO PROPOSED CONSTRUCTION CONFLICTS ARE SHOWN FOR CONTEXT.

MALL ACCESS ROAD REALIGNMENT

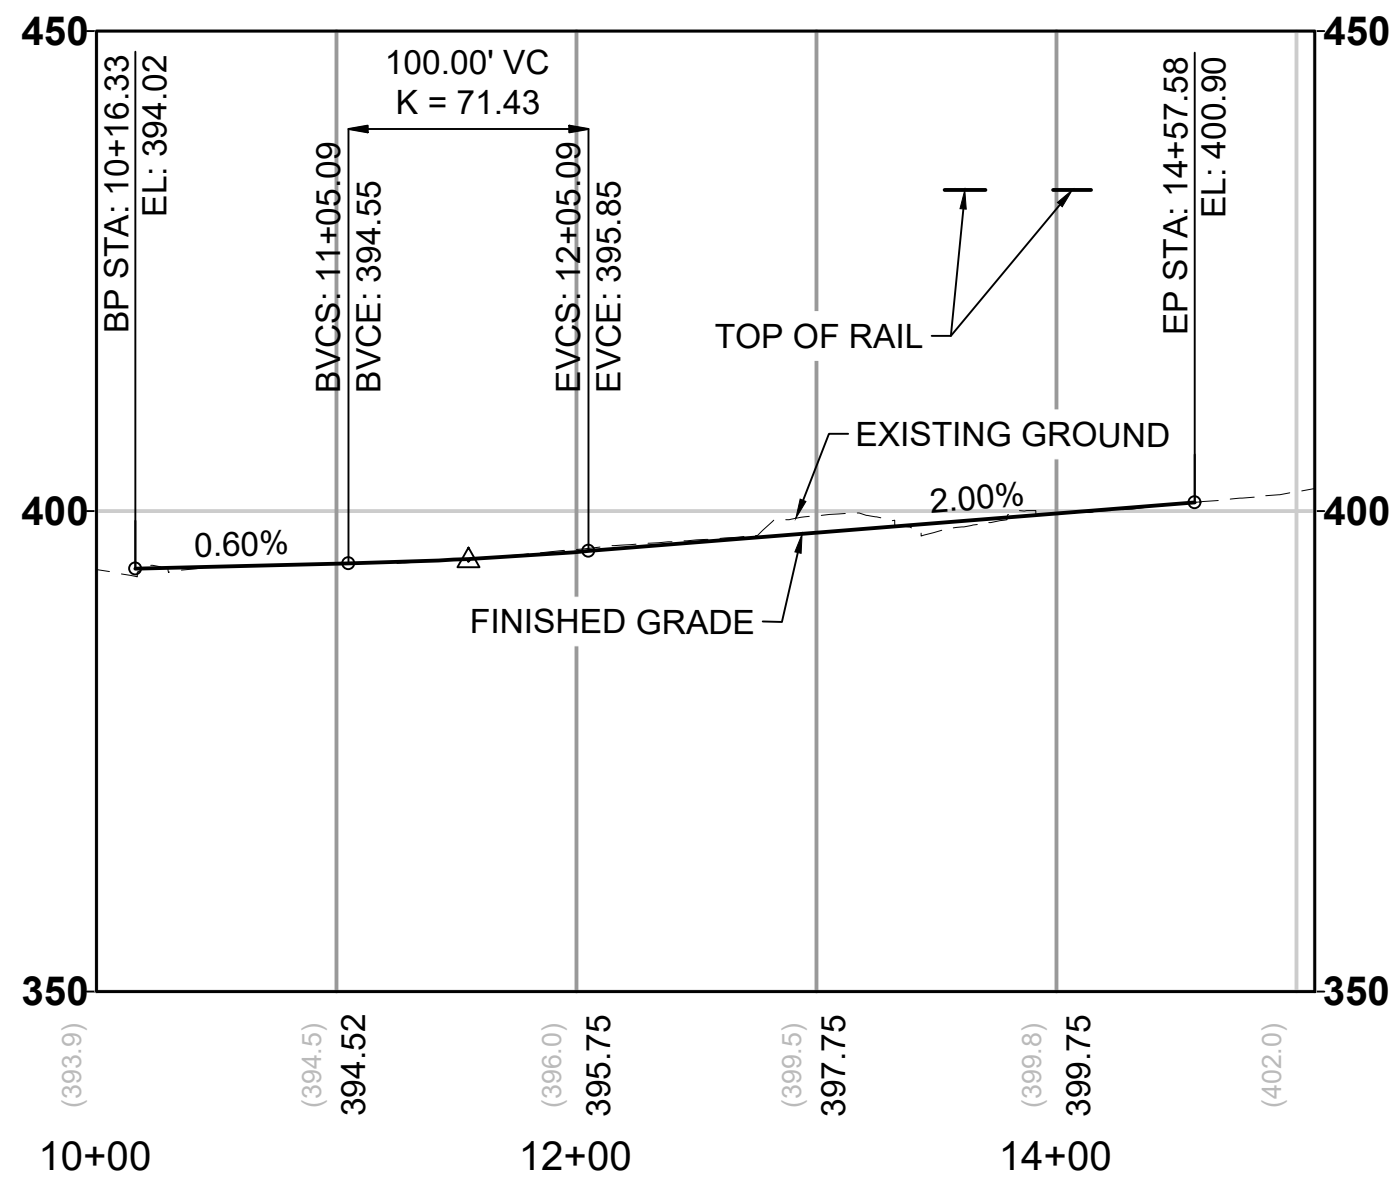

12/24/24 | 10:04 AM | ALEKSJ.KRUGER
C:\P\W\K\H\10208453\L05-CRV305.DWG





Kimley»Horn

EVERETT LINK EXTENSION AND OMF NORTH

DRAFT EIS - CONCEPTUAL DESIGN
L05 SEGMENT
EVERETT LINK EXTENSION & OMF NORTH
ALD-1B
ROADWAY PLAN AND PROFILE PLANS

L05-CRV305
SHEET 108 OF 387
02/14/2025

1/29/2025 10:18:59 AM
Autodesk Docs\\WA Everett Link Extension Sound Transit\\EVL-B-A-v2024.rvt

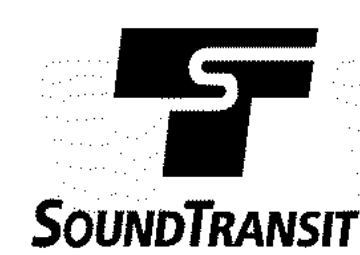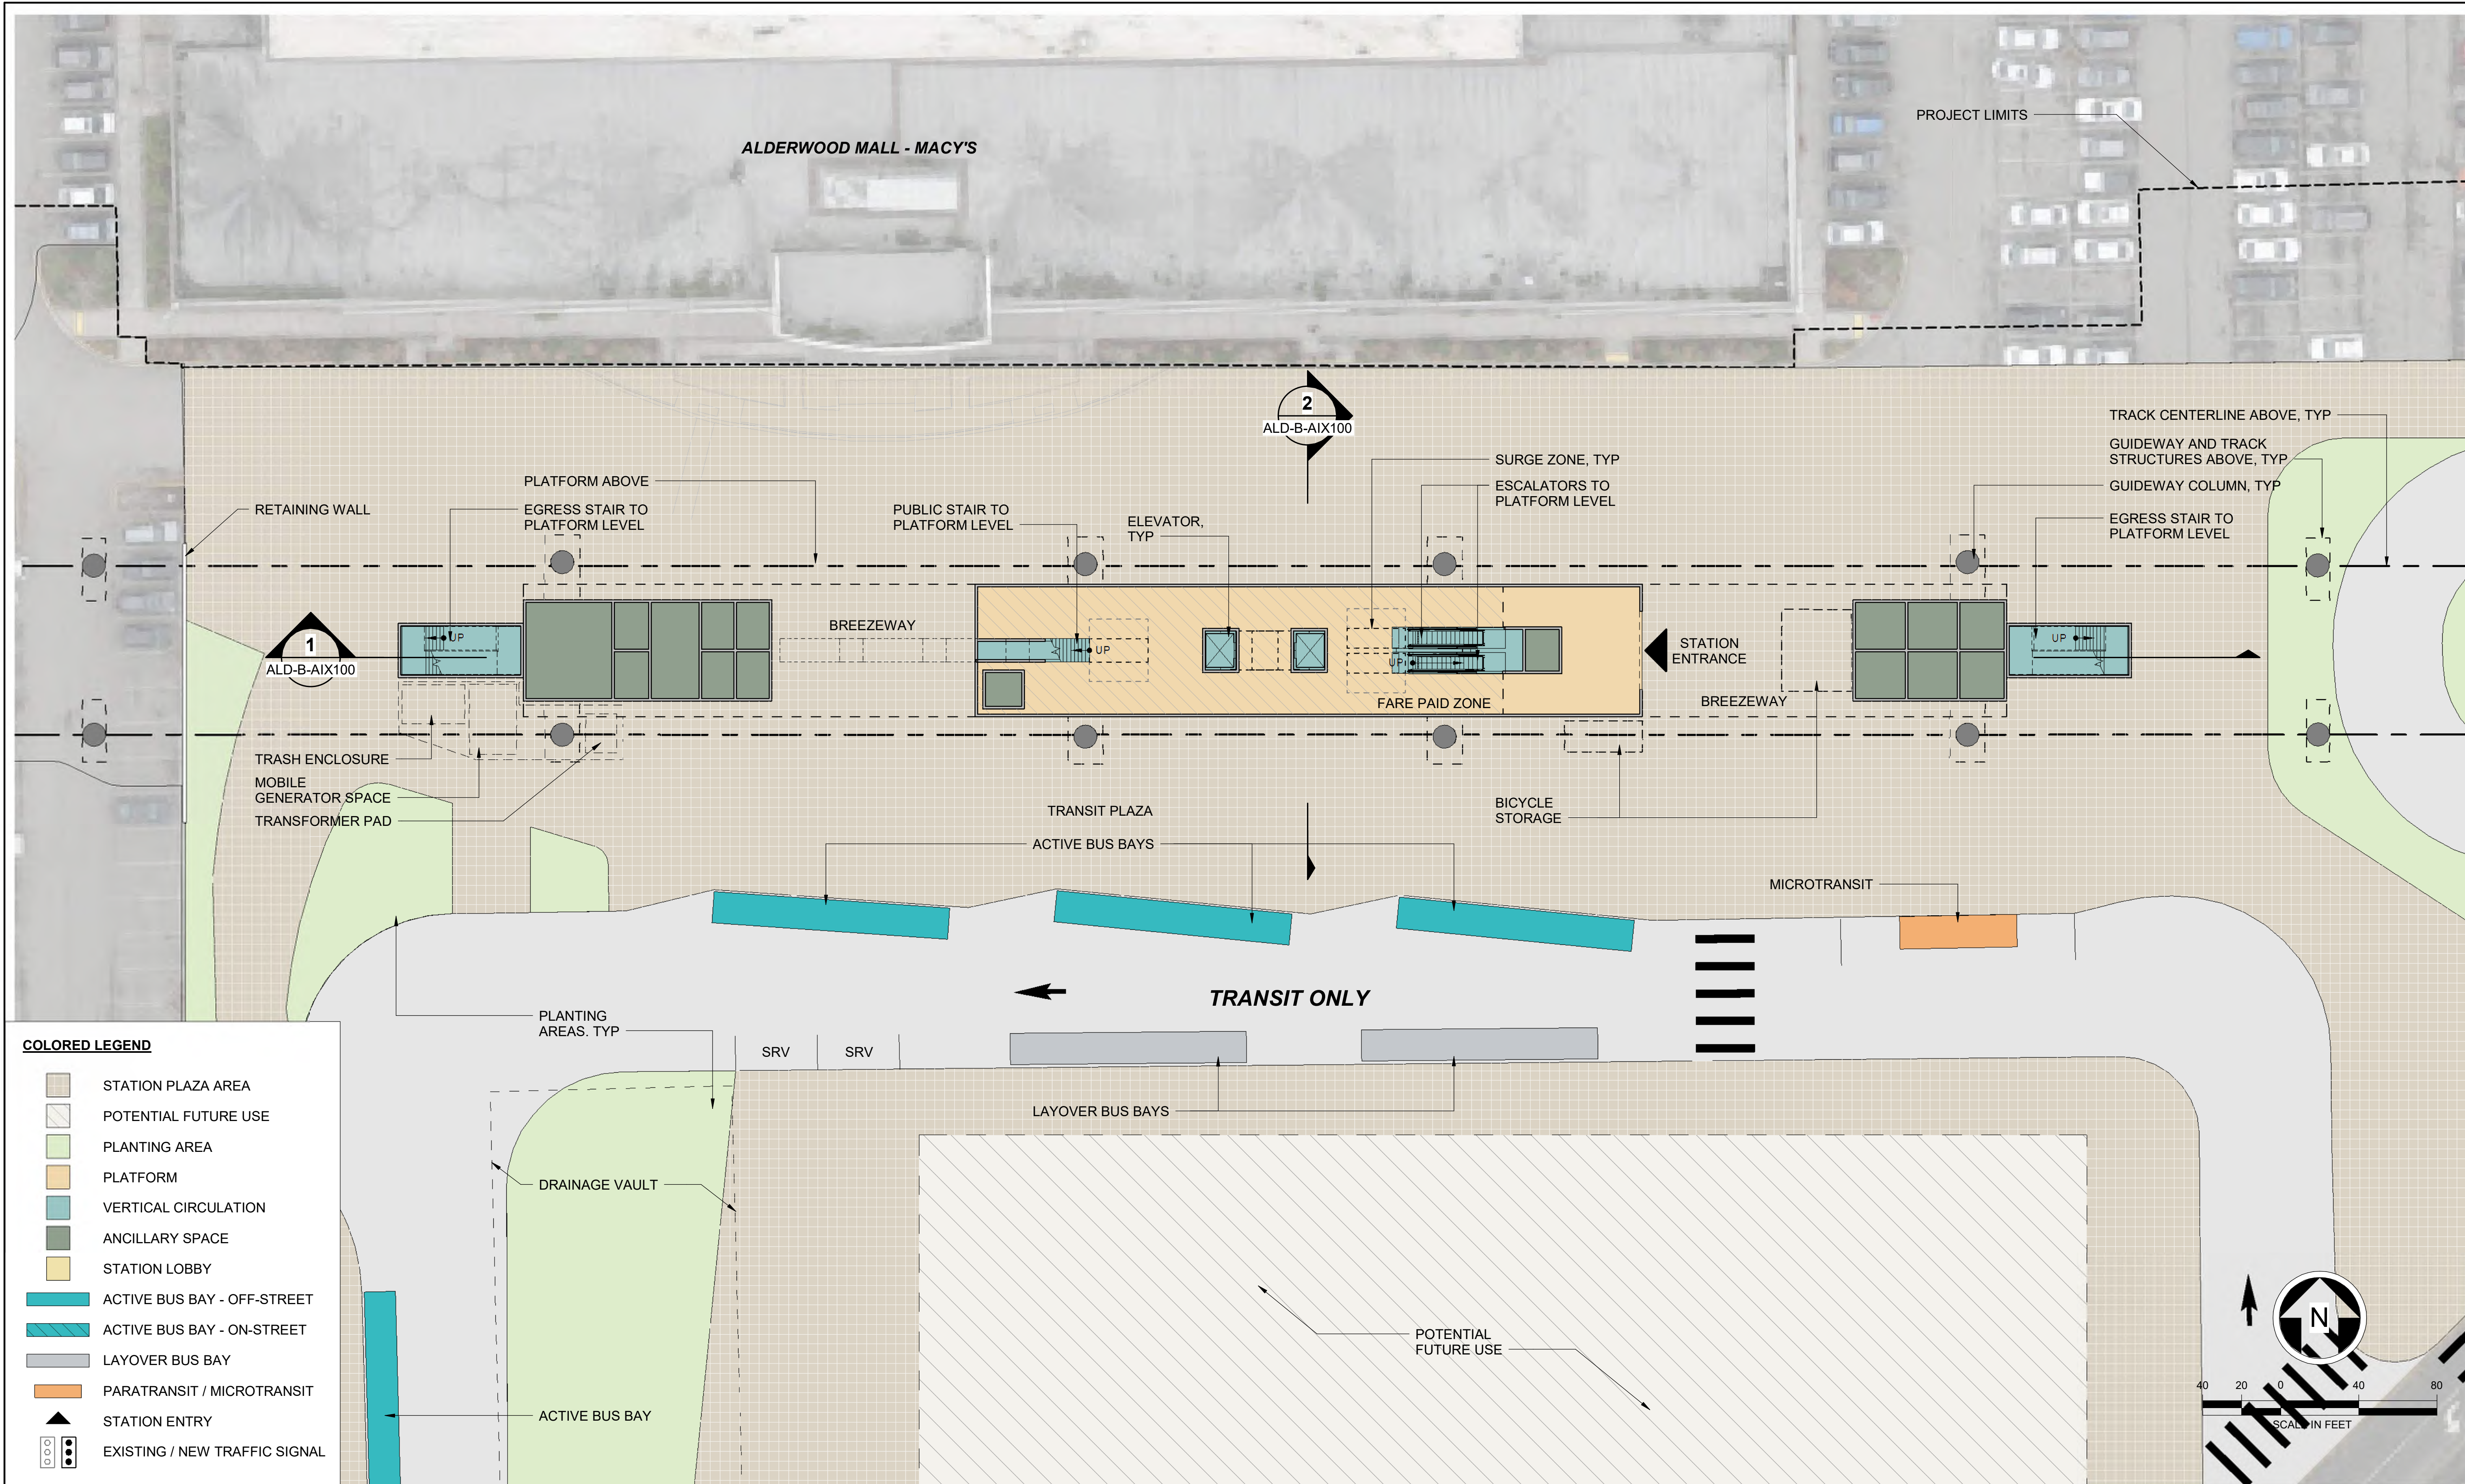

Kimley»Horn

SWIFT COMPANY LLC



SCHARRERAD


EVERETT LINK EXTENSION AND OMF NORTH

DRAFT EIS - CONCEPTUAL DESIGN
L05 SEGMENT
EVERETT LINK EXTENSION & OMF NORTH
WEST ALDERWOOD STATION ALTERNATIVE B (ALD-B)
PLAZA PLAN

ALD-B-APP100
SHEET 110 OF 387


02/14/2025

1/29/2025 10:19:11 AM
Autodesk Docs://WA Everett Link Extension Sound Transit/EVLE-ALD-B-A-v2024.rvt

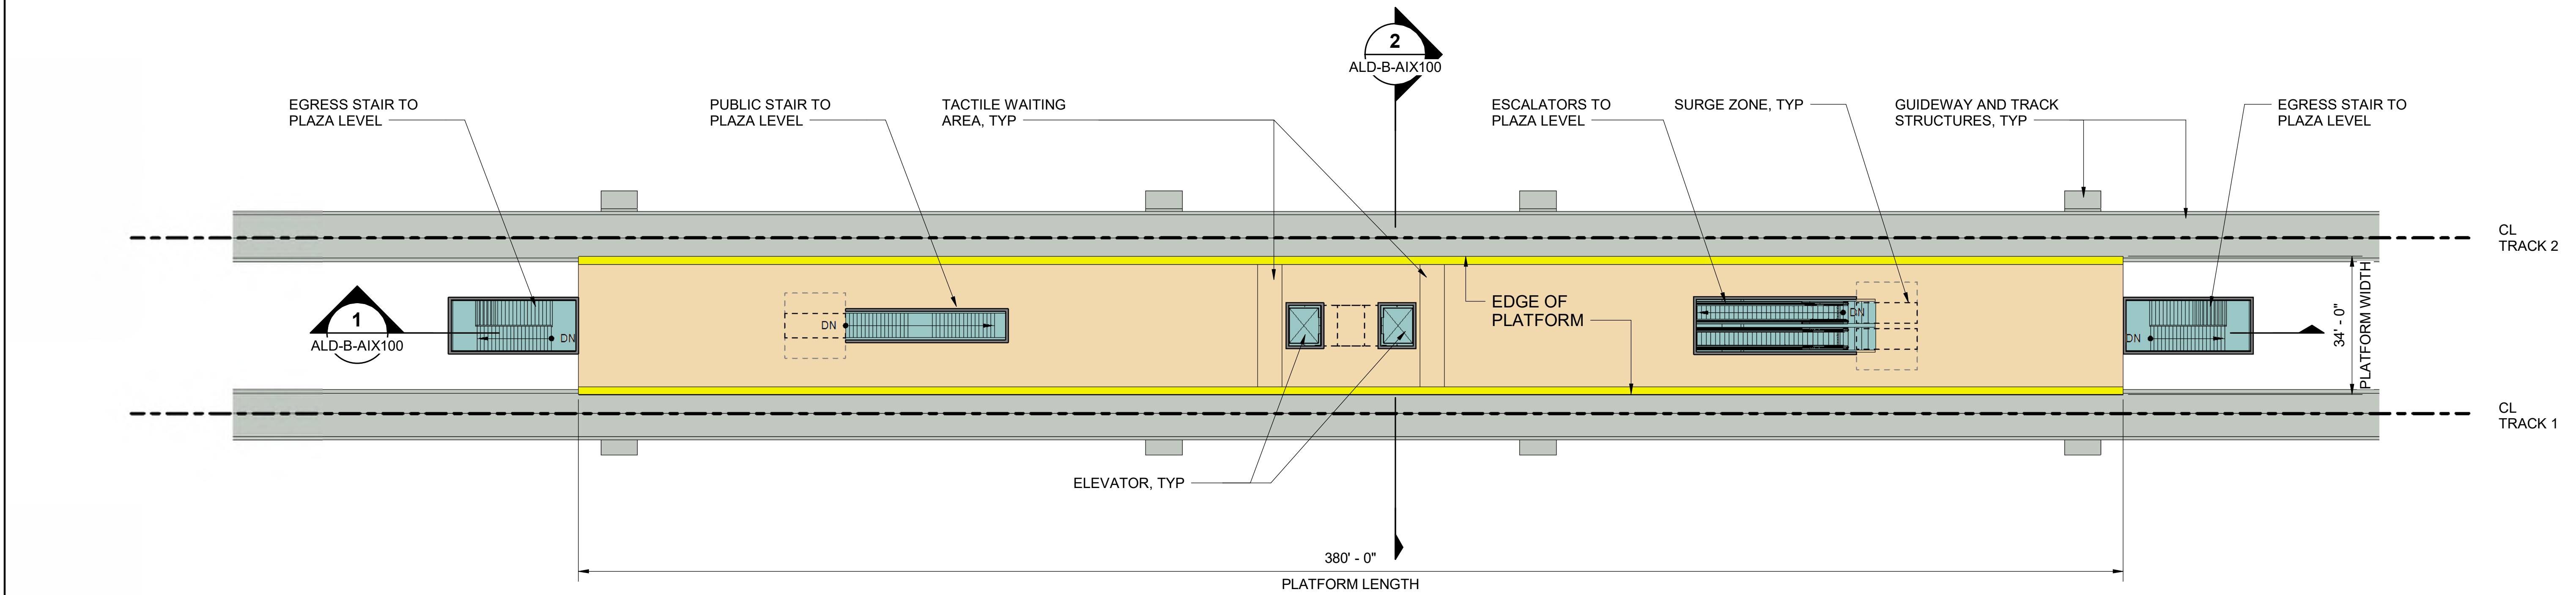

COLORED LEGEND

- STATION PLAZA AREA
- POTENTIAL FUTURE USE
- PLANTING AREA
- PLATFORM
- VERTICAL CIRCULATION
- ANCILLARY SPACE
- STATION LOBBY
- GUIDEWAY STRUCTURE
- EXISTING BUILDINGS

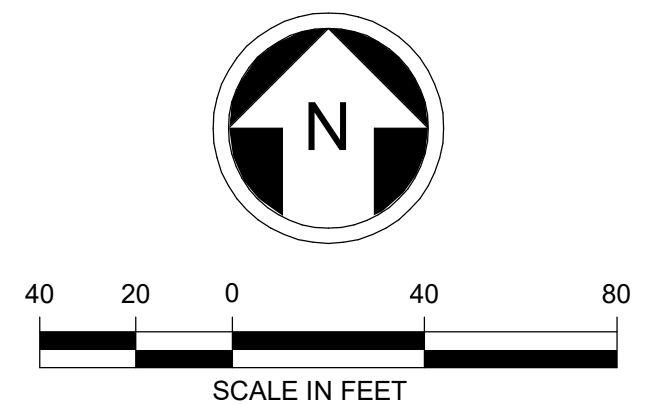

Kimley»Horn

SWIFT COMPANY LLC



SCHARRERAD

EVERETT LINK EXTENSION AND OMF NORTH

DRAFT EIS - CONCEPTUAL DESIGN
L05 SEGMENT
EVERETT LINK EXTENSION & OMF NORTH
WEST ALDERWOOD STATION ALTERNATIVE B (ALD-B)
PLATFORM PLAN


ALD-B-APP200
SHEET 111 OF 387

02/14/2025

1/29/2025 10:19:21 AM
Autodesk Docs//WA Everett Link Extension Sound Transit/EVLE-ALD-B-A-v2024.rvt

COLORED LEGEND


- STATION PLAZA AREA
- POTENTIAL FUTURE USE
- PLANTING AREA
- PLATFORM
- VERTICAL CIRCULATION
- ANCILLARY SPACE
- STATION LOBBY
- GUIDEWAY STRUCTURE
- EXISTING BUILDINGS

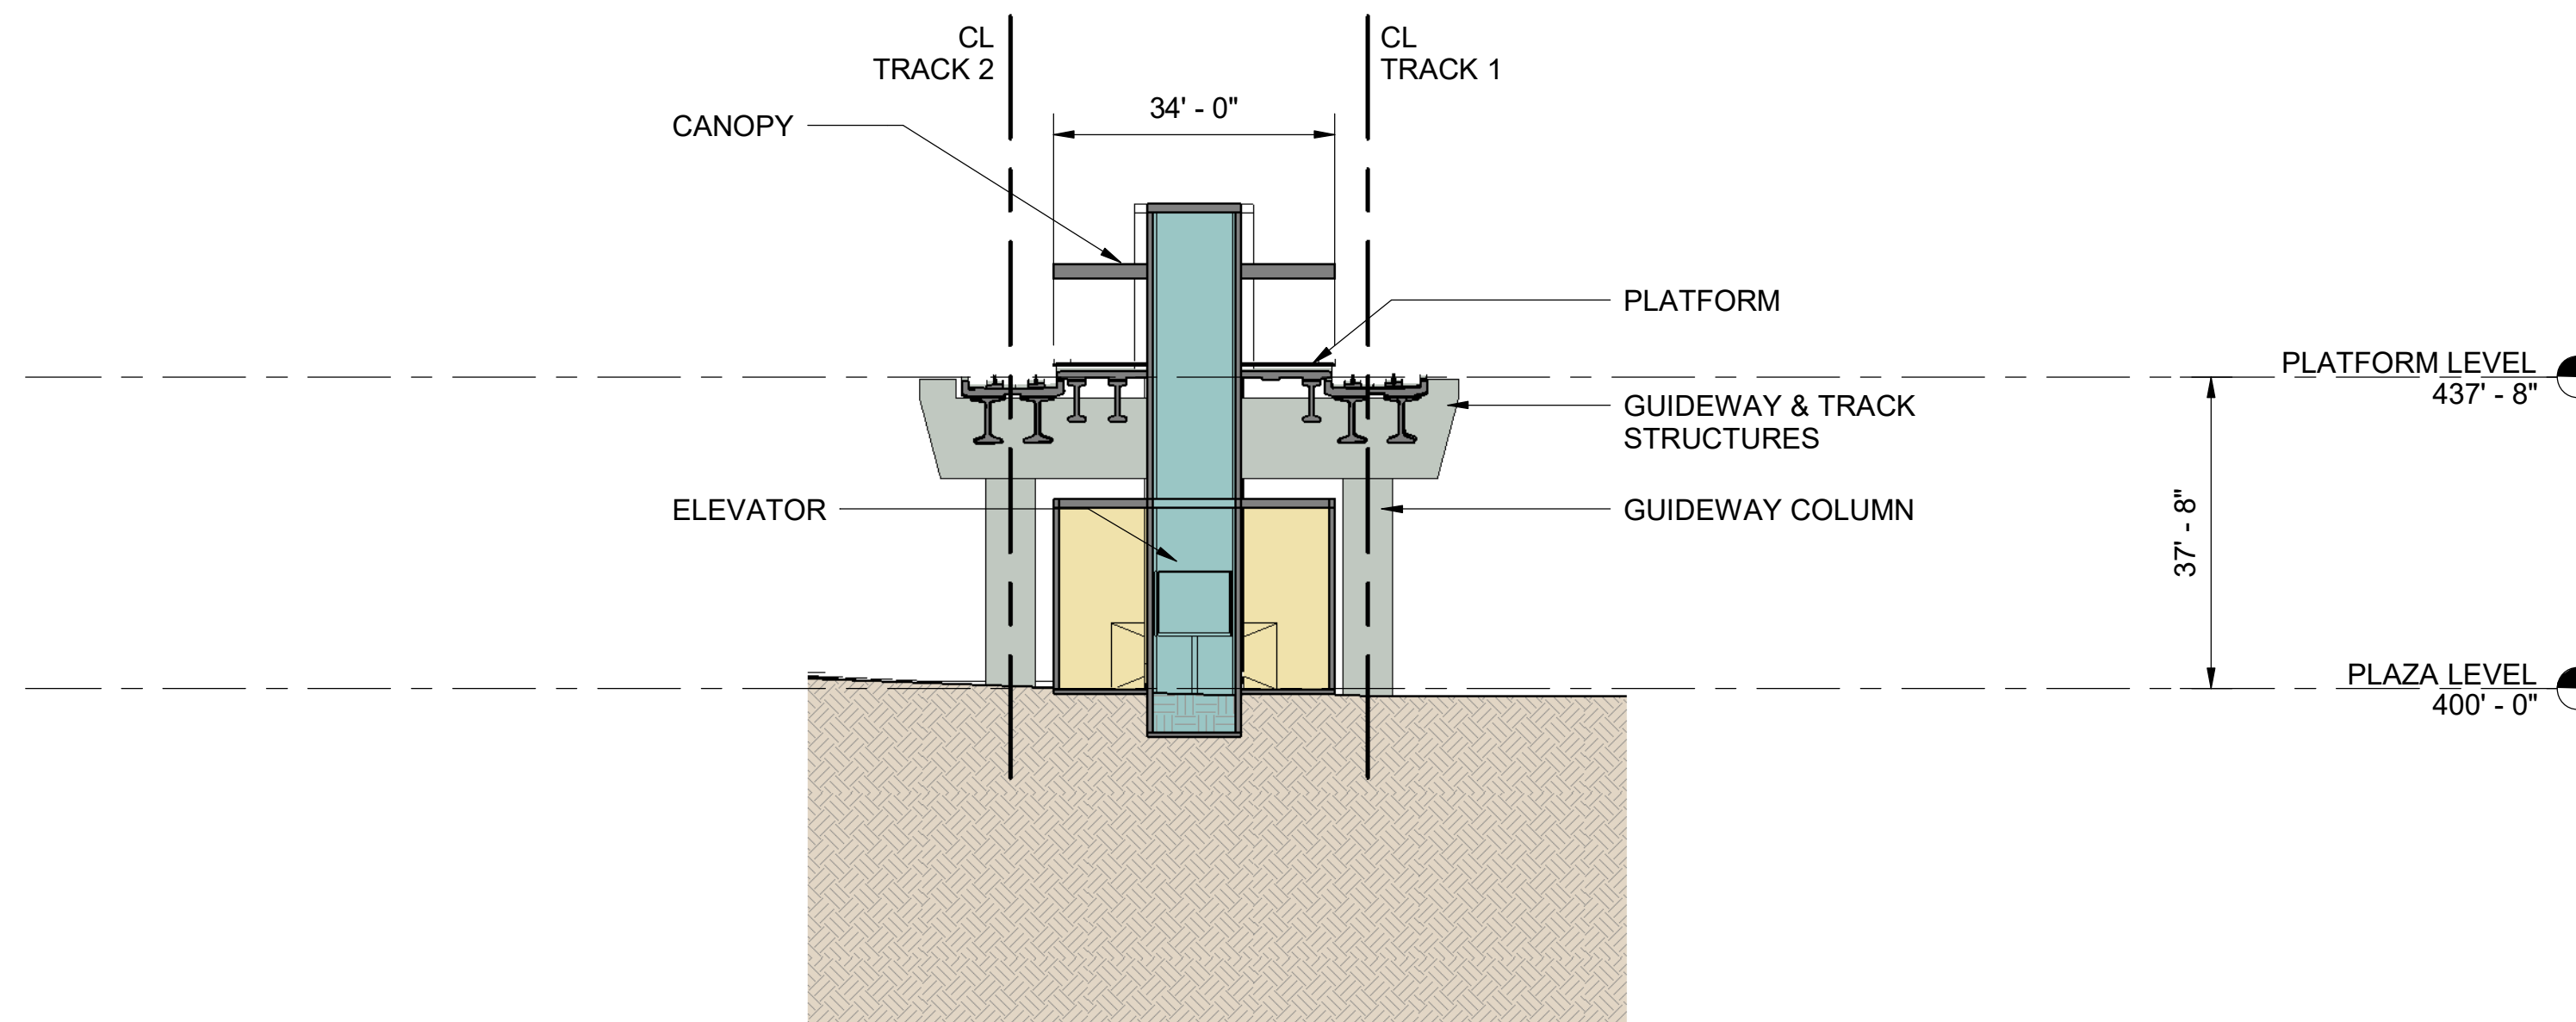

ALD-B CROSS SECTION

2


ALD-B-APP100

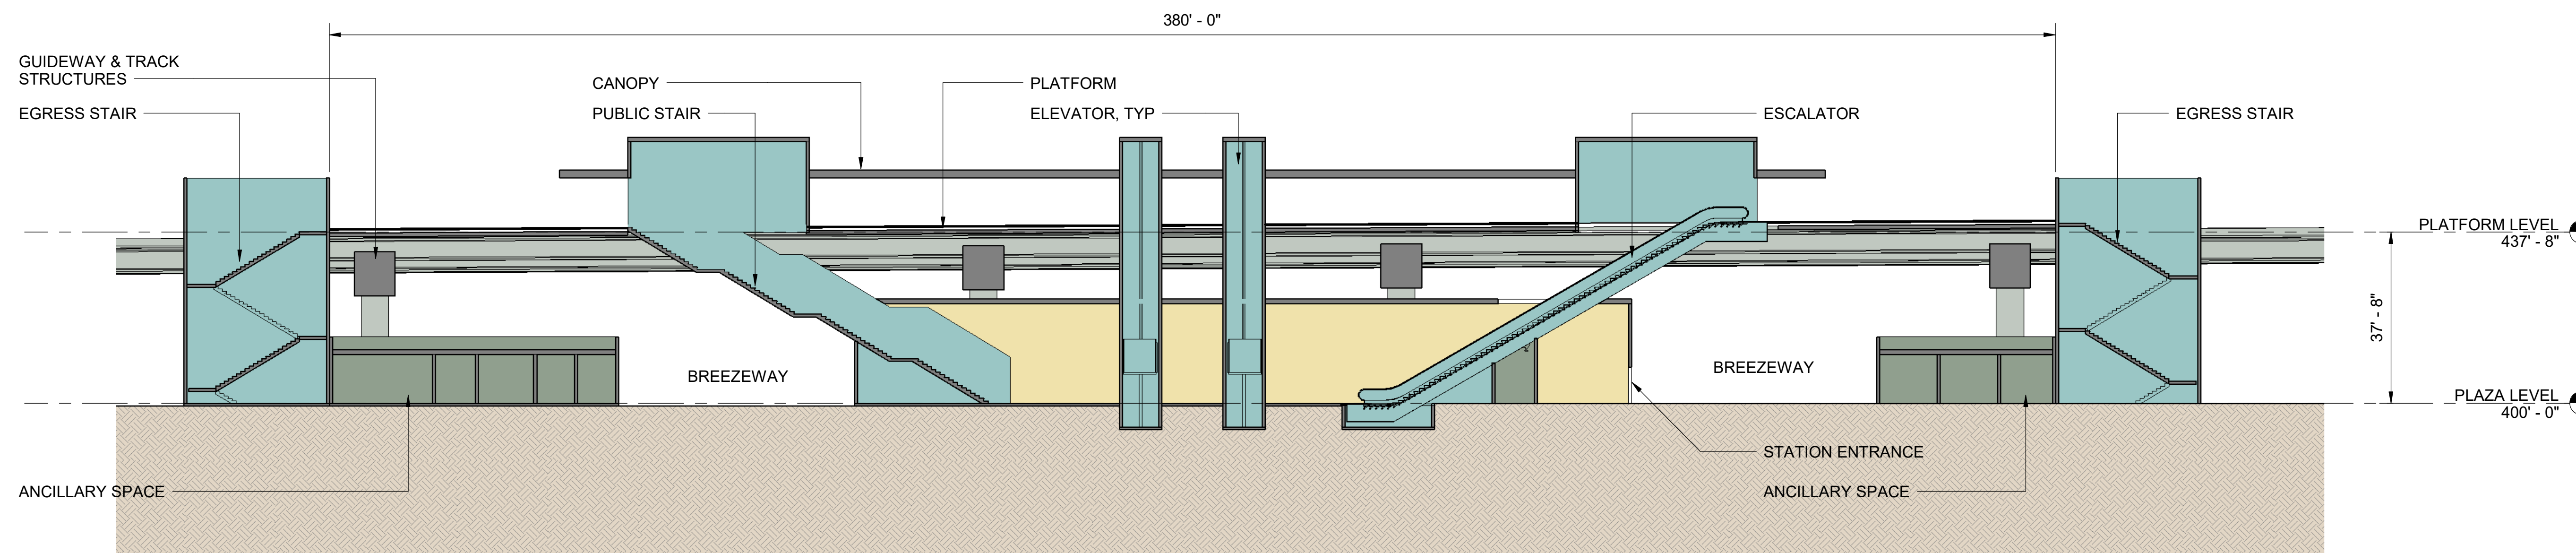

ALD-B LONG SECTION

1

ALD-B-APP100

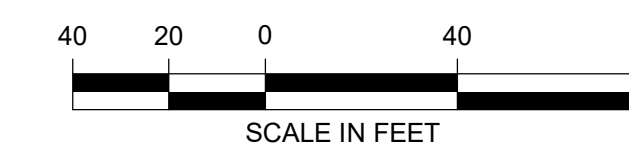

Kimley»Horn

SWIFT COMPANY LLC



SCHARRERAD

EVERETT LINK EXTENSION AND OMF NORTH

DRAFT EIS - CONCEPTUAL DESIGN
L05 SEGMENT
EVERETT LINK EXTENSION & OMF NORTH
WEST ALDERWOOD STATION ALTERNATIVE B (ALD-B)
SECTIONS



ALD-B-AIX100
SHEET 112 OF 387

02/14/2025

CROSS REFERENCING OF DRAWINGS				
ALD-2D-OPT SEGMENT	401	402	403	404
GENERAL SITE PLANS	L05-GSP401	L05-GSP402	L05-GSP403	L05-GSP404
ROADWAY PLAN & PROFILE PLANS	L05-CRV401			L05-CRV402
ARCHITECTURAL PLANS FROM ALD-D, ALD-F AND ALD-B ARE COMPATIBLE WITH THIS ALTERNATIVE AND THEREFORE NOT INCLUDED.				
NOTE: ALD-2D-OPT REPRESENTS THE ENVIRONMENTAL ALTERNATIVE ALD-2D WITH ALDERWOOD MALL BOULEVARD DESIGN OPTION. THE ALDERWOOD MALL BOULEVARD DESIGN OPTION IS COMPATIBLE WITH ENVIRONMENTAL ALTERNATIVES ALD-1B AND ALD-2F.				

ARCHITECTURAL PLANS FROM ALD-D, ALD-F AND ALD-B ARE COMPATIBLE WITH THIS ALTERNATIVE AND THEREFORE NOT INCLUDED.

NOTE: ALD-2D-OPT REPRESENTS THE ENVIRONMENTAL ALTERNATIVE ALD-2D WITH ALDERWOOD MALL BOULEVARD DESIGN OPTION. THE ALDERWOOD MALL BOULEVARD DESIGN OPTION IS COMPATIBLE WITH ENVIRONMENTAL ALTERNATIVES ALD-1B AND ALD-2F.

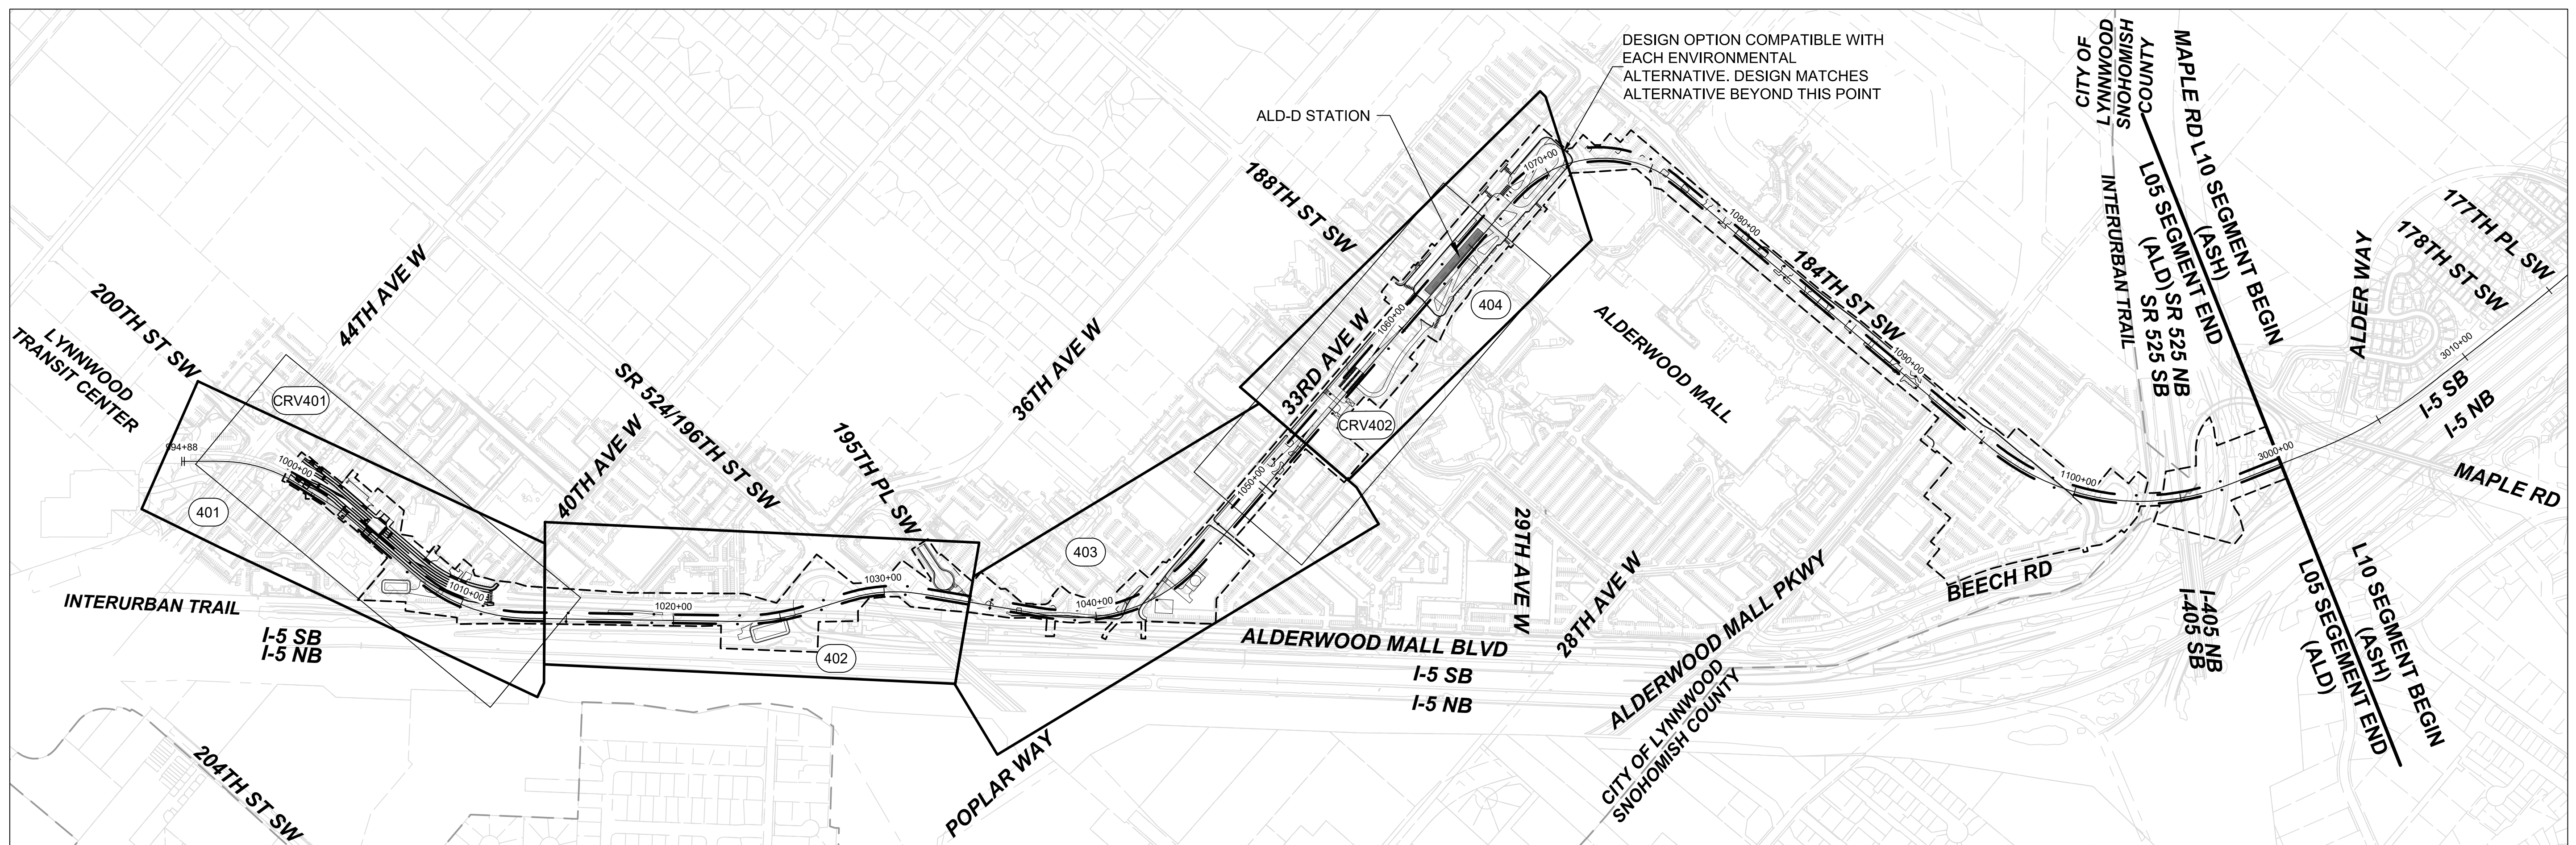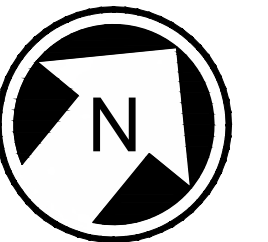

12/24/24 | 9:41 AM | ALEKSJ.KRUGER
C:\P\WKH1\0288462\L05-GSP401.DWG.DWG




Kimley»Horn

EVERETT LINK EXTENSION AND OMF NORTH


DRAFT EIS - CONCEPTUAL DESIGN
L05 SEGMENT
EVERETT LINK EXTENSION & OMF NORTH
ALD-2D-OPT
GENERAL SITE PLANS

L05-GSP401
SHEET 114 OF 387
02/14/2025

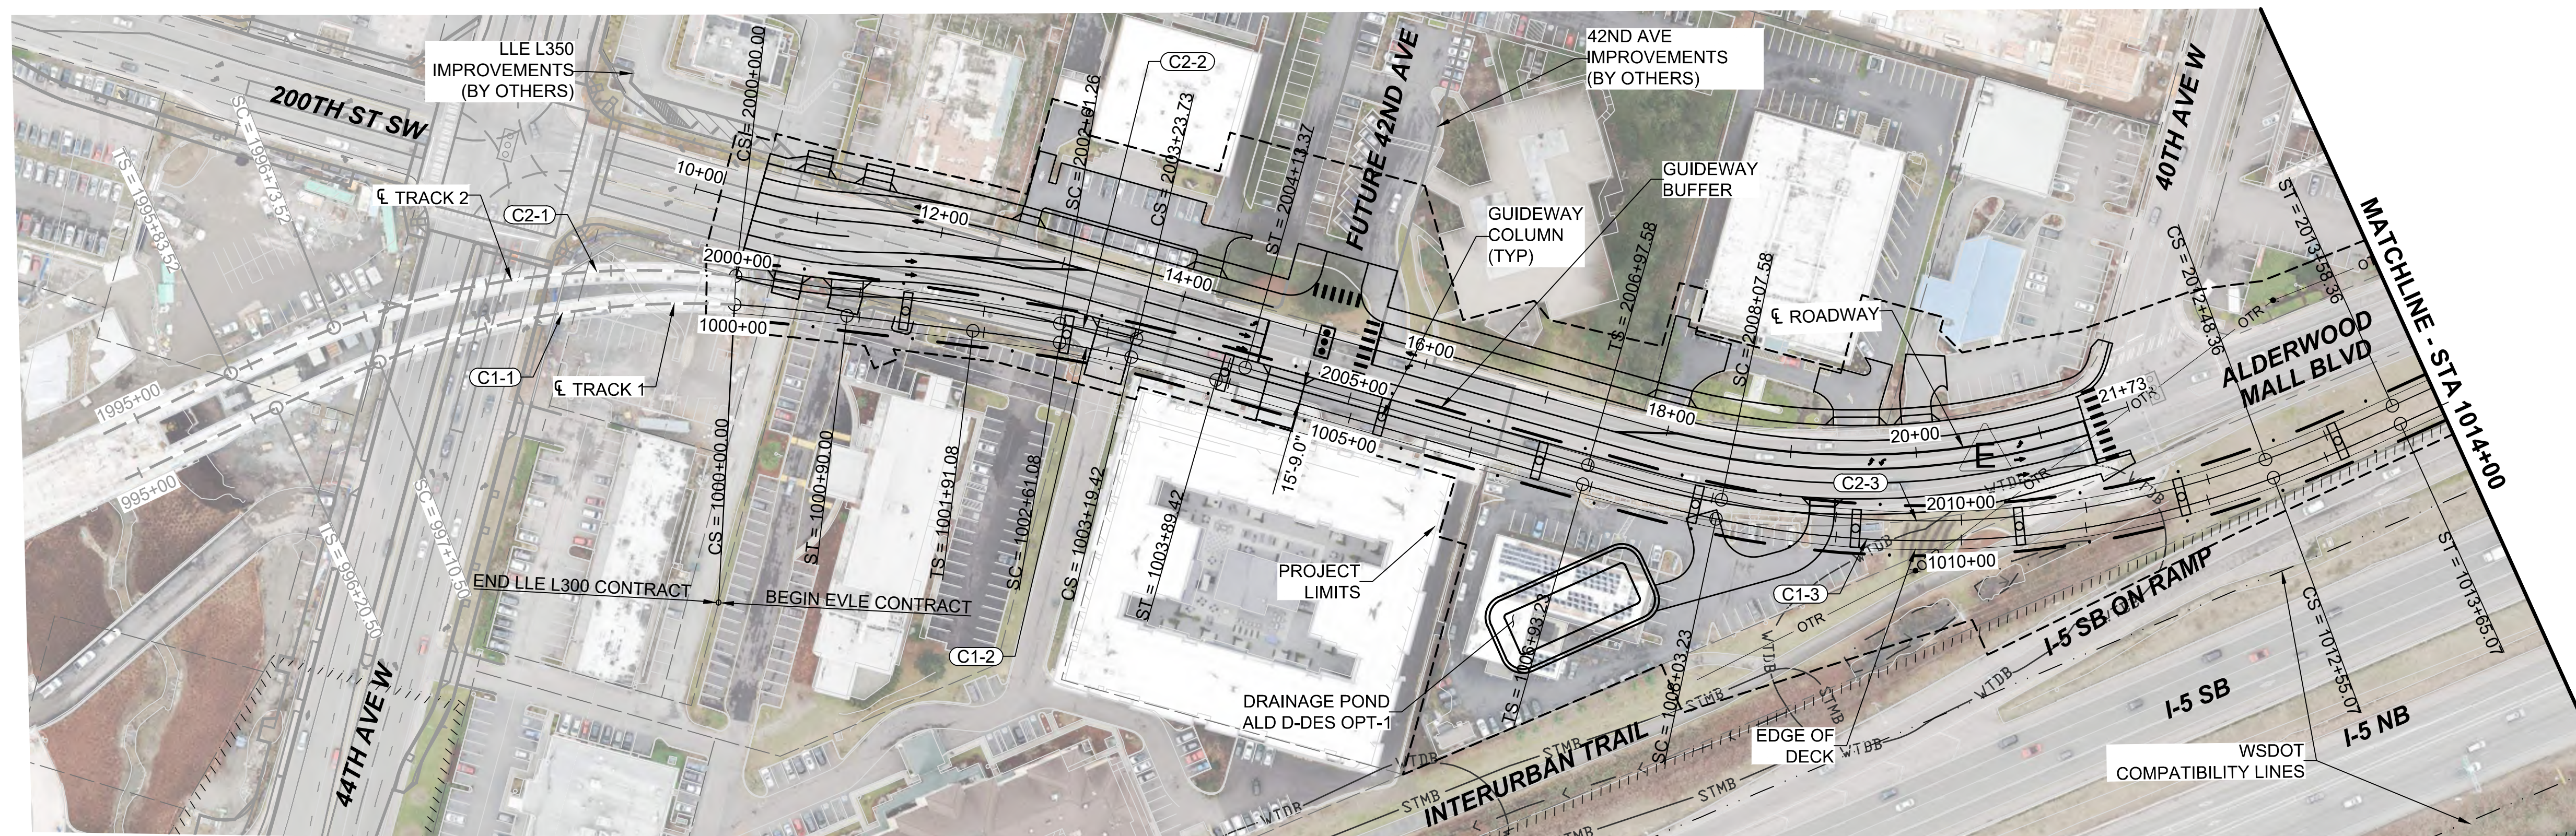

NOTES:


1. SEE STD SHEETS FOR NOTES, LEGEND, AND ABBREVIATIONS.
2. ELECTRIC OVERHEAD TRANSMISSION LINE RELOCATIONS DUE TO PROPOSED CONSTRUCTION CONFLICTS ARE SHOWN FOR CONTEXT.
3. SEE SHEET L05-CRV401 FOR ROADWAY PLAN AND PROFILE.
4. FOR ROADWAY TYPICAL SECTION SEE SHEETS STD-CRY101.


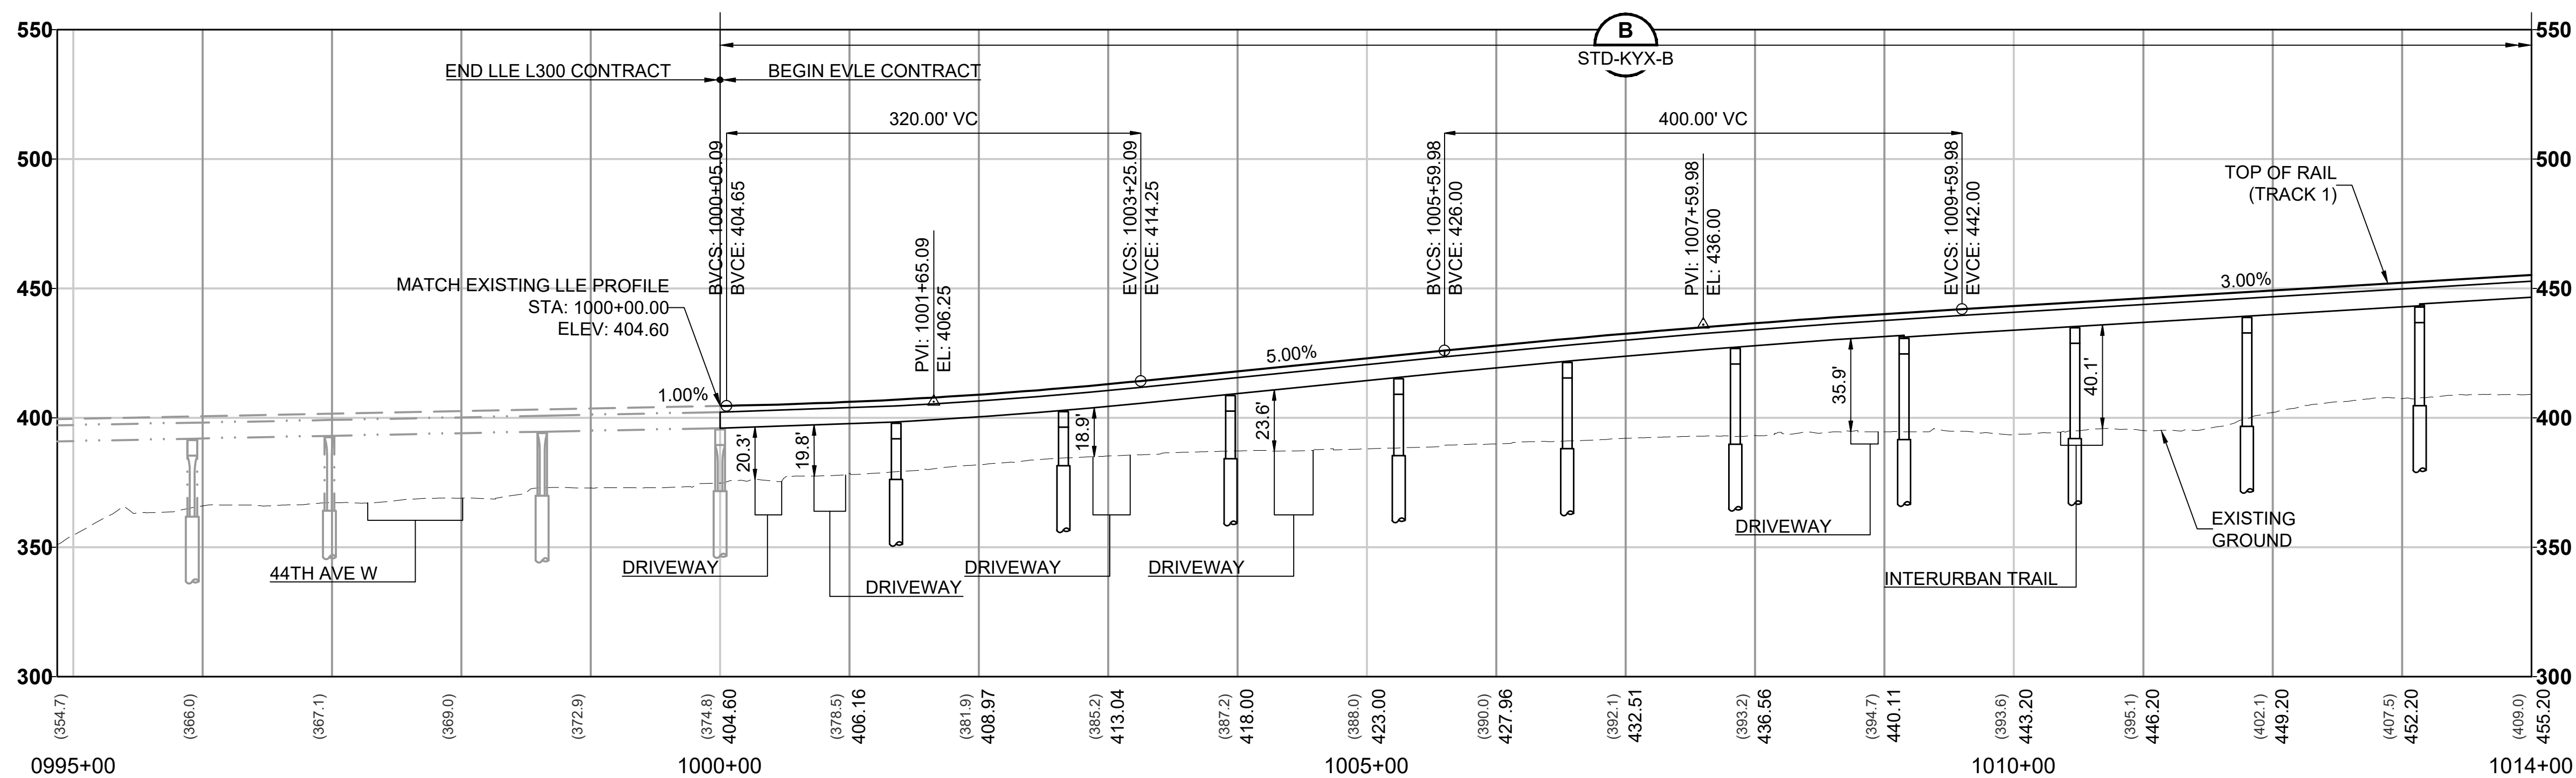


CURVE TABLE							
CURVE	RADIUS (FT)	Lc (FT)	L s1 (FT)	L s2 (FT)	Ea (IN)	Eu (IN)	V (MPH)
C1-1	675.0	289.5	90.0	90.0	2.75	2.53	30
C1-2	820.0	58.3	70.0	70.0	2.25	2.10	30
C1-3	800.0	451.8	110.0	110.0	3.50	2.56	35
C2-1	665.0	326.5	90.0	261.3	2.75	2.61	30
C2-2	920.0	62.5	261.3	89.6	1.50	2.37	30
C2-3	784.3	440.8	110.0	110.0	3.50	2.69	35


NOTES:

CURVES C1-1 & C2-1 ARE EXISTING LLE L300 CURVES. EVLE WILL ONLY ADJUST THE SUPERELEVATION OF THESE CURVES.

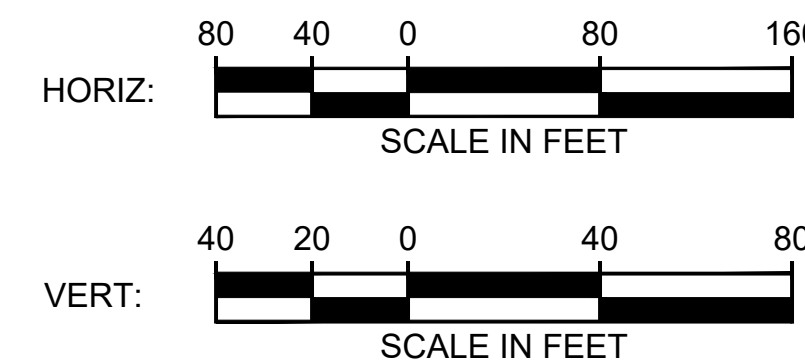

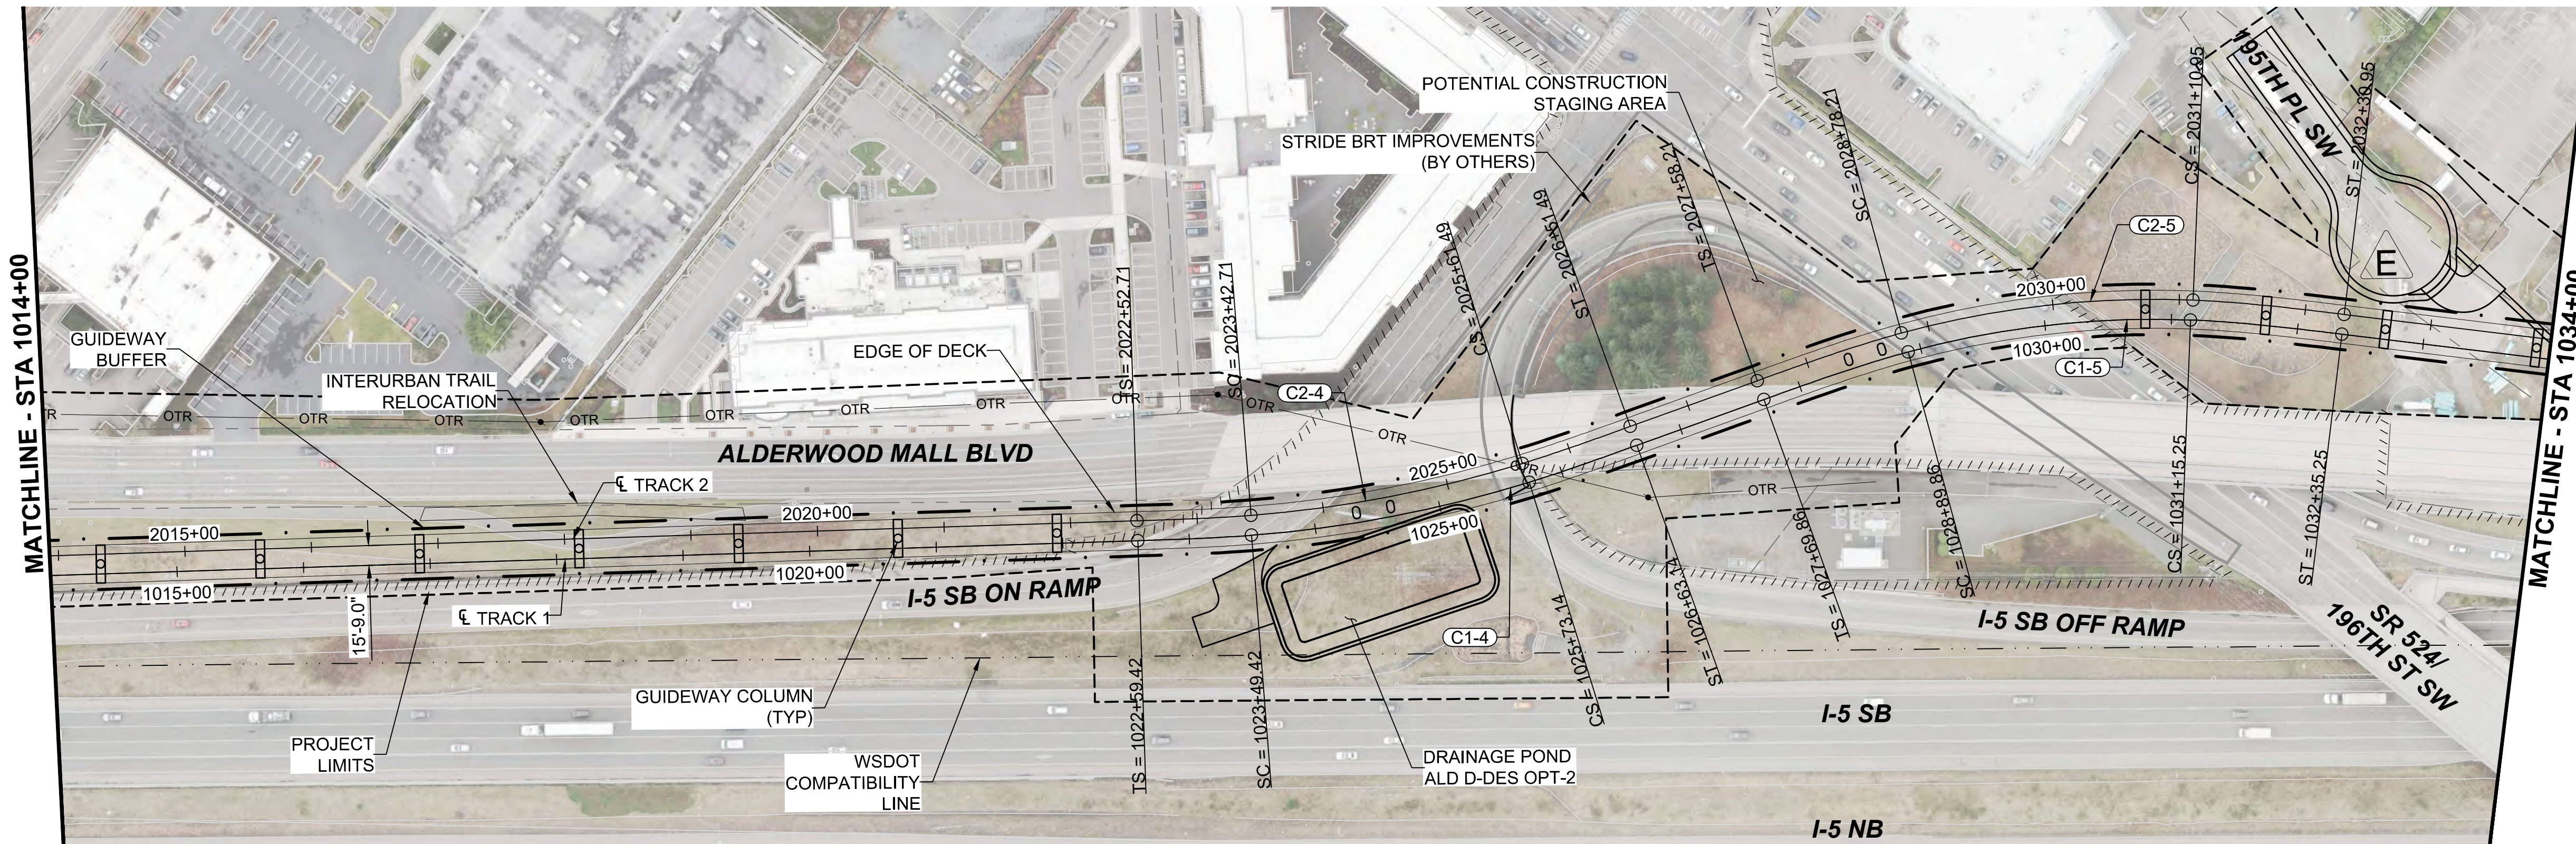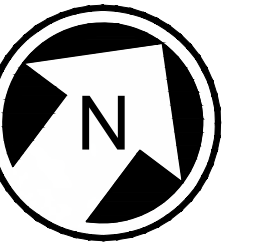

- NOTES:
1. SEE STD SHEETS FOR NOTES, LEGEND, AND ABBREVIATIONS.
 2. ELECTRIC OVERHEAD TRANSMISSION LINE RELOCATIONS DUE TO PROPOSED CONSTRUCTION CONFLICTS ARE SHOWN FOR CONTEXT.
 3. FOR ROADWAY TYPICAL SECTION SEE SHEETS STD-CRY102 AND STD-CRY106.

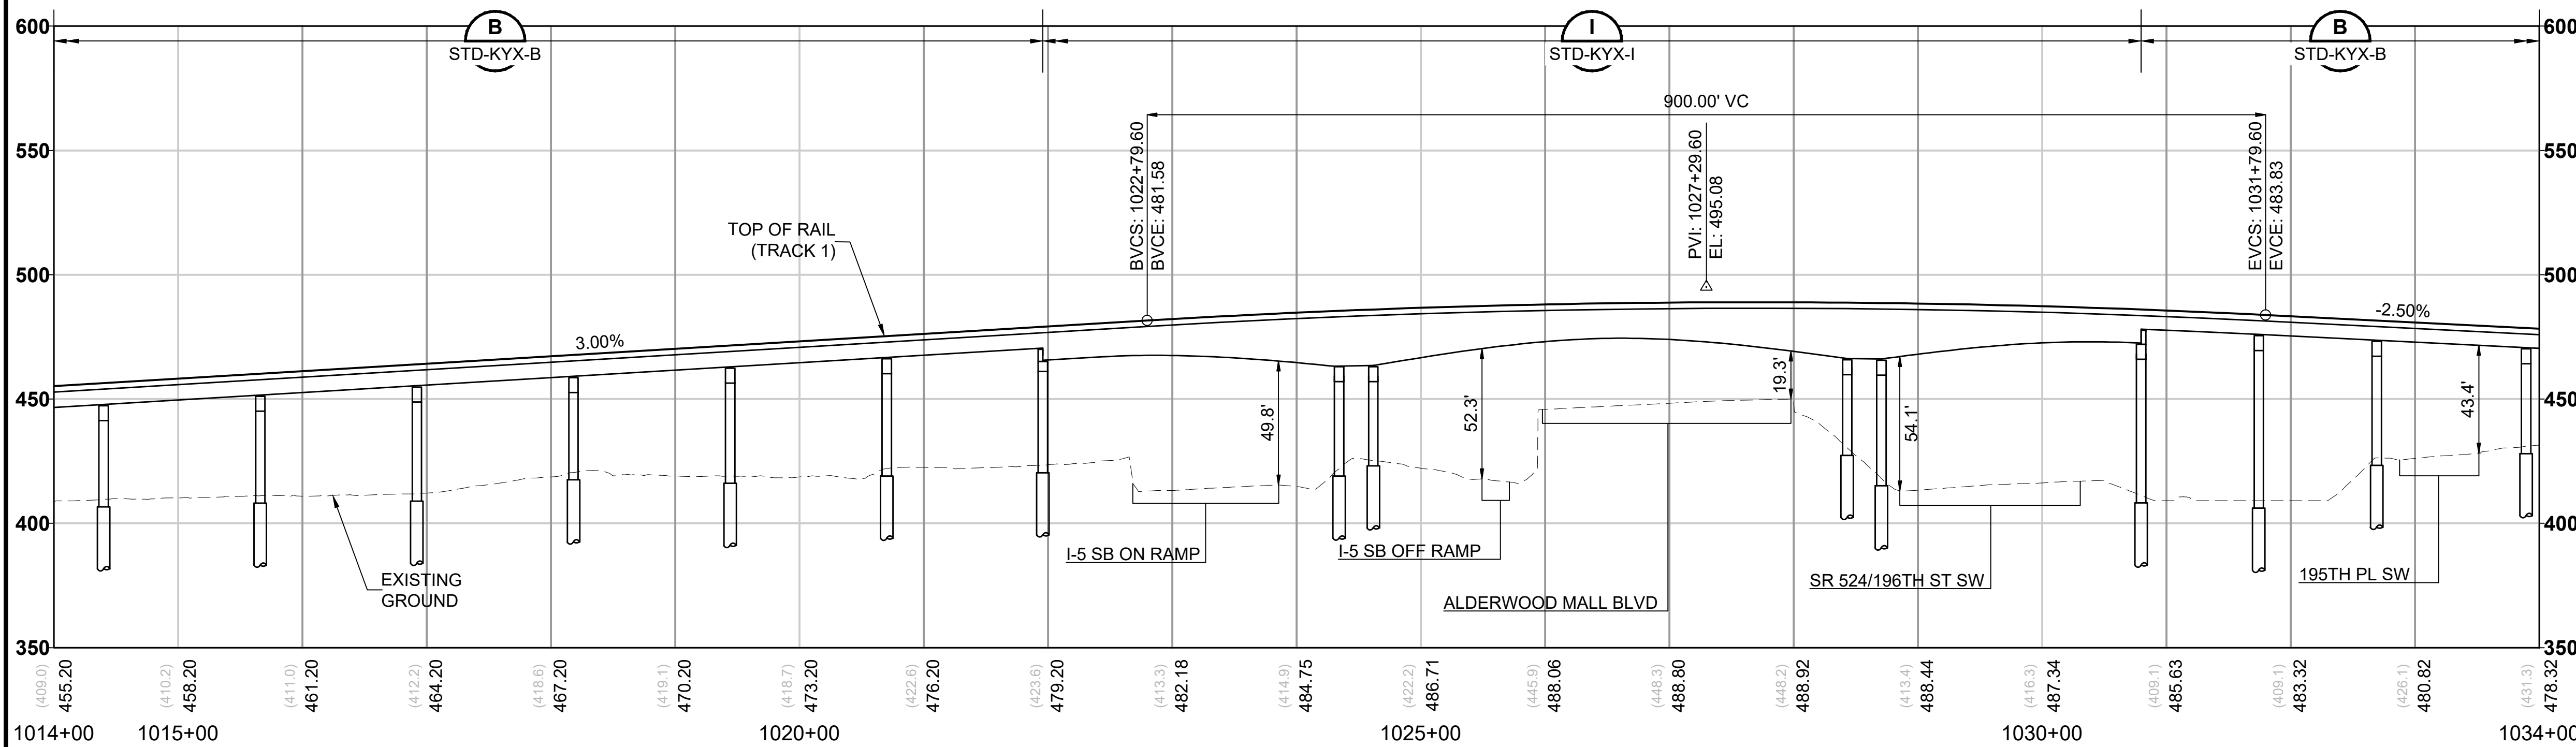

CURVE TABLE							
CURVE	RADIUS (FT)	Lc (FT)	Ls1 (FT)	Ls2 (FT)	Ea (IN)	Eu (IN)	V (MPH)
C1-4	1000.0	223.7	90.0	90.0	2.75	2.10	35
C1-5	740.0	225.4	120.0	120.0	3.75	2.81	35
C2-4	984.3	218.8	90.0	90.0	2.75	2.18	35
C2-5	755.8	232.7	120.0	120.0	3.50	2.92	35



12/24/24 | 9:42 AM | ALEKSJ.KRUGER
C:\P\WK\1\02088462\L05-GSP401.DWG.DWG




Kimley»Horn



EVERETT LINK EXTENSION AND OMF NORTH

DRAFT EIS - CONCEPTUAL DESIGN
L05 SEGMENT
EVERETT LINK EXTENSION & OMF NORTH
ALD-2D-OPT
GENERAL SITE PLANS


L05-GSP402
SHEET 115 OF 387
02/14/2025


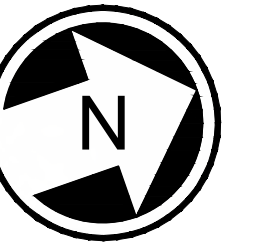


- NOTES:
1. SEE STD SHEETS FOR NOTES, LEGEND, AND ABBREVIATIONS.
 2. ELECTRIC OVERHEAD TRANSMISSION LINE RELOCATIONS DUE TO PROPOSED CONSTRUCTION CONFLICTS ARE SHOWN FOR CONTEXT.
 3. FOR ROADWAY TYPICAL SECTION SEE SHEET STD-CRY103.

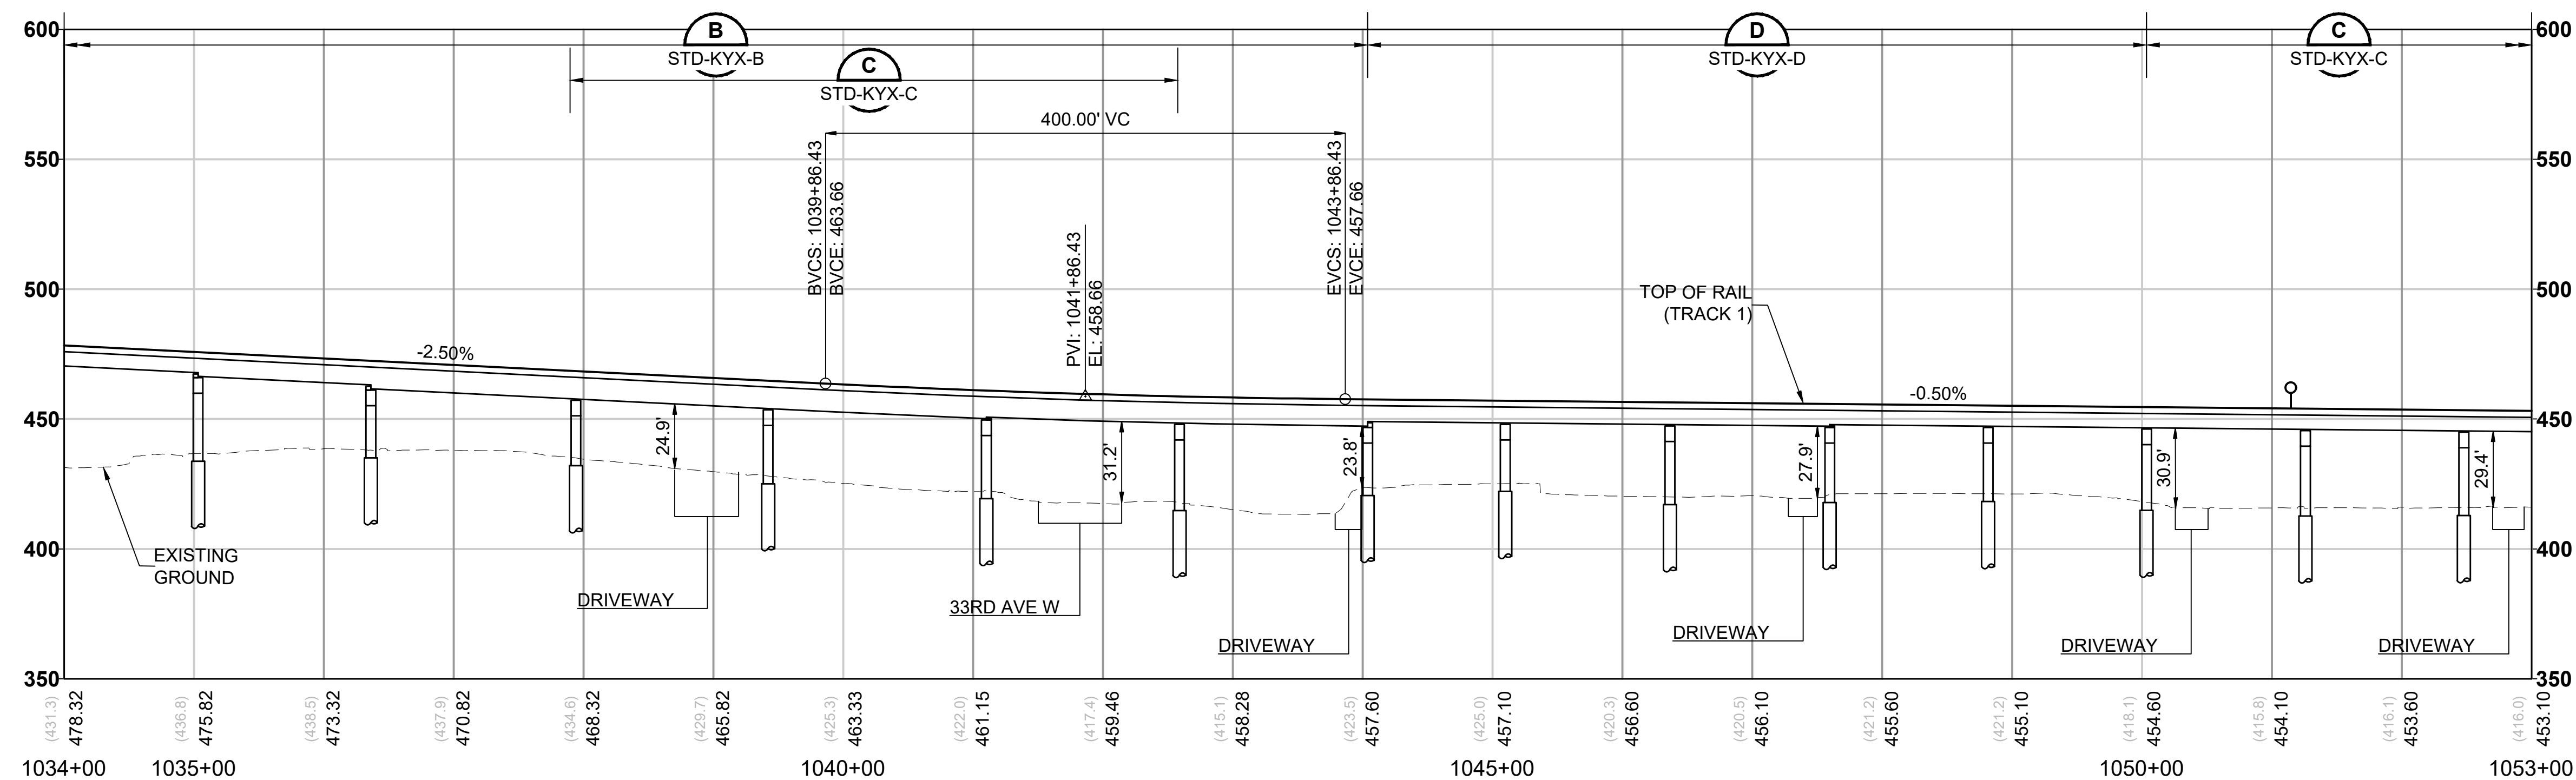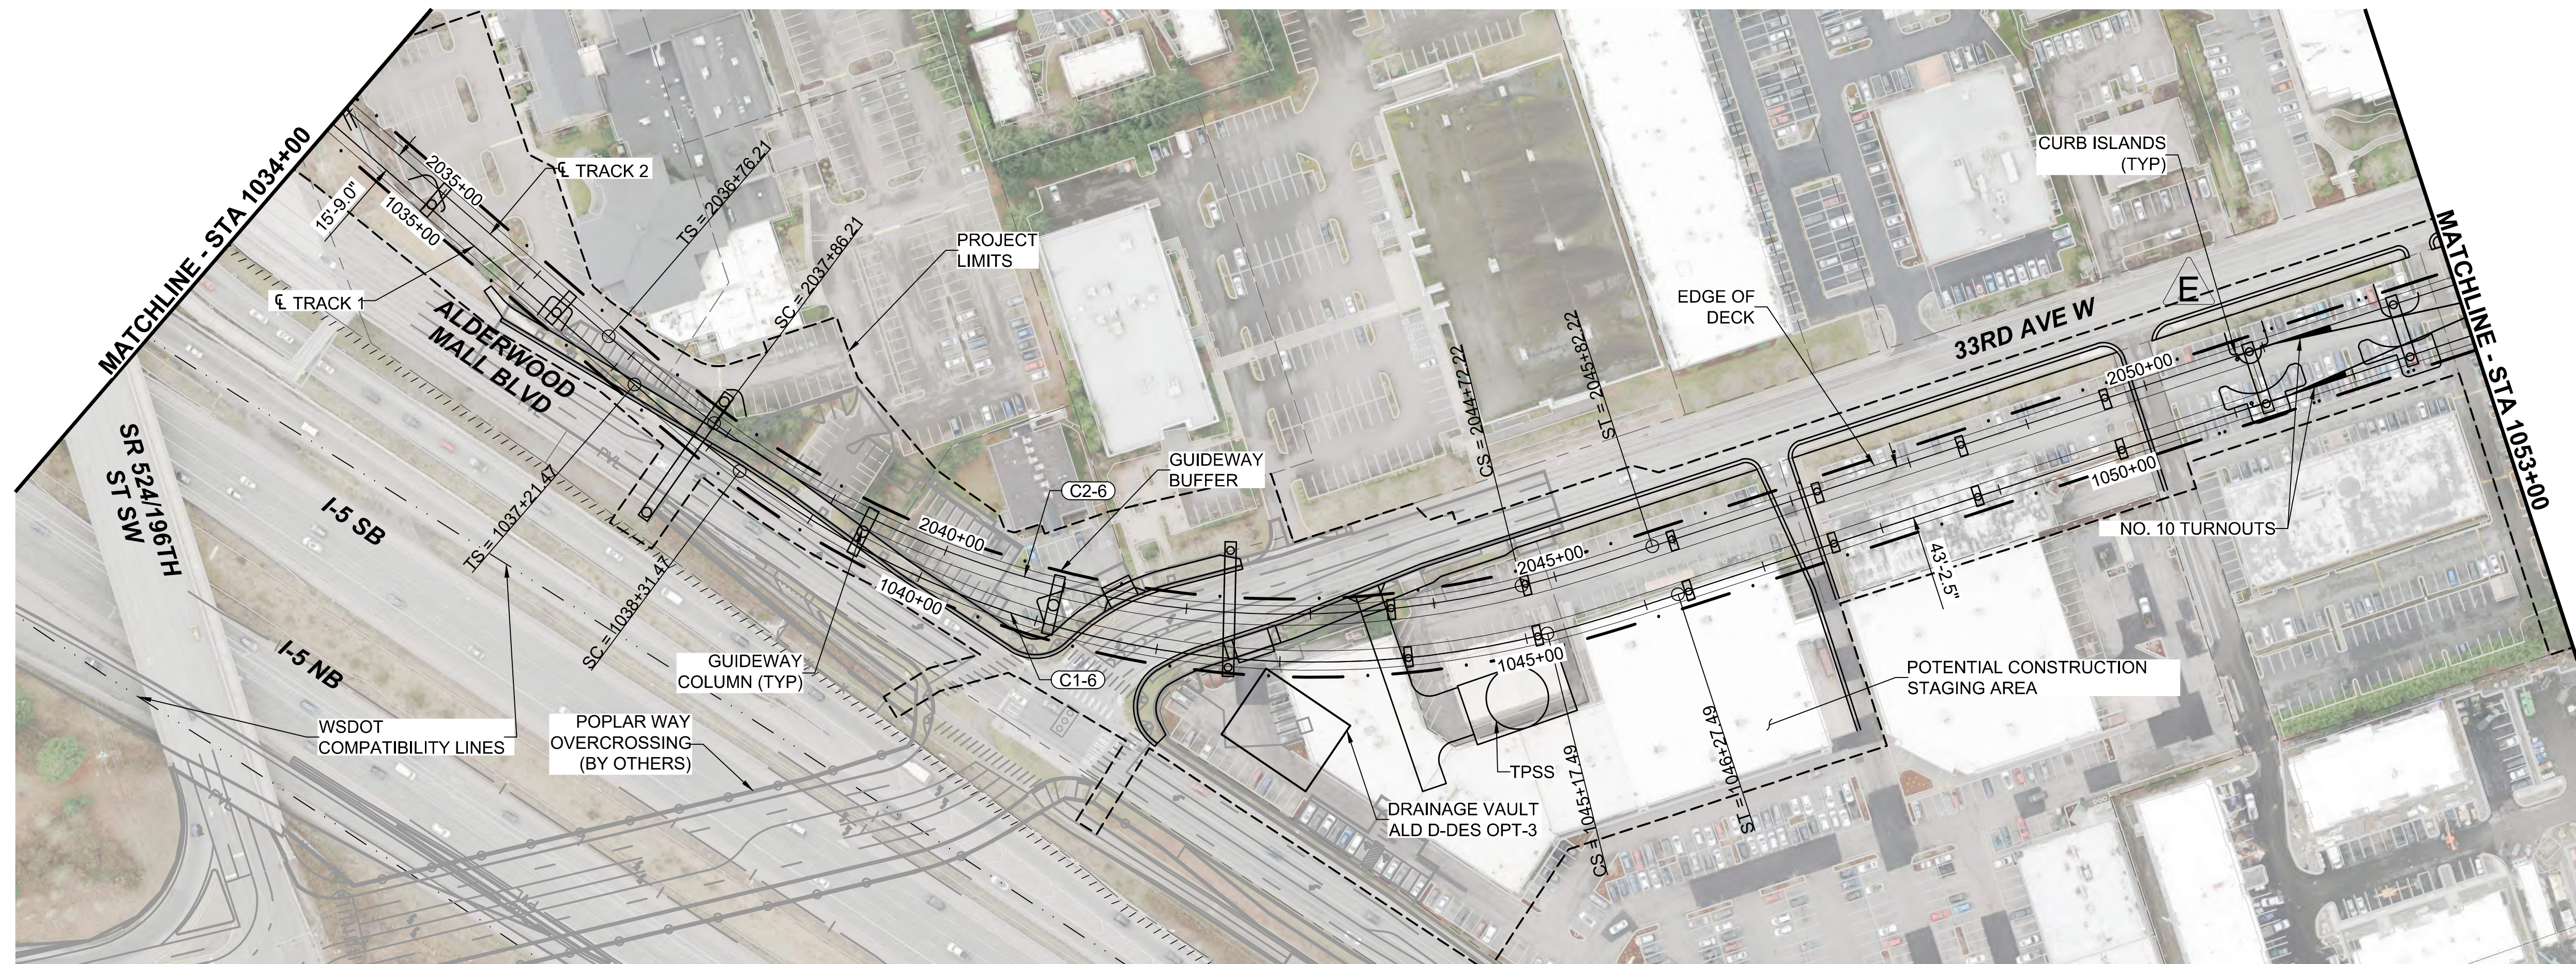


CURVE TABLE							
CURVE	RADIUS (FT)	Lc (FT)	L s1 (FT)	L s2 (FT)	Ea (IN)	Eu (IN)	V (MPH)
C1-6	775.0	686.0	110.0	110.0	2.50	2.10	30
C2-6	775.0	686.0	110.0	110.0	2.50	2.10	30

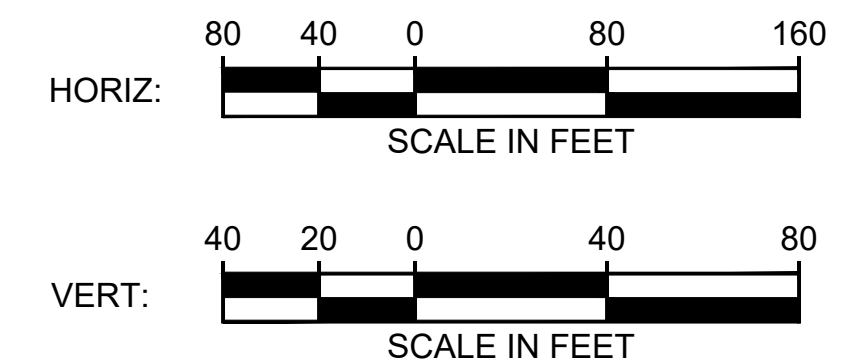

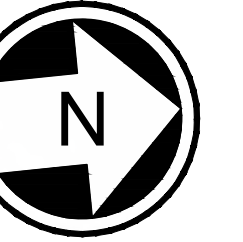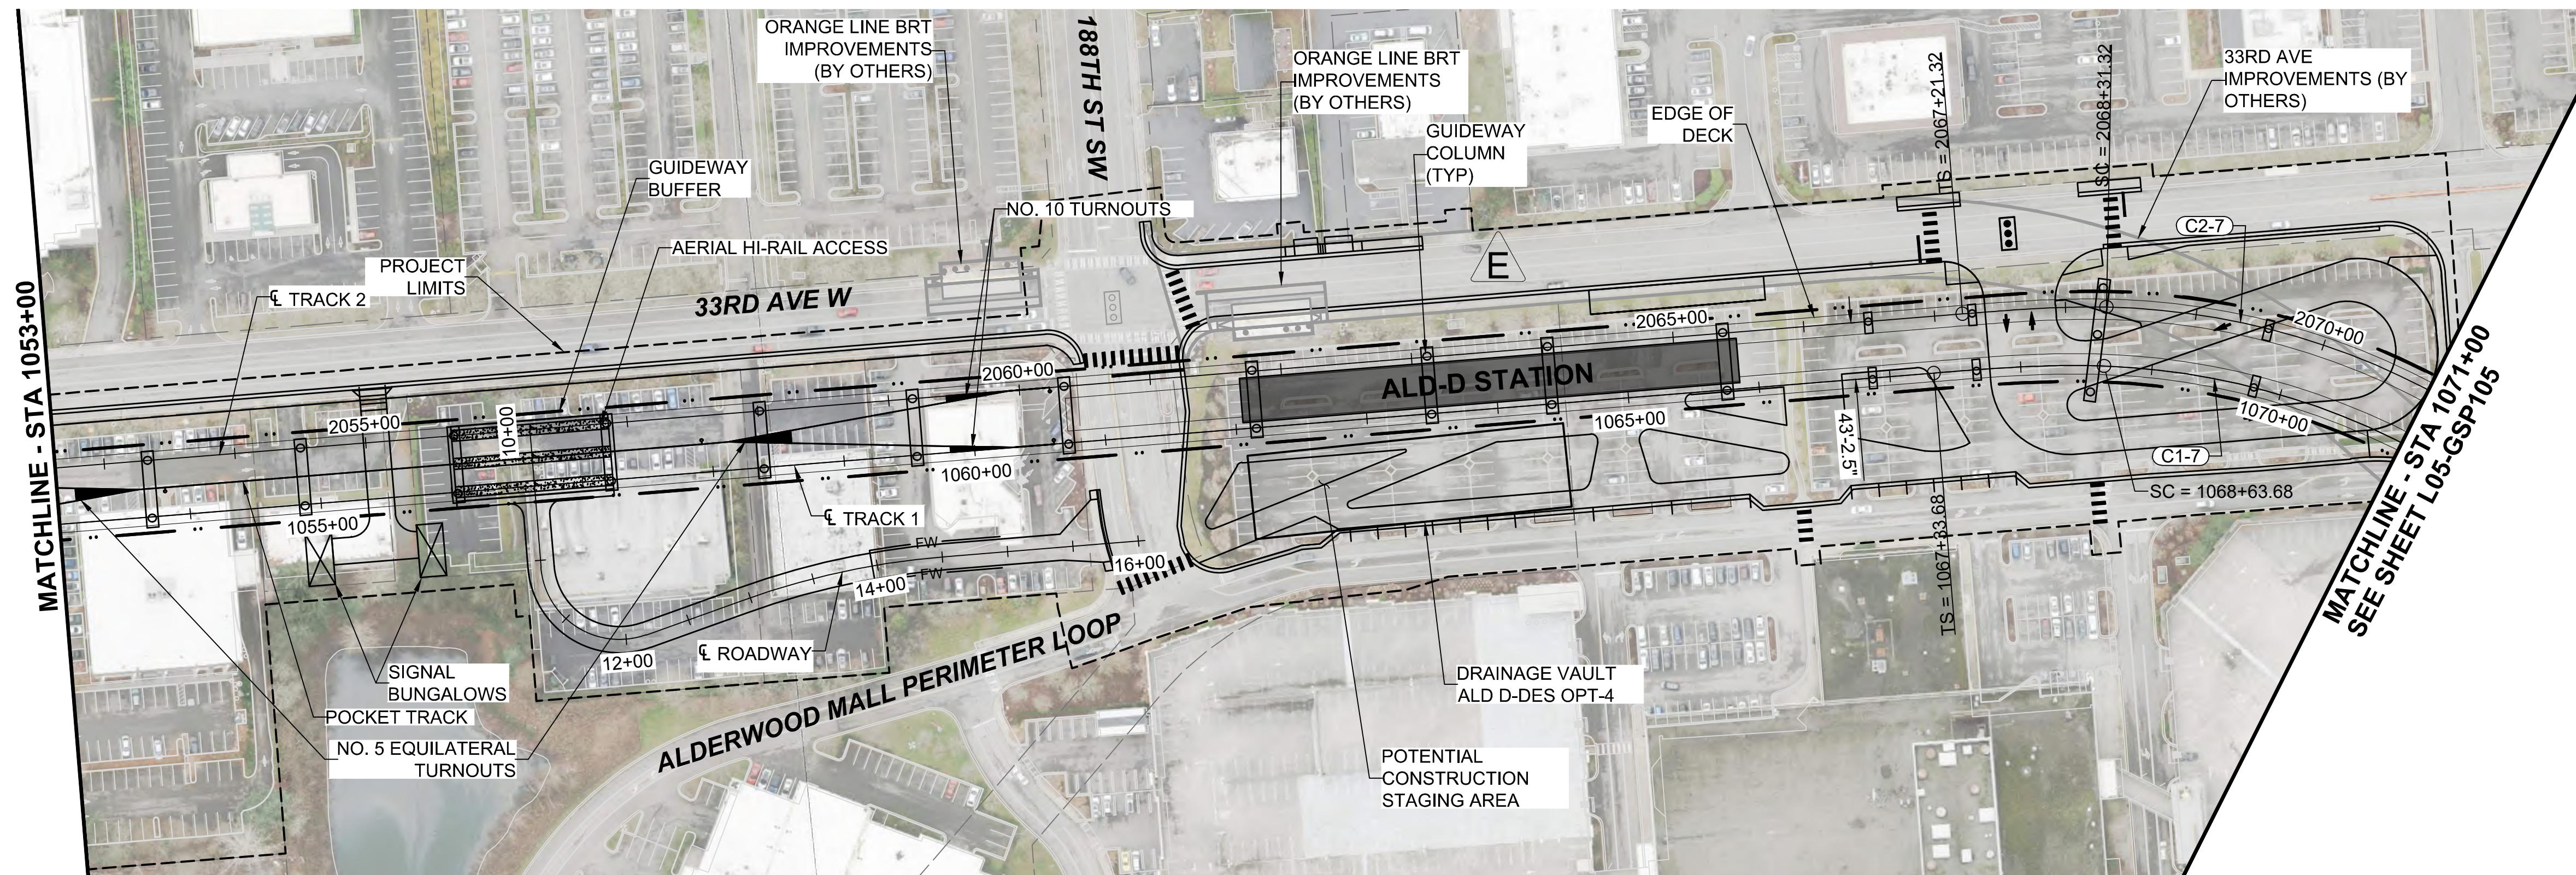

- NOTES:**
1. SEE STD SHEETS FOR NOTES, LEGEND, AND ABBREVIATIONS.
 2. ELECTRIC OVERHEAD TRANSMISSION LINE RELOCATIONS DUE TO PROPOSED CONSTRUCTION CONFLICTS ARE SHOWN FOR CONTEXT.
 3. SEE SHEET L05-CRV402 FOR ROADWAY PLAN AND PROFILE.
 4. FOR ROADWAY TYPICAL SECTION SEE SHEETS STD-CRY101, STD-CRY103, AND STD-CRY104.

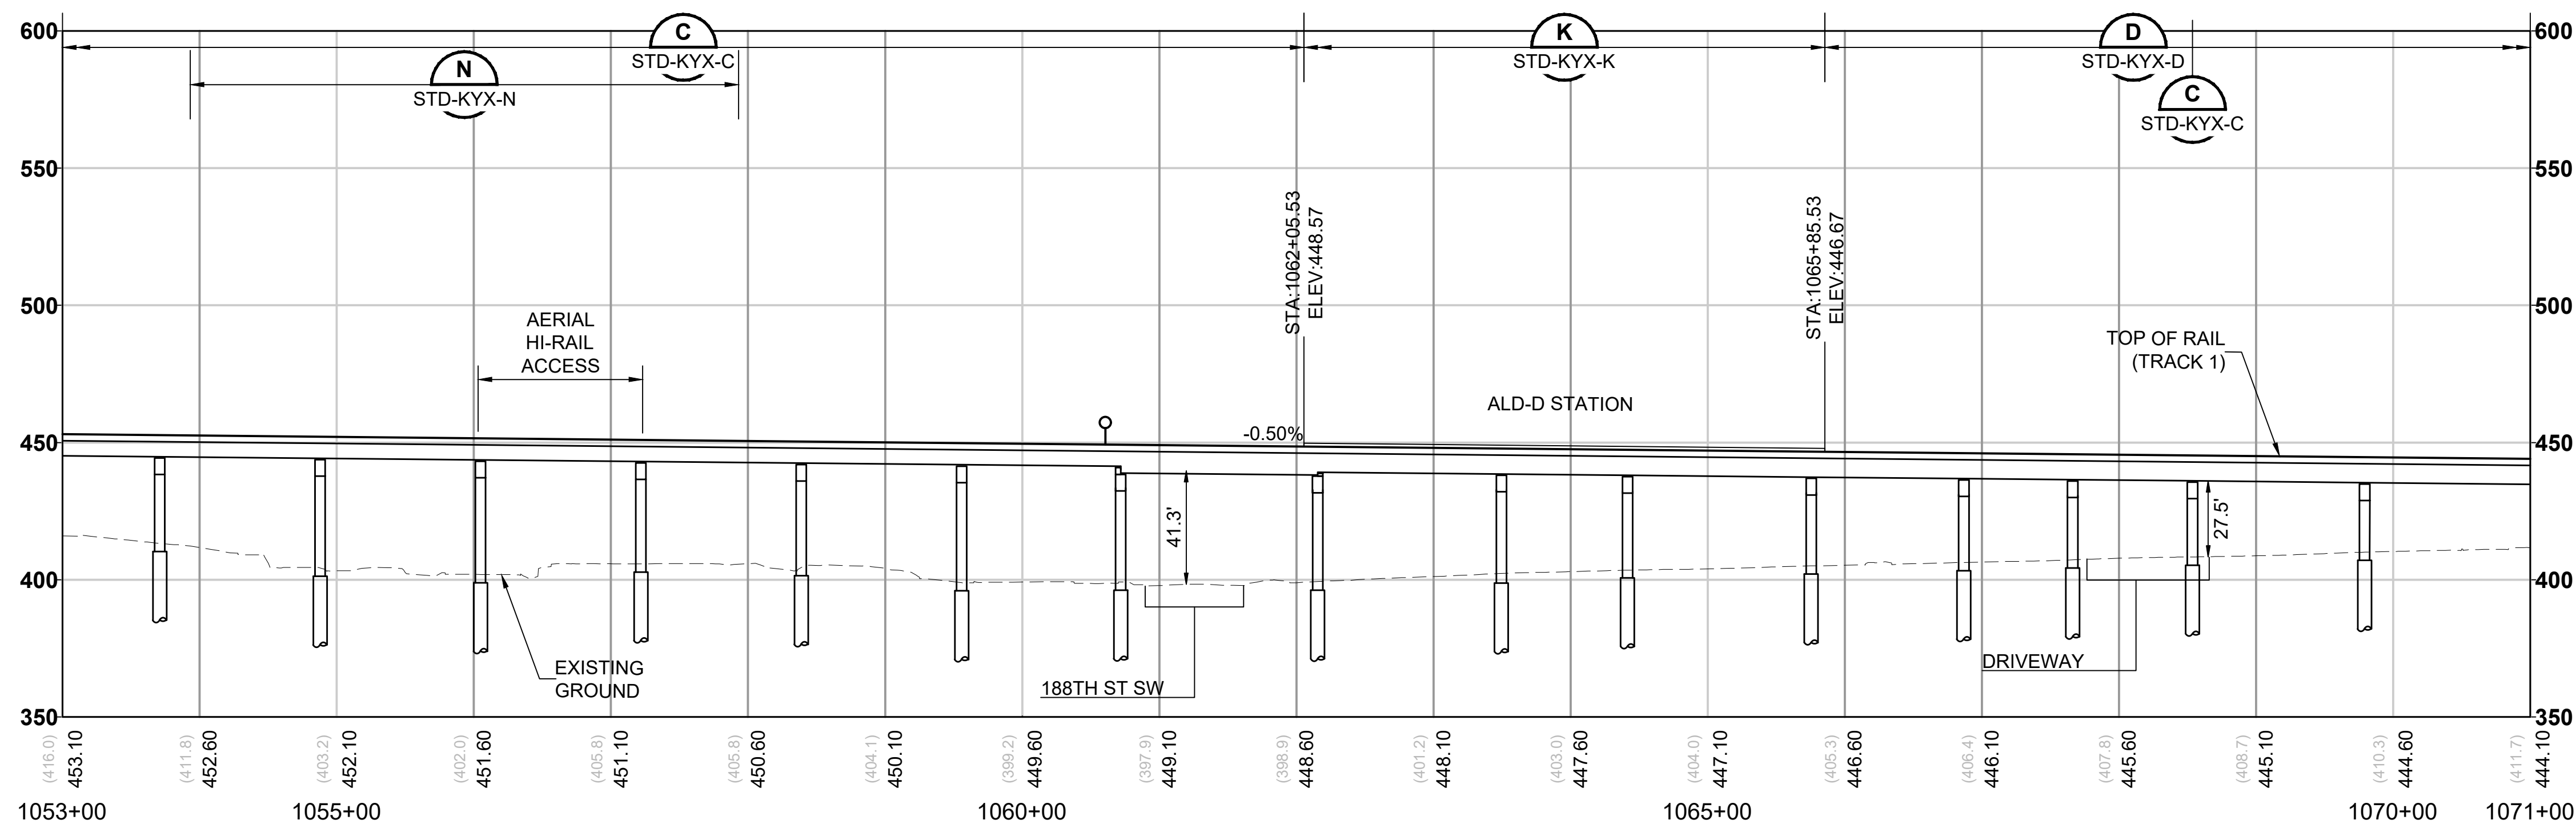

CURVE TABLE							
CURVE	RADIUS (FT)	Lc (FT)	L s1 (FT)	L s2 (FT)	Ea (IN)	Eu (IN)	V (MPH)
C1-7	550.0	727.0	130.0	130.0	4.00	2.48	30
C2-7	550.0	737.0	130.0	130.0	4.00	2.48	30



12/24/24 | 9:47 AM | ALEKSI.KRUGER
C:\P\WKH1\0288453\DR-L05-CRV-ALD-AMB-RDWY-025.DWG




Kimley»Horn

EVERETT LINK EXTENSION AND OMF NORTH

DRAFT EIS - CONCEPTUAL DESIGN
L05 SEGMENT
EVERETT LINK EXTENSION & OMF NORTH
ALD-2D-OPT
ROADWAY PLAN AND PROFILE PLANS

L05-CRV402
SHEET 119 OF 387
02/14/2025

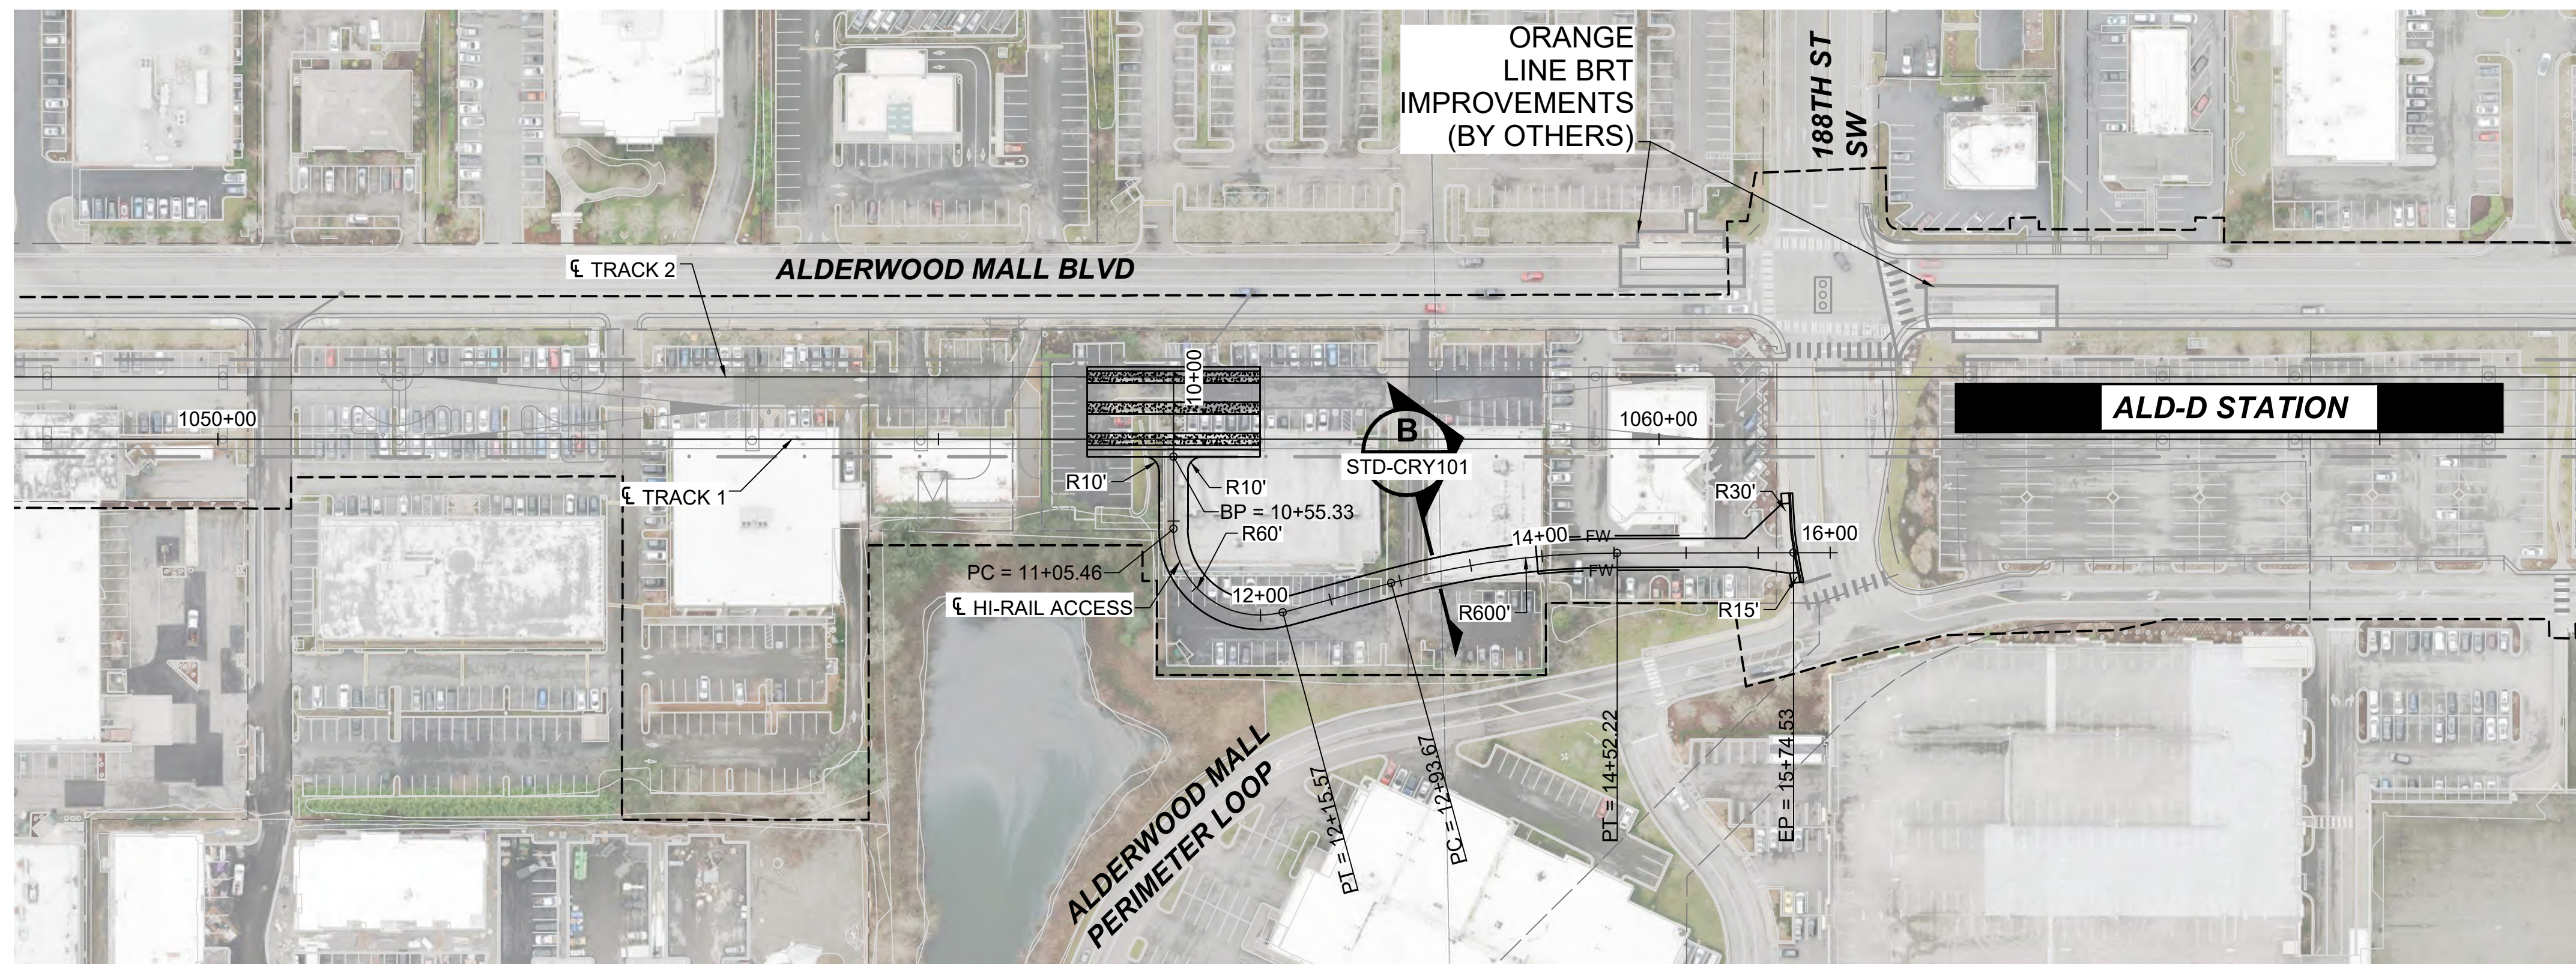

- NOTES:
1. SEE STD SHEETS FOR NOTES, LEGEND, AND ABBREVIATIONS.
 2. SEE SHEET L05-GSP404 FOR GENERAL SITE PLAN.
 3. ELECTRIC OVERHEAD TRANSMISSION LINE RELOCATIONS DUE TO PROPOSED CONSTRUCTION CONFLICTS ARE SHOWN FOR CONTEXT.

