


CROSS REFERENCING OF DRAWINGS				
ASH WAY SEGMENT	ASH-1A W/ MAR-2D	ASH-2D W/ MAR-2D	ASH-1A W/ MAR-1B	ASH-2D W/ MAR-1B
KEY MAP	L10-GZK100	L10-GZK200	L10-GZK300	L10-GZK400

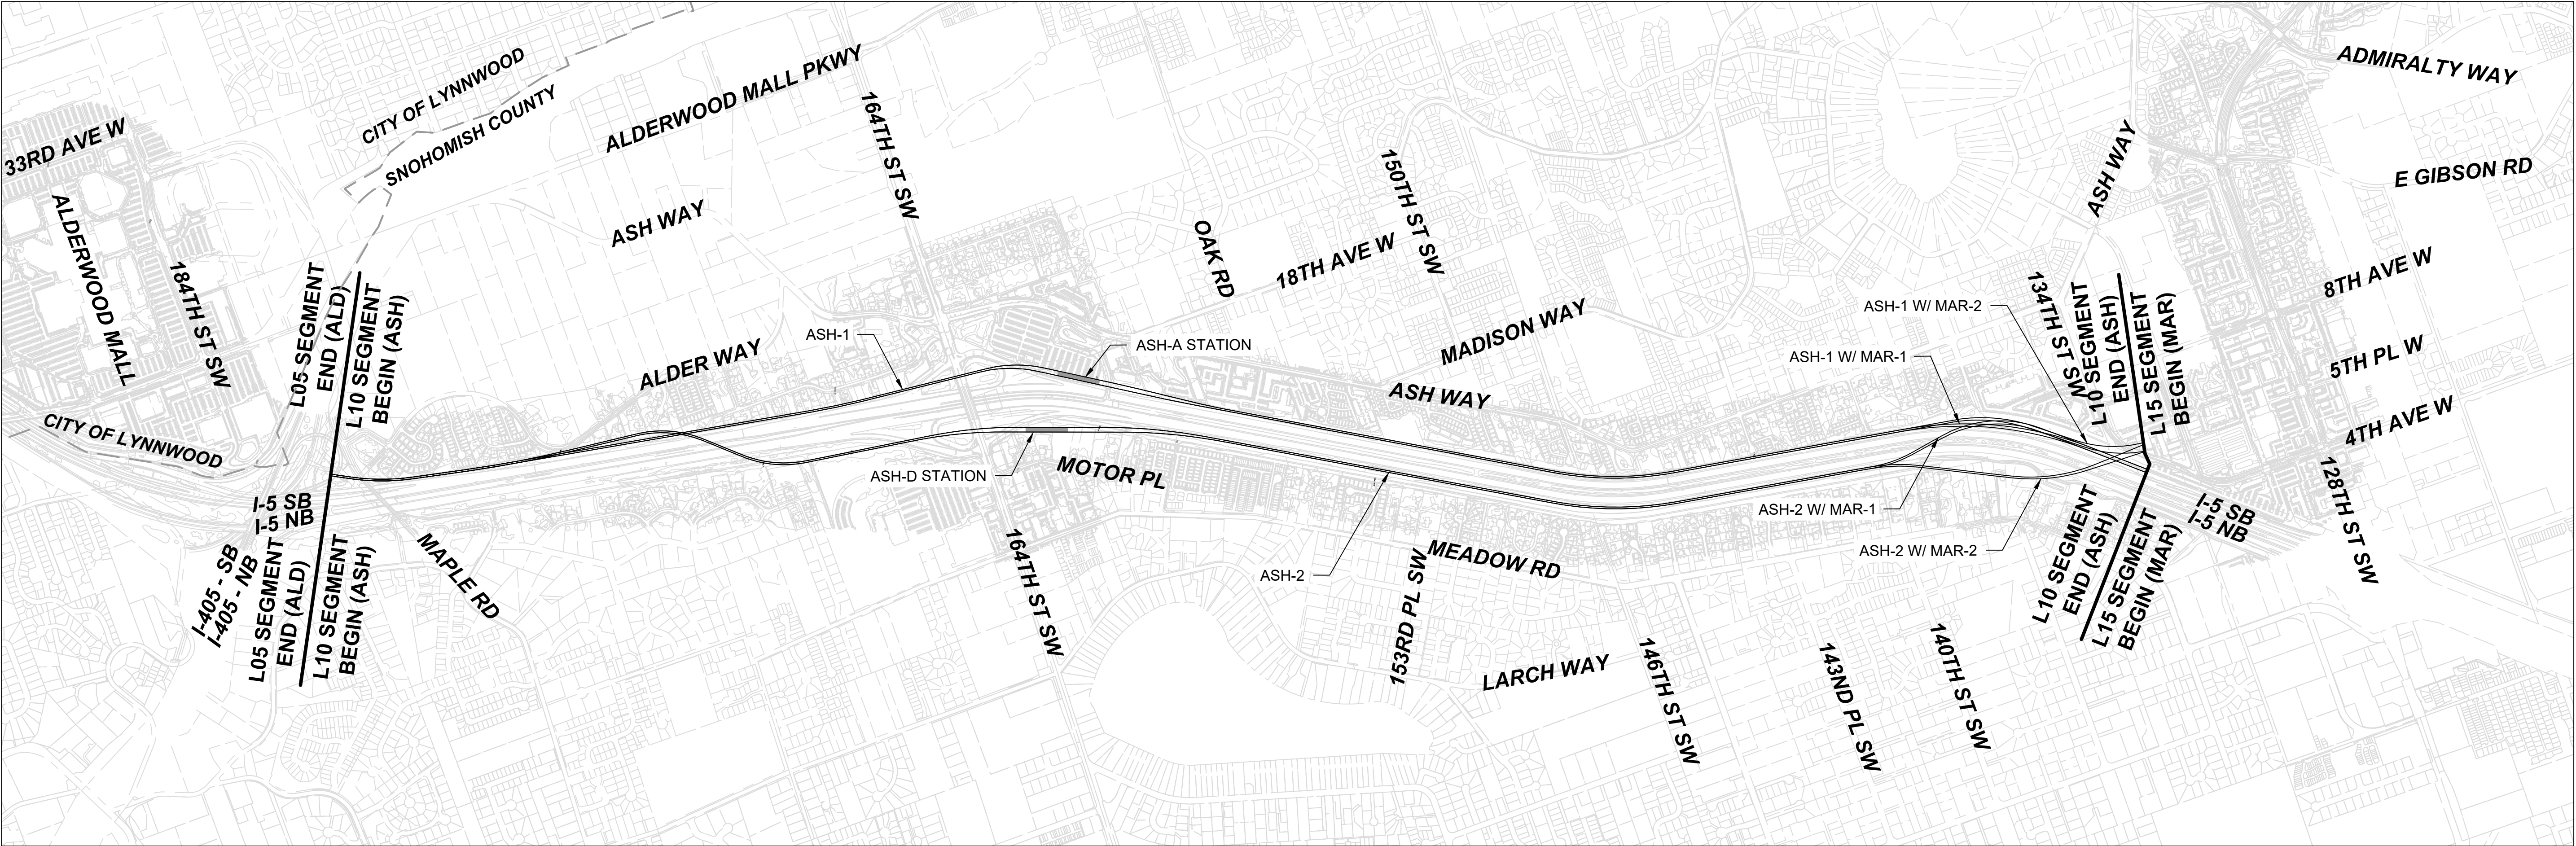

12/10/24 | 7:49 AM | HANAA AHMED
C:\P\W\K\H\10288394\L10 - OVERALL SEGMENT MAP.DWG





Kimley»Horn

EVERETT LINK EXTENSION
AND OMF NORTH

DRAFT EIS - CONCEPTUAL DESIGN
L10 SEGMENT
EVERETT LINK EXTENSION & OMF NORTH
ASH
OVERALL SEGMENT MAP

L10-GZP100
SHEET 120 OF 387
02/14/2025

CROSS REFERENCING OF DRAWINGS									
ASH-1A SEGMENT	(101)	(102)	(103)	(104)	(105)	(106)	(107)	(108)	(109)
GENERAL SITE PLANS	L10-GSP101	L10-GSP102	L10-GSP103	L10-GSP104	L10-GSP105	L10-GSP106	L10-GSP107	L10-GSP108	L10-GSP109
ARCHITECTURAL				ASH-A-ASP100 ASH-A-APP100					
ARCHITECTURAL PLANS ASSOCIATED WITH THIS PORTION OF THE PROJECT ARE WITHIN THIS SECTION BUT NOT DENOTED ON THIS PLAN FOR LOCATION.									

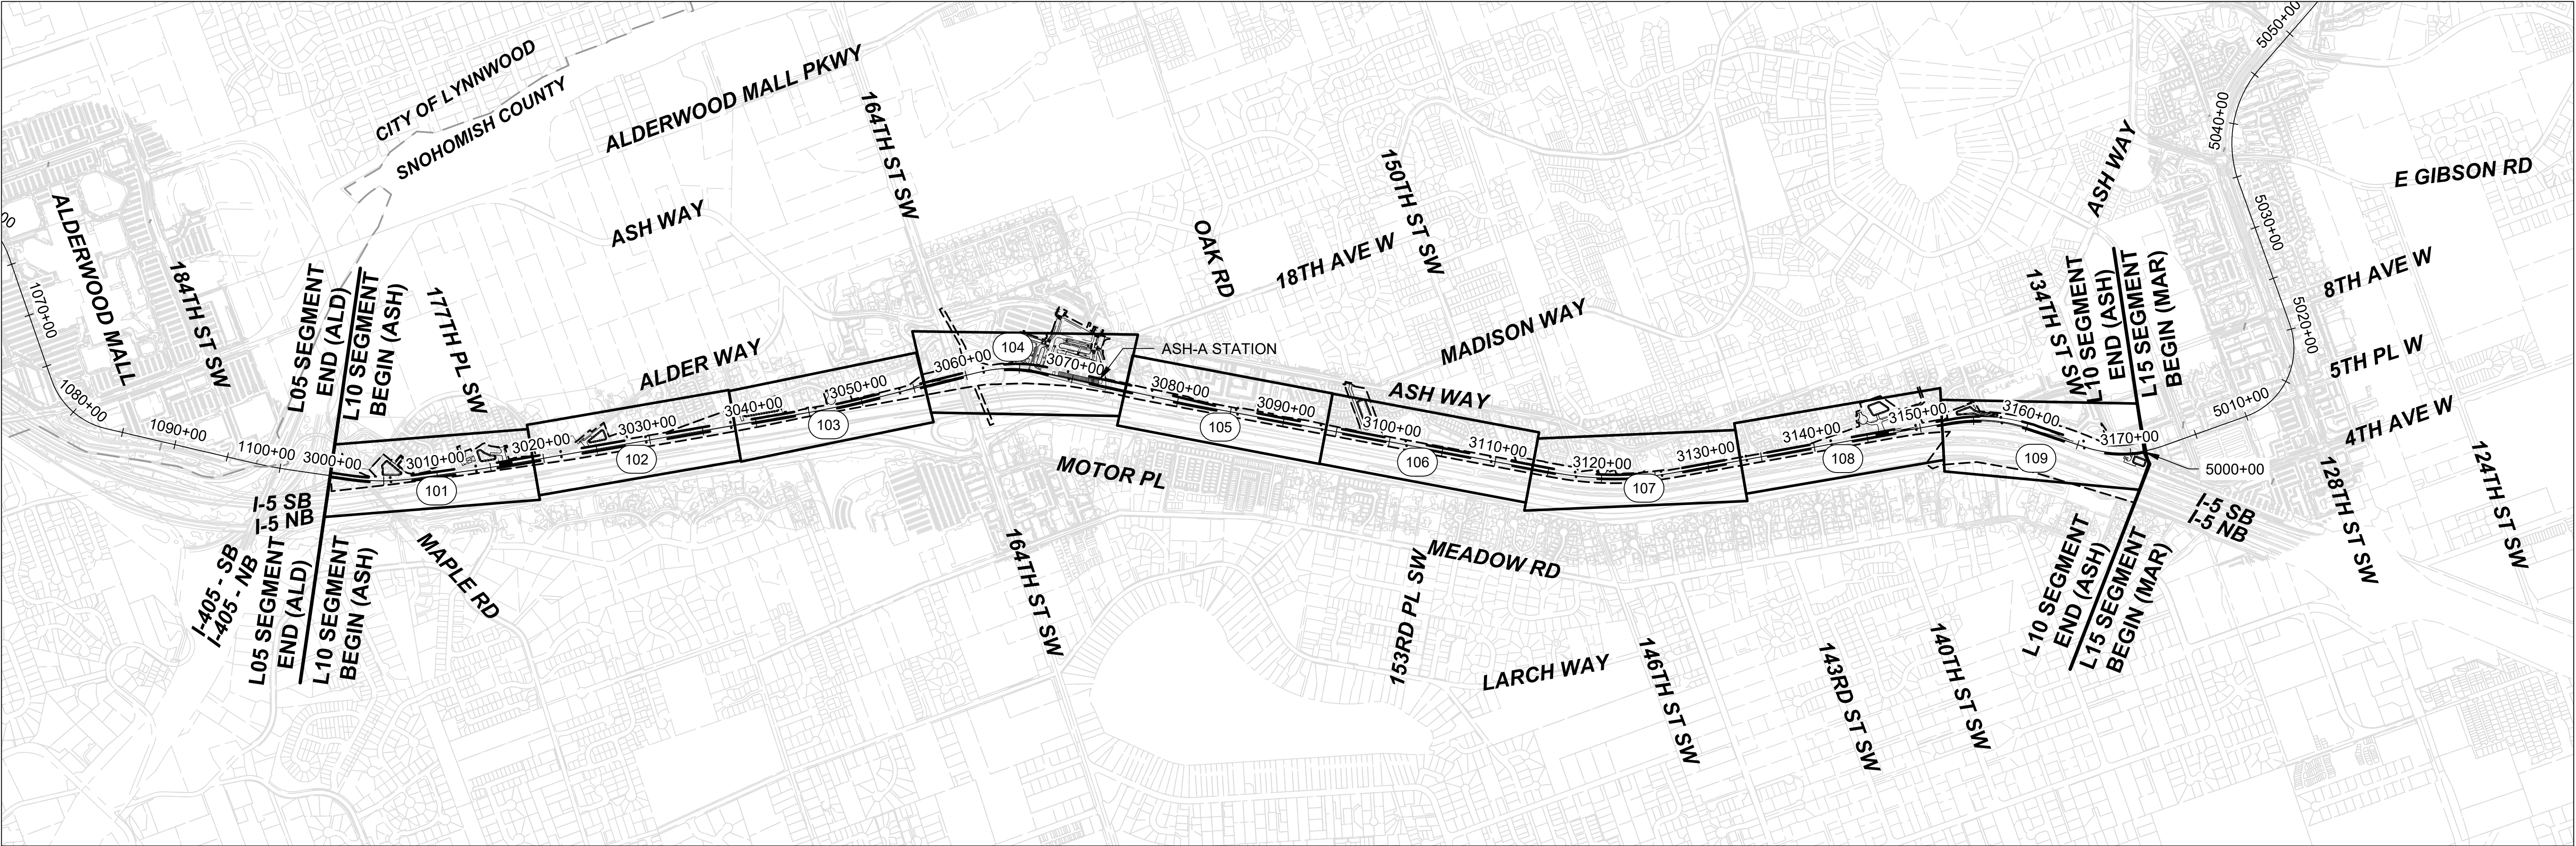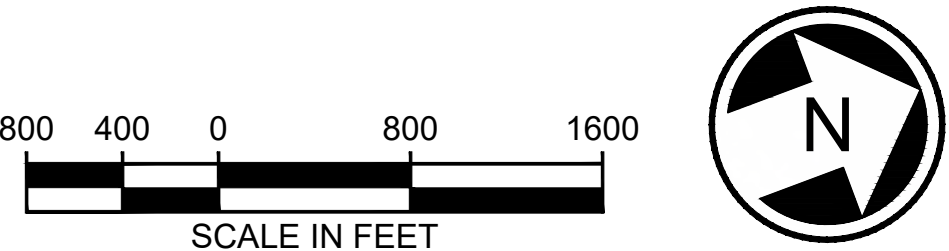



12/12/24 | 9:45 AM | ALEKSJ.KRUGER
C:\P\WK\H1\0288394\L10 - KEY SHEET.DWG



EVERETT LINK EXTENSION
AND OMF NORTH



DRAFT EIS - CONCEPTUAL DESIGN
L10 SEGMENT
EVERETT LINK EXTENSION & OMF NORTH
ASH-1A
KEY MAP

L10-GZK100
SHEET 121 OF 387
02/14/2025

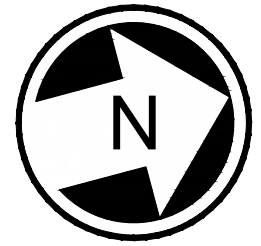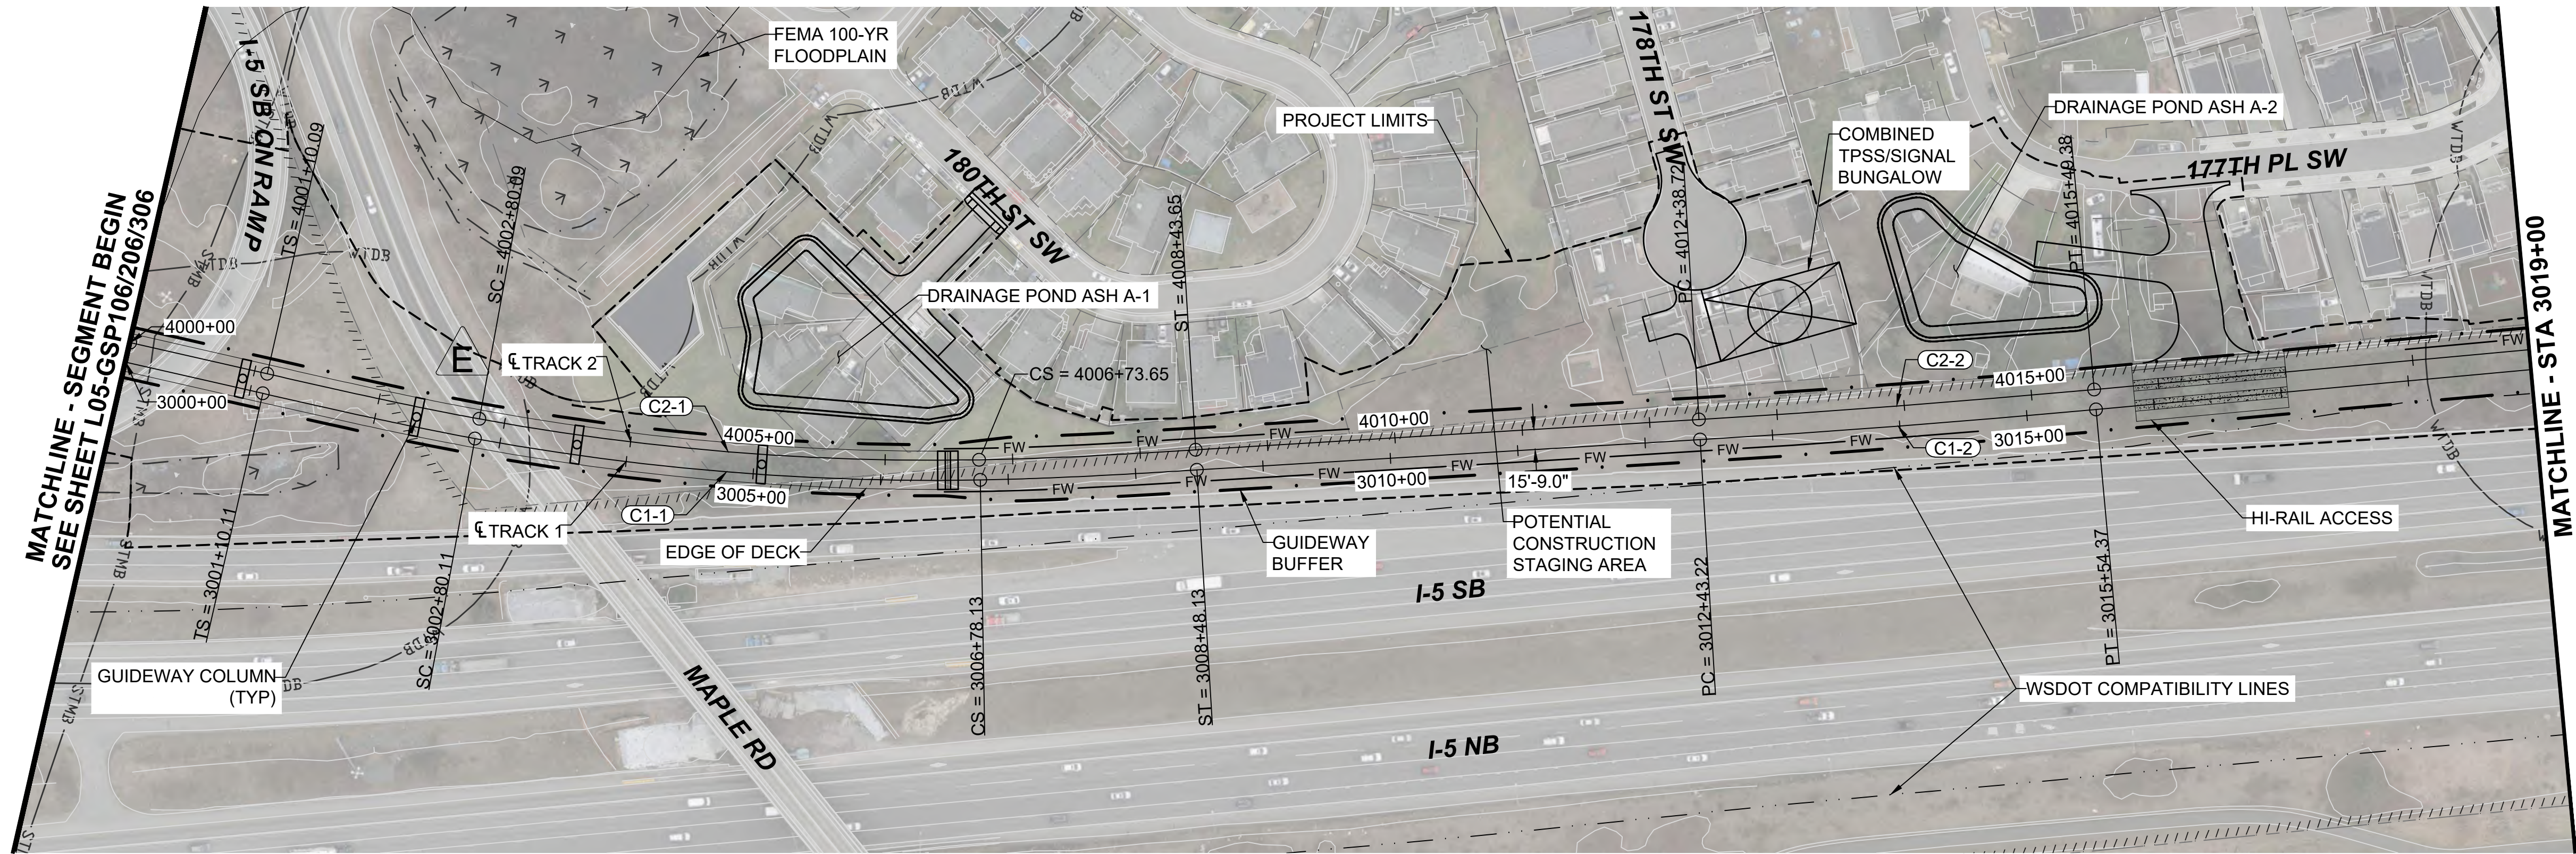

- NOTES:
1. SEE STD SHEETS FOR NOTES, LEGEND, AND ABBREVIATIONS.
 2. ELECTRIC OVERHEAD TRANSMISSION LINE RELOCATIONS DUE TO PROPOSED CONSTRUCTION CONFLICTS ARE SHOWN FOR CONTEXT.
 3. FOR ROADWAY TYPICAL SECTIONS SEE SHEETS STD-CRY106 THROUGH STD-CRY107.

CURVE TABLE							
CURVE	RADIUS (FT)	Lc (FT)	Ls1 (FT)	Ls2 (FT)	Ea (IN)	Eu (IN)	V (MPH)
C1-1	2000.0	398.0	170.0	170.0	3.25	2.74	55
C1-2	10015.8	311.2	0.0	0.0	0.00	1.20	55
C2-1	1984.3	393.6	170.0	170.0	3.25	2.79	55
C2-2	10000.0	310.7	0.0	0.0	0.00	1.20	55

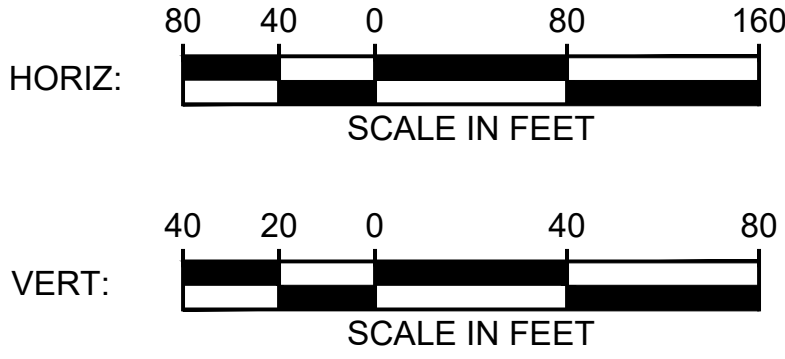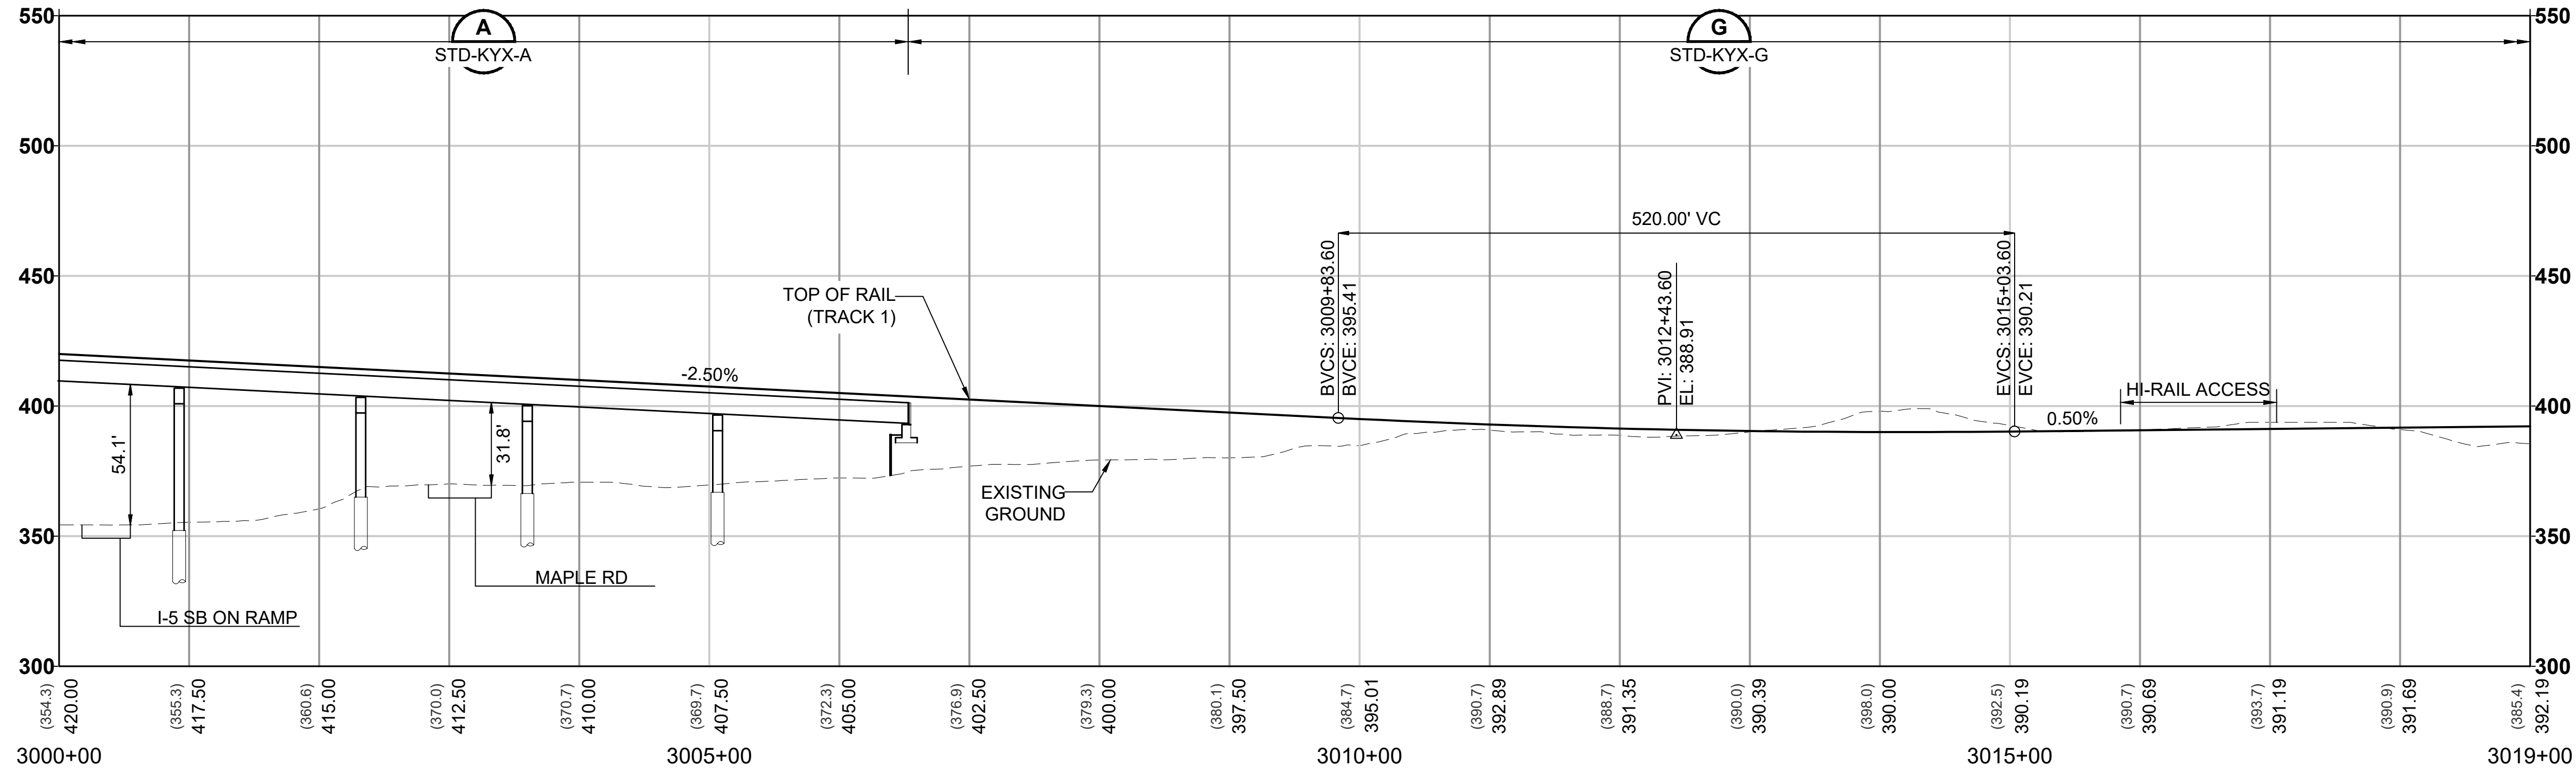

12/05/24 | 3:43 PM | ERIC.BURGARD
C:\PWK\H1\0287968\10-GSP101.DWG.DWG

12/05/24 | 3:43 PM | ERIC.BURGARD
C:\P\W\K\11\0287968\11\0-GSP\01.DWG.DWG




Kimley»Horn




EVERETT LINK EXTENSION AND OMF NORTH

DRAFT EIS - CONCEPTUAL DESIGN
L10 SEGMENT
EVERETT LINK EXTENSION & OMF NORTH
ASH-1A
GENERAL SITE PLANS

L10-GSP102
SHEET 123 OF 387
02/14/2025

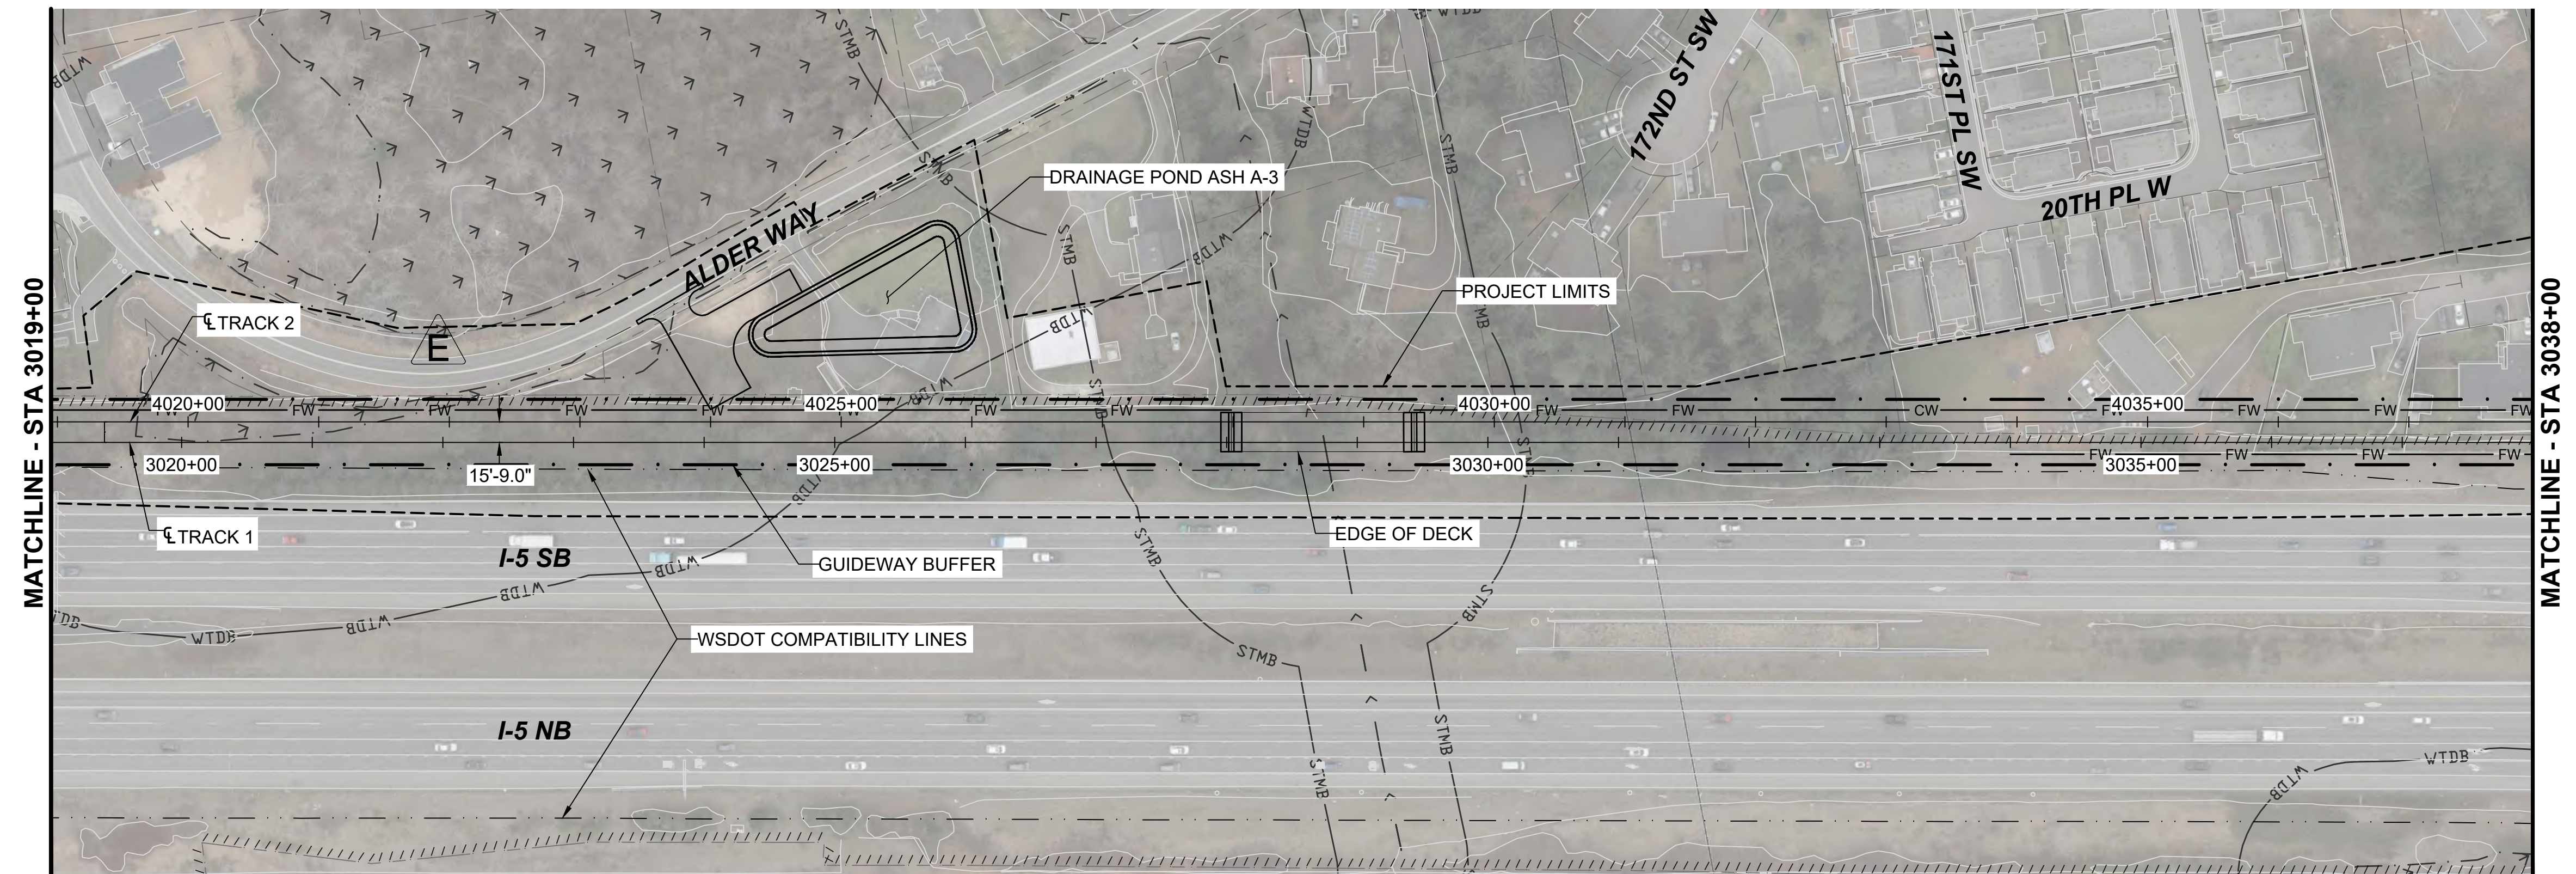

- NOTES:
1. SEE STD SHEETS FOR NOTES, LEGEND, AND ABBREVIATIONS.
 2. ELECTRIC OVERHEAD TRANSMISSION LINE RELOCATIONS DUE TO PROPOSED CONSTRUCTION CONFLICTS ARE SHOWN FOR CONTEXT.

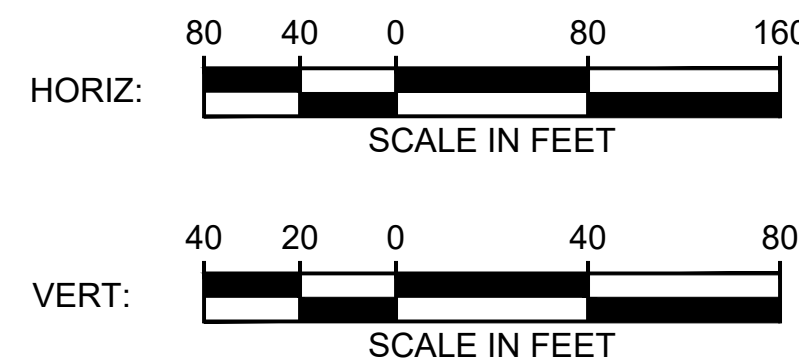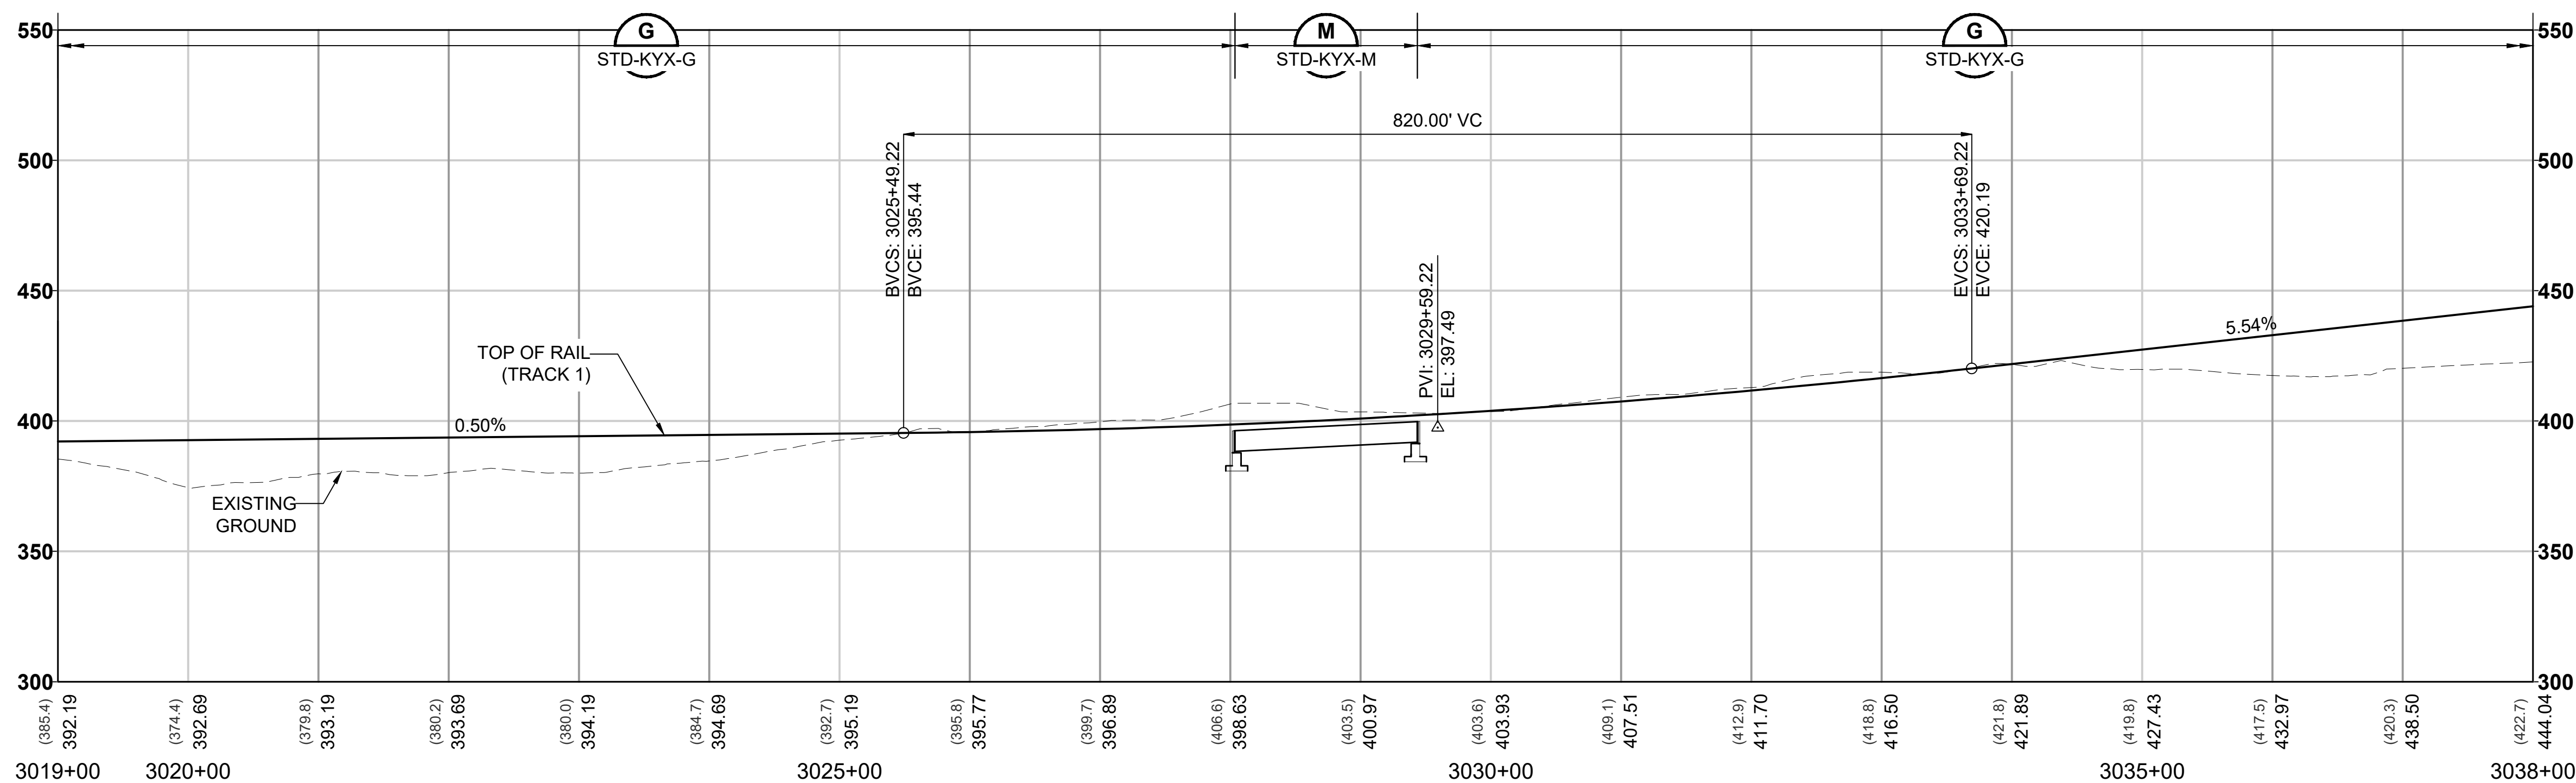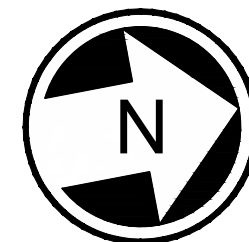

12/05/24 | 3:44 PM | ERIC.BURGARD
C:\P\W\K\H1\02027968\1\0-GSP101.DWG.DWG





Kimley»Horn

EVERETT LINK EXTENSION AND OMF NORTH



DRAFT EIS - CONCEPTUAL DESIGN
L10 SEGMENT
EVERETT LINK EXTENSION & OMF NORTH
ASH-1A
GENERAL SITE PLANS

L10-GSP103
SHEET 124 OF 387
02/14/2025

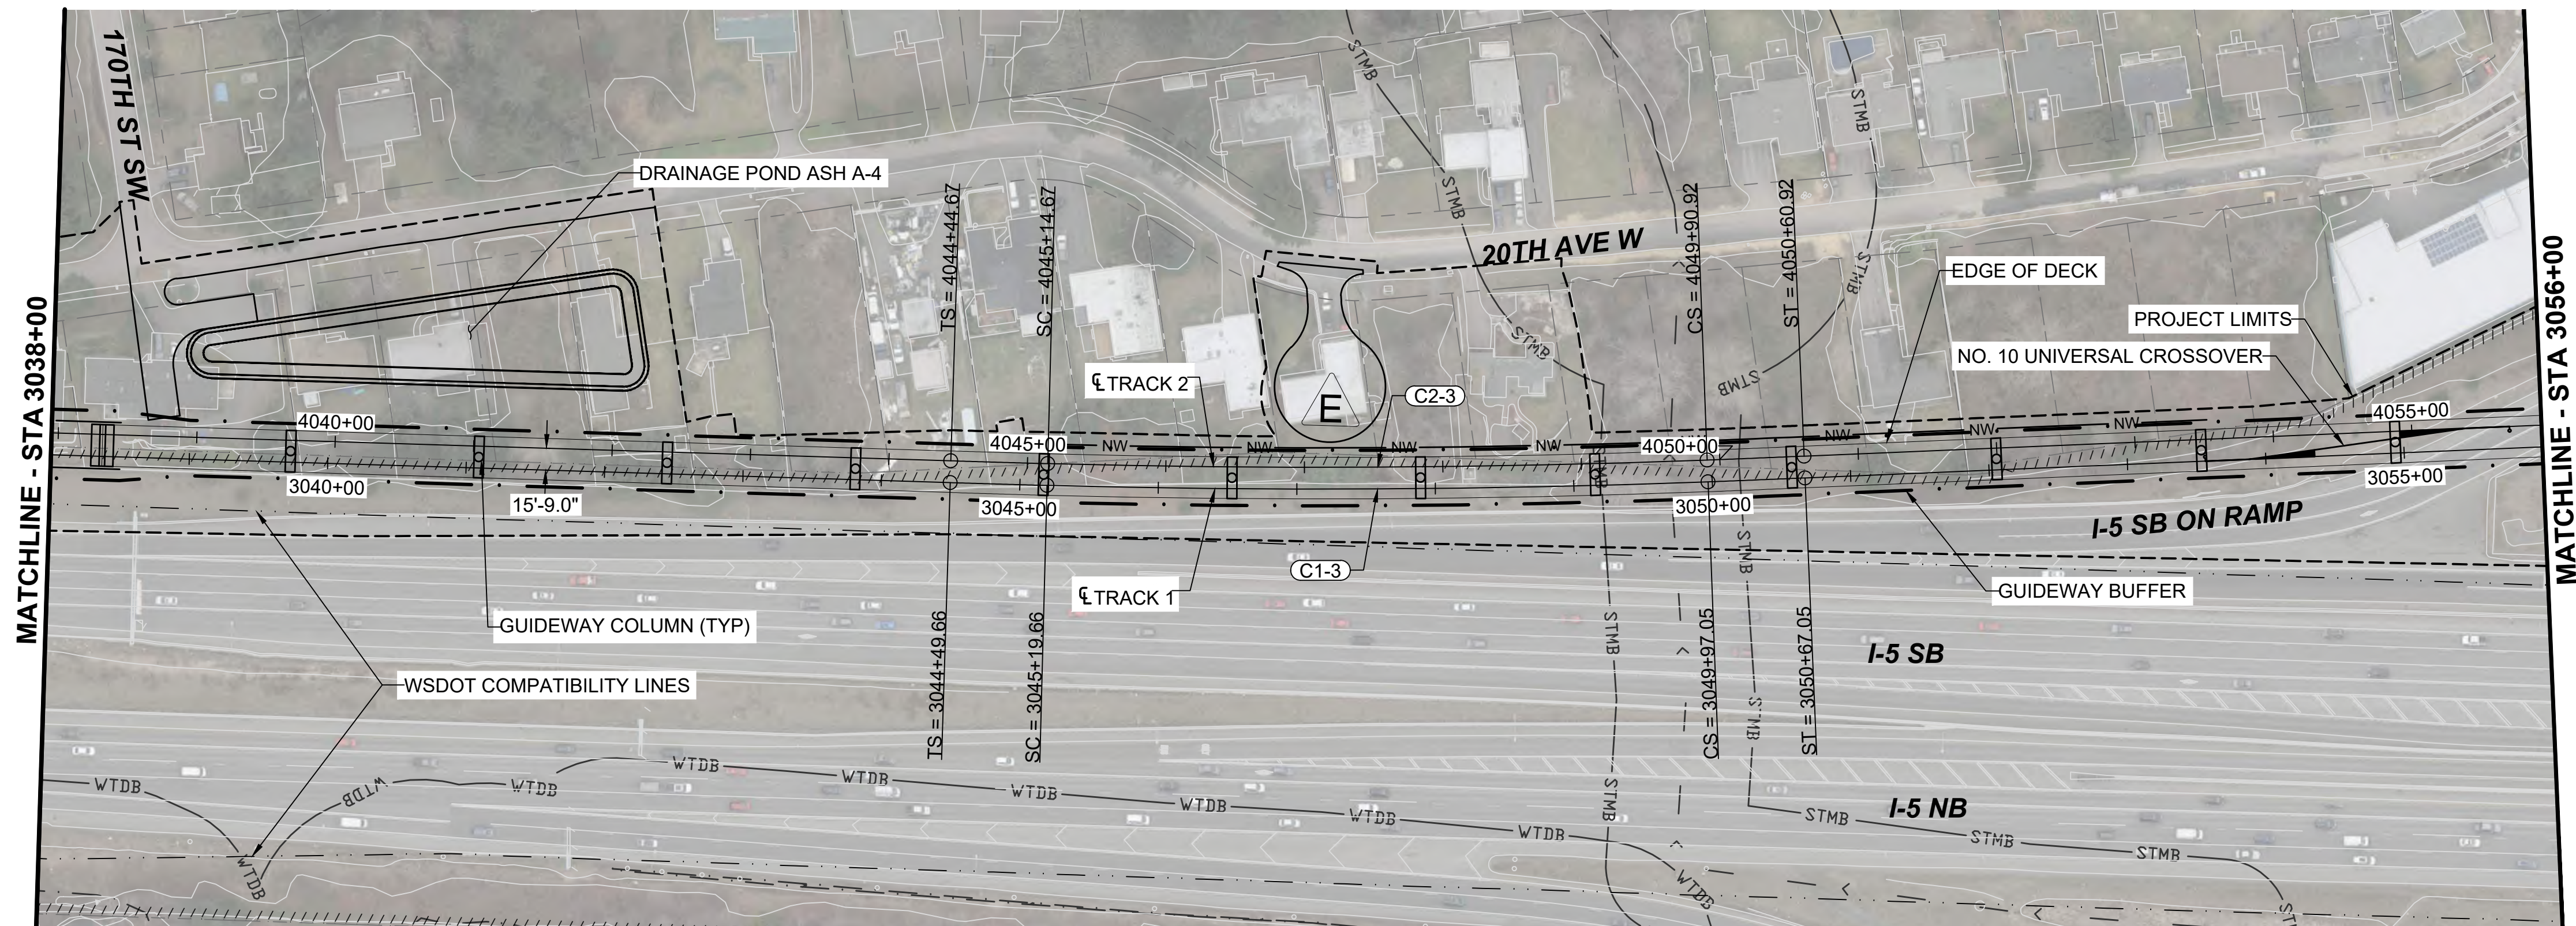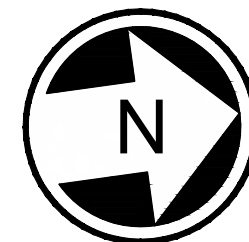

- NOTES:
1. SEE STD SHEETS FOR NOTES, LEGEND, AND ABBREVIATIONS.
 2. ELECTRIC OVERHEAD TRANSMISSION LINE RELOCATIONS DUE TO PROPOSED CONSTRUCTION CONFLICTS ARE SHOWN FOR CONTEXT.
 3. FOR ROADWAY TYPICAL SECTIONS SEE SHEETS STD-CRY107.

CURVE TABLE							
CURVE	RADIUS (FT)	Lc (FT)	Ls1 (FT)	Ls2 (FT)	Ea (IN)	Eu (IN)	V (MPH)
C1-3	7500.0	477.4	70.0	70.0	0.50	1.10	55
C2-3	7484.3	476.2	70.0	70.0	0.50	1.10	55

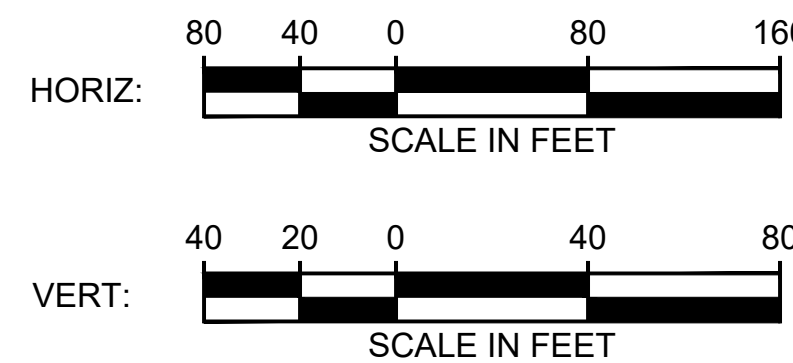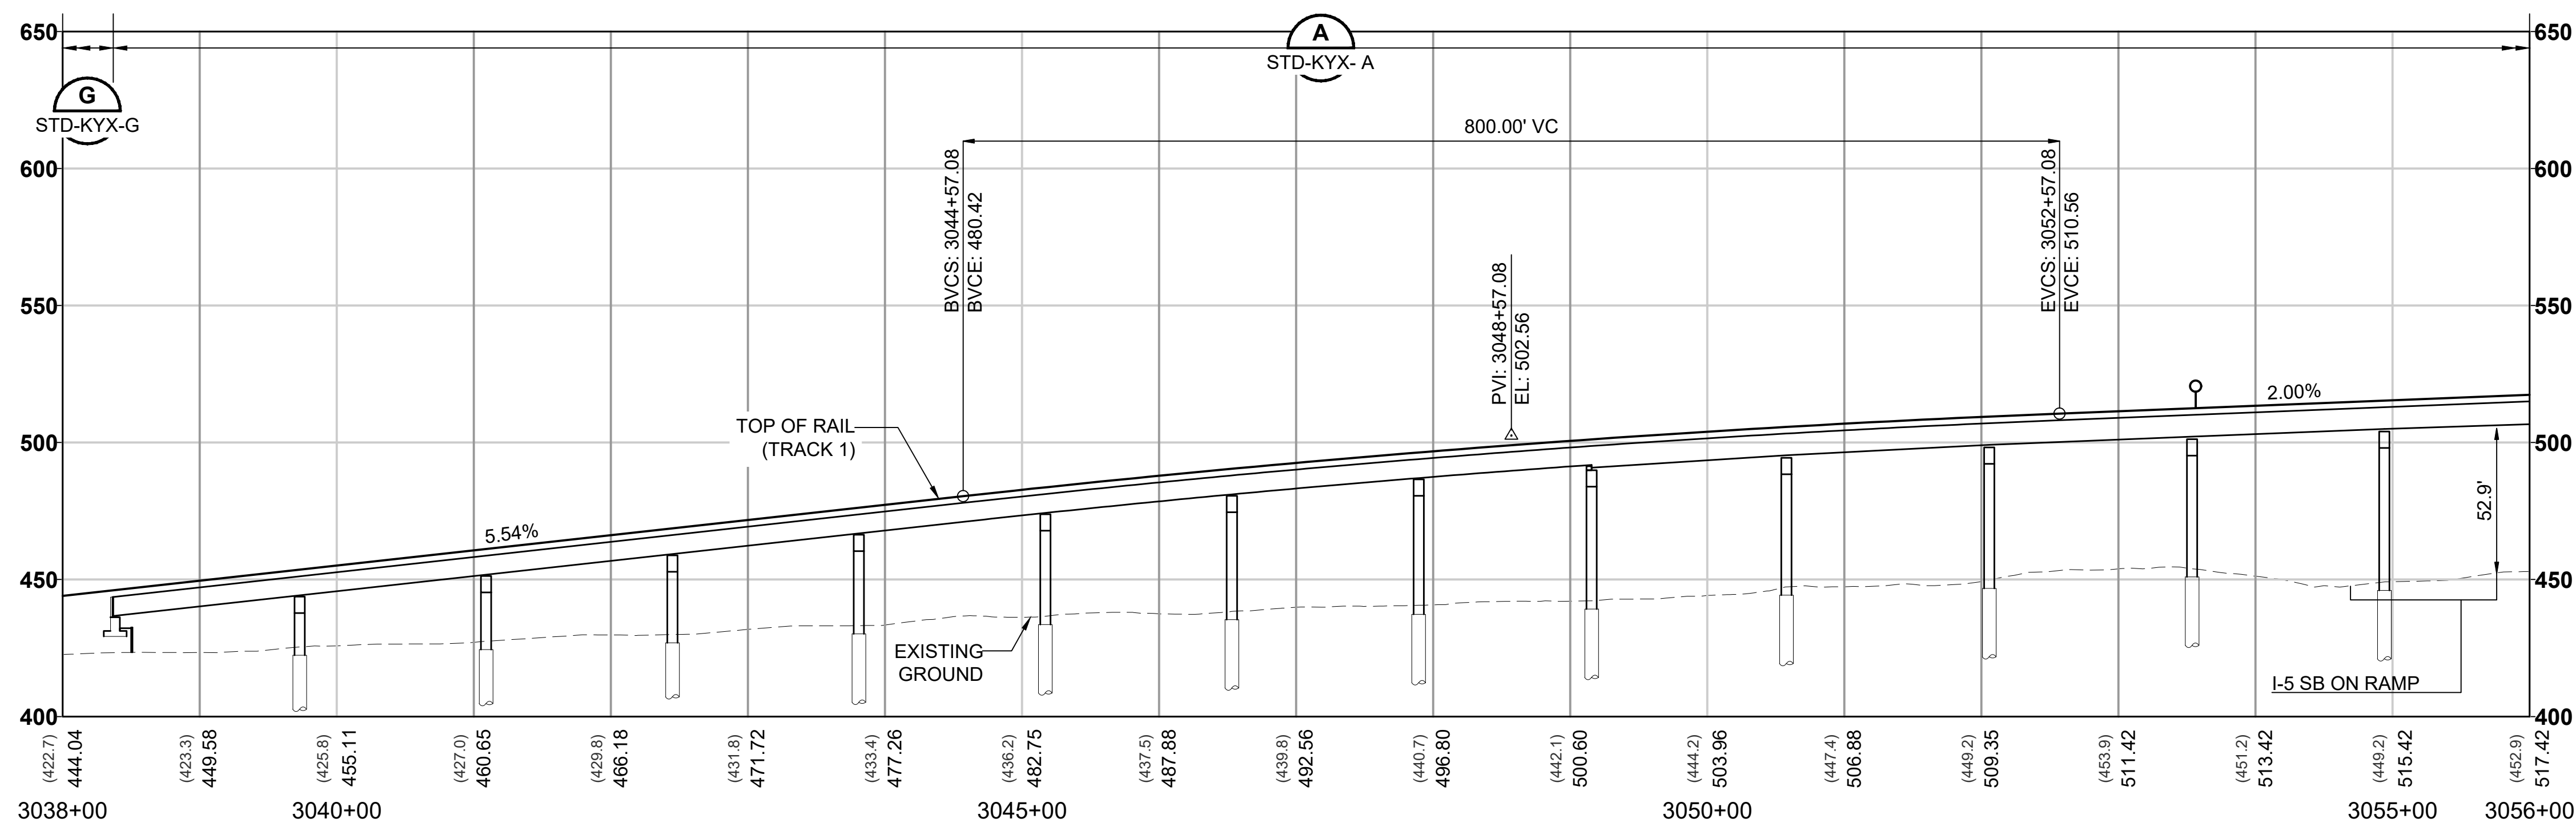

12/05/24 | 3:44 PM | ERIC.BURGARD
C:\P\W\K\H1\0287968\1\0-GSP101.DWG.DWG





Kimley»Horn

EVERETT LINK EXTENSION AND OMF NORTH


DRAFT EIS - CONCEPTUAL DESIGN
L10 SEGMENT
EVERETT LINK EXTENSION & OMF NORTH
ASH-1A
GENERAL SITE PLANS

L10-GSP104
SHEET 125 OF 387
02/14/2025

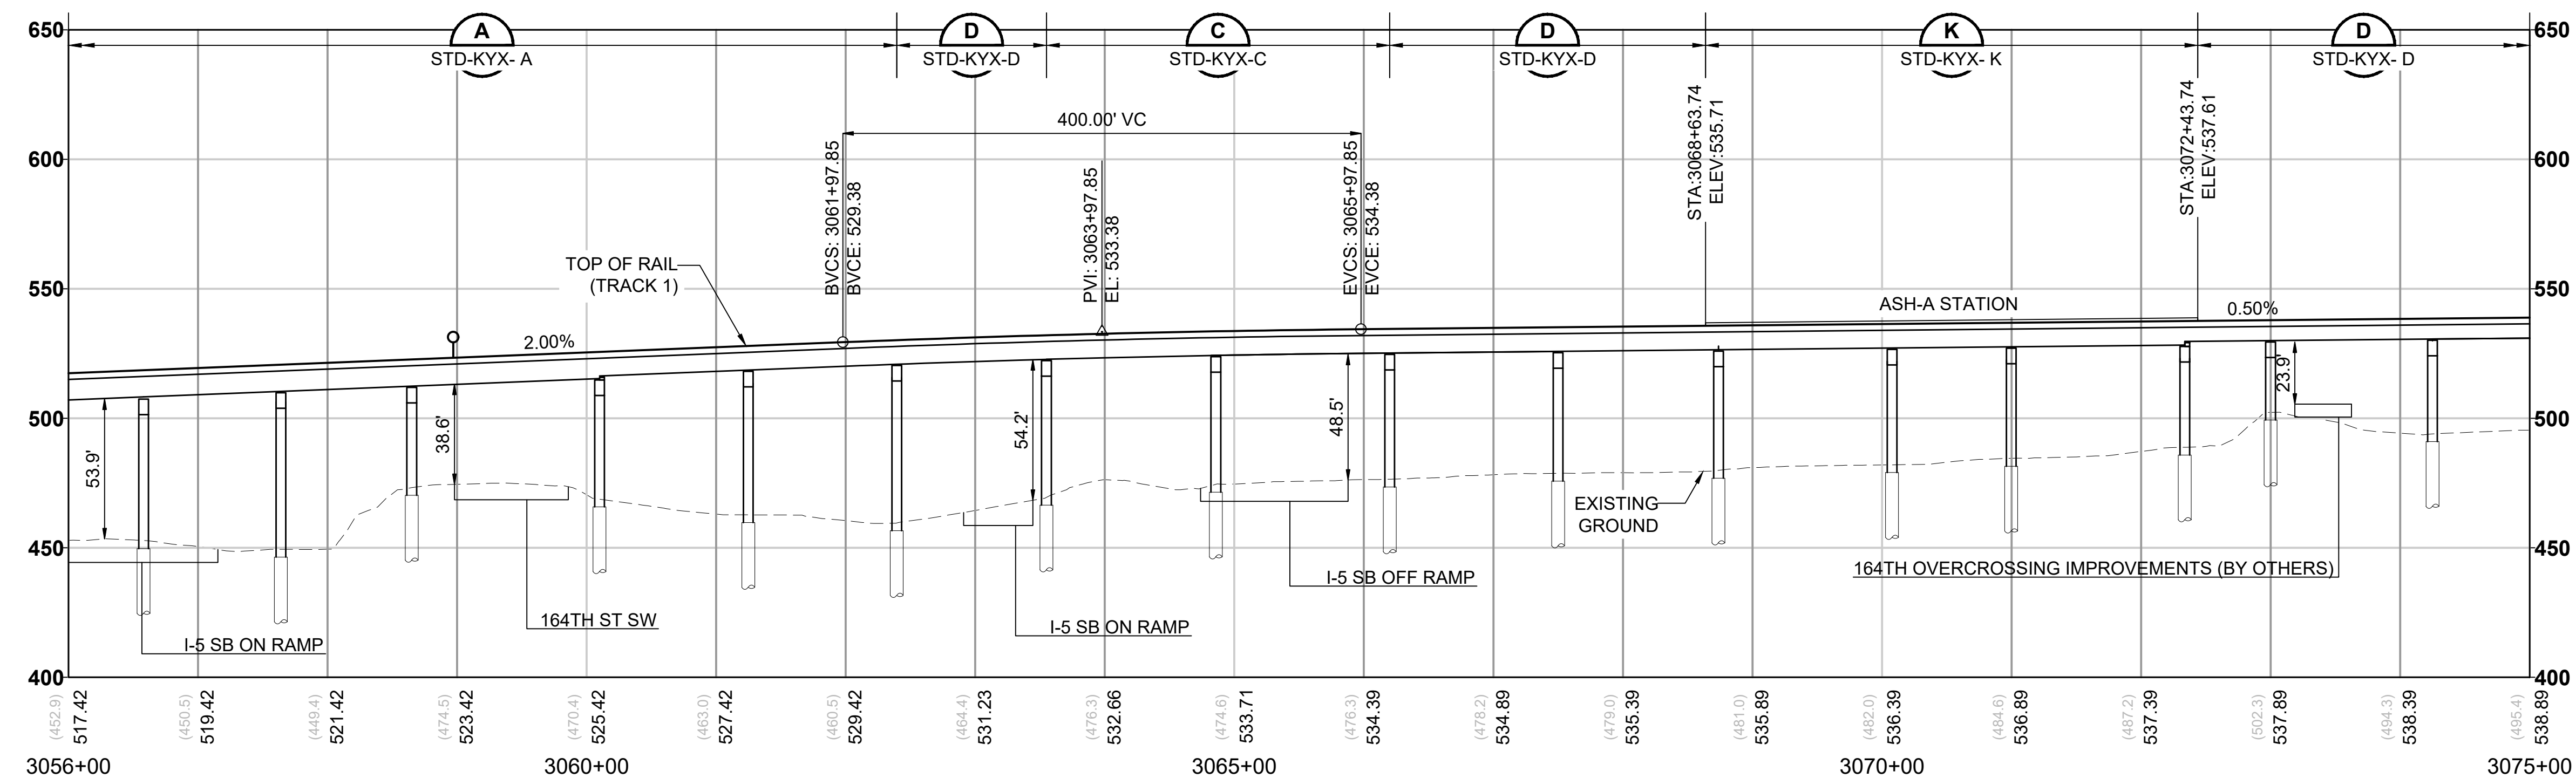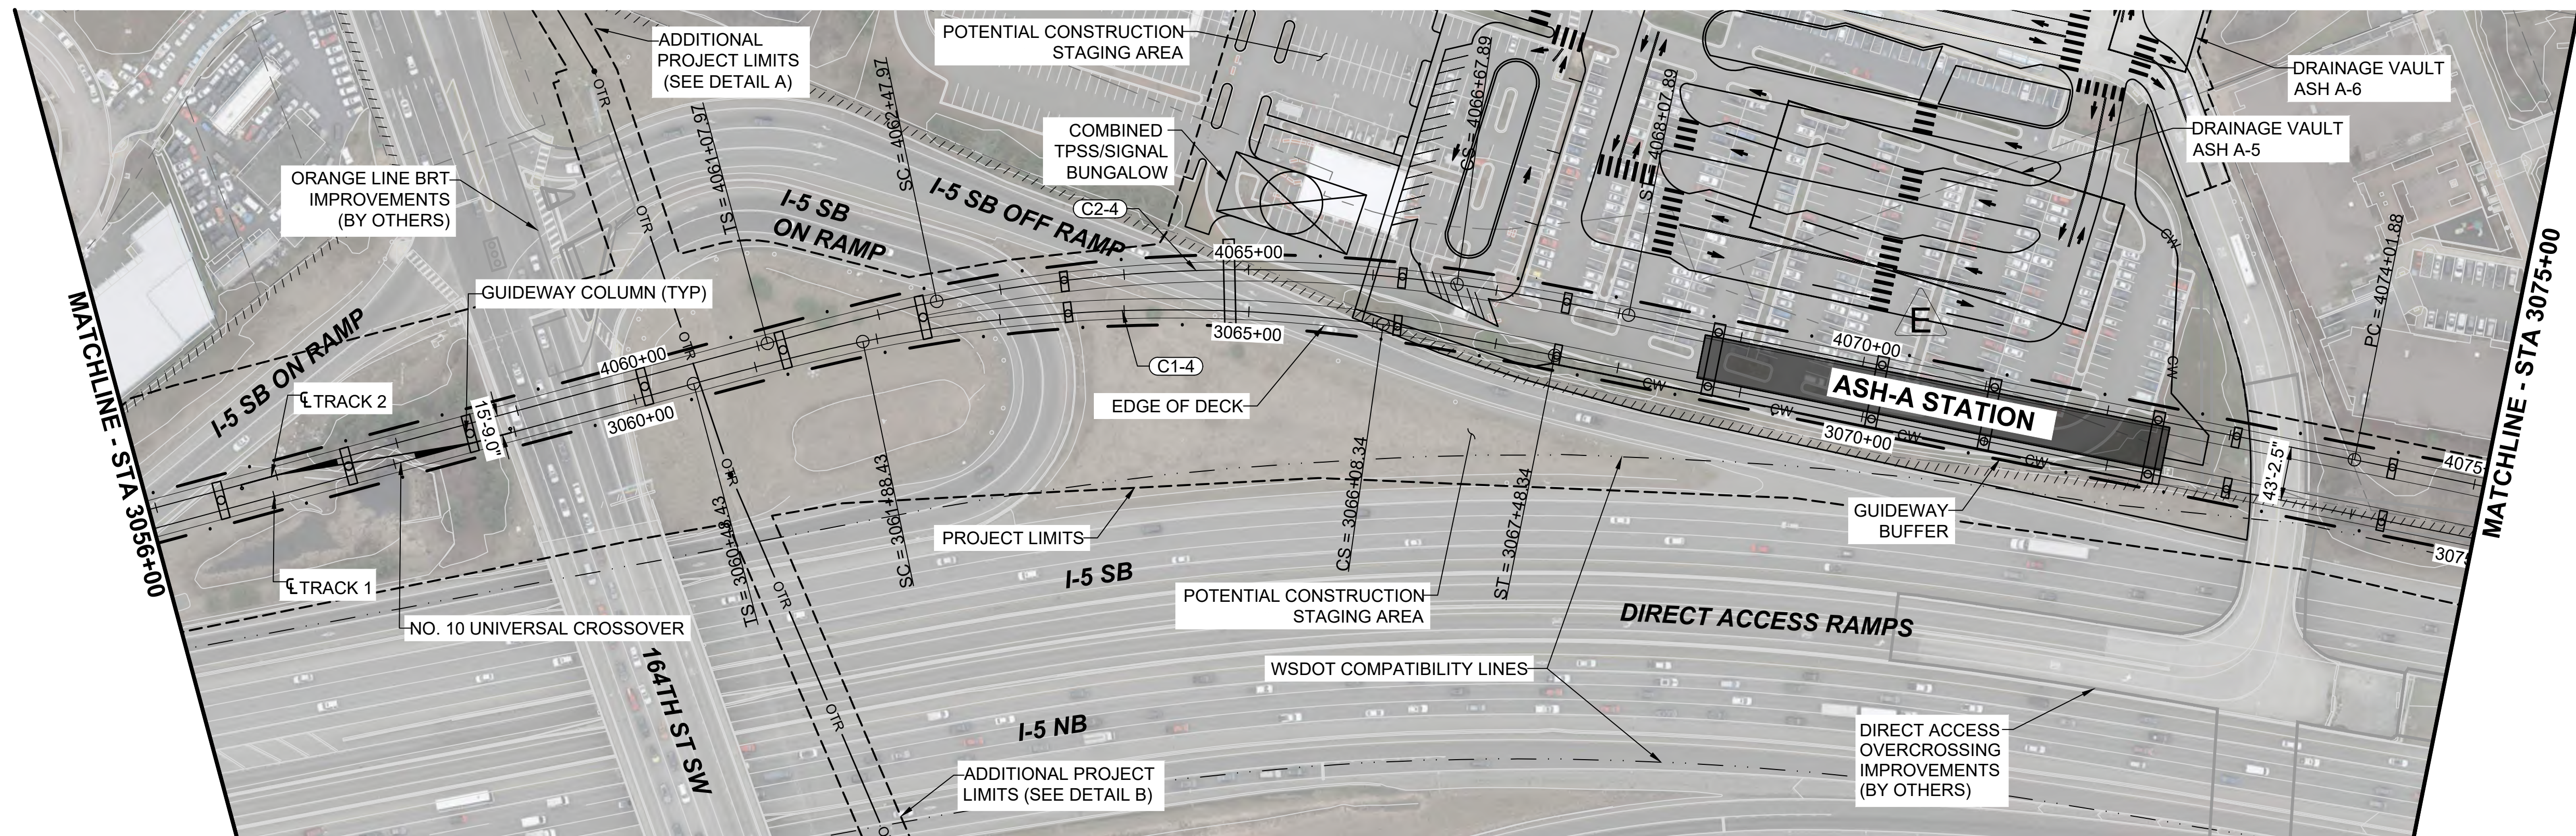


- NOTES:
- SEE STD SHEETS FOR NOTES, LEGEND, AND ABBREVIATIONS.
 - ELECTRIC OVERHEAD TRANSMISSION LINE RELOCATIONS DUE TO PROPOSED CONSTRUCTION CONFLICTS ARE SHOWN FOR CONTEXT.
 - FOR ROADWAY TYPICAL SECTIONS SEE SHEET STD-CRY107.




CURVE TABLE							
CURVE	RADIUS (FT)	Lc (FT)	Ls1 (FT)	Ls2 (FT)	Ea (IN)	Eu (IN)	V (MPH)
C1-4	1220.0	419.9	140.0	140.0	2.75	2.44	40
C2-4	1220.0	419.9	140.0	140.0	2.75	2.44	40

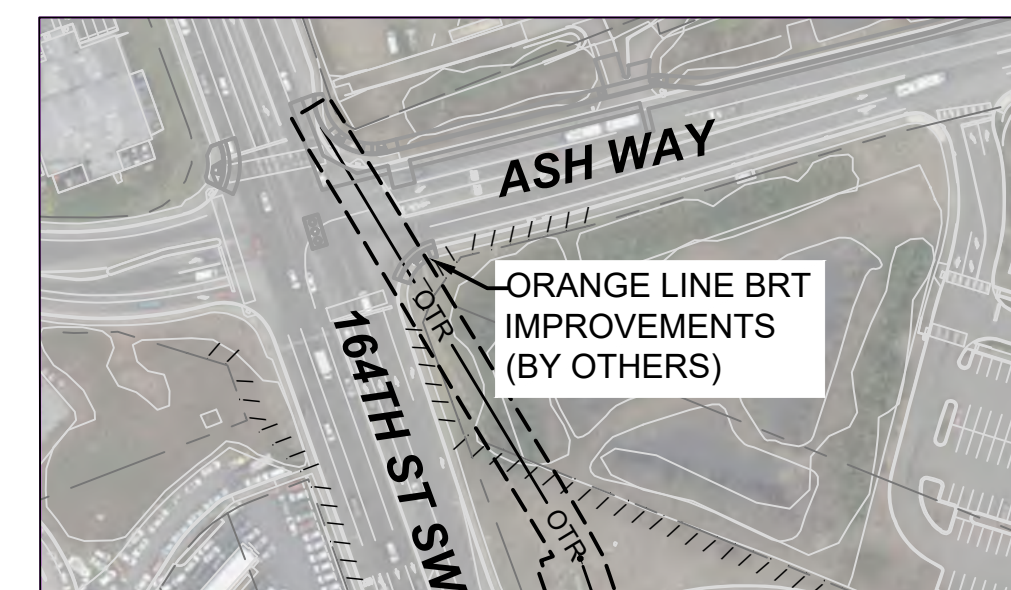


DETAIL A - ADDITIONAL PROJECT LIMITS

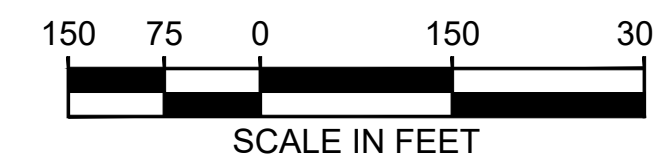




DETAIL B - ADDITIONAL PROJECT LIMITS

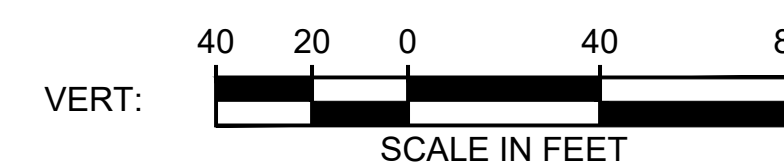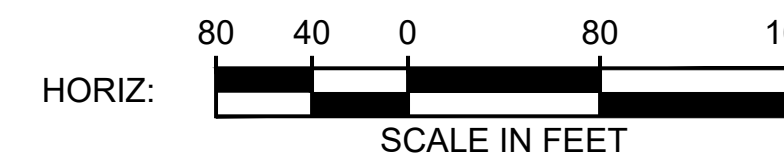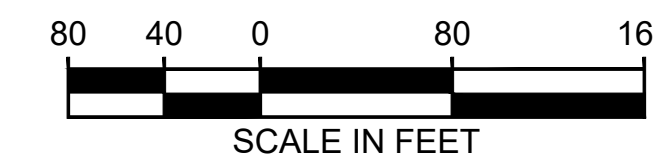

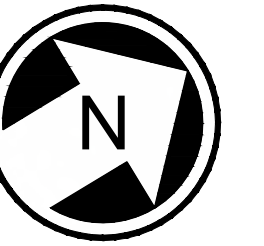

- NOTES:
1. SEE STD SHEETS FOR NOTES, LEGEND, AND ABBREVIATIONS.
 2. ELECTRIC OVERHEAD TRANSMISSION LINE RELOCATIONS DUE TO PROPOSED CONSTRUCTION CONFLICTS ARE SHOWN FOR CONTEXT.

CURVE TABLE							
CURVE	RADIUS (FT)	Lc (FT)	Ls1 (FT)	Ls2 (FT)	Ea (IN)	Eu (IN)	V (MPH)
C1-5	10000.0	290.8	0.0	0.0	0.00	1.20	55
C2-5	10000.0	236.9	0.0	0.0	0.00	1.20	55
C2-6	4600.0	142.7	100.0	100.0	1.00	1.60	55

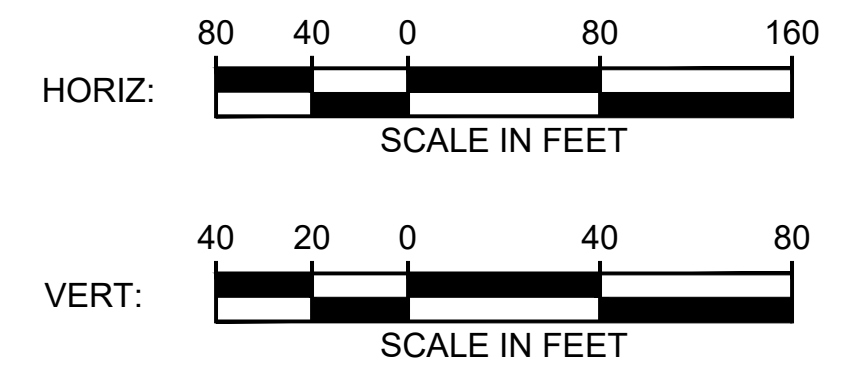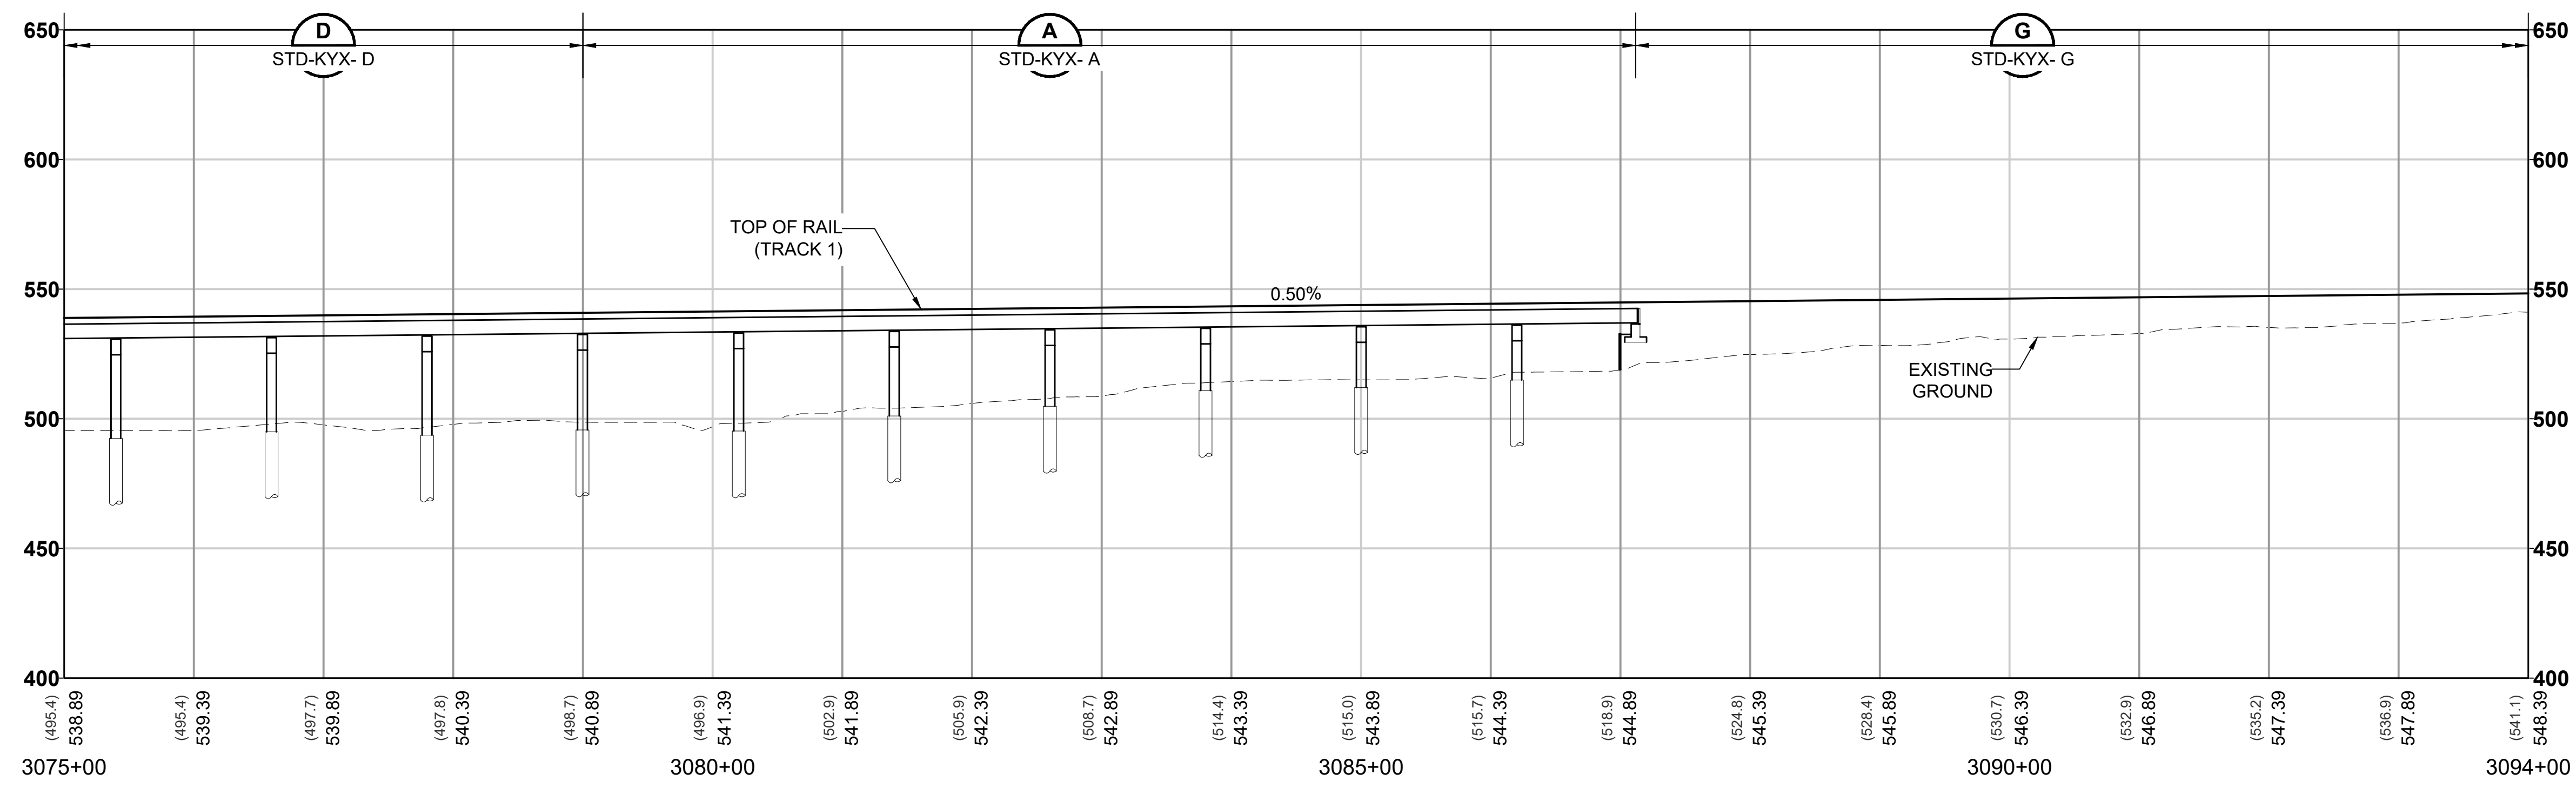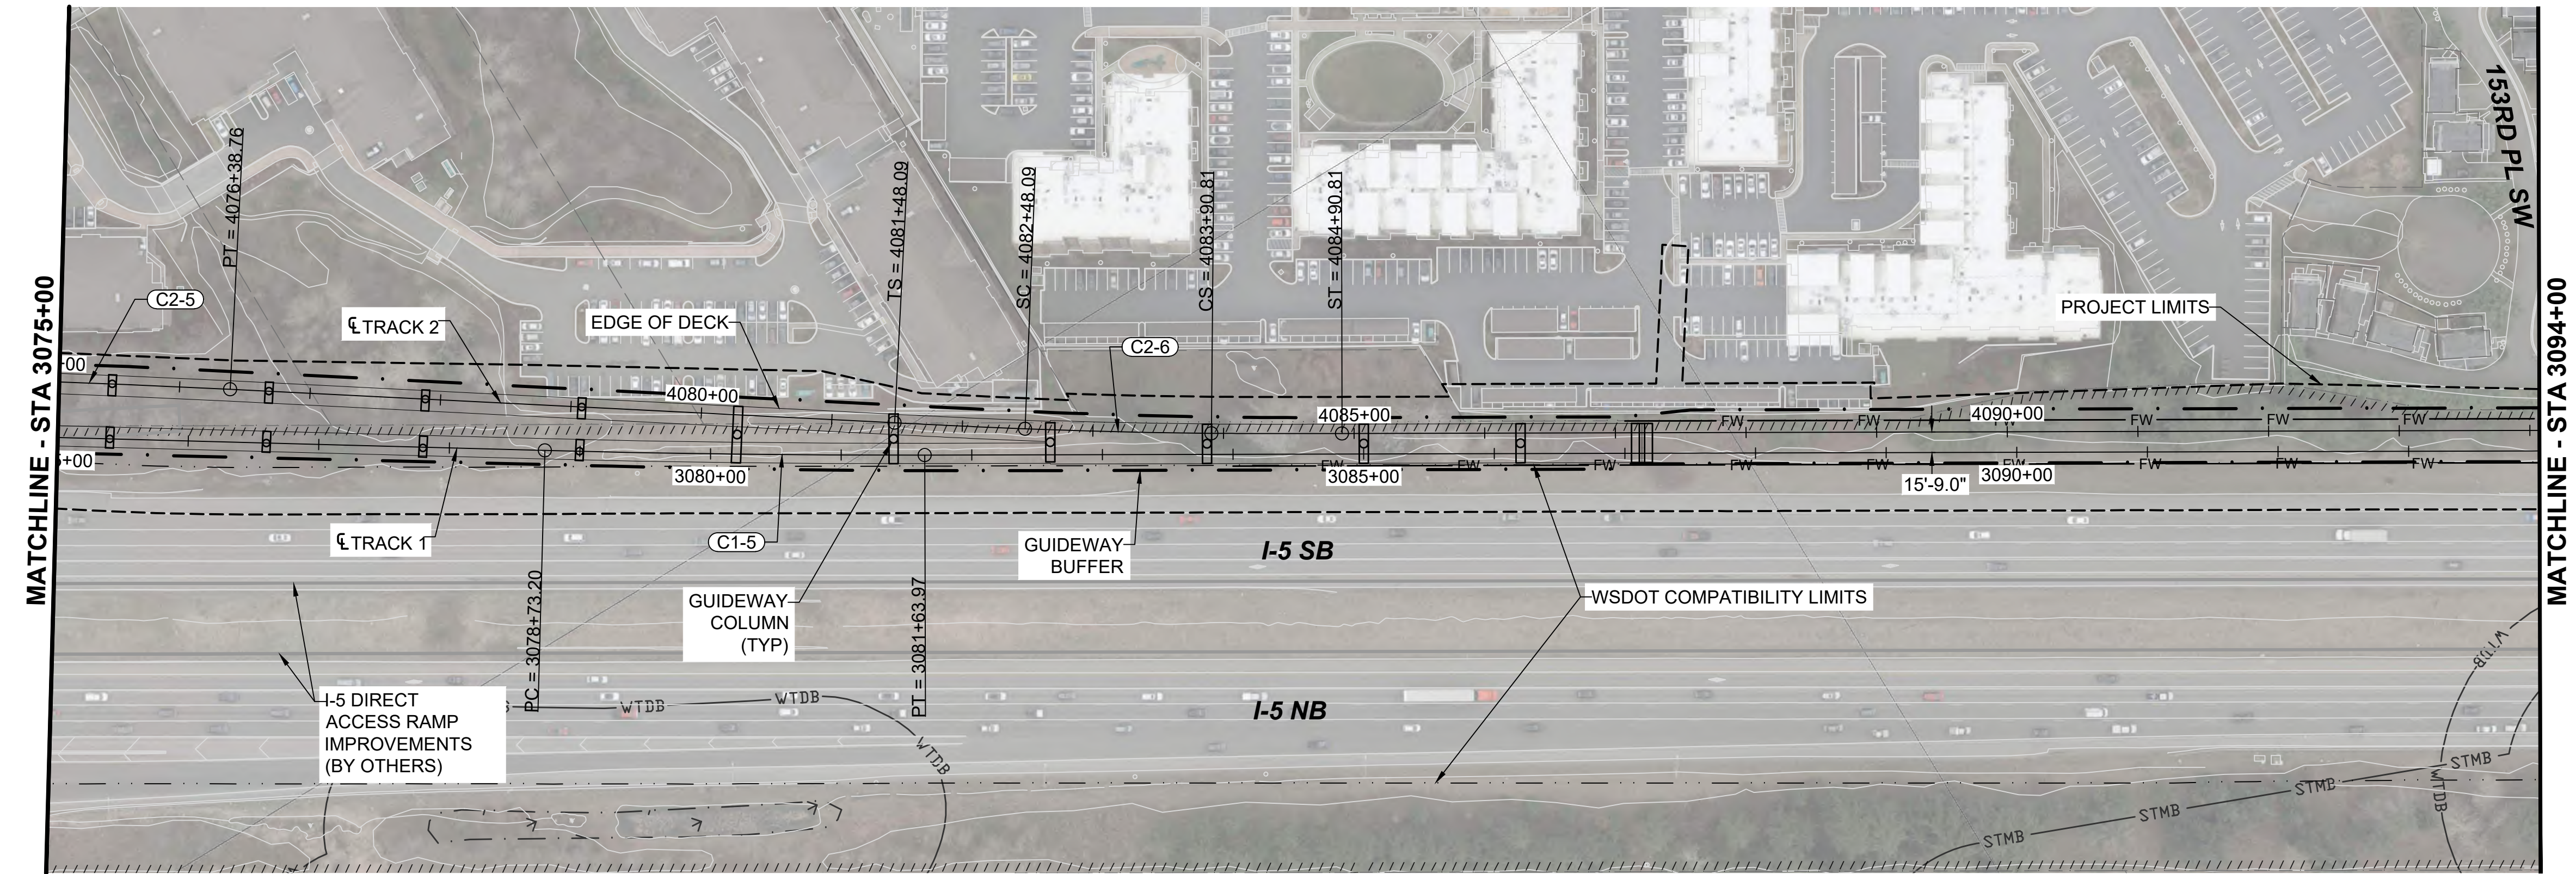

12/05/24 | 3:44 PM | ERIC.BURGARD
C:\P\W\K\H\10287968\10-GSP\01.DWG.DWG



EVERETT LINK EXTENSION AND OMF NORTH

DRAFT EIS - CONCEPTUAL DESIGN
L10 SEGMENT
EVERETT LINK EXTENSION & OMF NORTH
ASH-1A
GENERAL SITE PLANS

L10-GSP105
SHEET 126 OF 387
02/14/2025

12/05/24 | 3:44 PM | ERIC.BURGARD
C:\P\WKH1\0287968\1\0-GSP101.DWG.DWG





Kimley»Horn

EVERETT LINK EXTENSION AND OMF NORTH

DRAFT EIS - CONCEPTUAL DESIGN
L10 SEGMENT
EVERETT LINK EXTENSION & OMF NORTH
ASH-1A
GENERAL SITE PLANS



L10-GSP106
SHEET 127 OF 387
02/14/2025

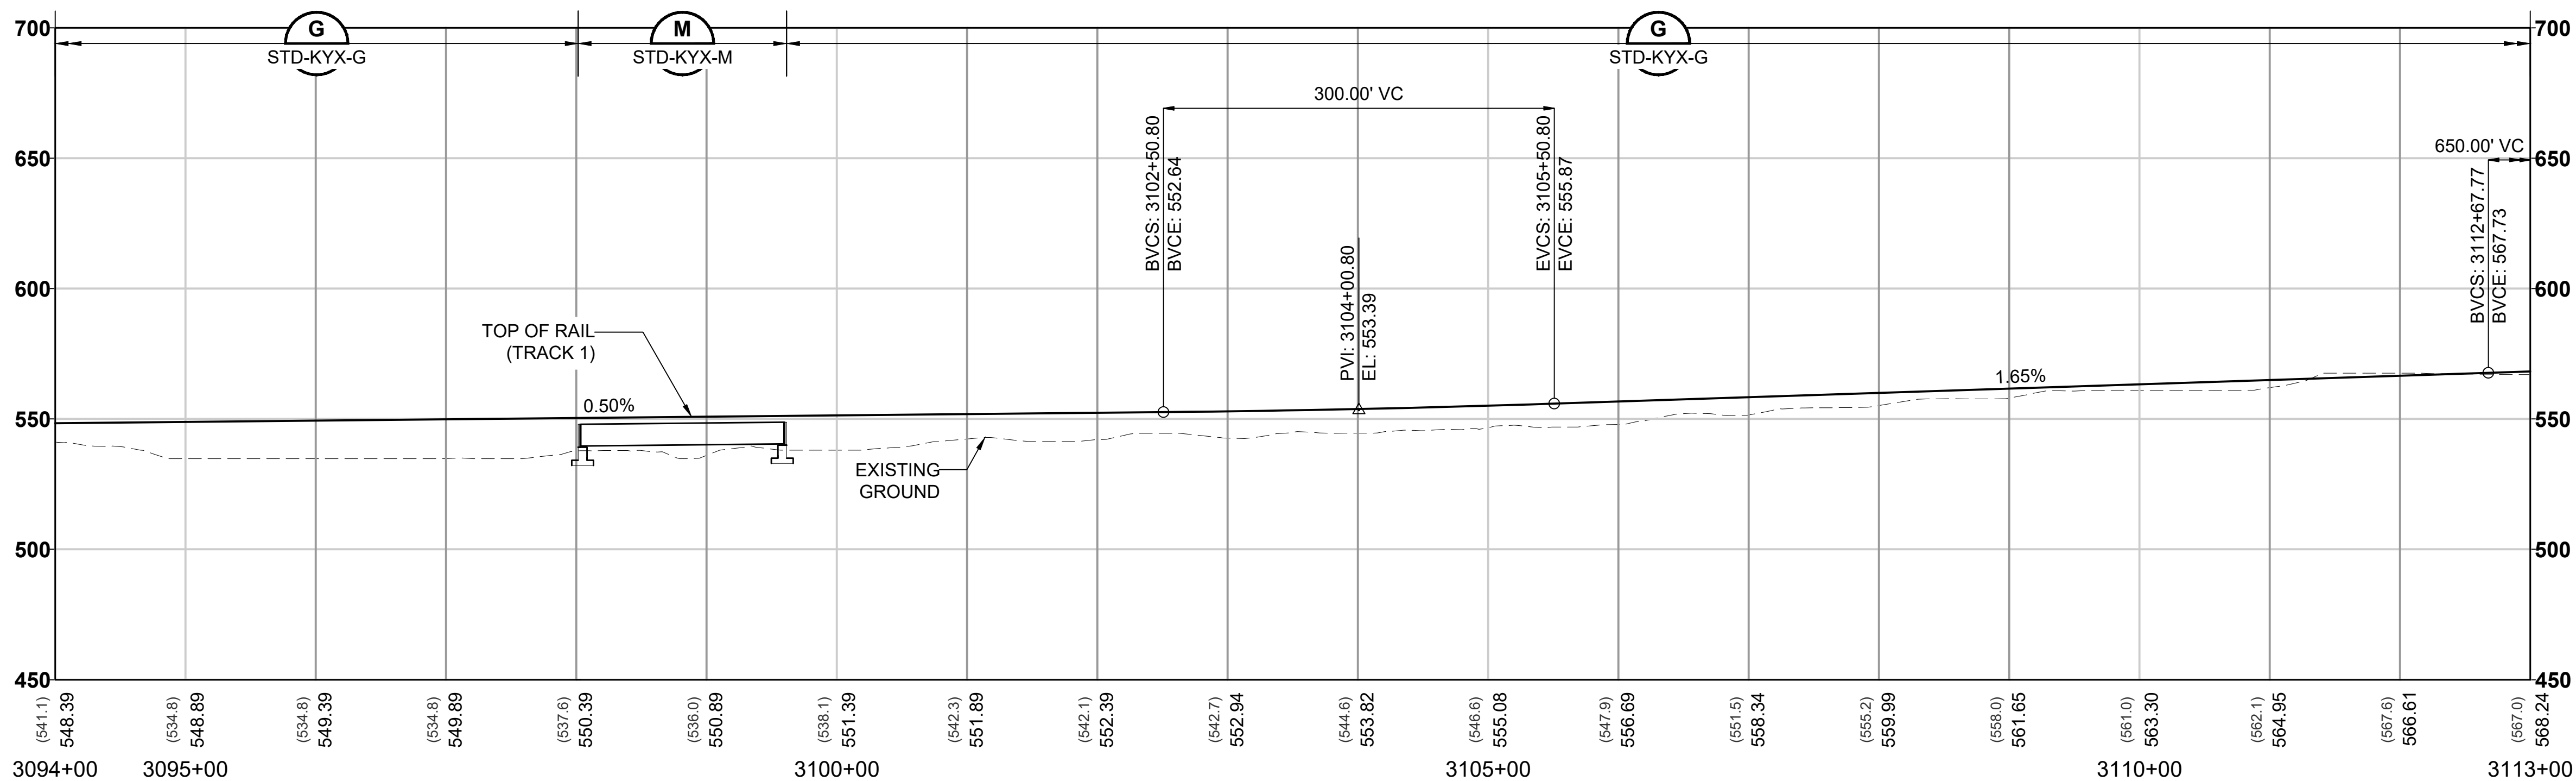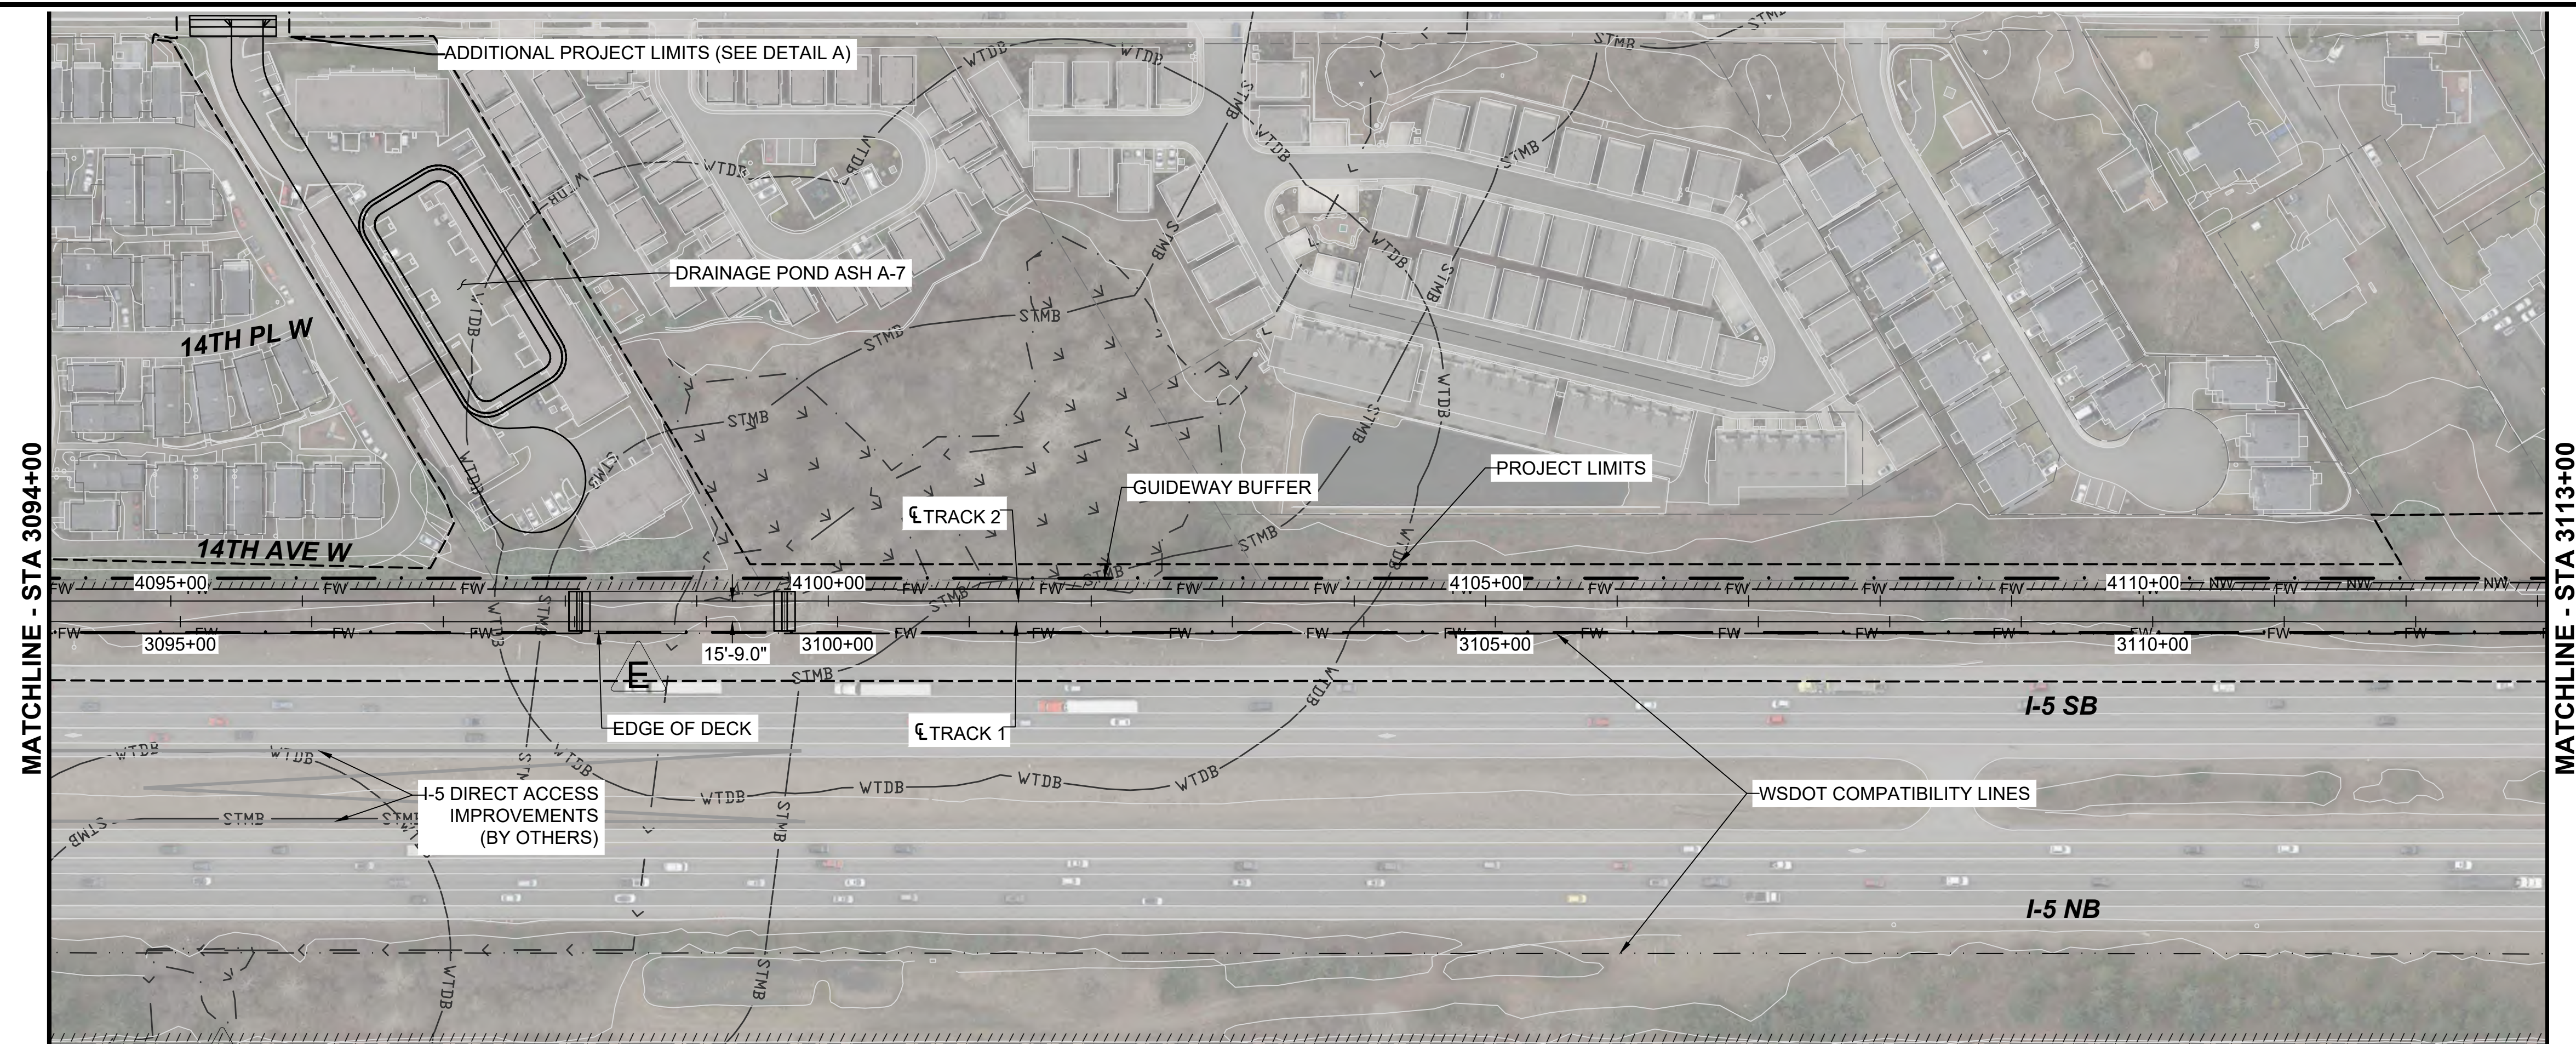


- NOTES:
1. SEE STD SHEETS FOR NOTES, LEGEND, AND ABBREVIATIONS.
 2. ELECTRIC OVERHEAD TRANSMISSION LINE RELOCATIONS DUE TO PROPOSED CONSTRUCTION CONFLICTS ARE SHOWN FOR CONTEXT.






DETAIL A - ADDITIONAL PROJECT LIMITS

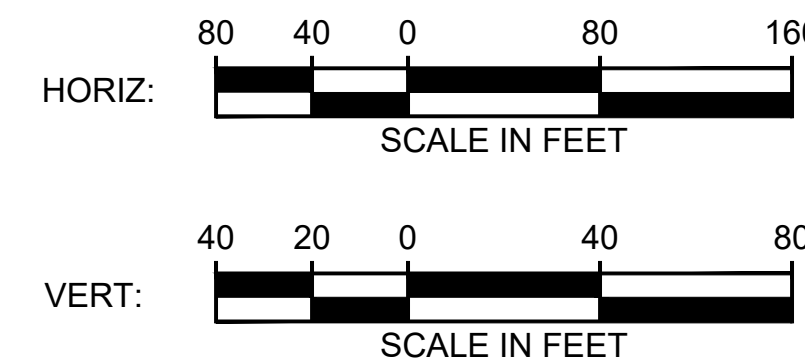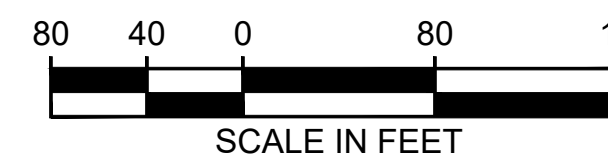

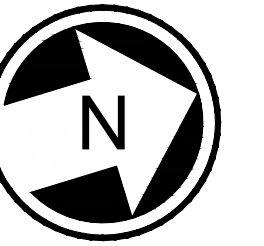

- NOTES:
1. SEE STD SHEETS FOR NOTES, LEGEND, AND ABBREVIATIONS.
 2. ELECTRIC OVERHEAD TRANSMISSION LINE RELOCATIONS DUE TO PROPOSED CONSTRUCTION CONFLICTS ARE SHOWN FOR CONTEXT.
 3. FOR ROADWAY TYPICAL SECTIONS SEE SHEET STD-CRY107.

CURVE TABLE							
CURVE	RADIUS (FT)	Lc (FT)	Ls1 (FT)	Ls2 (FT)	Ea (IN)	Eu (IN)	V (MPH)
C1-6	3000.0	966.5	130.0	130.0	2.00	1.99	55
C2-7	2984.3	960.7	130.0	130.0	2.00	2.01	55

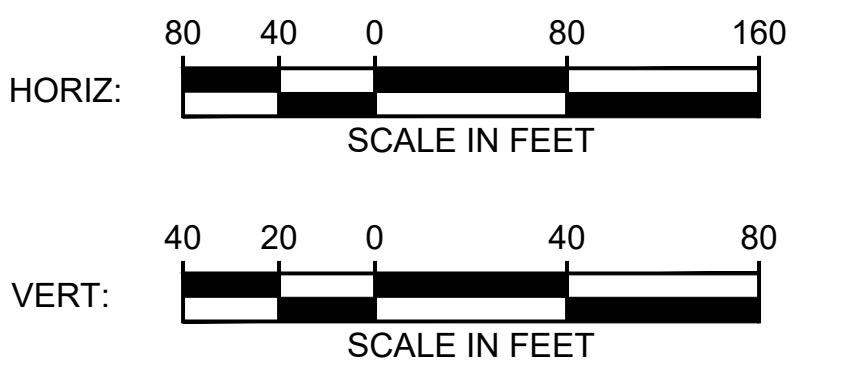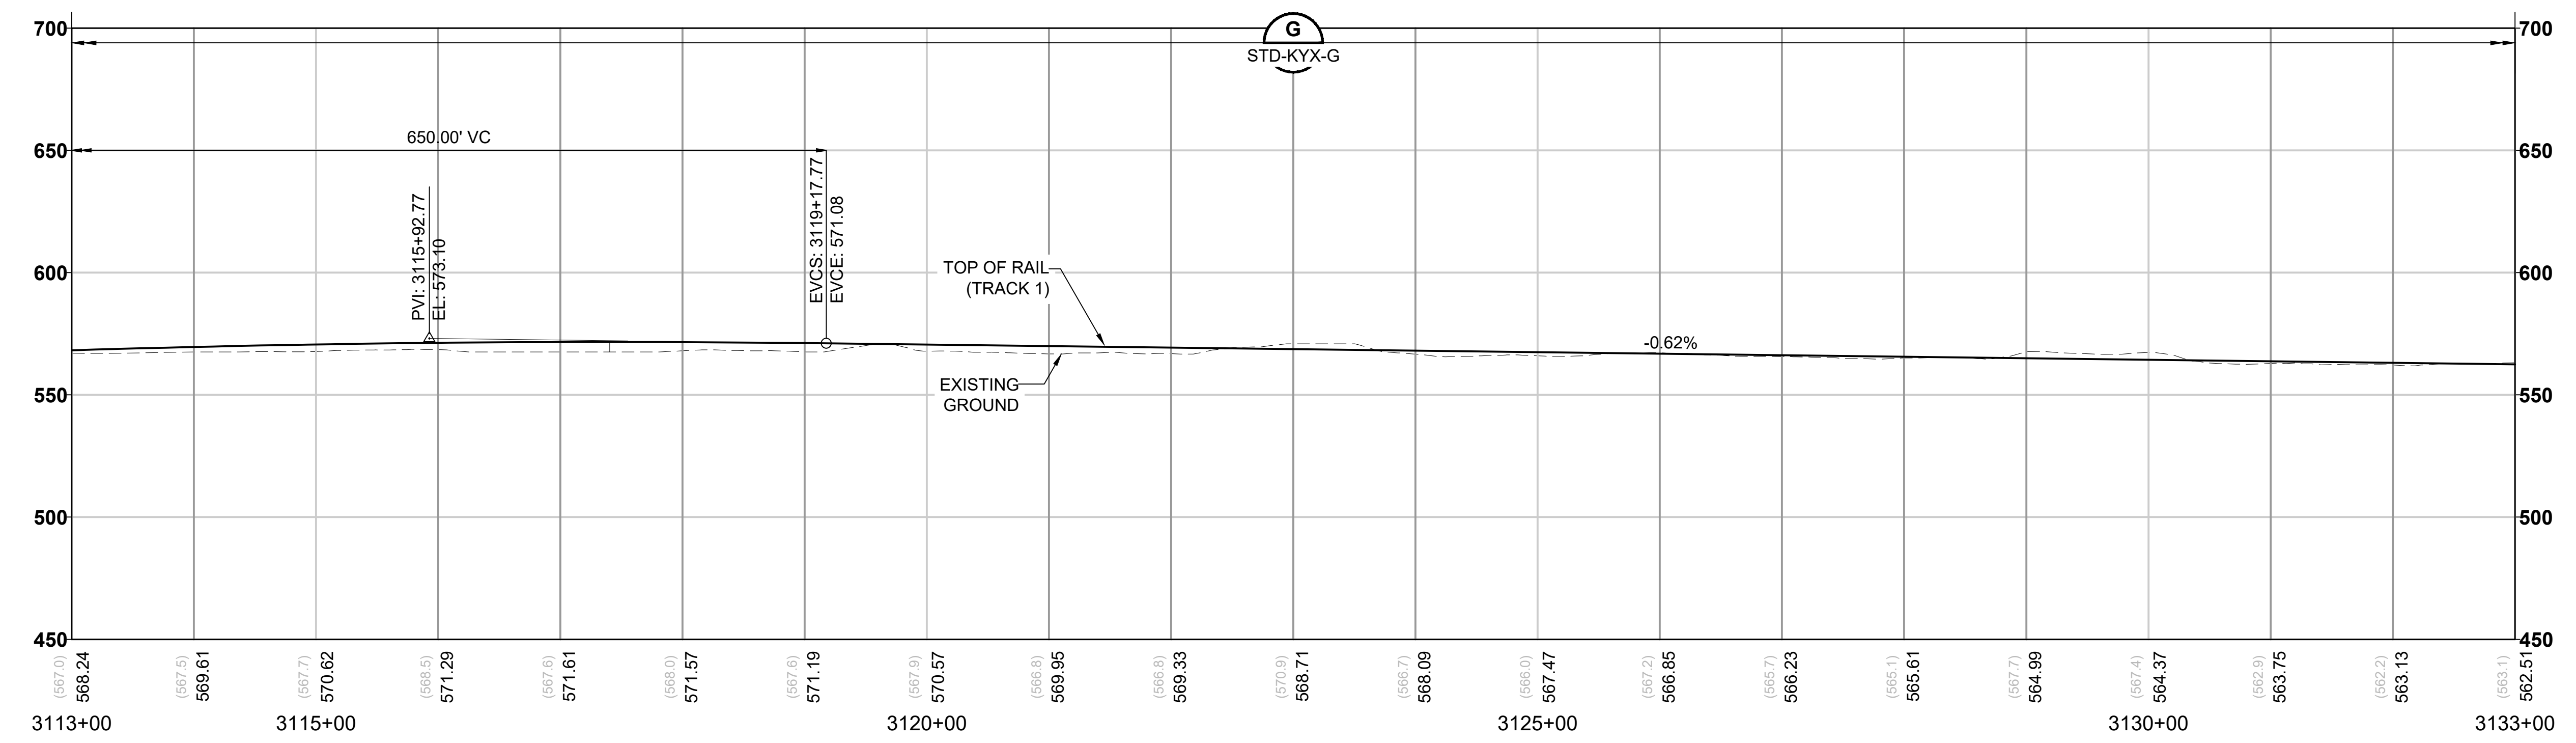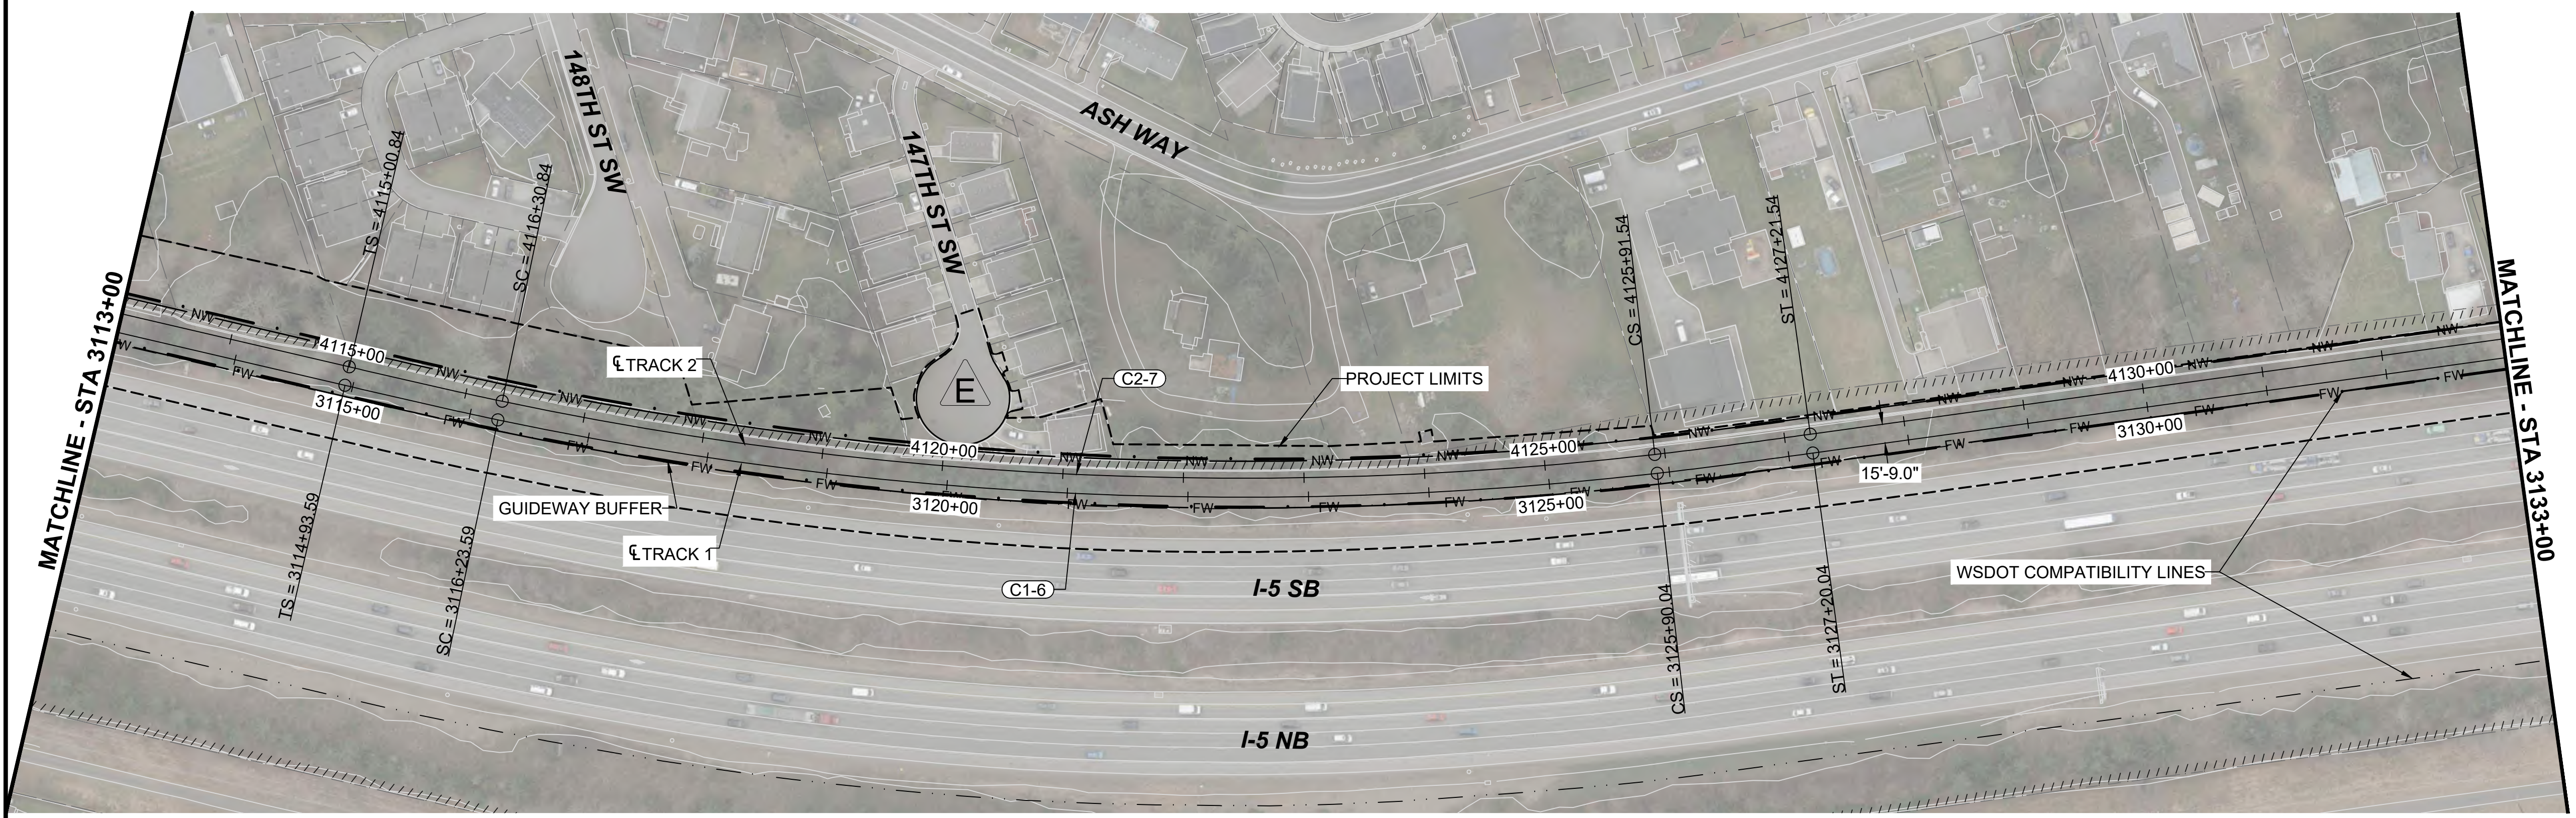

12/05/24 | 3:44 PM | ERIC.BURGARD
C:\P\W\K\H1\0287968\1\0-GSP101.DWG.DWG



EVERETT LINK EXTENSION AND OMF NORTH

DRAFT EIS - CONCEPTUAL DESIGN
L10 SEGMENT
EVERETT LINK EXTENSION & OMF NORTH
ASH-1A
GENERAL SITE PLANS

L10-GSP107
SHEET 128 OF 387
02/14/2025

12/05/24 | 3:44 PM | ERIC.BURGARD
C:\P\W\K\H\1\0287968\1\0-GSP101.DWG.DWG







Kimley»Horn


EVERETT LINK EXTENSION AND OMF NORTH

DRAFT EIS - CONCEPTUAL DESIGN
L10 SEGMENT
EVERETT LINK EXTENSION & OMF NORTH
ASH-1A W/ MAR-2D
GENERAL SITE PLANS

L10-GSP108
SHEET 129 OF 387
02/14/2025

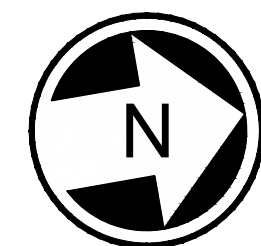
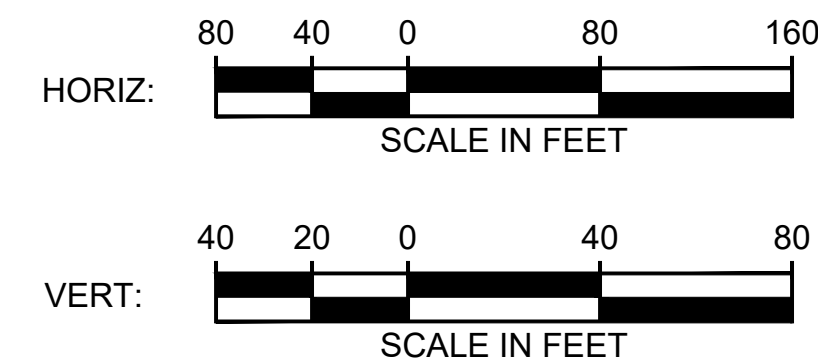
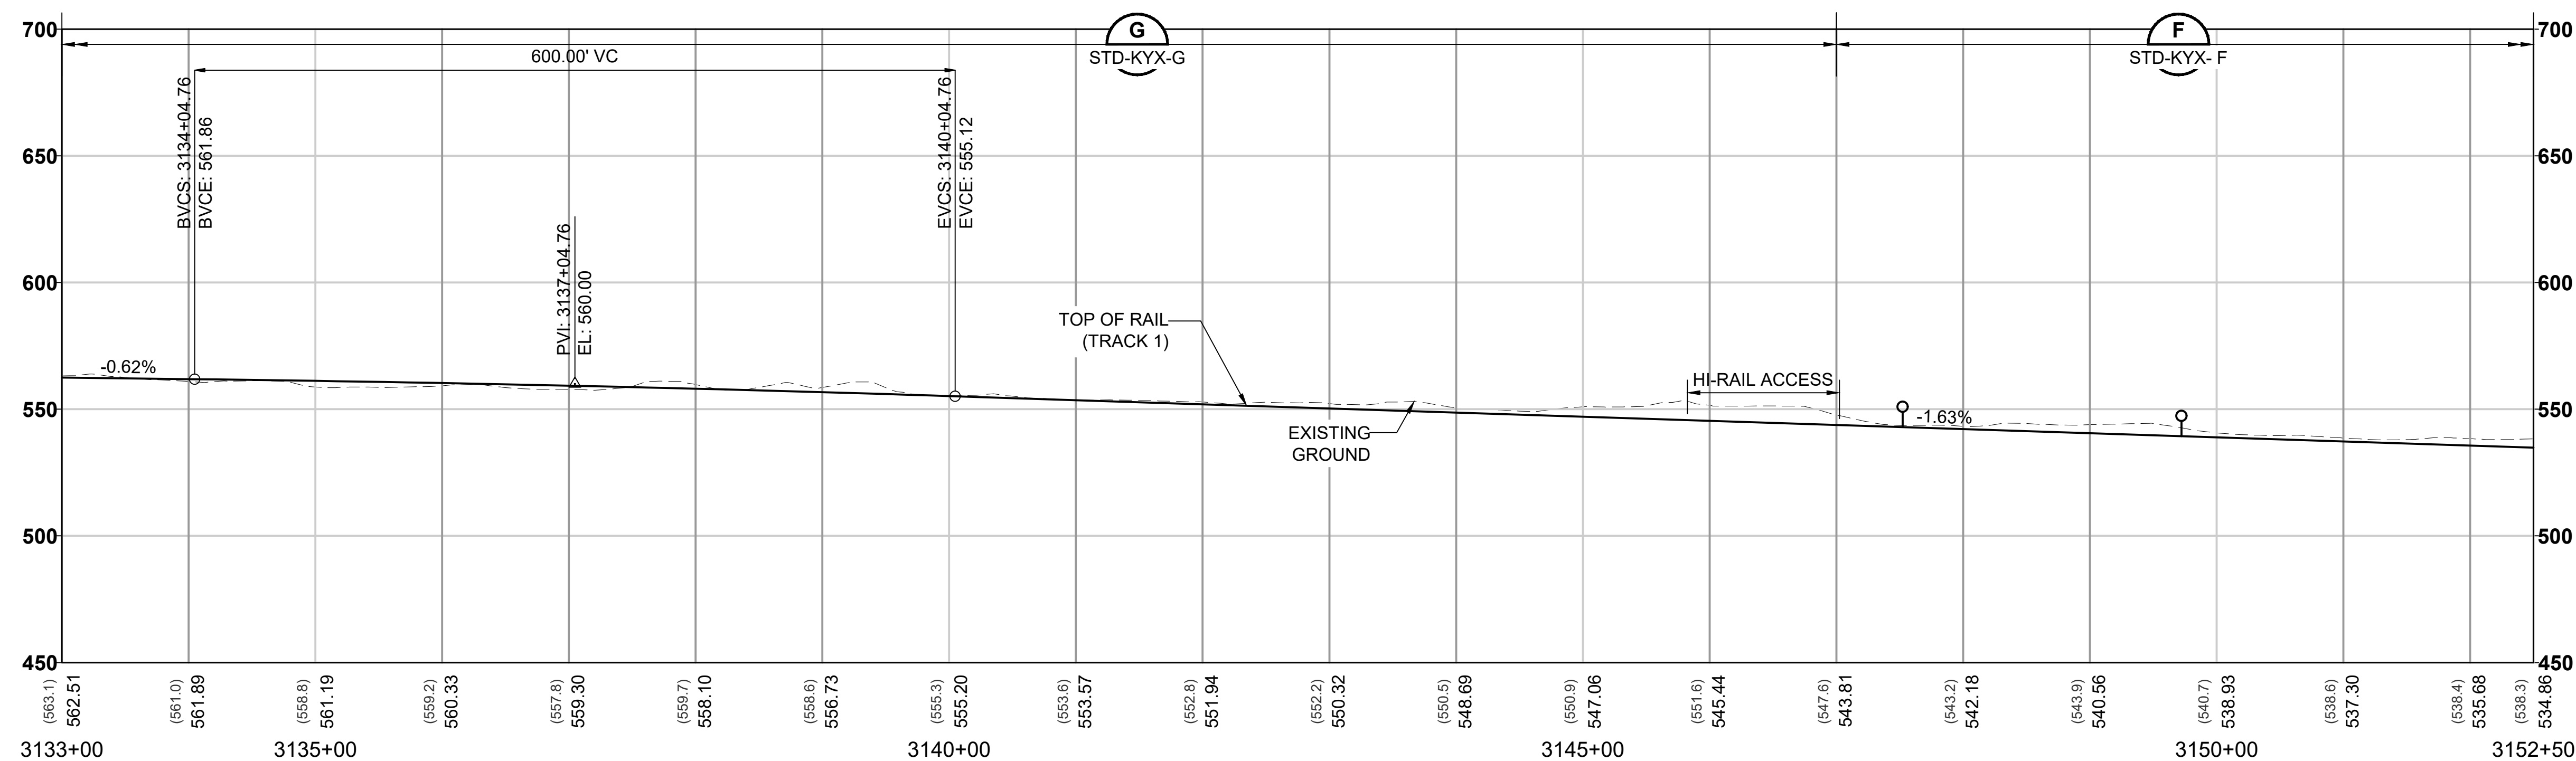
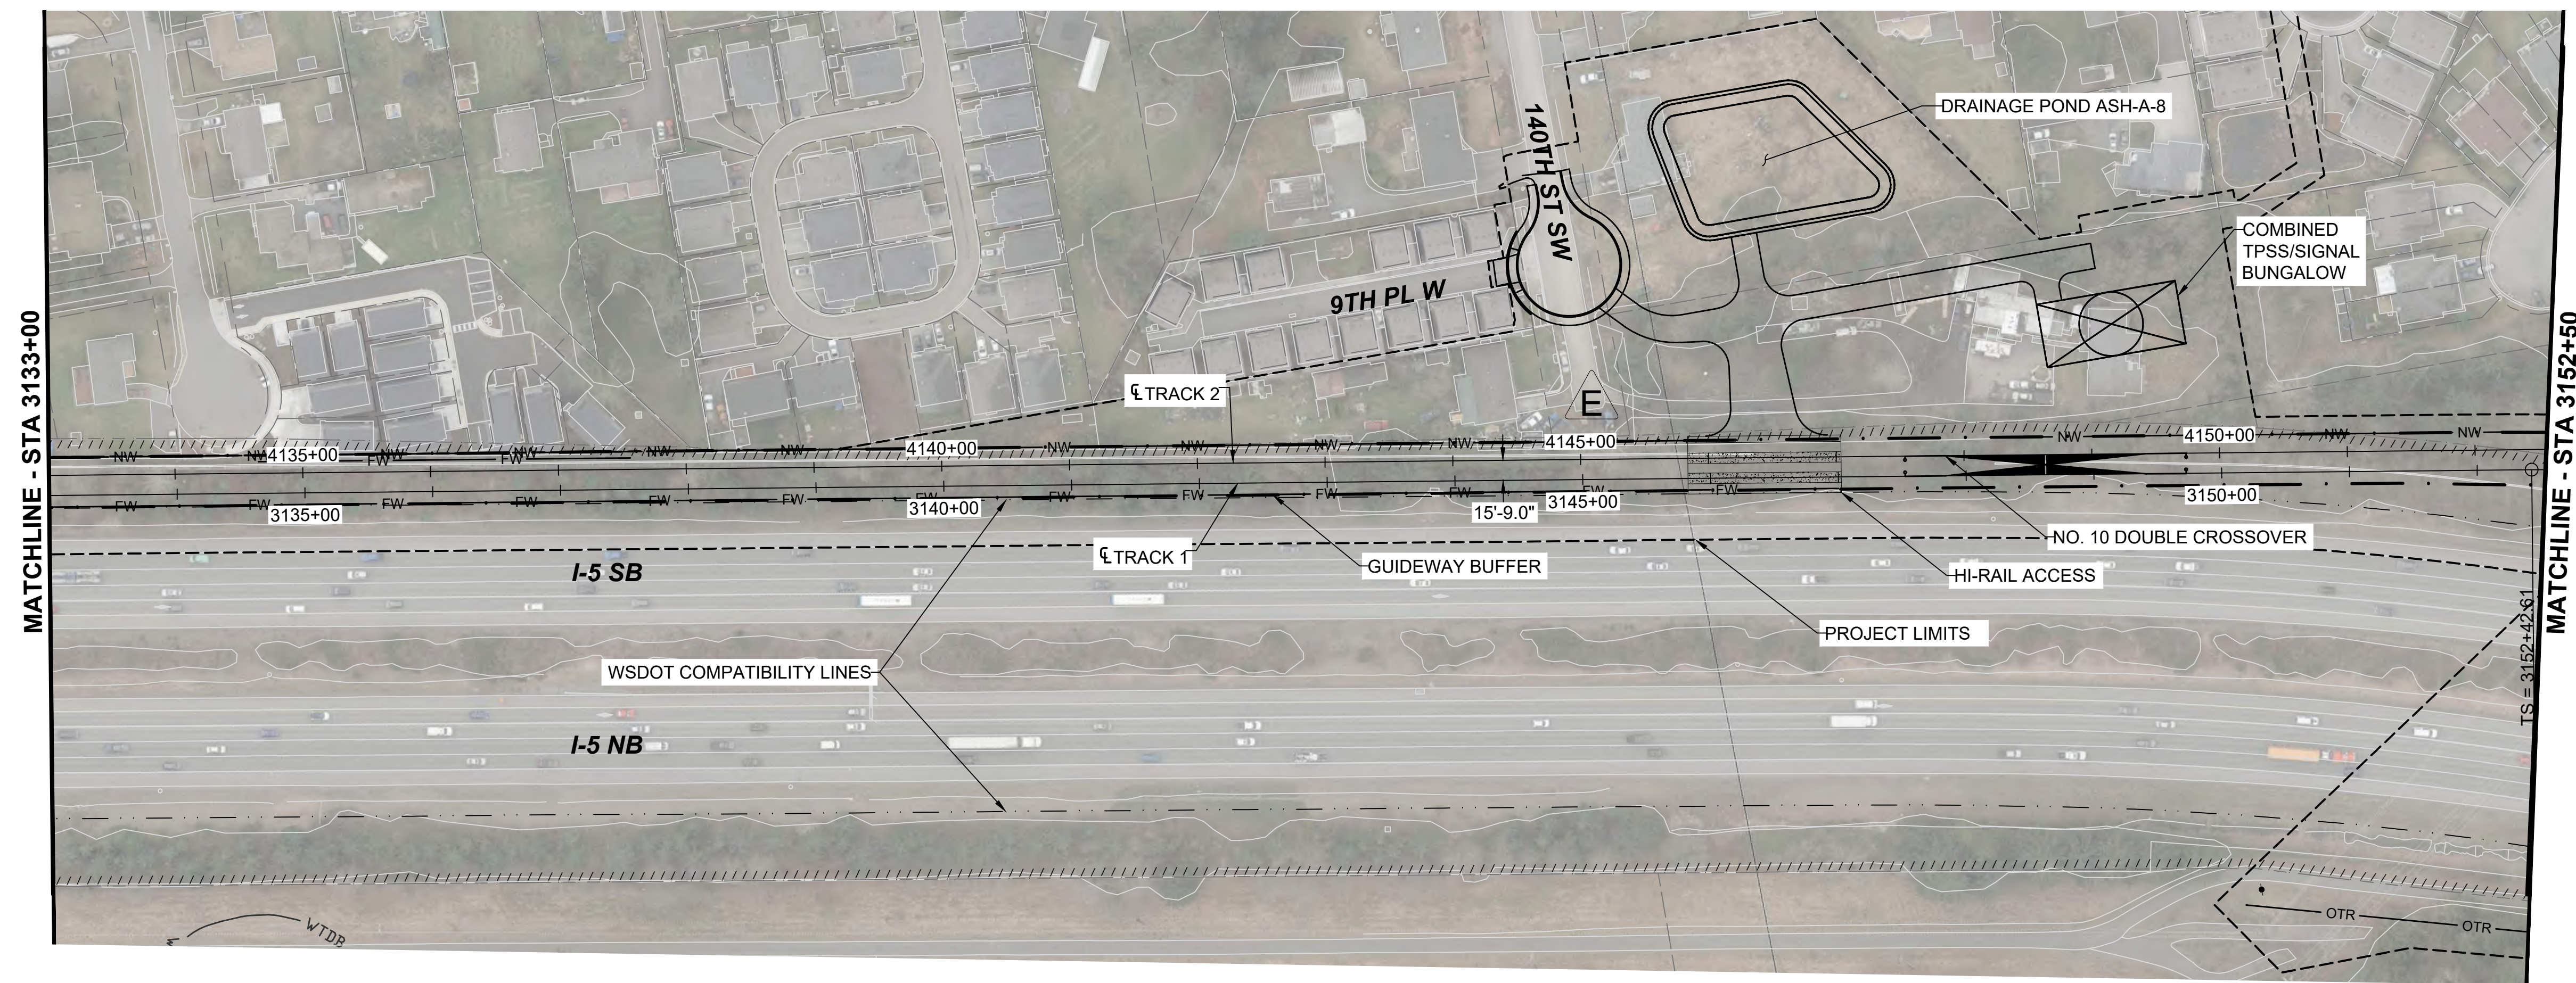


- NOTES:
1. SEE STD SHEETS FOR NOTES, LEGEND, AND ABBREVIATIONS.
 2. ELECTRIC OVERHEAD TRANSMISSION LINE RELOCATIONS DUE TO PROPOSED CONSTRUCTION CONFLICTS ARE SHOWN FOR CONTEXT.
 3. FOR ROADWAY TYPICAL SECTION SEE SHEET STD-CRY107.
 4. NORTH END OF SEGMENT AS SHOWN CONNECTS TO MAR-2D. SEE SHEETS L10-GSP308 AND L10-GSP309 FOR DESIGN OF CONNECTION TO MAR-1B.

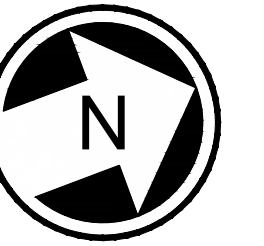

- NOTES:
1. SEE STD SHEETS FOR NOTES, LEGEND, AND ABBREVIATIONS.
 2. ELECTRIC OVERHEAD TRANSMISSION LINE RELOCATIONS DUE TO PROPOSED CONSTRUCTION CONFLICTS ARE SHOWN FOR CONTEXT.
 3. NORTH END OF SEGMENT AS SHOWN CONNECTS TO MAR-2D. SEE SHEETS L10-GSP308 AND L10-GSP309 FOR DESIGN OF CONNECTION TO MAR-1B.

CURVE TABLE							
CURVE	RADIUS (FT)	Lc (FT)	Ls1 (FT)	Ls2 (FT)	Ea (IN)	Eu (IN)	V (MPH)
C1-7	1500.0	695.1	60.0	60.0	1.75	1.48	35
C1-8	1100.0	642.6	90.0	90.0	2.25	2.16	35
C2-8	1500.0	695.1	60.0	60.0	1.75	1.48	35
C2-9	1100.0	642.6	90.0	90.0	2.25	2.16	35
C3-1	1000.0	576.0	90.0	90.0	2.75	2.10	35

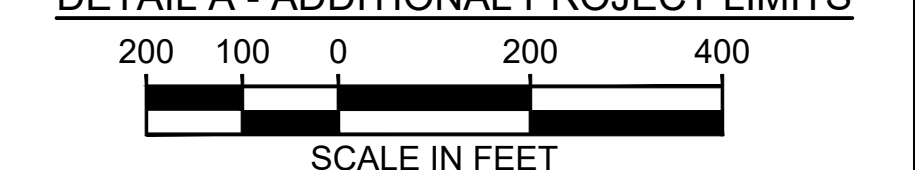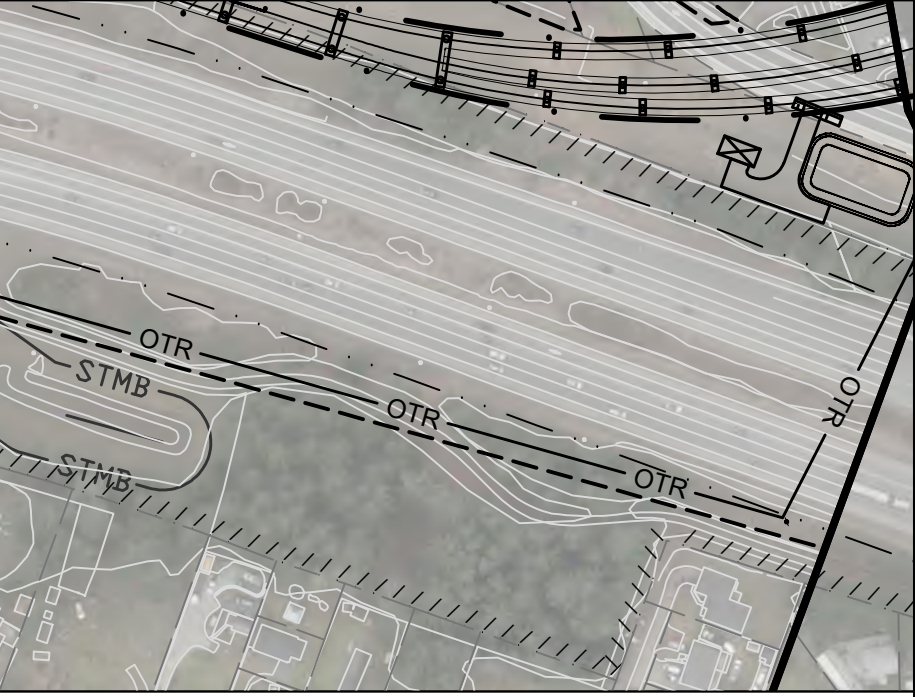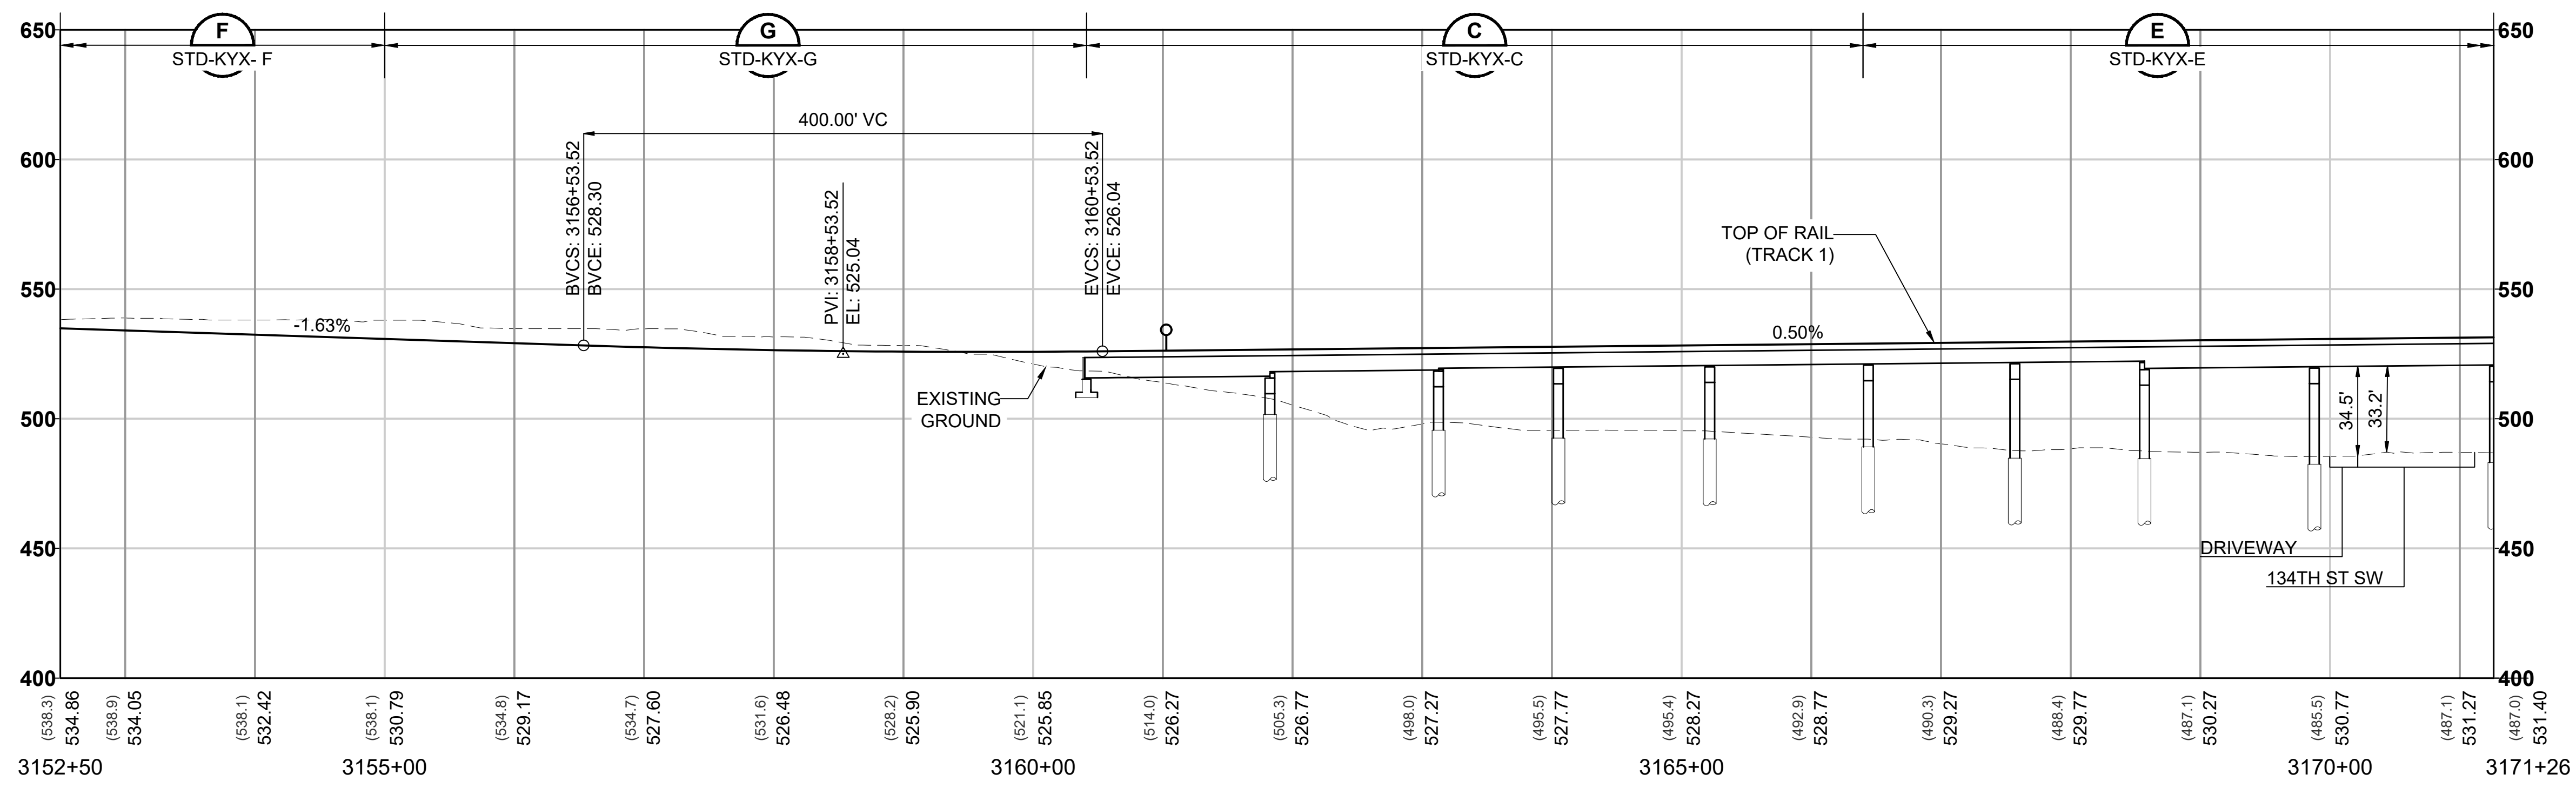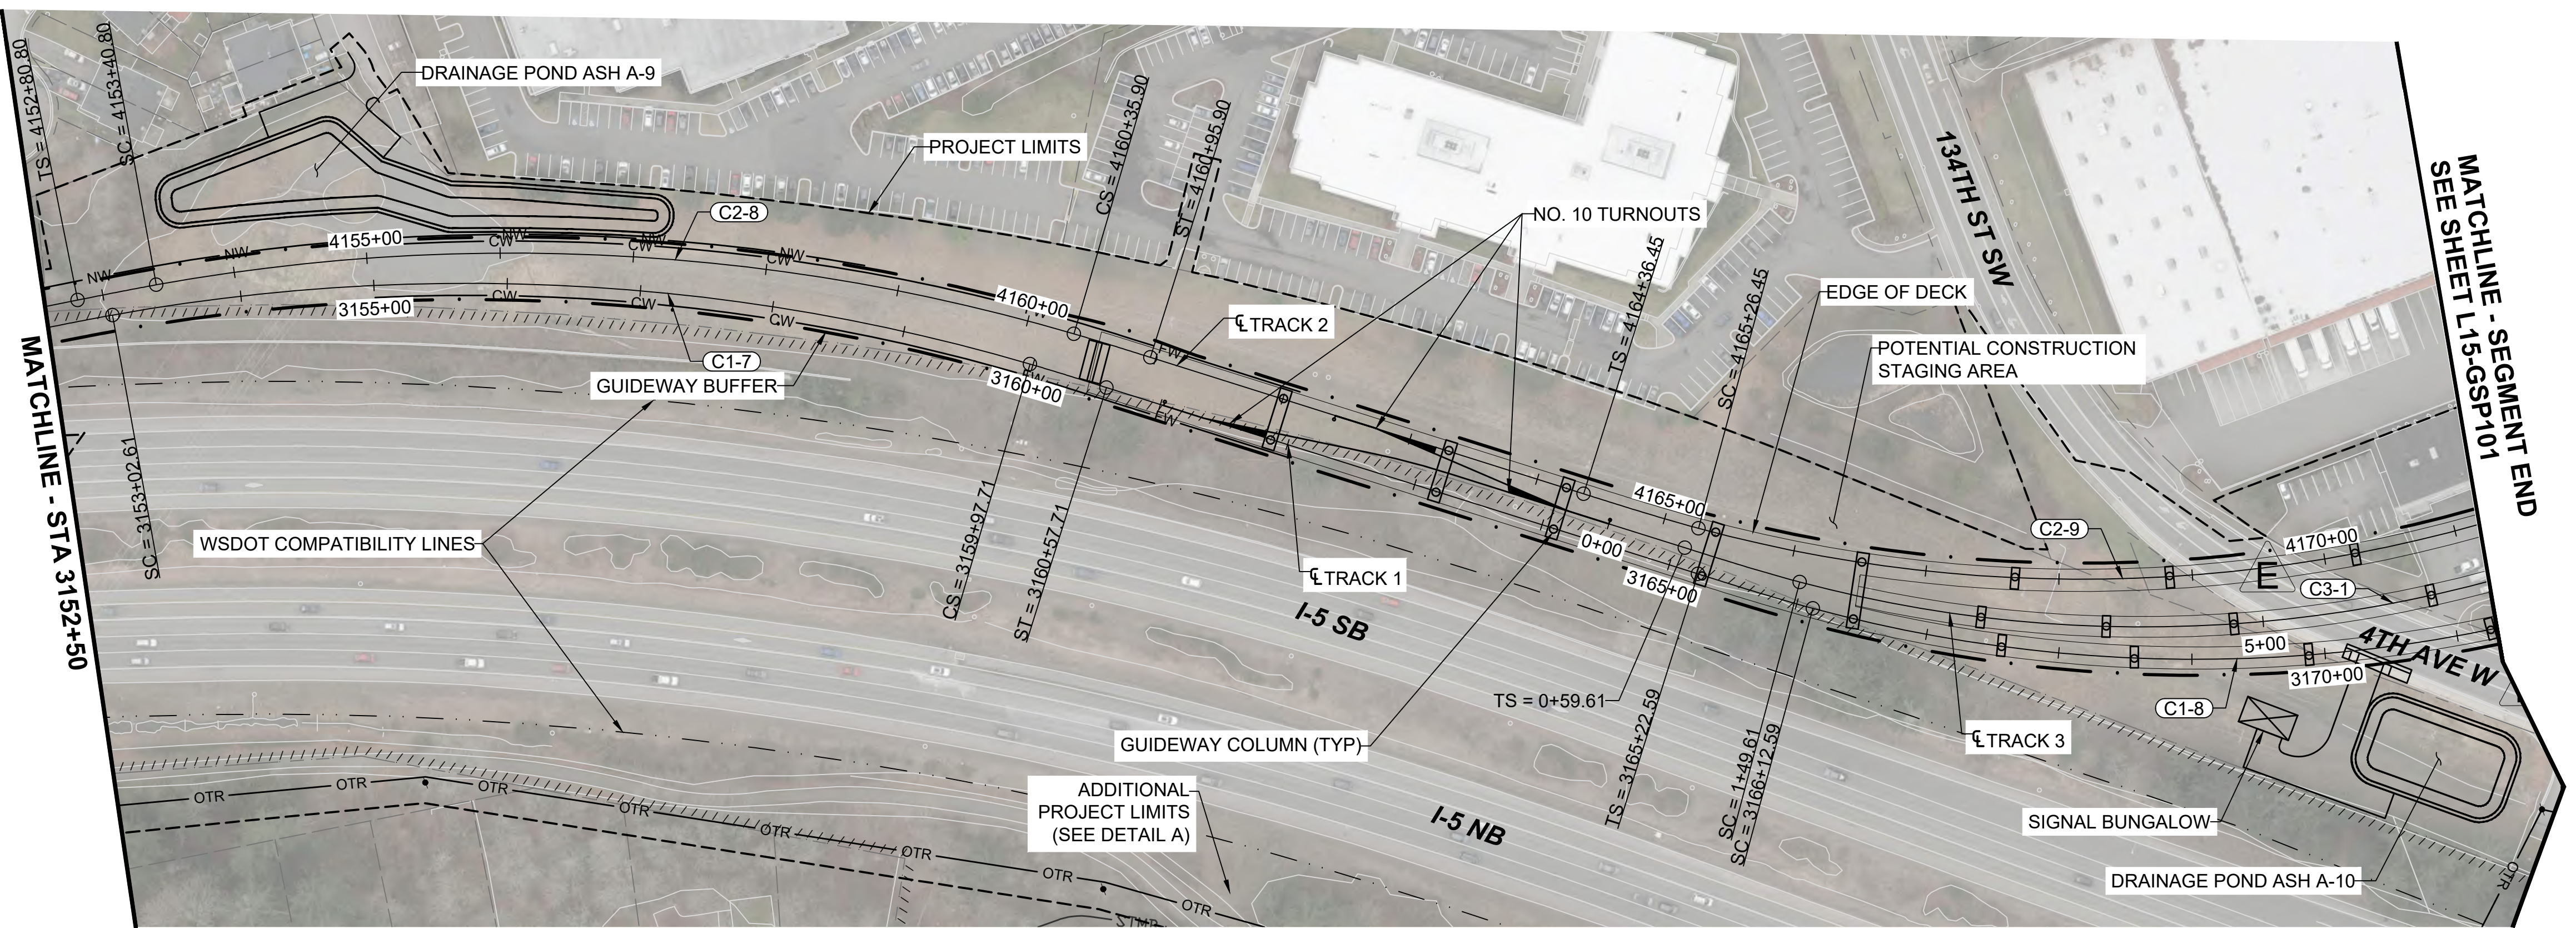

12/11/24 | 11:03 AM | ERIC BURGARD
C:\P\W\K\H\10287968\L10-GSP\01.DWG.DWG




EVERETT LINK EXTENSION AND OMF NORTH

DRAFT EIS - CONCEPTUAL DESIGN
L10 SEGMENT
EVERETT LINK EXTENSION & OMF NORTH
ASH-1A W/ MAR-2D
GENERAL SITE PLANS

L10-GSP109
SHEET 130 OF 387
02/14/2025

2/11/2025 7:21:21 AM
Autodesk Docs\\WA Everett Link Extension Sound Transit\\EVL-ASH-A-A-v2024.rvt

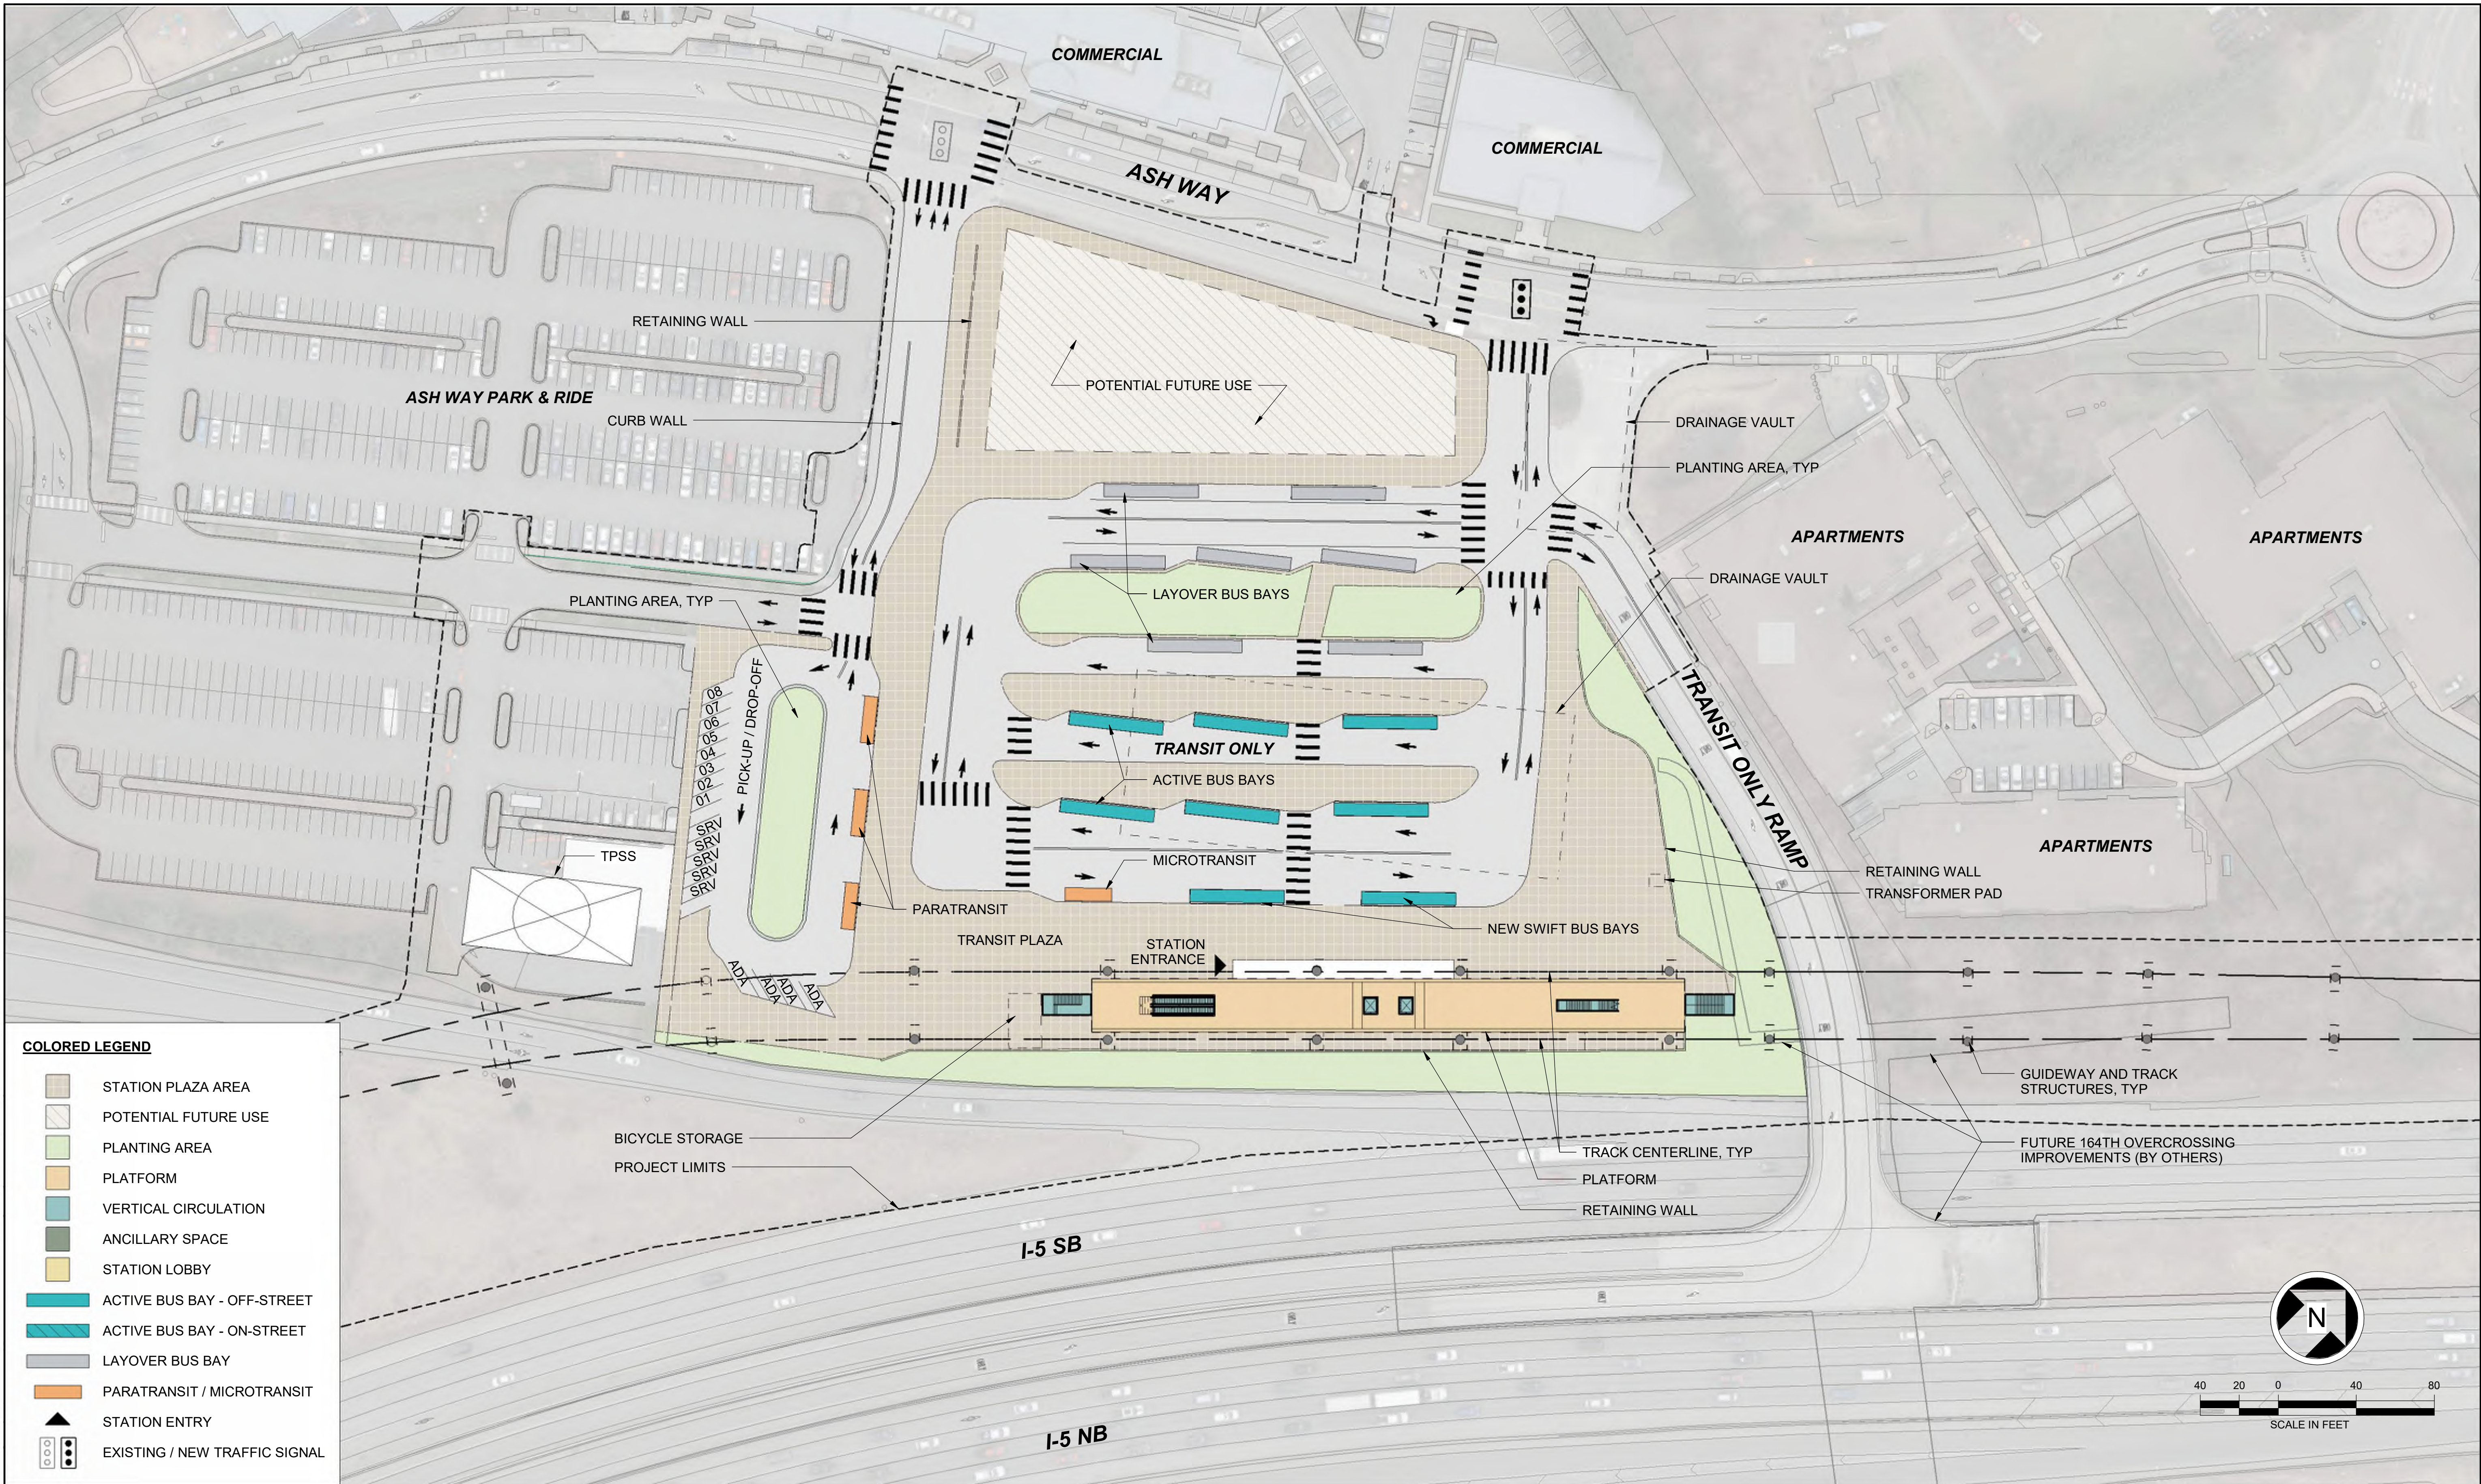

Kimley»Horn

SWIFT COMPANY LLC




EVERETT LINK EXTENSION AND OMF NORTH

DRAFT EIS - CONCEPTUAL DESIGN
L10 SEGMENT
EVERETT LINK EXTENSION & OMF NORTH
ASH WAY STATION ALTERNATIVE A (ASH-A)
SITE PLAN

ASH-A-ASP100
SHEET 131 OF 387

02/14/2025

2/11/2025 7:21:23 AM
Autodesk Docs/\\WA Everett Link Extension Sound Transit\\EVL-ASH-A-A-v2024.rvt

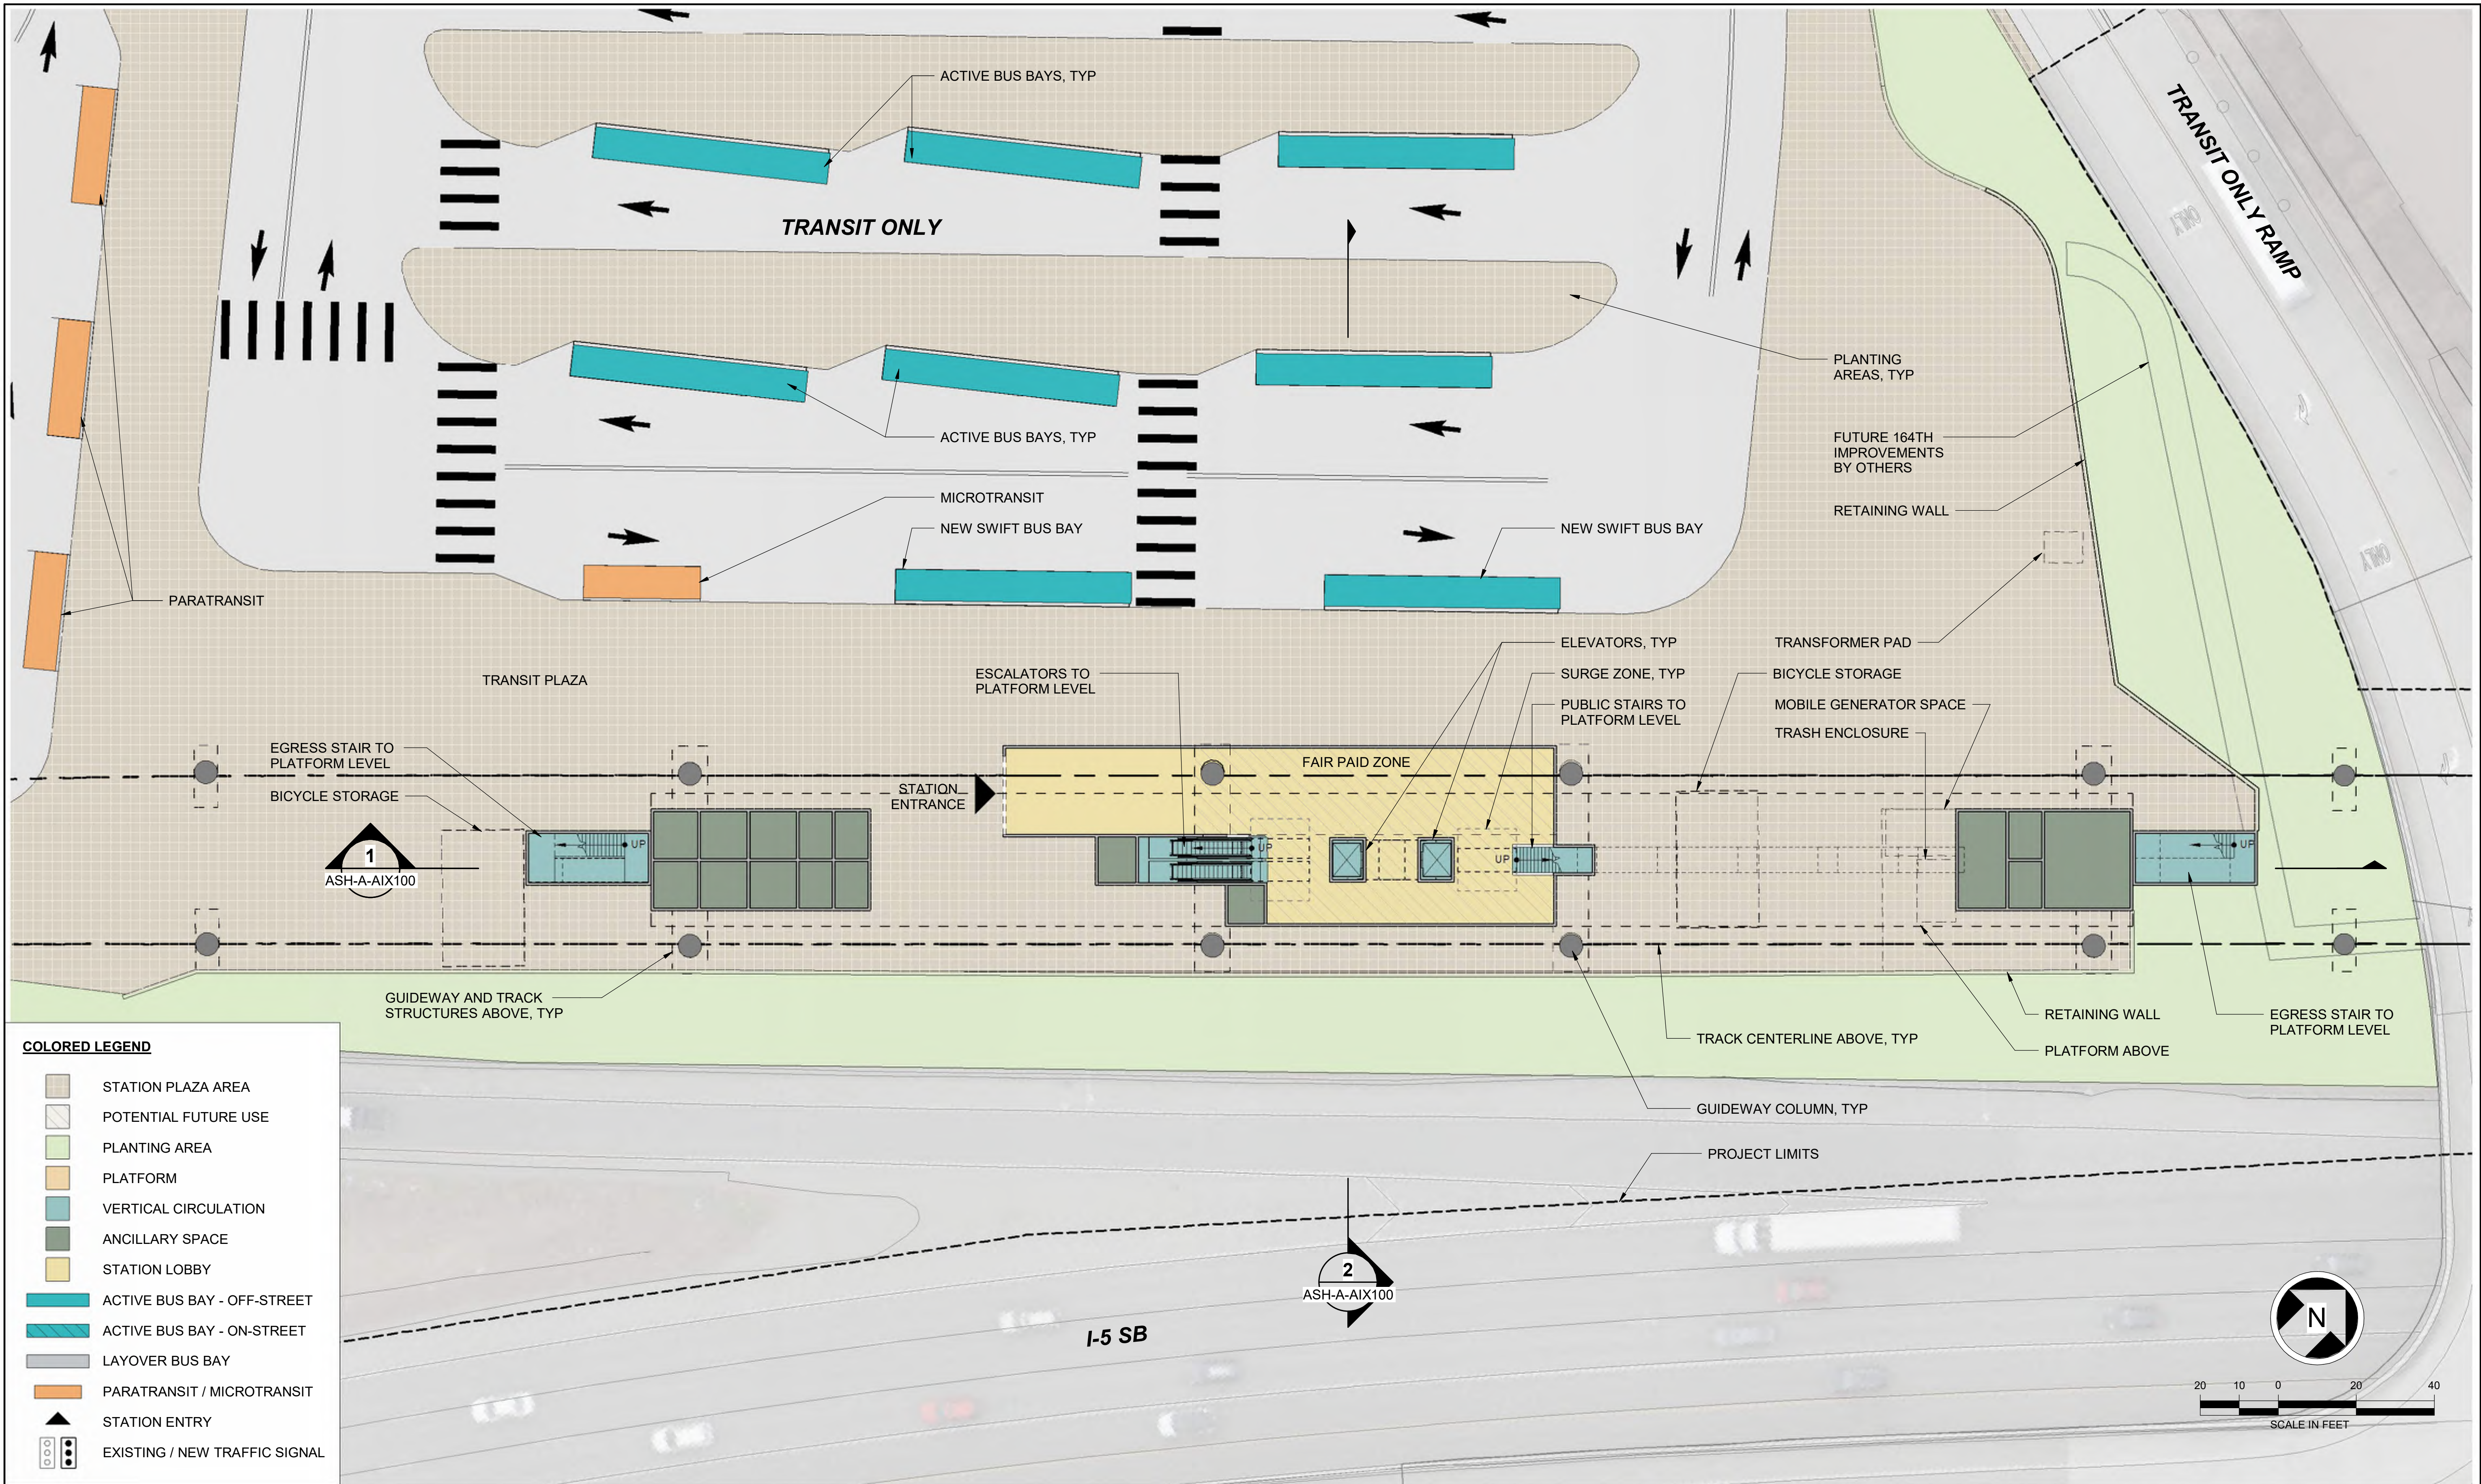

Kimley»Horn

SWIFT COMPANY LLC



SCHARRERAD


EVERETT LINK EXTENSION AND OMF NORTH

DRAFT EIS - CONCEPTUAL DESIGN
L10 SEGMENT
EVERETT LINK EXTENSION & OMF NORTH
ASH WAY STATION ALTERNATIVE A (ASH-A)
PLAZA PLAN

ASH-A-APP100
SHEET 132 OF 387


02/14/2025

2/11/2025 7:21:34 AM
Autodesk Docs://WA Everett Link Extension Sound Transit/EVLE-ASH-A-A-v2024.rvt

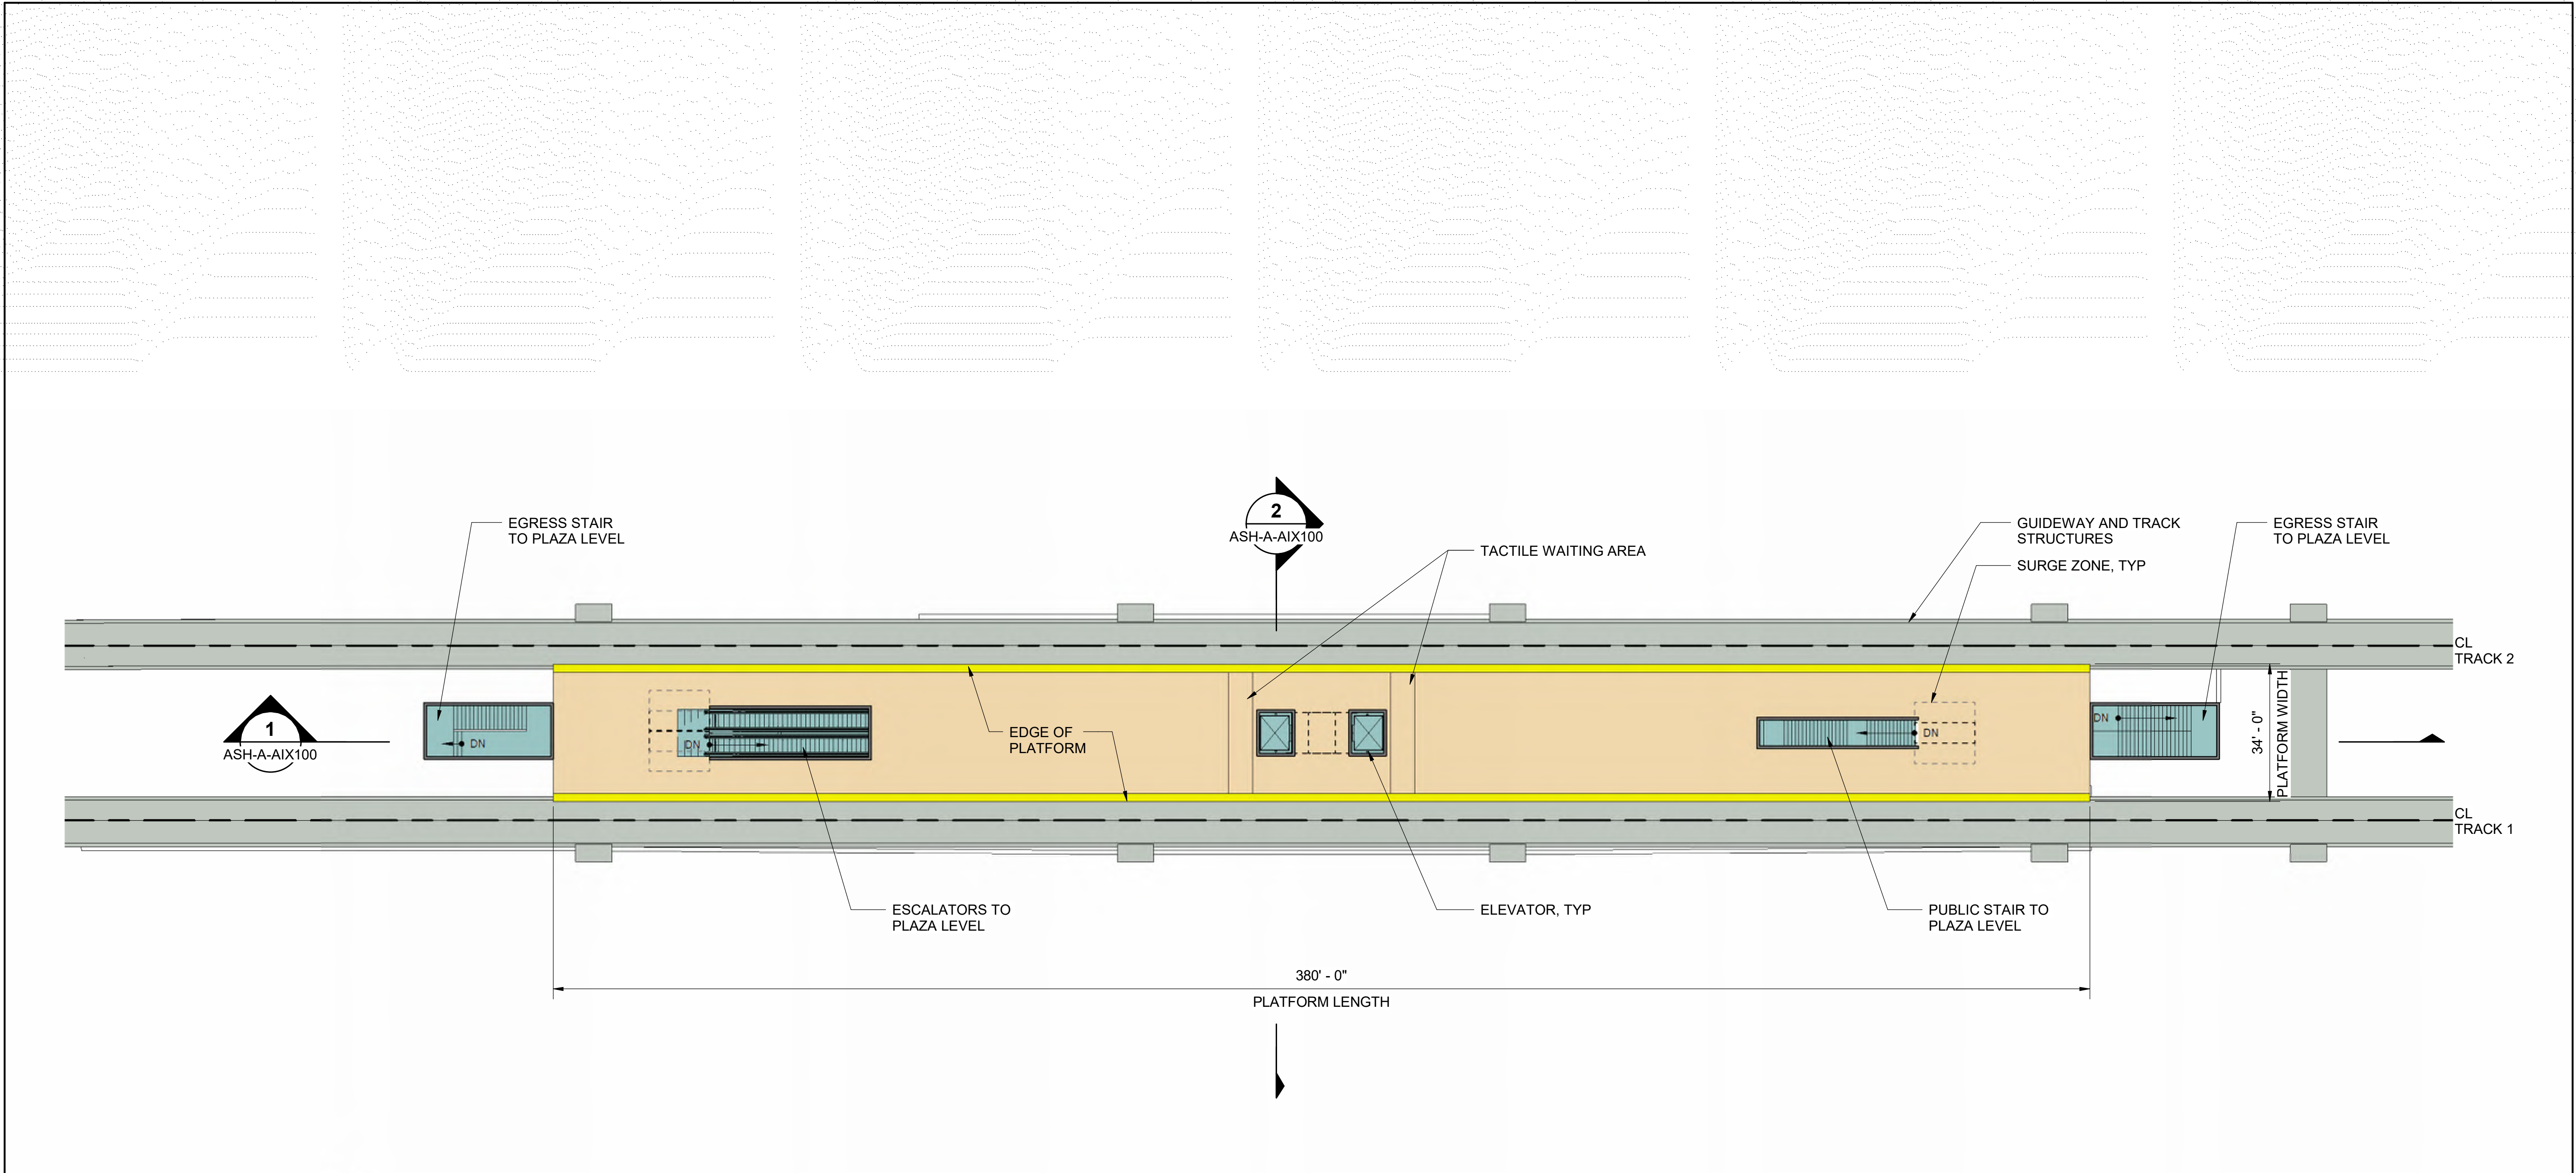


COLORED LEGEND

	STATION PLAZA AREA
	POTENTIAL FUTURE USE
	PLANTING AREA
	PLATFORM
	VERTICAL CIRCULATION
	ANCILLARY SPACE
	STATION LOBBY
	GUIDEWAY STRUCTURE
	EXISTING BUILDINGS

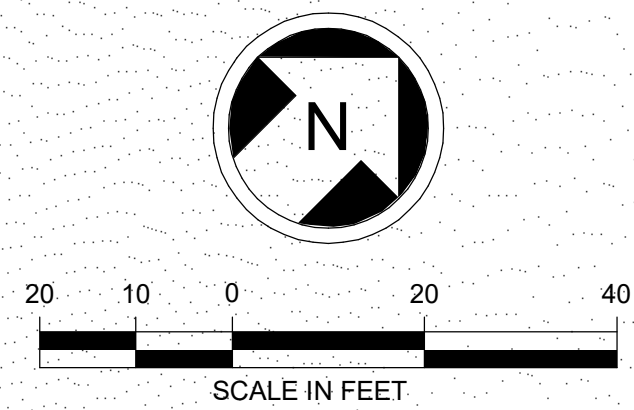


2/11/2025 7:21:43 AM
Autodesk Docs//WA Everett Link Extension Sound Transit/EVLE-ASH-A-A-v2024.rvt

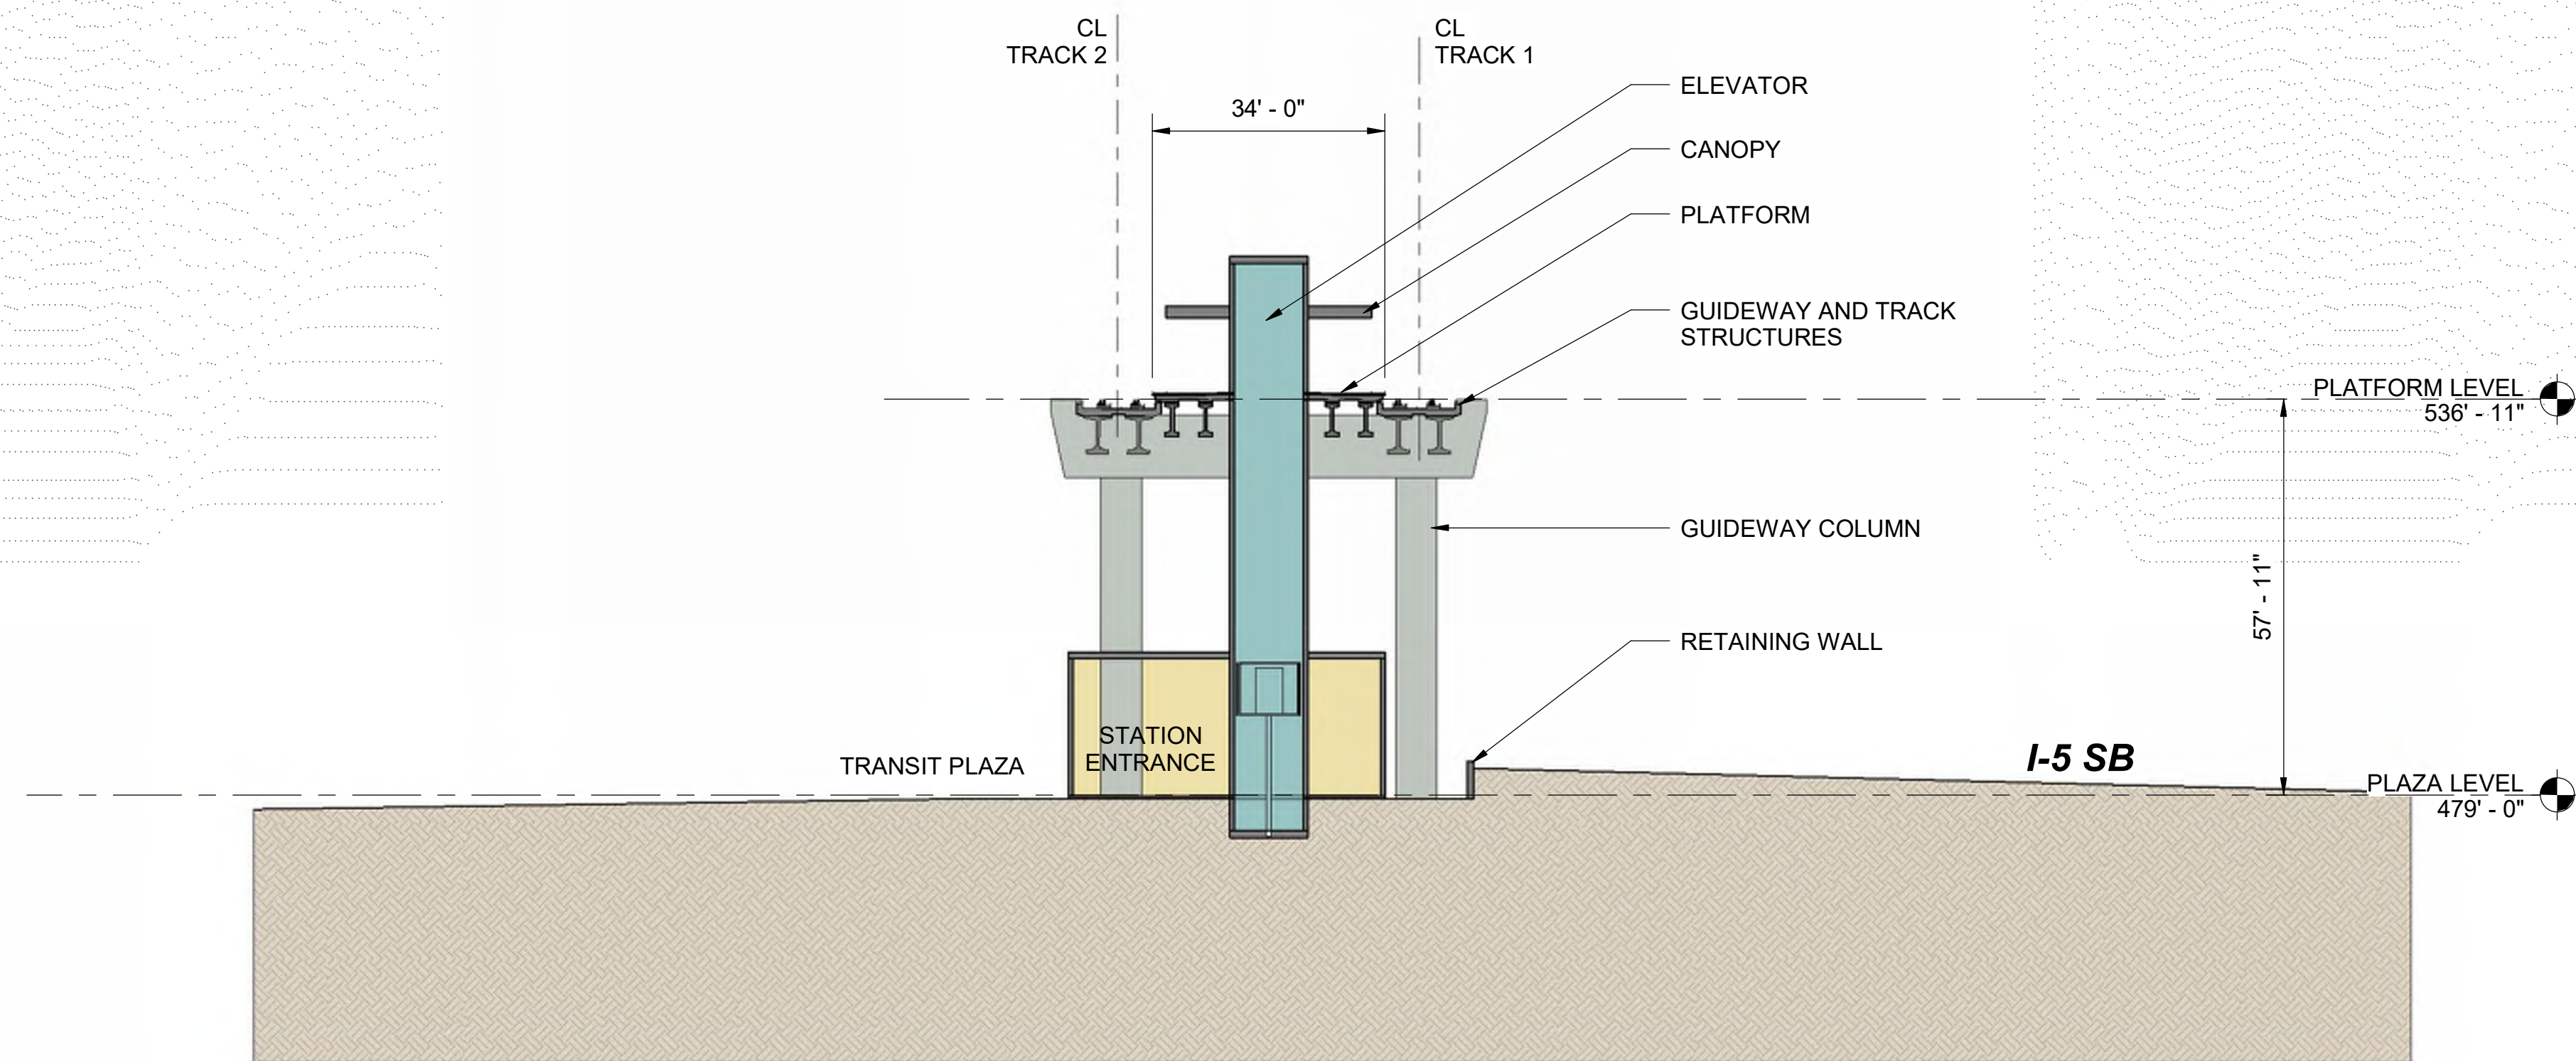

ASH-A CROSS SECTION

2
ASH-A-APP100

COLORED LEGEND	
	STATION PLAZA AREA
	POTENTIAL FUTURE USE
	PLANTING AREA
	PLATFORM
	VERTICAL CIRCULATION
	ANCILLARY SPACE
	STATION LOBBY
	GUIDEWAY STRUCTURE
	EXISTING BUILDINGS

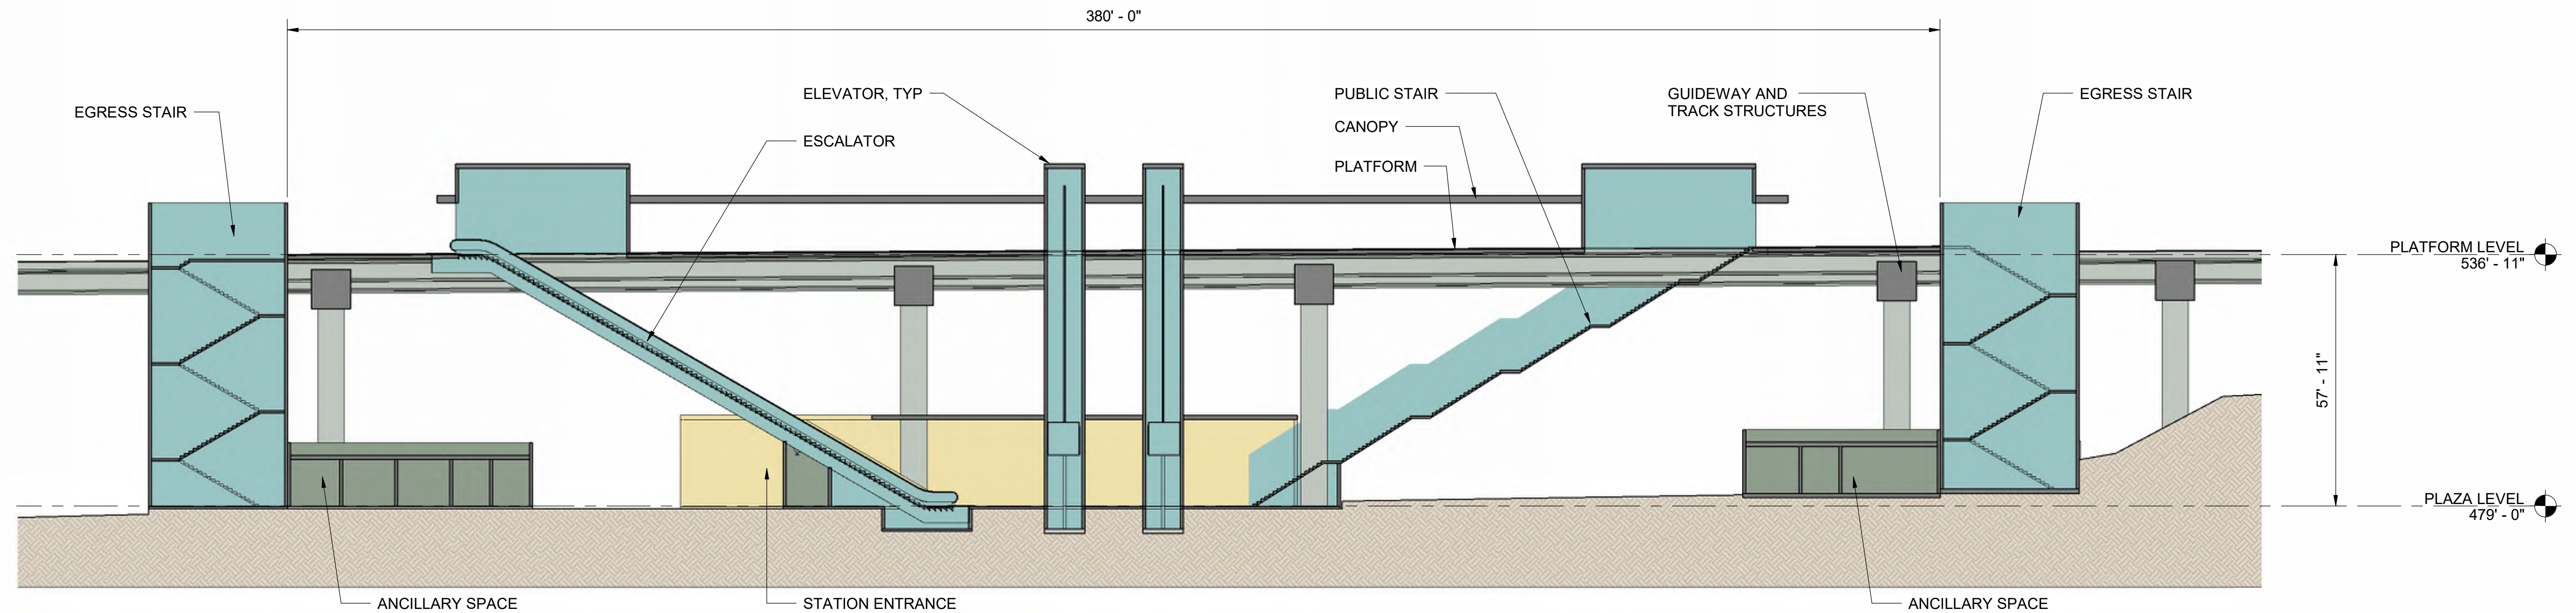

ASH-A LONG SECTION

1
ASH-A-APP100



Kimley»Horn

SWIFT COMPANY LLC



SCHARRERAD


EVERETT LINK EXTENSION AND OMF NORTH

DRAFT EIS - CONCEPTUAL DESIGN
L10 SEGMENT
EVERETT LINK EXTENSION & OMF NORTH
ASH WAY STATION ALTERNATIVE A (ASH-A)
SECTIONS

ASH-A-AIX100
SHEET 134 OF 387

2/14/2025

CROSS REFERENCING OF DRAWINGS									
ASH-2D SEGMENT	(201)	(202)	(203)	(204)	(205)	(206)	(207)	(208)	(209)
GENERAL SITE PLANS	L10-GSP201	L10-GSP202	L10-GSP203	L10-GSP204	L10-GSP205	L10-GSP206	L10-GSP207	L10-GSP208	L10-GSP209
ROADWAY PLAN & PROFILE PLANS				L10-CRV201				L10-CRV202	
ARCHITECTURAL				ASH-D-ASP100 ASH-D-APP100					
ARCHITECTURAL PLANS ASSOCIATED WITH THIS PORTION OF THE PROJECT ARE WITHIN THIS SECTION BUT NOT DENOTED ON THIS PLAN FOR LOCATION.									

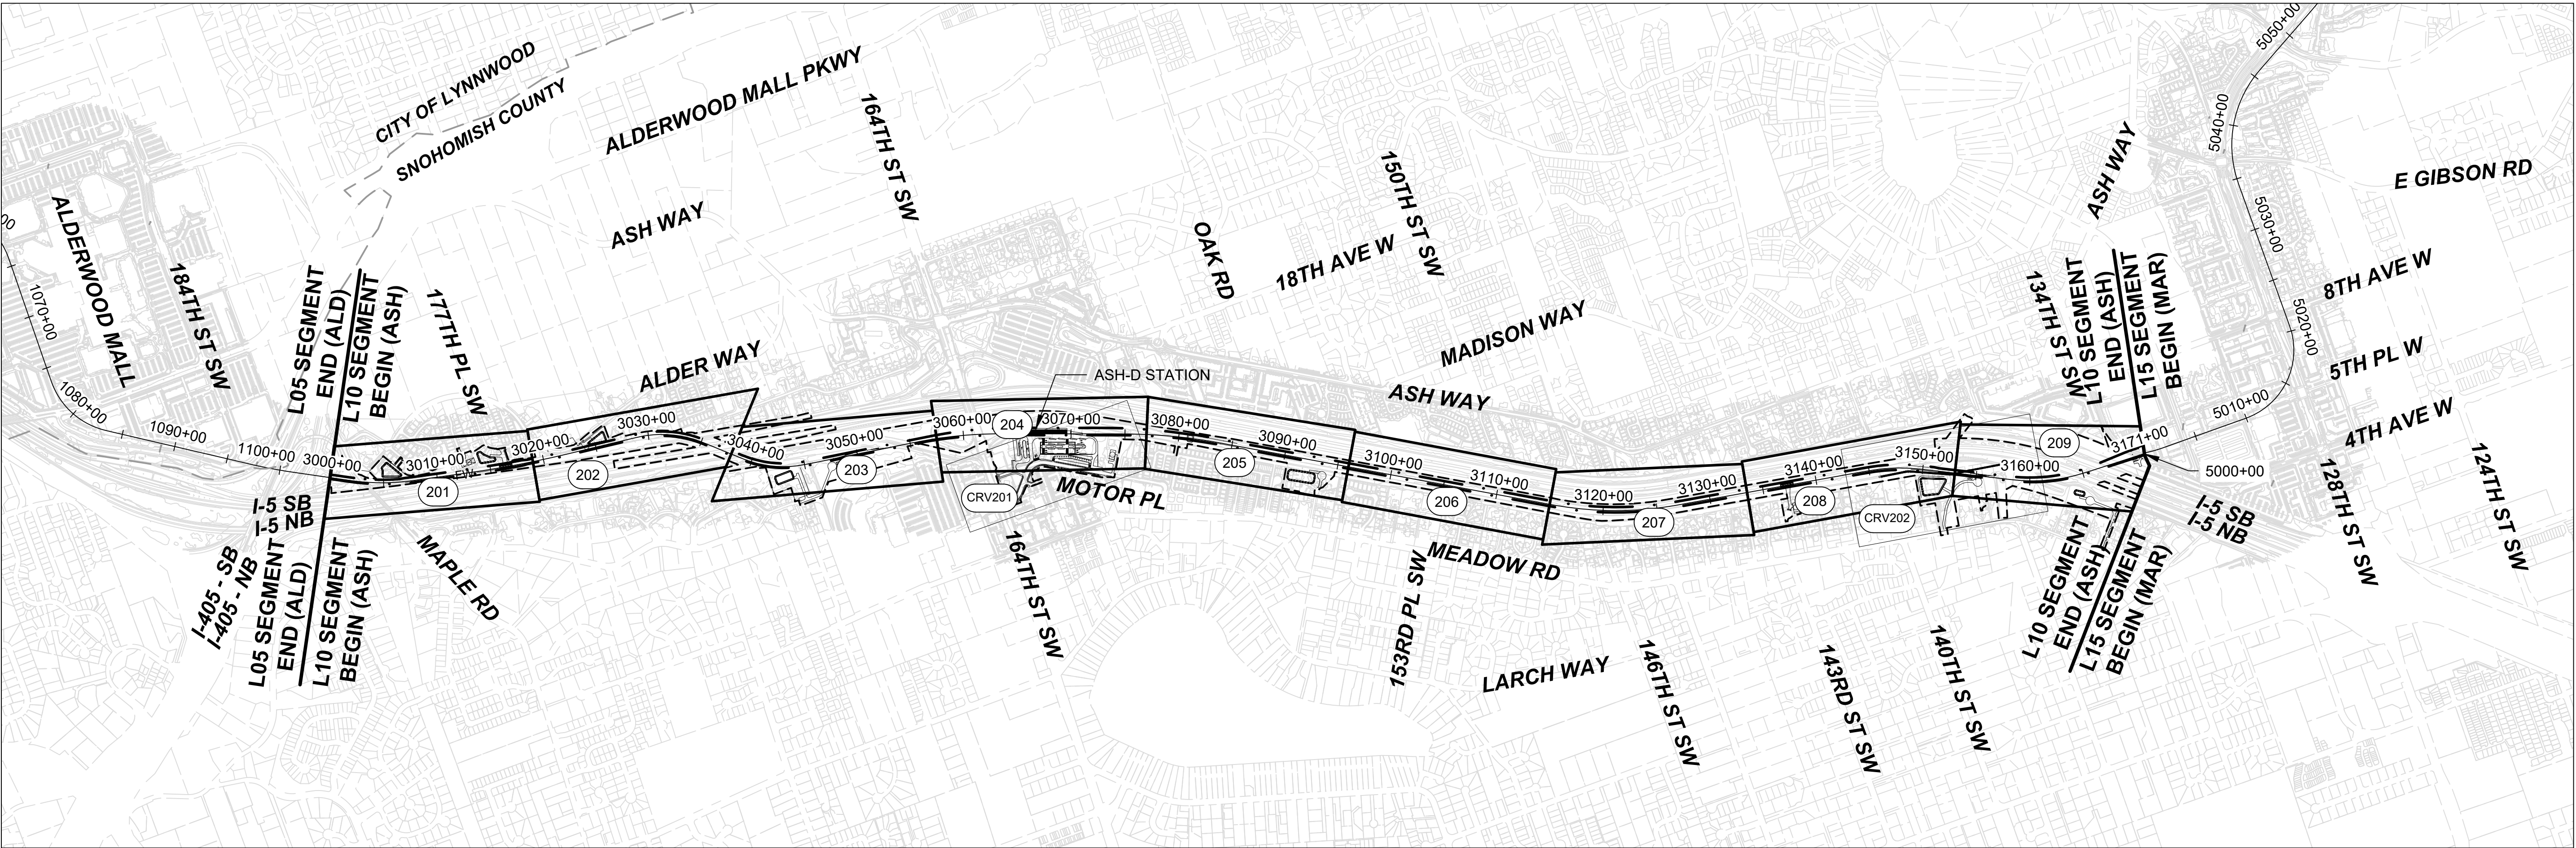

12/12/24 | 9:46 AM | ALEKSJ.KRUGER
C:\P\W\K\H\10288394\10 - KEY SHEET.DWG





EVERETT LINK EXTENSION
AND OMF NORTH

DRAFT EIS - CONCEPTUAL DESIGN
L10 SEGMENT
EVERETT LINK EXTENSION & OMF NORTH
ASH-2D
KEY MAP



L10-GZK200
SHEET 135 OF 387
02/14/2025

12/05/24 | 3:36 PM | ALEKSJ.KRUGER
C:\P\WKH1\0287968L10-GSP201.DWG.DWG

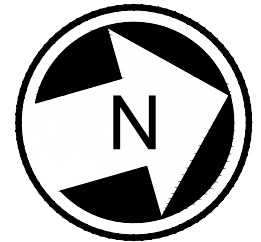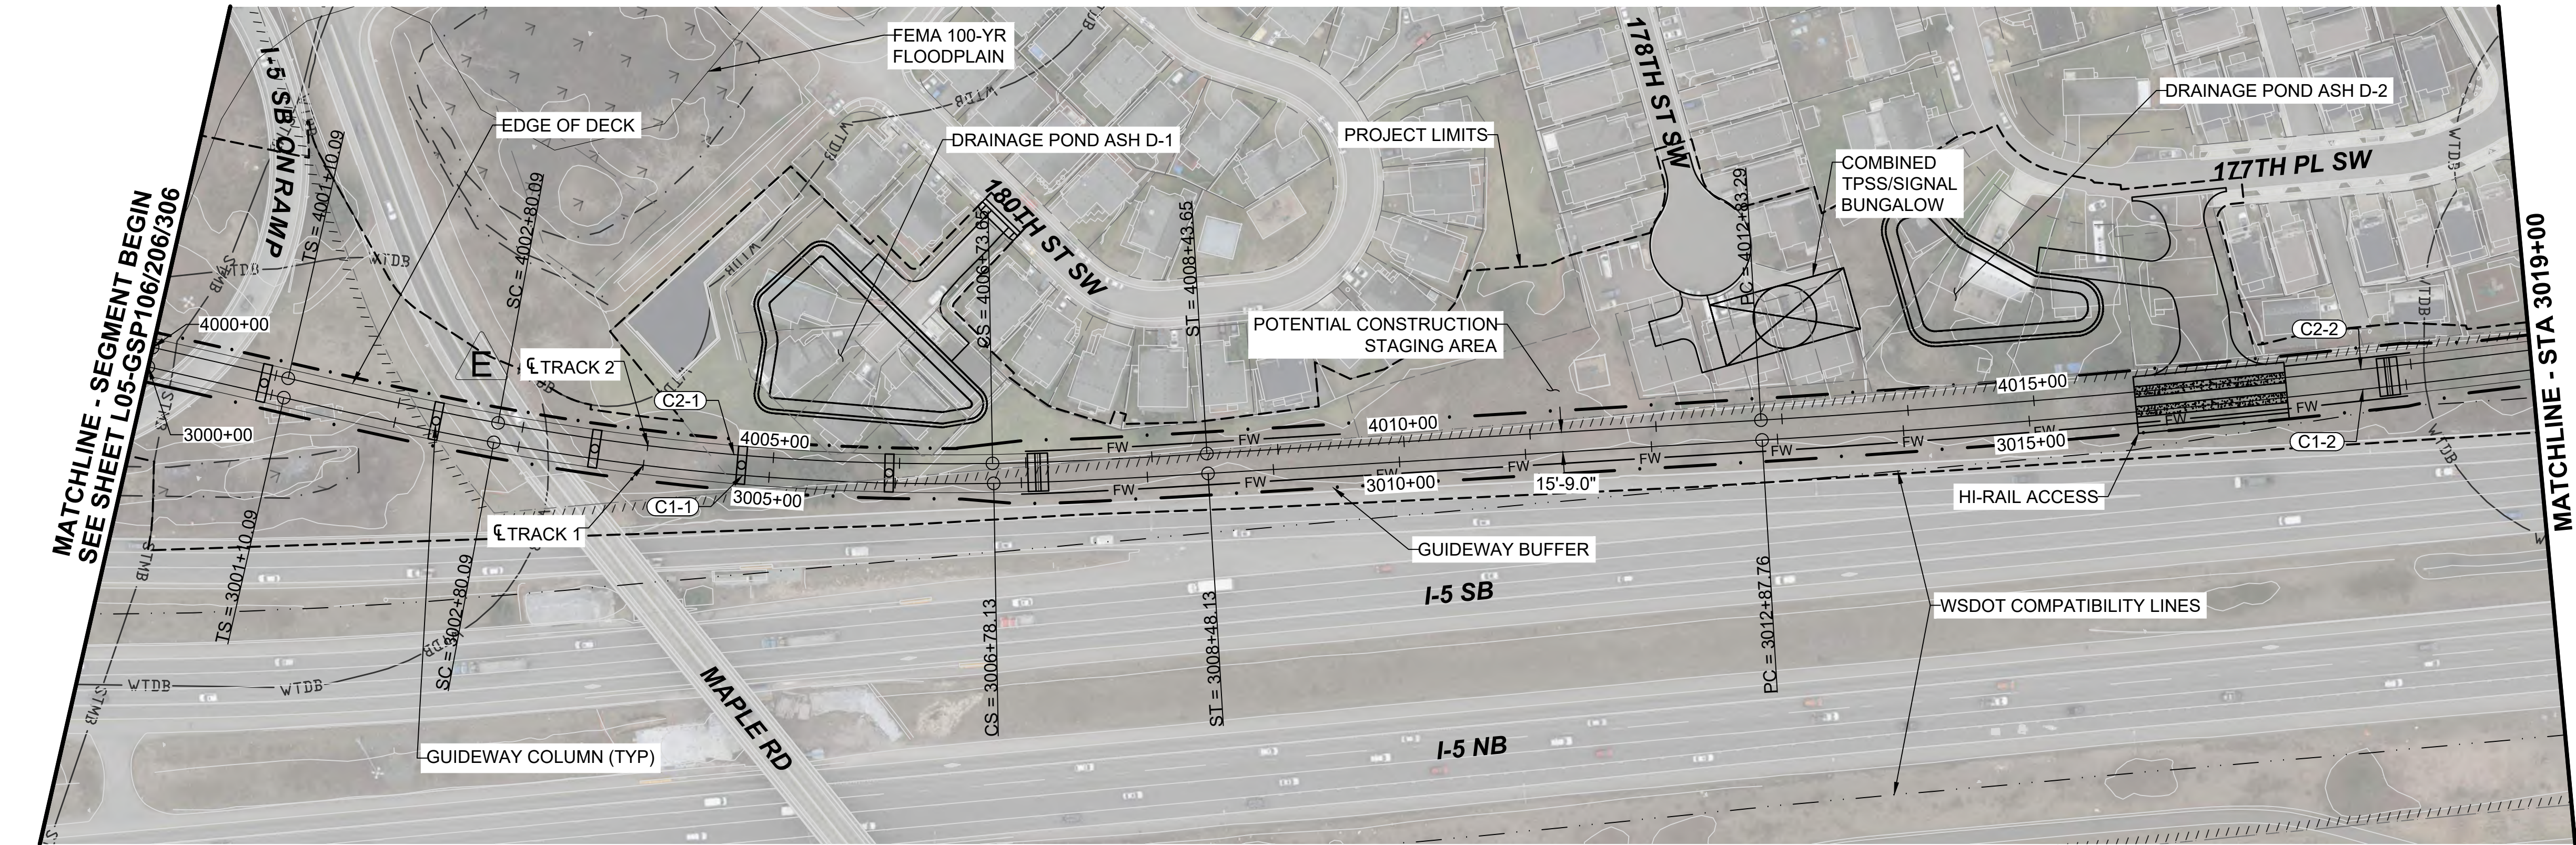

- NOTES:
1. SEE STD SHEETS FOR NOTES, LEGEND, AND ABBREVIATIONS.
 2. ELECTRIC OVERHEAD TRANSMISSION LINE RELOCATIONS DUE TO PROPOSED CONSTRUCTION CONFLICTS ARE SHOWN FOR CONTEXT.
 3. FOR ROADWAY TYPICAL SECTIONS SEE SHEETS STD-CRY106 THROUGH STD-CRY107.

CURVE TABLE							
CURVE	RADIUS (FT)	Lc (FT)	Ls1 (FT)	Ls2 (FT)	Ea (IN)	Eu (IN)	V (MPH)
C1-1	2000.0	398.0	170.0	170.0	3.25	2.74	55
C1-2	10015.8	955.3	0.0	0.0	0.00	1.20	55
C2-1	1984.3	393.6	170.0	170.0	3.25	2.79	55
C2-2	10000.0	953.8	0.0	0.0	0.00	1.20	55

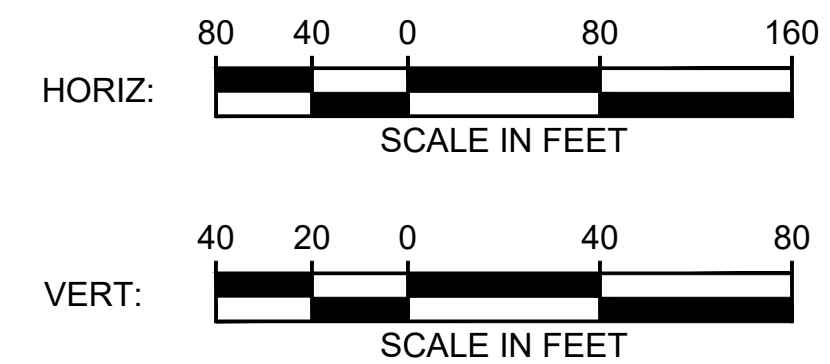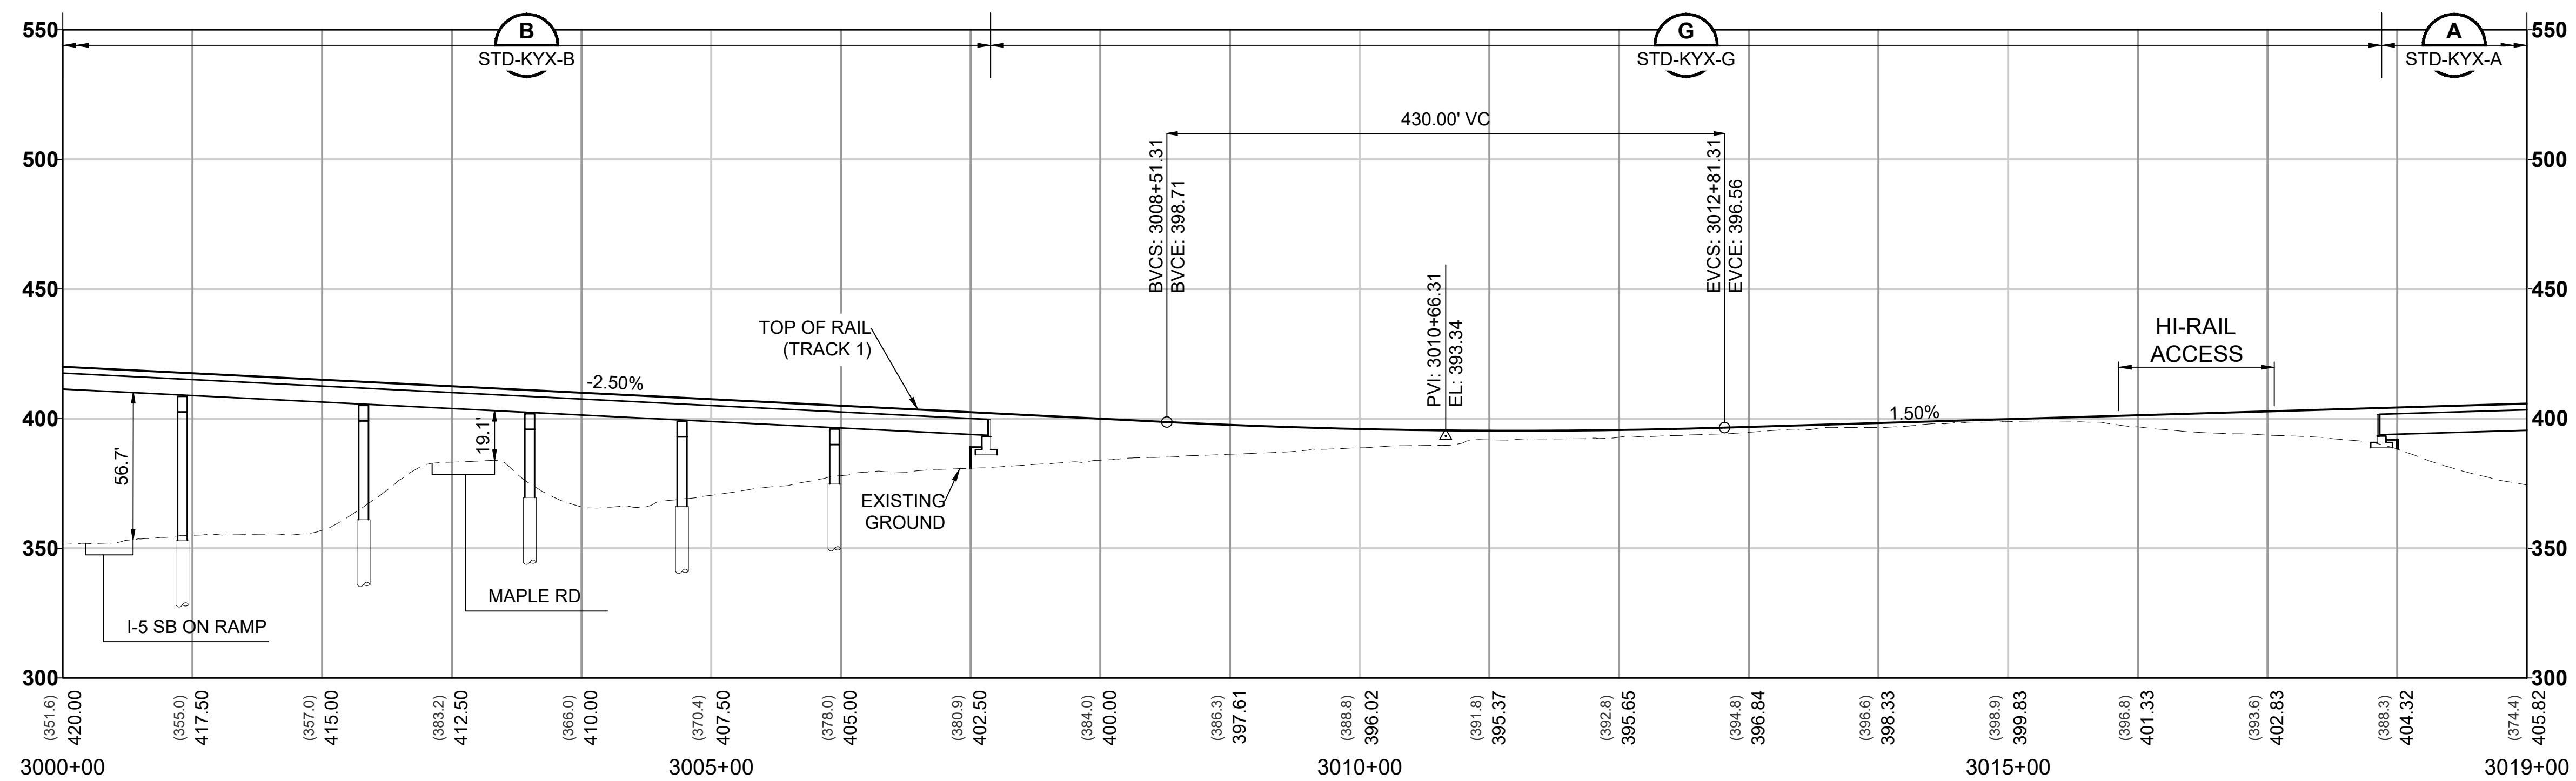

Kimley»Horn

EVERETT LINK EXTENSION AND OMF NORTH

DRAFT EIS - CONCEPTUAL DESIGN
L10 SEGMENT
EVERETT LINK EXTENSION & OMF NORTH
ASH-2D
GENERAL SITE PLANS

L10-GSP201
SHEET 136 OF 387
02/14/2025

12/05/24 | 3:37 PM | ALEKSJ.KRUGER
C:\P\WKH1\0287968L10-GSP201.DWG.DWG




Kimley»Horn

EVERETT LINK EXTENSION AND OMF NORTH



DRAFT EIS - CONCEPTUAL DESIGN
L10 SEGMENT
EVERETT LINK EXTENSION & OMF NORTH
ASH-2D
GENERAL SITE PLANS

L10-GSP202
SHEET 137 OF 387
02/14/2025


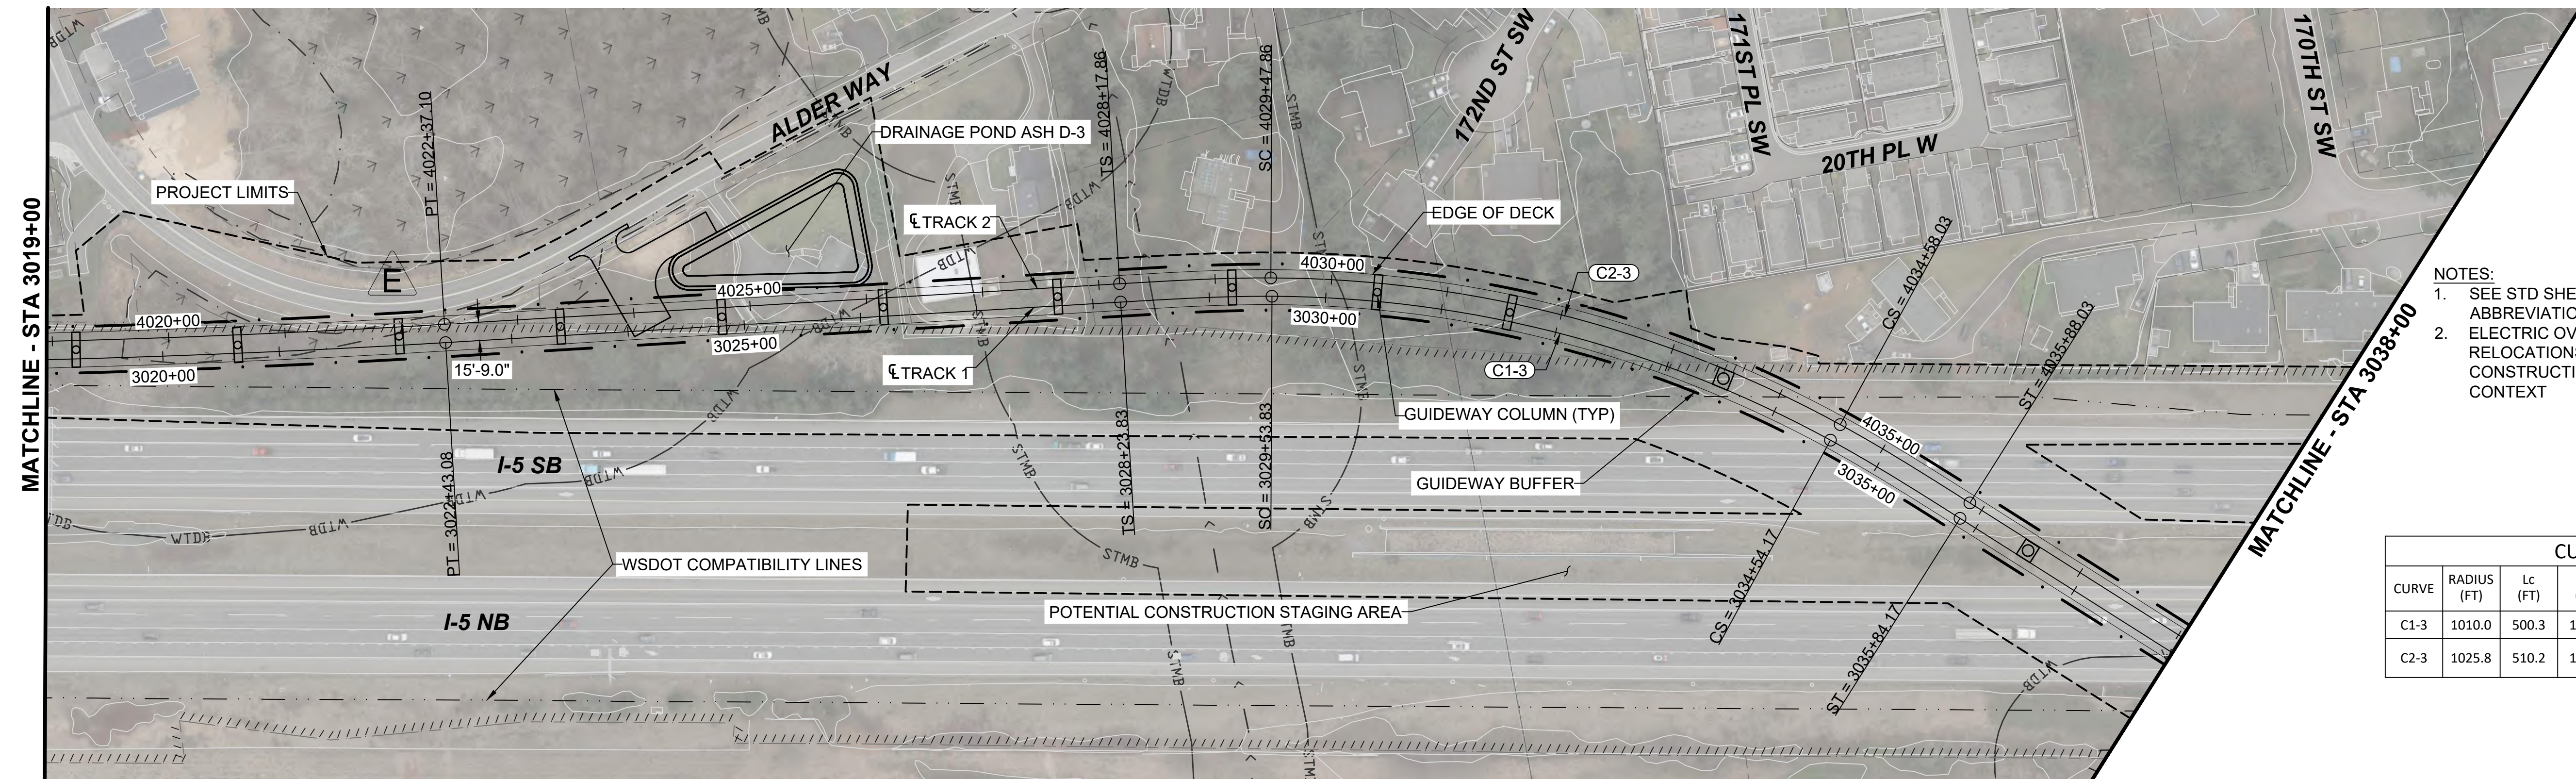


- NOTES:
- SEE STD SHEETS FOR NOTES, LEGEND, AND ABBREVIATIONS
 - ELECTRIC OVERHEAD TRANSMISSION LINE RELOCATIONS DUE TO PROPOSED CONSTRUCTION CONFLICTS ARE SHOWN FOR CONTEXT


CURVE TABLE							
CURVE	RADIUS (FT)	Lc (FT)	Ls1 (FT)	Ls2 (FT)	Ea (IN)	Eu (IN)	V (MPH)
C1-3	1010.0	500.3	130.0	130.0	3.50	2.77	40
C2-3	1025.8	510.2	130.0	130.0	3.50	2.68	40

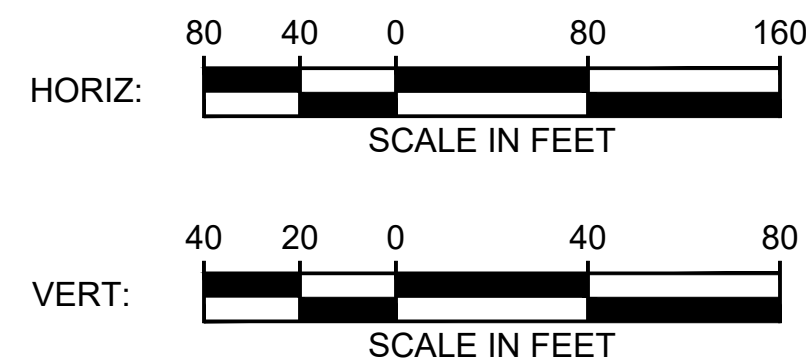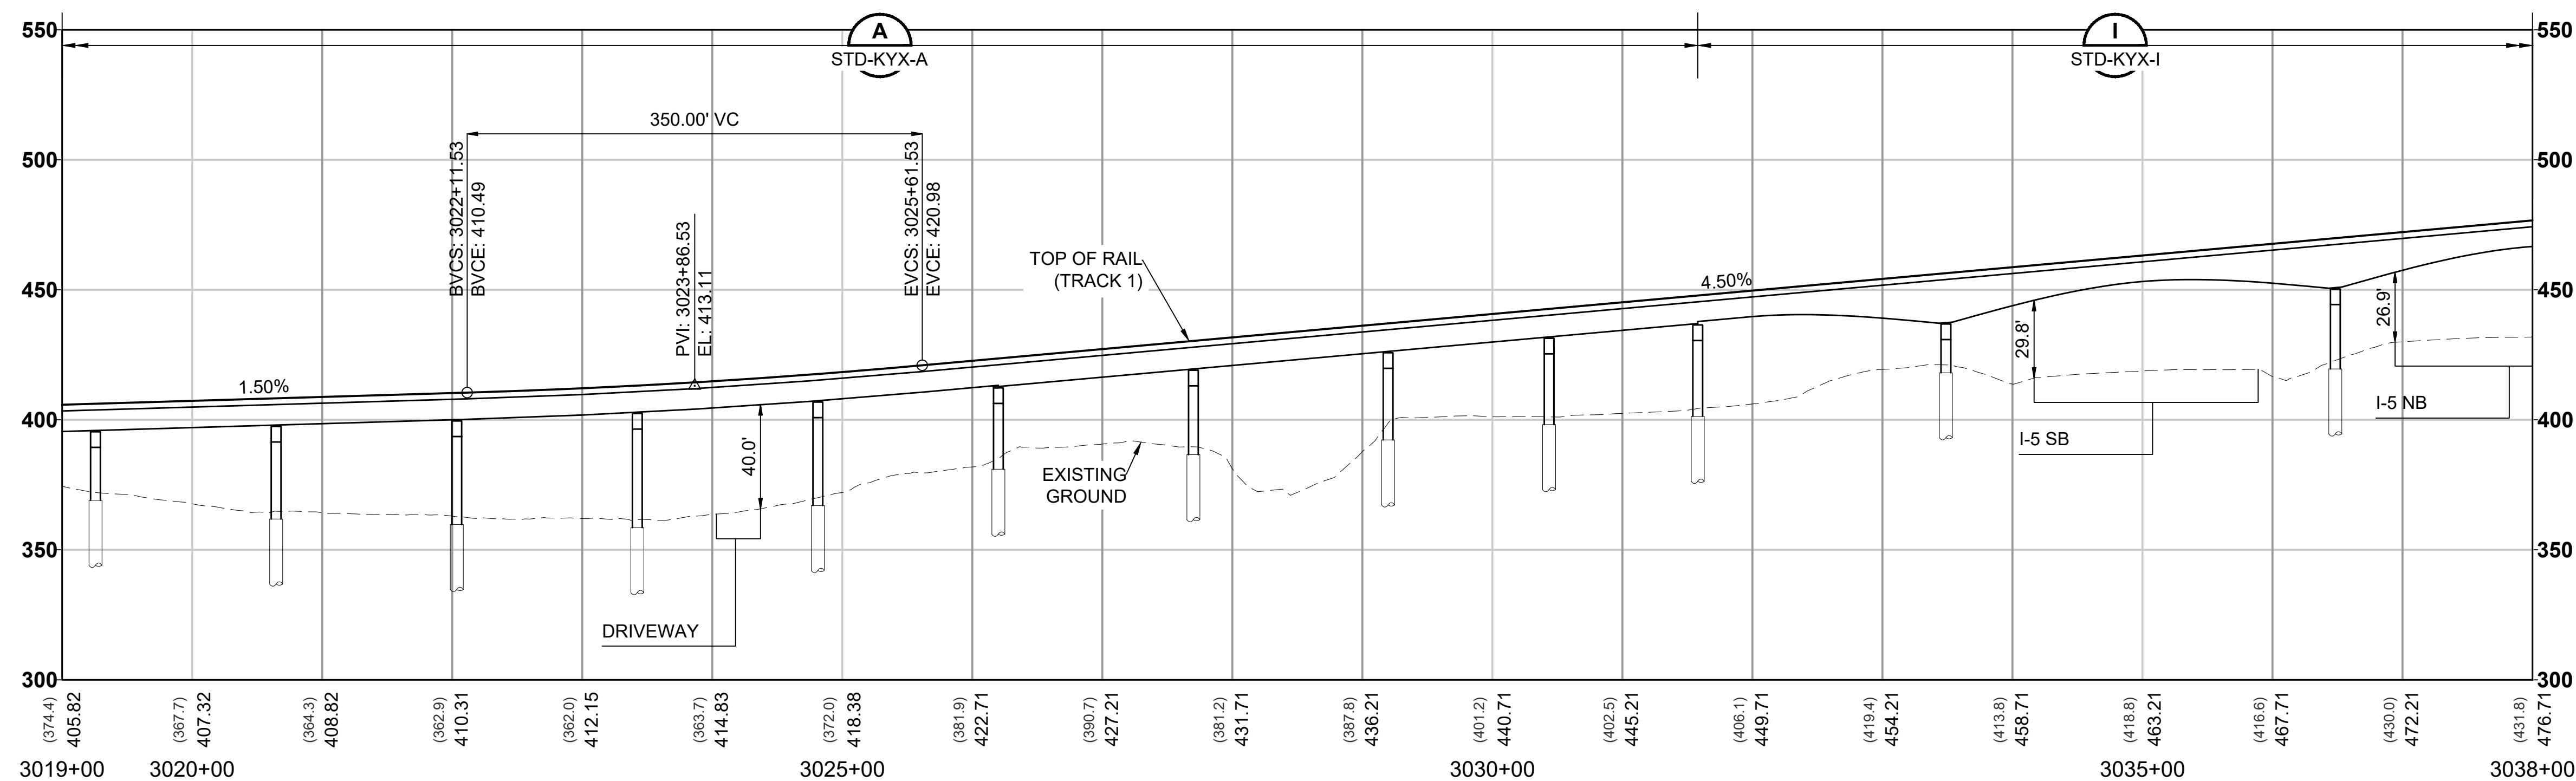

12/12/24 | 4:16 PM | ALEKSI.KRUGER
C:\P\WKH1\0287968L10-GSP201.DWG.DWG

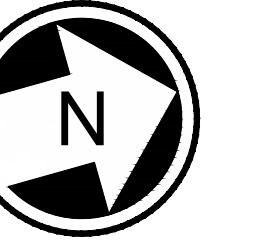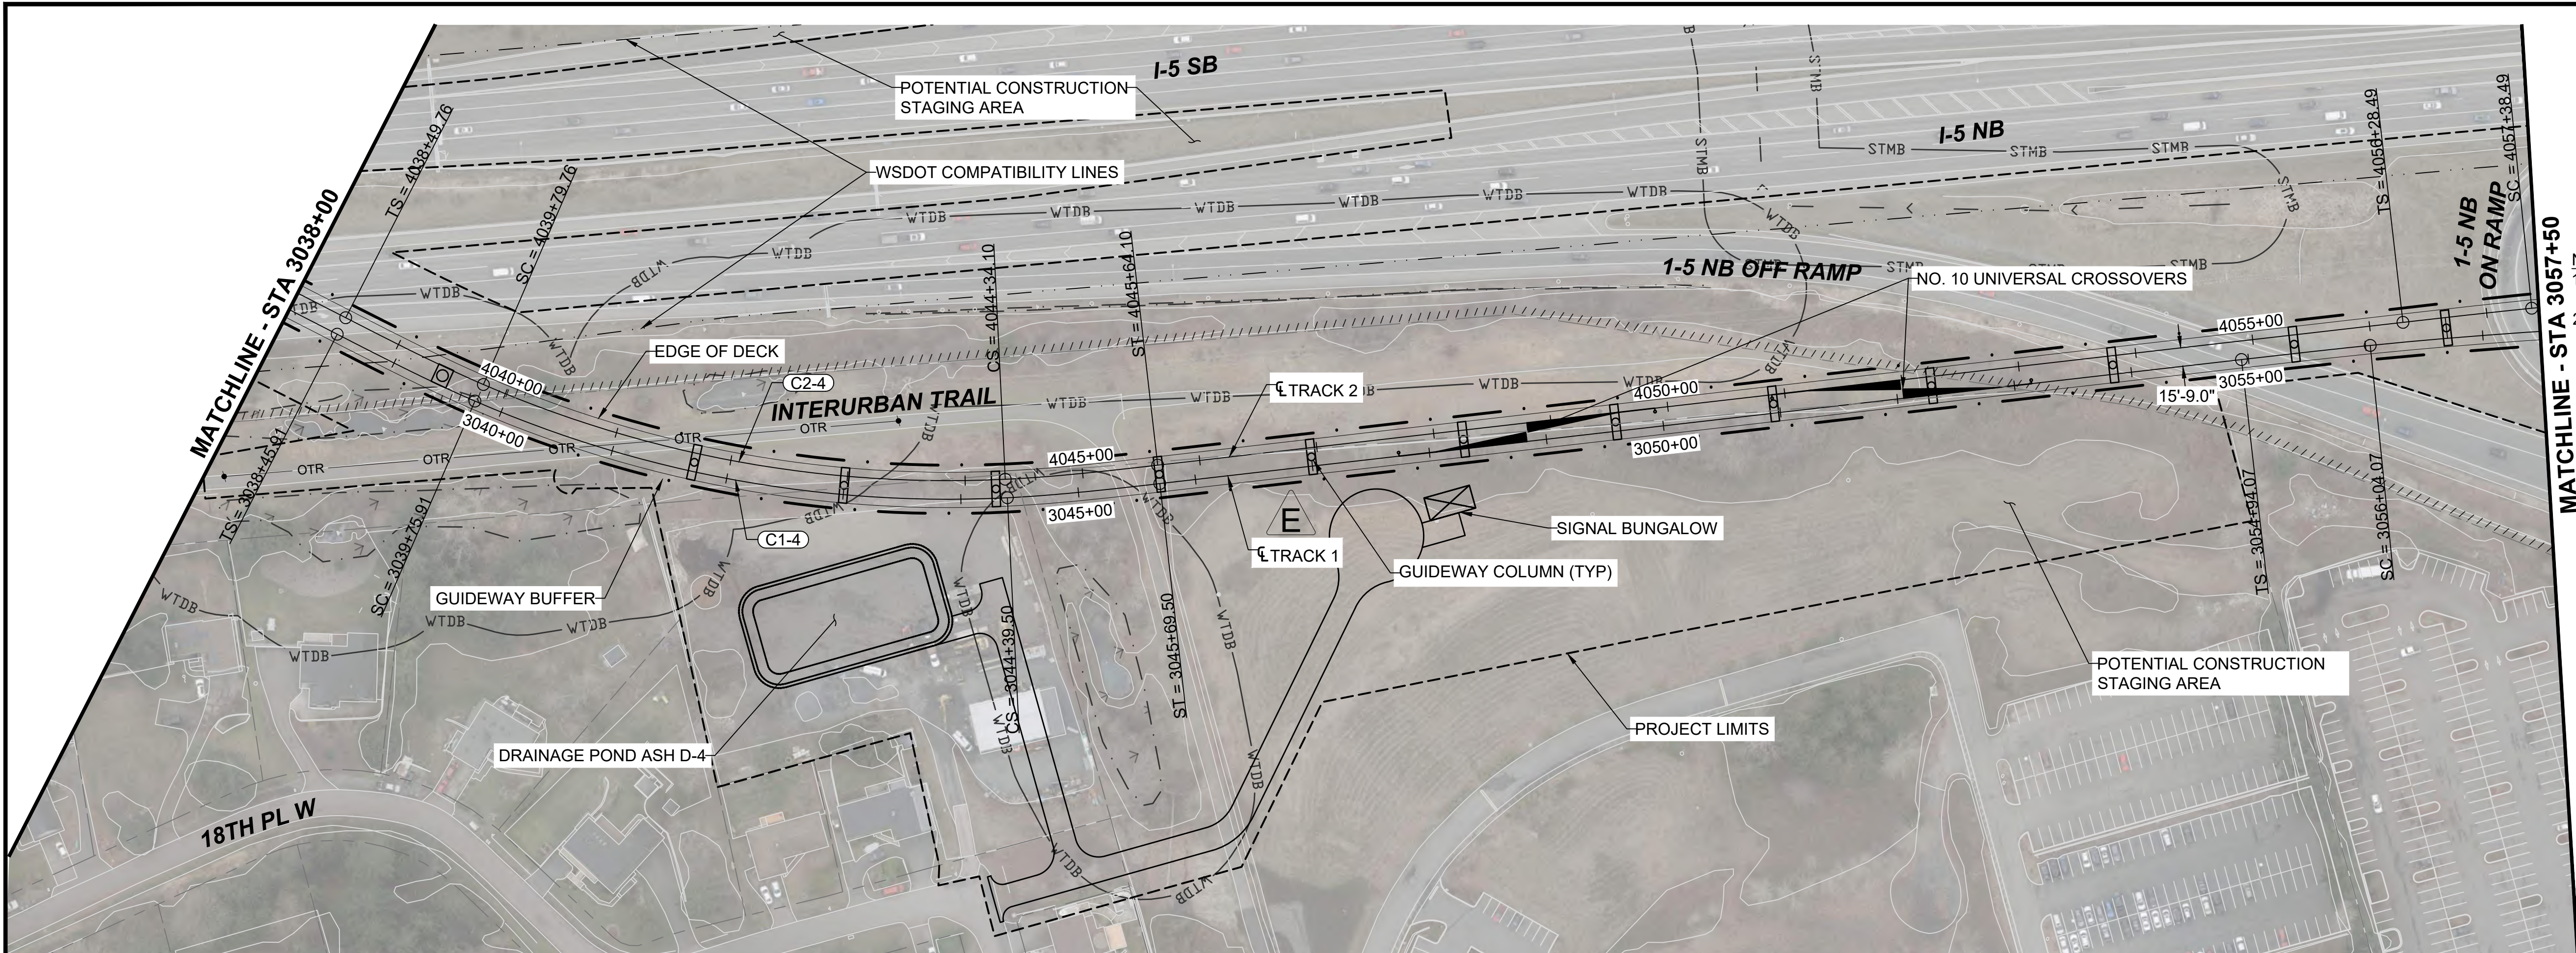

- NOTES:
1. SEE STD SHEETS FOR NOTES, LEGEND, AND ABBREVIATIONS
 2. ELECTRIC OVERHEAD TRANSMISSION LINE RELOCATIONS DUE TO PROPOSED CONSTRUCTION CONFLICTS ARE SHOWN FOR CONTEXT

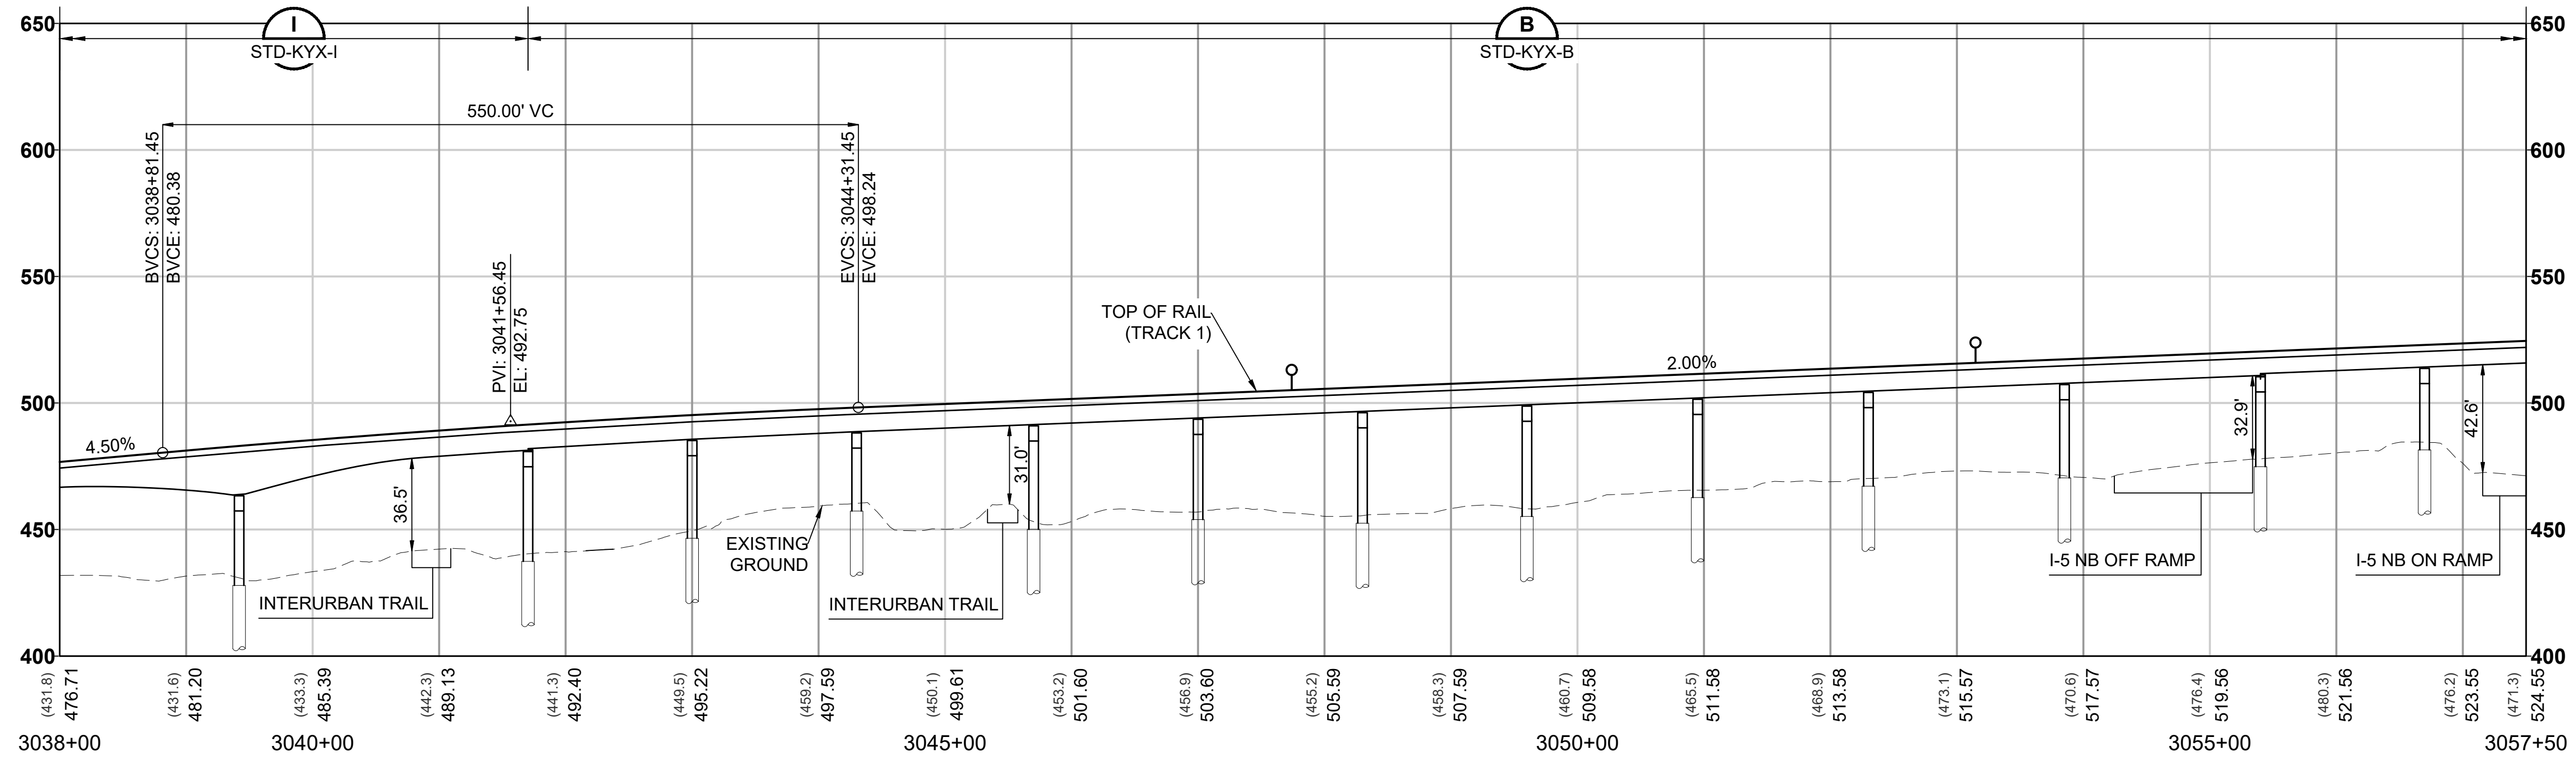

CURVE TABLE						
CURVE	RADIUS (FT)	Lc (FT)	Ls1 (FT)	Ls2 (FT)	Ea (IN)	Eu (IN)
C1-4	1010.0	463.6	130.0	130.0	3.50	2.77
C2-4	994.3	454.3	130.0	130.0	3.50	2.87



Kimley»Horn

EVERETT LINK EXTENSION AND OMF NORTH

DRAFT EIS - CONCEPTUAL DESIGN
L10 SEGMENT
EVERETT LINK EXTENSION & OMF NORTH
ASH-2D
GENERAL SITE PLANS

L10-GSP203
SHEET 138 OF 387
02/14/2025

12/05/24 | 3:38 PM | ALEKSJ.KRUGER
C:\PW\K\H1\0287968\10-GSP201.DWG.DWG




Kimley»Horn

EVERETT LINK EXTENSION AND OMF NORTH



DRAFT EIS - CONCEPTUAL DESIGN
L10 SEGMENT
EVERETT LINK EXTENSION & OMF NORTH
ASH-2D
GENERAL SITE PLANS

L10-GSP204
SHEET 139 OF 387
02/14/2025


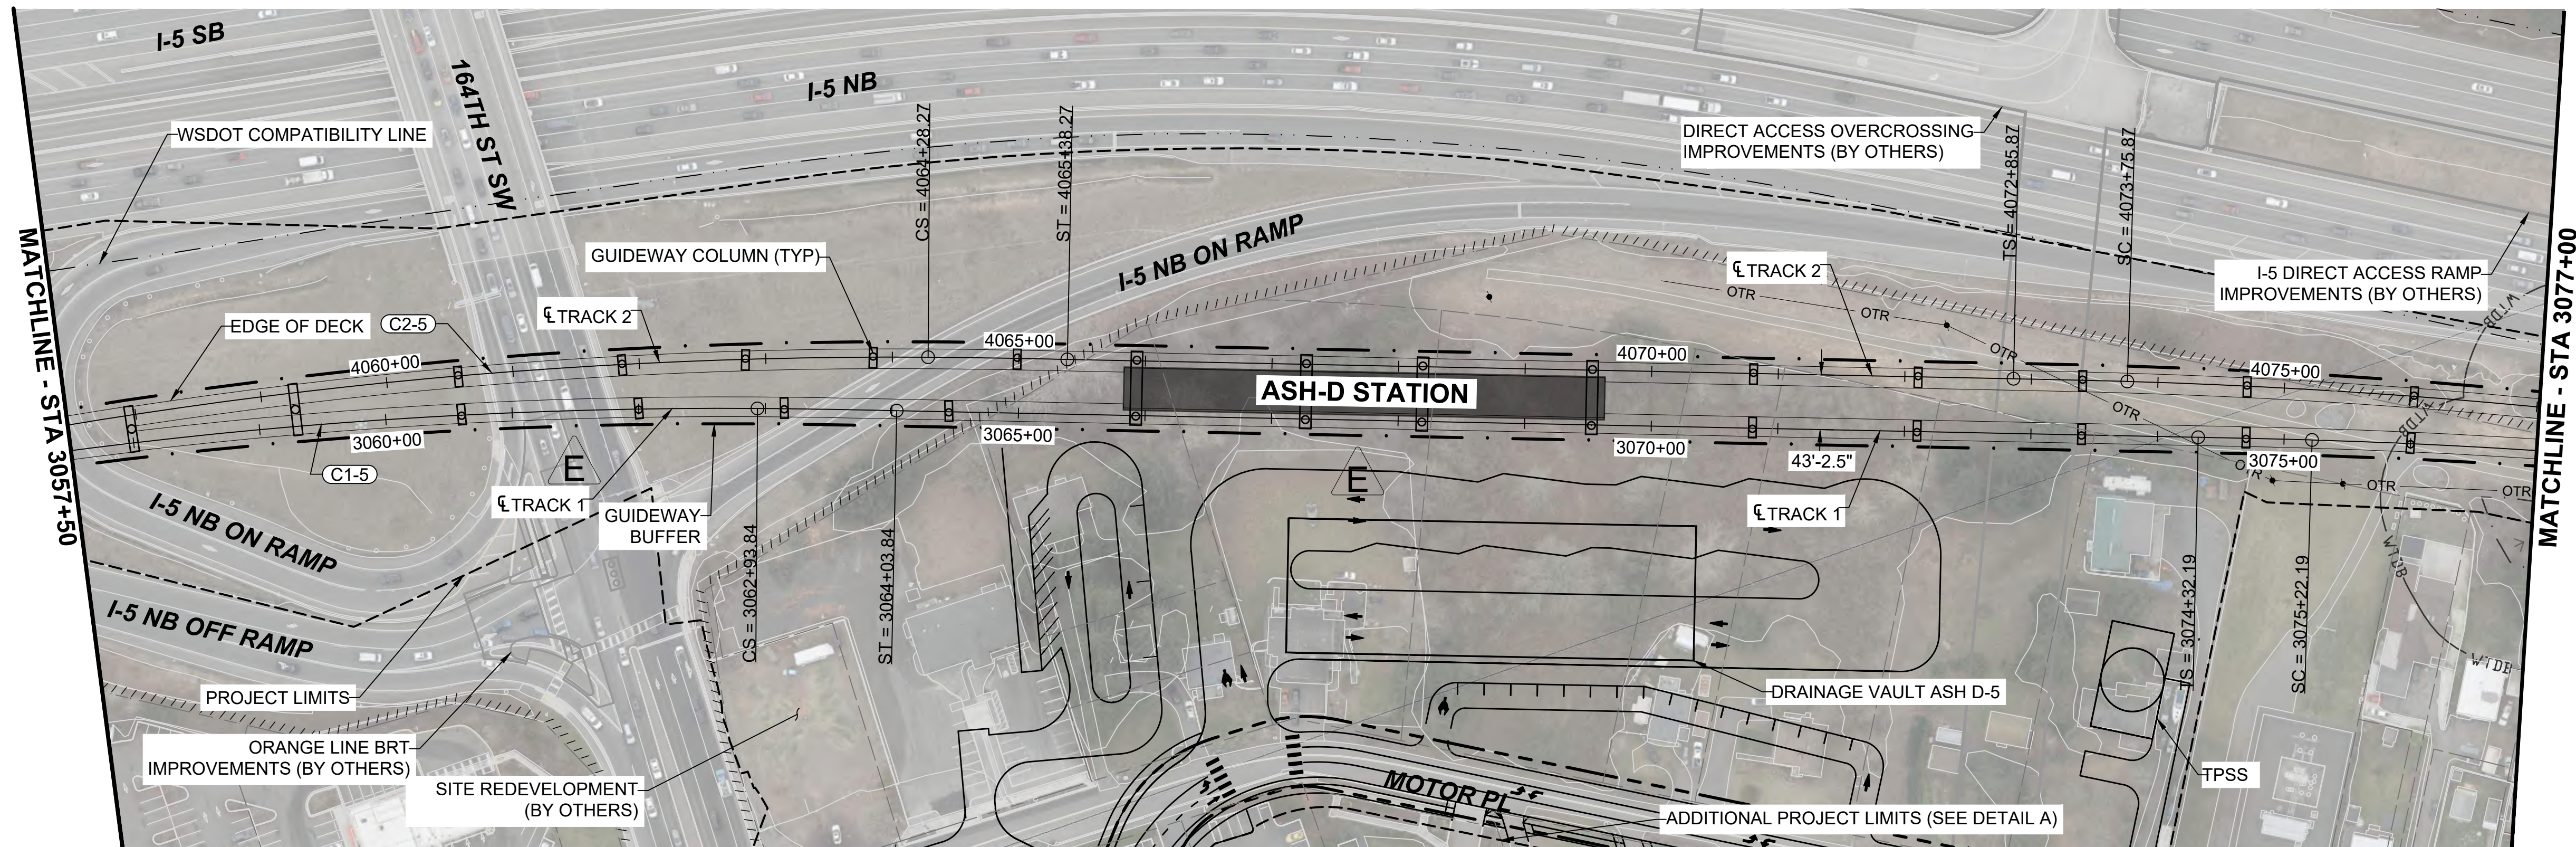




- NOTES:
1. SEE STD SHEETS FOR NOTES, LEGEND, AND ABBREVIATIONS
 2. ELECTRIC OVERHEAD TRANSMISSION LINE RELOCATIONS DUE TO PROPOSED CONSTRUCTION CONFLICTS ARE SHOWN FOR CONTEXT
 3. SEE SHEET L10-CRV201 AND L10-CRV202 FOR ROADWAY PLANS AND PROFILES.
 4. FOR ROADWAY TYPICAL SECTIONS SEE SHEET STD-CRY108.

CURVE TABLE						
CURVE	RADIUS (FT)	Lc (FT)	Ls1 (FT)	Ls2 (FT)	Ea (IN)	V (MPH)
C1-5	4000.0	689.8	110.0	110.0	1.25	55
C2-5	4000.0	689.8	110.0	110.0	1.25	55

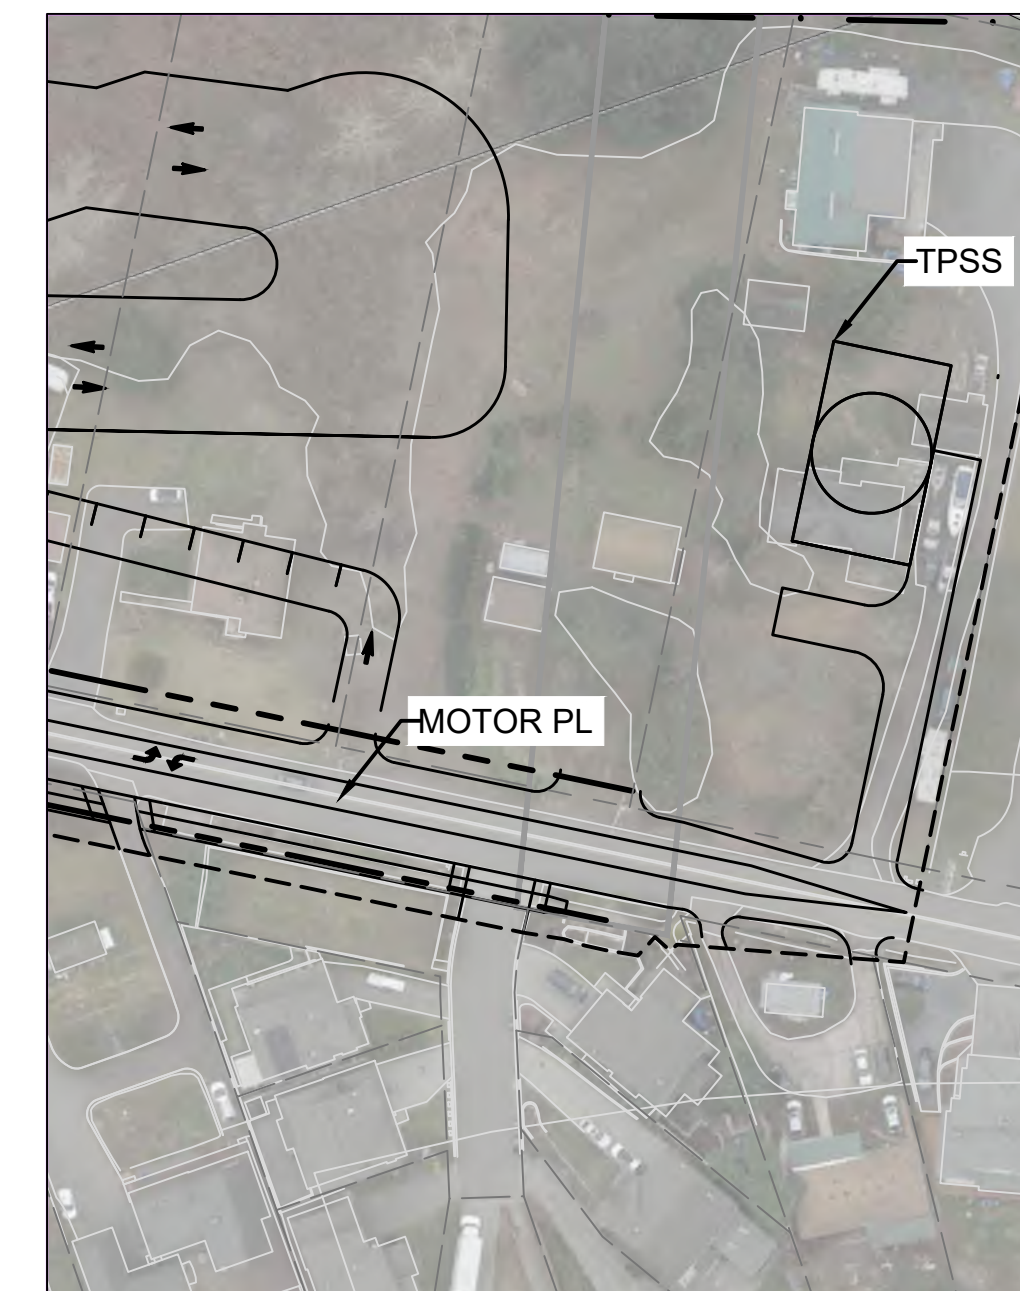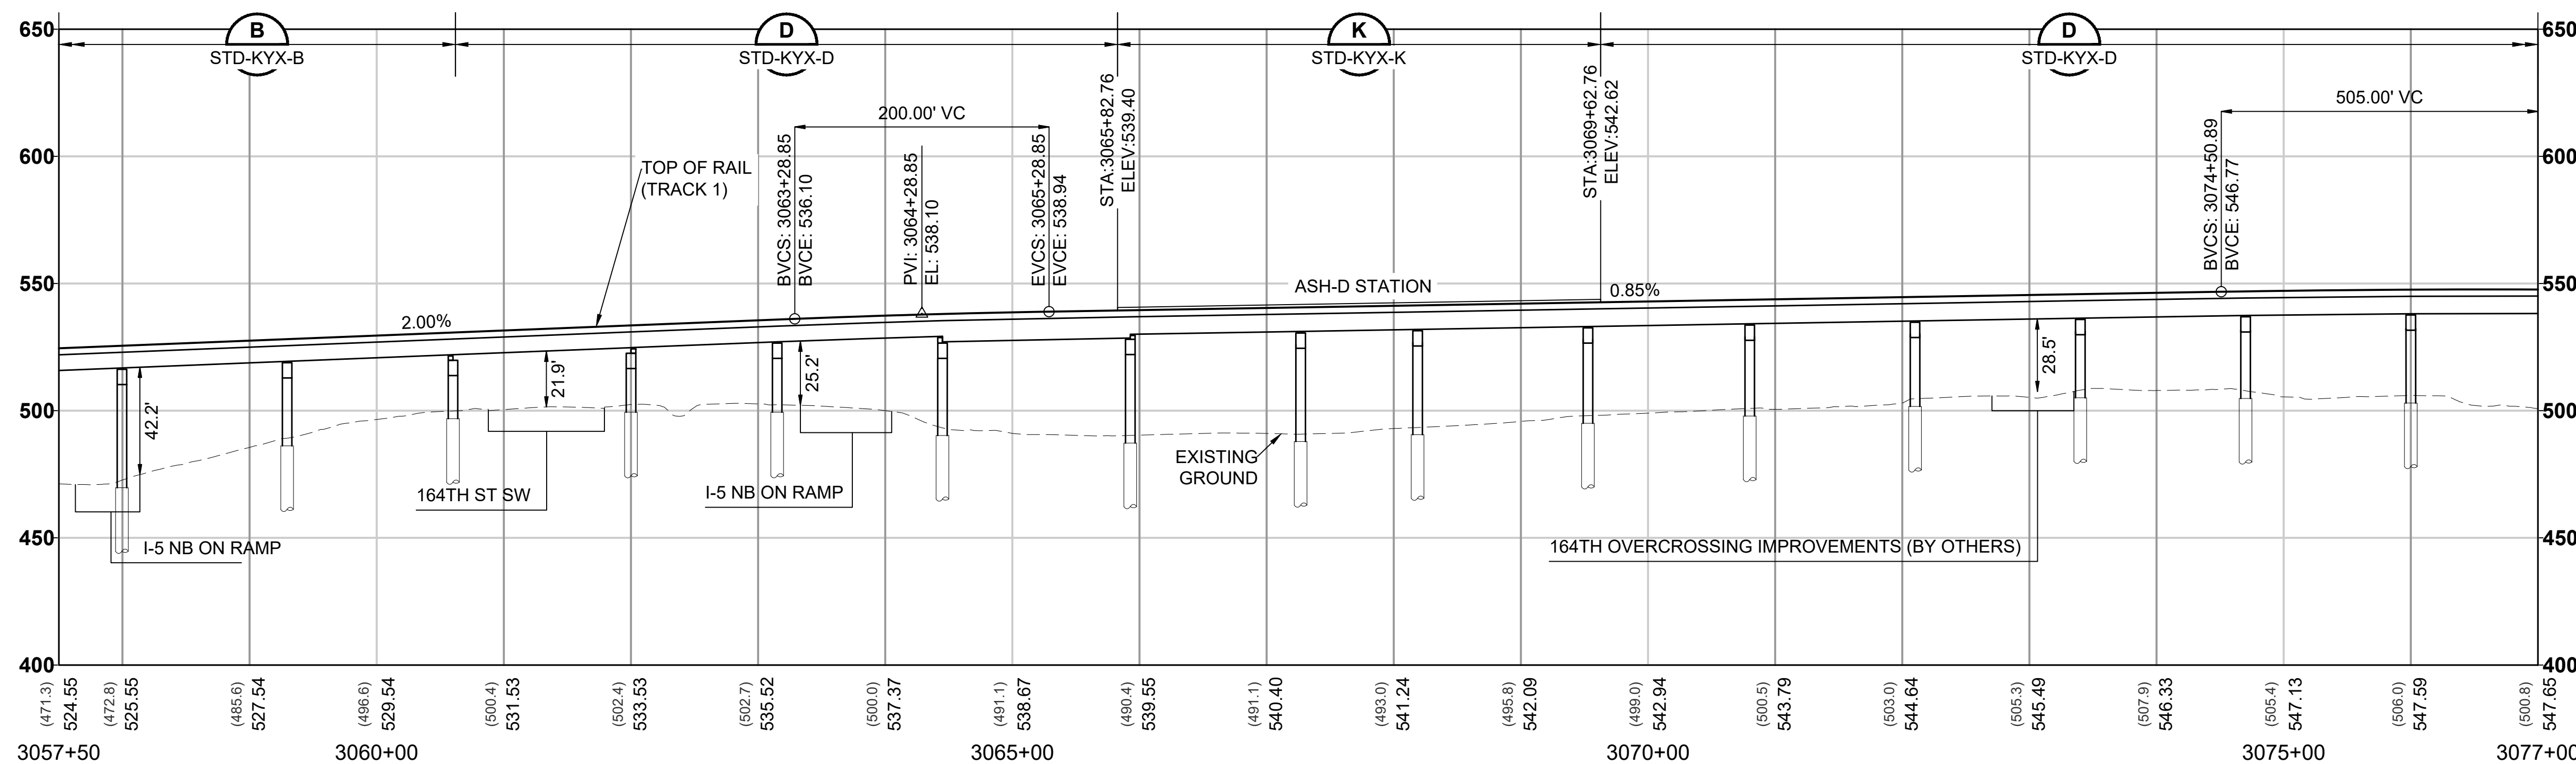


DETAIL A - ADDITIONAL PROJECT LIMITS

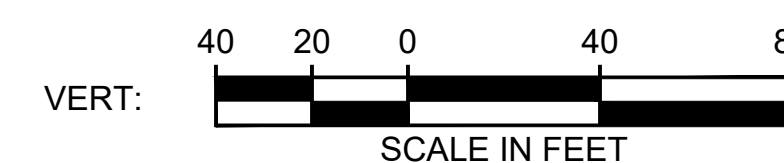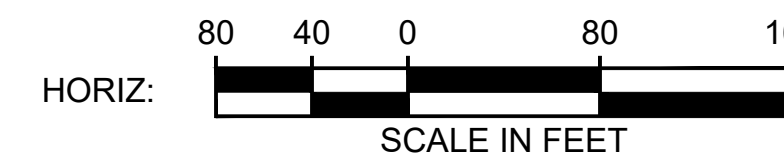

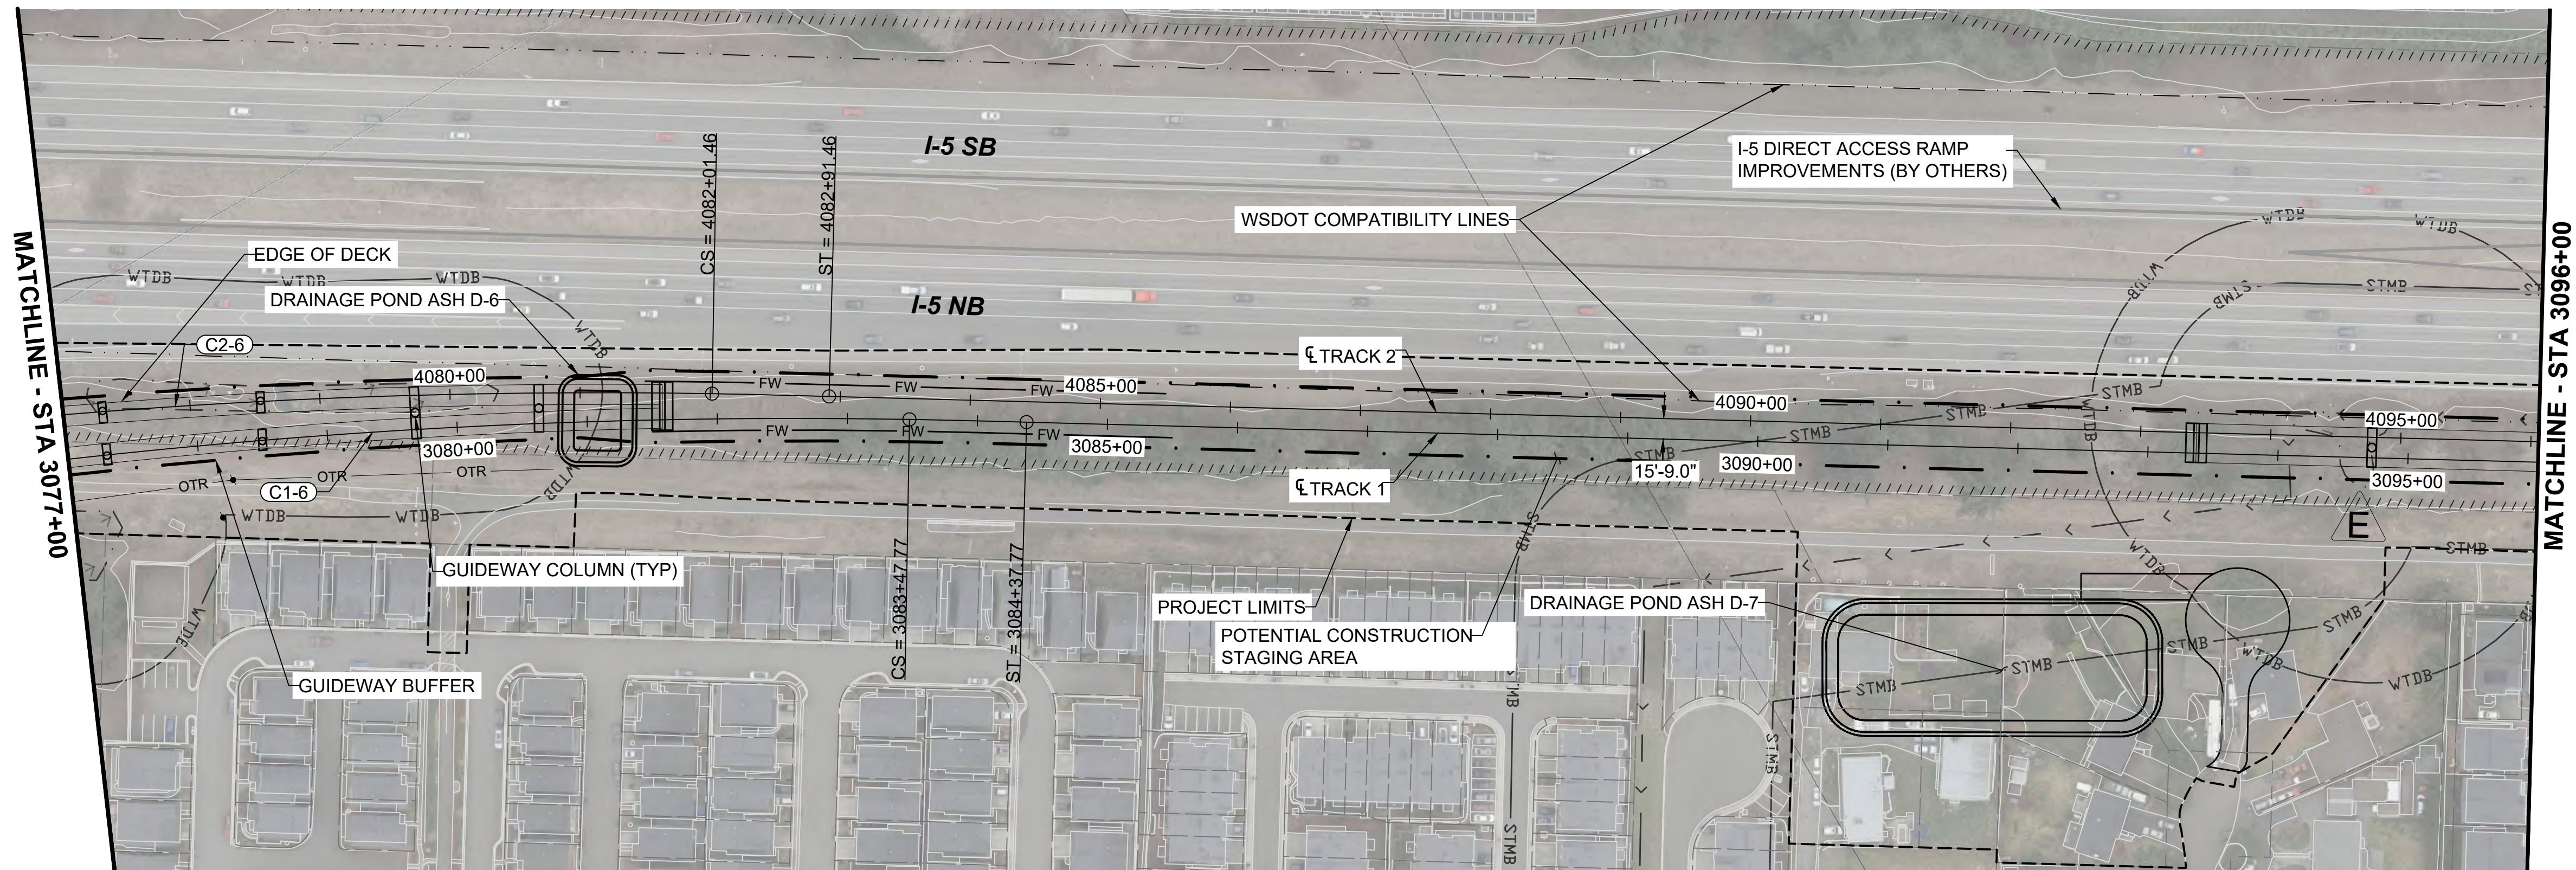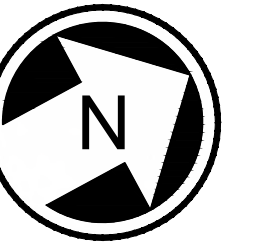

- NOTES:
- SEE STD SHEETS FOR NOTES, LEGEND, AND ABBREVIATIONS
 - ELECTRIC OVERHEAD TRANSMISSION LINE RELOCATIONS DUE TO PROPOSED CONSTRUCTION CONFLICTS ARE SHOWN FOR CONTEXT

CURVE TABLE							
CURVE	RADIUS (FT)	Lc (FT)	Ls1 (FT)	Ls2 (FT)	Ea (IN)	Eu (IN)	V (MPH)
C1-6	5000.0	825.6	90.0	90.0	1.00	1.40	55
C2-6	5000.0	825.6	90.0	90.0	1.00	1.40	55

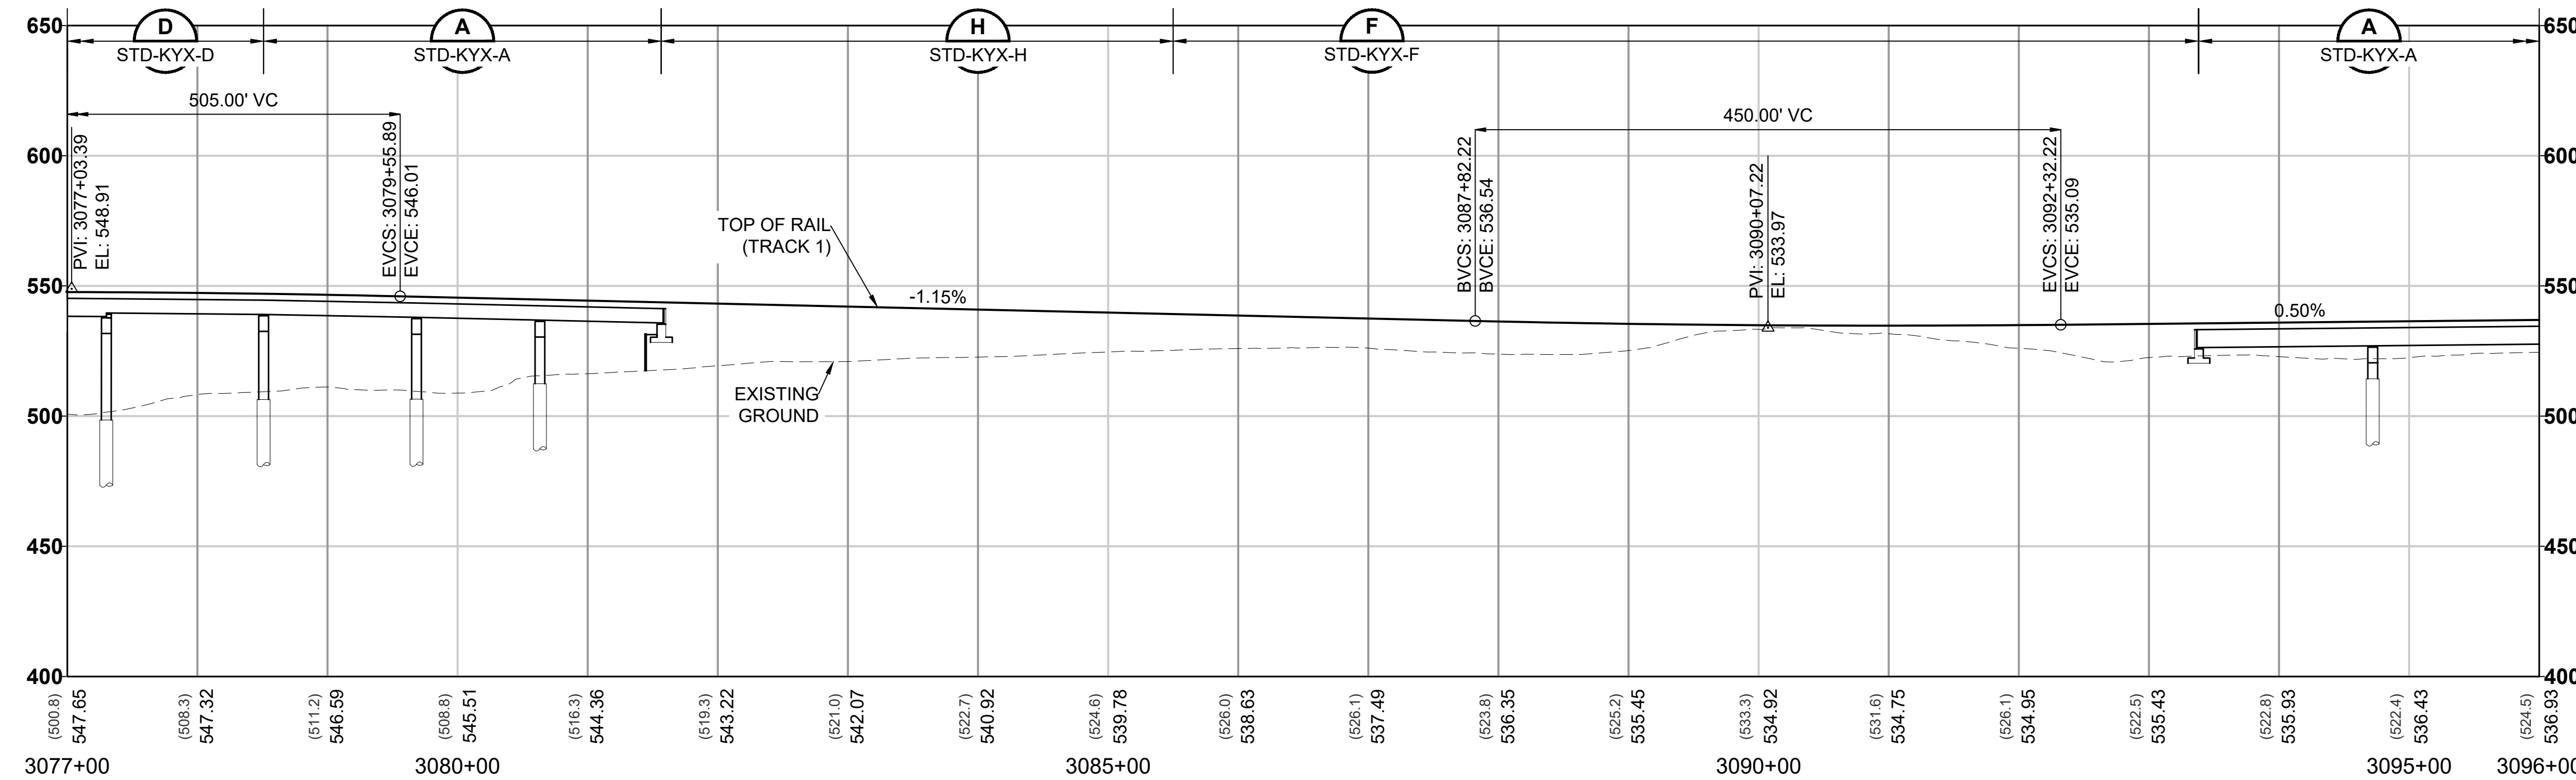

12/05/24 | 3:38 PM | ALEKSJ.KRUGER
C:\P\WKH1\0287968L10-GSP201.DWG.DWG





Kimley»Horn



EVERETT LINK EXTENSION AND OMF NORTH

DRAFT EIS - CONCEPTUAL DESIGN
L10 SEGMENT
EVERETT LINK EXTENSION & OMF NORTH
ASH-2D
GENERAL SITE PLANS

L10-GSP205
SHEET 140 OF 387
02/14/2025

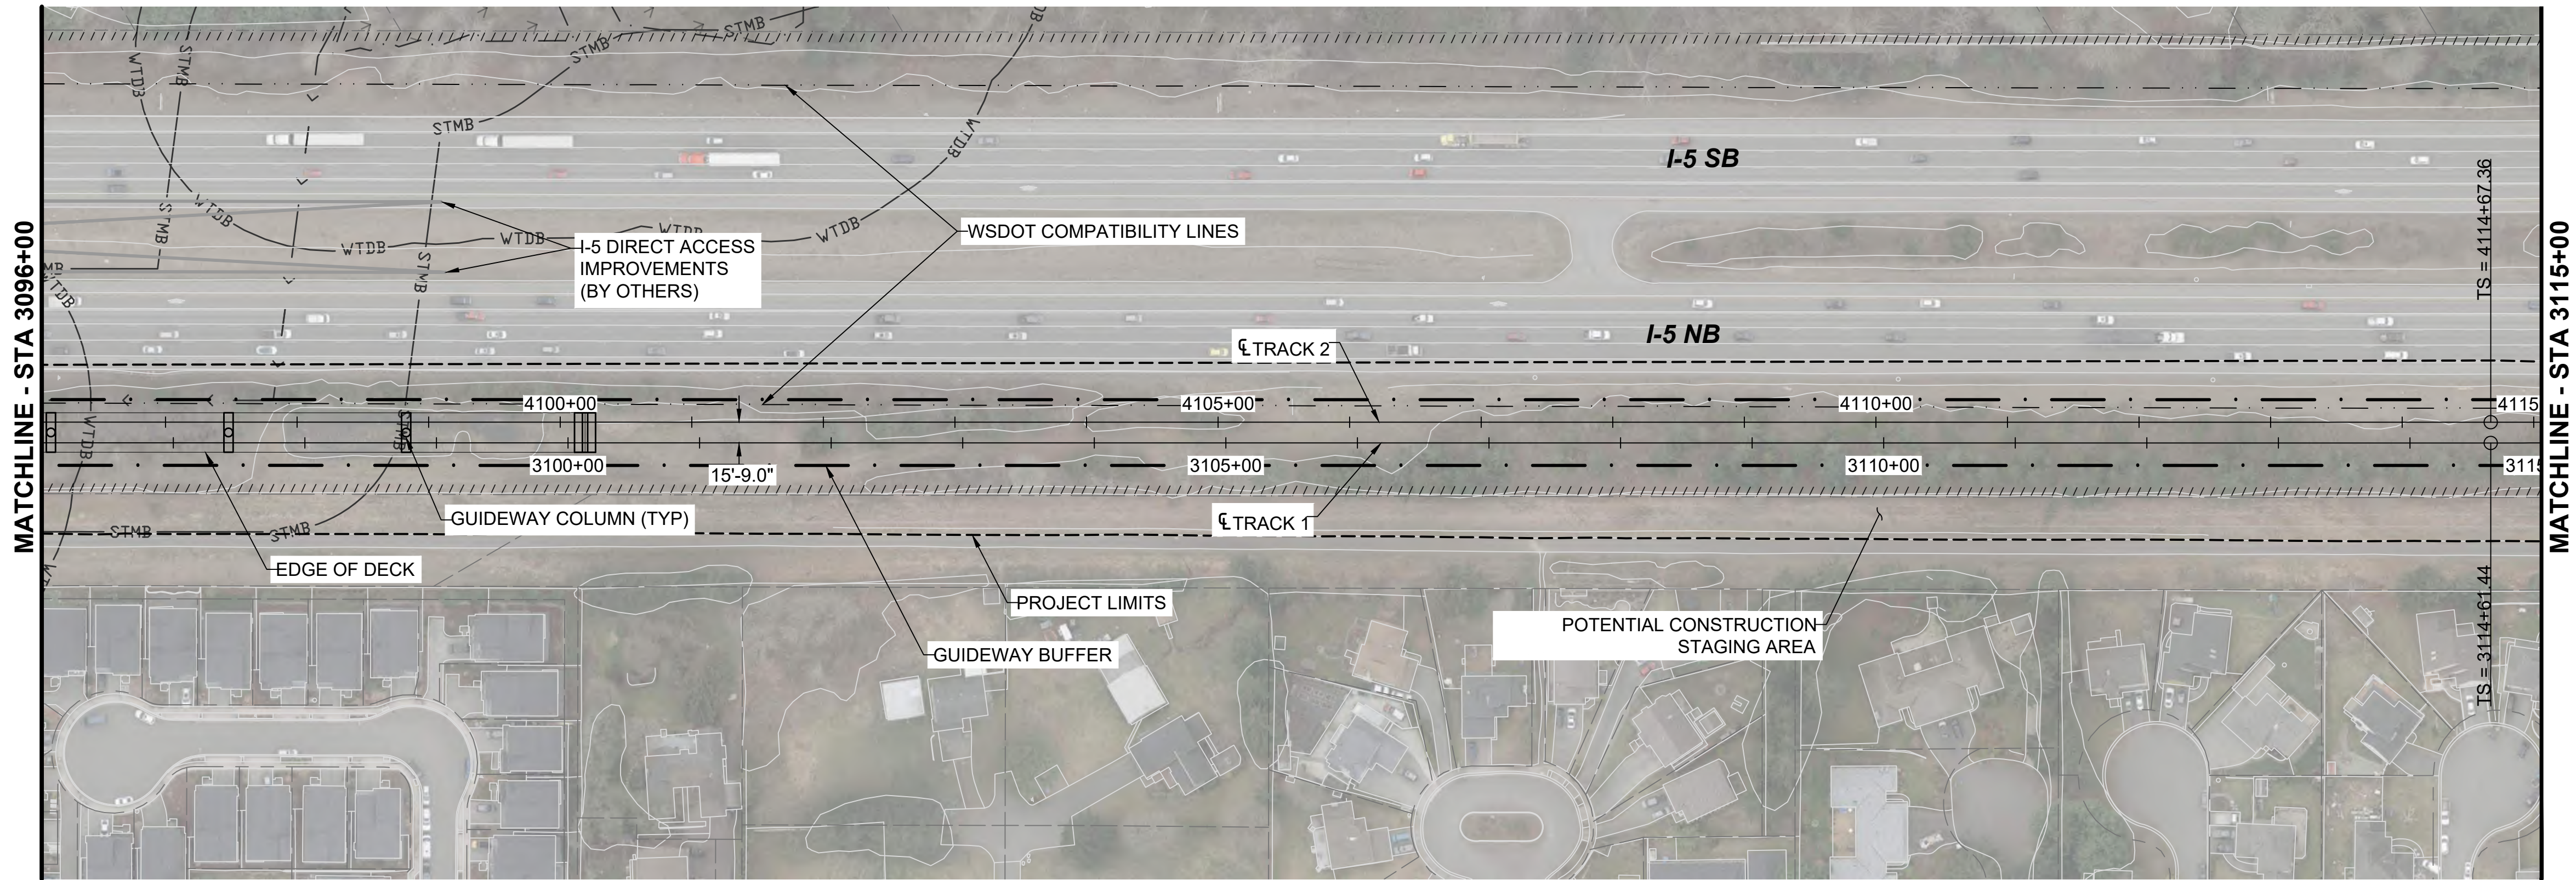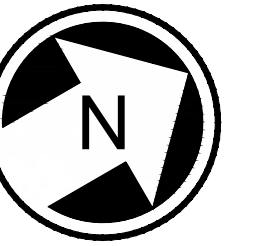

- NOTES:
1. SEE STD SHEETS FOR NOTES, LEGEND, AND ABBREVIATIONS
 2. ELECTRIC OVERHEAD TRANSMISSION LINE RELOCATIONS DUE TO PROPOSED CONSTRUCTION CONFLICTS ARE SHOWN FOR CONTEXT

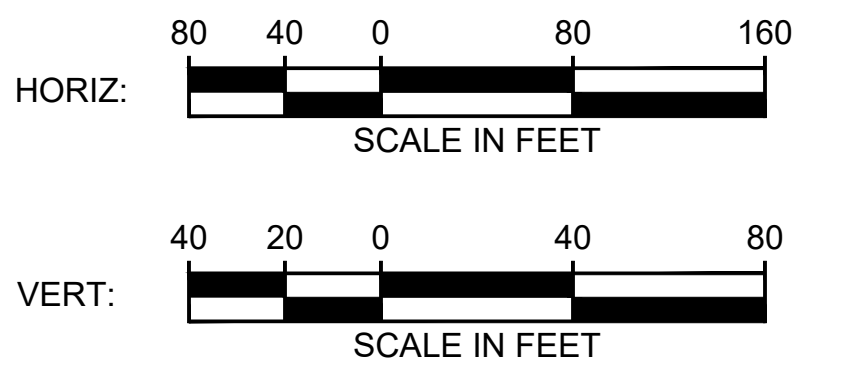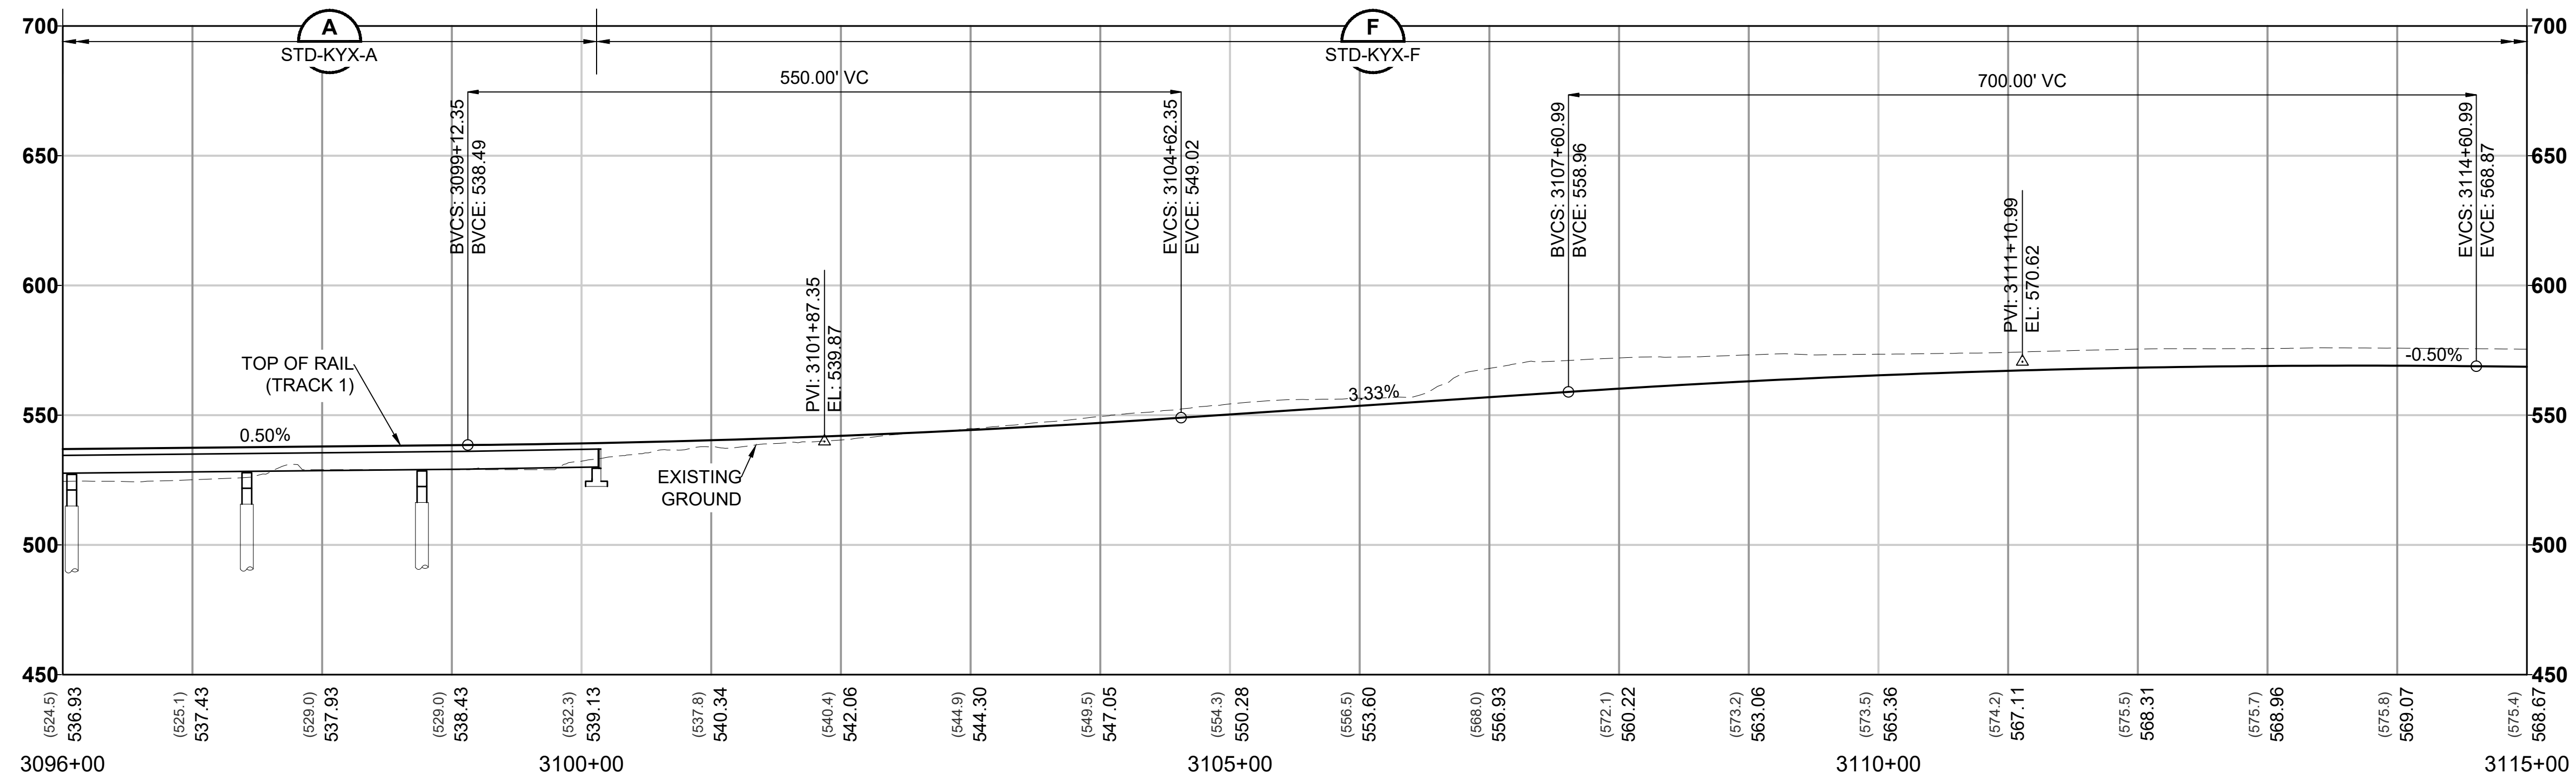

12/05/24 | 3:38 PM | ALEKSJ.KRUGER
C:\P\WK\H1\0287968\1\0-GSP201.DWG.DWG




Kimley»Horn

EVERETT LINK EXTENSION AND OMF NORTH




DRAFT EIS - CONCEPTUAL DESIGN
L10 SEGMENT
EVERETT LINK EXTENSION & OMF NORTH
ASH-2D
GENERAL SITE PLANS

L10-GSP206
SHEET 141 OF 387
02/14/2025

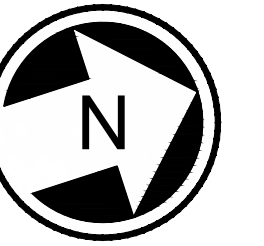

- NOTES:
1. SEE STD SHEETS FOR NOTES, LEGEND, AND ABBREVIATIONS
 2. ELECTRIC OVERHEAD TRANSMISSION LINE RELOCATIONS DUE TO PROPOSED CONSTRUCTION CONFLICTS ARE SHOWN FOR CONTEXT

CURVE TABLE							
CURVE	RADIUS (FT)	Lc (FT)	Ls1 (FT)	Ls2 (FT)	Ea (IN)	Eu (IN)	V (MPH)
C1-7	3200.0	1027.7	130.0	130.0	1.75	1.99	55
C2-7	3184.3	1022.0	130.0	130.0	1.75	2.01	55

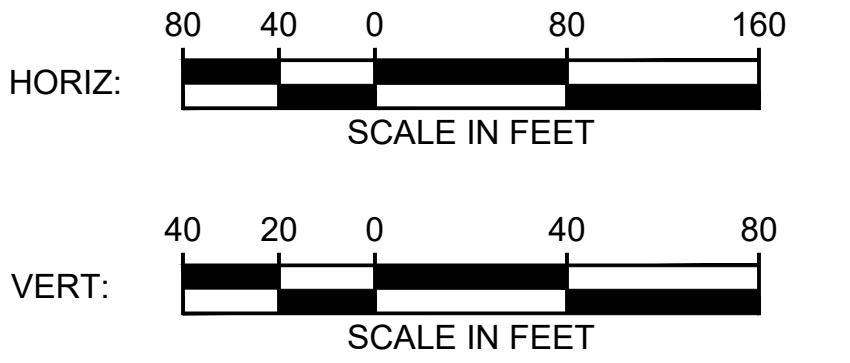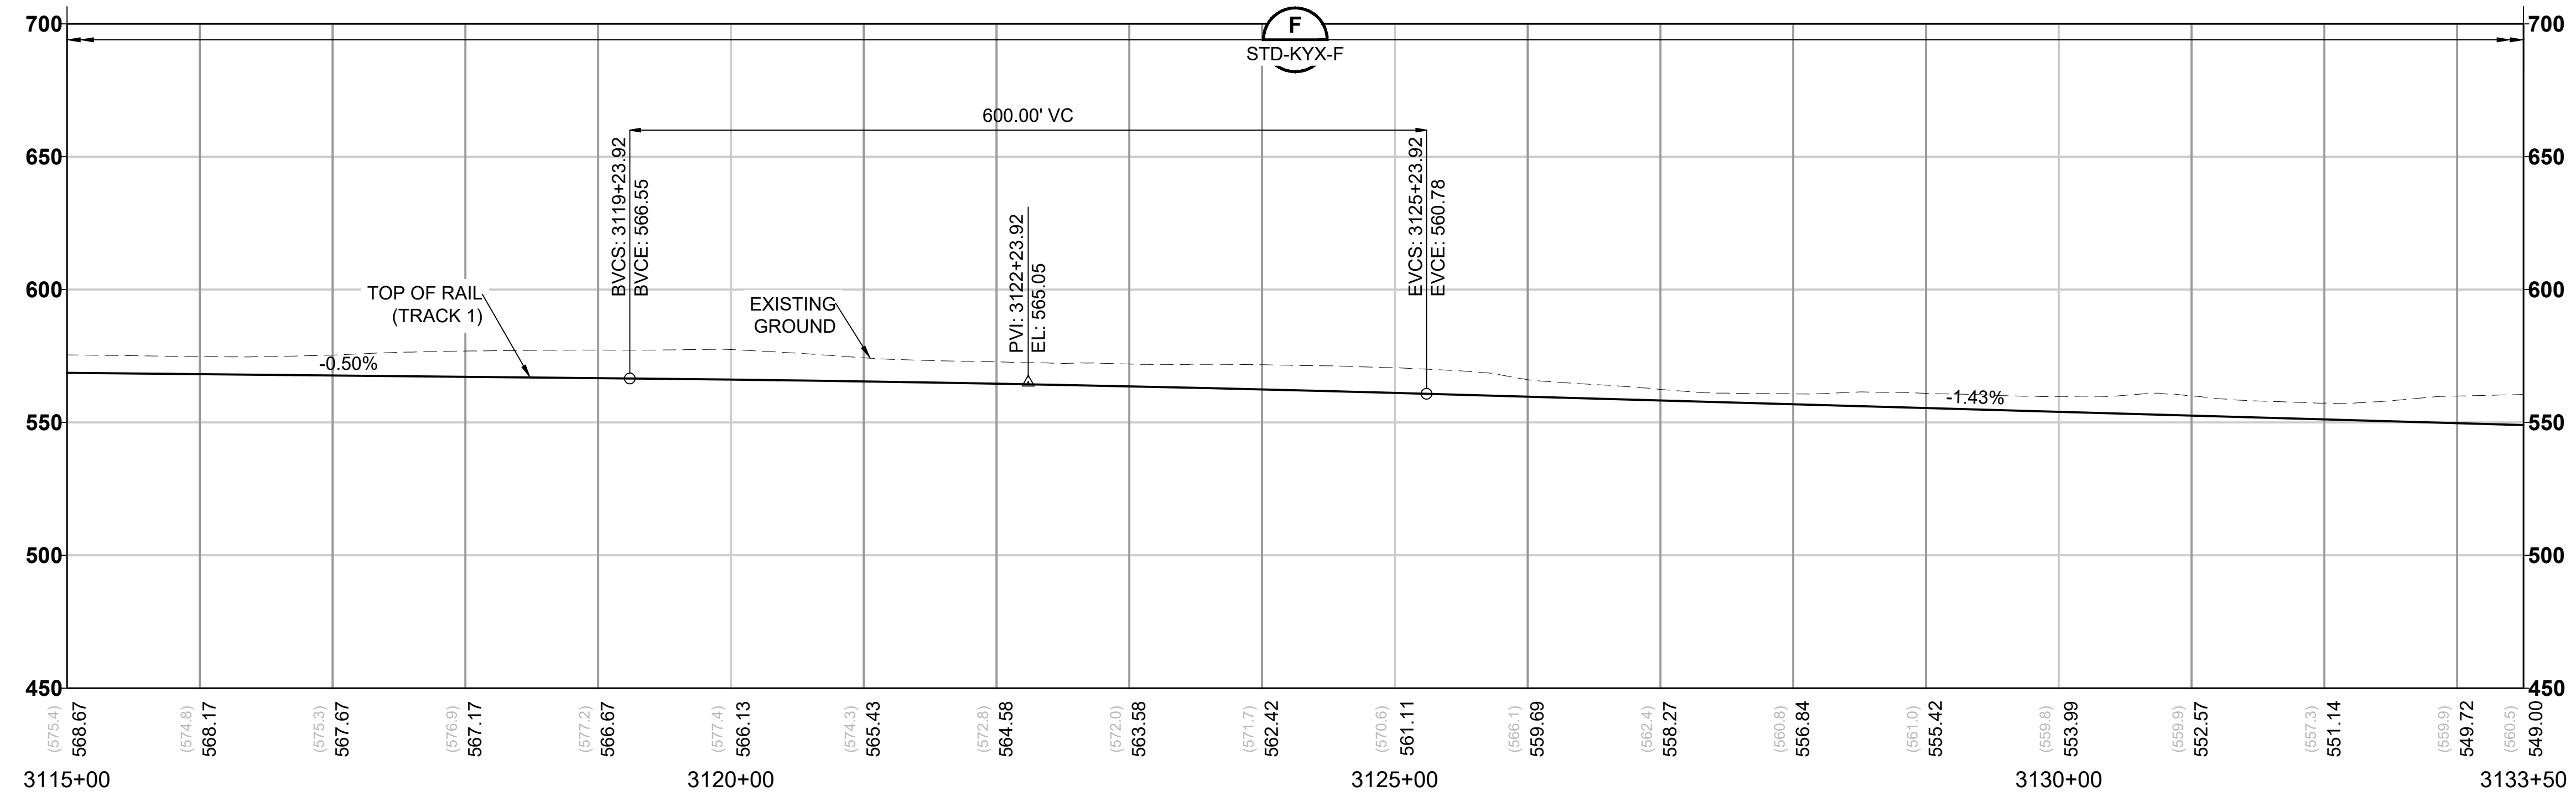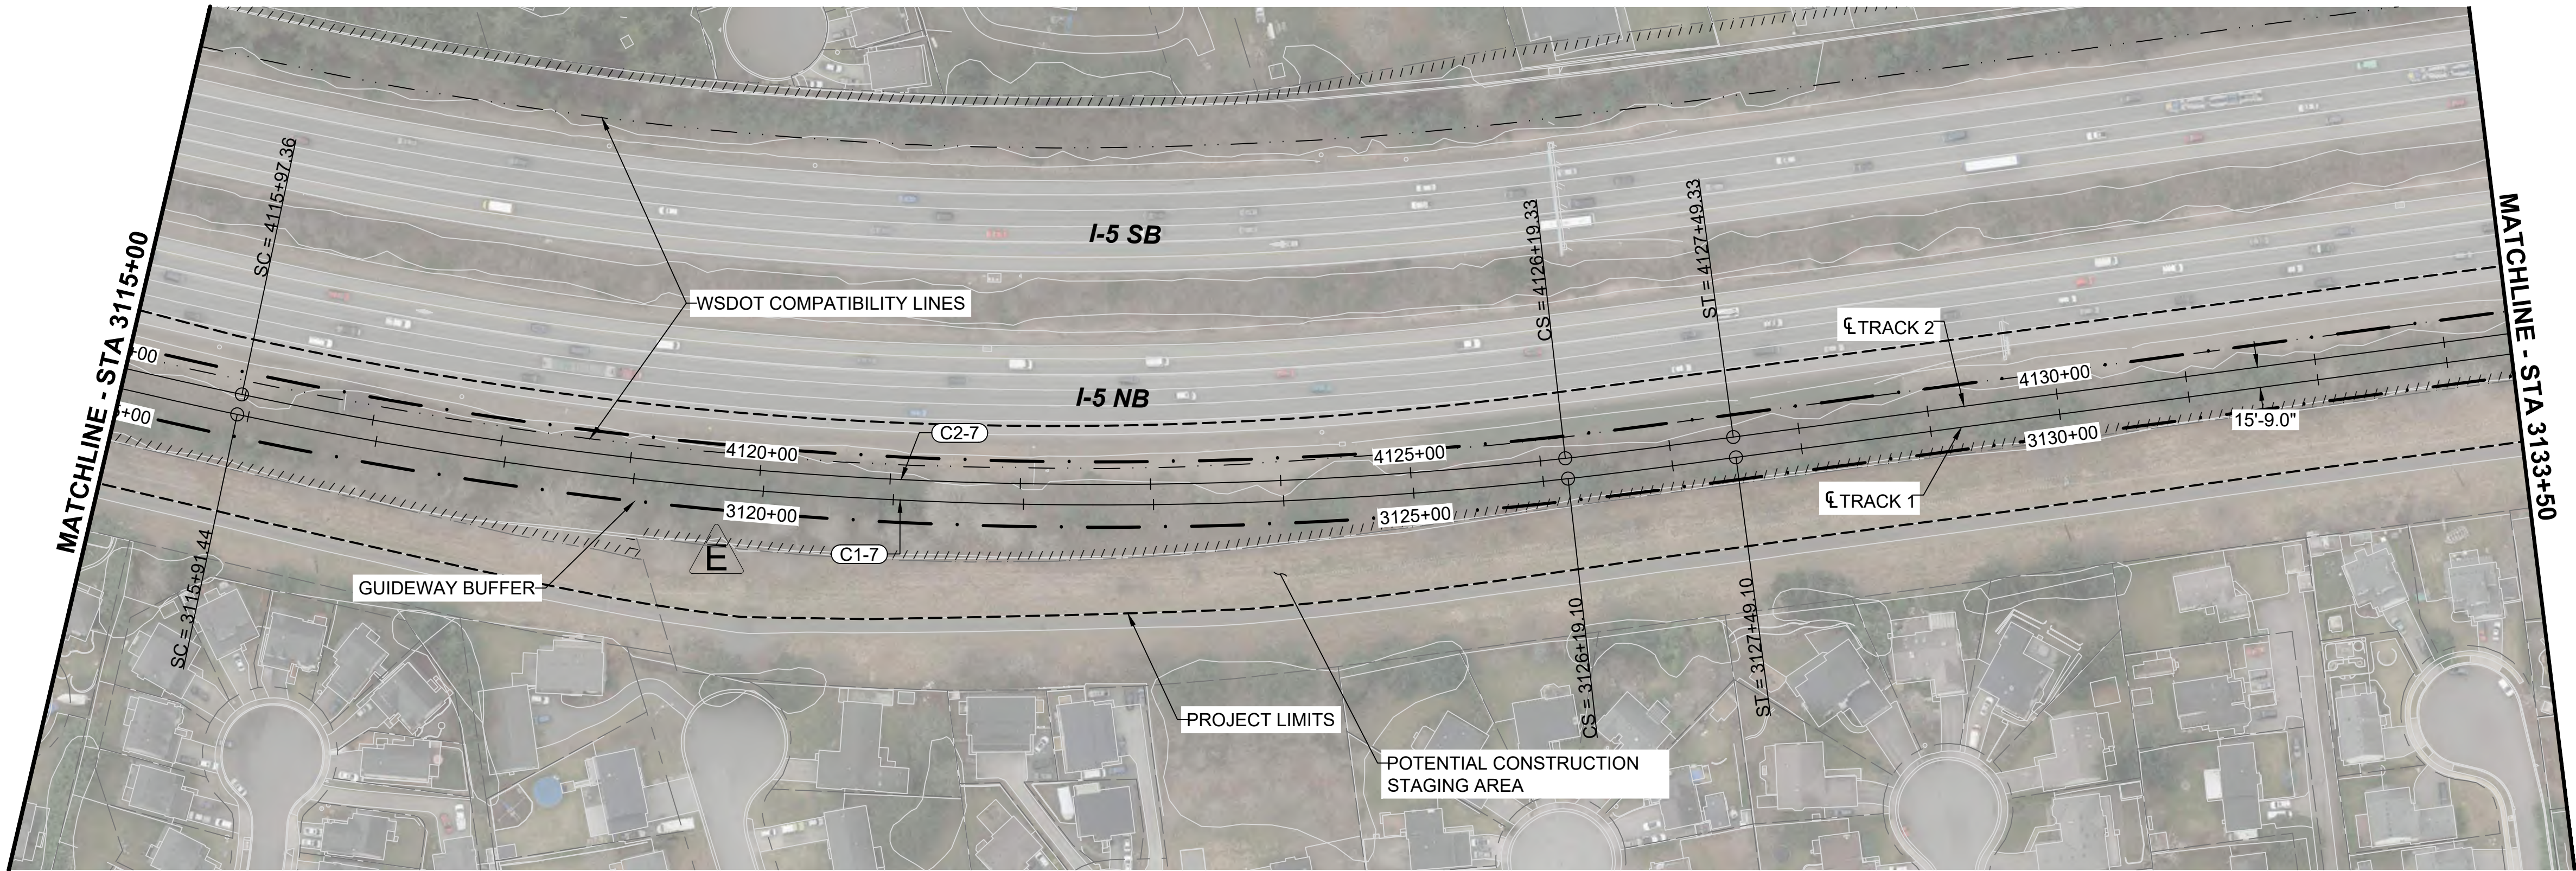

12/05/24 | 3:39 PM | ALEKSJ.KRUGER
C:\P\WKH\1\0287968\1\0-GSP201.DWG.DWG



Kimley»Horn

EVERETT LINK EXTENSION AND OMF NORTH

DRAFT EIS - CONCEPTUAL DESIGN
L10 SEGMENT
EVERETT LINK EXTENSION & OMF NORTH
ASH-2D
GENERAL SITE PLANS

L10-GSP207
SHEET 142 OF 387
02/14/2025

12/05/24 | 3:39 PM | ALEKSJ.KRUGER
C:\P\W\K\H\10287968\10-GSP201.DWG.DWG




Kimley»Horn

EVERETT LINK EXTENSION AND OMF NORTH



DRAFT EIS - CONCEPTUAL DESIGN
L10 SEGMENT
EVERETT LINK EXTENSION & OMF NORTH
ASH-2D W/ MAR-2D
GENERAL SITE PLANS

L10-GSP208
SHEET 143 OF 387
02/14/2025


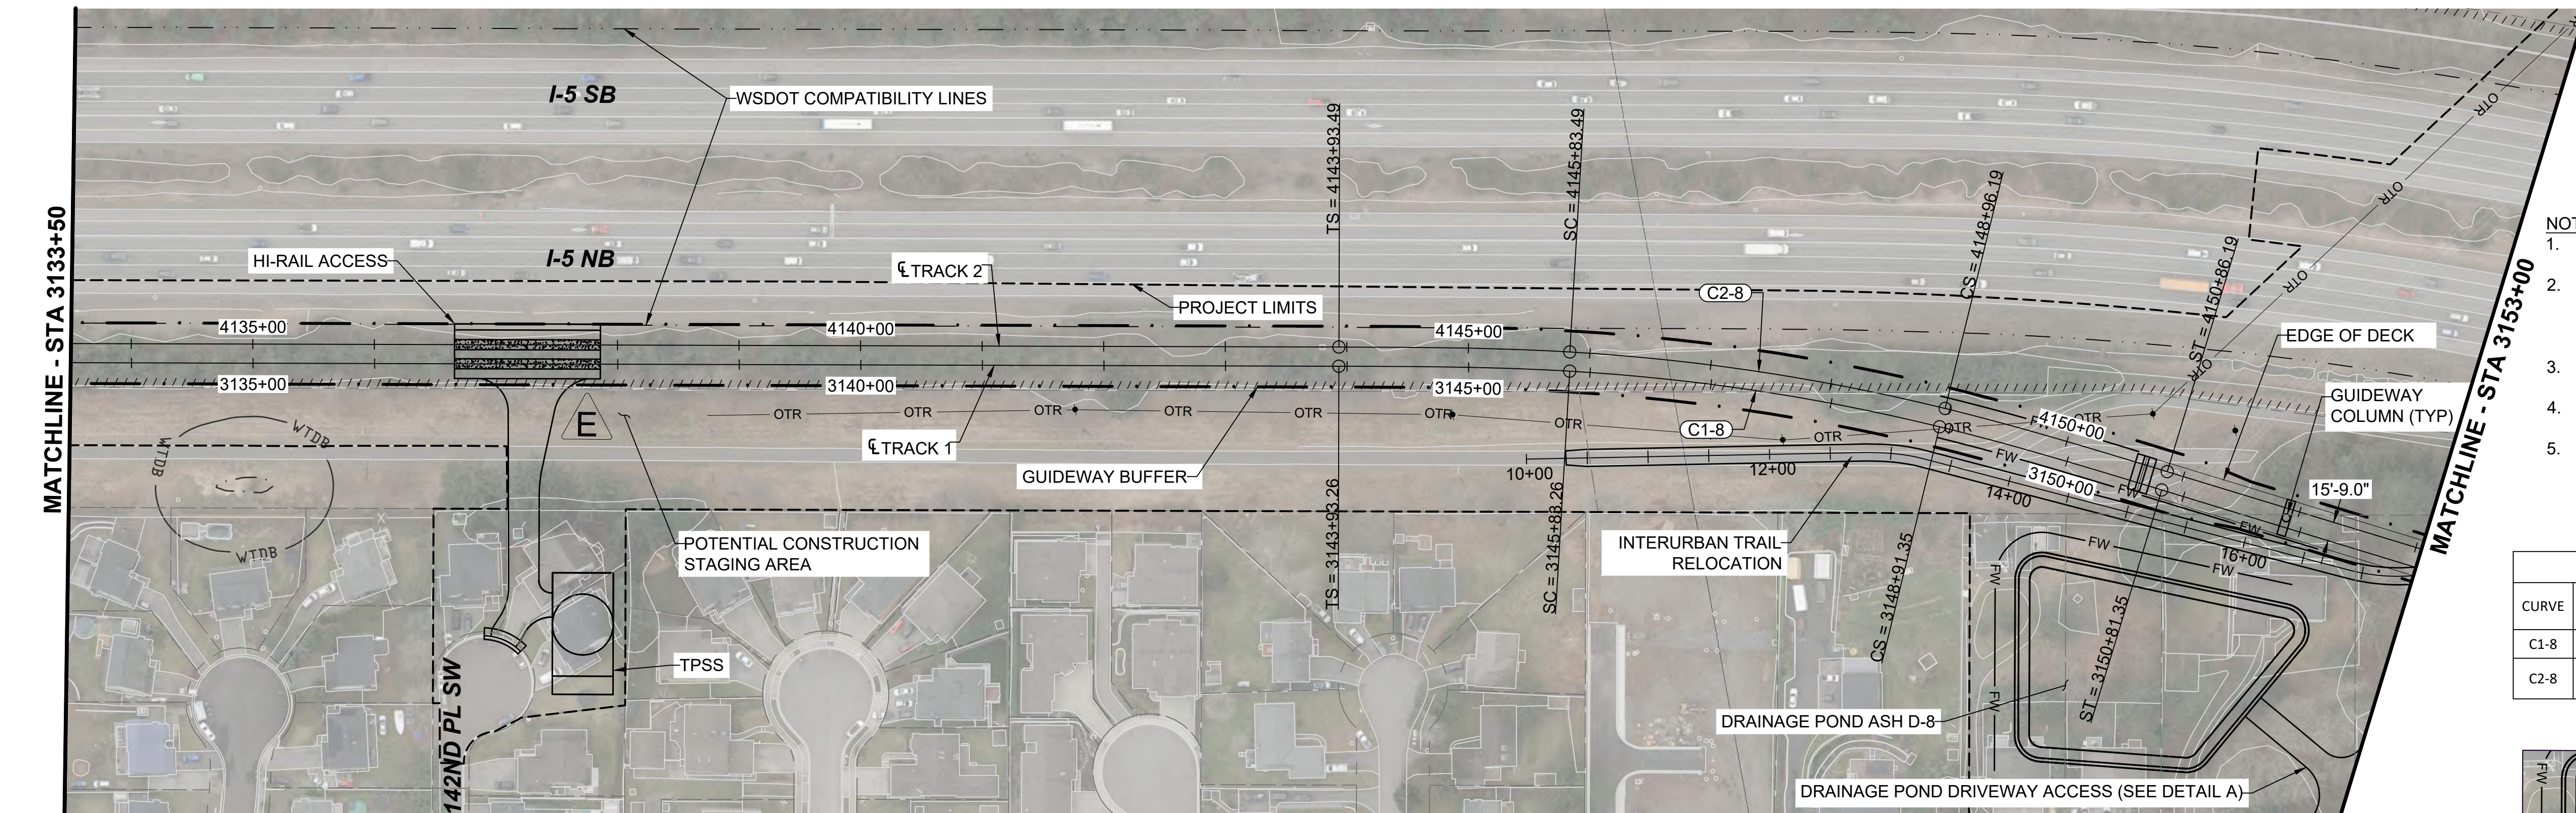


- NOTES:
1. SEE STD SHEETS FOR NOTES, LEGEND, AND ABBREVIATIONS
 2. ELECTRIC OVERHEAD TRANSMISSION LINE RELOCATIONS DUE TO PROPOSED CONSTRUCTION CONFLICTS ARE SHOWN FOR CONTEXT
 3. SEE SHEET L10-CRV202 FOR INTERURBAN TRAIL PLAN AND PROFILE.
 4. FOR ROADWAY TYPICAL SECTION SEE SHEET STD-CRY106 AND STD-CRY108.
 5. NORTH END OF SEGMENT AS SHOWN CONNECTS TO MAR-2D. SEE SHEETS L10-GSP408 AND L10-GSP409 FOR DESIGN OF CONNECTION TO MAR-1B.

CURVE TABLE						
CURVE	RADIUS (FT)	Lc (FT)	Ls1 (FT)	Ls2 (FT)	Ea (IN)	Eu (IN)
C1-8	1700.0	308.1	190.0	190.0	4.00	3.05
C2-8	1715.8	312.7	190.0	190.0	4.00	2.98

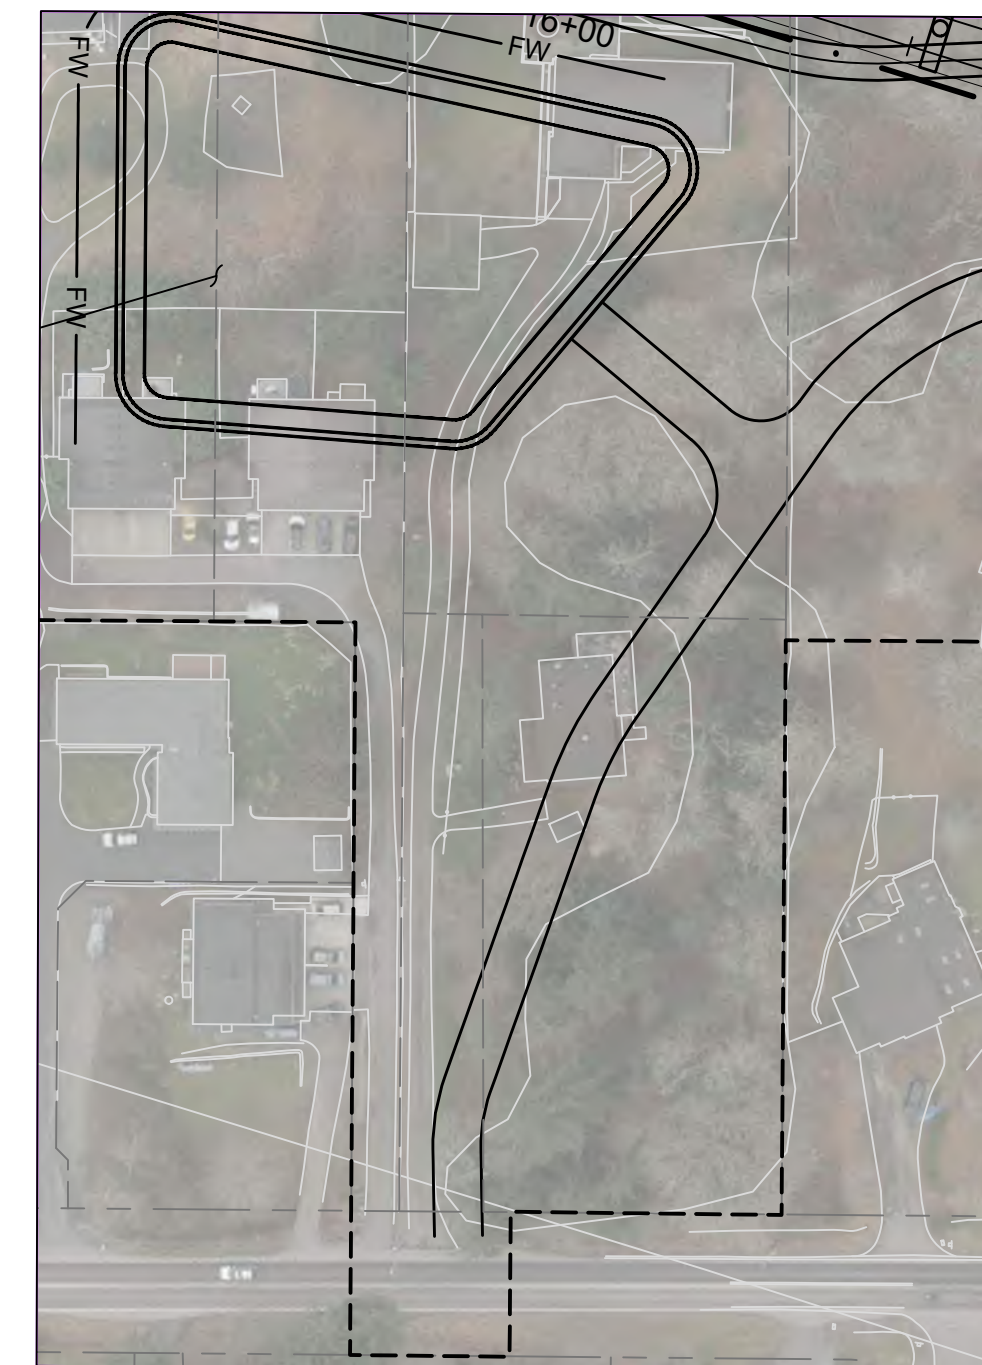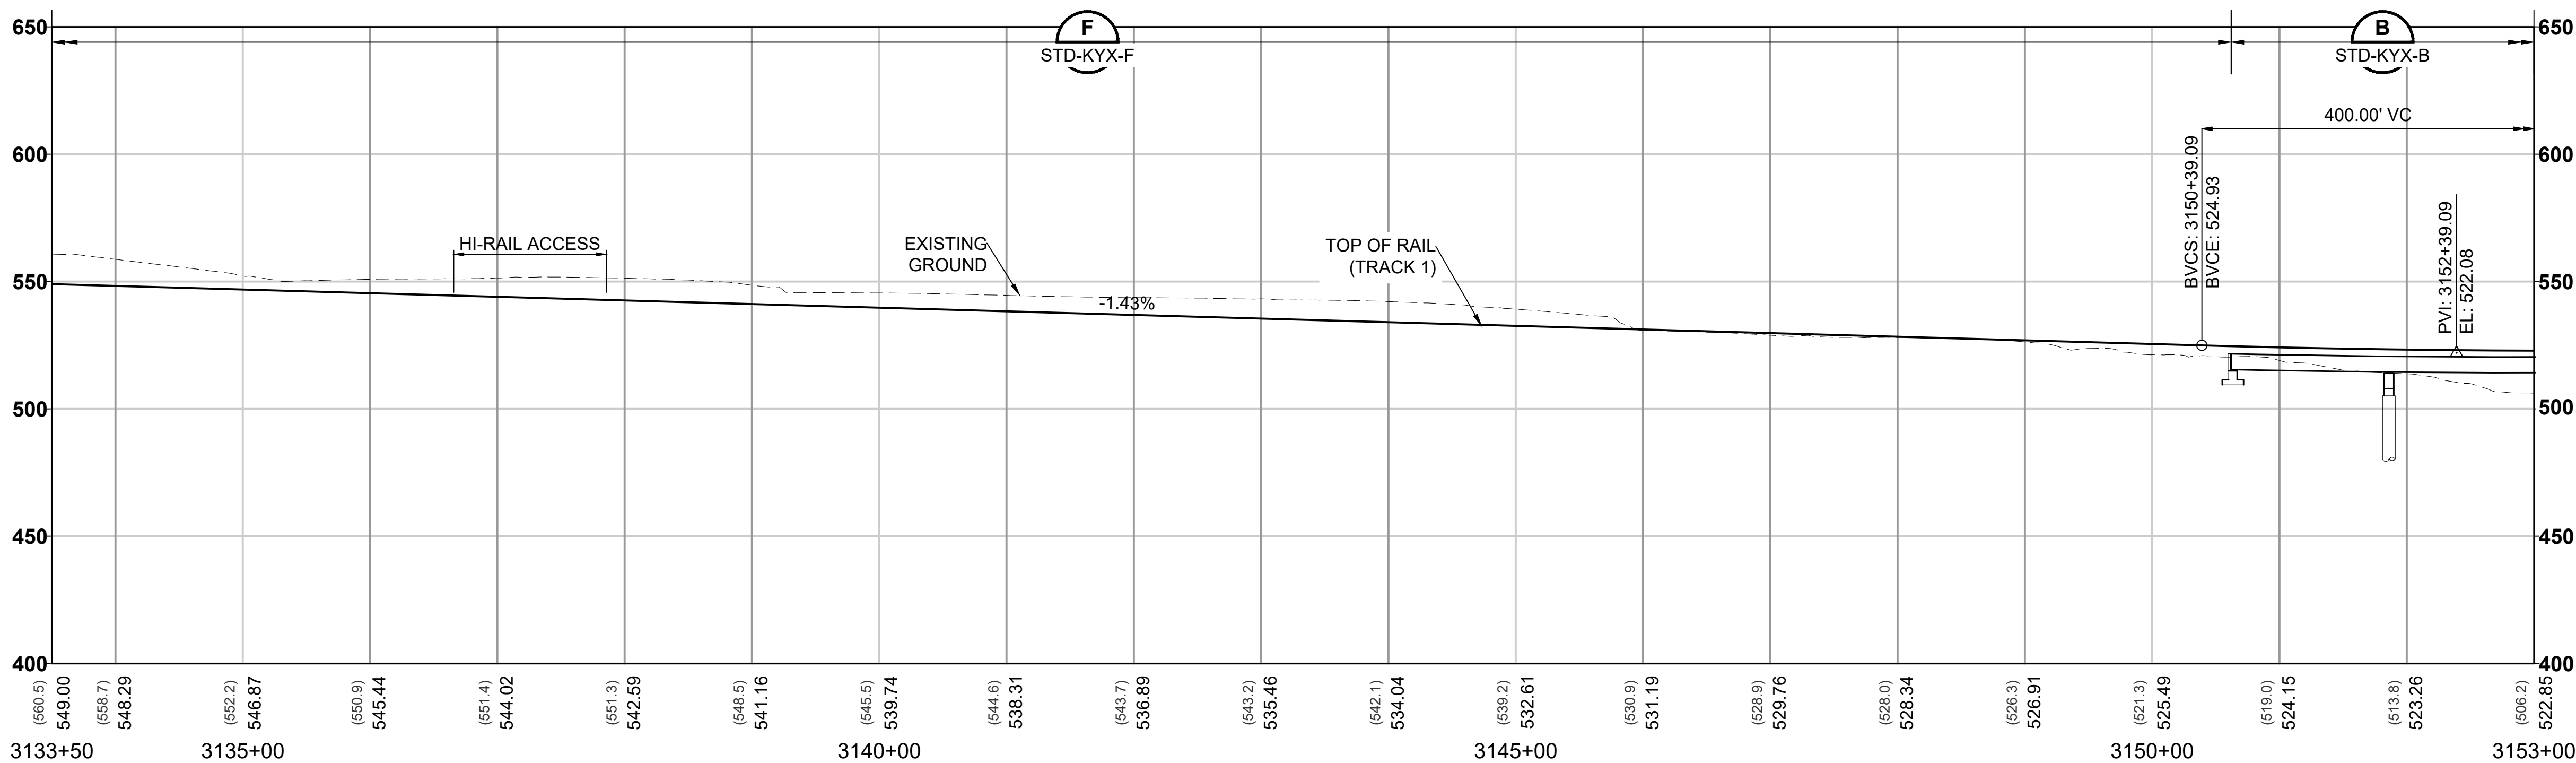

DETAIL A - DRAINAGE POND
DRIVEWAY ACCESS

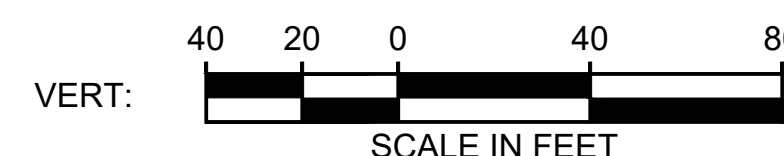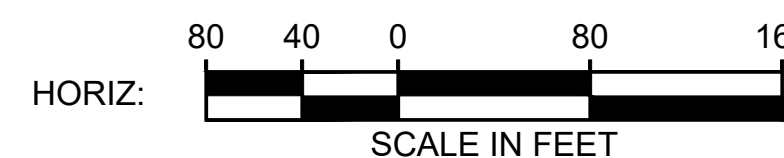

01/07/25 | 4:32 PM | ALEKSI KRUGER
C:\P\WKH1\0287968\10-GSP201.DWG.DWG




Kimley»Horn

EVERETT LINK EXTENSION AND OMF NORTH



DRAFT EIS - CONCEPTUAL DESIGN
L10 SEGMENT
EVERETT LINK EXTENSION & OMF NORTH
ASH-2D W/ MAR-2D
GENERAL SITE PLANS

L10-GSP209
SHEET 144 OF 387
02/14/2025


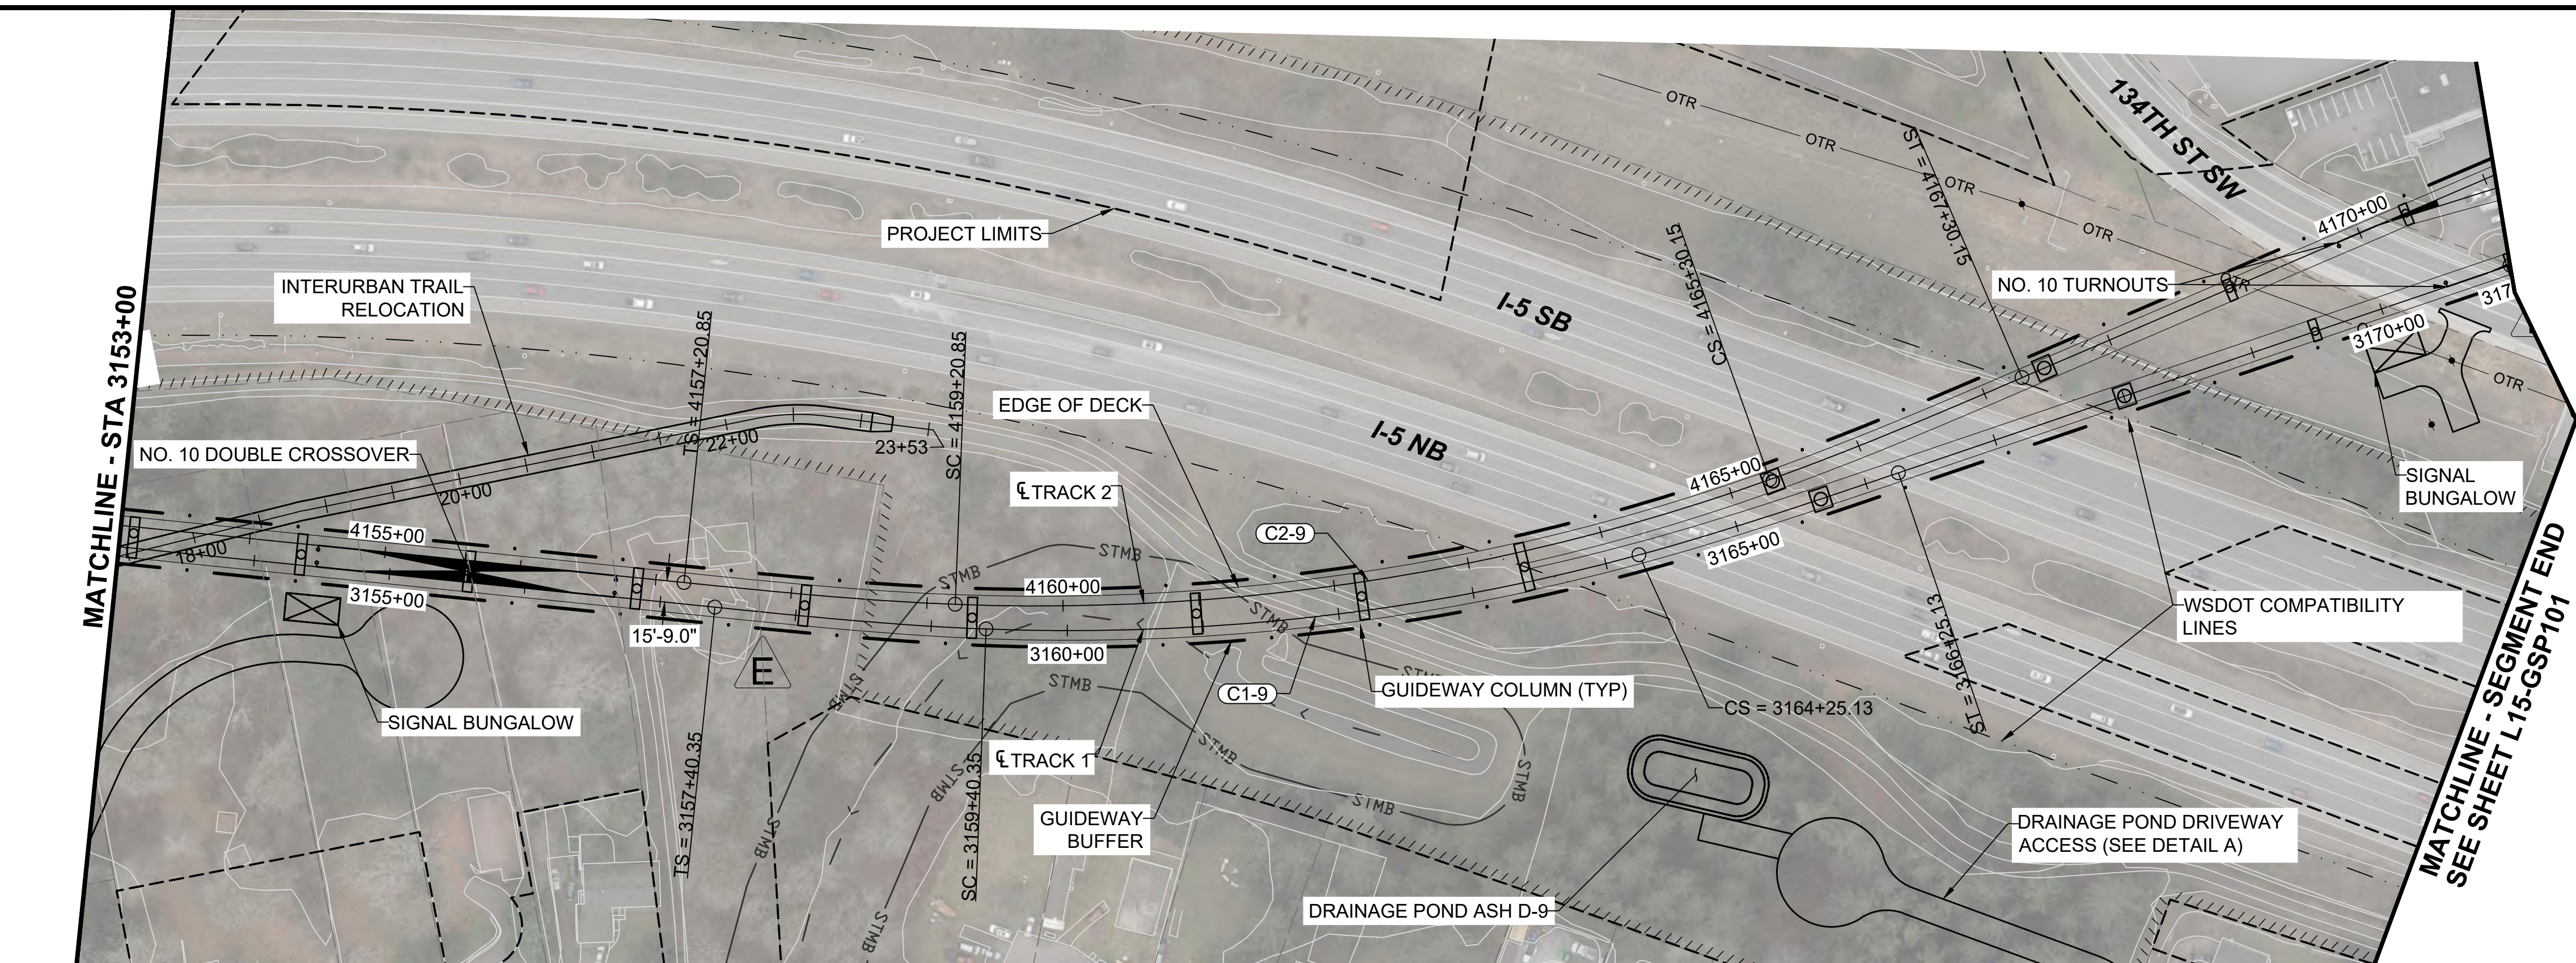



- NOTES:
1. SEE STD SHEETS FOR NOTES, LEGEND, AND ABBREVIATIONS
 2. ELECTRIC OVERHEAD TRANSMISSION LINE RELOCATIONS DUE TO PROPOSED CONSTRUCTION CONFLICTS ARE SHOWN FOR CONTEXT
 3. SEE SHEET L10-CRV202 FOR INTERURBAN TRAIL PLAN AND PROFILE.
 4. FOR ROADWAY TYPICAL SECTION SEE SHEET STD-CRY108.
 5. NORTH END OF SEGMENT AS SHOWN CONNECTS TO MAR-2D. SEE SHEETS L10-GSP408 AND L10-GSP409 FOR DESIGN OF CONNECTION TO MAR-1B.

CURVE TABLE							
CURVE	RADIUS (FT)	Lc (FT)	Ls1 (FT)	Ls2 (FT)	Ea (IN)	Eu (IN)	V (MPH)
C1-9	1600.0	484.8	200.0	200.0	4.25	3.24	55
C2-9	1600.0	609.3	200.0	200.0	4.25	3.24	55

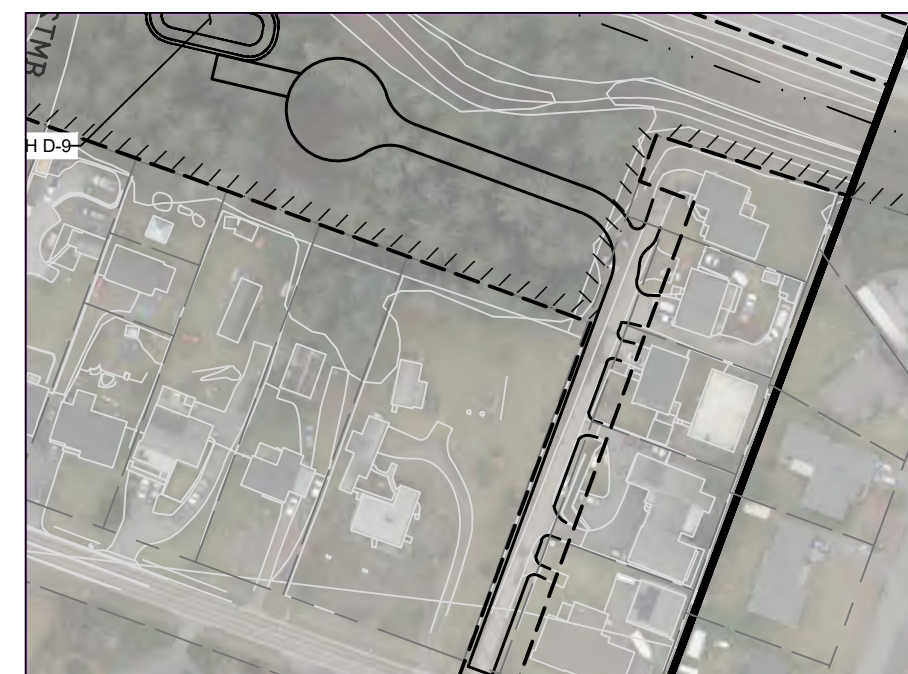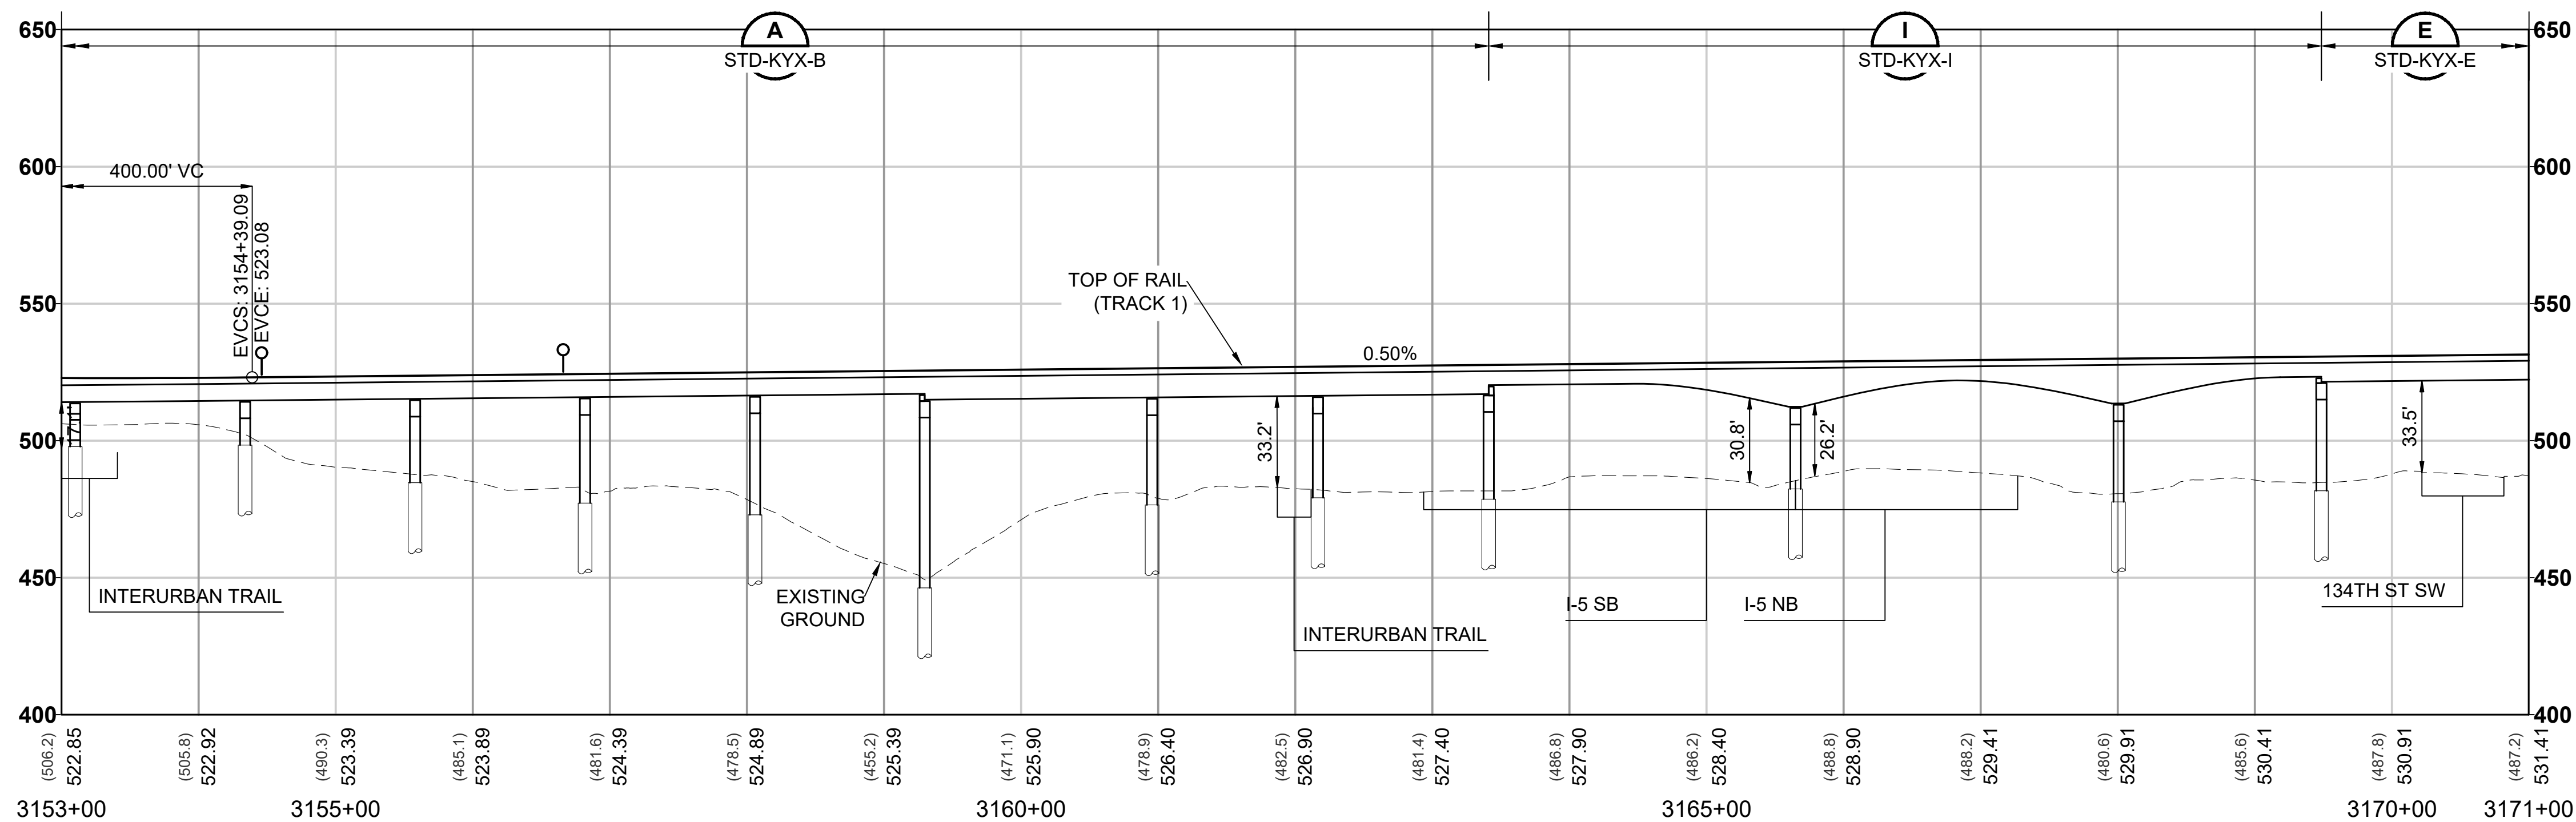


DETAIL A - DRAINAGE POND
DRIVEWAY ACCESS

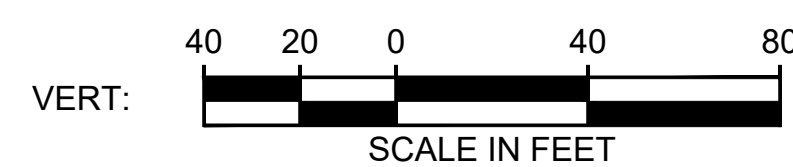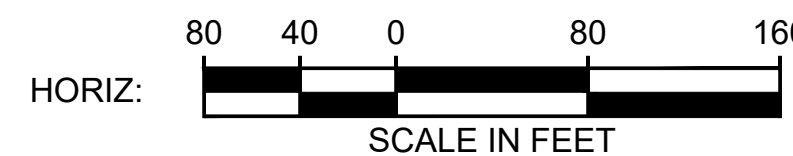




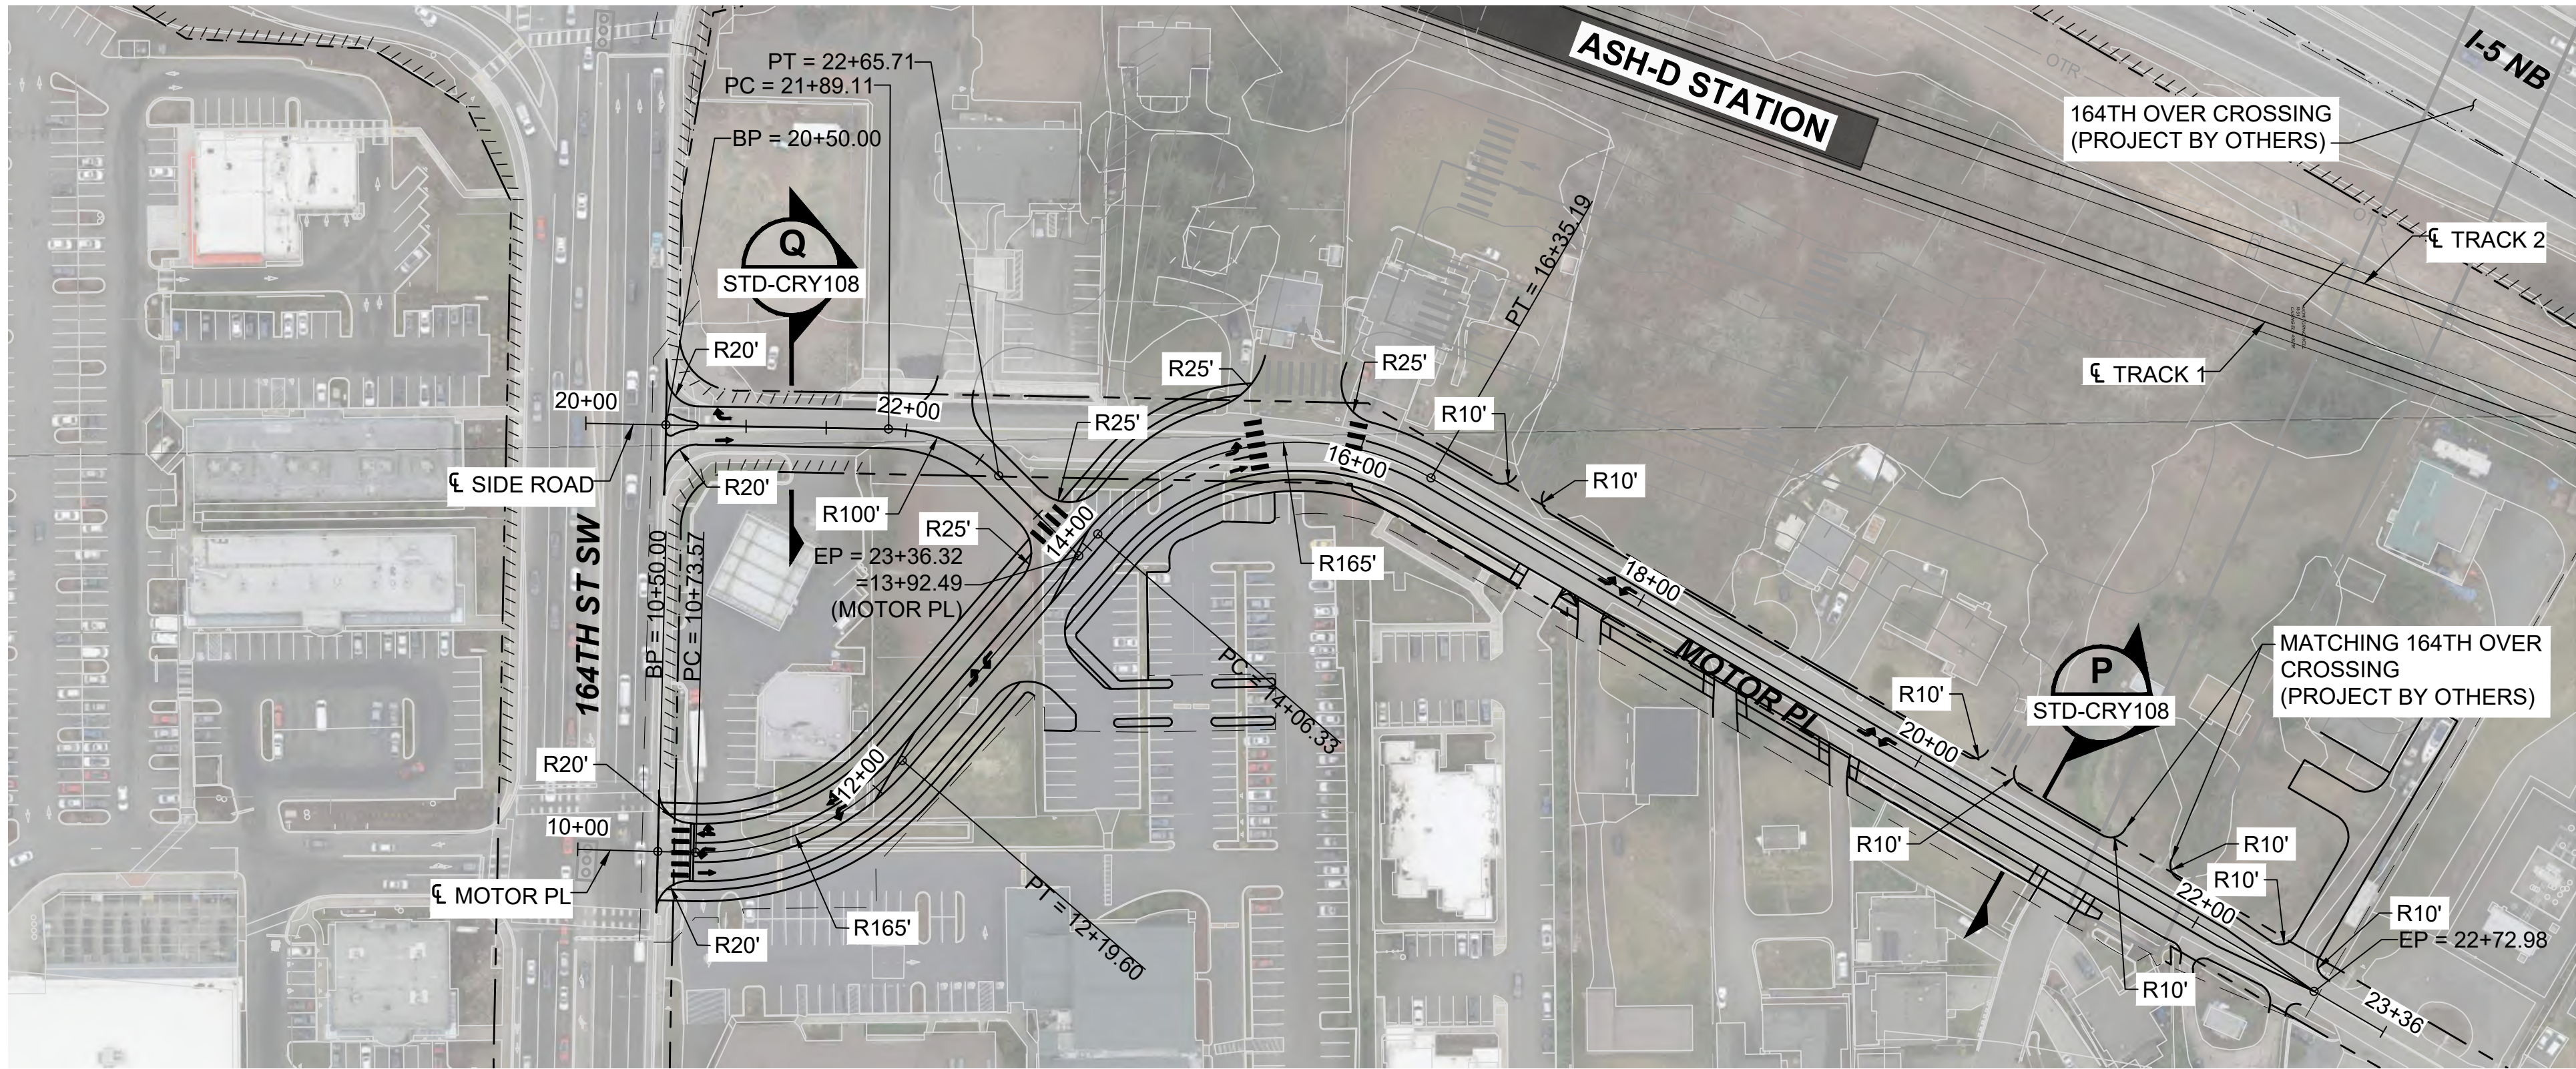


MOTOR PLACE REALIGNMENT

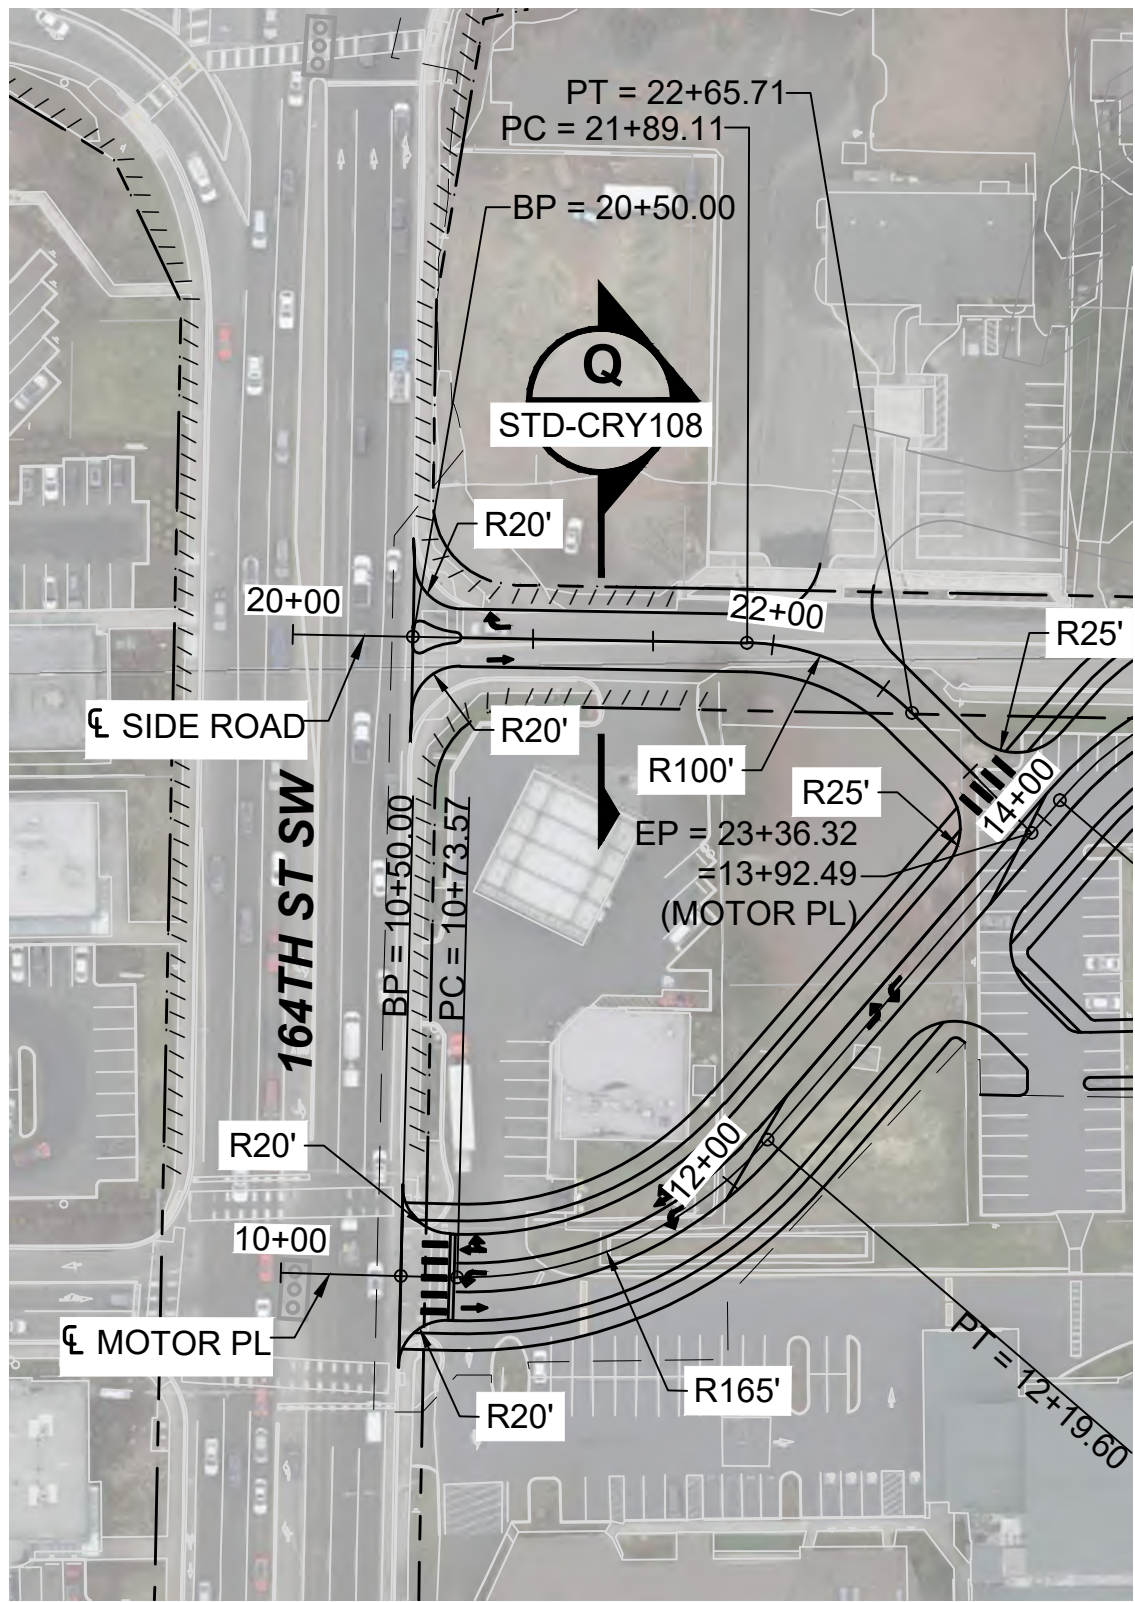

SIDE ROAD

- NOTES:
1. SEE STD SHEETS FOR NOTES, LEGEND, AND ABBREVIATIONS.
 2. SEE SHEET L10-GSP204 FOR GENERAL SITE PLAN.
 3. ELECTRIC OVERHEAD TRANSMISSION LINE RELOCATIONS DUE TO PROPOSED CONSTRUCTION CONFLICTS ARE SHOWN FOR CONTEXT.

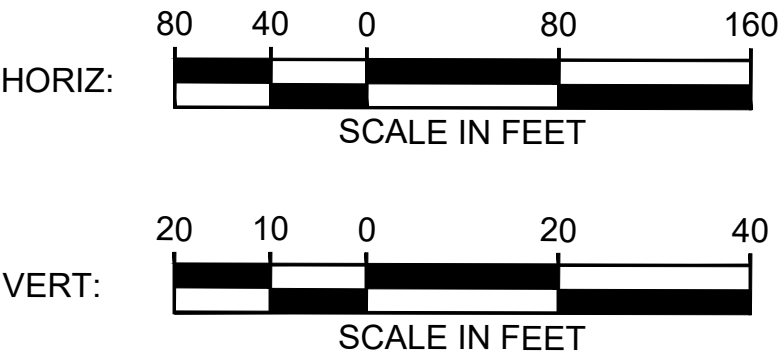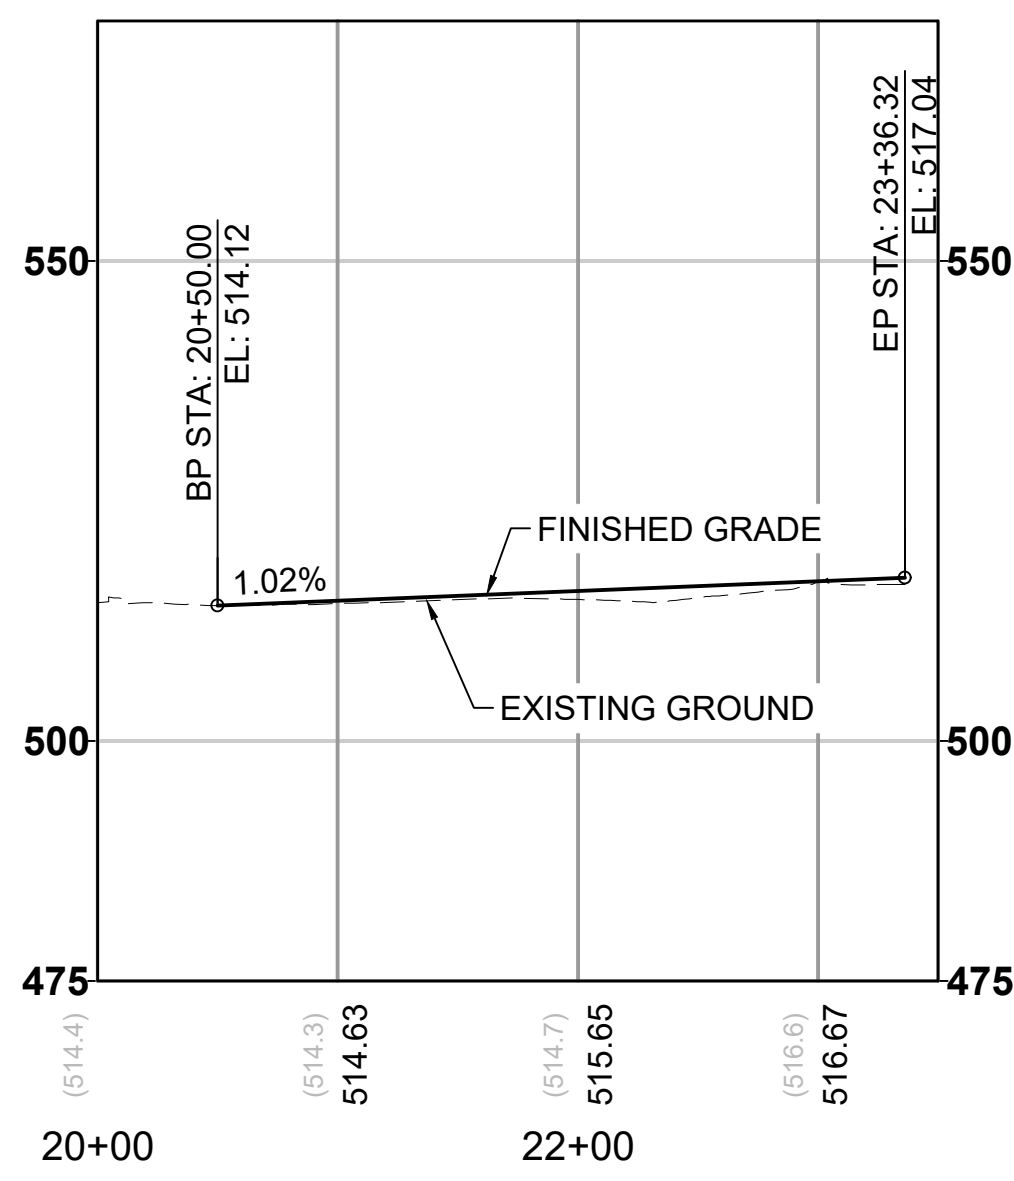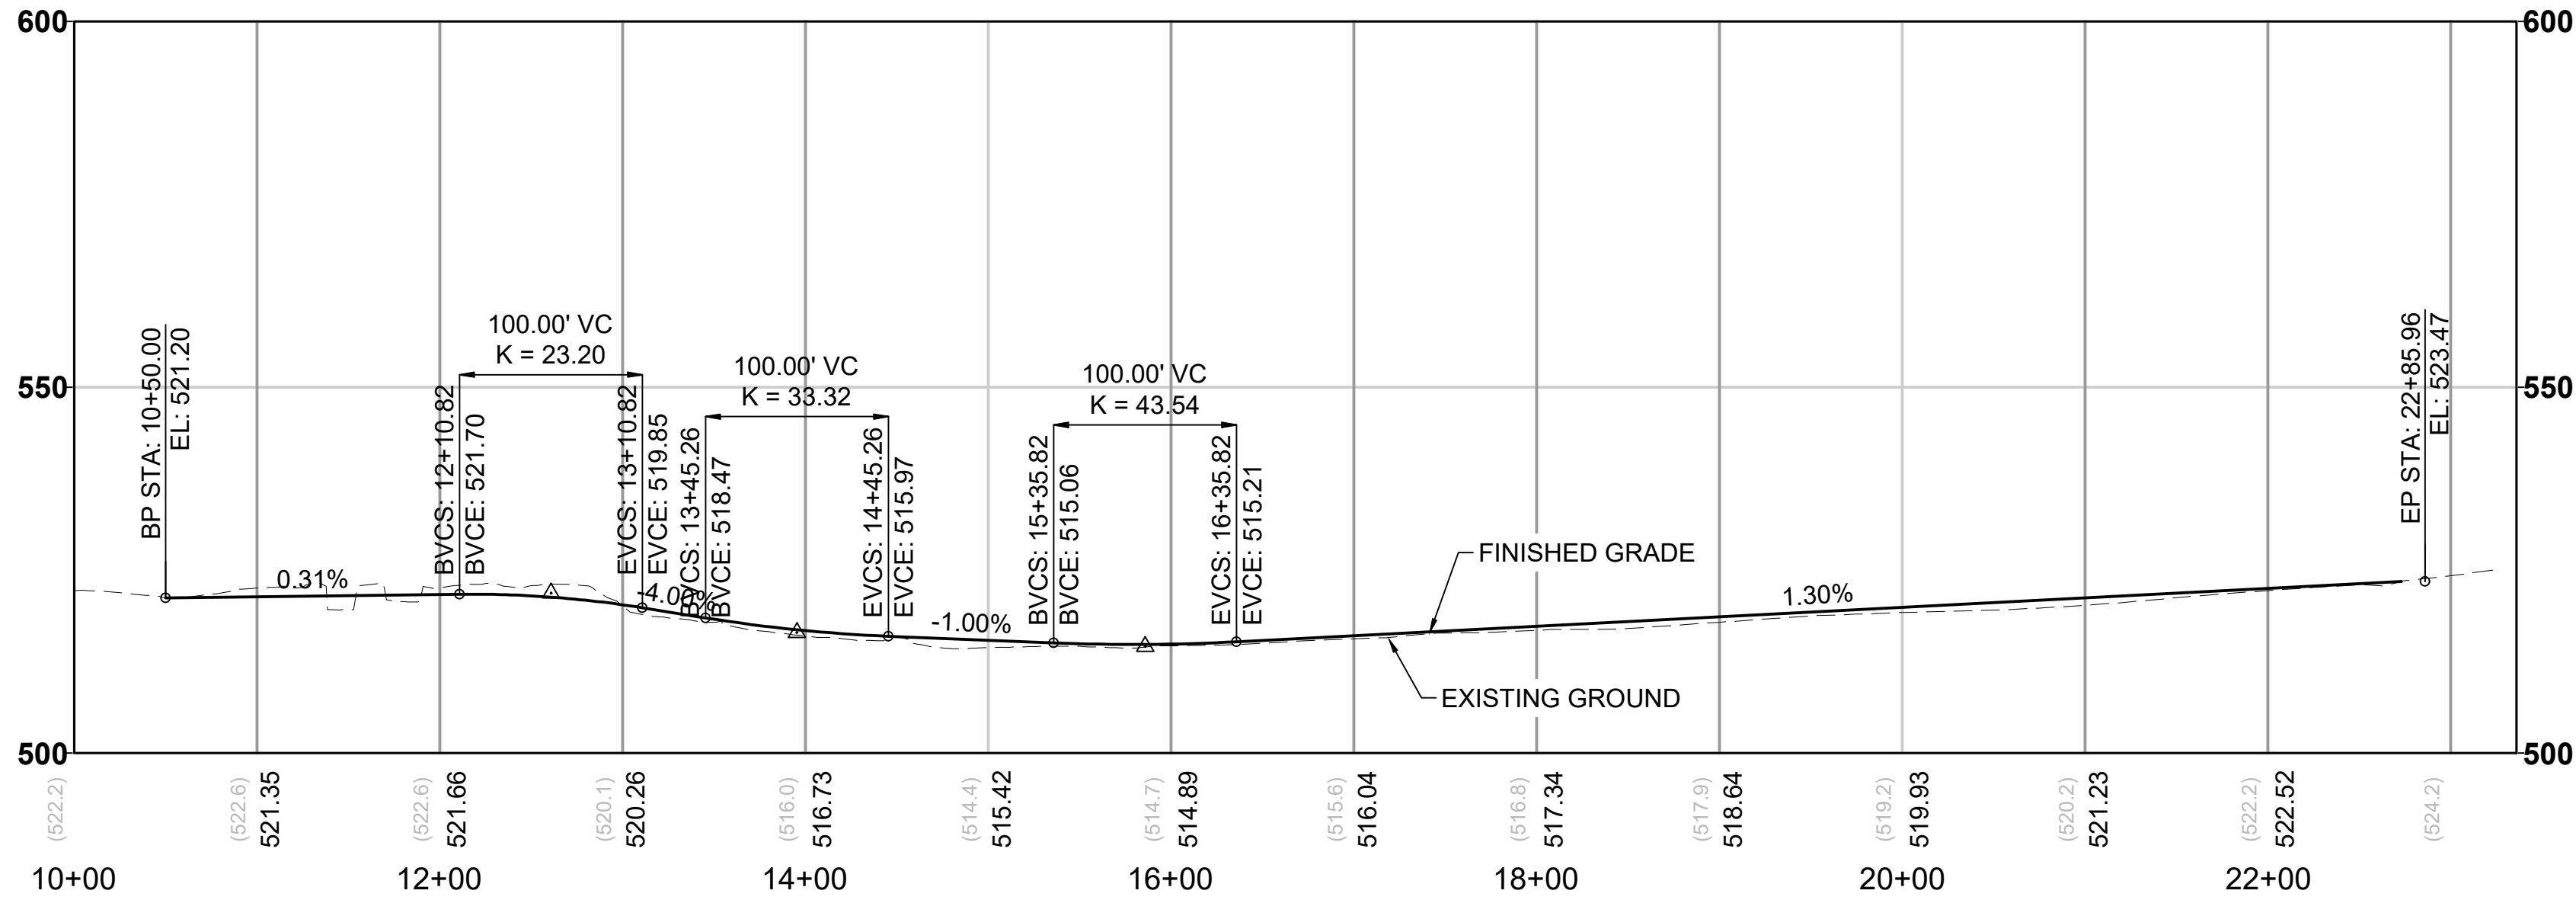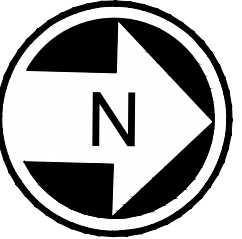

Kimley»Horn

EVERETT LINK EXTENSION AND OMF NORTH

DRAFT EIS - CONCEPTUAL DESIGN
L10 SEGMENT
EVERETT LINK EXTENSION & OMF NORTH
ASH-2D
ROADWAY PLAN AND PROFILE PLANS

L10-CRV201
SHEET 145 OF 387
02/14/2025

12/26/24 | 10:33 AM | ALEKSI KRUGER
C:\P\W\K\11\0207959\ASH-D-INTERURBAN.DWG




Kimley»Horn



EVERETT LINK EXTENSION AND OMF NORTH

DRAFT EIS - CONCEPTUAL DESIGN
L10 SEGMENT
EVERETT LINK EXTENSION & OMF NORTH
ASH-2D
ROADWAY PLAN AND PROFILE PLANS


L10-CRV202
SHEET 146 OF 387
02/14/2025

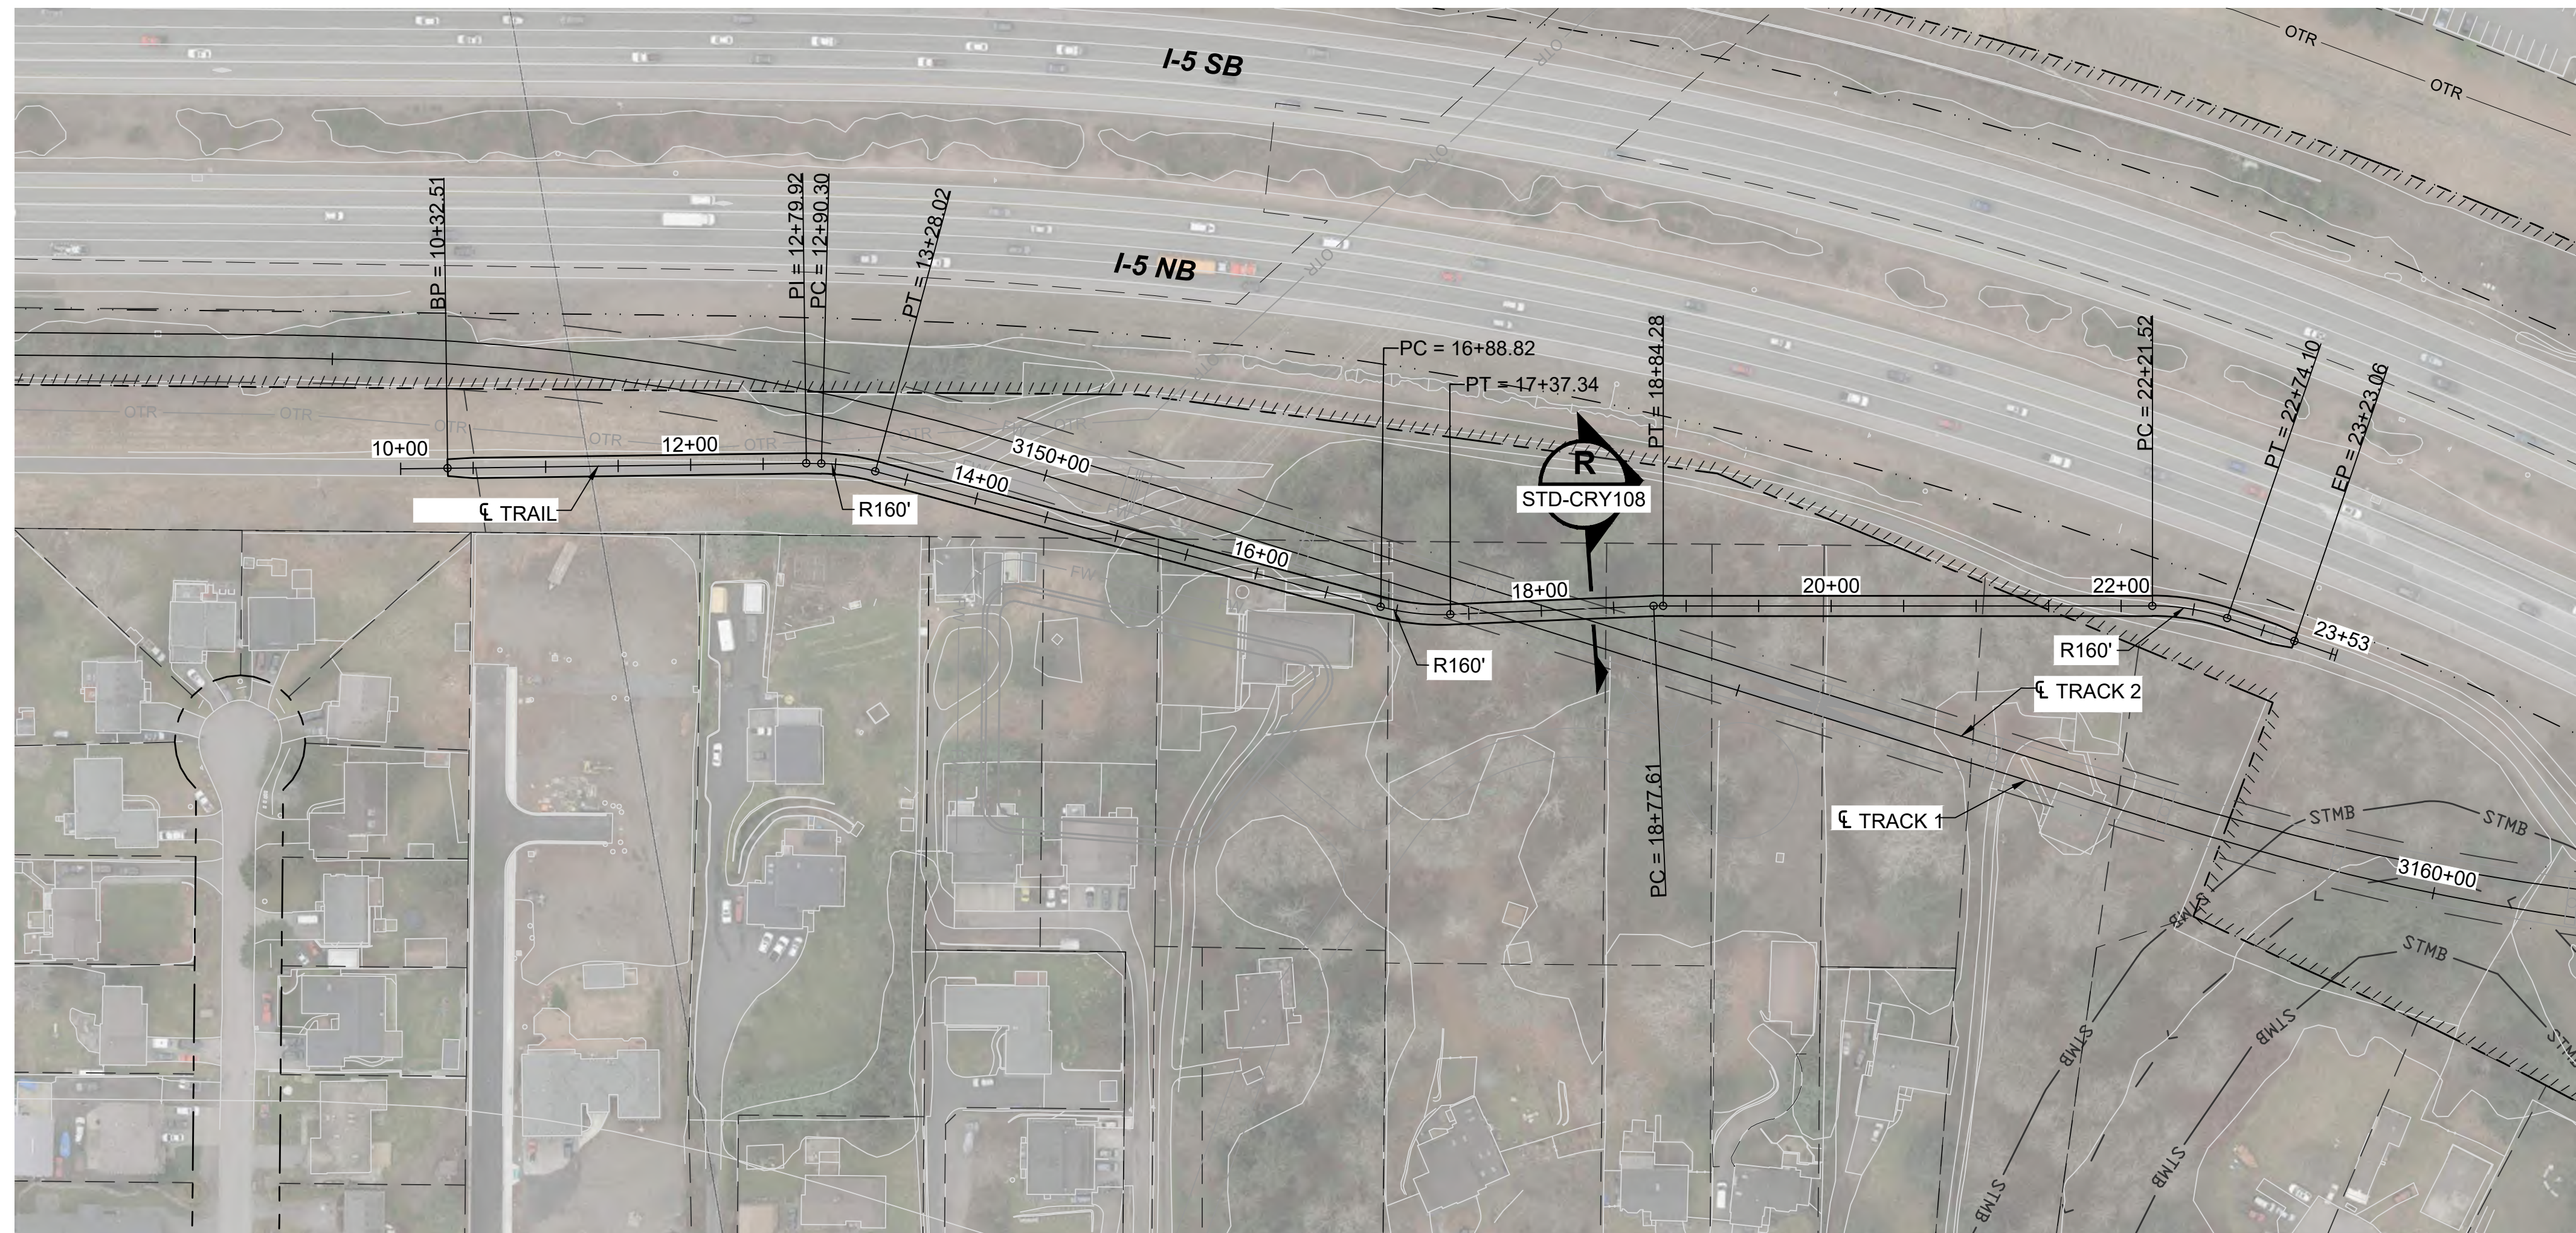

- NOTES:
1. SEE STD SHEETS FOR NOTES, LEGEND, AND ABBREVIATIONS.
 2. SEE SHEET L10-GSP208 AND L10-GSP209 FOR GENERAL SITE PLAN.
 3. ELECTRICAL OVERHEAD TRANSMISSION LINE RELOCATIONS DUE TO PROPOSED CONSTRUCTION CONFLICTS ARE SHOWN FOR CONTEXT.

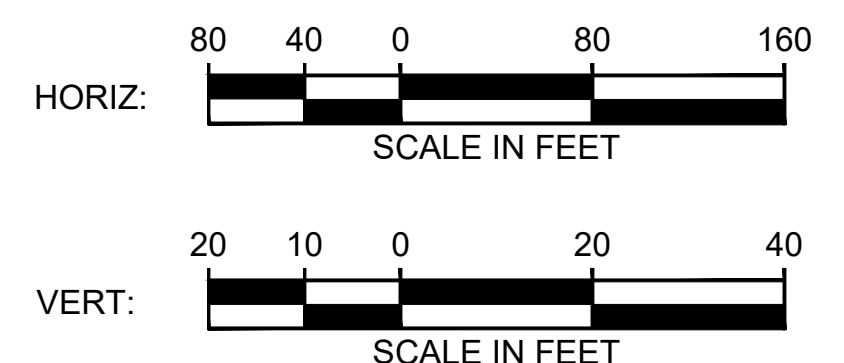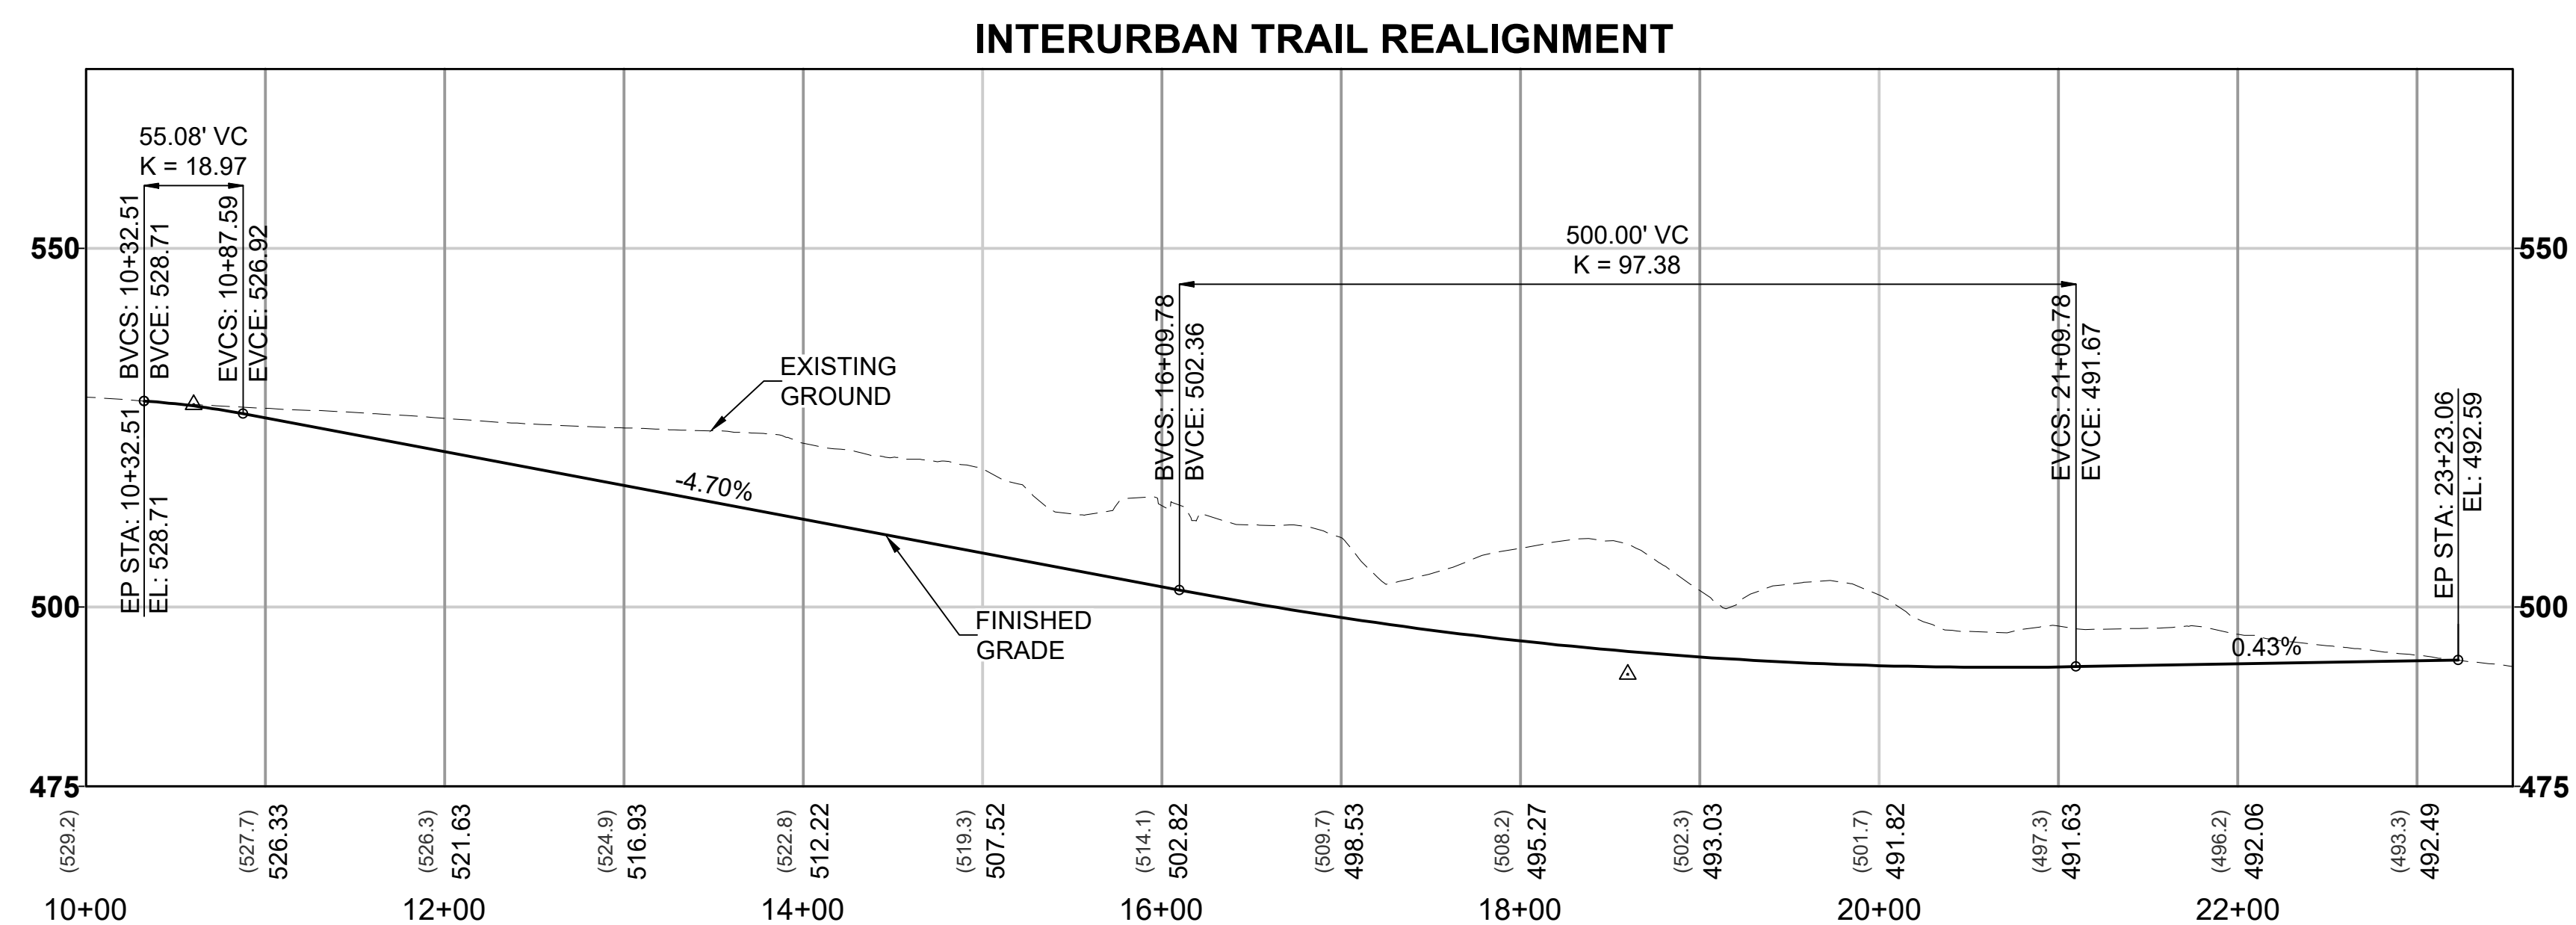

2/11/2025 7:25:19 AM
Autodesk Docs/VA Everett Link Extension Sound Transit/EVLE-ASH-D-A-v2024.rvt

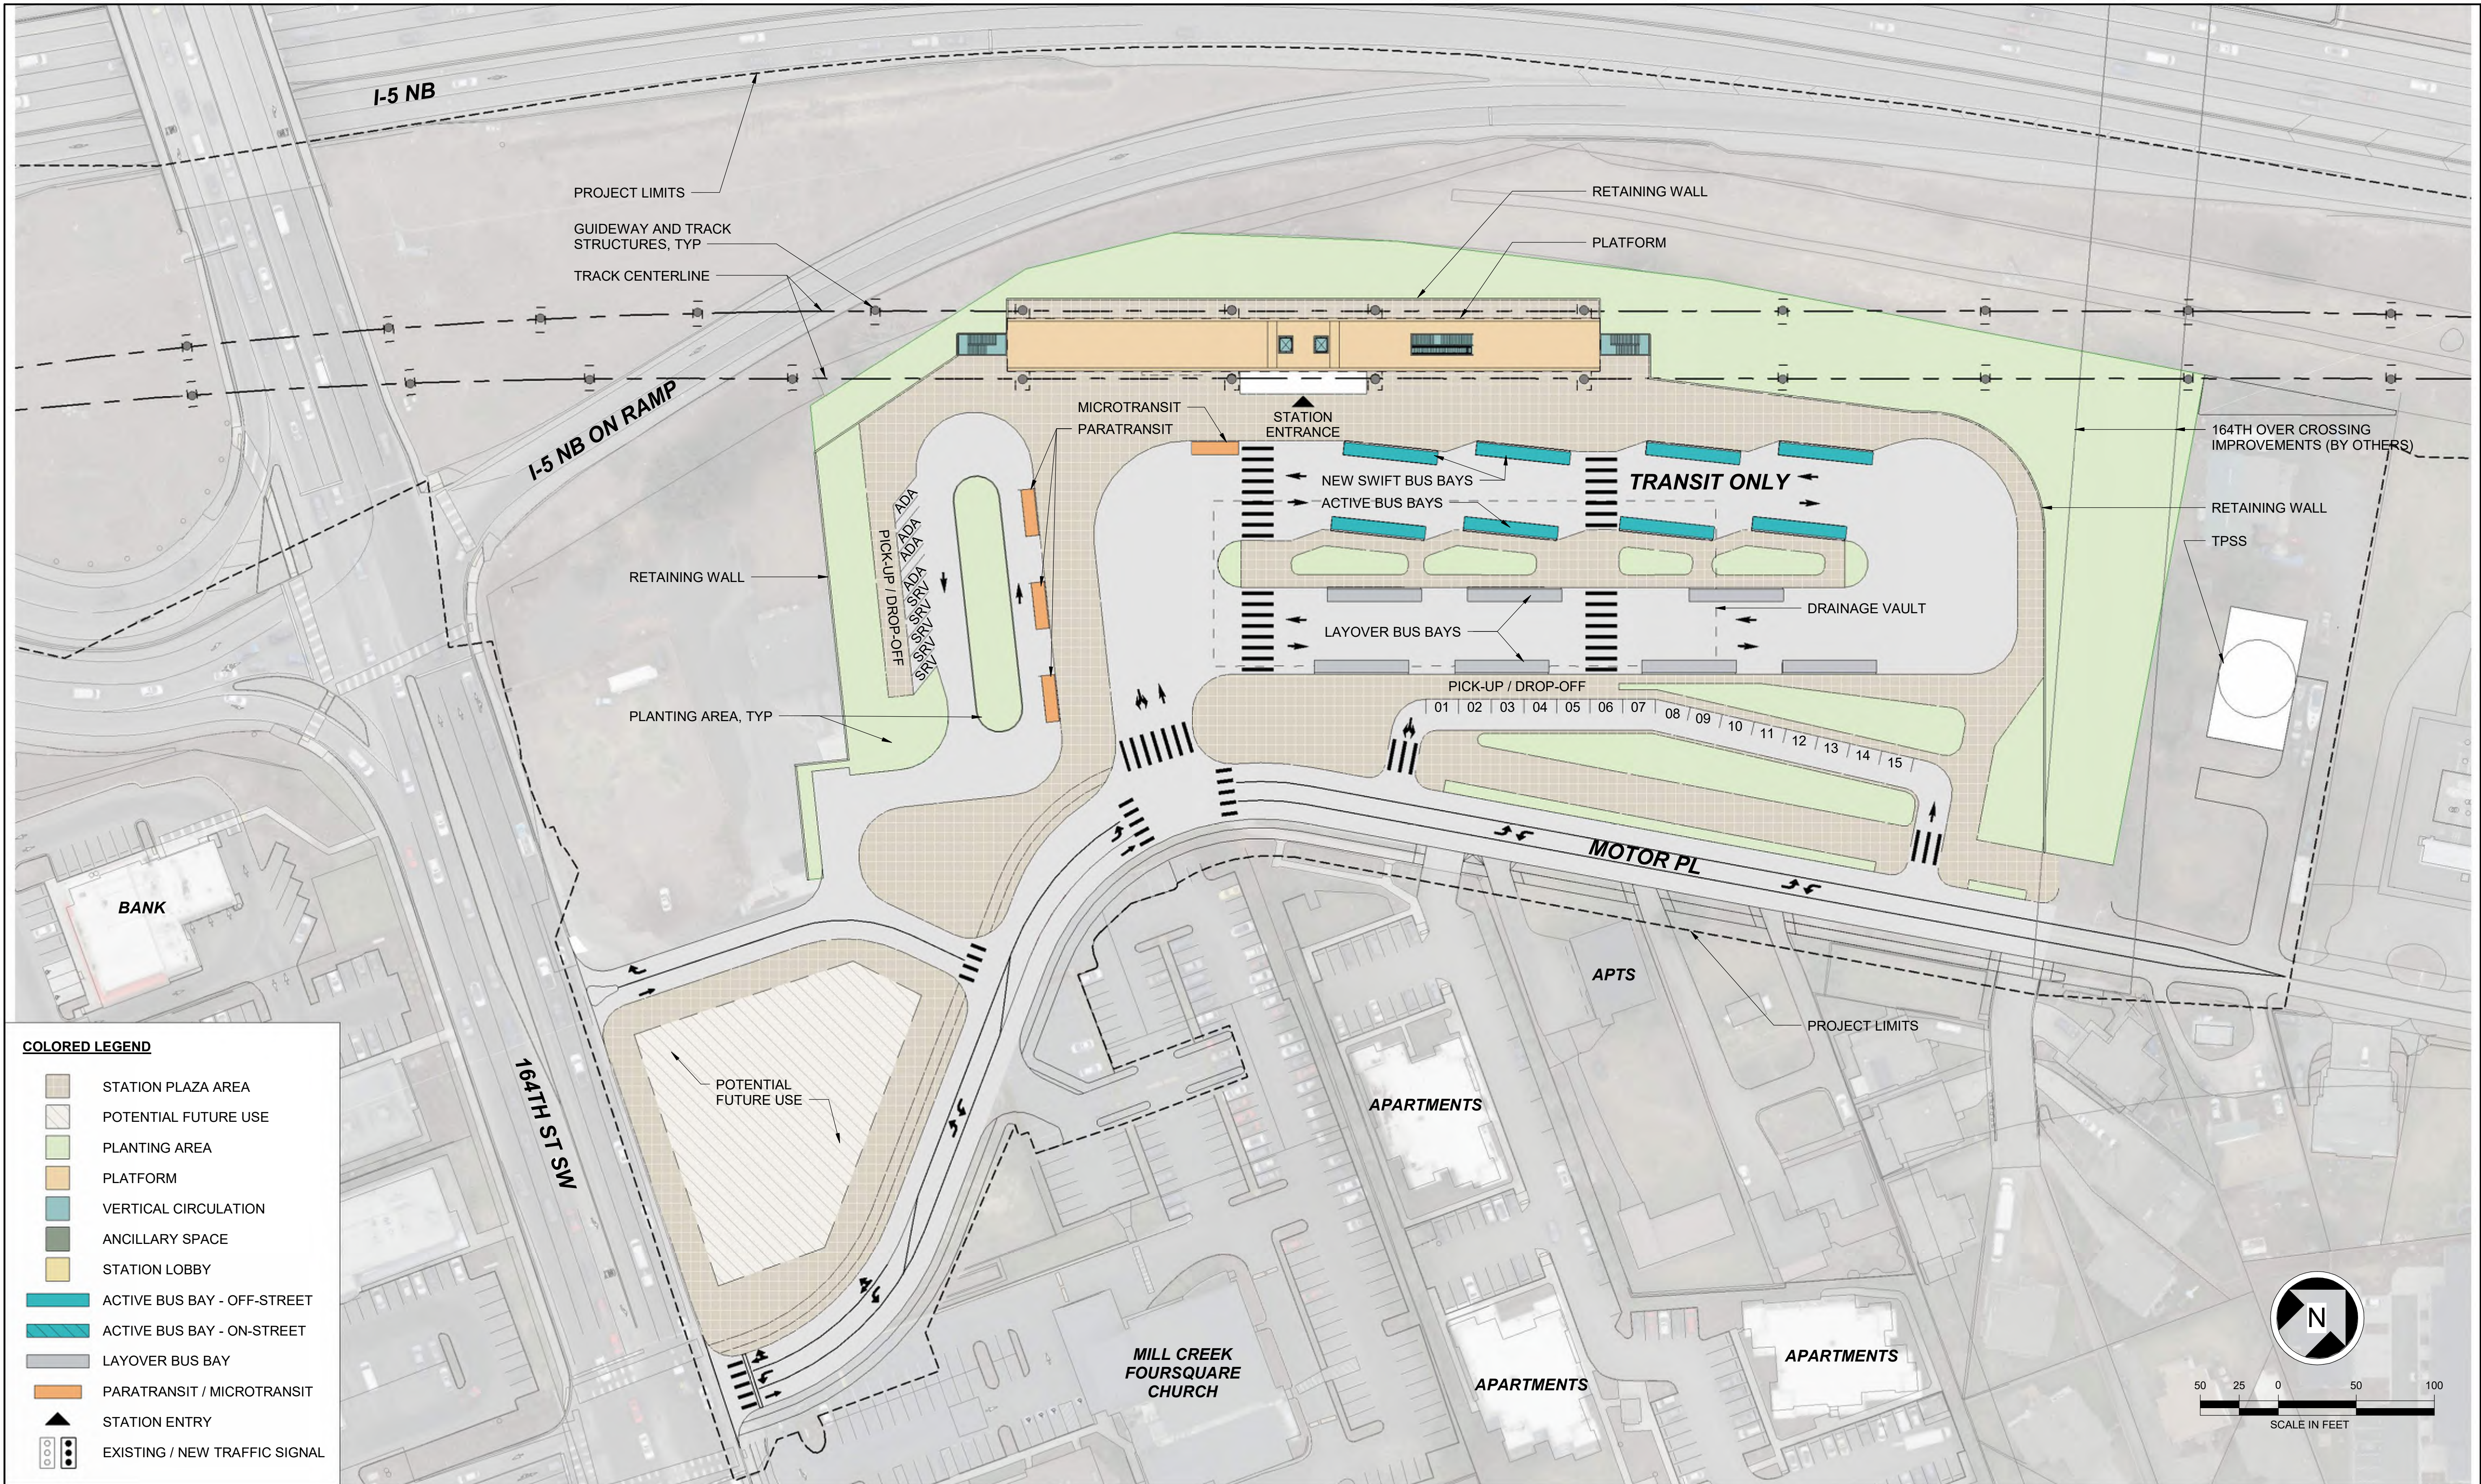

Kimley»Horn

SWIFT COMPANY LLC




EVERETT LINK EXTENSION AND OMF NORTH

DRAFT EIS - CONCEPTUAL DESIGN
L10 SEGMENT
EVERETT LINK EXTENSION & OMF NORTH
ASH WAY STATION ALTERNATIVE D (ASH-D)
SITE PLAN


ASH-D-ASP100
SHEET 147 OF 387

02/14/2025

2/11/2025 7:25:22 AM
Autodesk Docs\\WA Everett Link Extension Sound Transit\\EVL-ASH-D-A-v2024.rvt

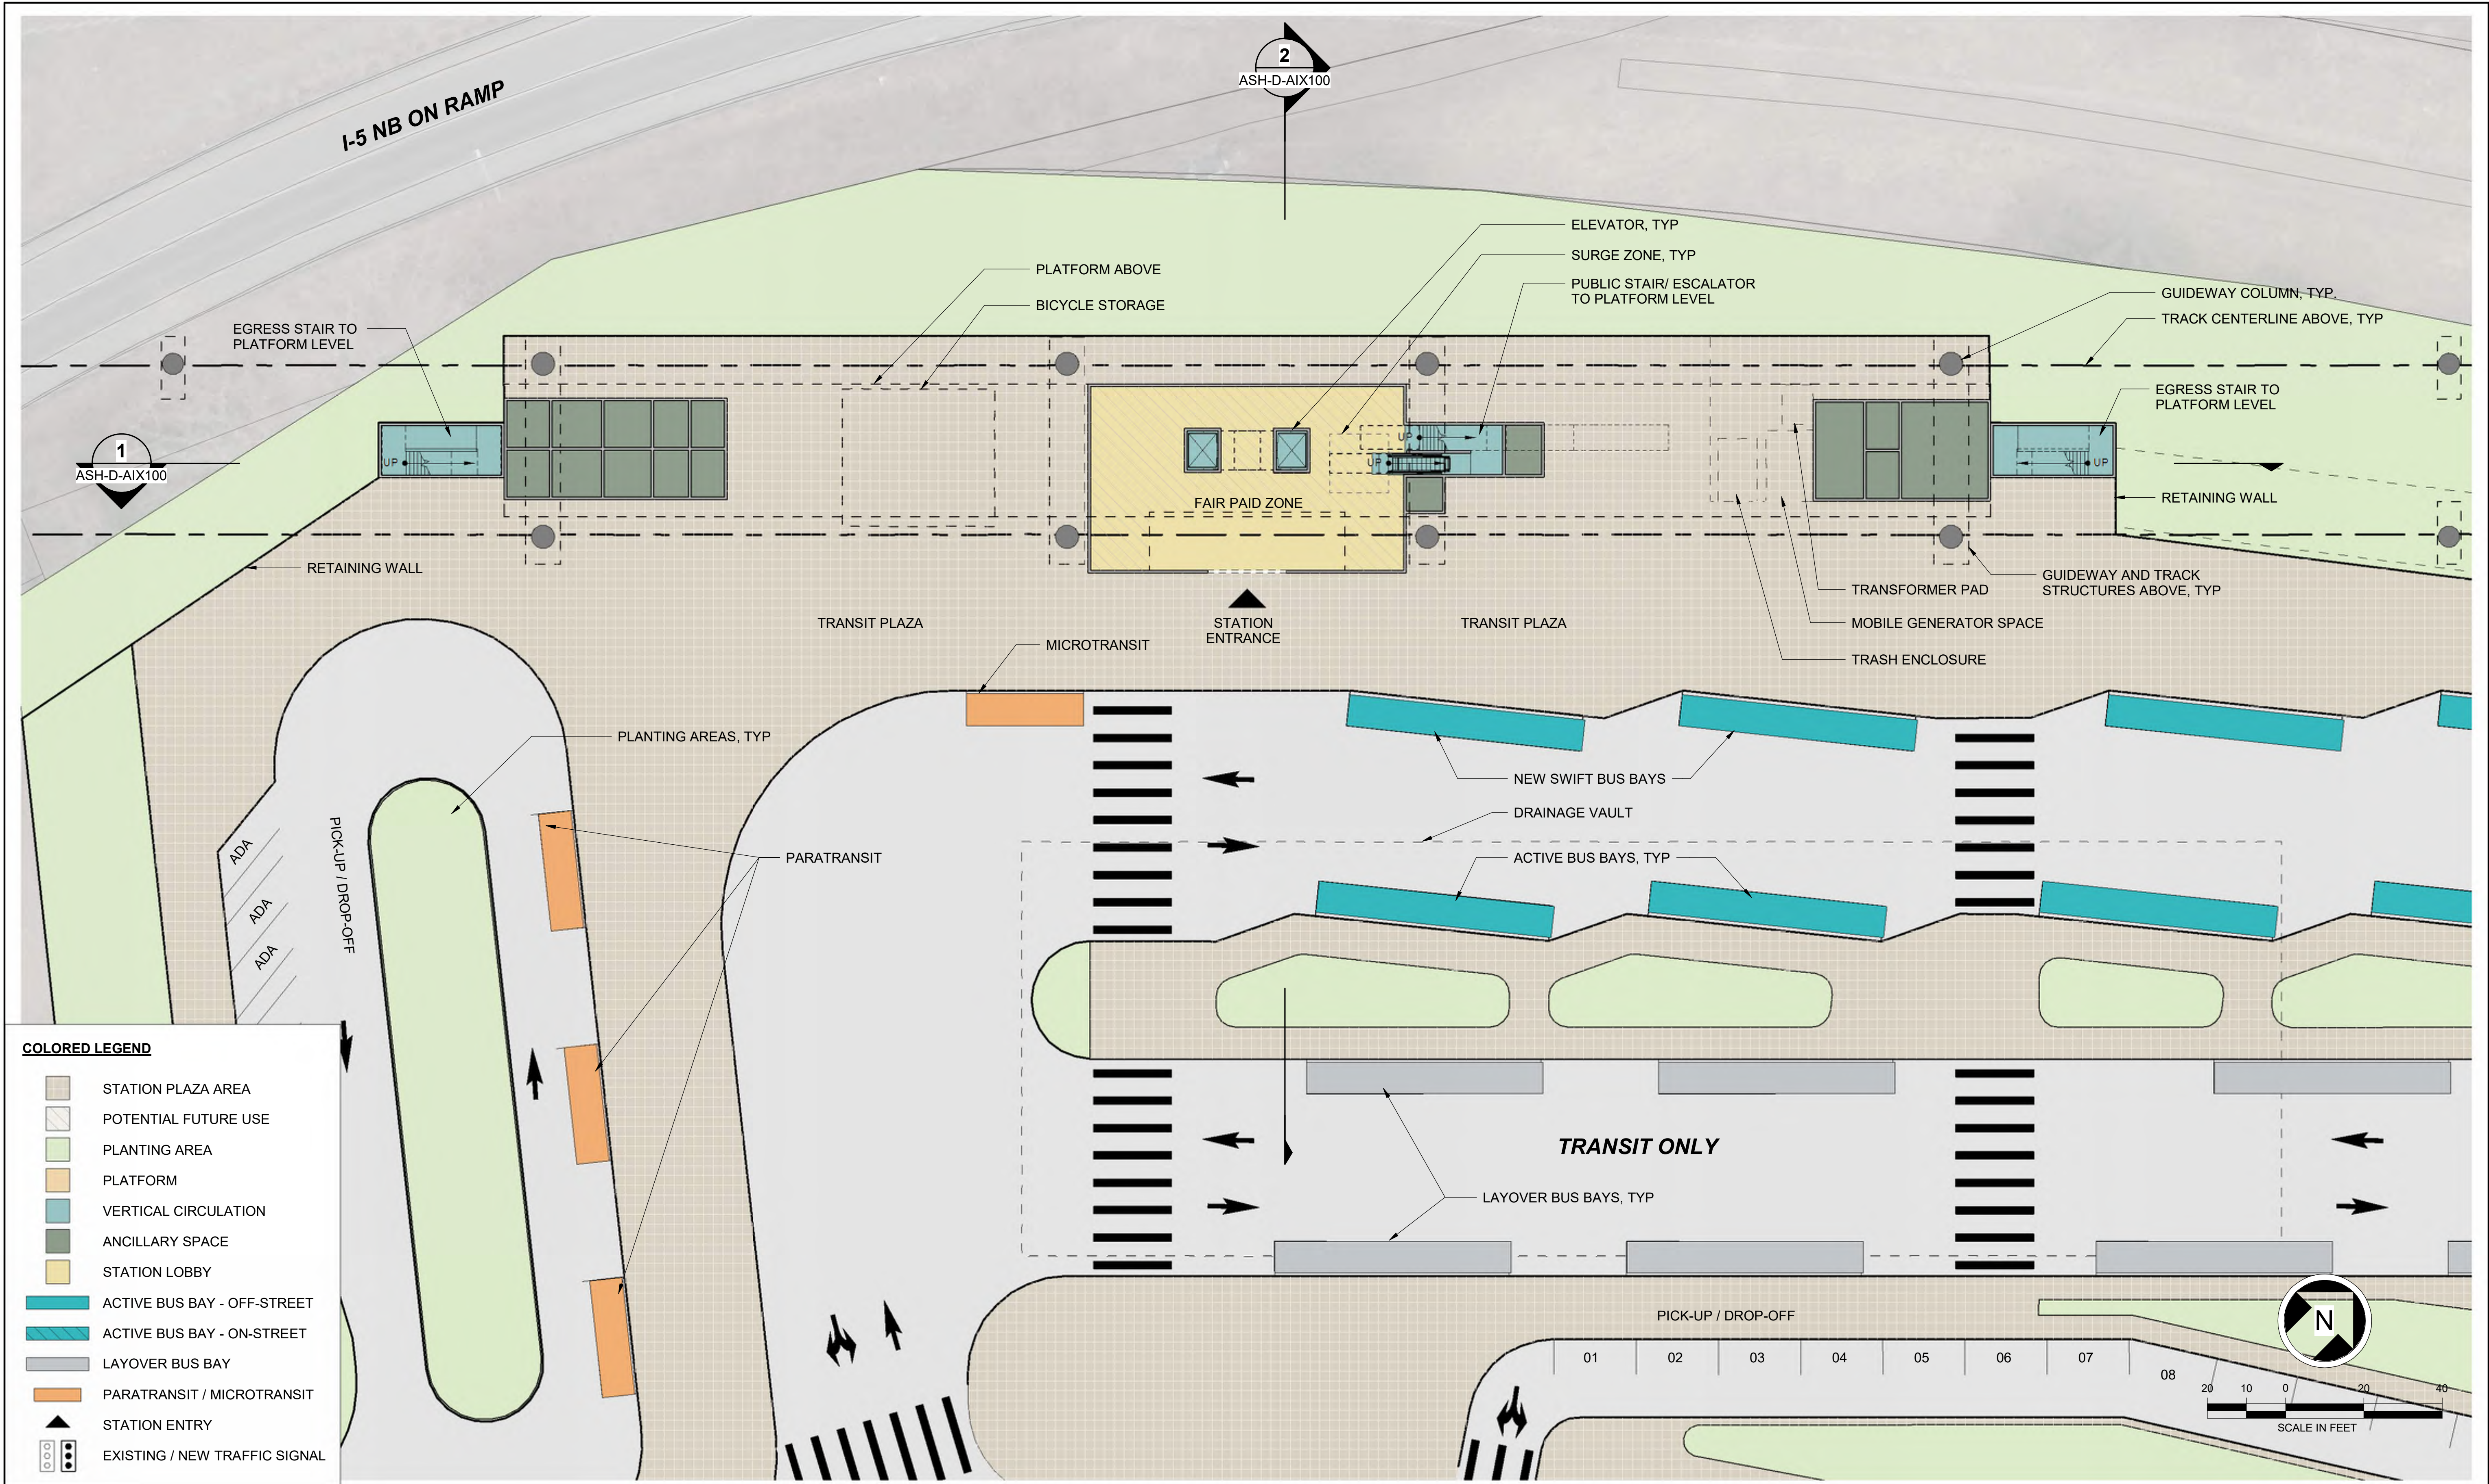


2/11/2025 7:25:46 AM
Autodesk Docs/VA Everett Link Extension Sound Transit/EVLE-ASH-D-A-v2024.rvt

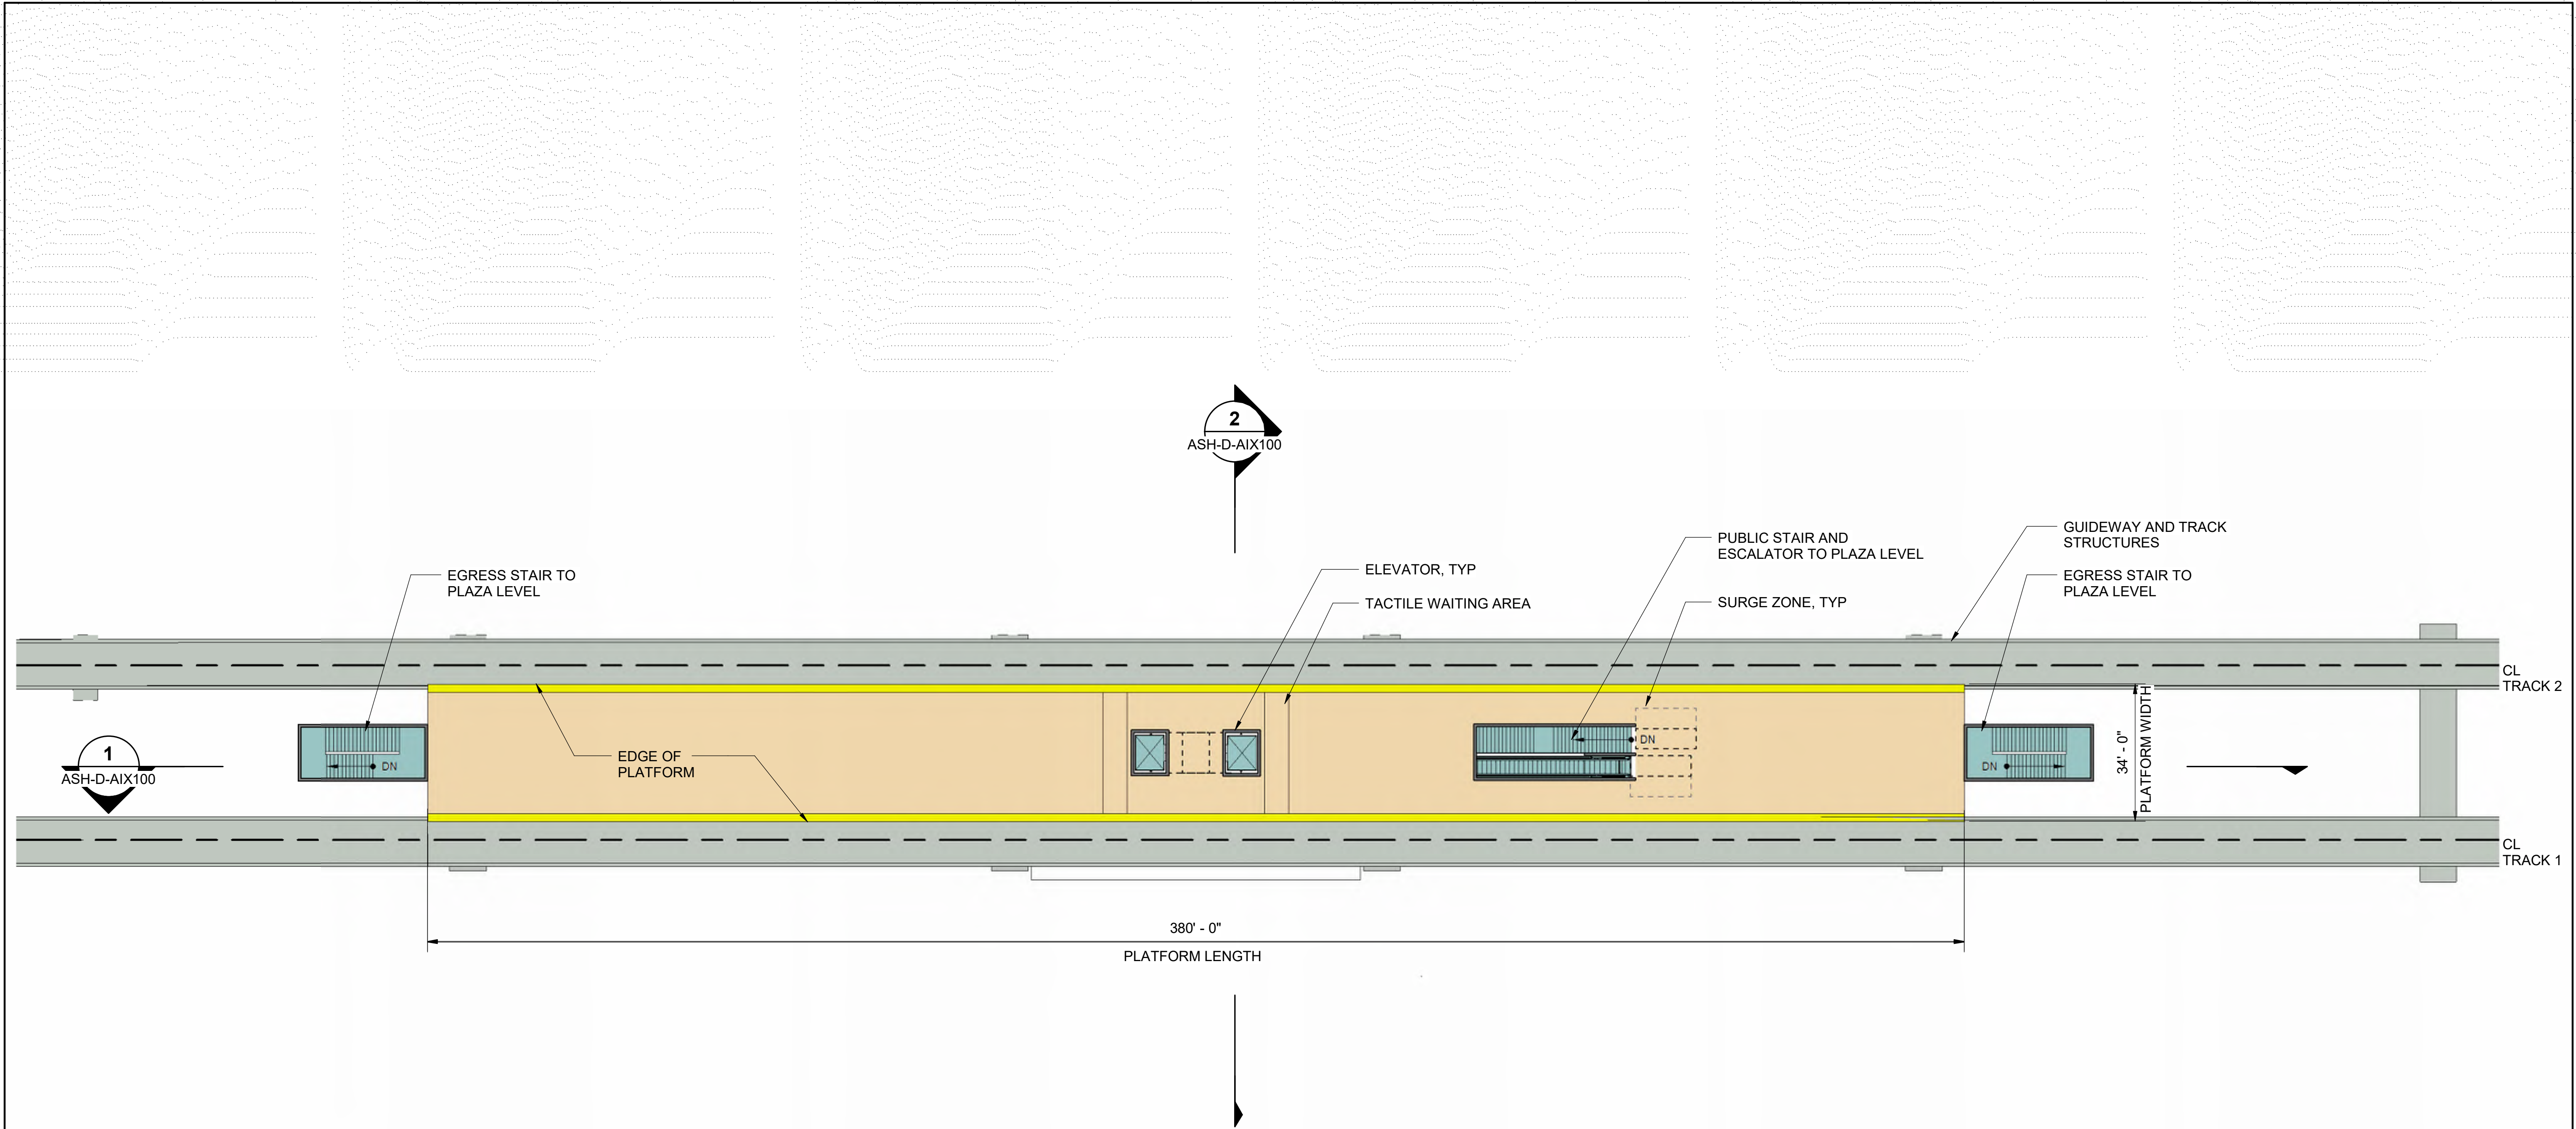


COLORED LEGEND

[Brown Box]	STATION PLAZA AREA
[Hatched Box]	POTENTIAL FUTURE USE
[Light Green Box]	PLANTING AREA
[Orange Box]	PLATFORM
[Teal Box]	VERTICAL CIRCULATION
[Dark Green Box]	ANCILLARY SPACE
[Yellow Box]	STATION LOBBY
[Grey Box]	GUIDEWAY STRUCTURE
[White Box]	EXISTING BUILDINGS

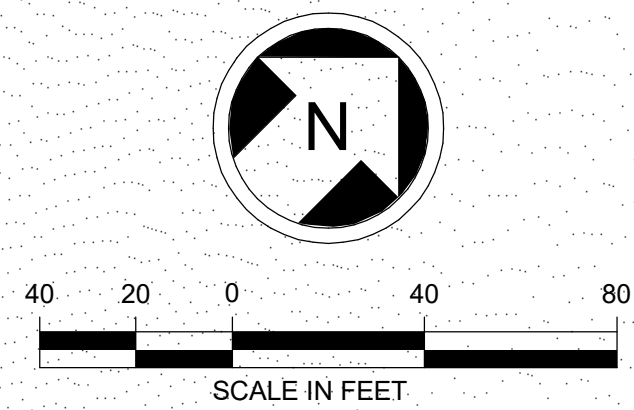

2/11/2025 7:26:13 AM
Autodesk Docs://WA Everett Link Extension Sound Trans/EVLE-ASH-D-A-v2024.rvt

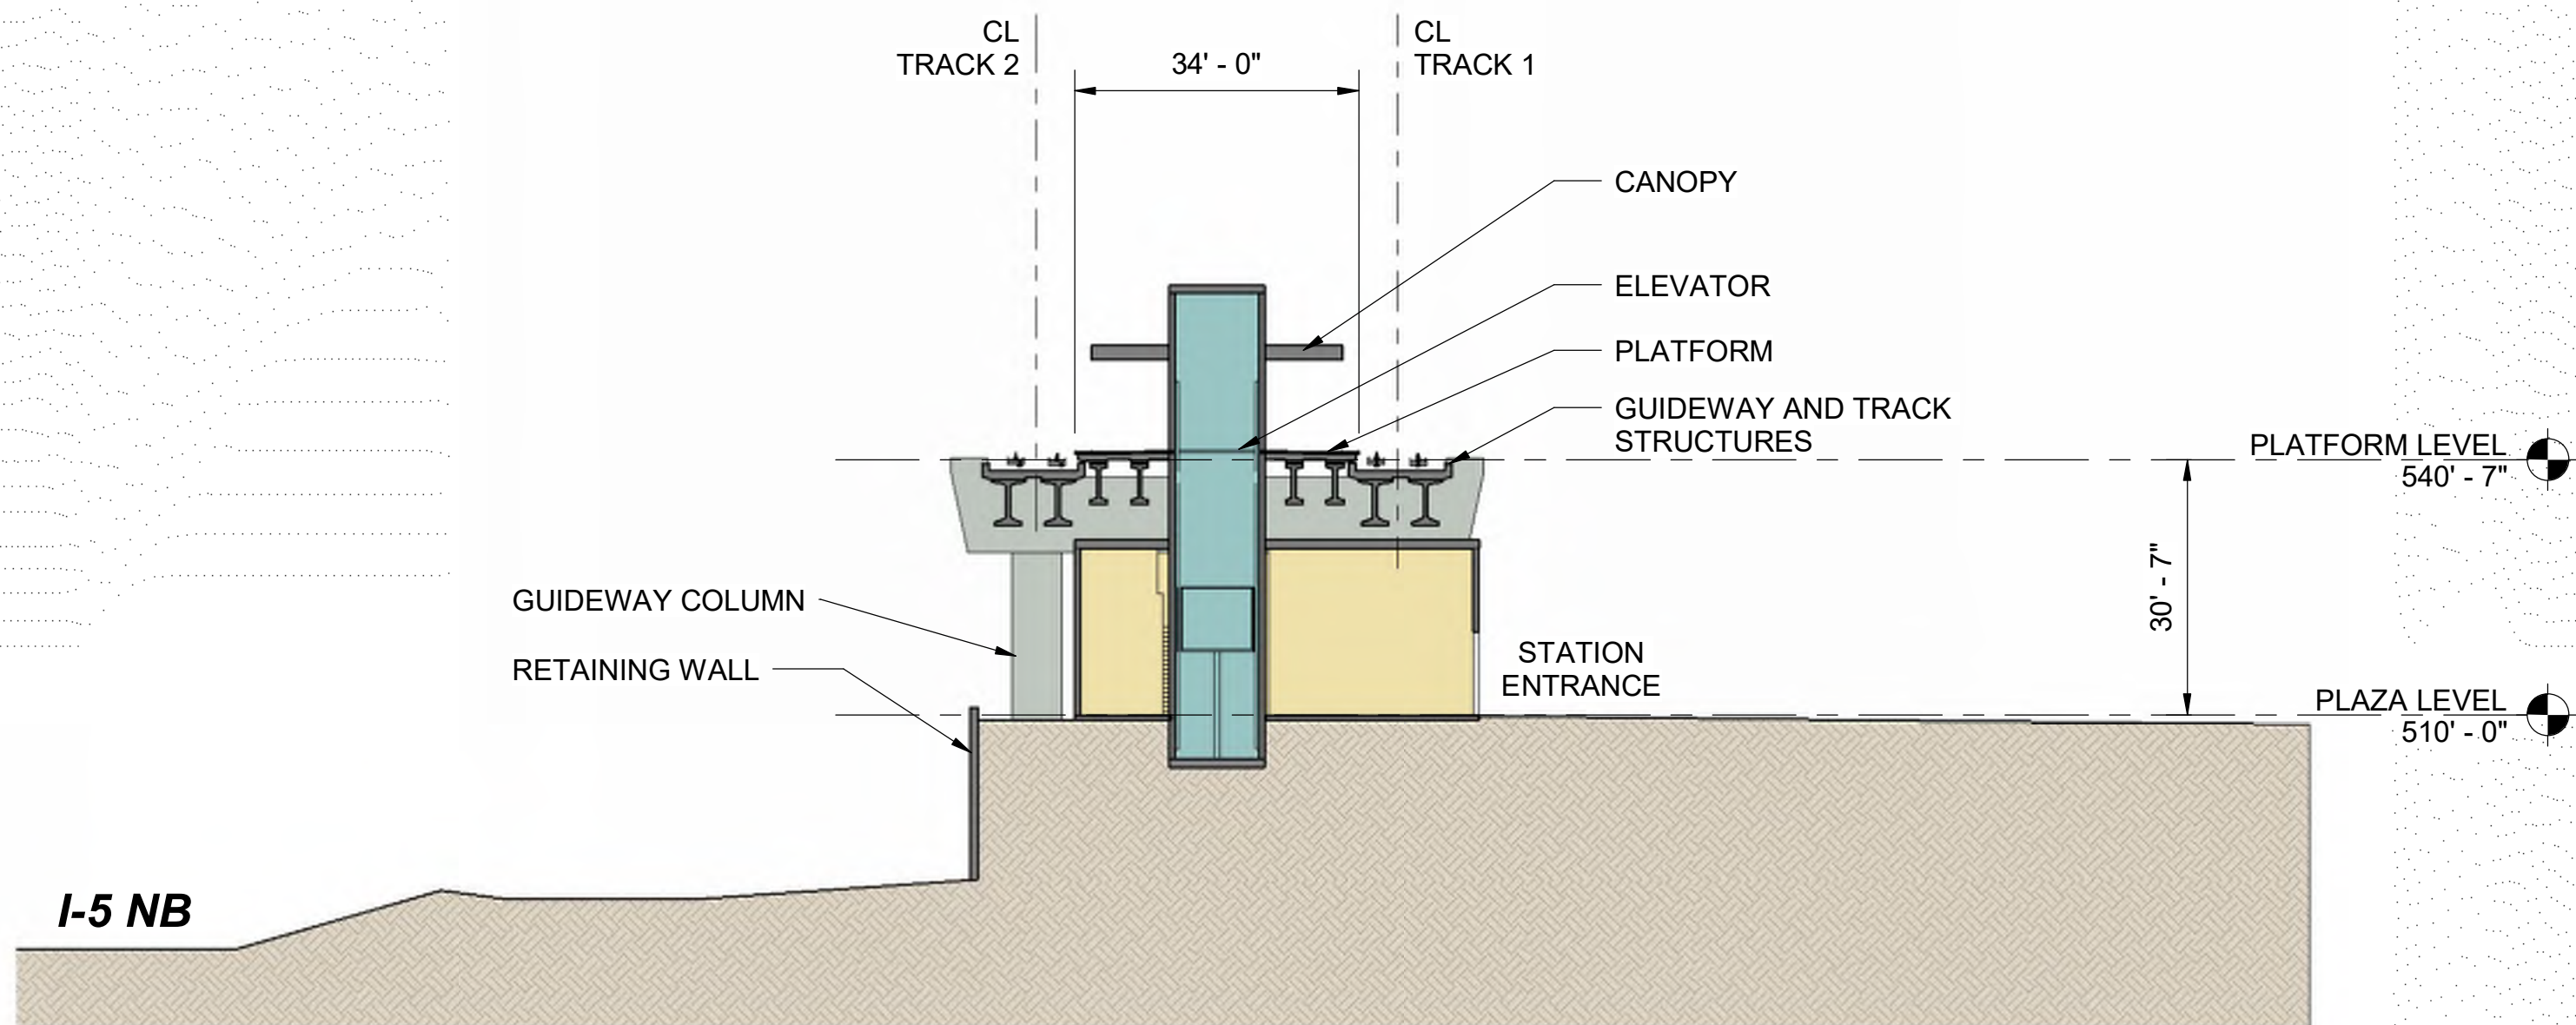


ASH-D CROSS SECTION

2

ASH-D-APP100

COLORED LEGEND

- STATION PLAZA AREA
- POTENTIAL FUTURE USE
- PLANTING AREA
- PLATFORM
- VERTICAL CIRCULATION
- ANCILLARY SPACE
- STATION LOBBY
- GUIDEWAY STRUCTURE
- EXISTING BUILDINGS

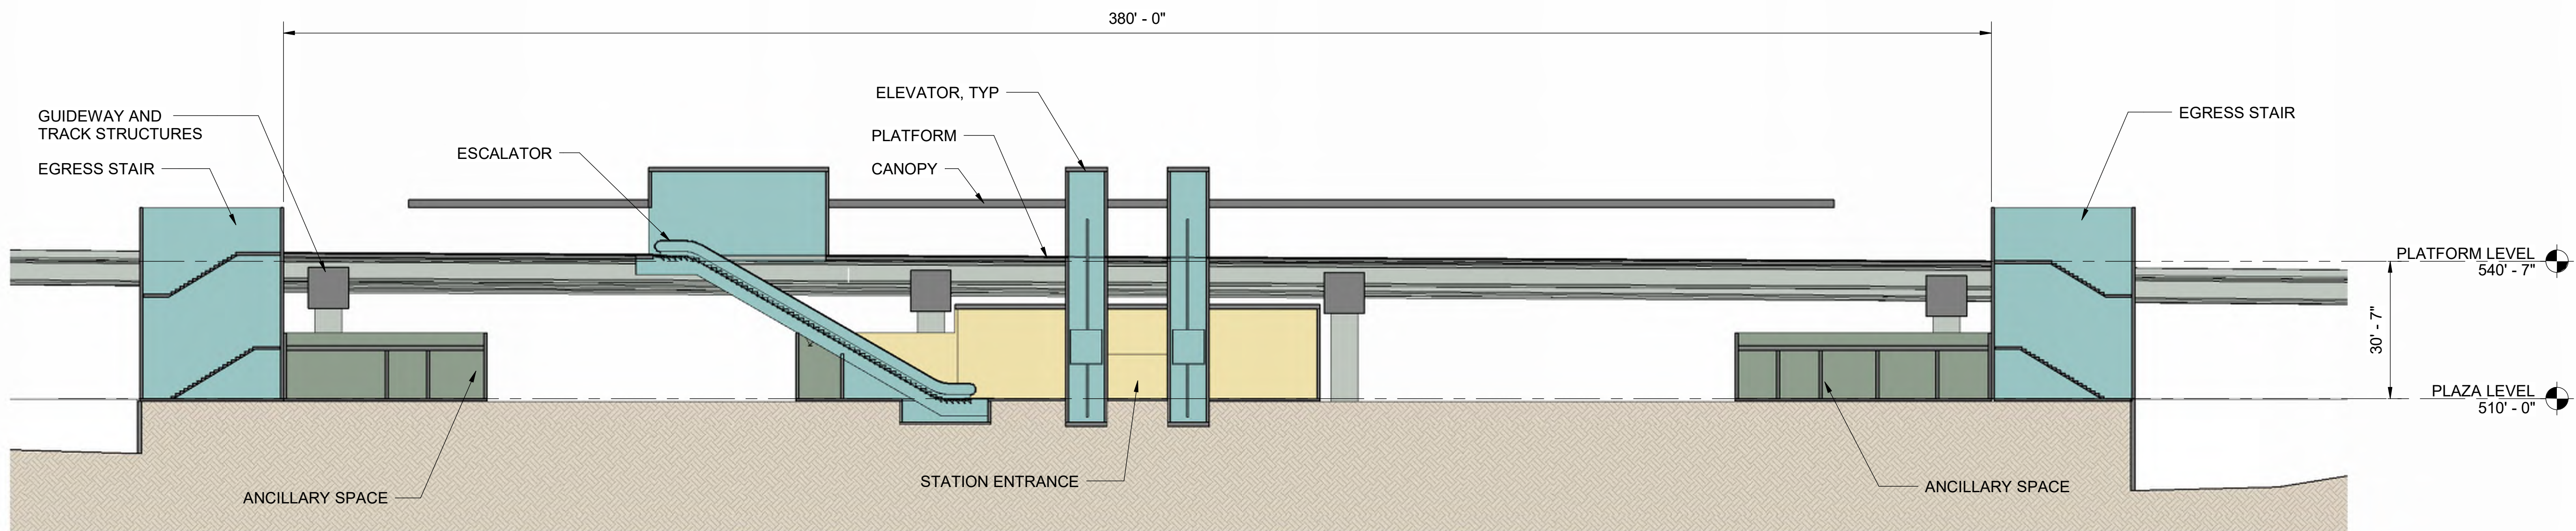

ASH-D LONG SECTION

1

ASH-D-APP100



Kimley»Horn

SWIFT COMPANY LLC



SCHARRERAD


EVERETT LINK EXTENSION AND OMF NORTH

DRAFT EIS - CONCEPTUAL DESIGN
L10 SEGMENT
EVERETT LINK EXTENSION & OMF NORTH
ASH WAY STATION ALTERNATIVE D (ASH-D)
SECTIONS

ASH-D-AIX100
SHEET 150 OF 387

02/14/2025

CROSS REFERENCING OF DRAWINGS		
ASH-1A W/ MAR-1B	308	309
GENERAL SITE PLANS	L10-GSP308	L10-GSP309
ARCHITECTURAL PLANS FROM ASH-1A W/ MAR-2D ARE COMPATIBLE WITH THIS ALTERNATIVE AND THEREFORE ARE NOT INCLUDED.		

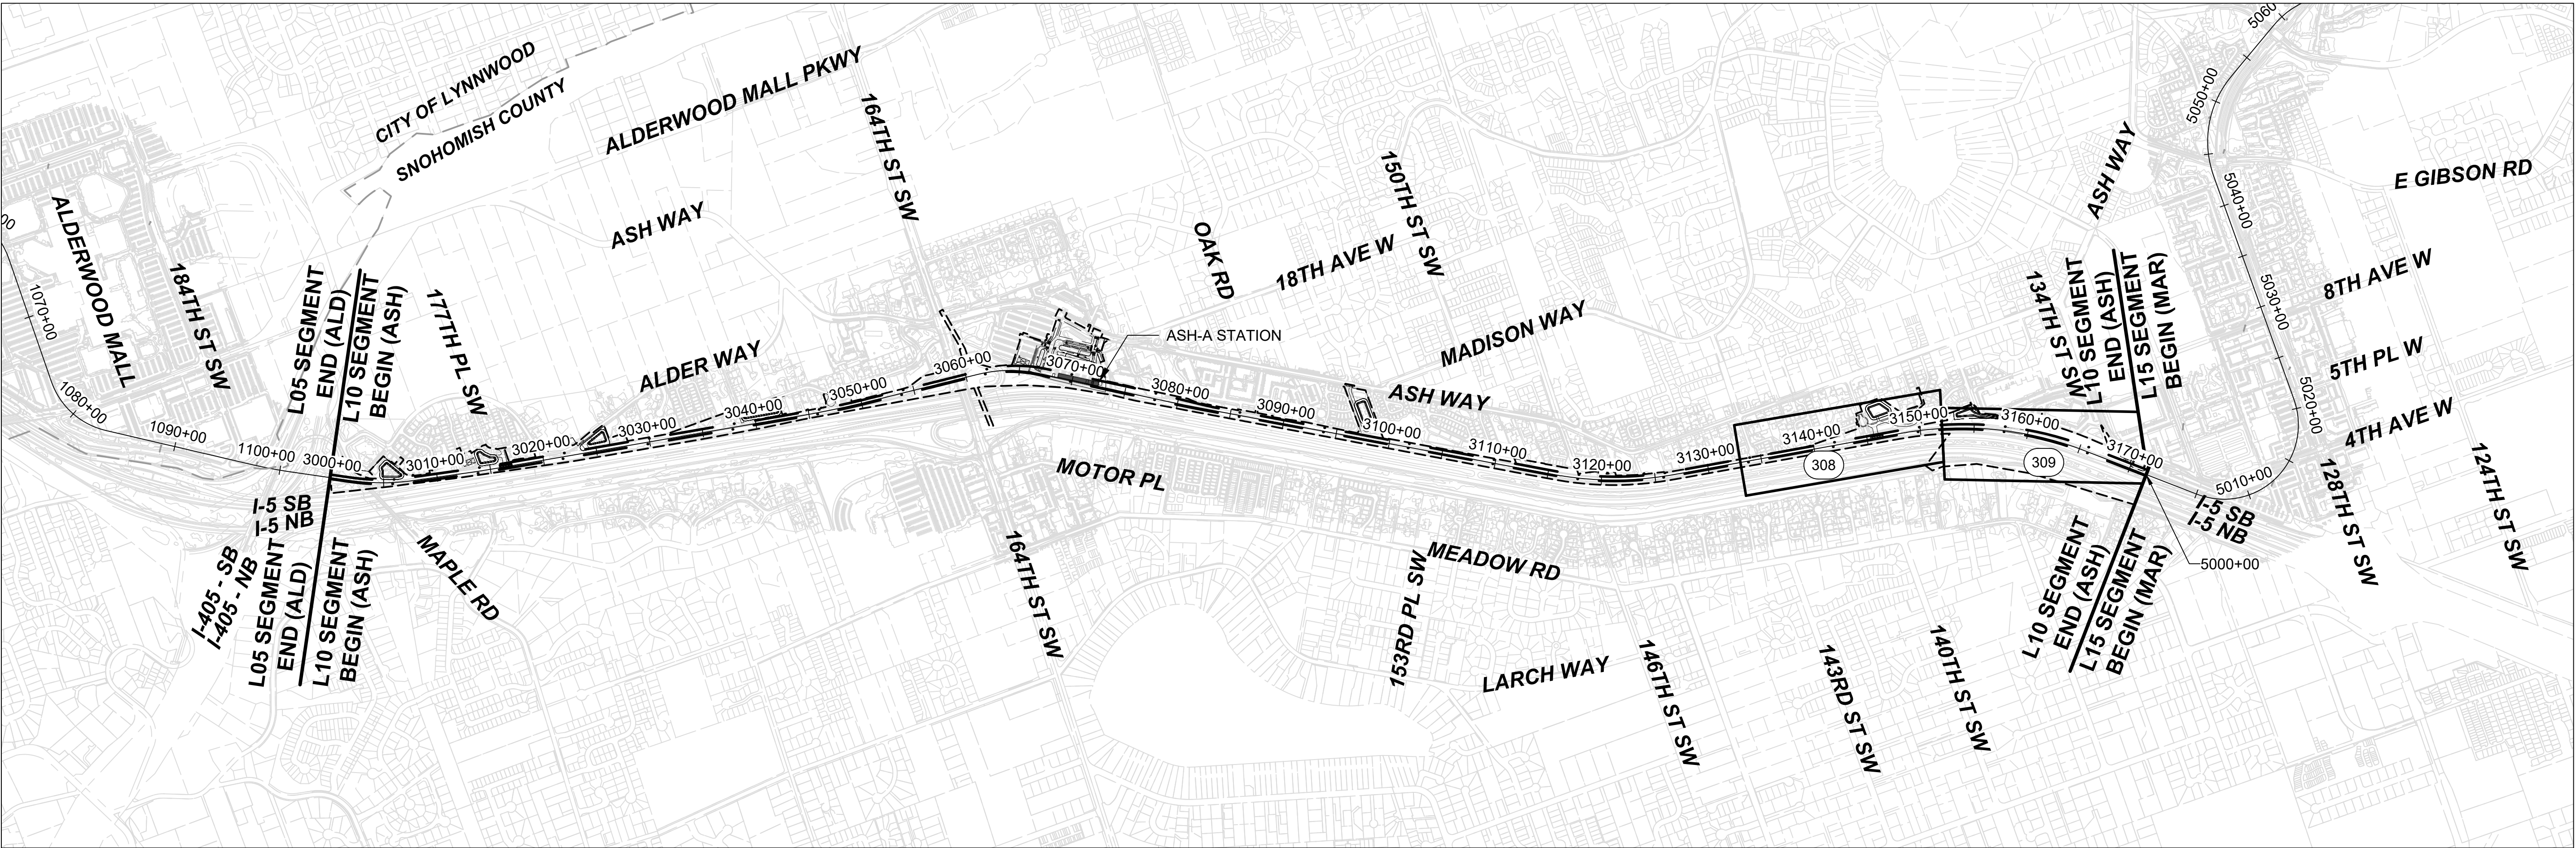

12/12/24 | 9:46 AM | ALEKSJ.KRUGER
C:\P\W\K\H\10288394\L10 - KEY SHEET.DWG





EVERETT LINK EXTENSION
AND OMF NORTH

DRAFT EIS - CONCEPTUAL DESIGN
L10 SEGMENT
EVERETT LINK EXTENSION & OMF NORTH
ASH-1A W/ MAR-1B
KEY MAP



L10-GZK300
SHEET 151 OF 387
02/14/2025

12/12/24 | 11:52 AM | ALEKSI KRUGER
C:\P\W\K\H\1\0287968\1\0-GSP301.DWG.DWG

MATCHLINE - STA 3133+00
SEE SHEET L10-GSP107

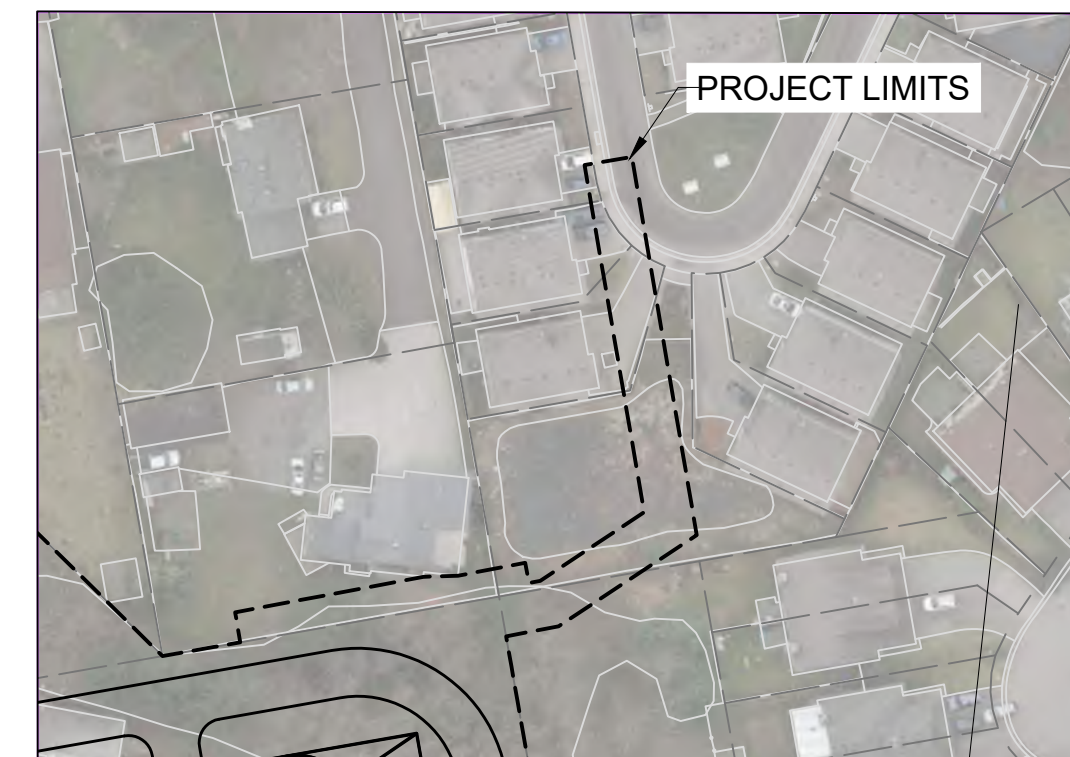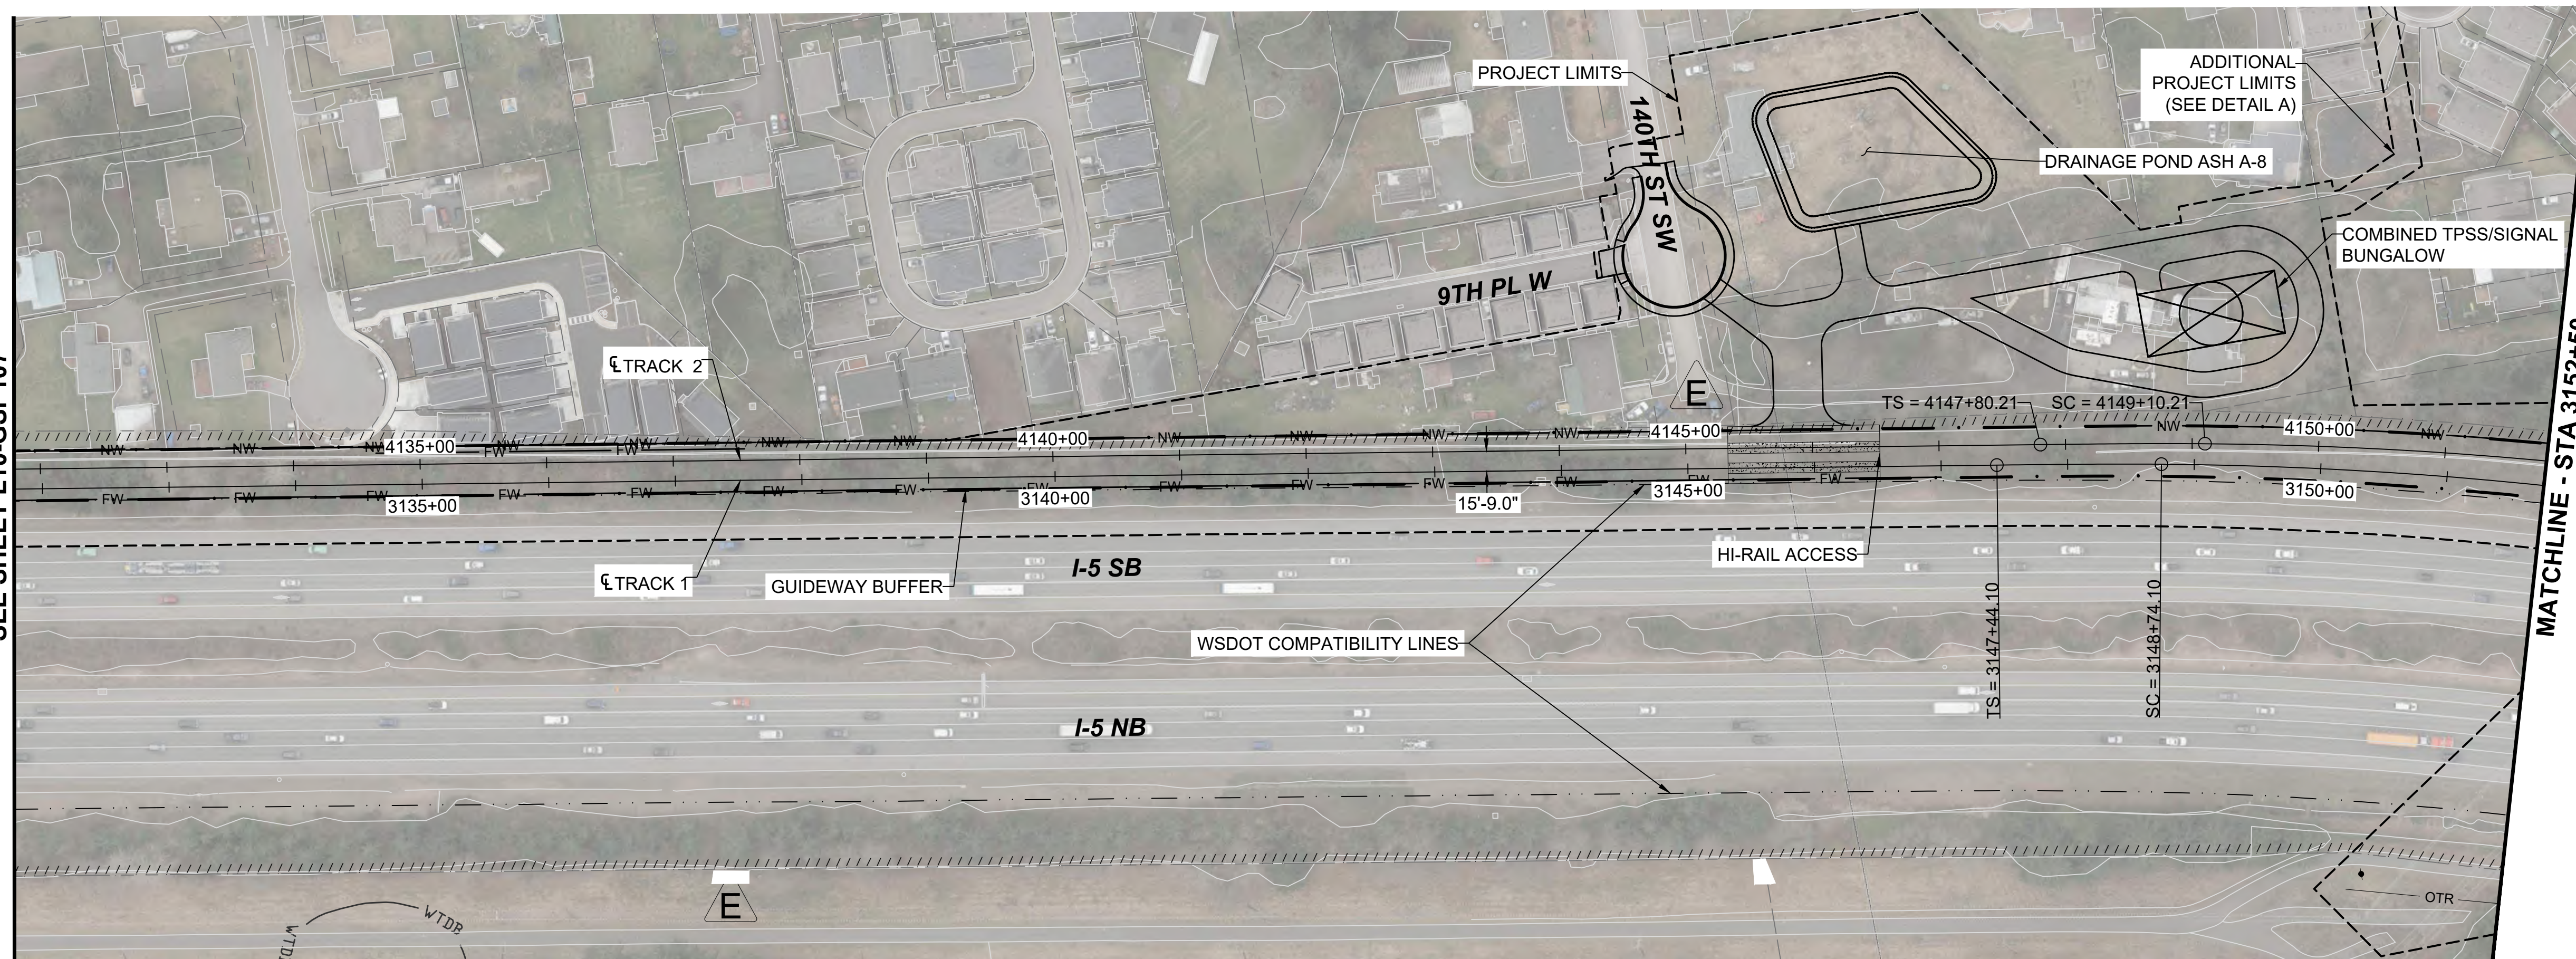

DETAIL A - ADDITIONAL PROJECT LIMITS

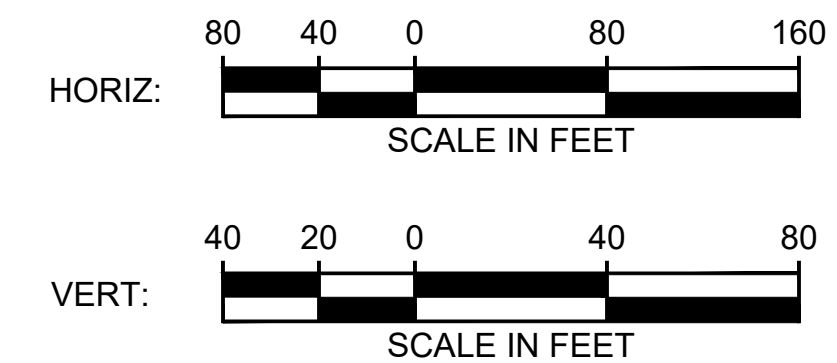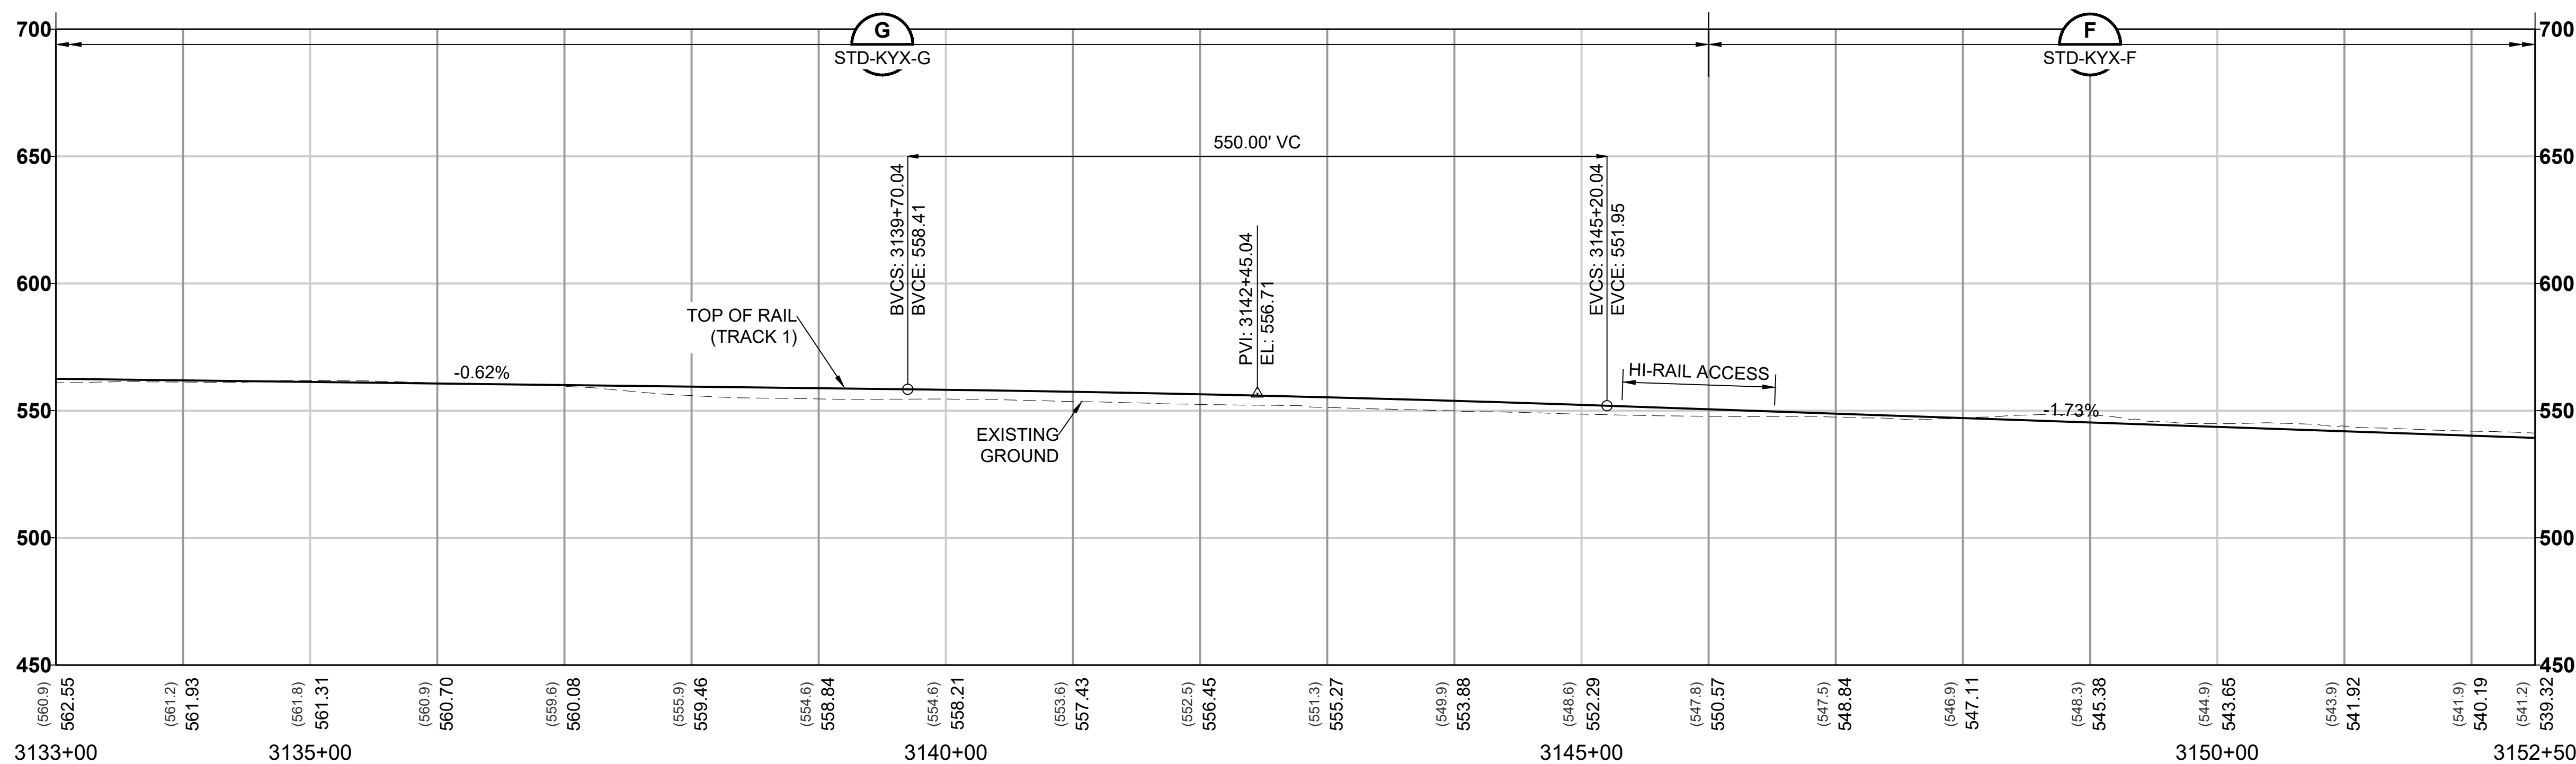

Kimley»Horn

EVERETT LINK EXTENSION AND OMF NORTH

DRAFT EIS - CONCEPTUAL DESIGN
L10 SEGMENT
EVERETT LINK EXTENSION & OMF NORTH
ASH-1A W/ MAR-1B
GENERAL SITE PLANS

L10-GSP308
SHEET 152 OF 387
02/14/2025

12/12/24 | 11:53 AM | ALEKSI KRUGER
C:\P\WKH\10287968\L10-GSP301.DWG.DWG




Kimley»Horn

EVERETT LINK EXTENSION AND OMF NORTH


DRAFT EIS - CONCEPTUAL DESIGN
L10 SEGMENT
EVERETT LINK EXTENSION & OMF NORTH
ASH-1A W/ MAR-1B
GENERAL SITE PLANS

L10-GSP309
SHEET 153 OF 387
02/14/2025



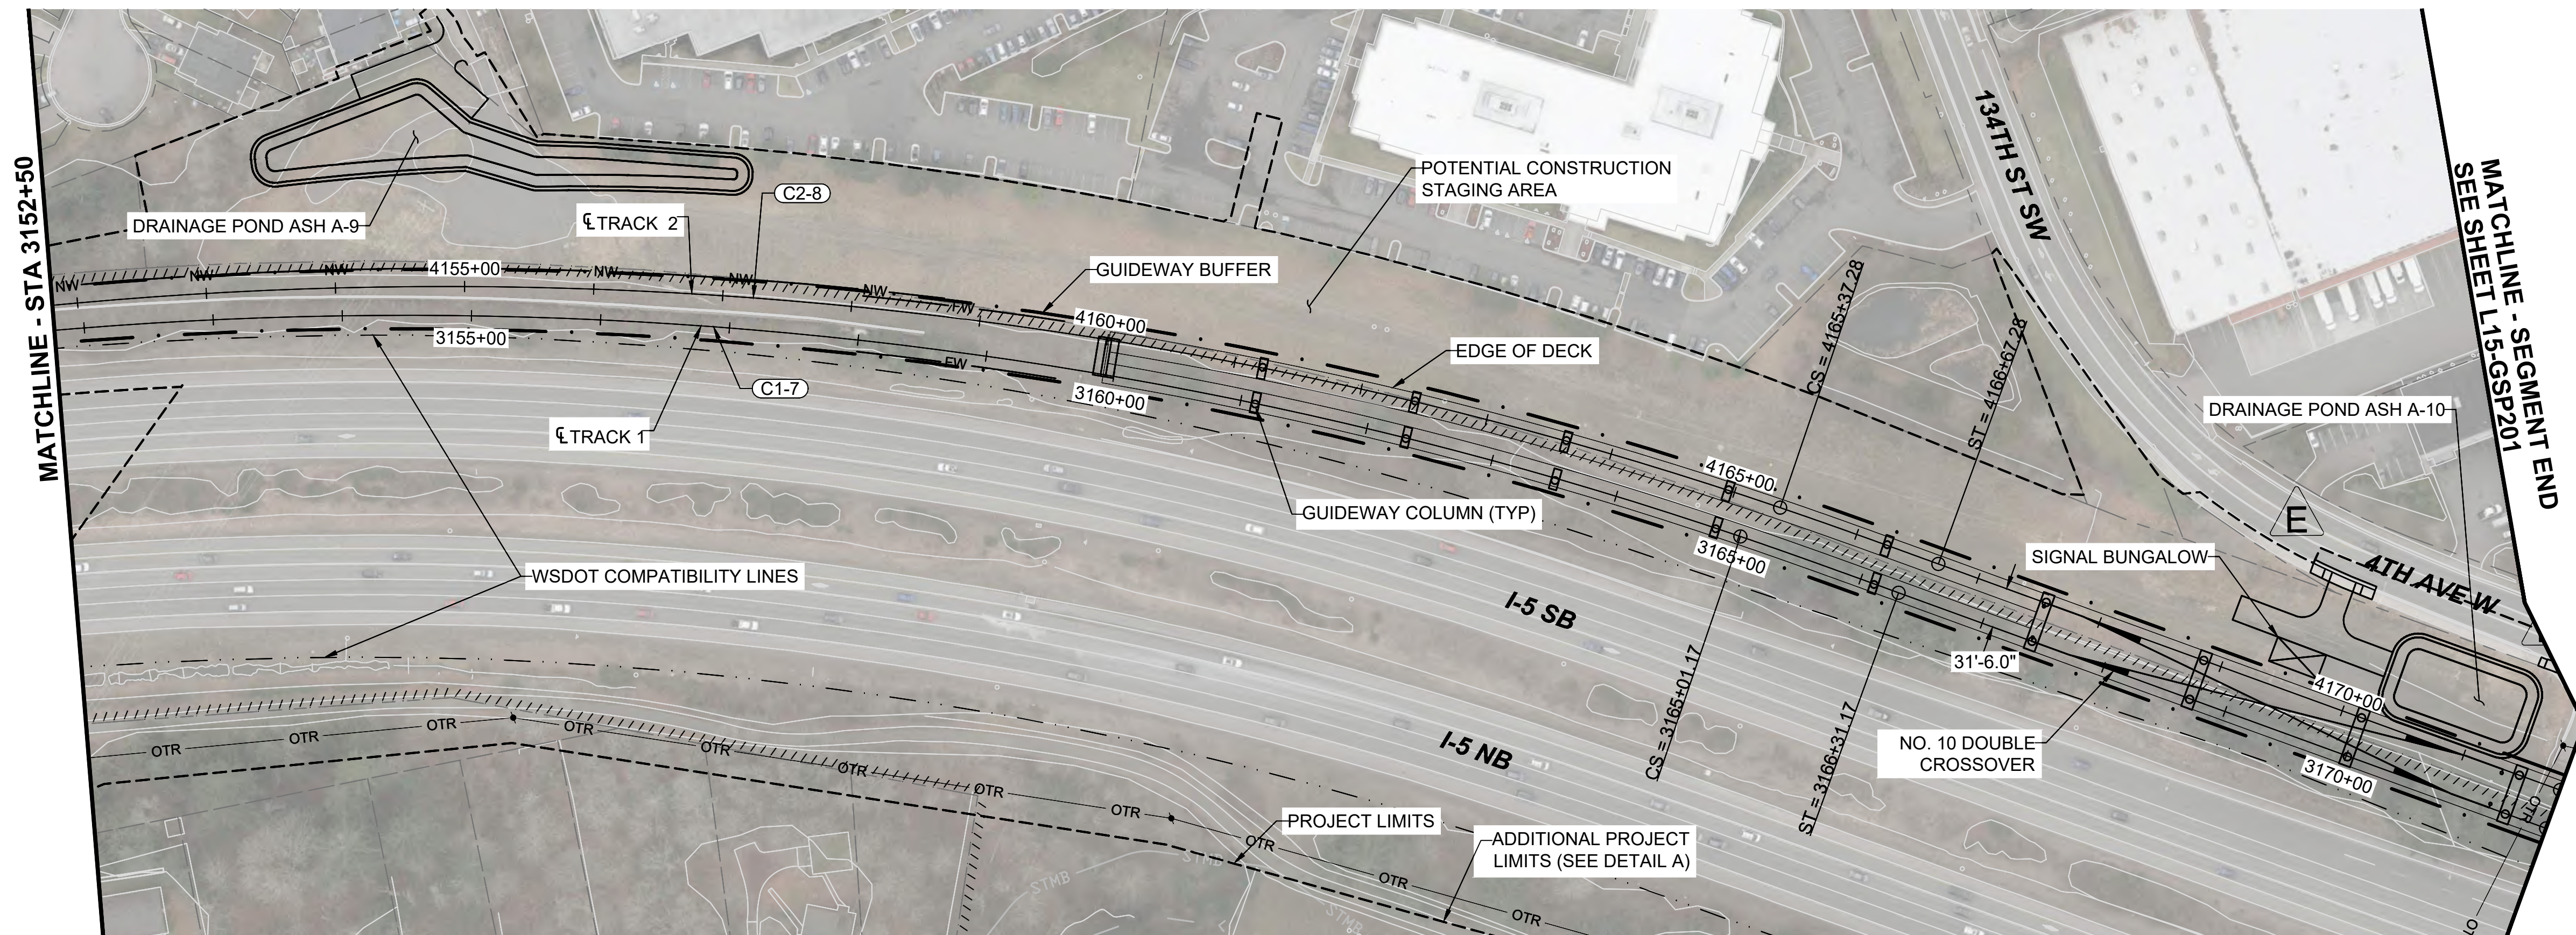


- NOTES:
1. SEE STD SHEETS FOR NOTES, LEGEND, AND ABBREVIATIONS.
 2. ELECTRIC OVERHEAD TRANSMISSION LINE RELOCATIONS DUE TO PROPOSED CONSTRUCTION CONFLICTS ARE SHOWN FOR CONTEXT.
 3. NORTH END OF SEGMENT AS SHOWN CONNECTS TO MAR-1B. SEE SHEETS L10-GSP108 & L10-GSP109 FOR DESIGN OF CONNECTION TO MAR-2D.

CURVE TABLE							
CURVE	RADIUS (FT)	Lc (FT)	Ls1 (FT)	Ls2 (FT)	Ea (IN)	Eu (IN)	V (MPH)
C1-7	3200.0	1627.1	130.0	130.0	1.75	1.99	55
C2-8	3200.0	1627.1	130.0	130.0	1.75	1.99	55

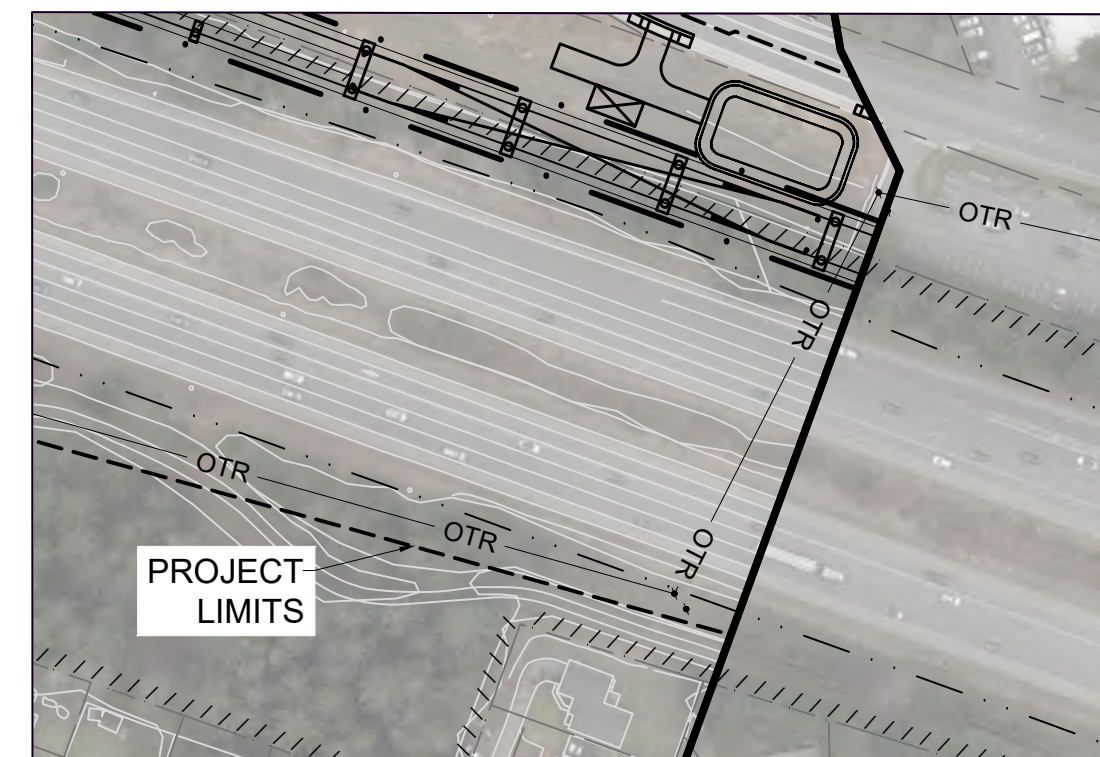

DETAIL A - ADDITIONAL PROJECT LIMITS

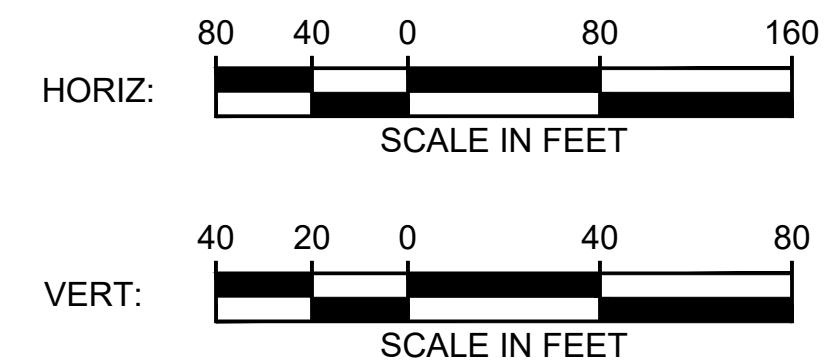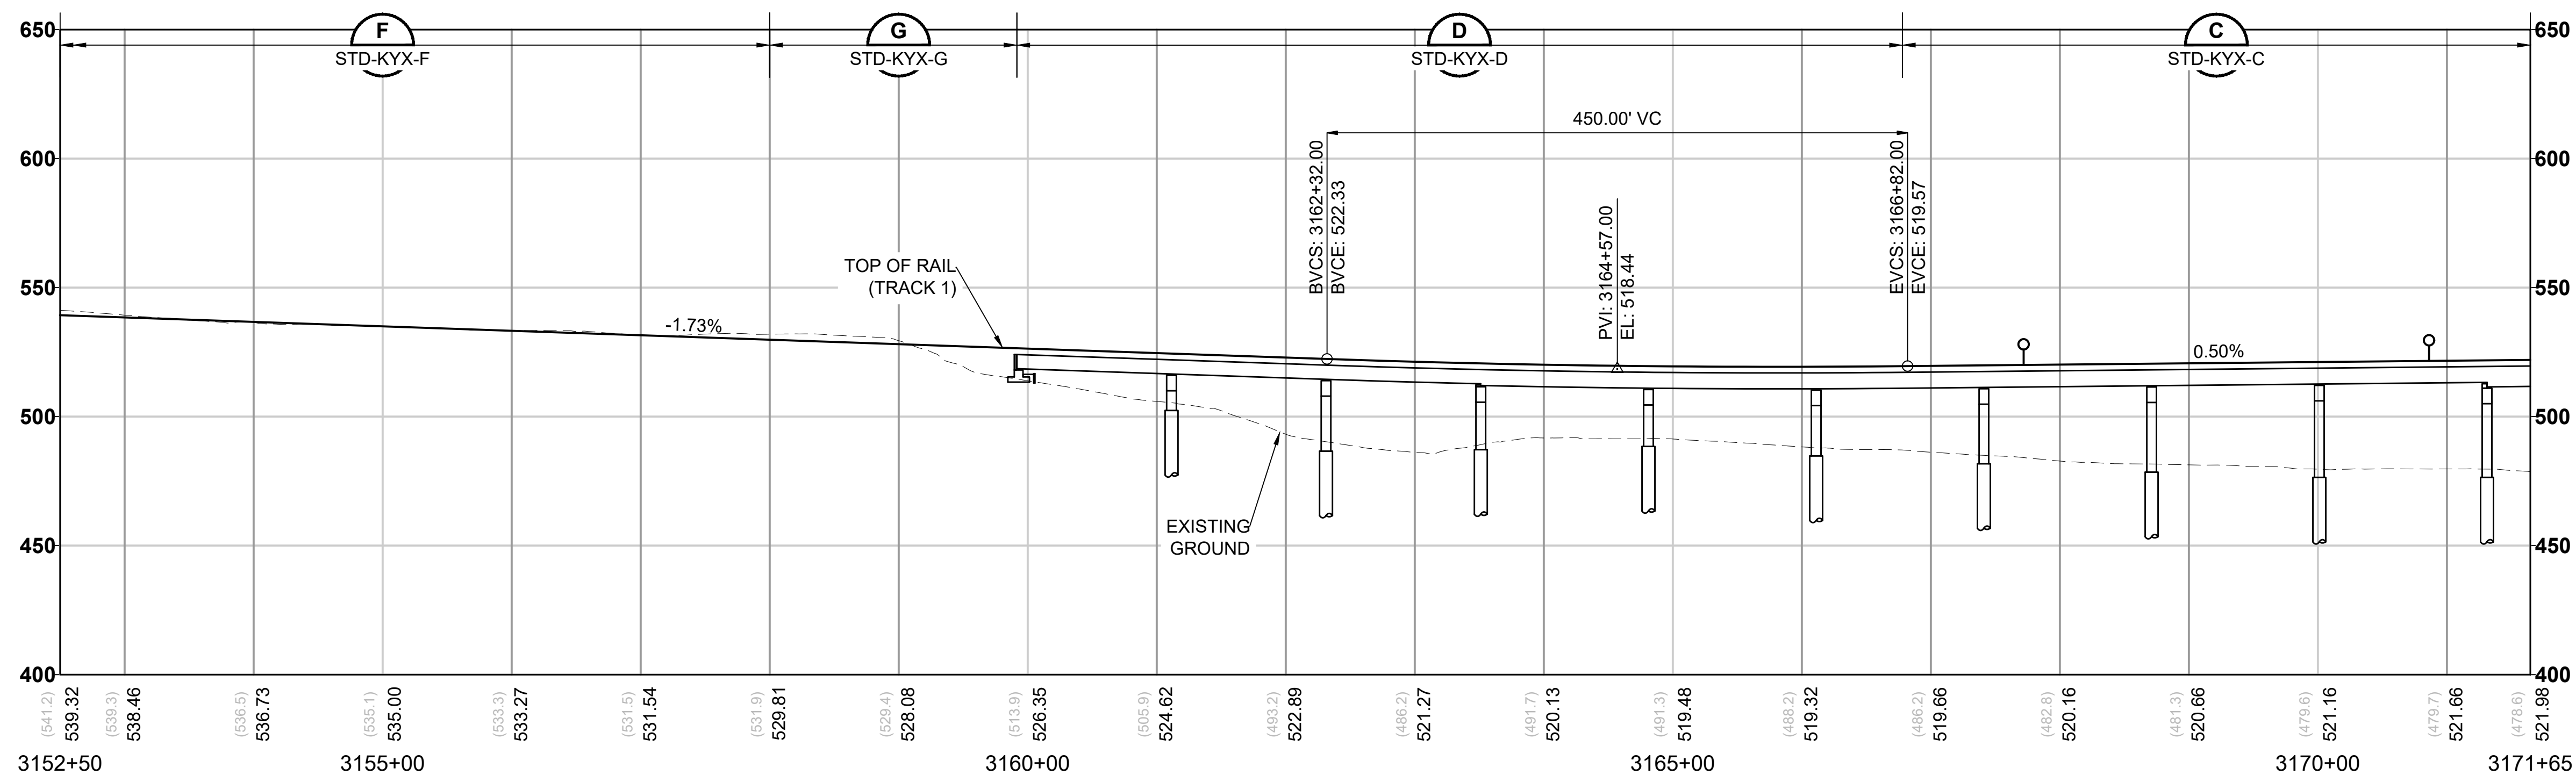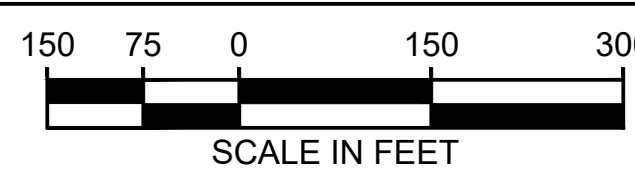

CROSS REFERENCING OF DRAWINGS

ASH-2D W/ MAR-1B

408



409

GENERAL SITE PLANS

L10-GSP408

L10-GSP409

ARCHITECTURAL AND ROADWAY PLAN & PROFILE PLANS FROM ASH-2D W/ MAR-1B ARE COMPATIBLE WITH THIS ALTERNATIVE AND THEREFORE ARE NOT INCLUDED.

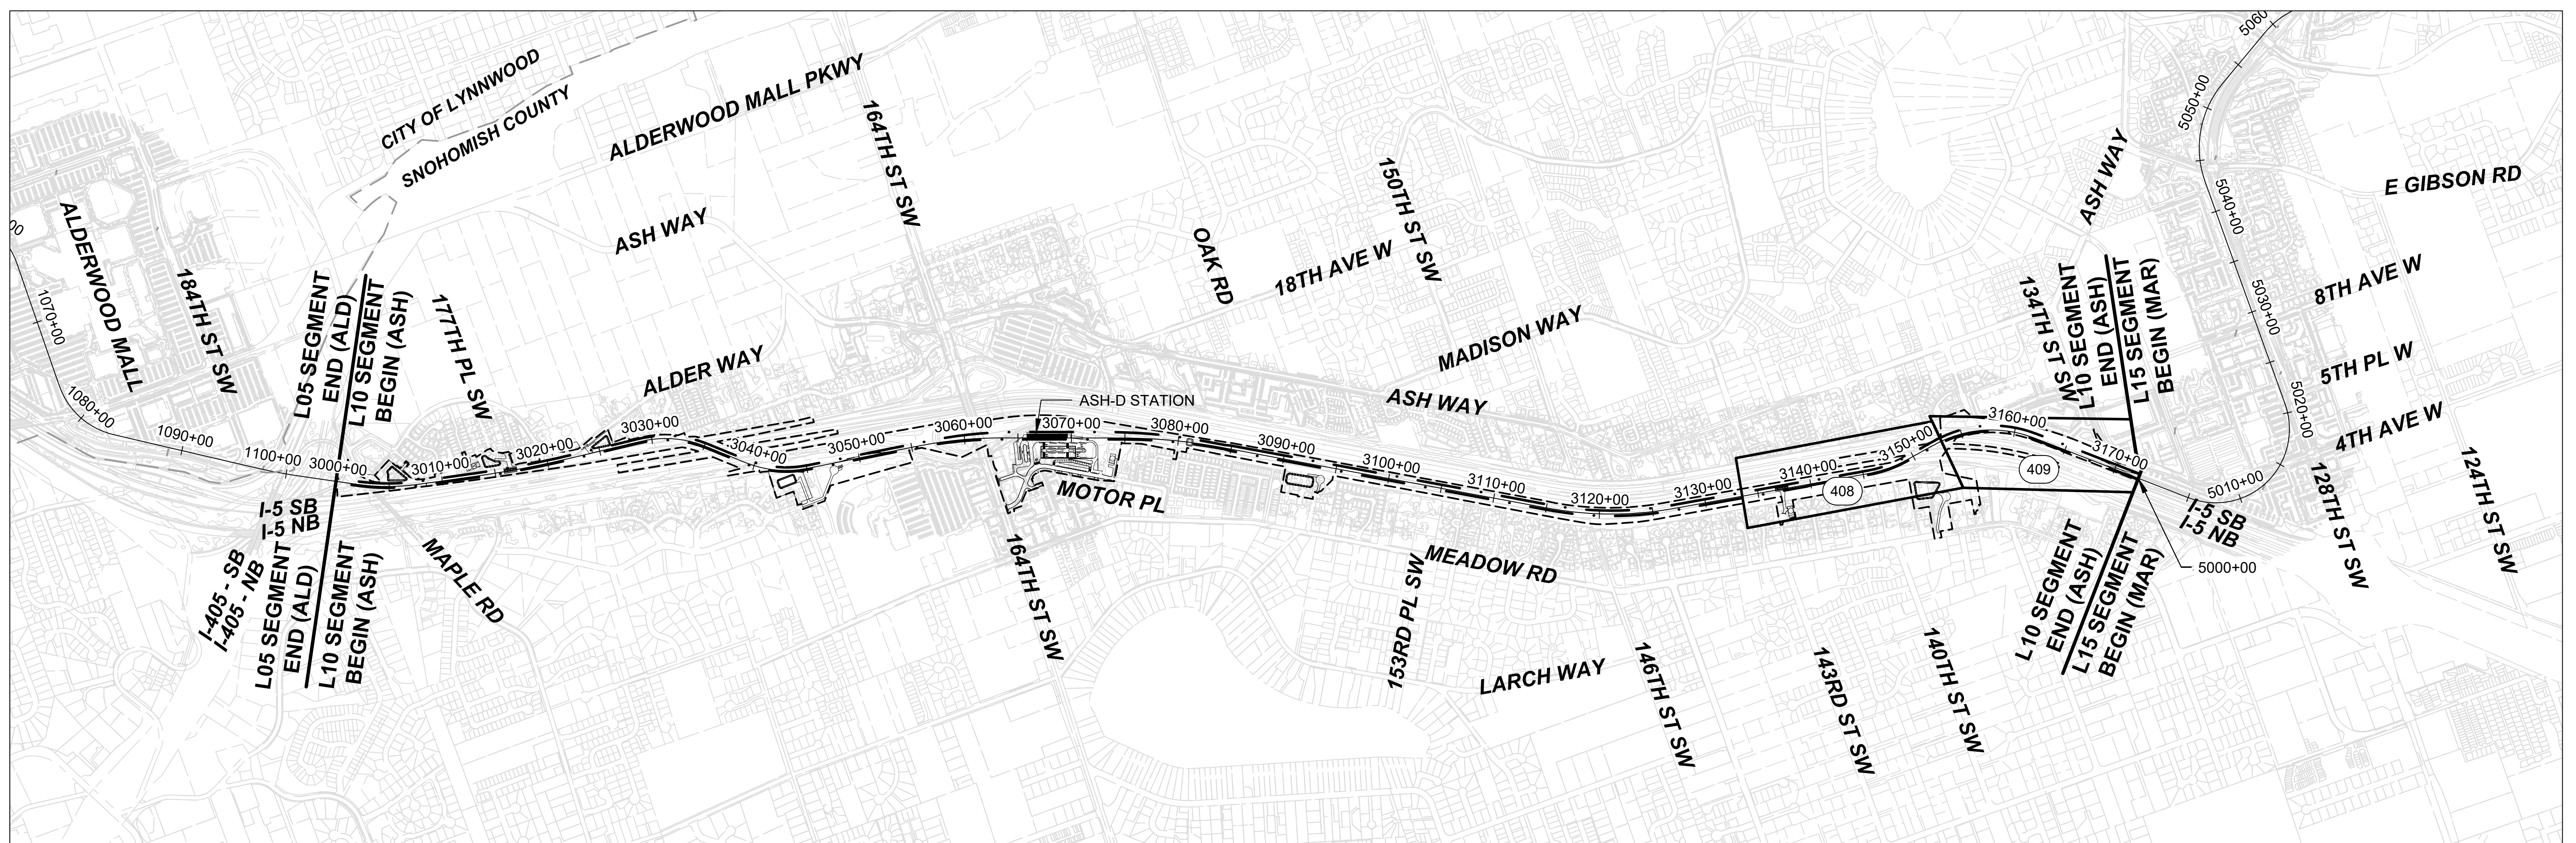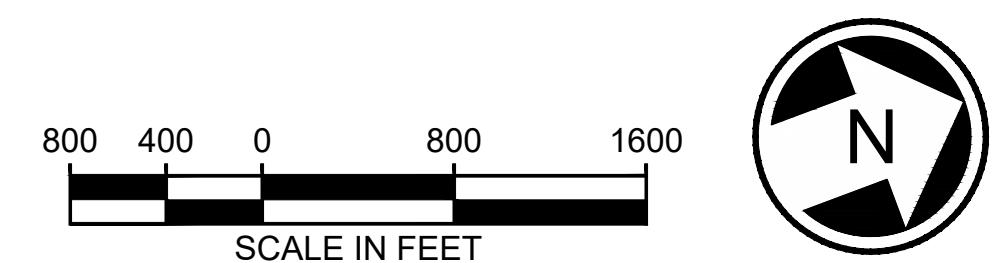

12/12/24 | 2:45 PM | ALEKSI.KRUGER
C:\P\W\K\H\10287968\10-GSP401.DWG.DWG




Kimley»Horn

EVERETT LINK EXTENSION AND OMF NORTH

DRAFT EIS - CONCEPTUAL DESIGN
L10 SEGMENT
EVERETT LINK EXTENSION & OMF NORTH
ASH-2D W/ MAR-1B
GENERAL SITE PLANS


L10-GSP408
SHEET 155 OF 387
02/14/2025

MATCHLINE - STA 3133+50
SEE SHEET L10-GSP207


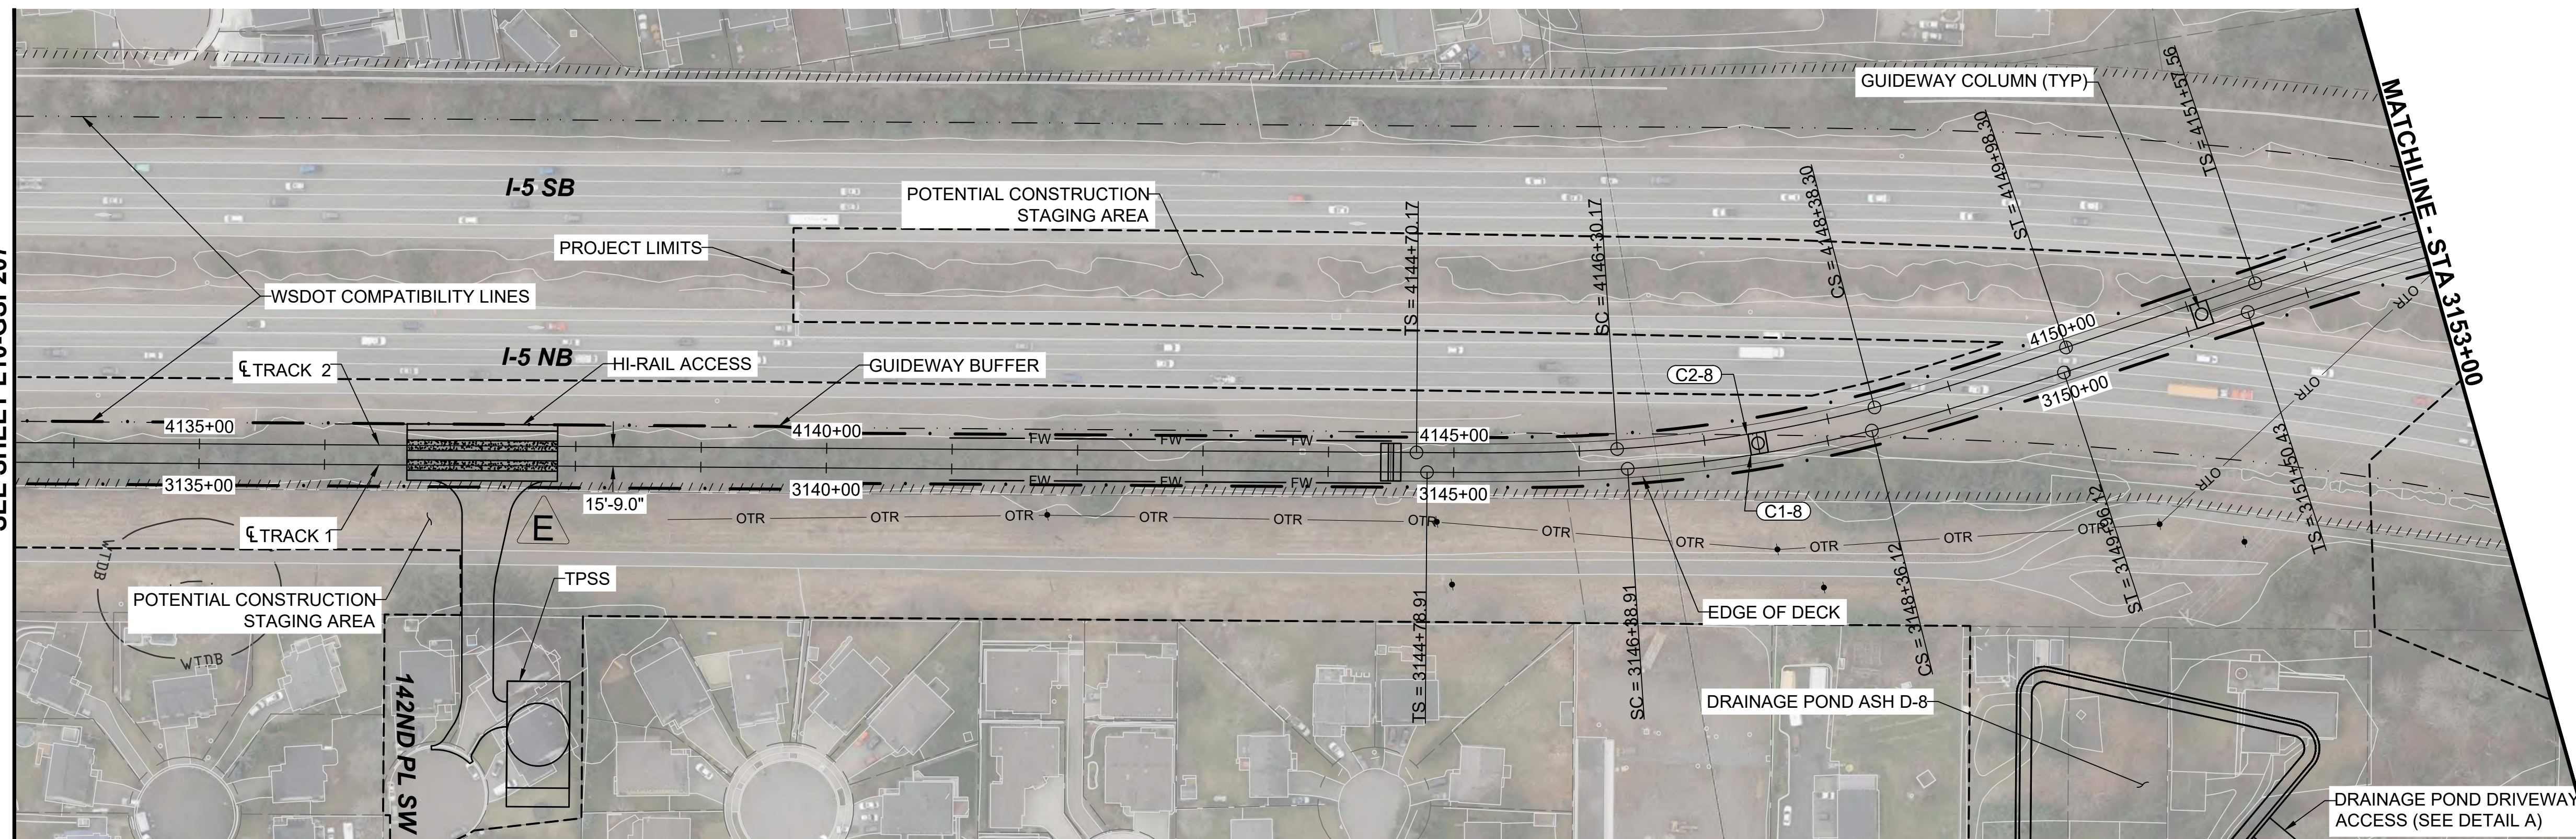


- NOTES:
- SEE STD SHEETS FOR NOTES, LEGEND AND ABBREVIATIONS.
 - ELECTRIC OVERHEAD TRANSMISSION LINE RELOCATIONS DUE TO PROPOSED CONSTRUCTION CONFLICTS ARE SHOWN FOR CONTEXT.
 - NORTH END OF SEGMENT AS SHOWN CONNECTS TO MAR-1B. SEE SHEETS L10-GSP208 & L10-GSP209 FOR DESIGN CONNECTION TO MAR-2D.


CURVE TABLE							
CURVE	RADIUS (FT)	Lc (FT)	LS1 (FT)	LS2 (FT)	Ea (IN)	Eu (IN)	V (MPH)
C1-8	1100.0	197.2	160.0	160.0	2.25	2.16	35
C2-8	1100.0	208.1	160.0	160.0	2.25	2.16	35

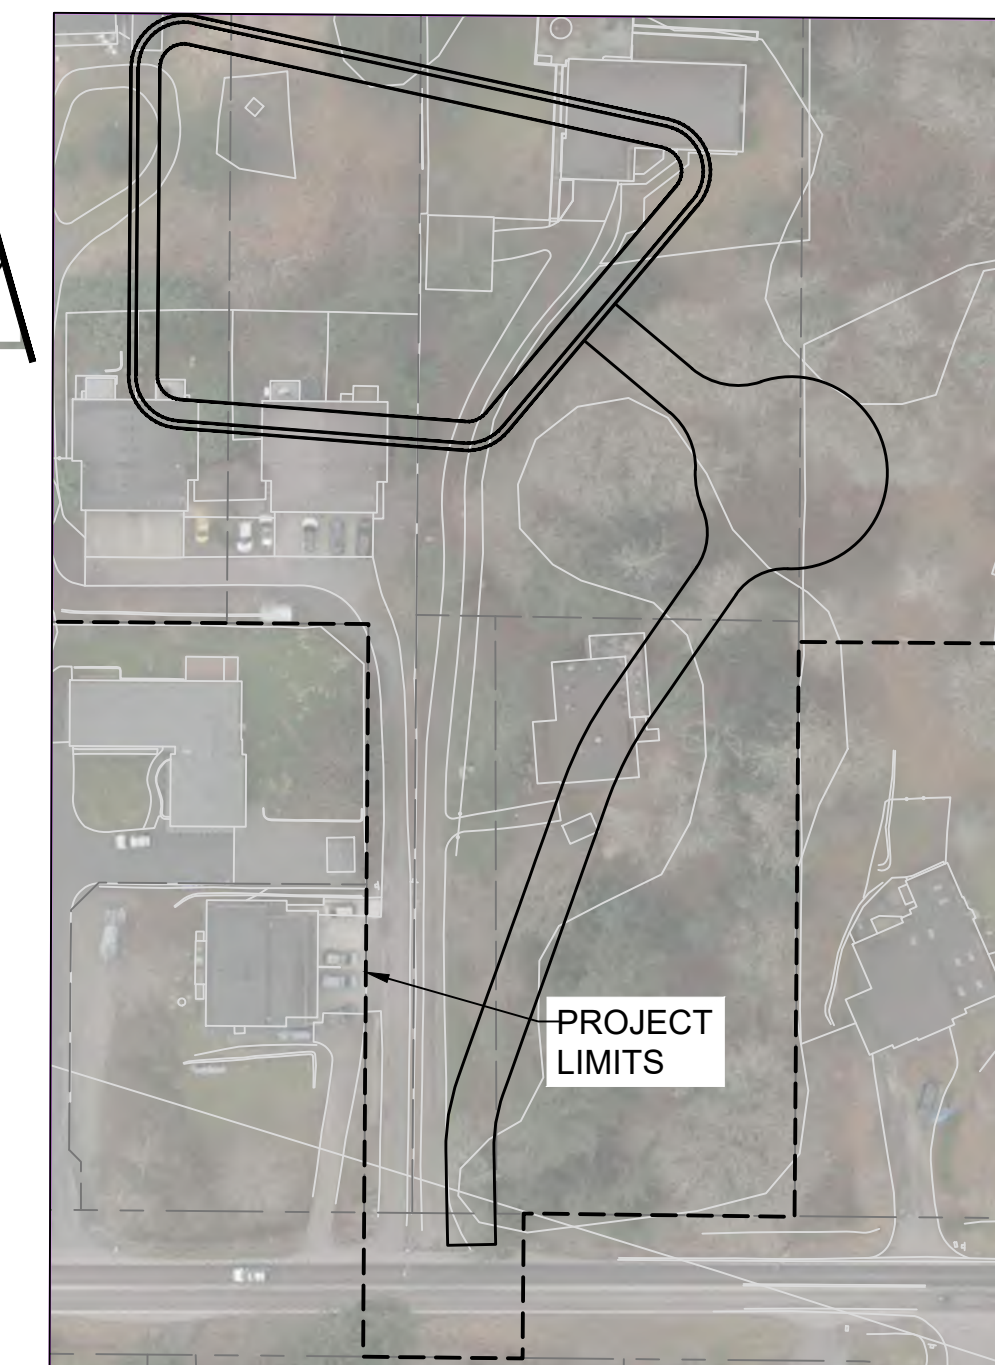

DETAIL A - DRAINAGE POND
DRIVEWAY ACCESS

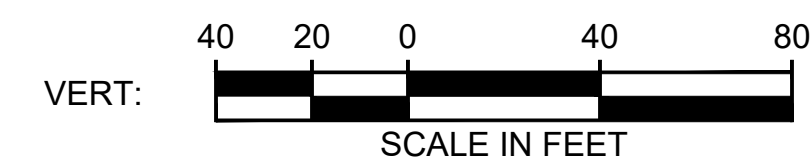
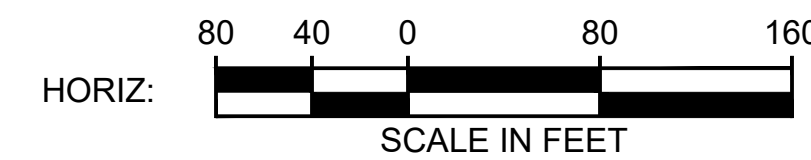


12/12/24 | 2:45 PM | ALEKSJ.KRUGER
C:\PW\KH1\0287968\10-GSP401.DWG.DWG

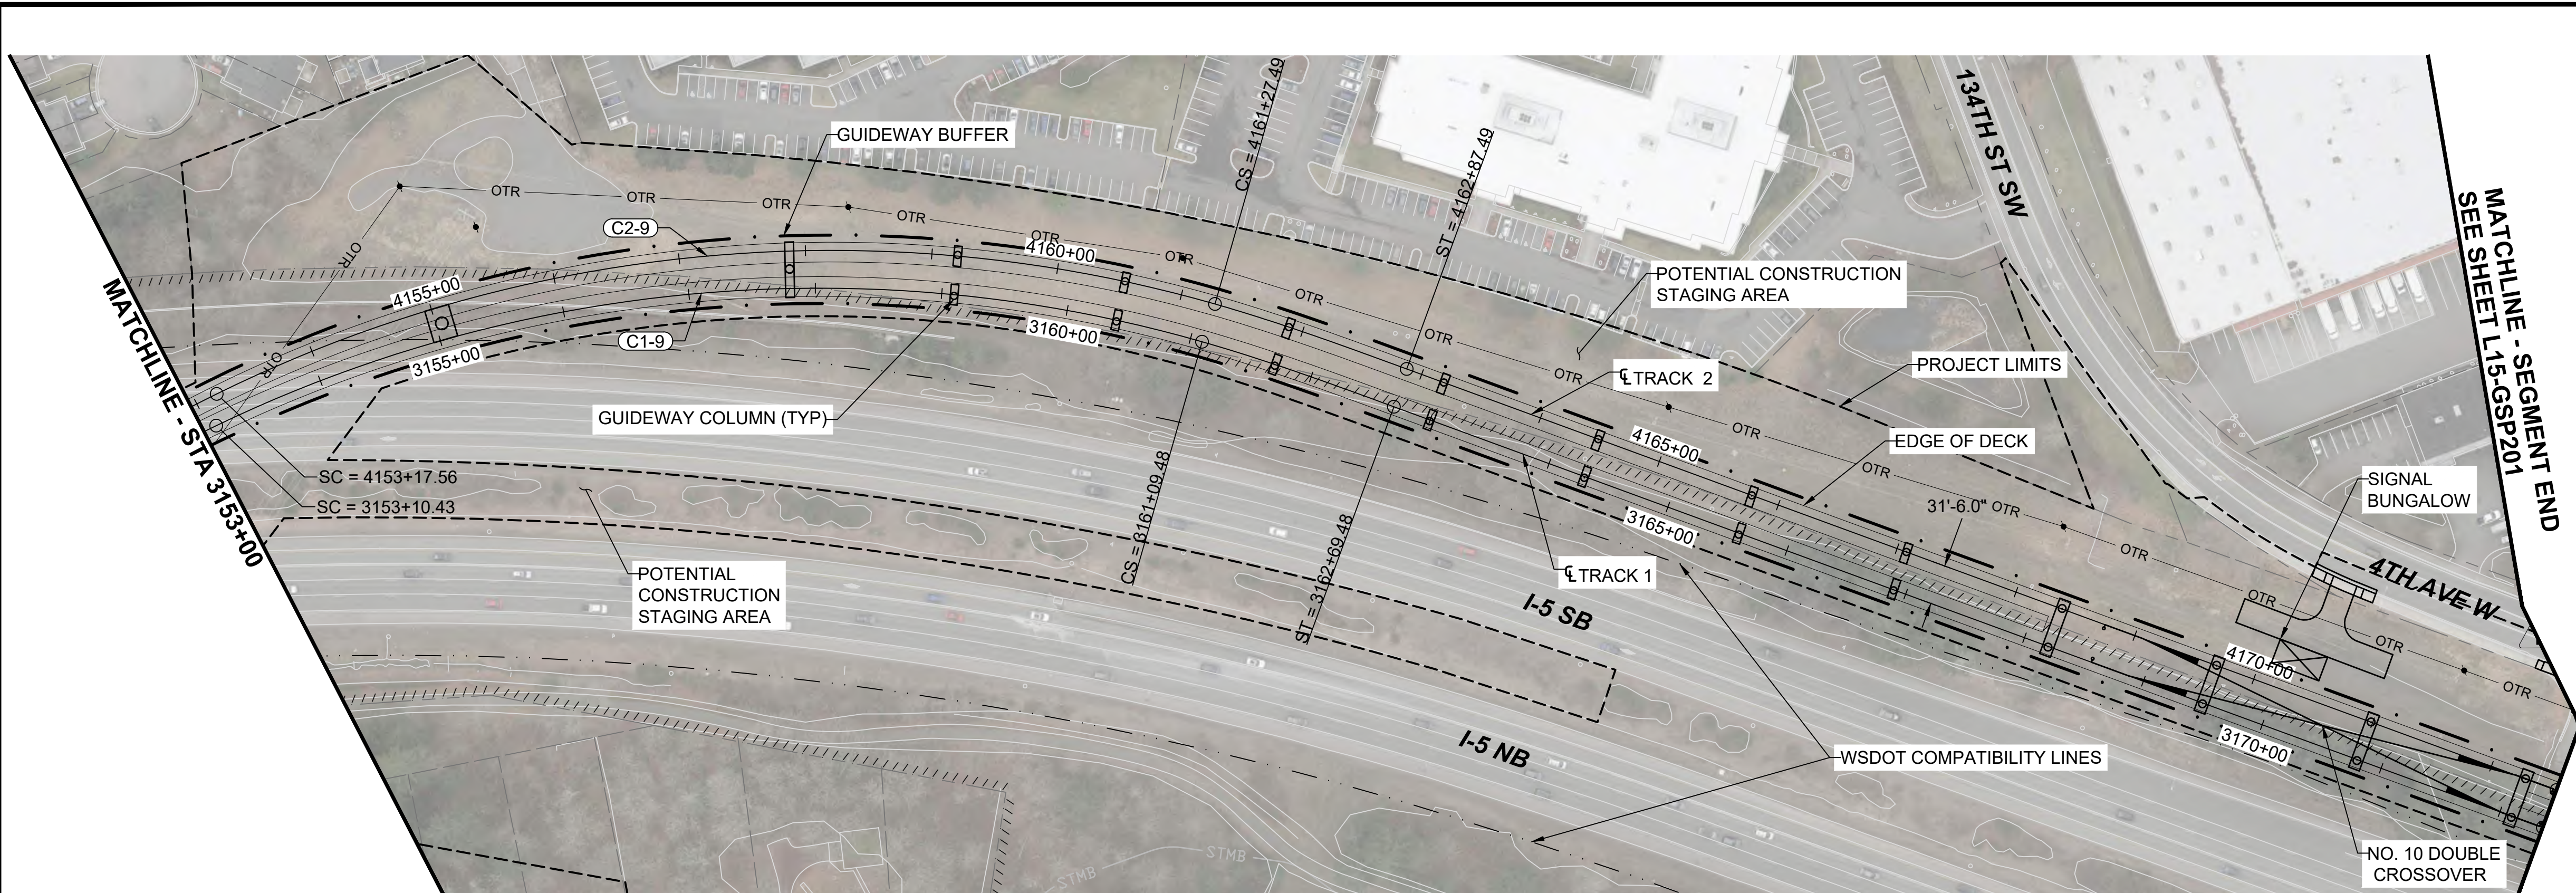

- NOTES:
1. SEE STD SHEETS FOR NOTES, LEGEND AND ABBREVIATIONS.
 2. ELECTRIC OVERHEAD TRANSMISSION LINE RELOCATIONS DUE TO PROPOSED CONSTRUCTION CONFLICTS ARE SHOWN FOR CONTEXT.
 3. NORTH END OF SEGMENT AS SHOWN CONNECTS TO MAR-1B. SEE SHEETS L10-GSP208 & L10-GSP209 FOR DESIGN CONNECTION TO MAR-2D.

CURVE TABLE							
CURVE	RADIUS (FT)	Lc (FT)	Ls1 (FT)	Ls2 (FT)	Ea (IN)	Eu (IN)	V (MPH)
C1-9	1100.0	799.0	160.0	160.0	4.25	3.04	45
C2-9	1100.0	809.9	160.0	160.0	4.25	3.04	45

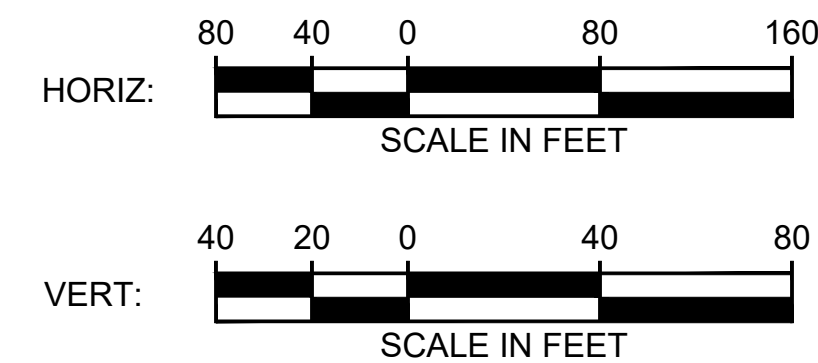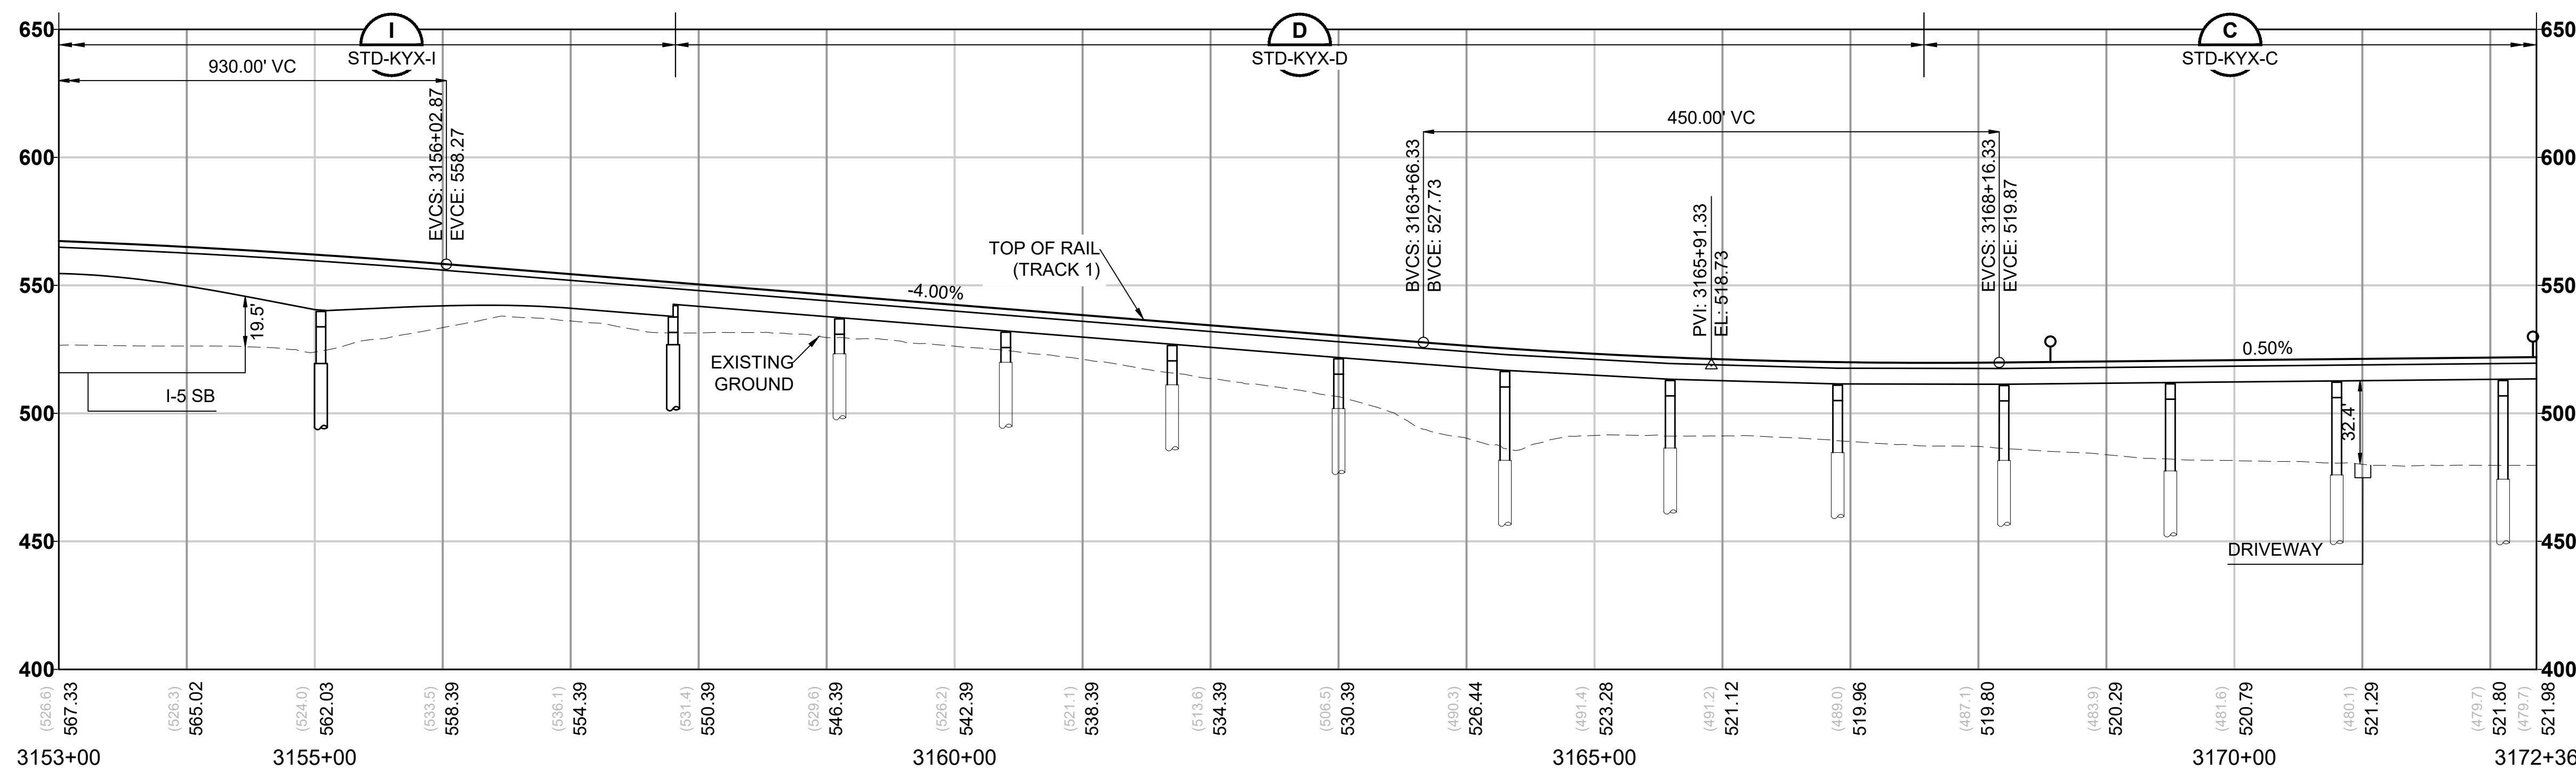

Kimley»Horn

EVERETT LINK EXTENSION AND OMF NORTH

DRAFT EIS - CONCEPTUAL DESIGN
L10 SEGMENT
EVERETT LINK EXTENSION & OMF NORTH
ASH-2D W/ MAR-1B
GENERAL SITE PLANS

L10-GSP409
SHEET 156 OF 387
02/14/2025