



CROSS REFERENCING OF DRAWINGS				
MARINER SEGMENT	MAR-2D W/ AIR-1A	MAR-1B W/ AIR-1A	MAR-2D W/ AIR-2B	MAR-1B W/ AIR-2B
KEY MAP	L15-GZK100	L15-GZK200	L15-GZK300	L15-GZK400

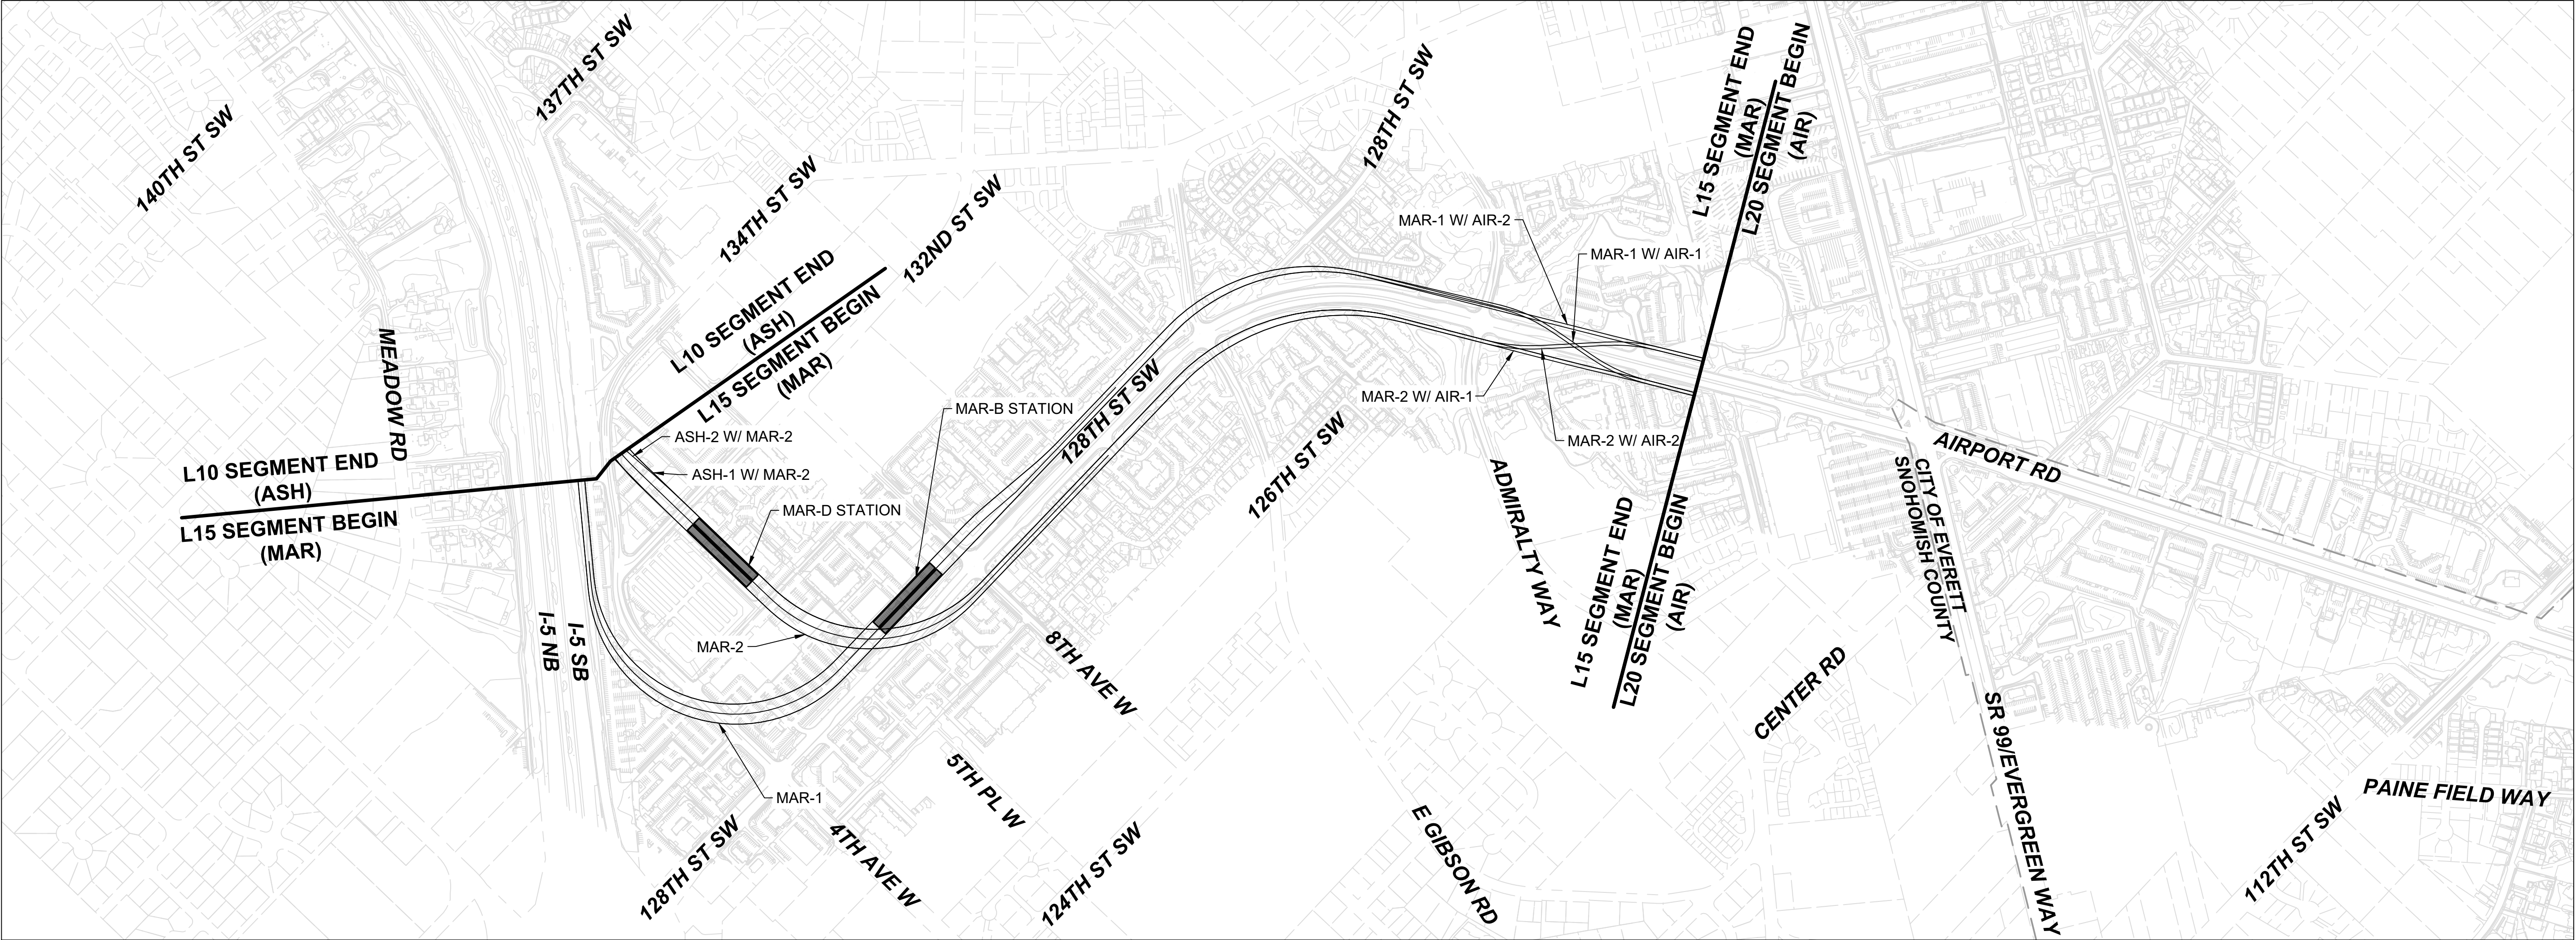

12/16/24 | 12:39 PM | HANAA AHMED
C:\P\W\K\H\1\0288394\L15 - OVERALL SEGMENT MAP.DWG

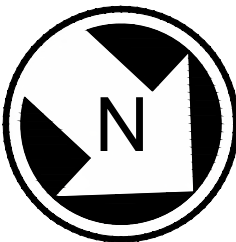

Kimley»Horn

EVERETT LINK EXTENSION
AND OMF NORTH



DRAFT EIS - CONCEPTUAL DESIGN
L15 SEGMENT
EVERETT LINK EXTENSION & OMF NORTH
MAR
OVERALL SEGMENT MAP

L15-GZP100
SHEET 157 OF 387
02/14/2025

CROSS REFERENCING OF DRAWINGS

MAR-2D SEGMENT	101	102	103	104
GENERAL SITE PLANS	L15-GSP101	L15-GSP102	L15-GSP103	L15-GSP104
ARCHITECTURAL	MAR-D-ASP100 MAR-D-APP100 MAR-D-GAR-ASP101 MAR-D-SUR-ASP102			

ARCHITECTURAL PLANS ASSOCIATED WITH THIS PORTION OF THE PROJECT ARE WITHIN THIS SECTION BUT NOT DENOTED ON THIS PLAN FOR LOCATION.

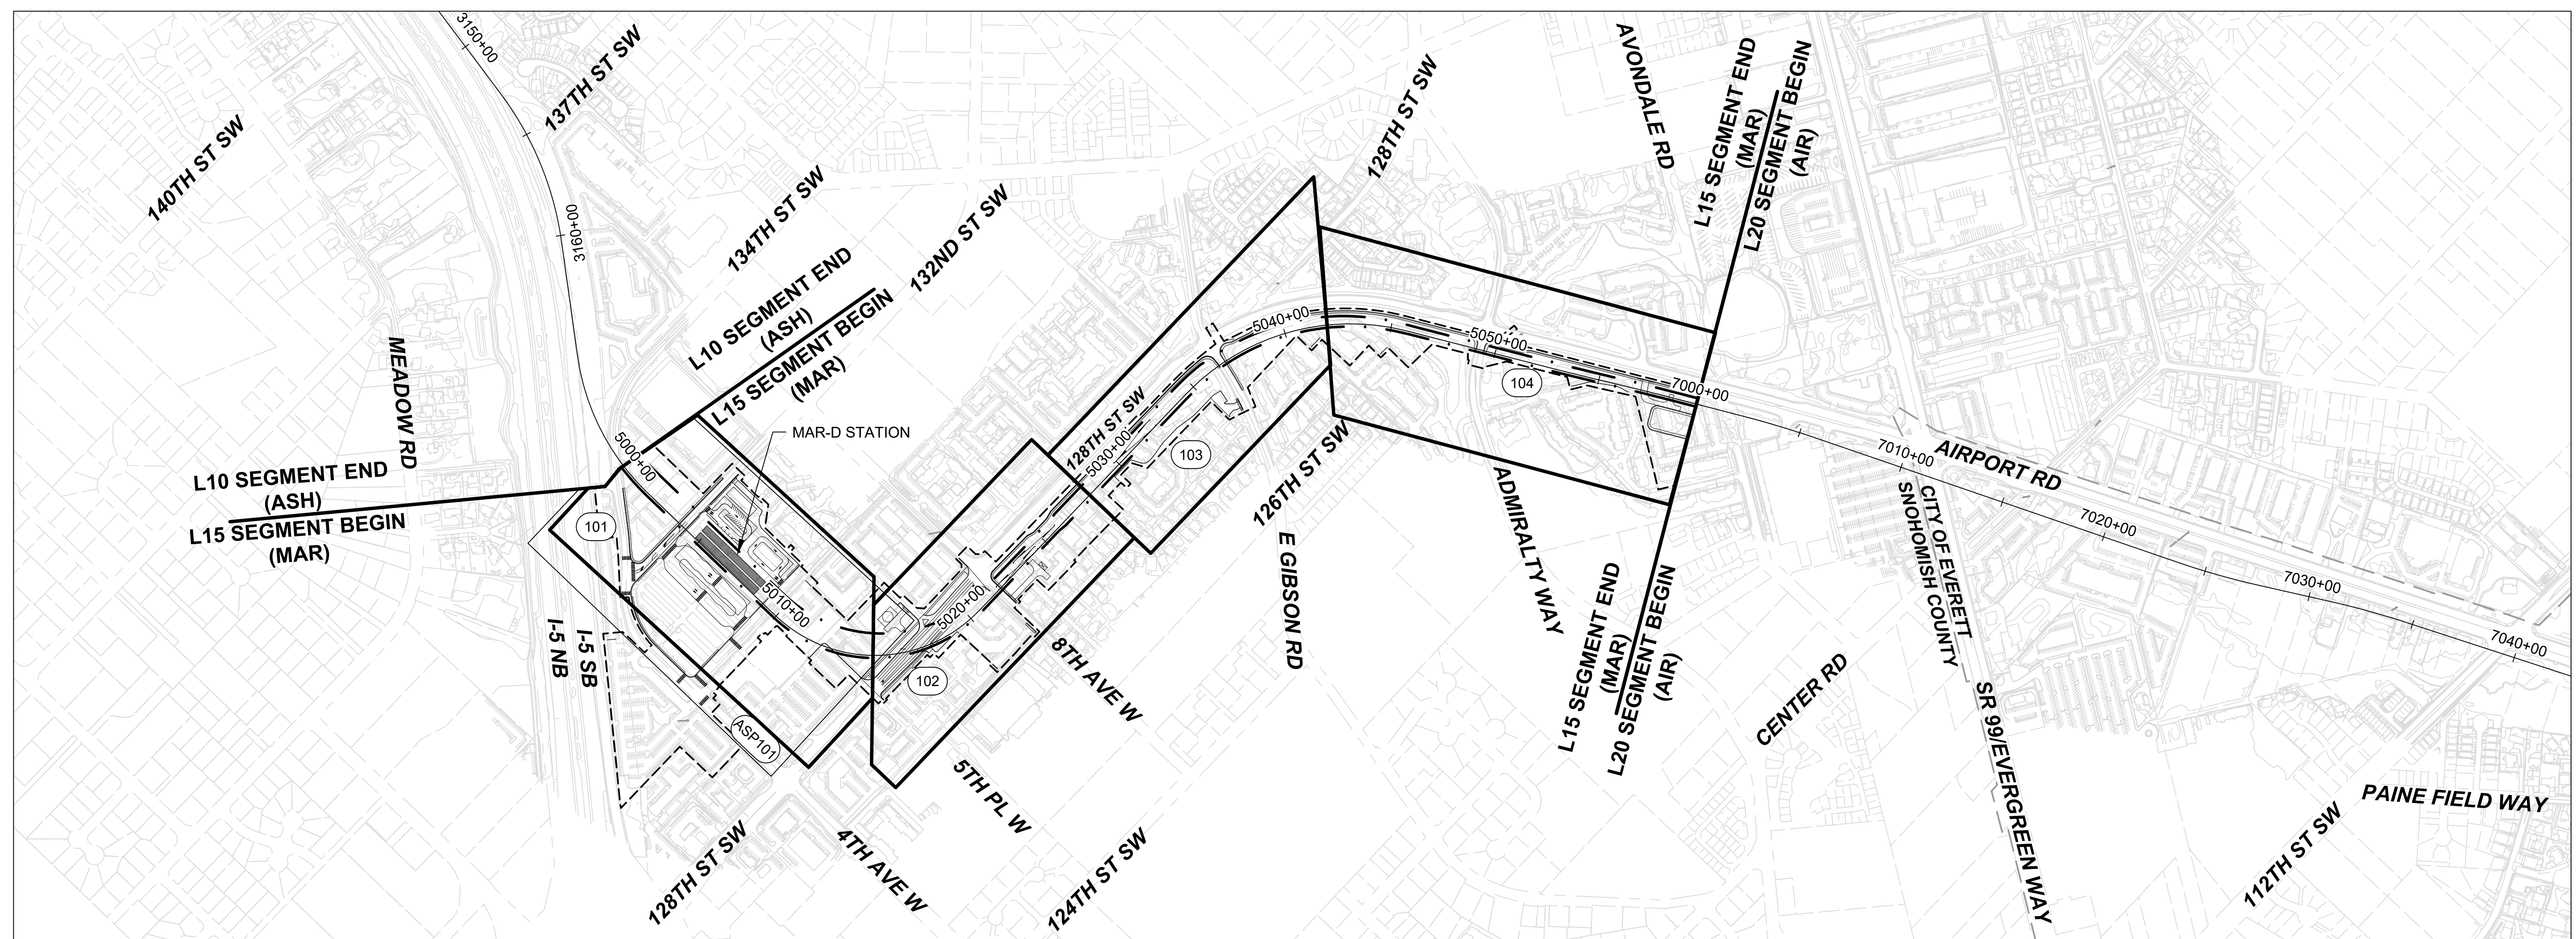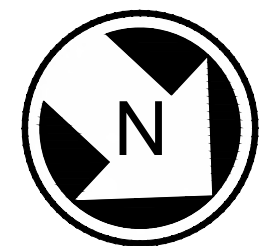

12/06/24 | 1:53 PM | DANIELLE MIDDLETON
C:\P\WKH1\0288029\L15-GSP\01.DWG.DWG




Kimley»Horn


EVERETT LINK EXTENSION AND OMF NORTH

DRAFT EIS - CONCEPTUAL DESIGN
L15 SEGMENT
EVERETT LINK EXTENSION & OMF NORTH
MAR-2D
GENERAL SITE PLANS





L15-GSP101
SHEET 159 OF 387
02/14/2025

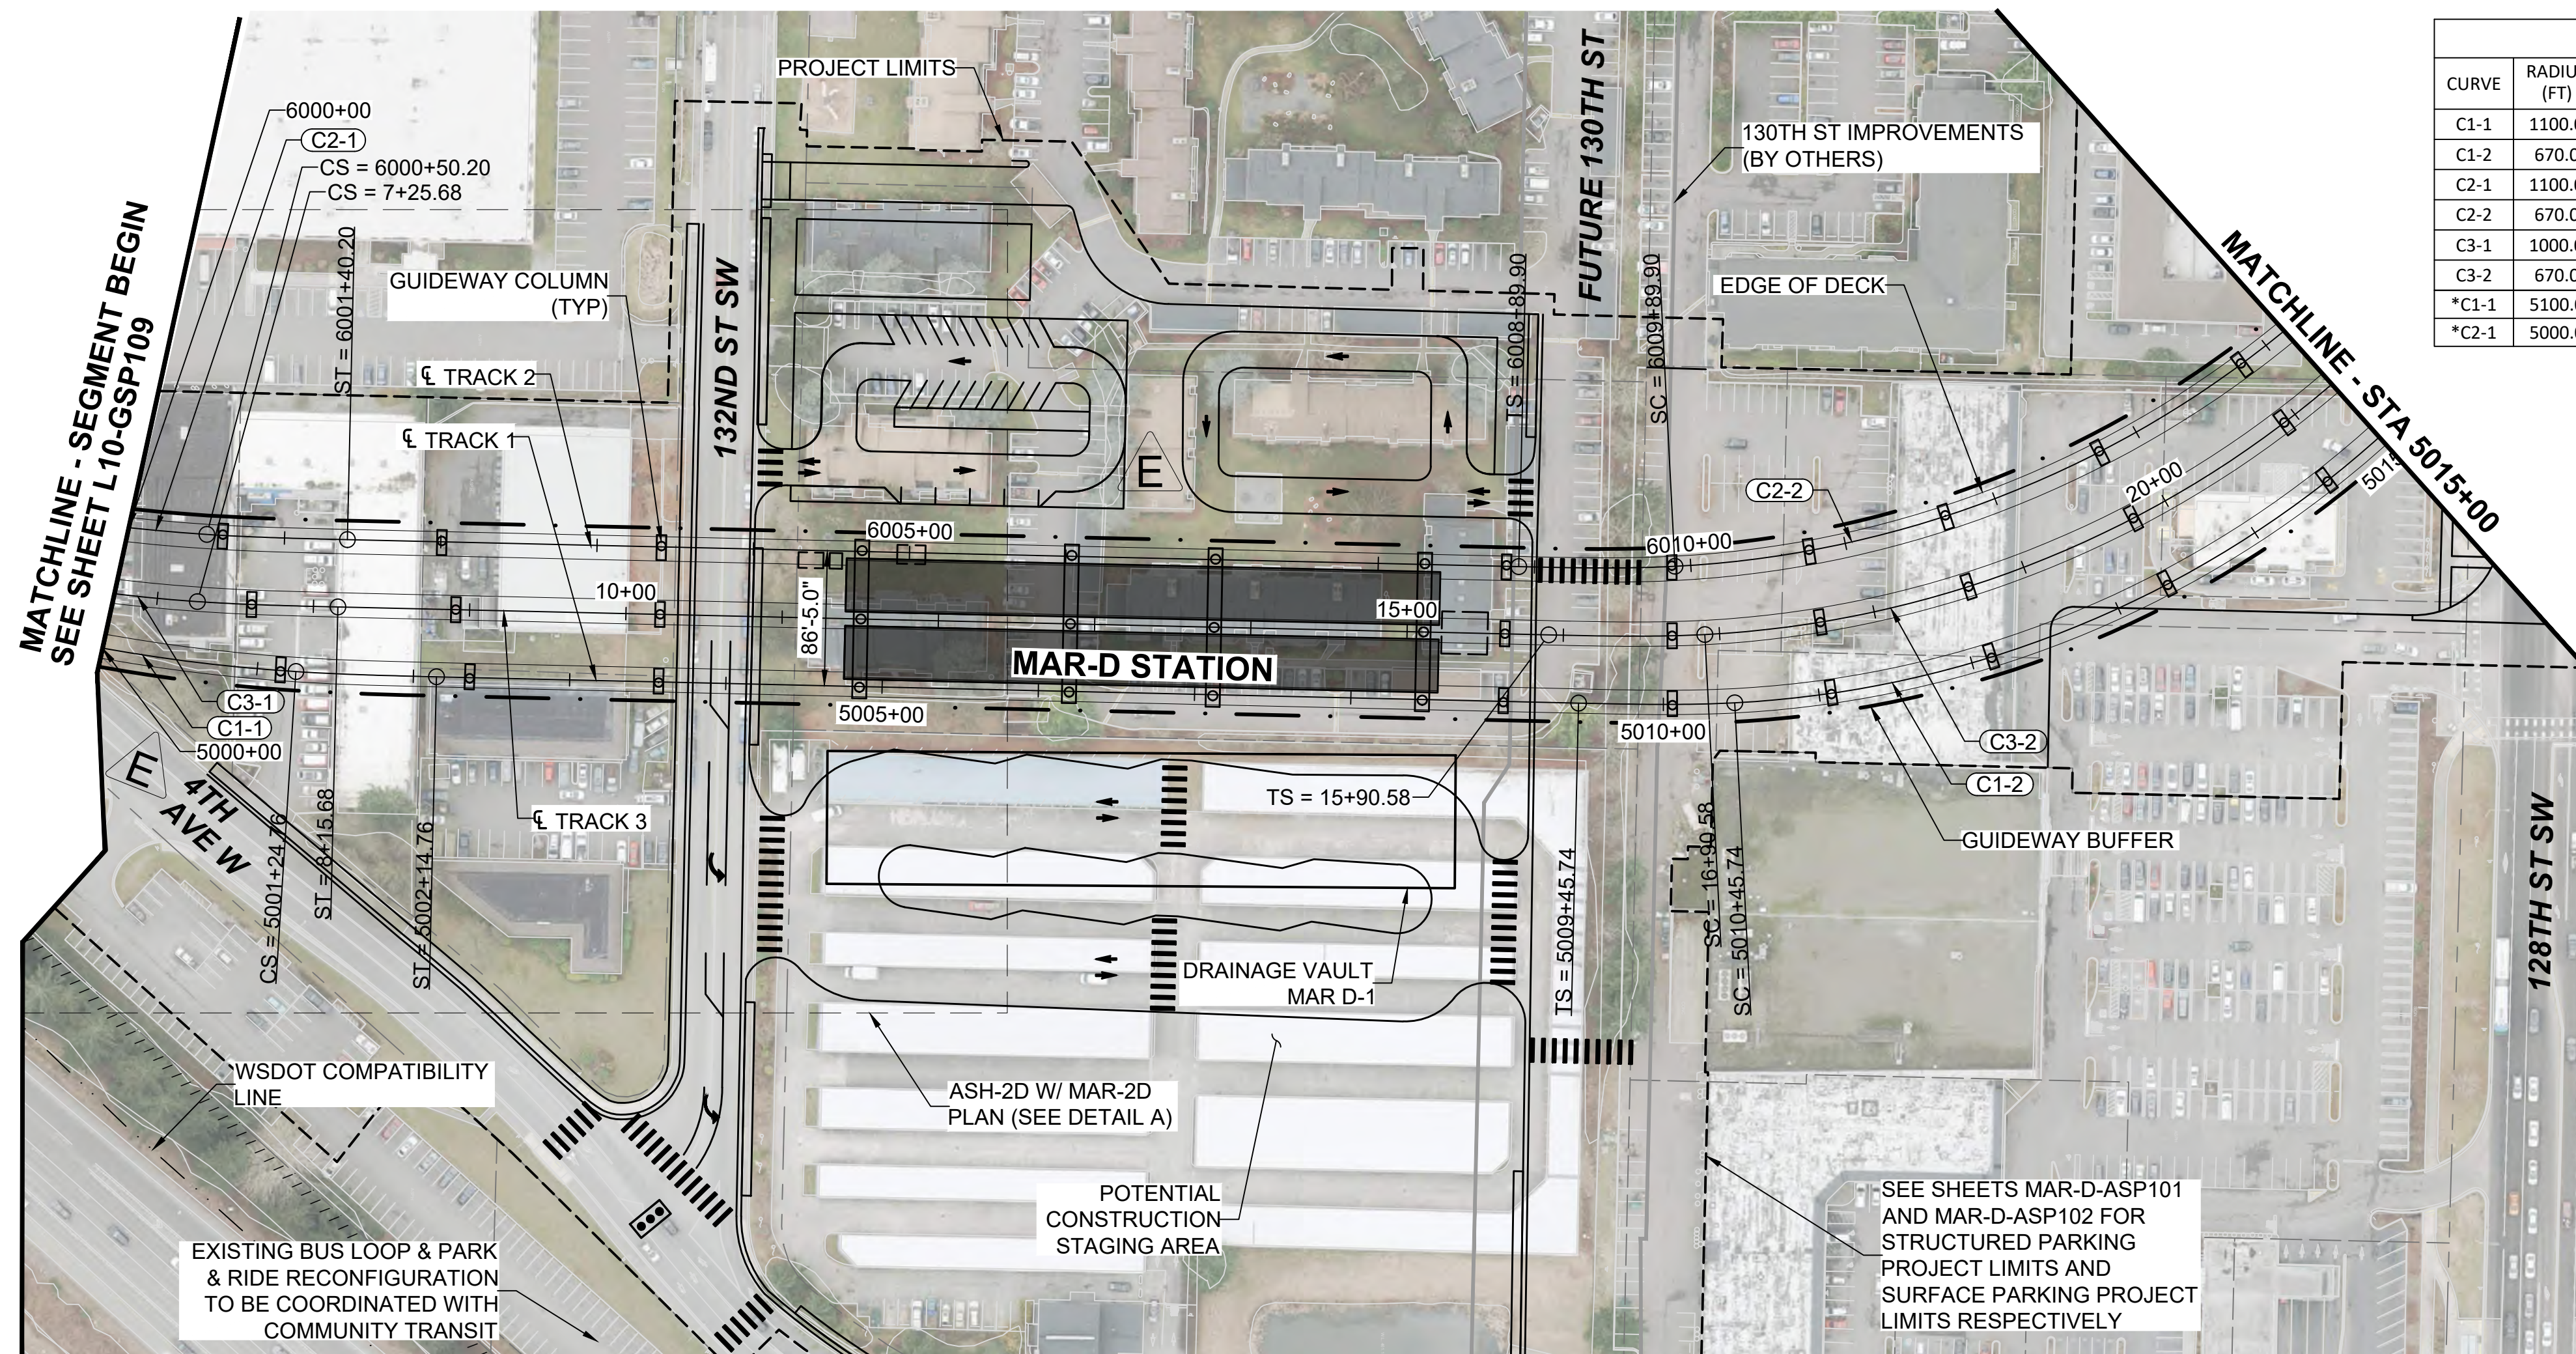

CURVE TABLE							
CURVE	RADIUS (FT)	Lc (FT)	Ls1 (FT)	Ls2 (FT)	Ea (IN)	Eu (IN)	V (MPH)
C1-1	1100.0	642.6	90.0	90.0	2.25	2.16	35
C1-2	670.0	954.5	100.0	100.0	3.00	2.32	30
C2-1	1100.0	642.6	90.0	90.0	2.25	2.16	35
C2-2	670.0	954.5	100.0	100.0	3.00	2.32	30
C3-1	1000.0	576.1	90.0	90.0	2.75	2.10	35
C3-2	670.0	954.5	100.0	100.0	3.00	2.32	30
*C1-1	5100.0	90.9	60.0	60.0	0.00	0.70	30
*C2-1	5000.0	181.1	60.0	60.0	0.00	0.71	30

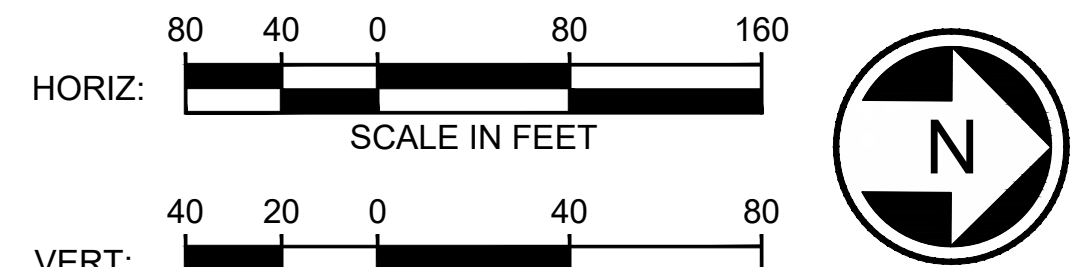

- NOTES:
- SEE STD SHEETS FOR NOTES, LEGEND, AND ABBREVIATIONS.
 - ELECTRIC OVERHEAD TRANSMISSION LINE RELOCATIONS DUE TO PROPOSED CONSTRUCTION CONFLICTS ARE SHOWN FOR CONTEXT.
 - FOR ROADWAY TYPICAL SECTIONS SEE SHEET STD-CRY109.

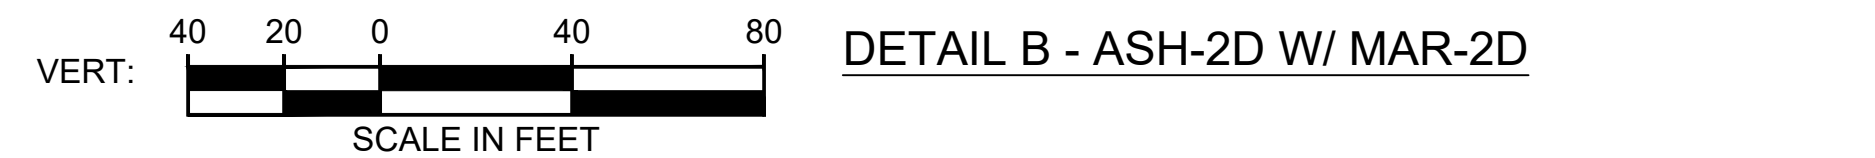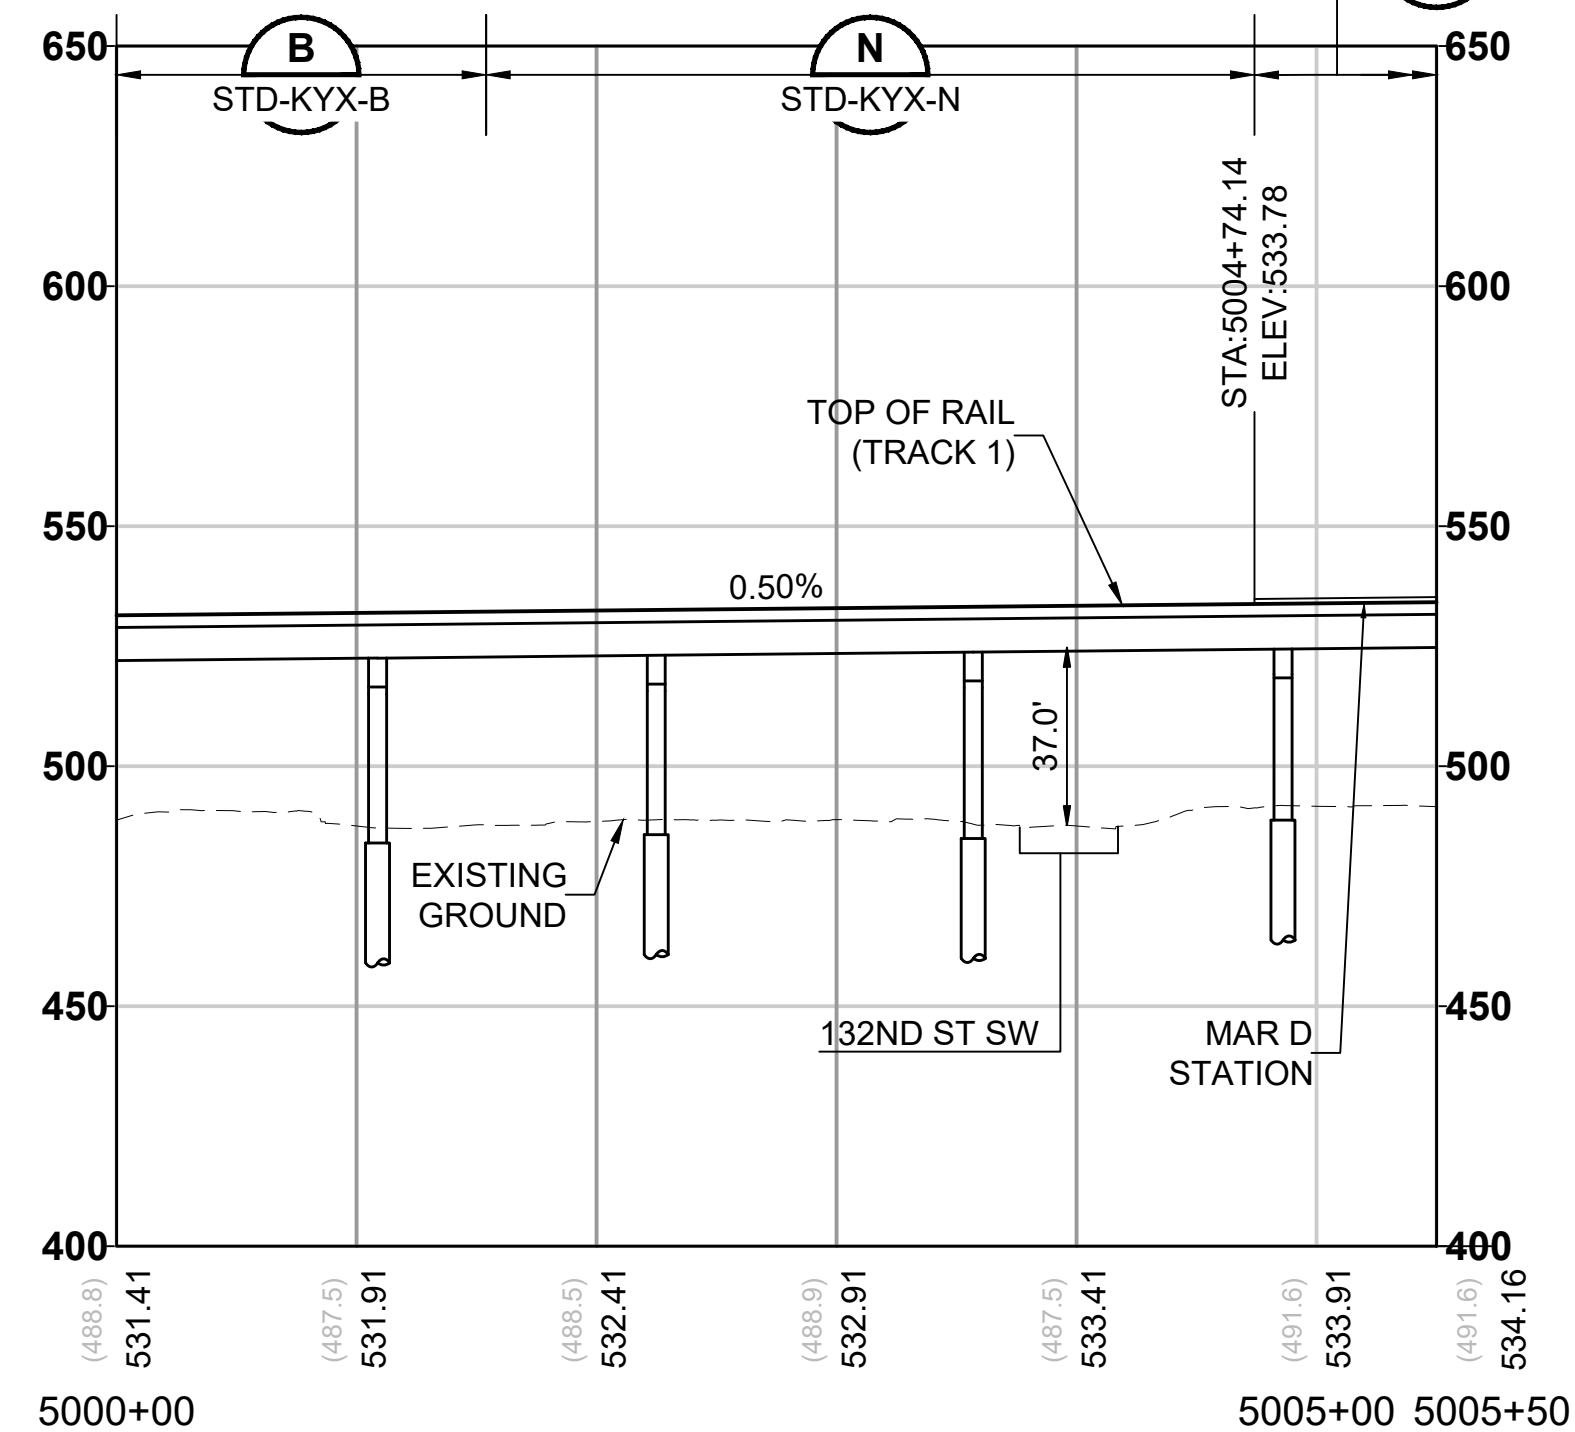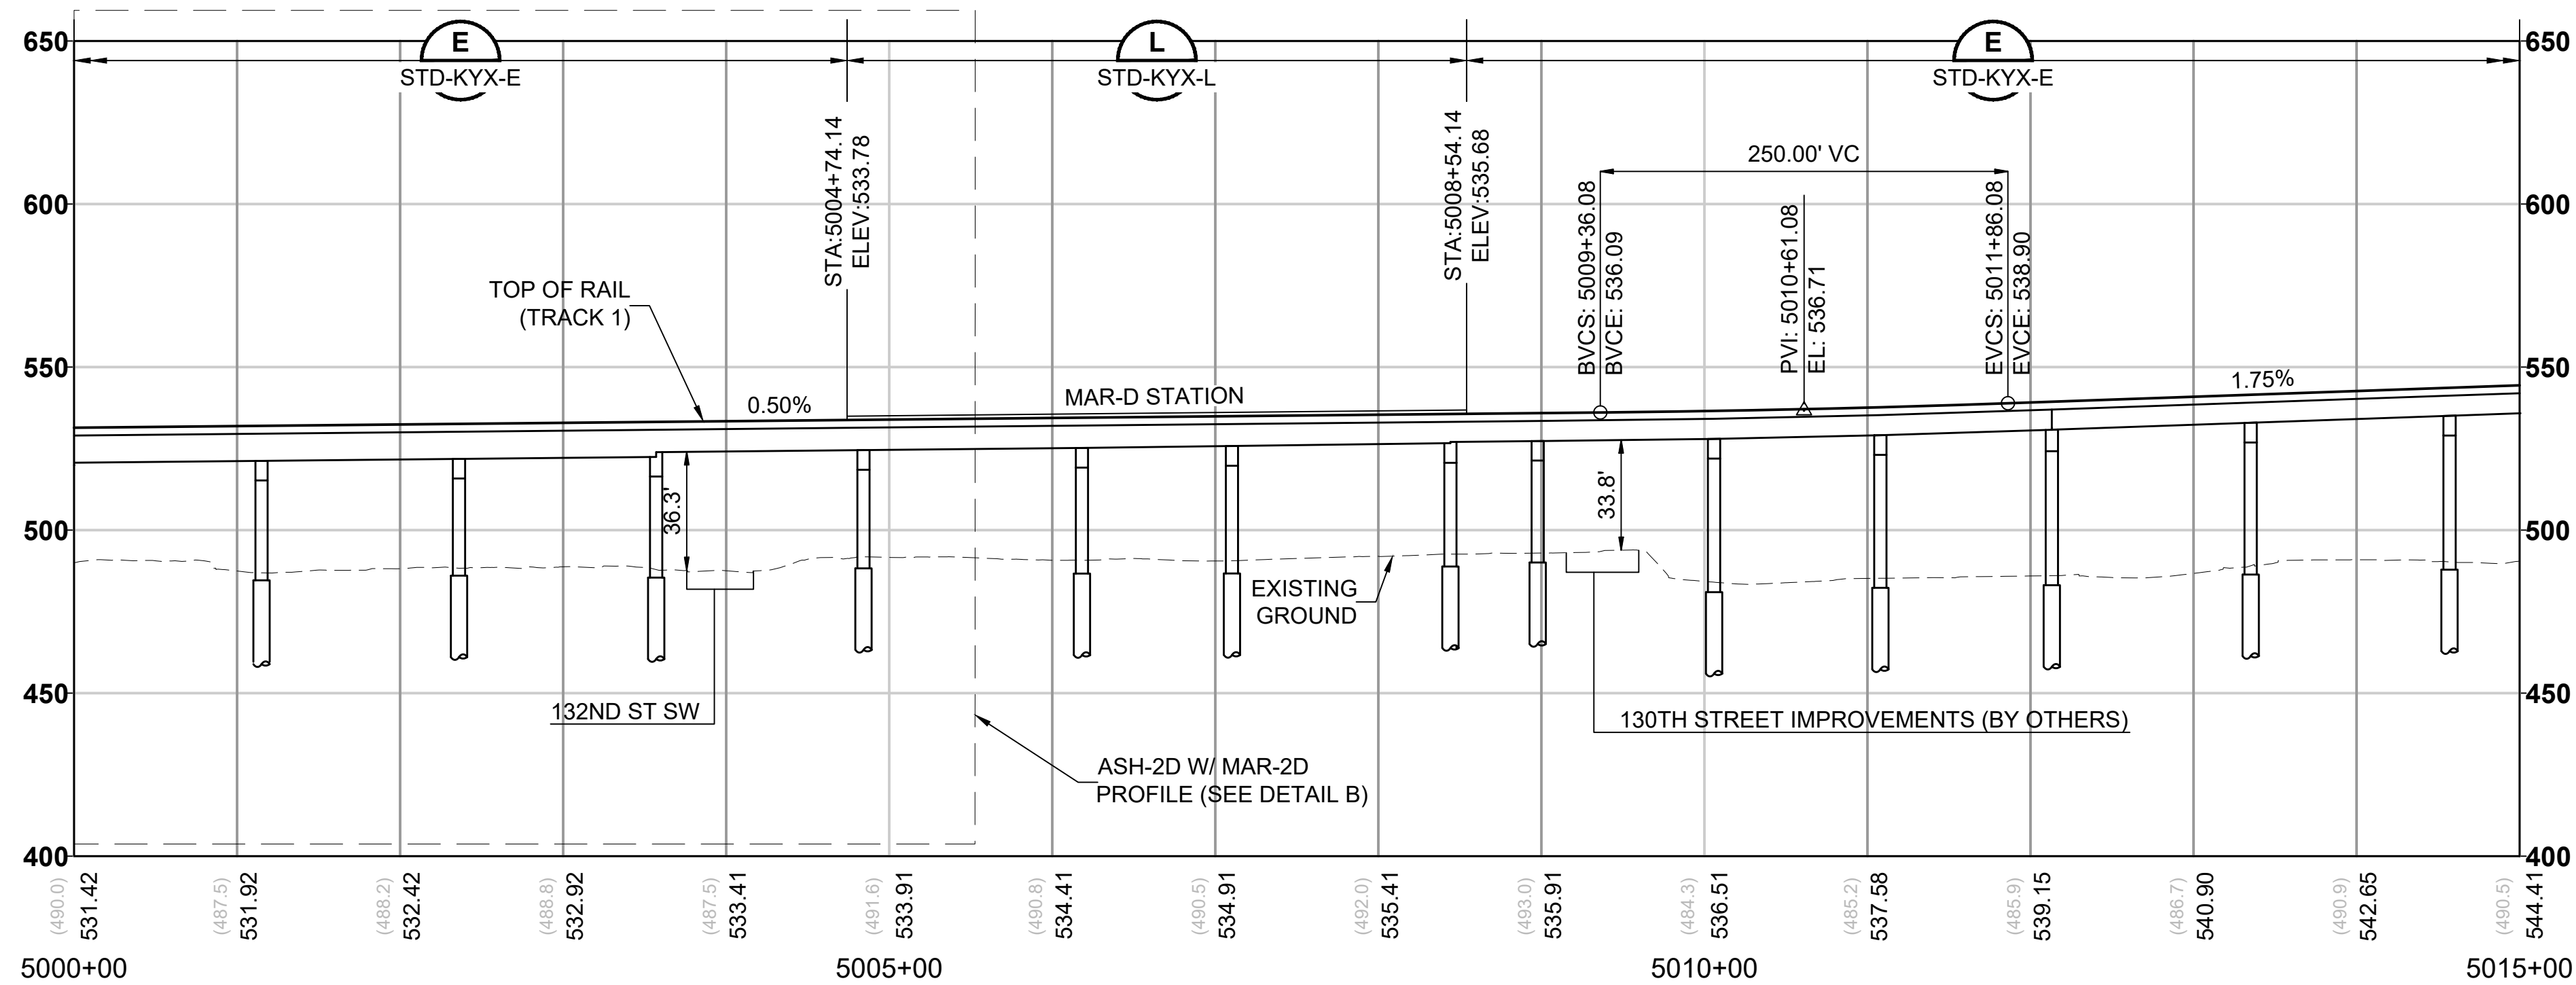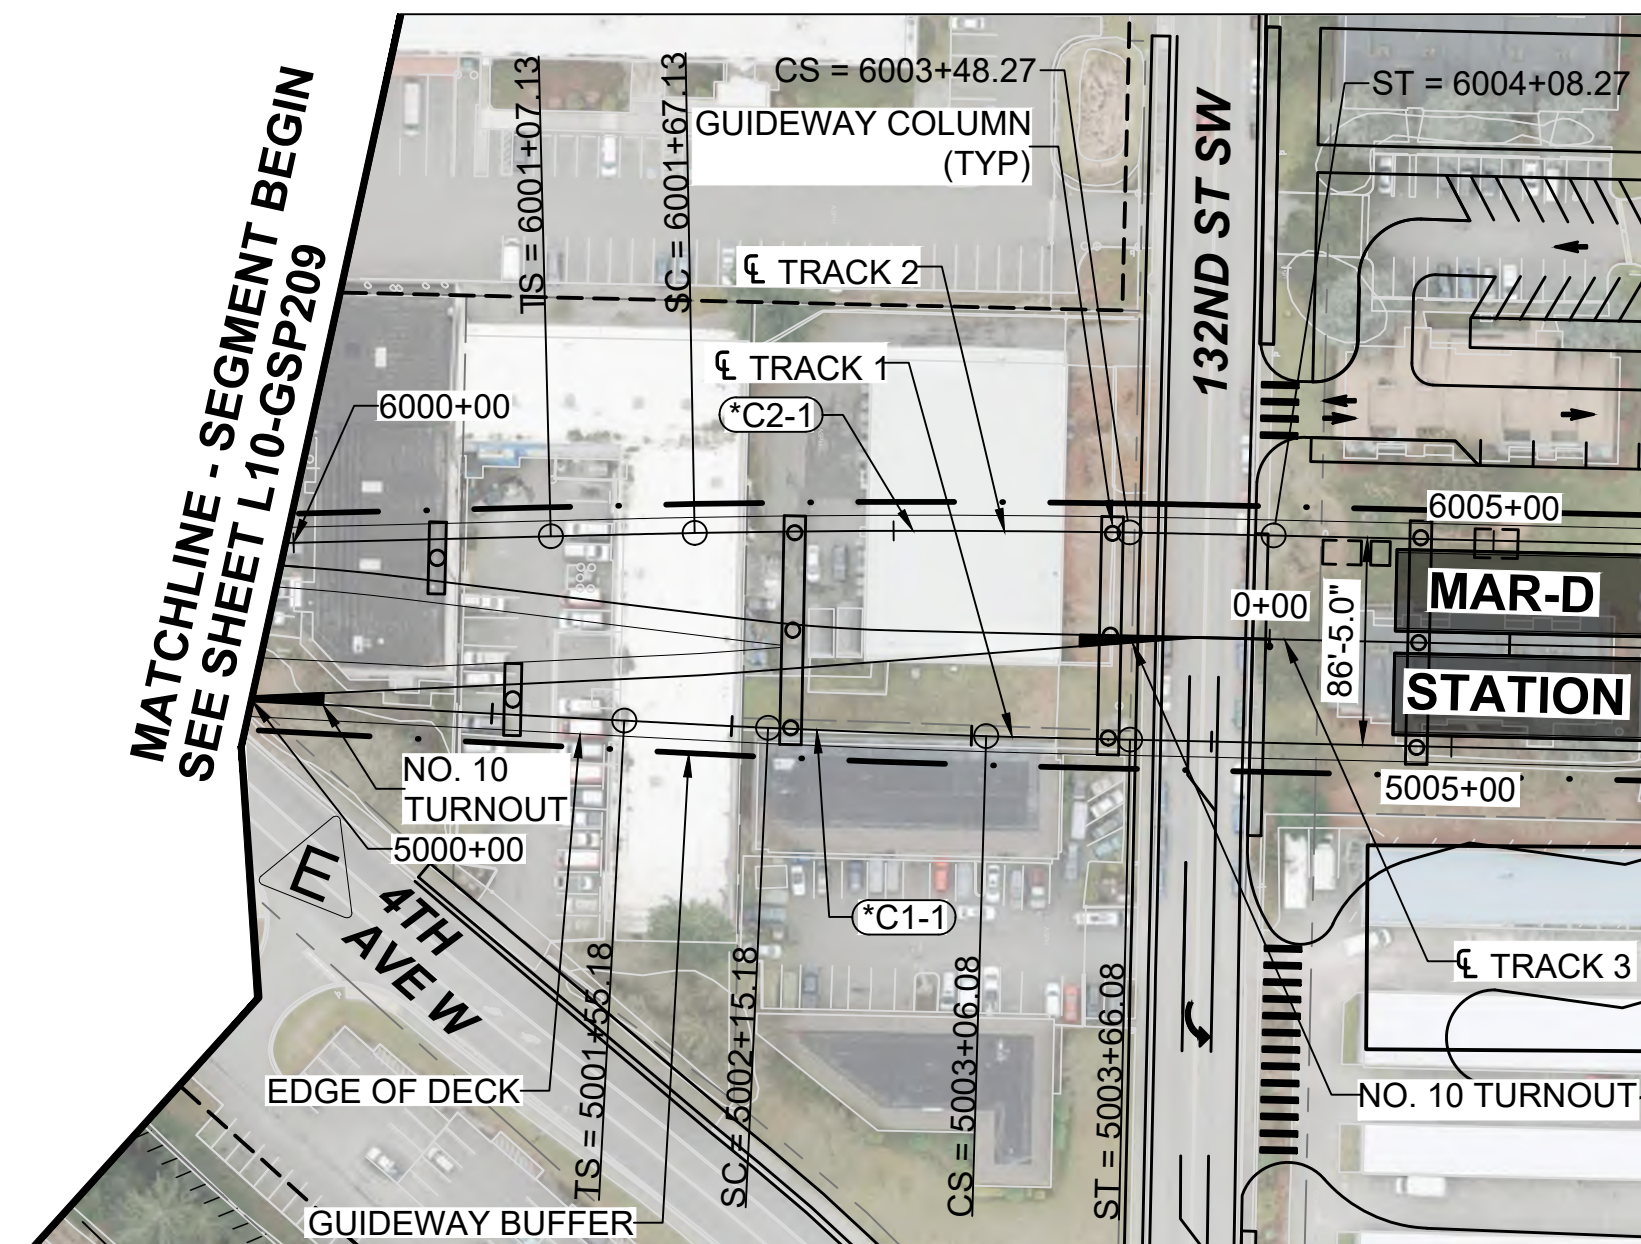

12/12/24 | 8:59 AM | DANIELLE MIDDLETON
C:\PWK\H1\0288029\15-GSP\01.DWG.DWG







Kimley»Horn



EVERETT LINK EXTENSION AND OMF NORTH

DRAFT EIS - CONCEPTUAL DESIGN
L15 SEGMENT
EVERETT LINK EXTENSION & OMF NORTH
MAR-2D
GENERAL SITE PLANS

L15-GSP102
SHEET 160 OF 387
02/14/2025

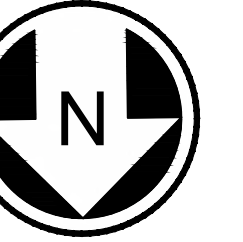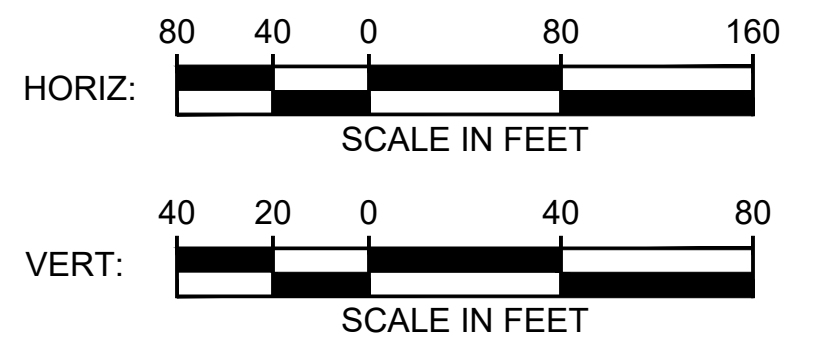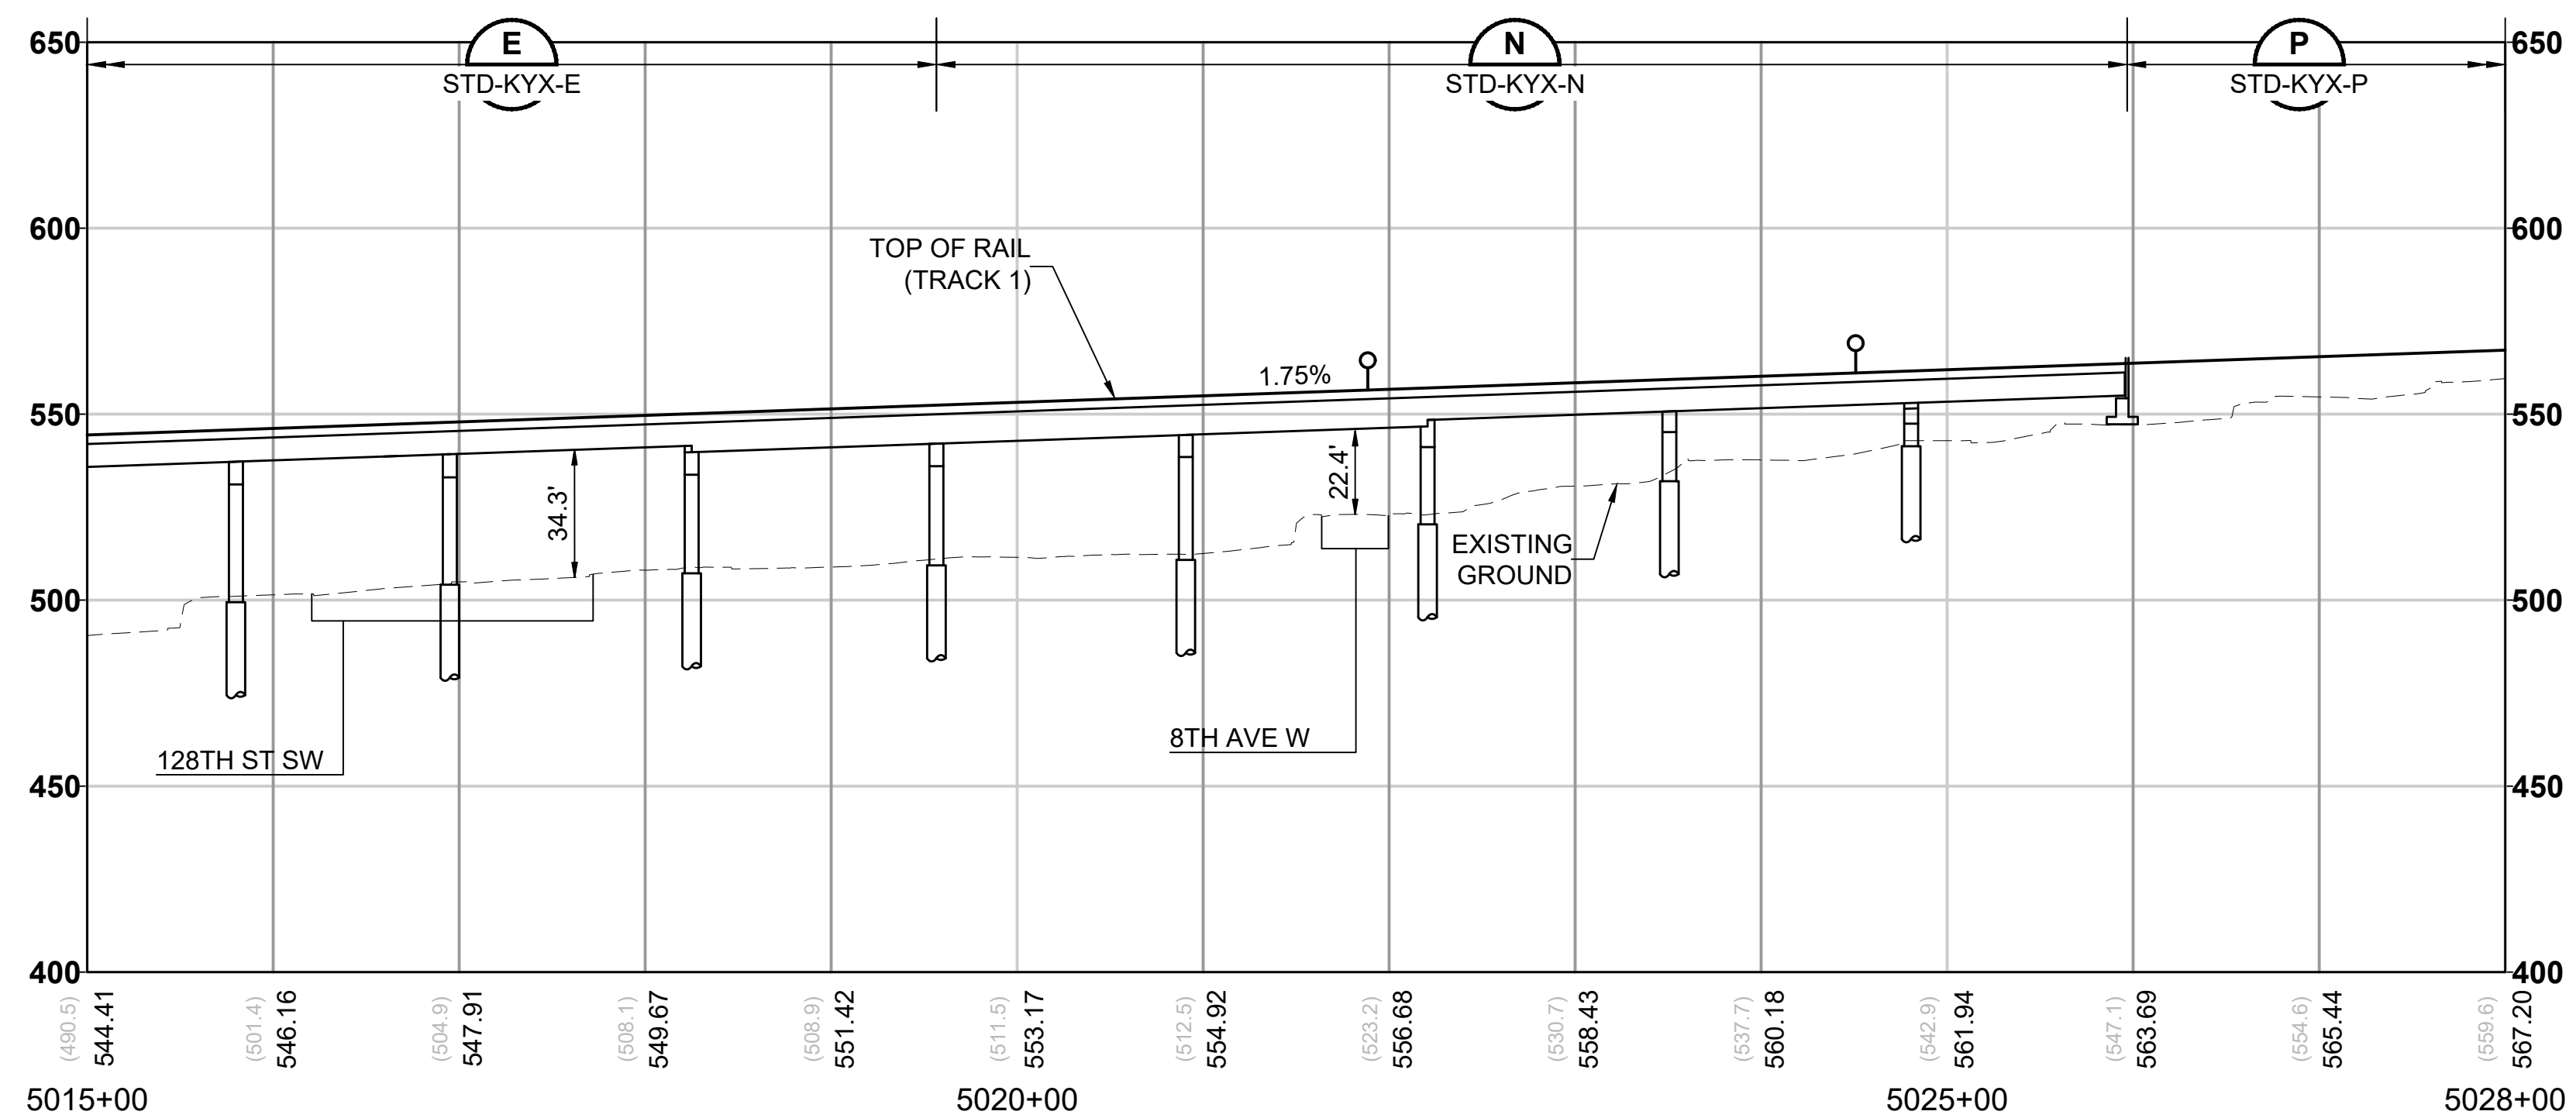
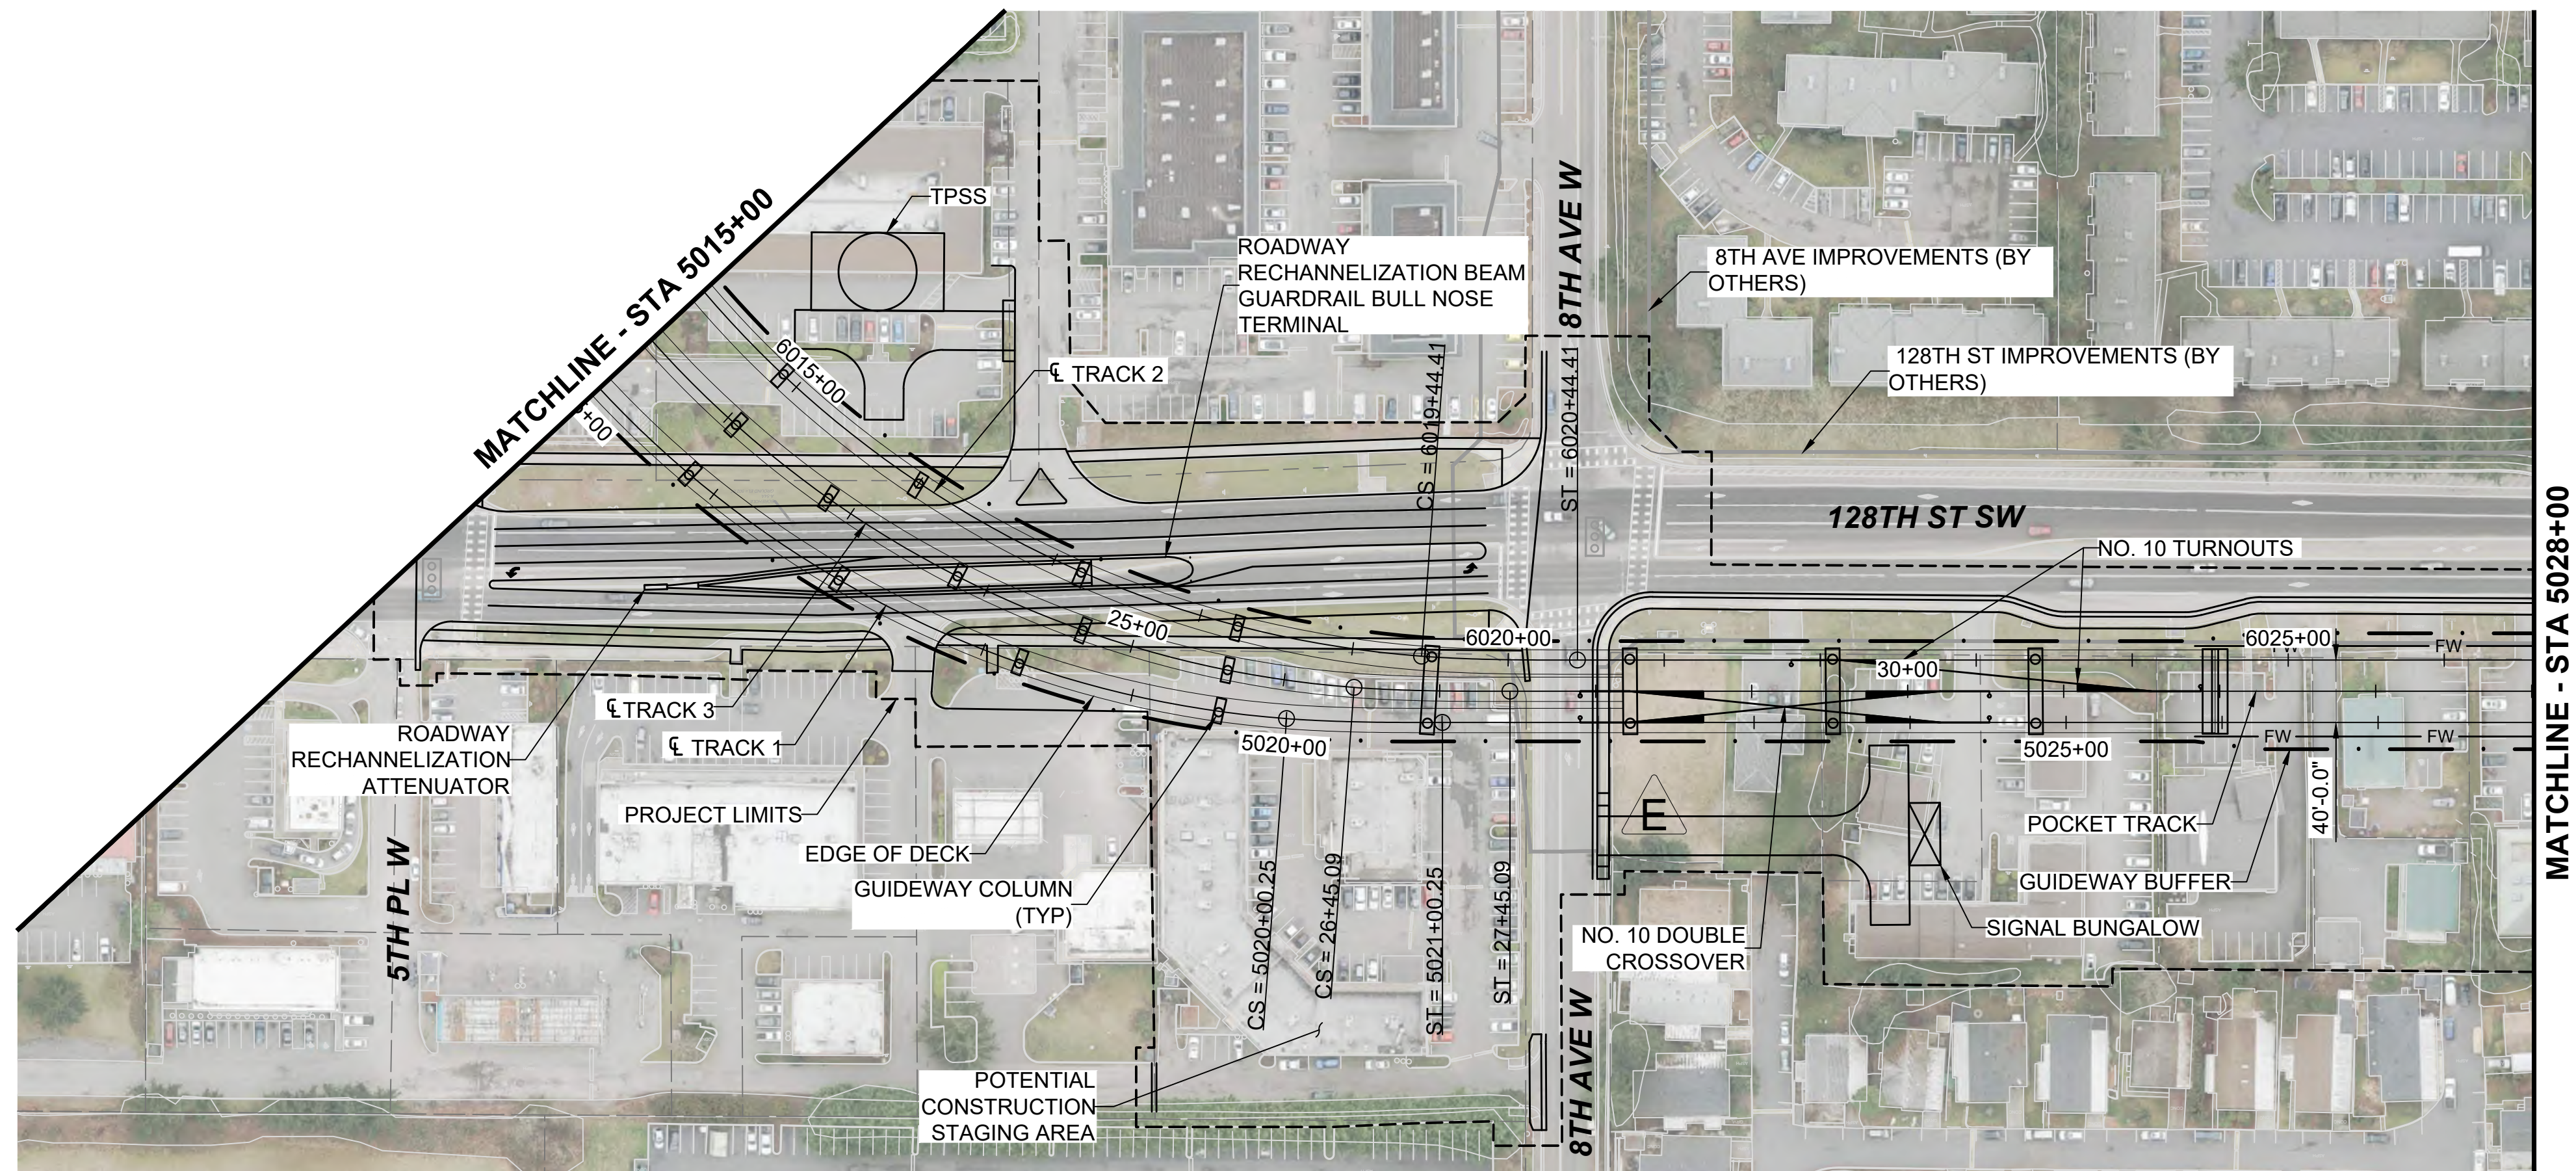


- NOTES:
1. SEE STD SHEETS FOR NOTES, LEGEND, AND ABBREVIATIONS.
 2. ELECTRIC OVERHEAD TRANSMISSION LINE RELOCATIONS DUE TO PROPOSED CONSTRUCTION CONFLICTS ARE SHOWN FOR CONTEXT.
 3. FOR ROADWAY TYPICAL SECTIONS SEE SHEET STD-CRY110.

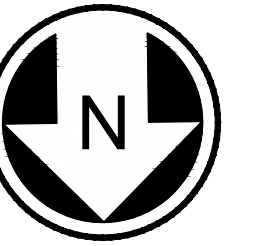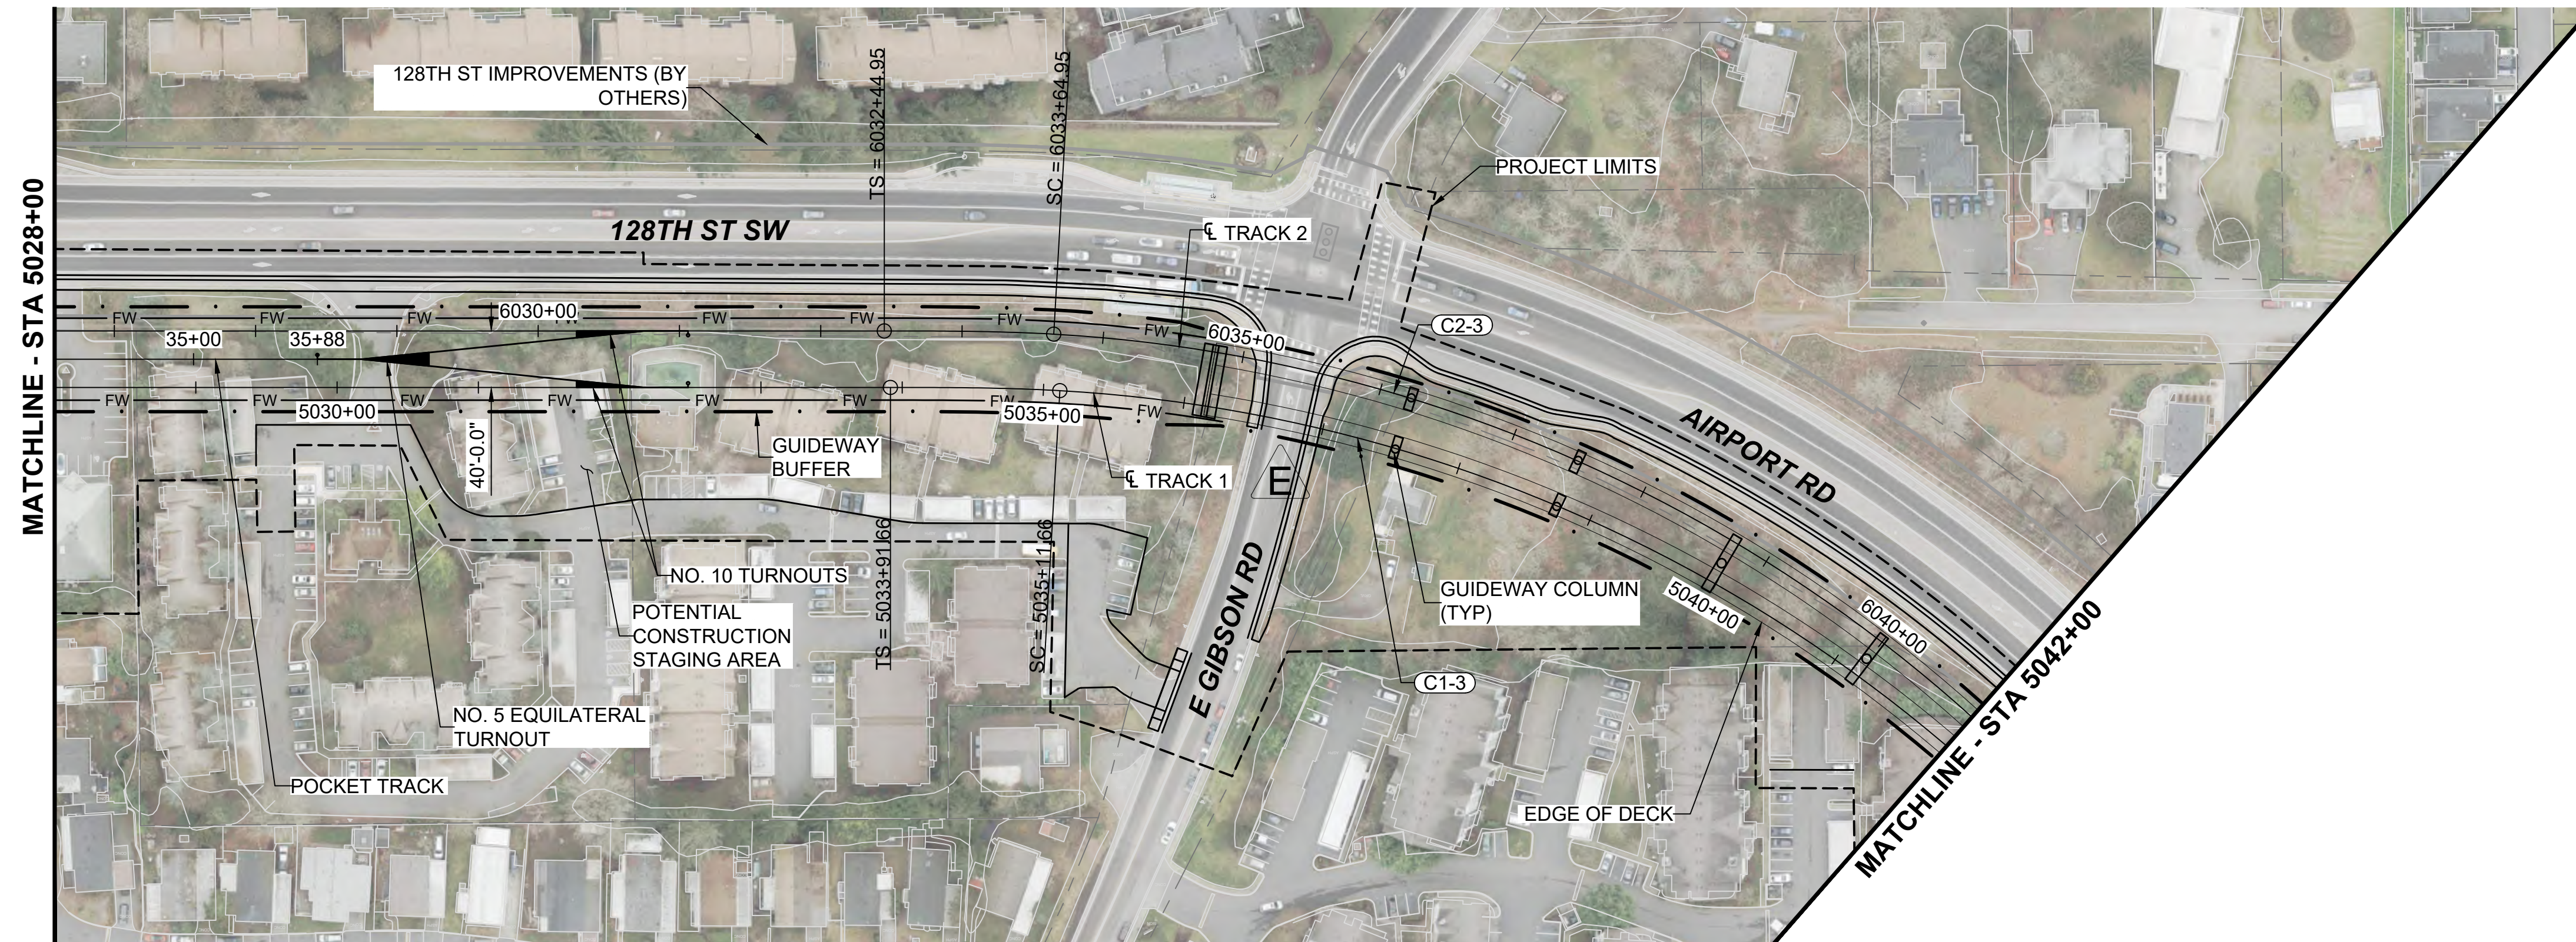

- NOTES:
1. SEE STD SHEETS FOR NOTES, LEGEND, AND ABBREVIATIONS.
 2. ELECTRIC OVERHEAD TRANSMISSION LINE RELOCATIONS DUE TO PROPOSED CONSTRUCTION CONFLICTS ARE SHOWN FOR CONTEXT.

CURVE TABLE						
CURVE	RADIUS (FT)	Lc (FT)	Ls1 (FT)	Ls2 (FT)	Ea (IN)	Eu (IN)
C1-3	1060.0	1004.3	120.0	120.0	3.50	2.48
C2-3	1060.0	1004.3	120.0	120.0	3.50	2.48

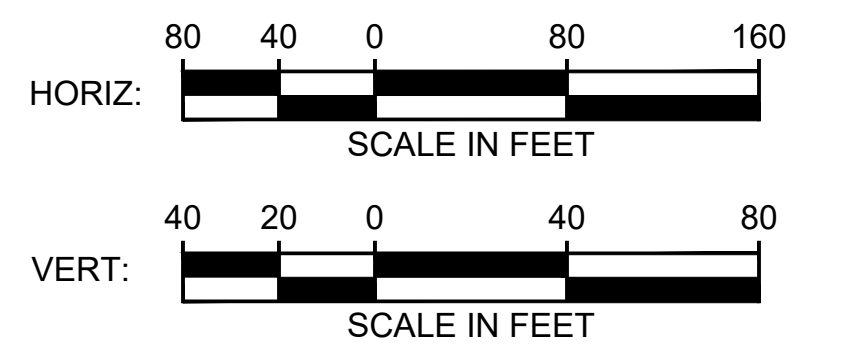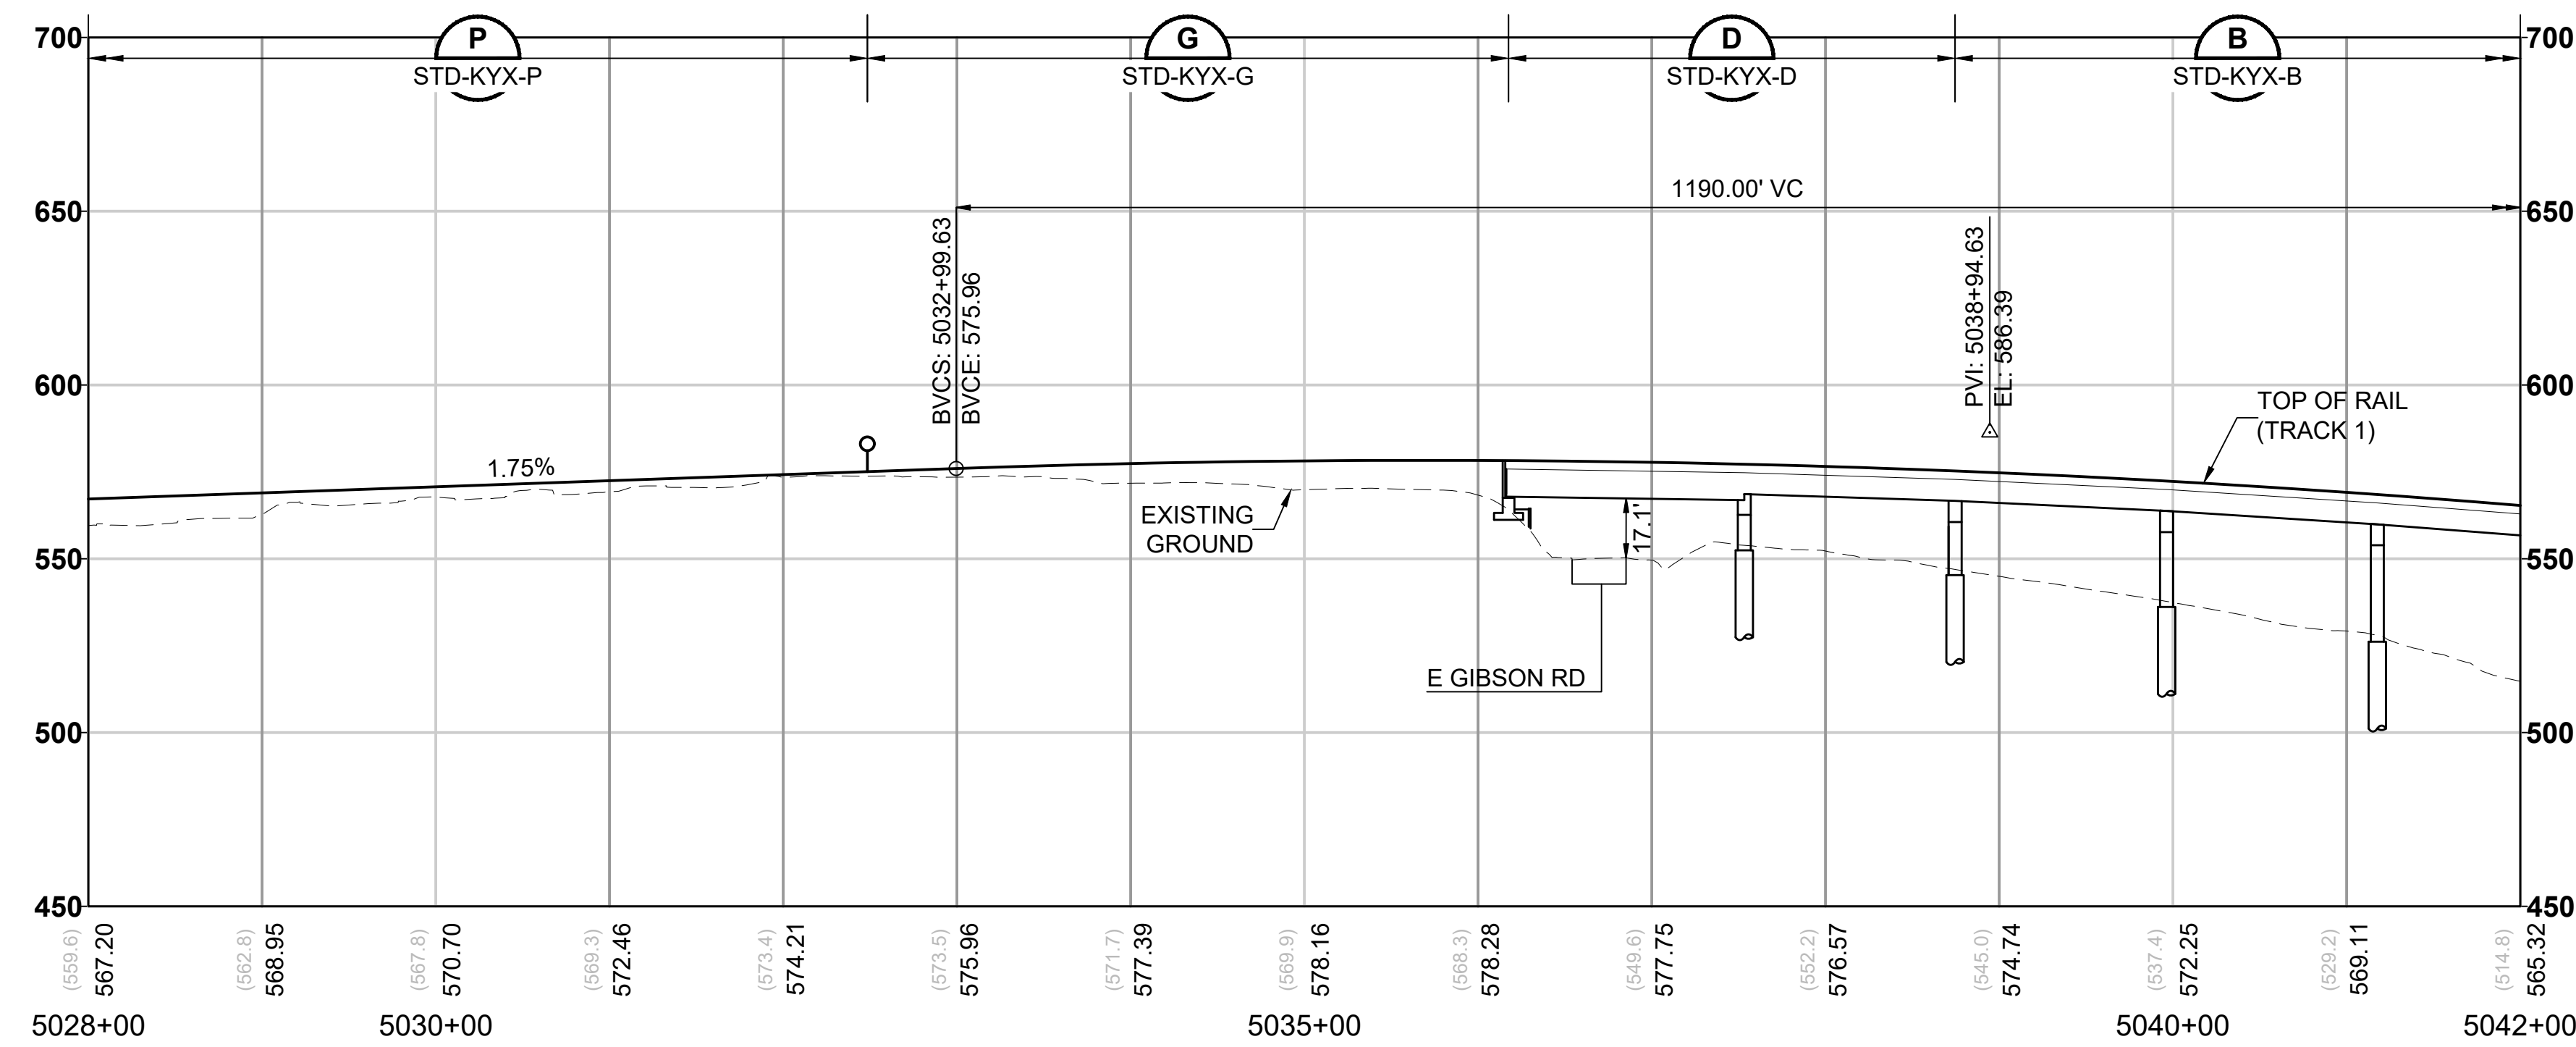

12/12/24 | 2:26 PM | DANIELLE MIDDLETON
C:\P\WKH1\0288029\15-GSP\01.DWG.DWG



Kimley»Horn

EVERETT LINK EXTENSION AND OMF NORTH

DRAFT EIS - CONCEPTUAL DESIGN
L15 SEGMENT
EVERETT LINK EXTENSION & OMF NORTH
MAR-2D
GENERAL SITE PLANS

L15-GSP103
SHEET 161 OF 387
02/14/2025

12/06/24 | 1:55 PM | DANIELLE MIDDLETON
C:\P\W\K\H\1\0288029\15-GSP\01.DWG.DWG




Kimley»Horn

EVERETT LINK EXTENSION AND OMF NORTH

DRAFT EIS - CONCEPTUAL DESIGN
L15 SEGMENT
EVERETT LINK EXTENSION & OMF NORTH
MAR-2D W/ AIR-1A
GENERAL SITE PLANS




L15-GSP104
SHEET 162 OF 387
02/14/2025

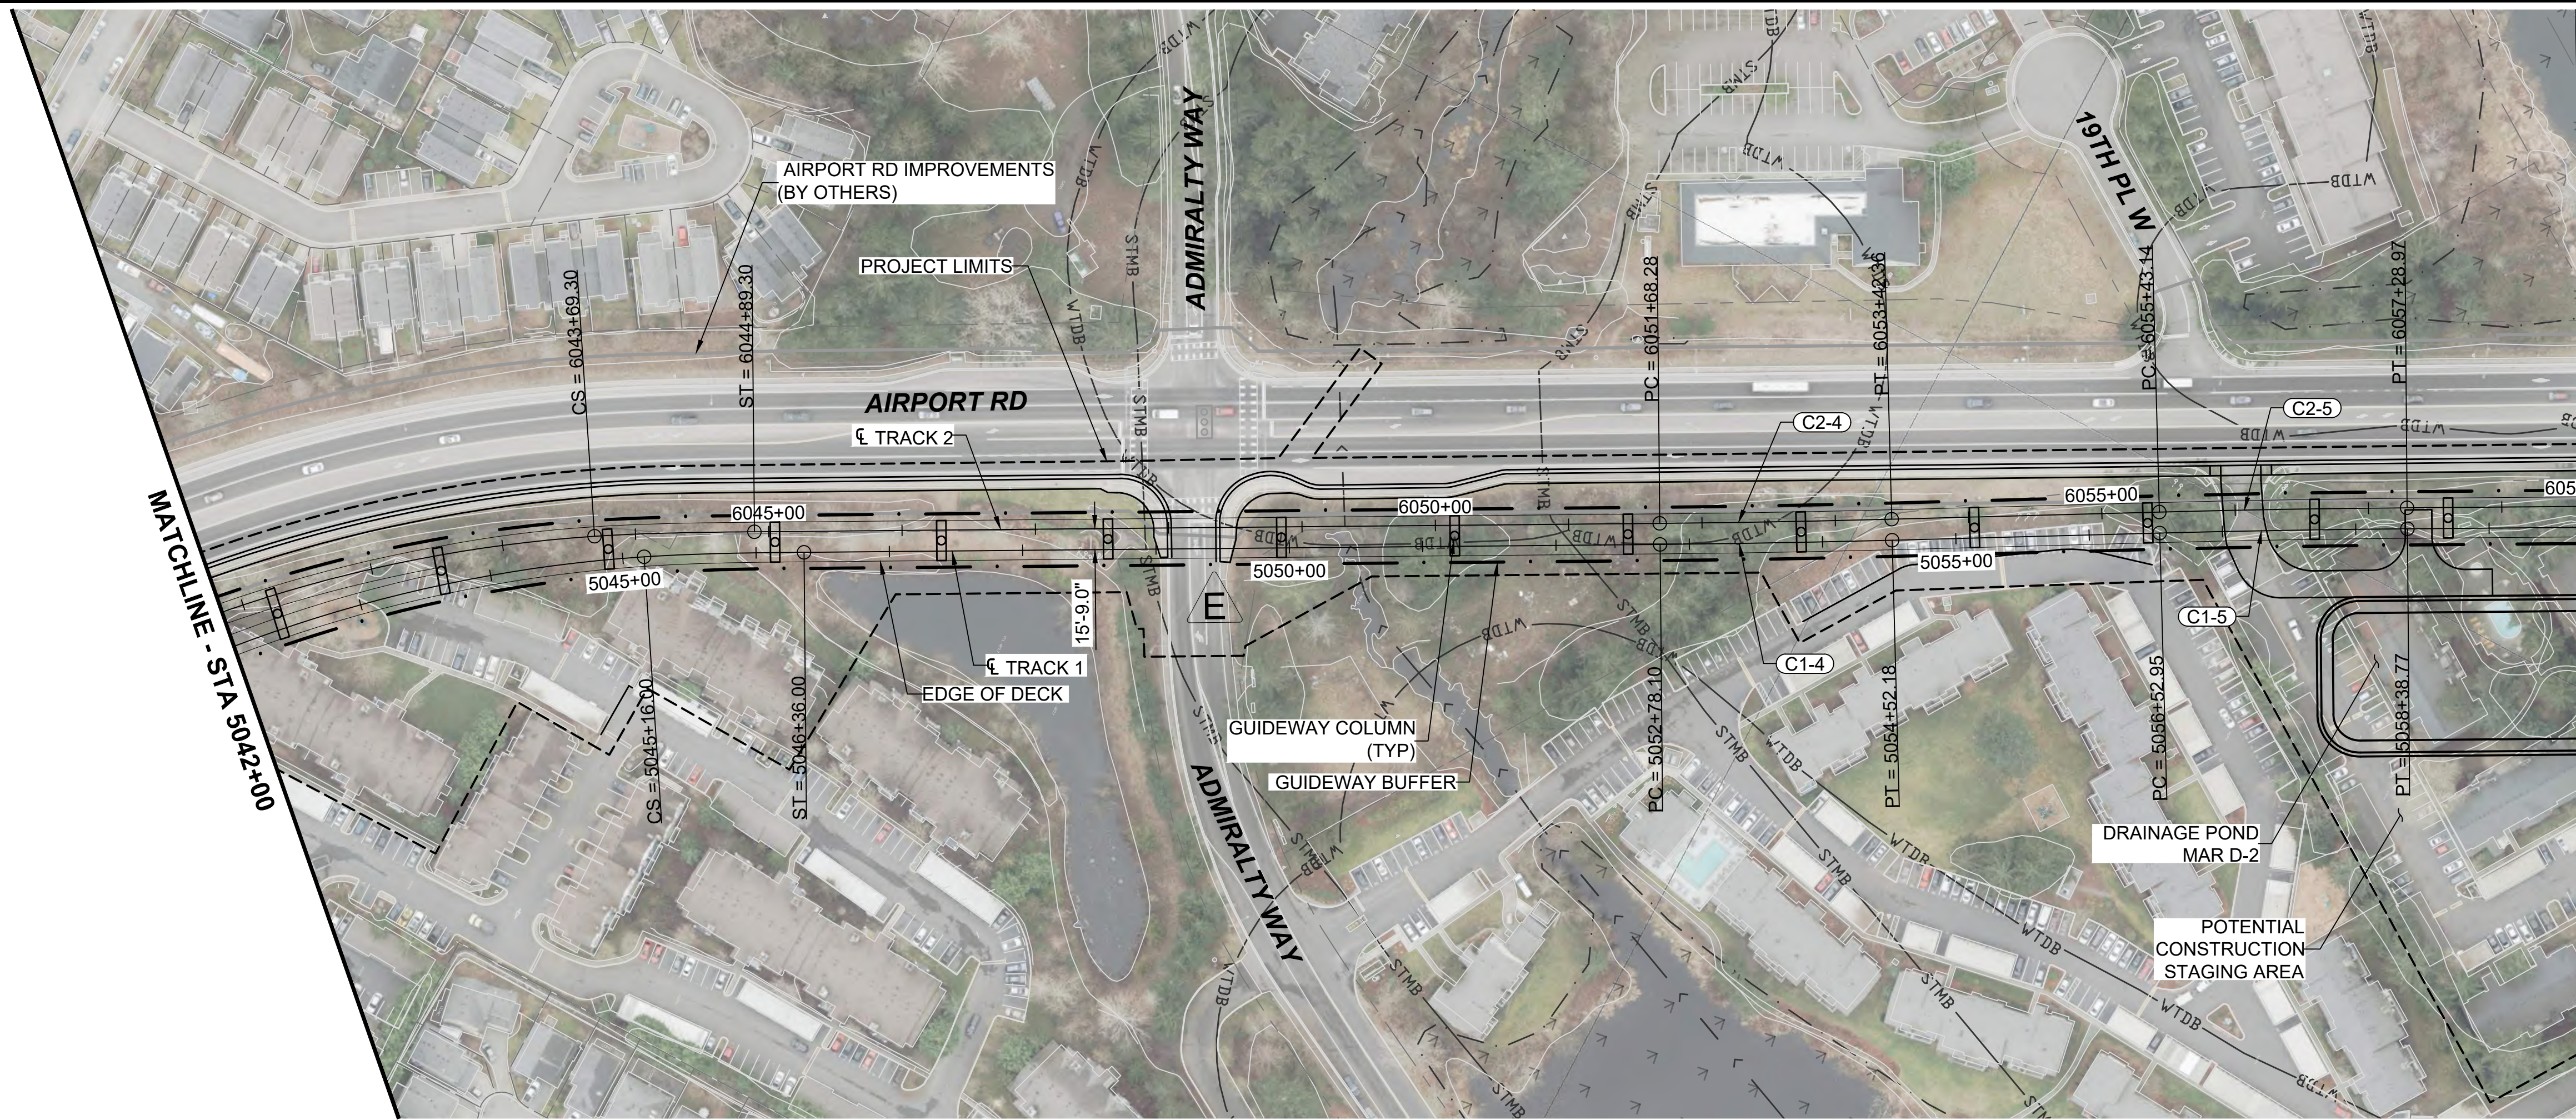


MATCHLINE - SEGMENT END
SEE SHEET L20-GSP101

- NOTES:
- SEE STD SHEETS FOR NOTES, LEGEND, AND ABBREVIATIONS.
 - ELECTRIC OVERHEAD TRANSMISSION LINE RELOCATIONS DUE TO PROPOSED CONSTRUCTION CONFLICTS ARE SHOWN FOR CONTEXT.
 - NORTH END OF SEGMENT AS SHOWN CONNECTS TO AIR-1A. SEE SHEET L15-GSP304 FOR DESIGN OF CONNECTION TO AIR-2B.

CURVE TABLE							
CURVE	RADIUS (FT)	Lc (FT)	L s1 (FT)	L s2 (FT)	Ea (IN)	Eu (IN)	V (MPH)
C1-4	10000.0	174.1	0.0	0.0	0.00	1.20	55
C1-5	10000.0	185.8	0.0	0.0	0.00	1.20	55
C2-4	10000.0	174.1	0.0	0.0	0.00	1.20	55
C2-5	10000.0	185.8	0.0	0.0	0.00	1.20	55

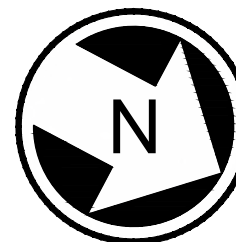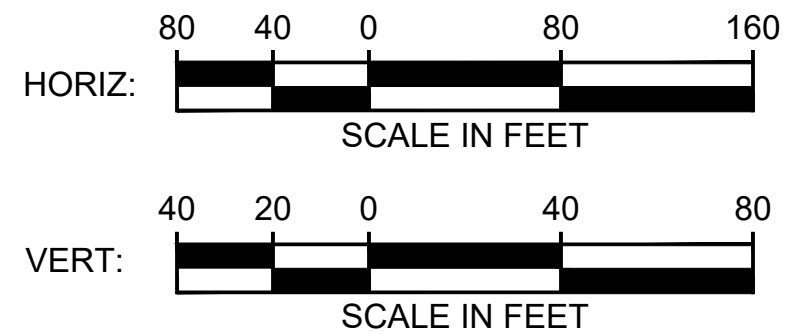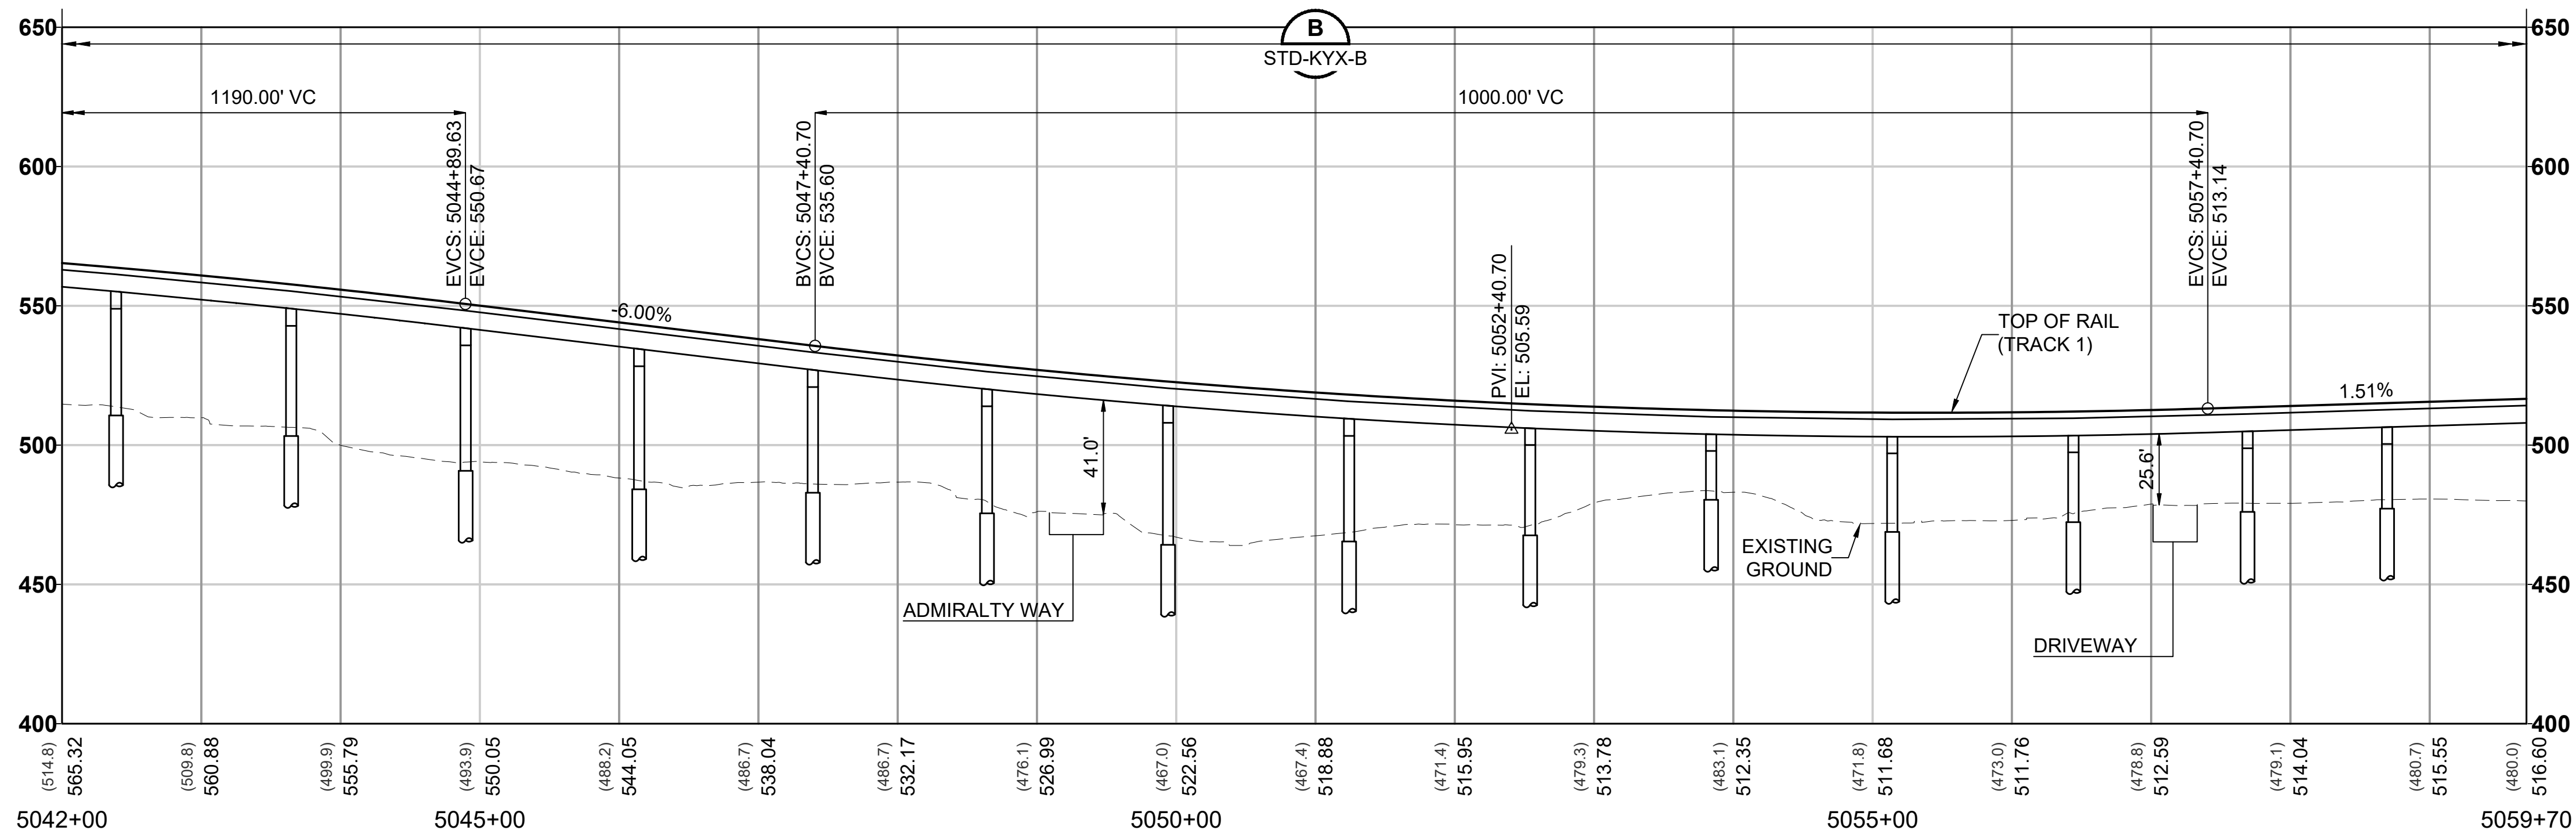

2/11/2025 8:10:09 AM
Autodesk Docs/VA Everett Link Extension Sound Transit/EVLE-MAR-D-A-v2024.rvt

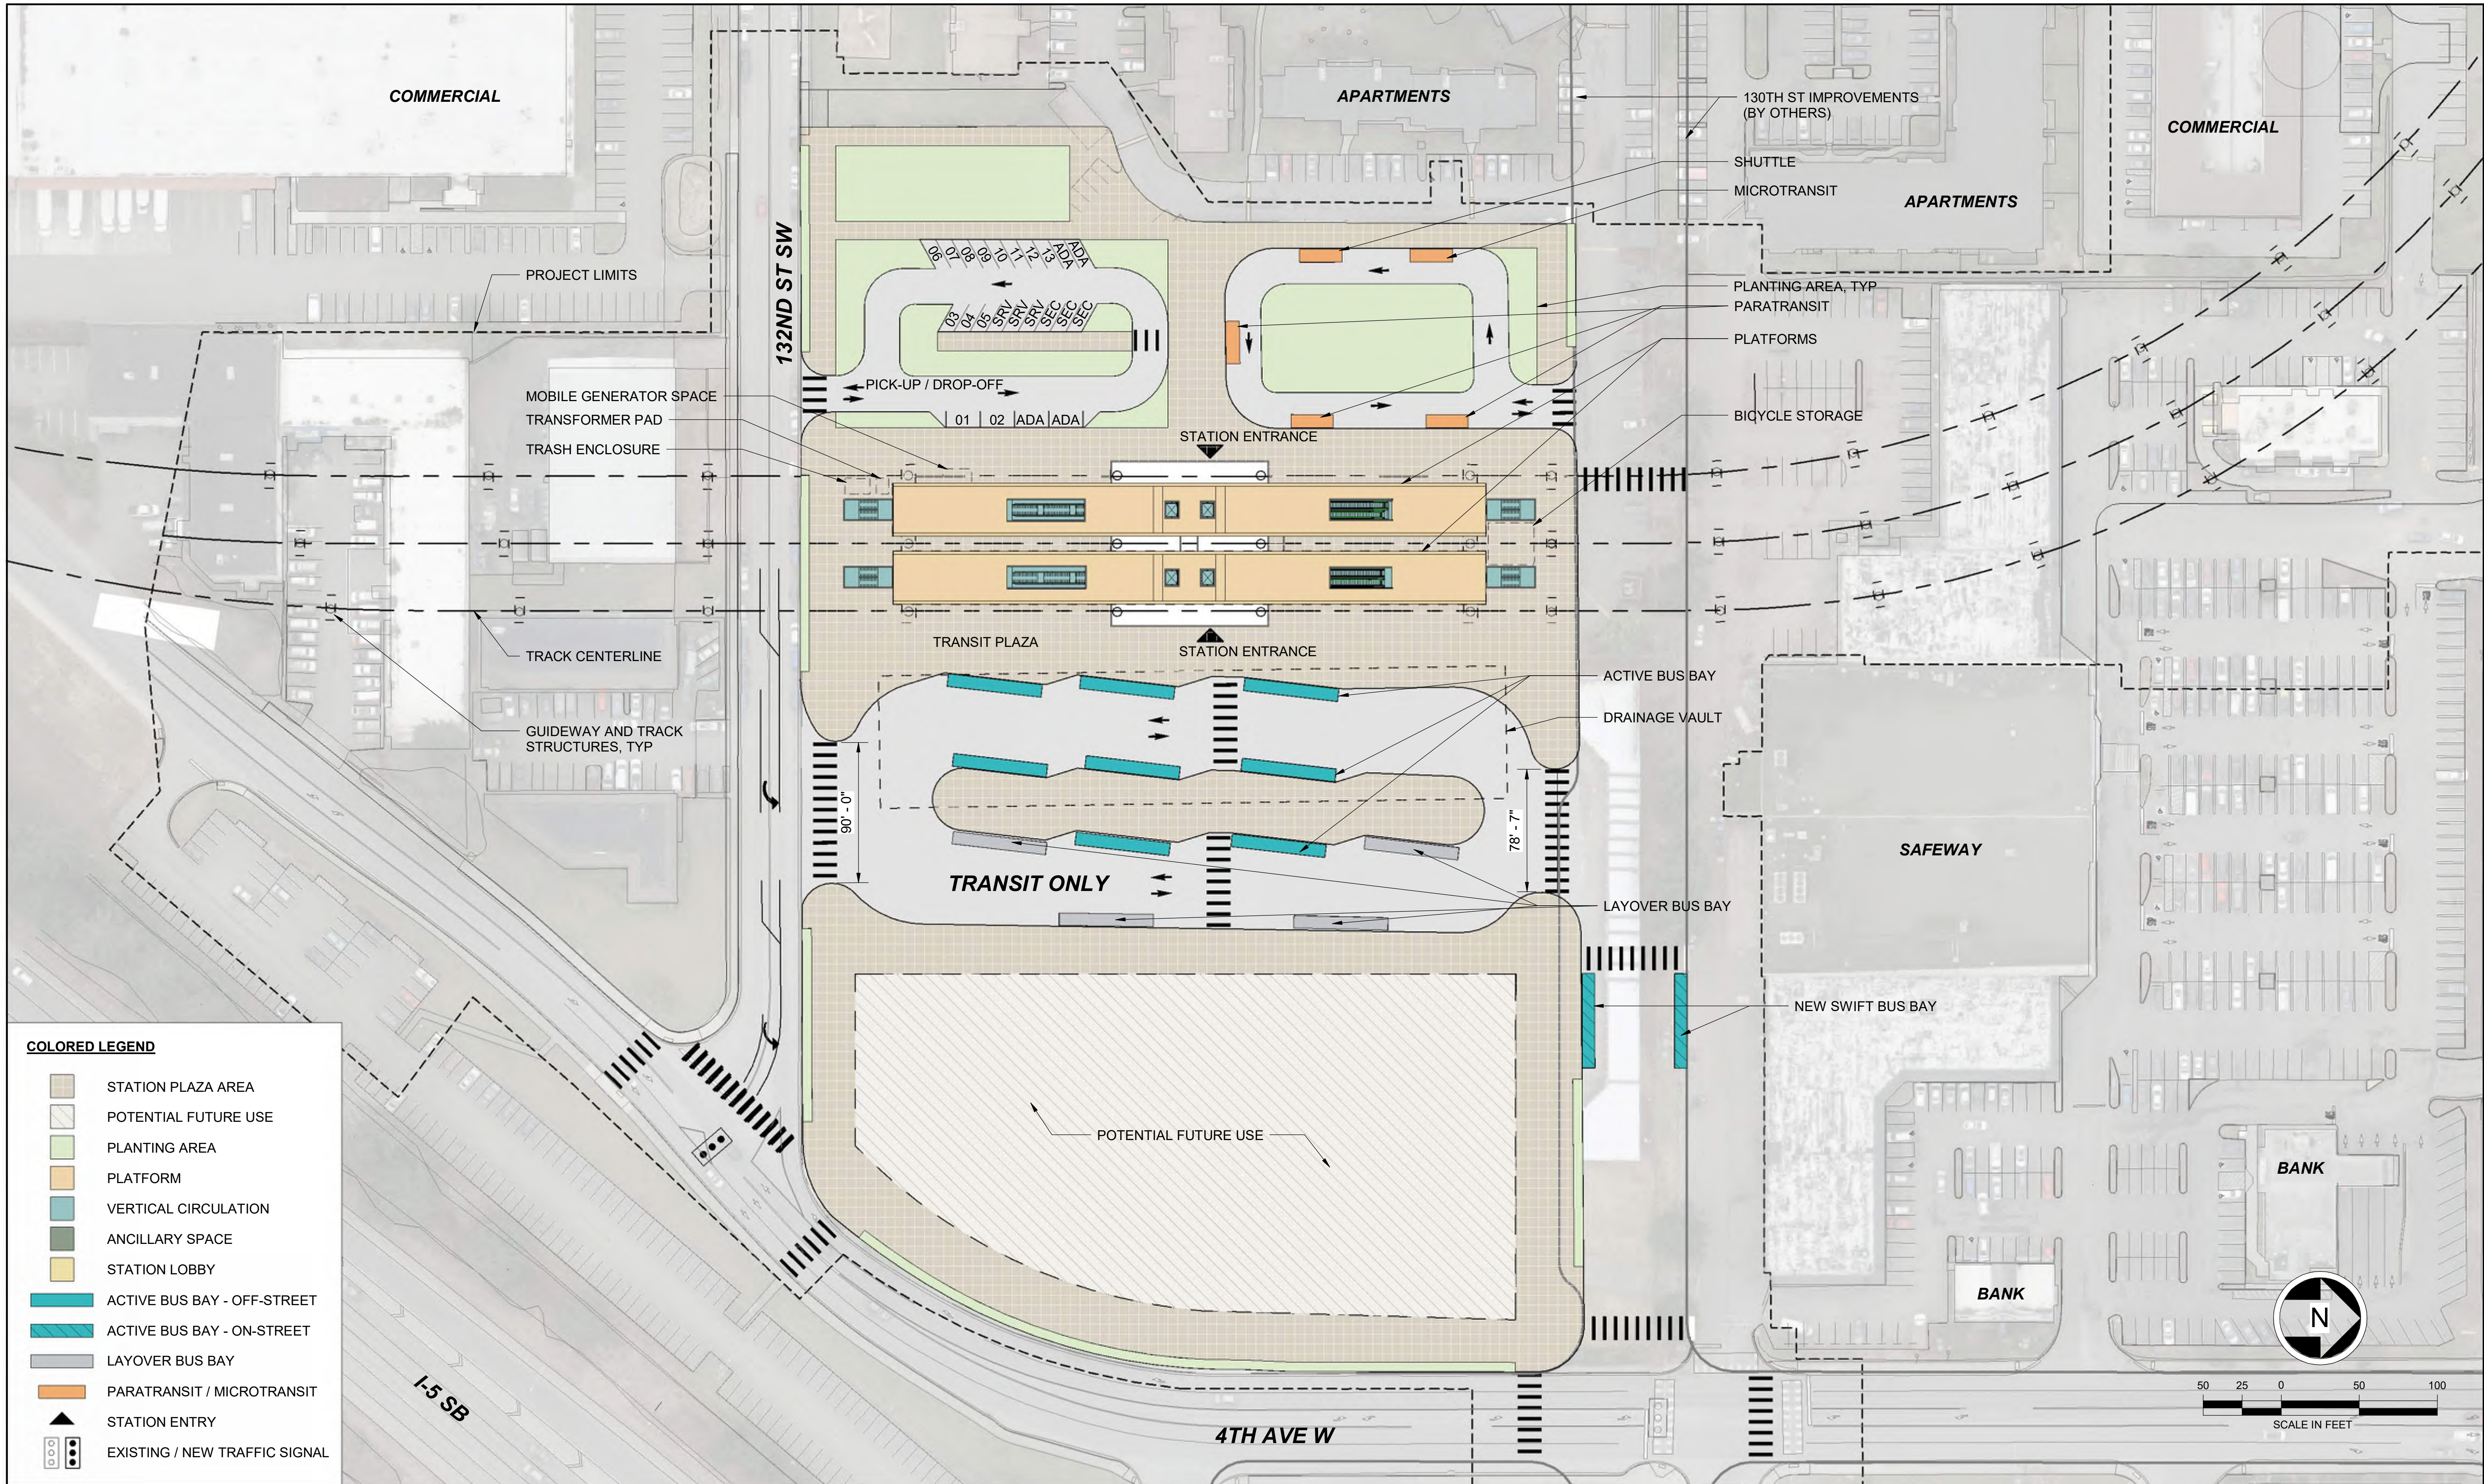

Kimley»Horn

SWIFT COMPANY LLC



SCHARRERAD


EVERETT LINK EXTENSION AND OMF NORTH

DRAFT EIS - CONCEPTUAL DESIGN
L15 SEGMENT
EVERETT LINK EXTENSION & OMF NORTH
MARINER STATION ALTERNATIVE D (MAR-D)
SITE PLAN

MAR-D-ASP100
SHEET 163 OF 387

02/14/2025

2/11/2025 8:10:31 AM
Autodesk Docs/VA Everett Link Extension Sound Transit/EVLE-MAR-D-A-v2024.rvt

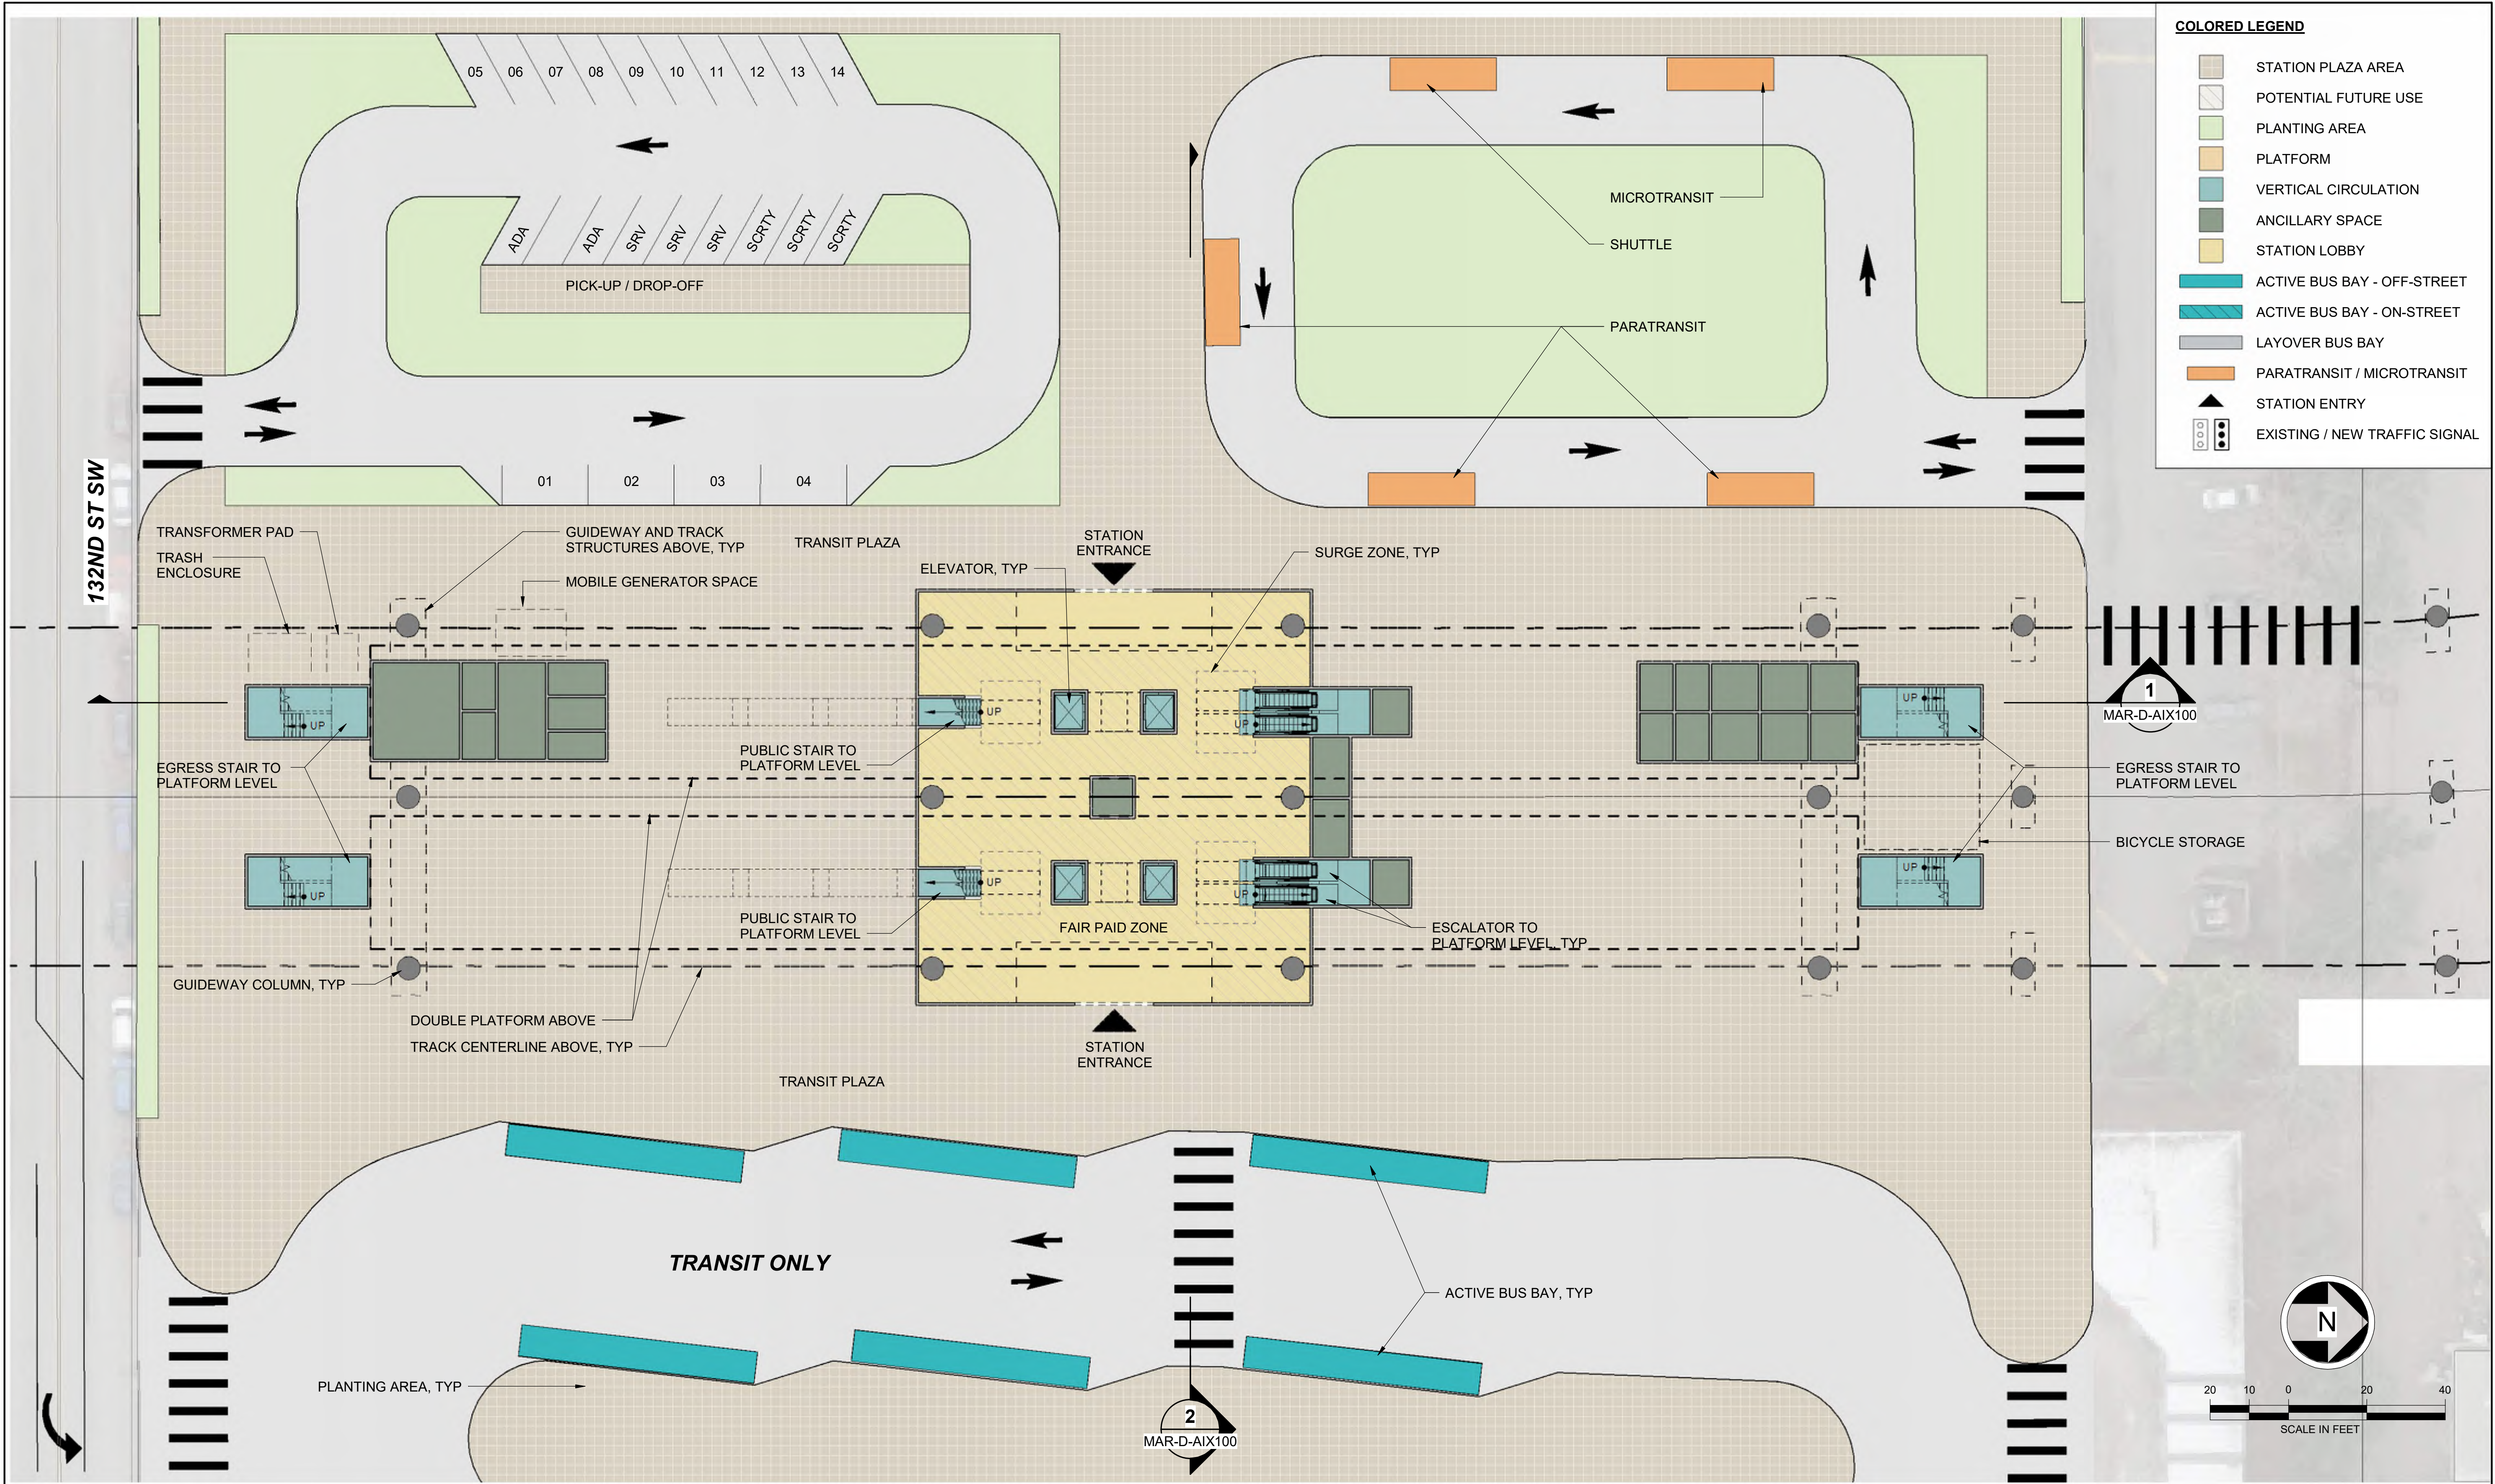

Kimley»Horn

SWIFT COMPANY LLC




EVERETT LINK EXTENSION AND OMF NORTH

DRAFT EIS - CONCEPTUAL DESIGN
L15 SEGMENT
EVERETT LINK EXTENSION & OMF NORTH
MARINER STATION ALTERNATIVE D (MAR-D)
PLAZA PLAN


MAR-D-APP100
SHEET 164 OF 387

02/14/2025

2/11/2025 8:11:41 AM
Autodesk Docs//WA Everett Link Extension Sound Transit/EVLE-MAR-D-A-v2024.rvt

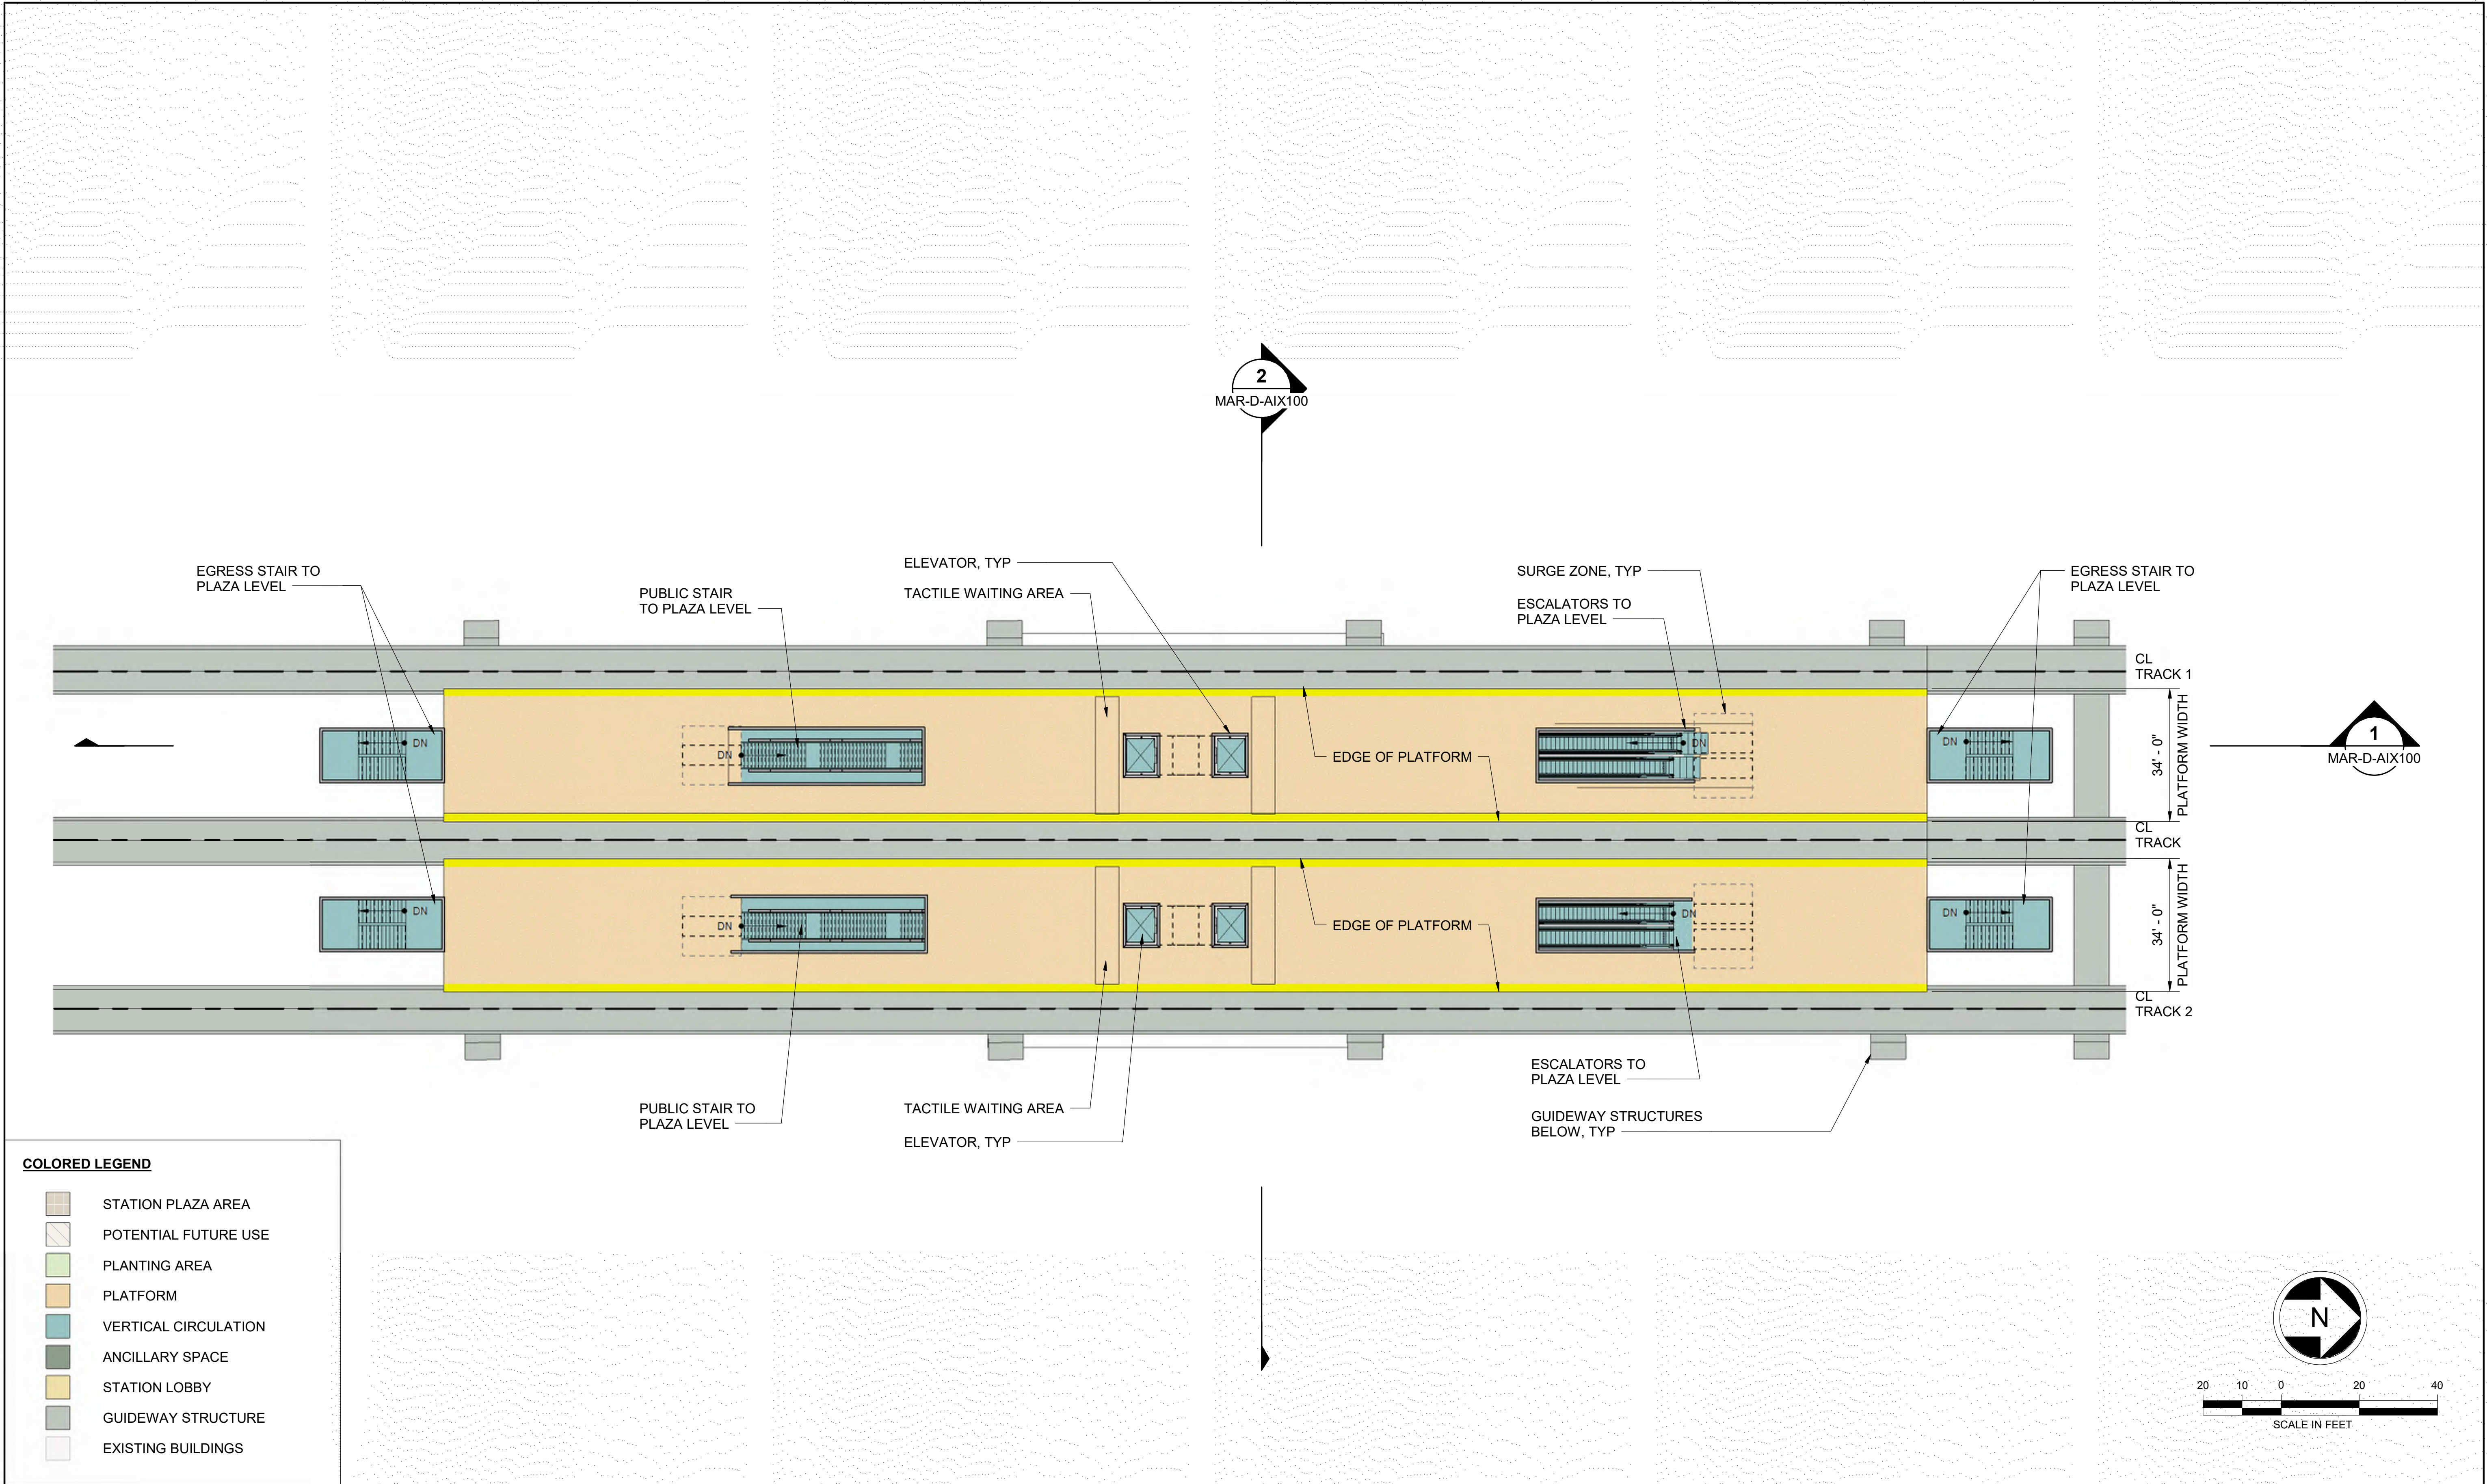


2/11/2025 8:12:16 AM
Autodesk Docs://WA Everett Link Extension Sound Transit/EVLE-MAR-D-A-v2024.rvt

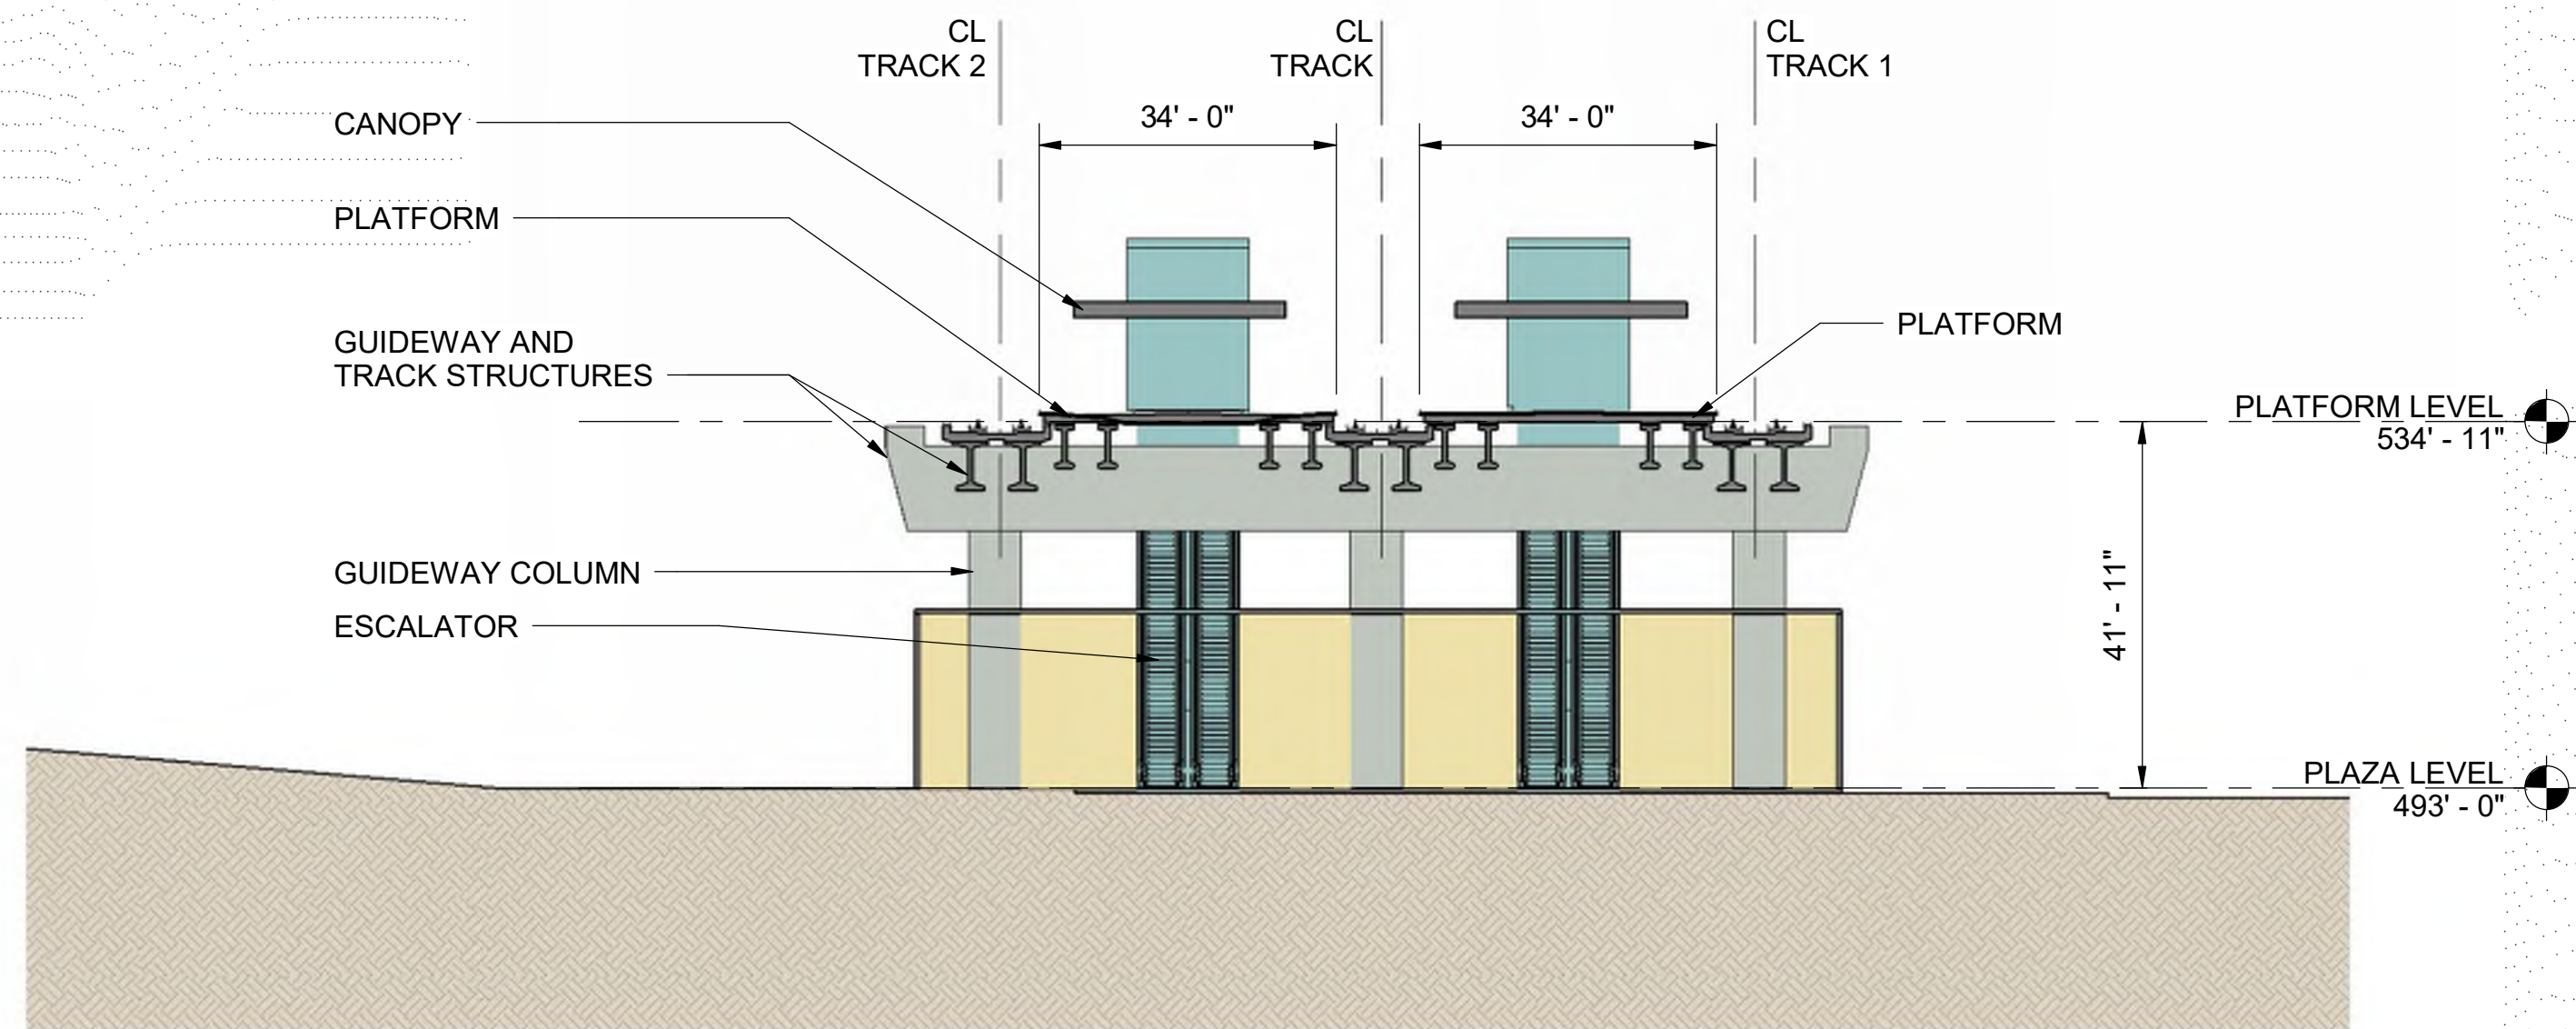

MAR-D CROSS SECTION

2
MAR-B-APP100

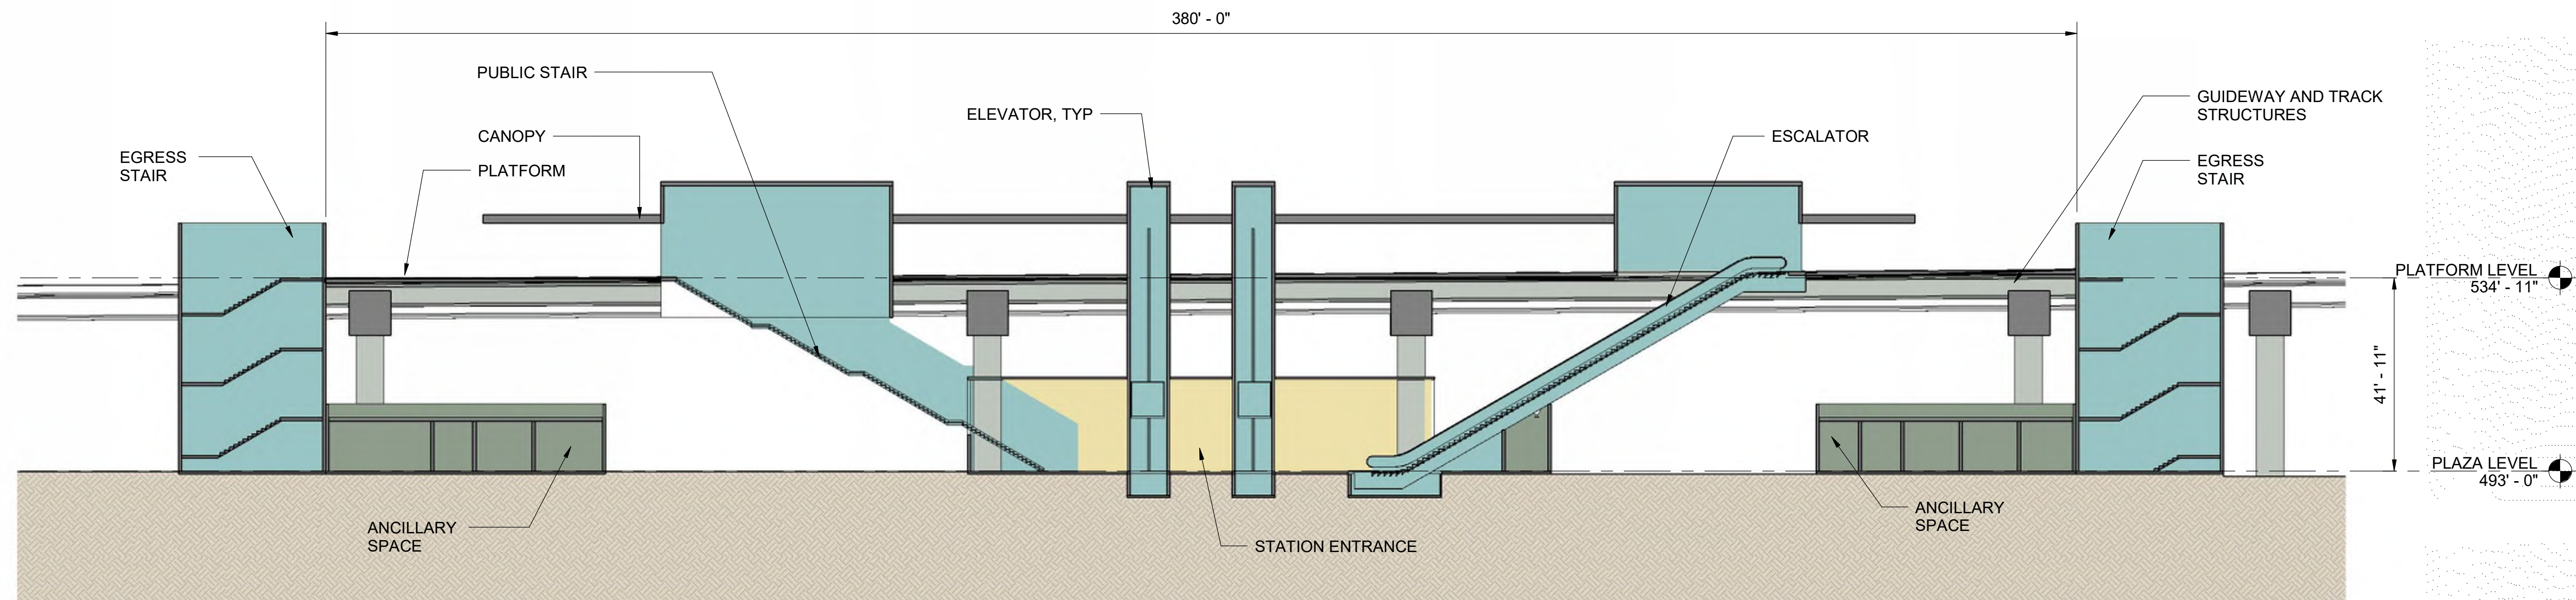


MAR-D LONG SECTION

1
MAR-B-APP100

COLORED LEGEND

- STATION PLAZA AREA
- POTENTIAL FUTURE USE
- PLANTING AREA
- PLATFORM
- VERTICAL CIRCULATION
- ANCILLARY SPACE
- STATION LOBBY
- GUIDEWAY STRUCTURE
- EXISTING BUILDINGS

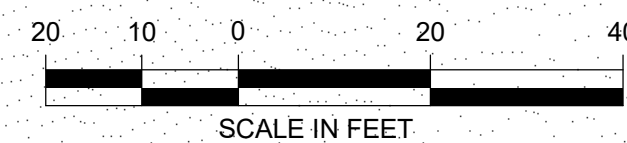

Kimley»Horn

SWIFT COMPANY LLC




EVERETT LINK EXTENSION AND OMF NORTH

DRAFT EIS - CONCEPTUAL DESIGN
L15 SEGMENT
EVERETT LINK EXTENSION & OMF NORTH
MARINER STATION ALTERNATIVE D (MAR-D)
SECTIONS

MAR-D-AIX100
SHEET 166 OF 387

02/14/2025

2/11/2025 8:10:23 AM
Autodesk Docs://WA Everett Link Extension Sound Transit/EVLE-MAR-D-A-v2024.rvt

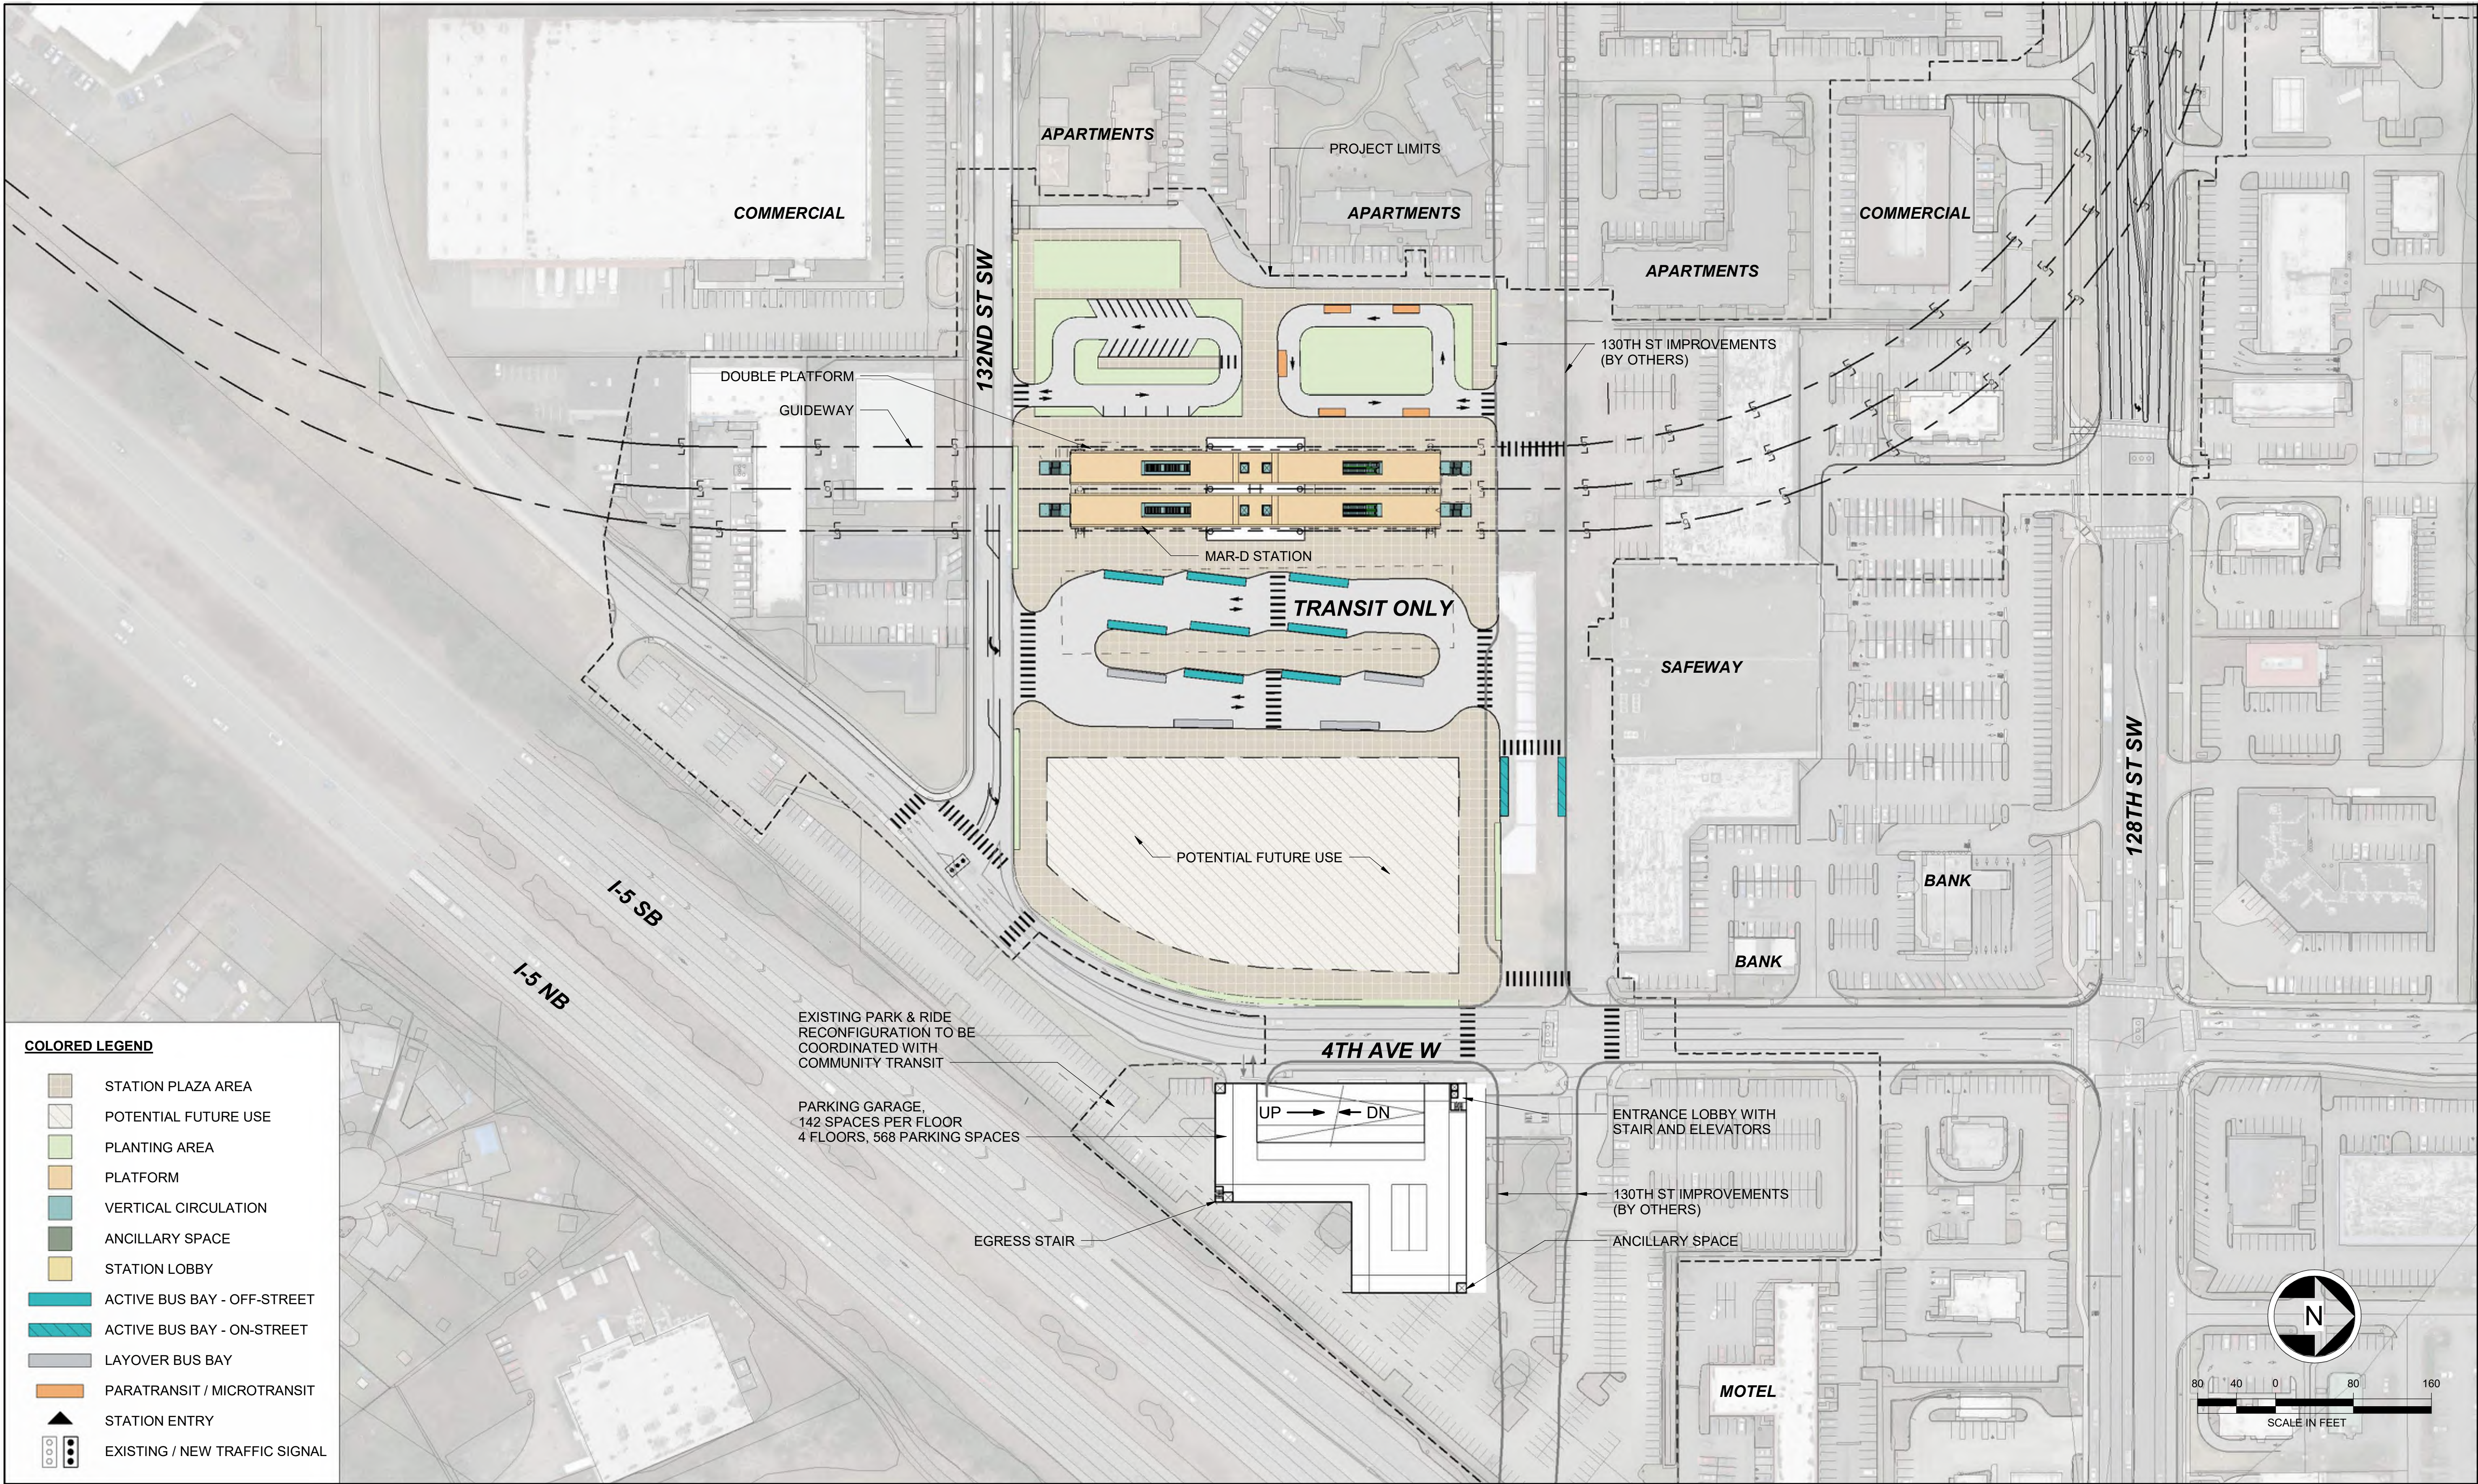

Kimley»Horn

SWIFT COMPANY LLC



SCHARRERAD


EVERETT LINK EXTENSION AND OMF NORTH

DRAFT EIS - CONCEPTUAL DESIGN
L15 SEGMENT
EVERETT LINK EXTENSION & OMF NORTH
MARINER STATION ALTERNATIVE D (MAR-D)
GARAGE PLAN

MAR-D-GAR-ASP101
SHEET 167 OF 387

02/14/2025

2/11/2025 8:10:16 AM
Autodesk Docs://WA Everett Link Extension Sound Transit/EVLE-MAR-D-A-v2024.rvt

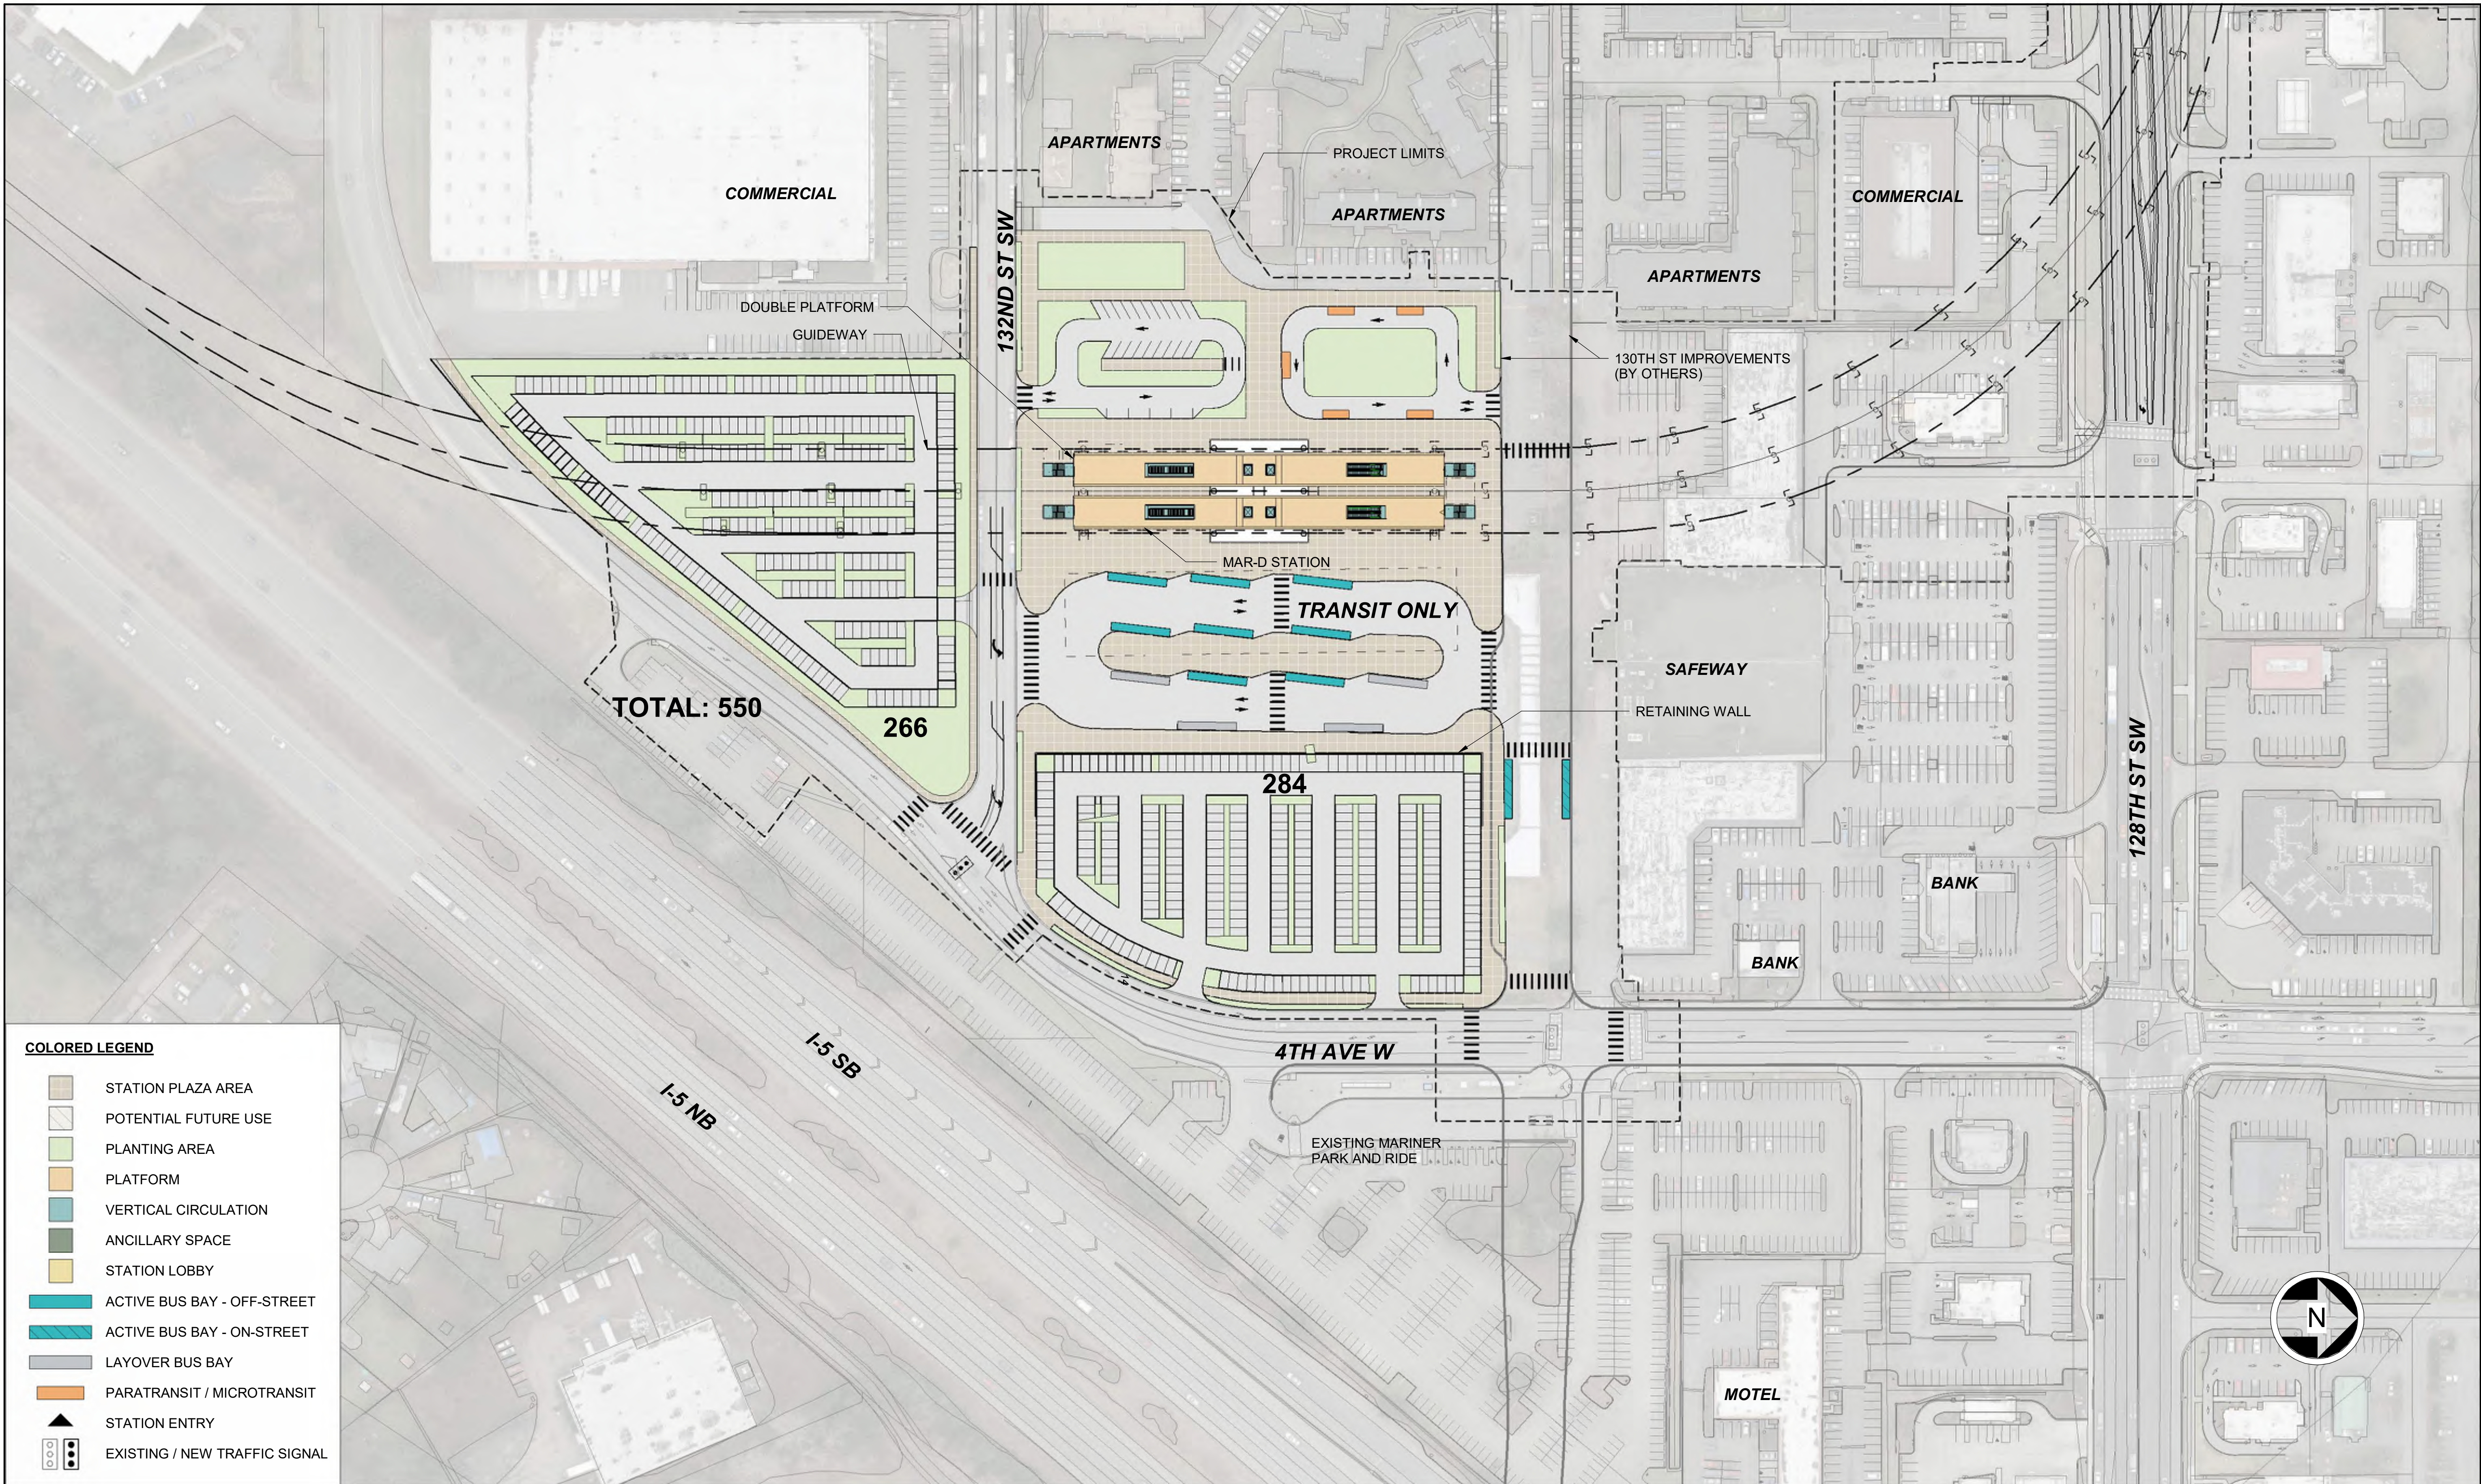

Kimley»Horn

SWIFT COMPANY LLC



SCHARRERAD



EVERETT LINK EXTENSION AND OMF NORTH

DRAFT EIS - CONCEPTUAL DESIGN
L15 SEGMENT
EVERETT LINK EXTENSION & OMF NORTH
MARINER STATION ALTERNATIVE D (MAR-D)
SURFACE PARKING PLAN

MAR-D-SUR-ASP102
SHEET 168 OF 387

02/14/2025

CROSS REFERENCING OF DRAWINGS				
MAR-1B SEGMENT	(201)	(202)	(203)	(204)
GENERAL SITE PLANS	L15-GSP201	L15-GSP202	L15-GSP203	L15-GSP204
ARCHITECTURAL		MAR-B-ASP100 MAR-B-APP100 MAR-B-ASP101 MAR-B-ASP102		
ARCHITECTURAL PLANS ASSOCIATED WITH THIS PORTION OF THE PROJECT ARE WITHIN THIS SECTION BUT NOT DENOTED ON THIS PLAN FOR LOCATION.				

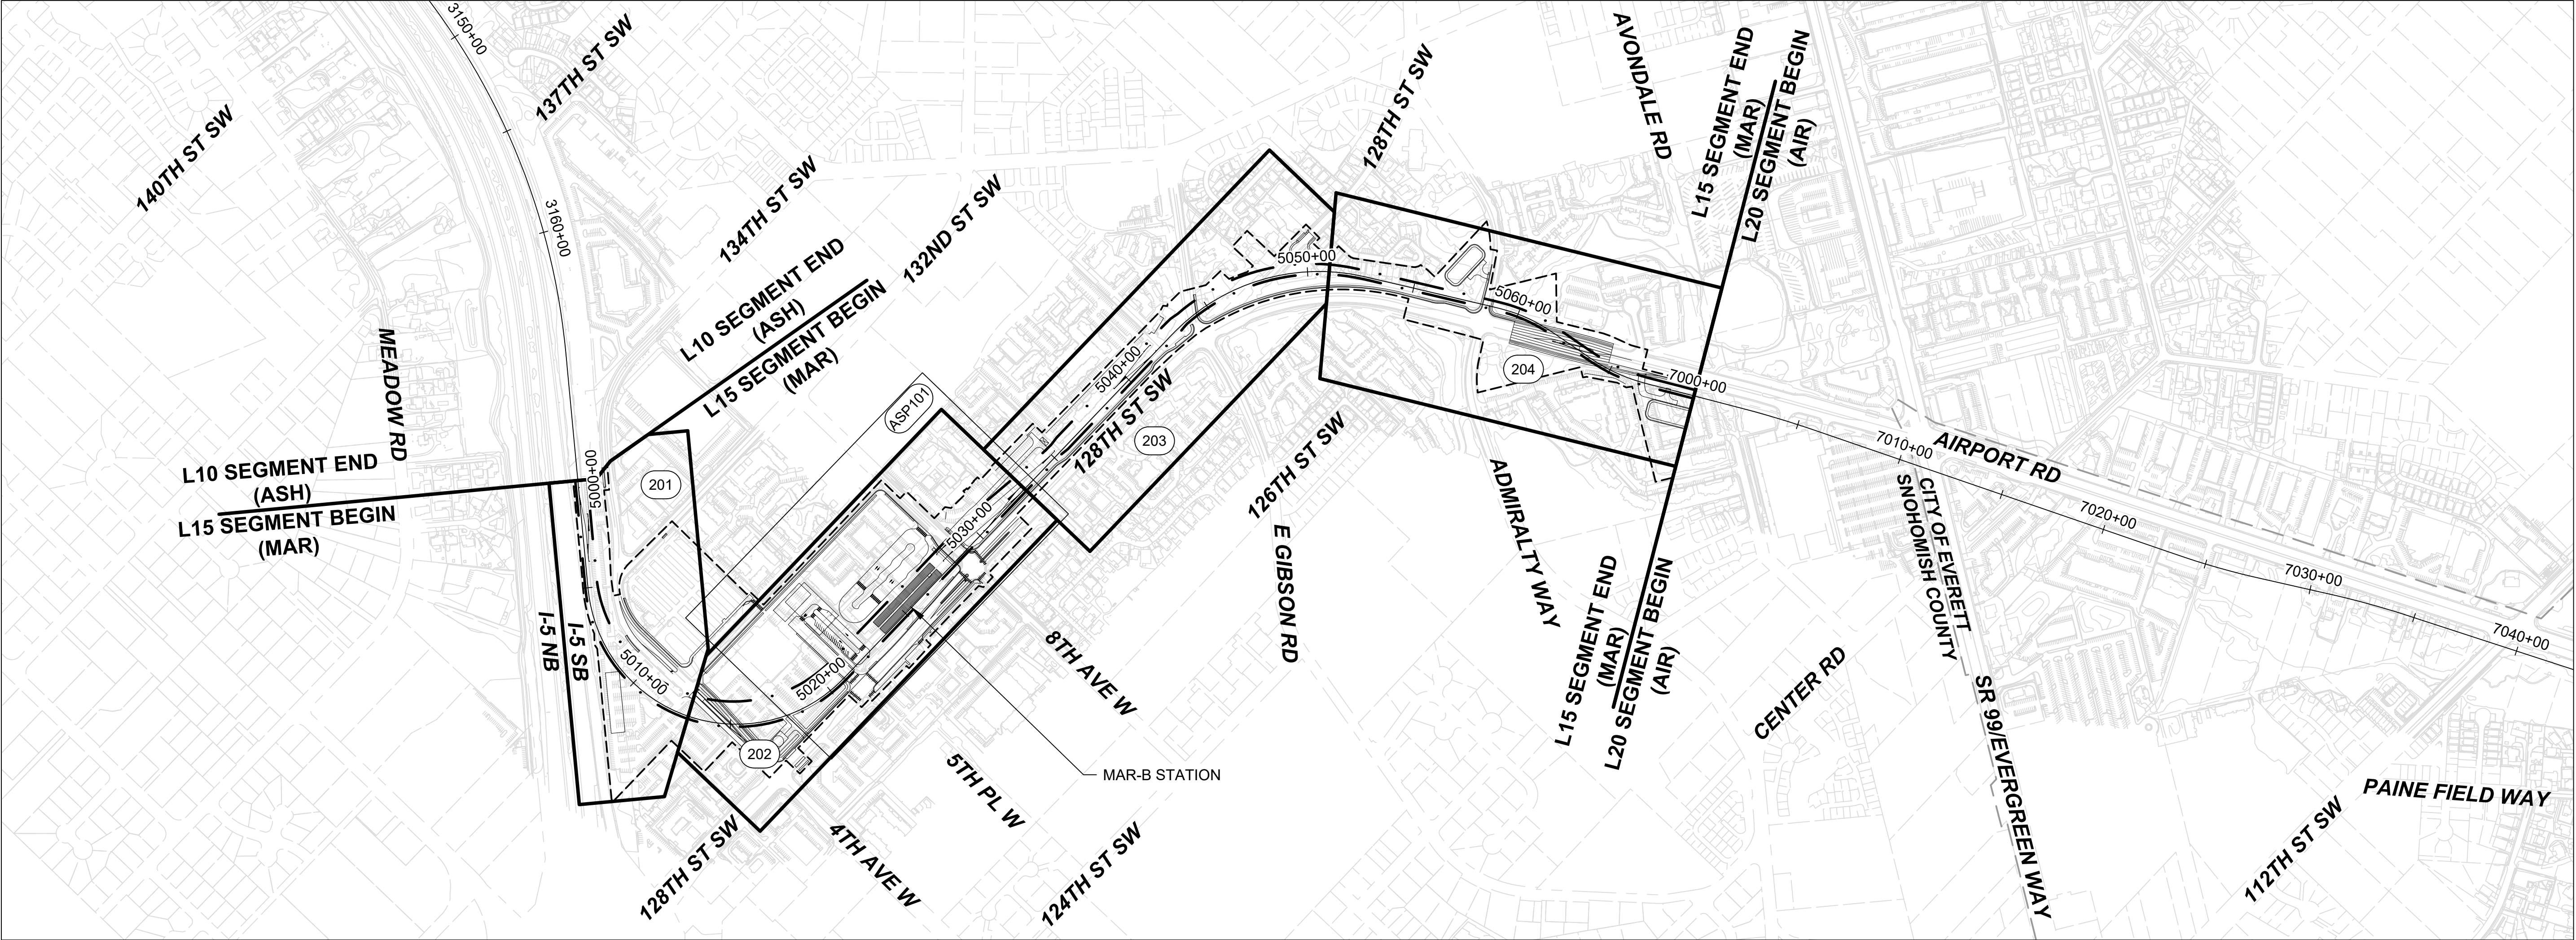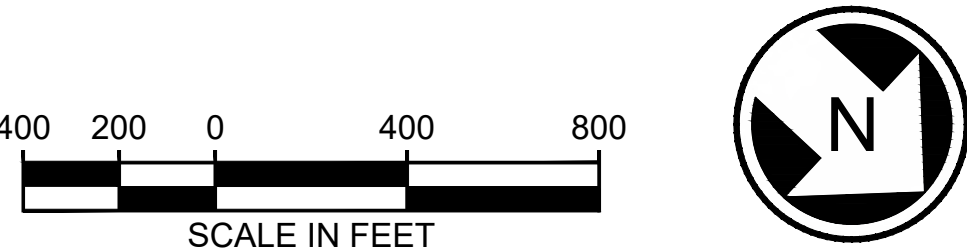

12/06/24 | 12:50 PM | DANIELLE MIDDLETON
C:\P\W\K\H\1\0288394\L15 - KEYSHEET.DWG




Kimley»Horn

EVERETT LINK EXTENSION
AND OMF NORTH




DRAFT EIS - CONCEPTUAL DESIGN
L15 SEGMENT
EVERETT LINK EXTENSION & OMF NORTH
MAR-1B
KEY MAP

L15-GZK200
SHEET 169 OF 387
02/14/2025

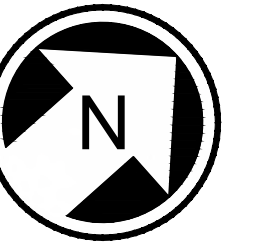

- NOTES:
1. SEE STD SHEETS FOR NOTES, LEGEND, AND ABBREVIATIONS.
 2. ELECTRIC OVERHEAD TRANSMISSION LINE RELOCATIONS DUE TO PROPOSED CONSTRUCTION CONFLICTS ARE SHOWN FOR CONTEXT.
 3. FOR ROADWAY TYPICAL SECTIONS SEE SHEET STD-CRY111.

CURVE TABLE							
CURVE	RADIUS (FT)	Lc (FT)	L s1 (FT)	L s2 (FT)	Ea (IN)	Eu (IN)	V (MPH)
C1-1	690.0	1477.1	100.0	100.0	3.00	2.17	30
C2-1	650.0	1385.6	100.0	100.0	3.00	2.48	30
C3-1	670.0	1431.4	100.0	100.0	3.00	2.32	30

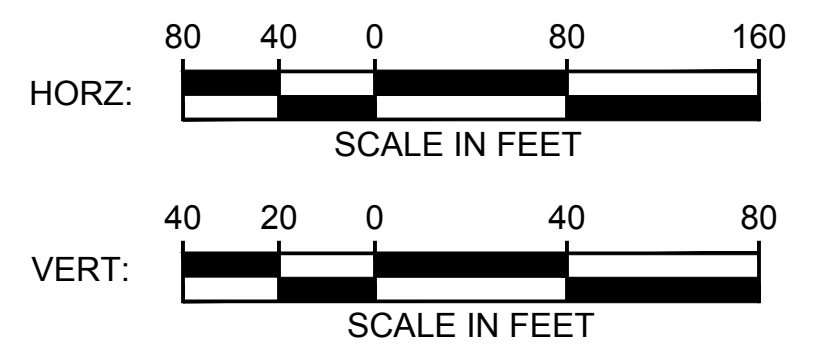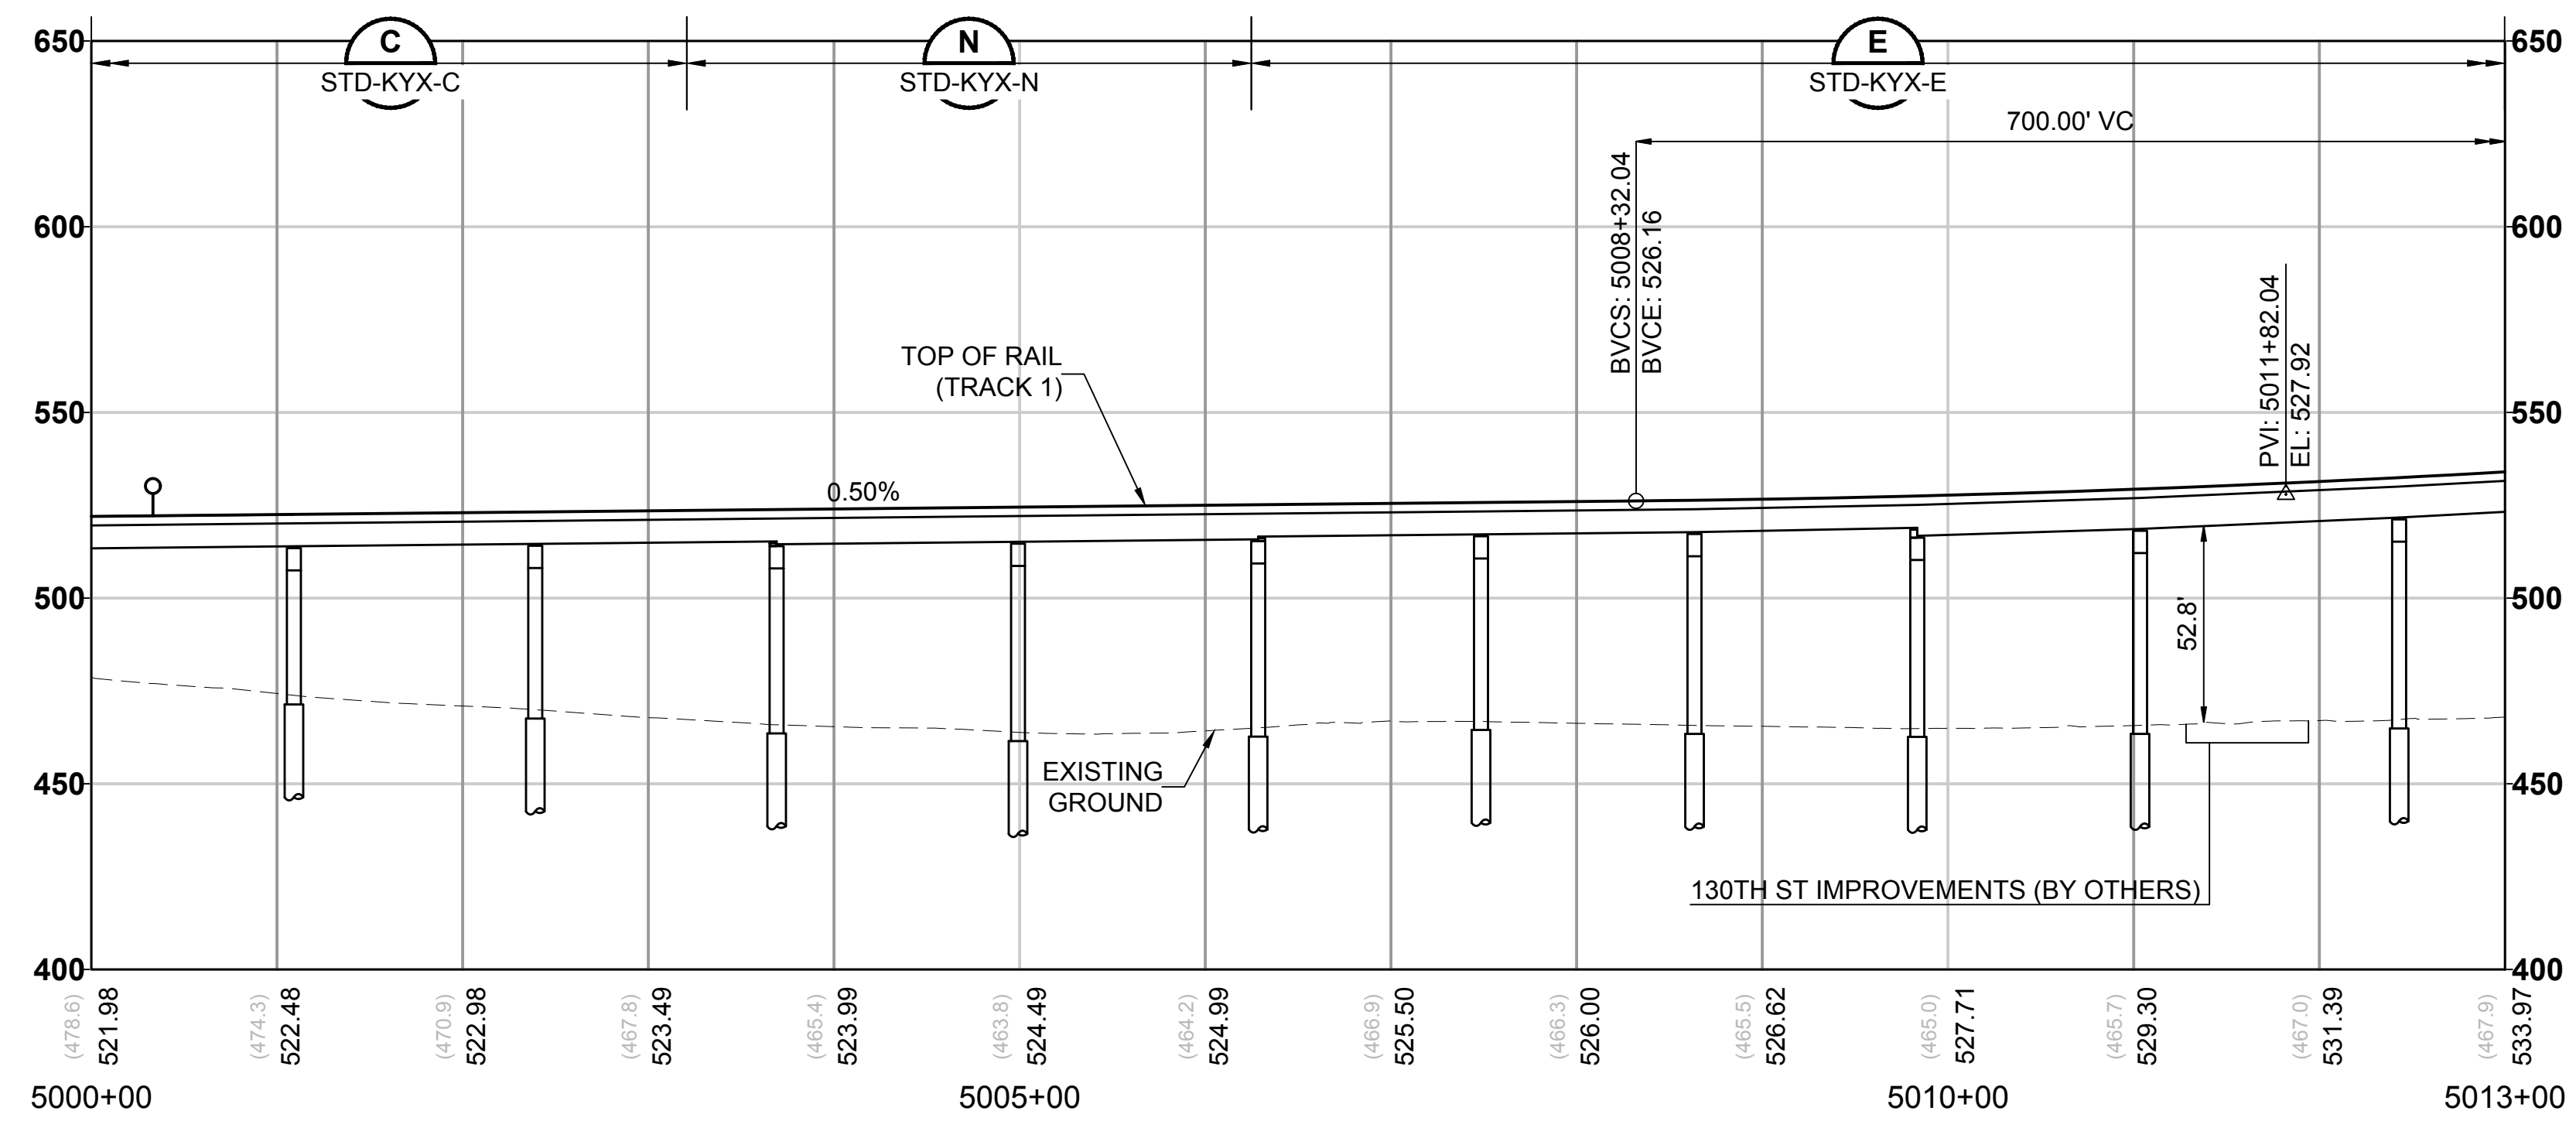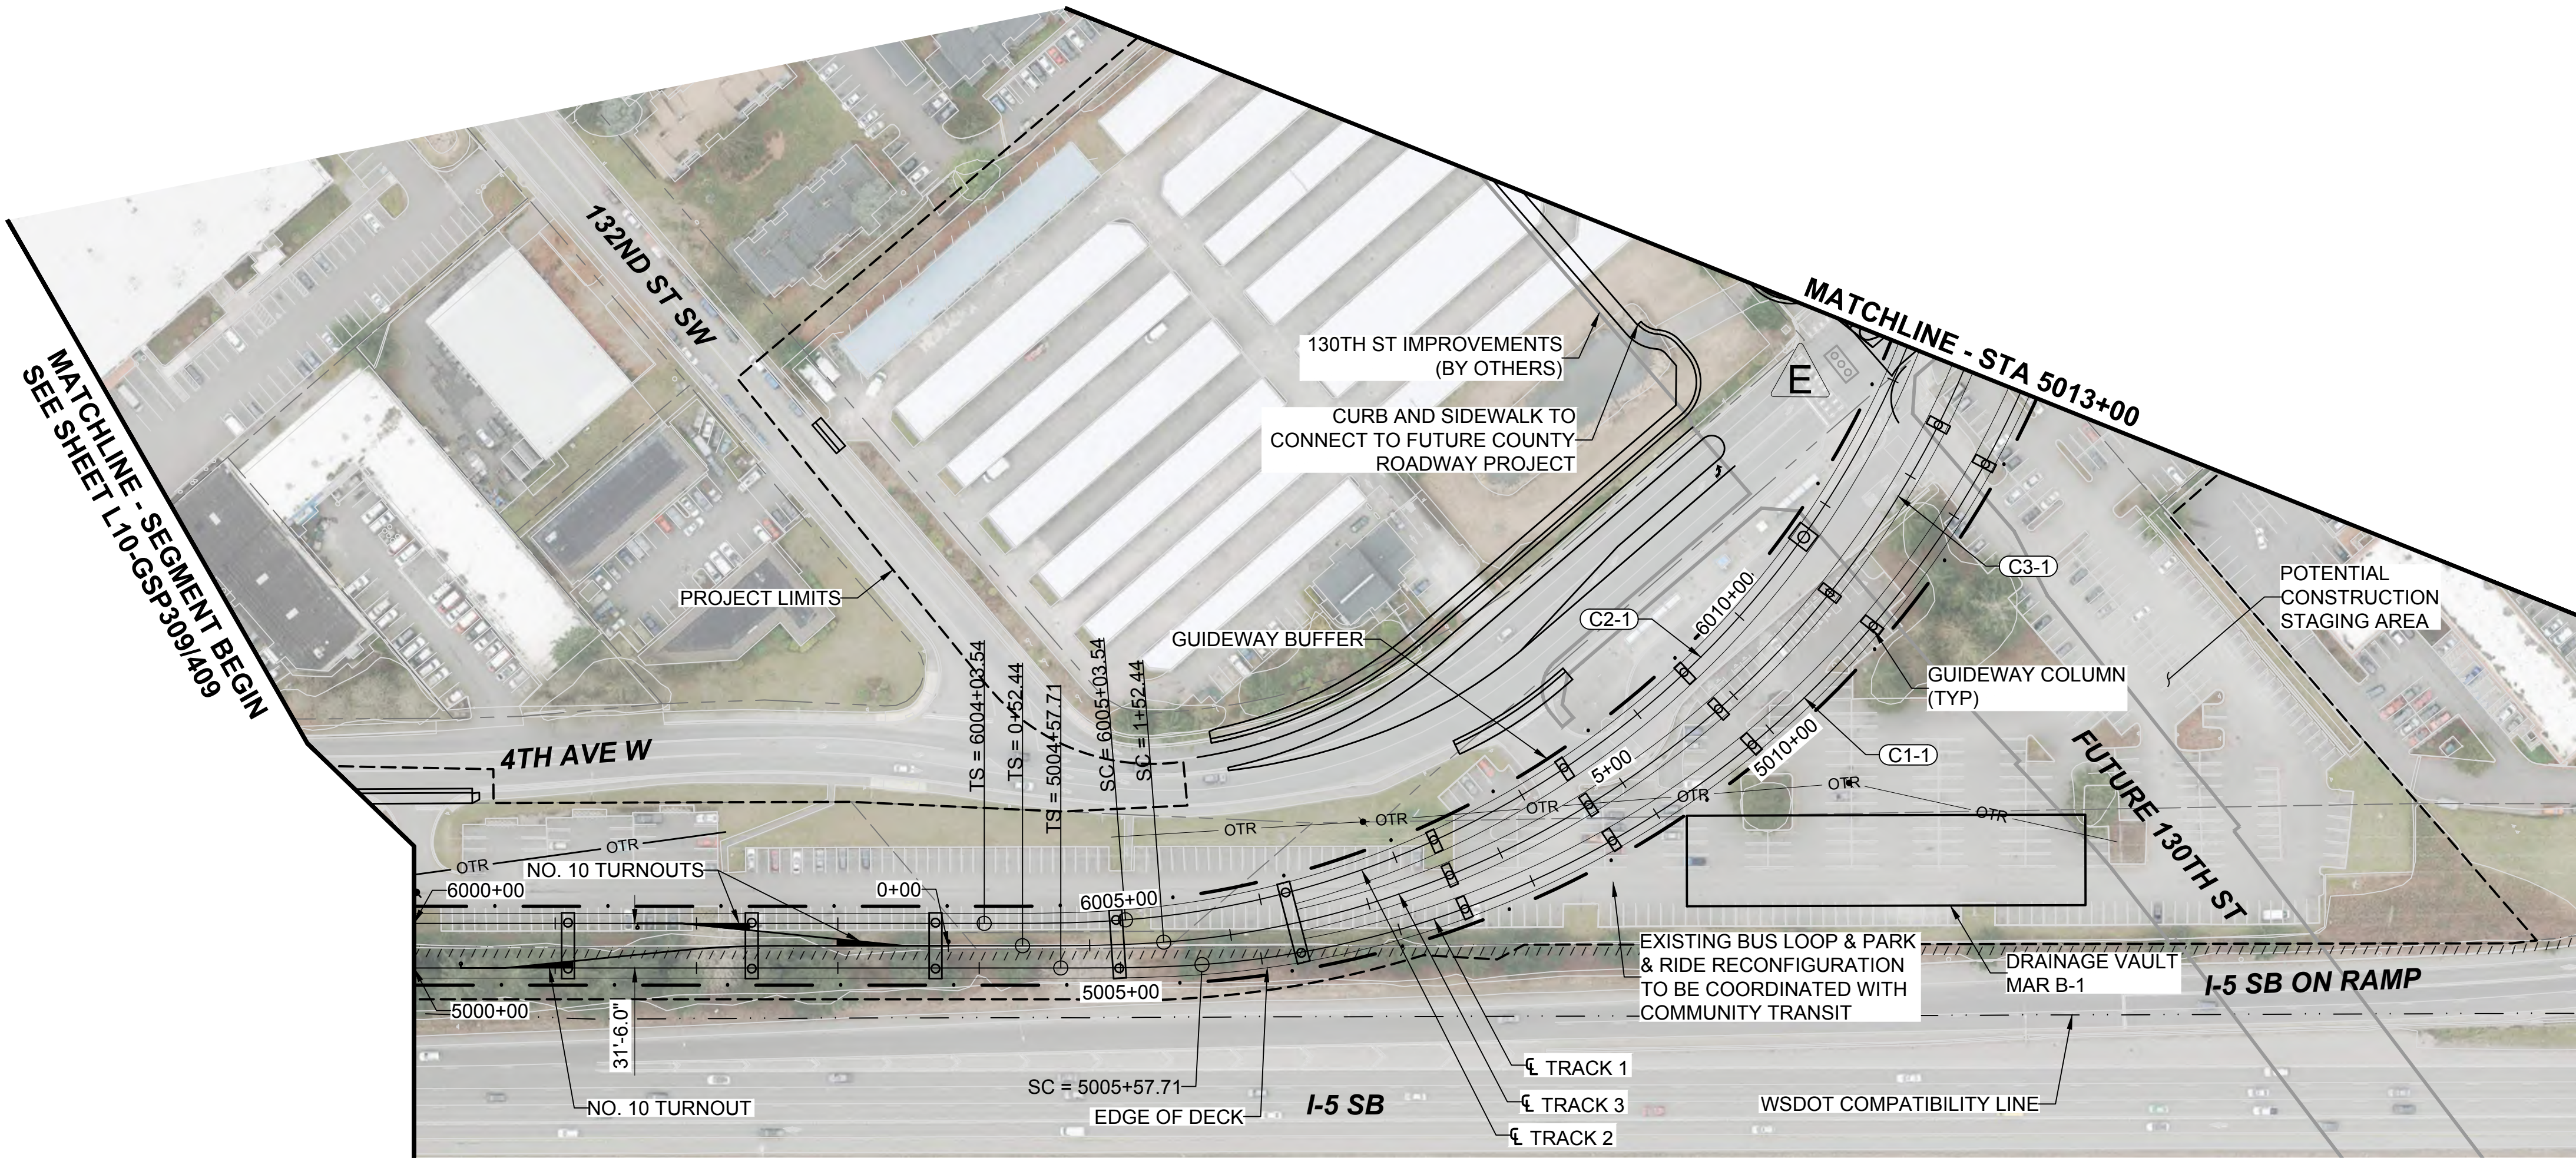

12/06/24 | 12:23 PM | SEBASTIAN.SZEP
C:\P\W\K\H\1\0288029\L15-GSP201.DWG.DWG



Kimley»Horn

EVERETT LINK EXTENSION AND OMF NORTH

DRAFT EIS - CONCEPTUAL DESIGN
L15 SEGMENT
EVERETT LINK EXTENSION & OMF NORTH
MAR-1B
GENERAL SITE PLANS

L15-GSP201
SHEET 170 OF 387
02/14/2025

12/11/24 | 1:59 PM | SEBASTIAN.SZEP
C:\P\WKH1\0288029\15-GSP201.DWG.DWG





Kimley»Horn

EVERETT LINK EXTENSION AND OMF NORTH

DRAFT EIS - CONCEPTUAL DESIGN
L15 SEGMENT
EVERETT LINK EXTENSION & OMF NORTH
MAR-1B
GENERAL SITE PLANS


L15-GSP202
SHEET 171 OF 387
02/14/2025

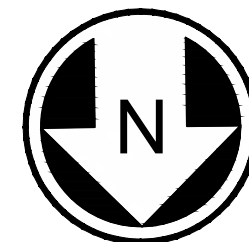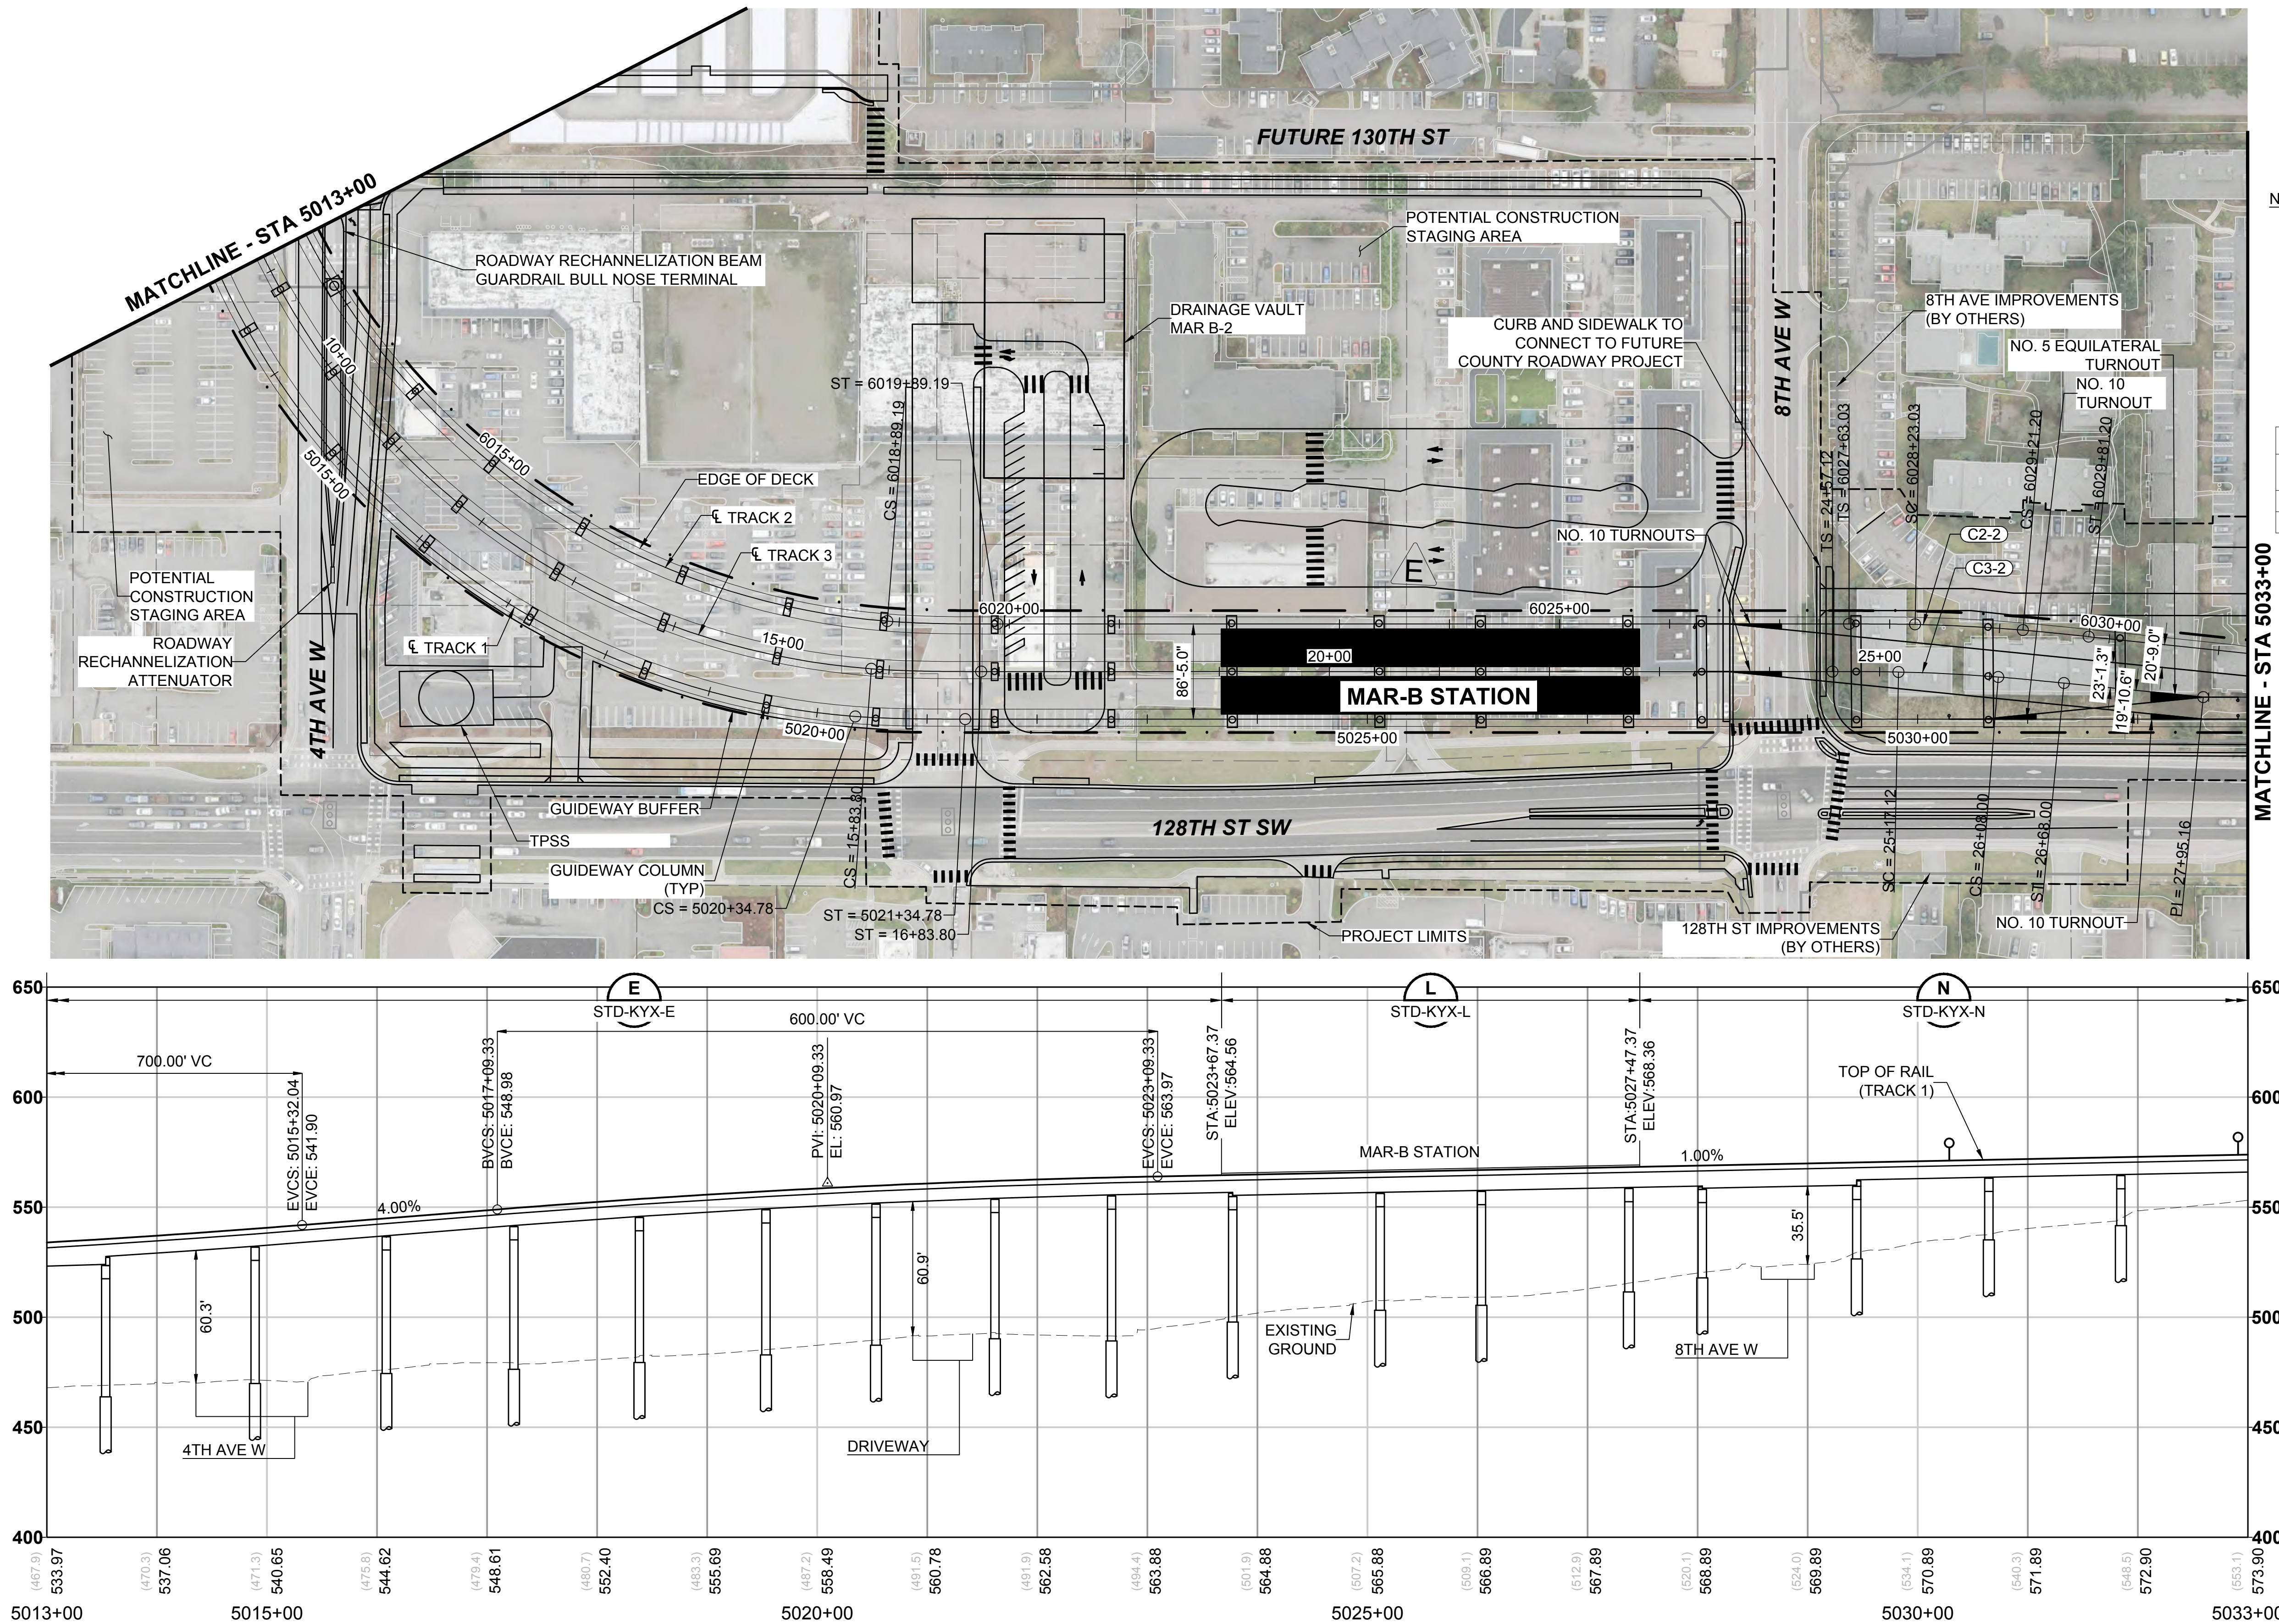

- NOTES:
1. SEE STD SHEETS FOR NOTES, LEGEND, AND ABBREVIATIONS.
 2. ELECTRIC OVERHEAD TRANSMISSION LINE RELOCATIONS DUE TO PROPOSED CONSTRUCTION CONFLICTS ARE SHOWN FOR CONTEXT.
 3. FOR ROADWAY TYPICAL SECTIONS SEE SHEETS STD-CRY110 AND STD-CRY111.



CURVE TABLE						
CURVE	RADIUS (FT)	Lc (FT)	Ls1 (FT)	Ls2 (FT)	Ea (IN)	Eu (IN)
C2-2	1500.0	98.2	60.0	60.0	1.00	1.38
C3-2	1510.0	90.9	60.0	60.0	1.00	1.36



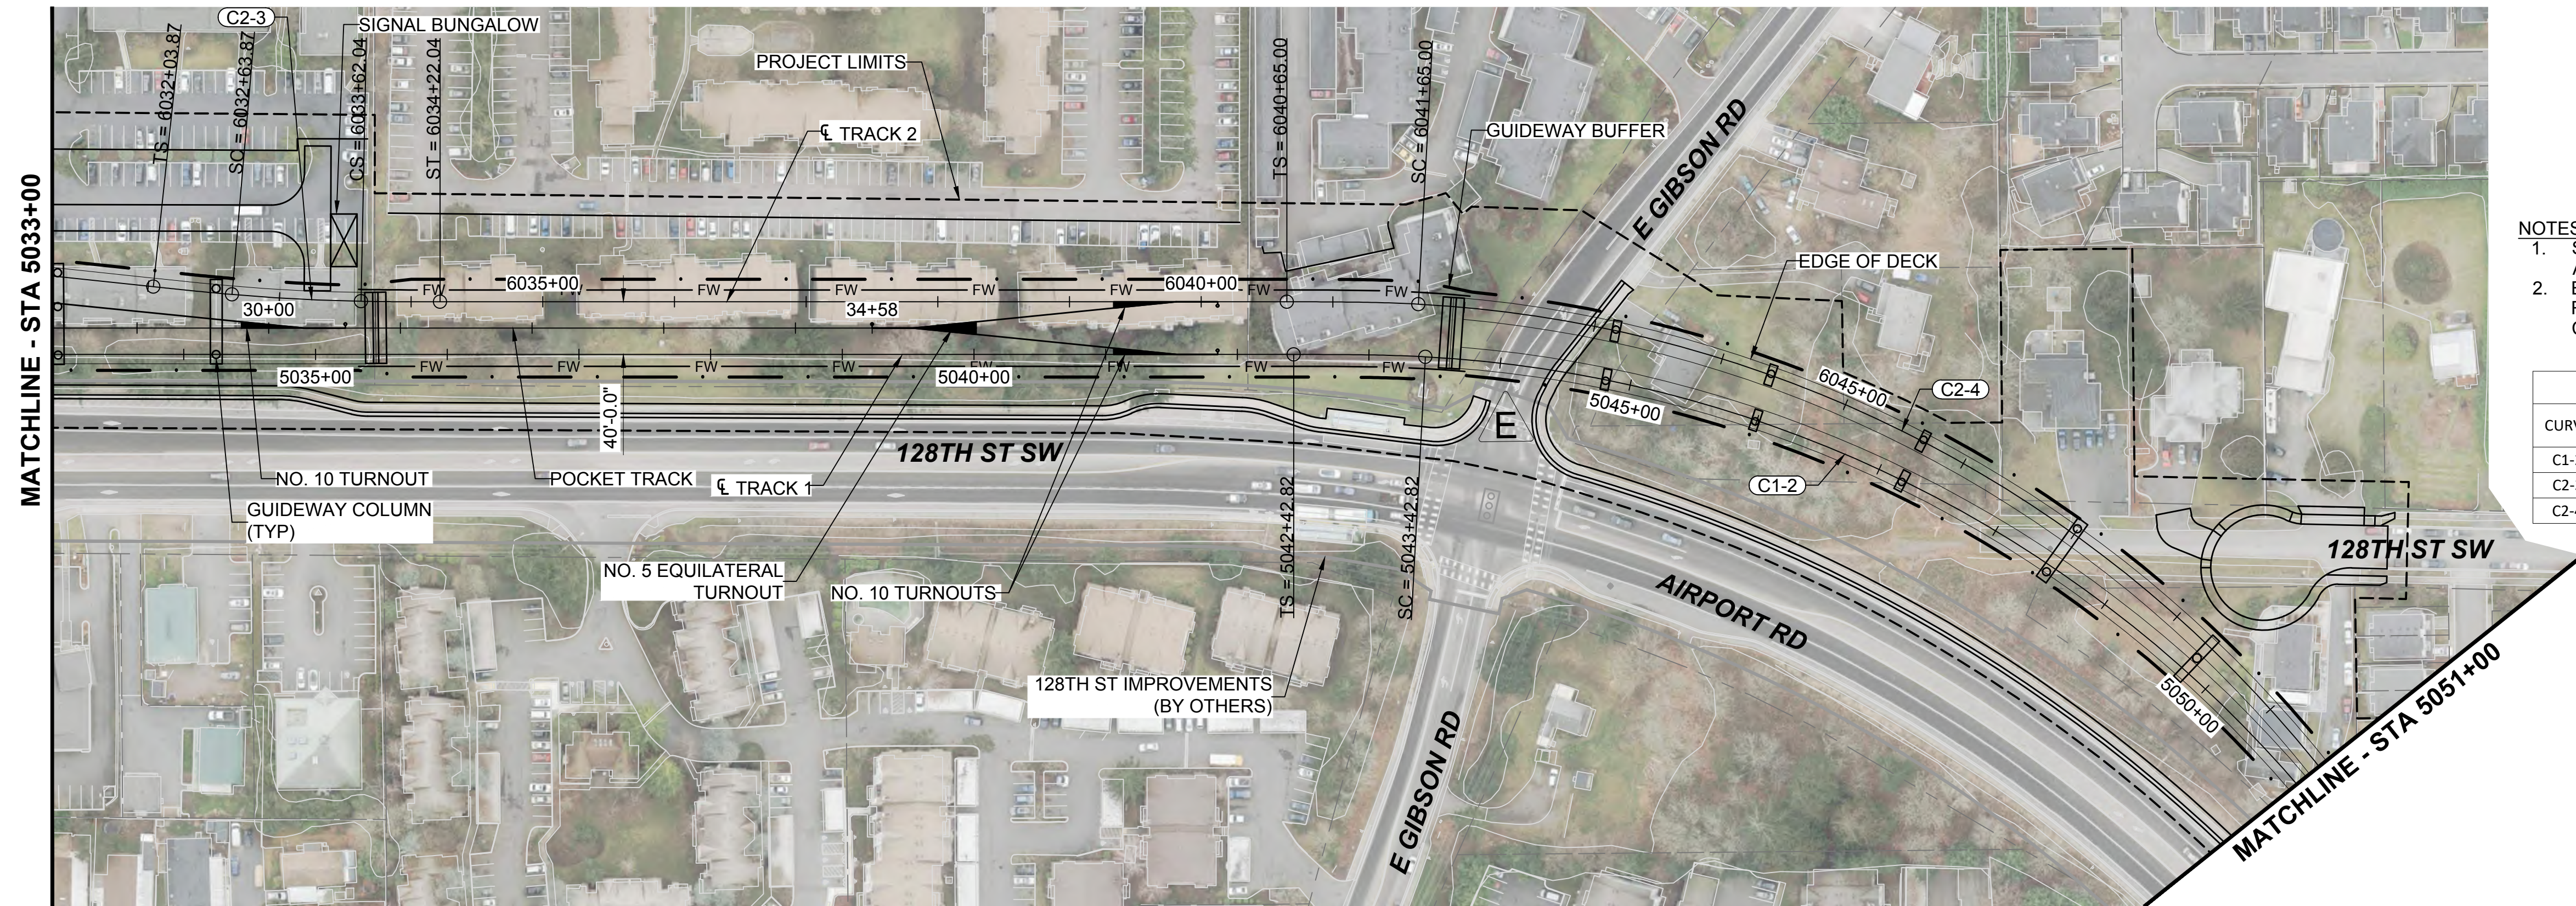

- NOTES:
1. SEE STD SHEETS FOR NOTES, LEGEND, AND ABBREVIATIONS.
 2. ELECTRIC OVERHEAD TRANSMISSION LINE RELOCATIONS DUE TO PROPOSED CONSTRUCTION CONFLICTS ARE SHOWN FOR CONTEXT.

CURVE TABLE							
CURVE	RADIUS (FT)	Lc (FT)	L s1 (FT)	L s2 (FT)	Ea (IN)	Eu (IN)	V (MPH)
C1-2	940.0	876.6	100.0	100.0	2.75	2.41	35
C2-3	1500.0	98.2	60.0	60.0	1.00	1.38	30
C2-4	940.0	876.6	100.0	100.0	2.75	2.41	35

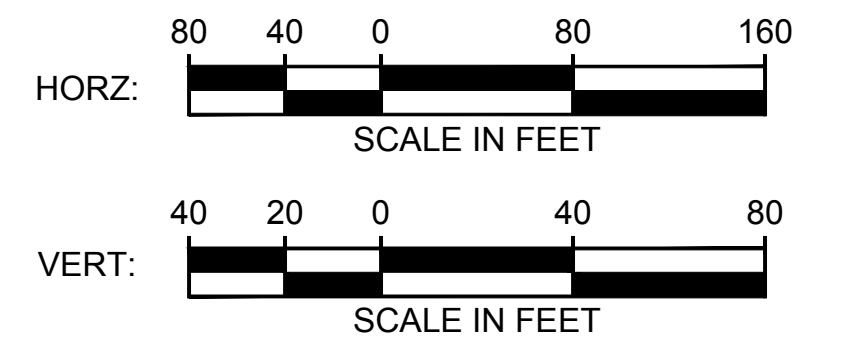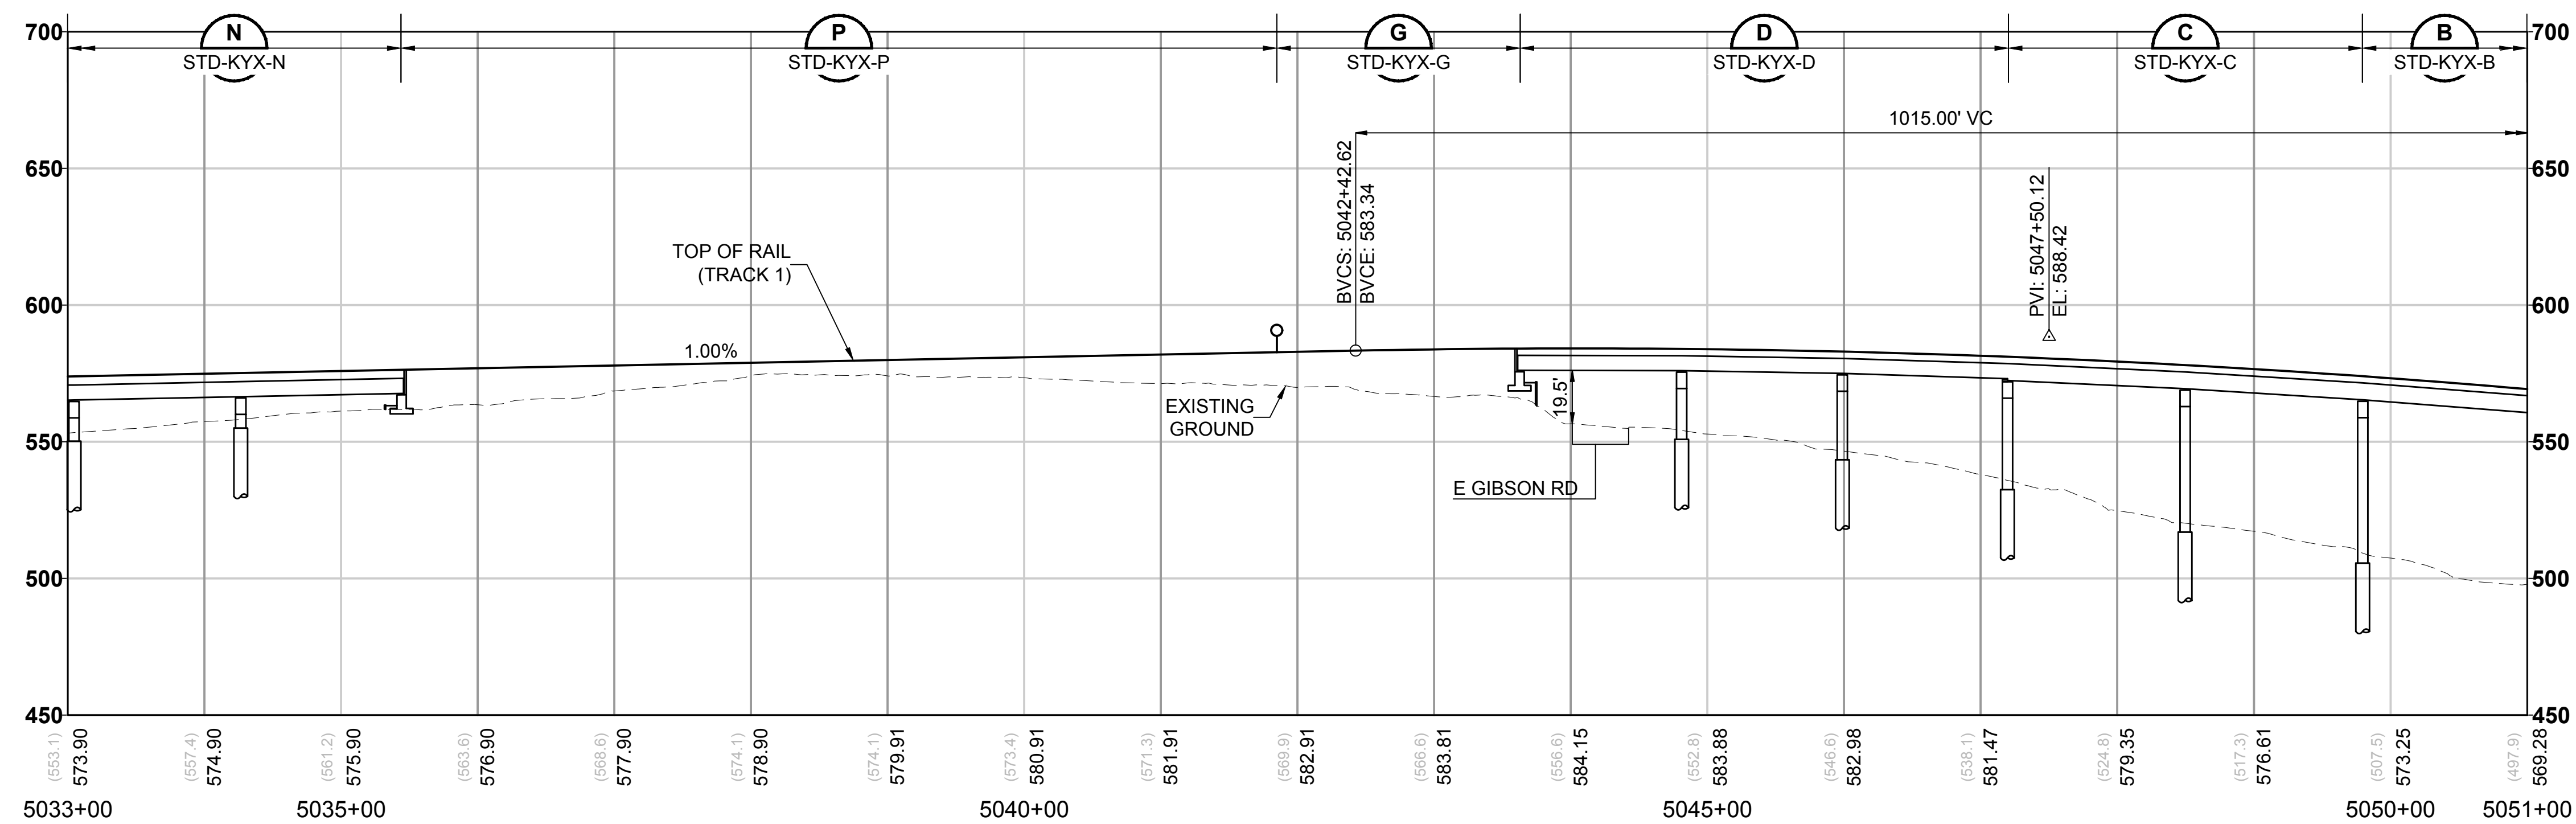

12/12/24 | 1:05 PM | DANIELLE MIDDLETON
C:\P\WKH1\028802\15-GSP201.DWG.DWG




Kimley»Horn

EVERETT LINK EXTENSION AND OMF NORTH



DRAFT EIS - CONCEPTUAL DESIGN
L15 SEGMENT
EVERETT LINK EXTENSION & OMF NORTH
MAR-1B W/ AIR-1A
GENERAL SITE PLANS

L15-GSP204
SHEET 173 OF 387
02/14/2025

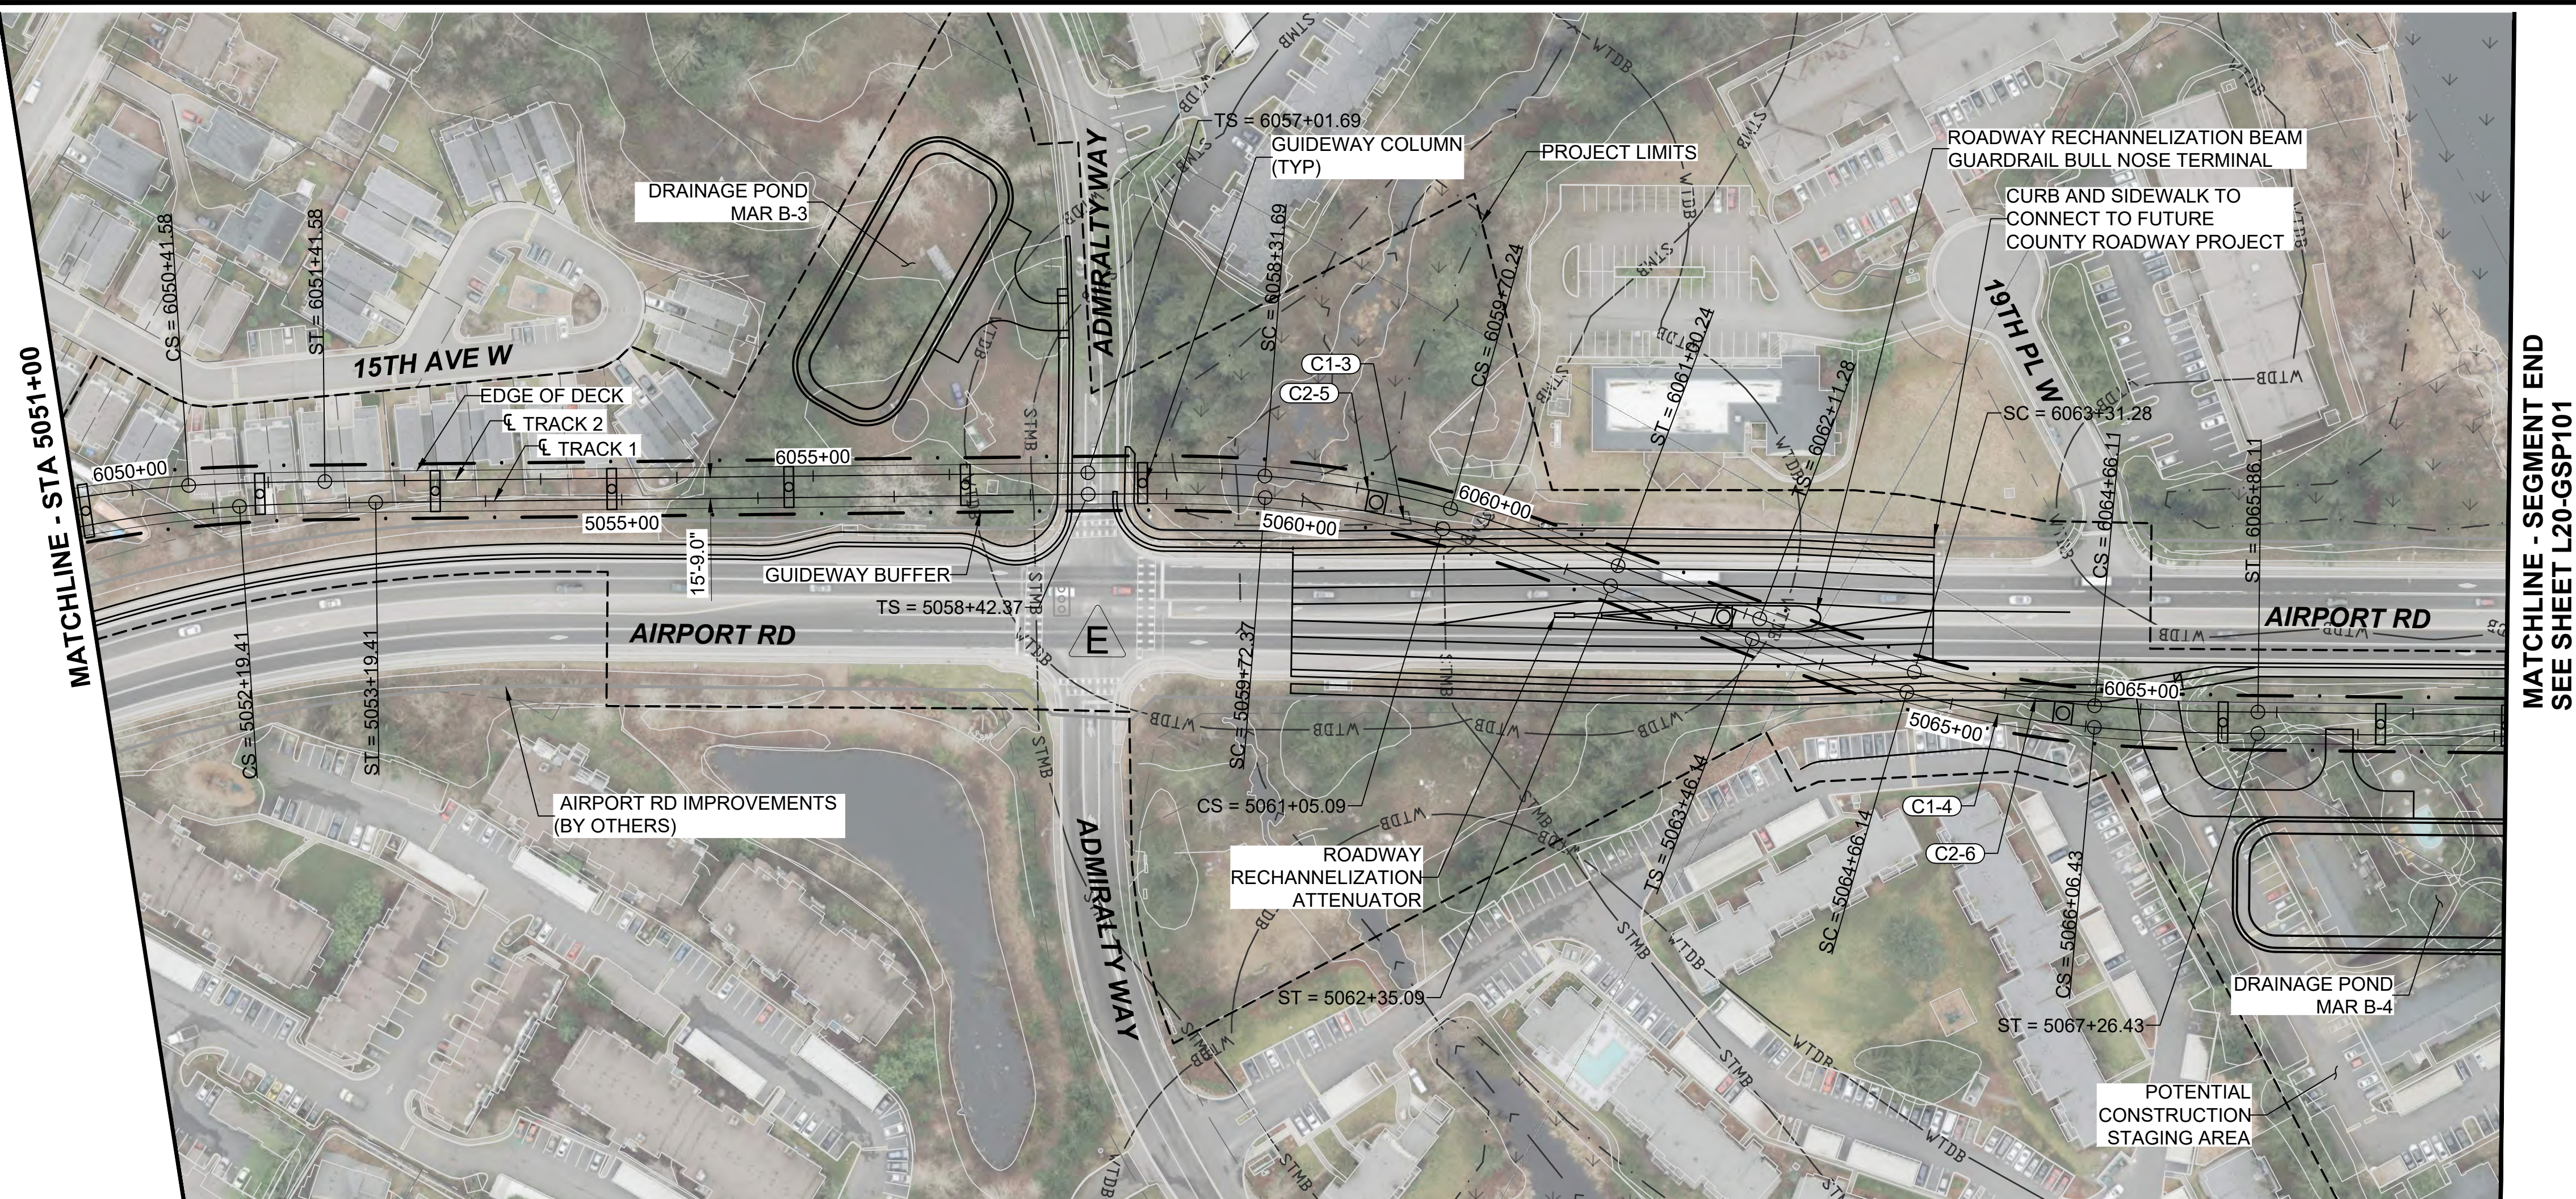


- NOTES:
- SEE STD SHEETS FOR NOTES, LEGEND, AND ABBREVIATIONS.
 - ELECTRIC OVERHEAD TRANSMISSION LINE RELOCATIONS DUE TO PROPOSED CONSTRUCTION CONFLICTS ARE SHOWN FOR CONTEXT.
 - FOR ROADWAY TYPICAL SECTIONS SEE SHEET STD-CRY112.
 - NORTH END OF SEGMENT AS SHOWN CONNECTS TO AIR-1A. SEE SHEET L15-GSP404 FOR DESIGN OF CONNECTION TO AIR-2B.

CURVE TABLE							
CURVE	RADIUS (FT)	Lc (FT)	L s1 (FT)	L s2 (FT)	Ea (IN)	Eu (IN)	V (MPH)
C1-3	710.0	132.7	130.0	130.0	4.00	2.83	35
C1-4	750.0	140.3	120.0	120.0	3.75	2.72	35
C2-5	725.8	138.5	130.0	130.0	4.00	2.68	35
C2-6	734.3	134.8	120.0	120.0	3.75	2.86	35

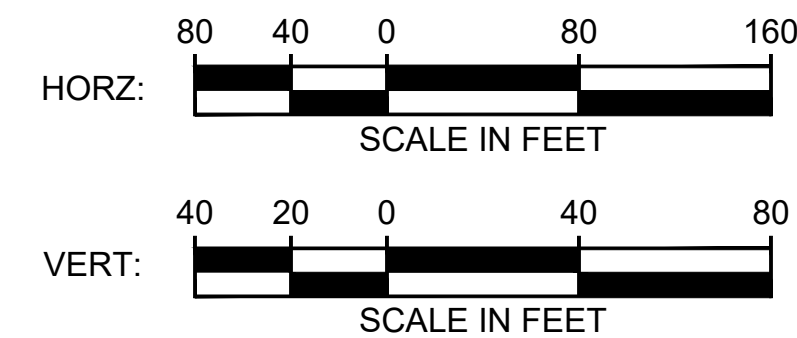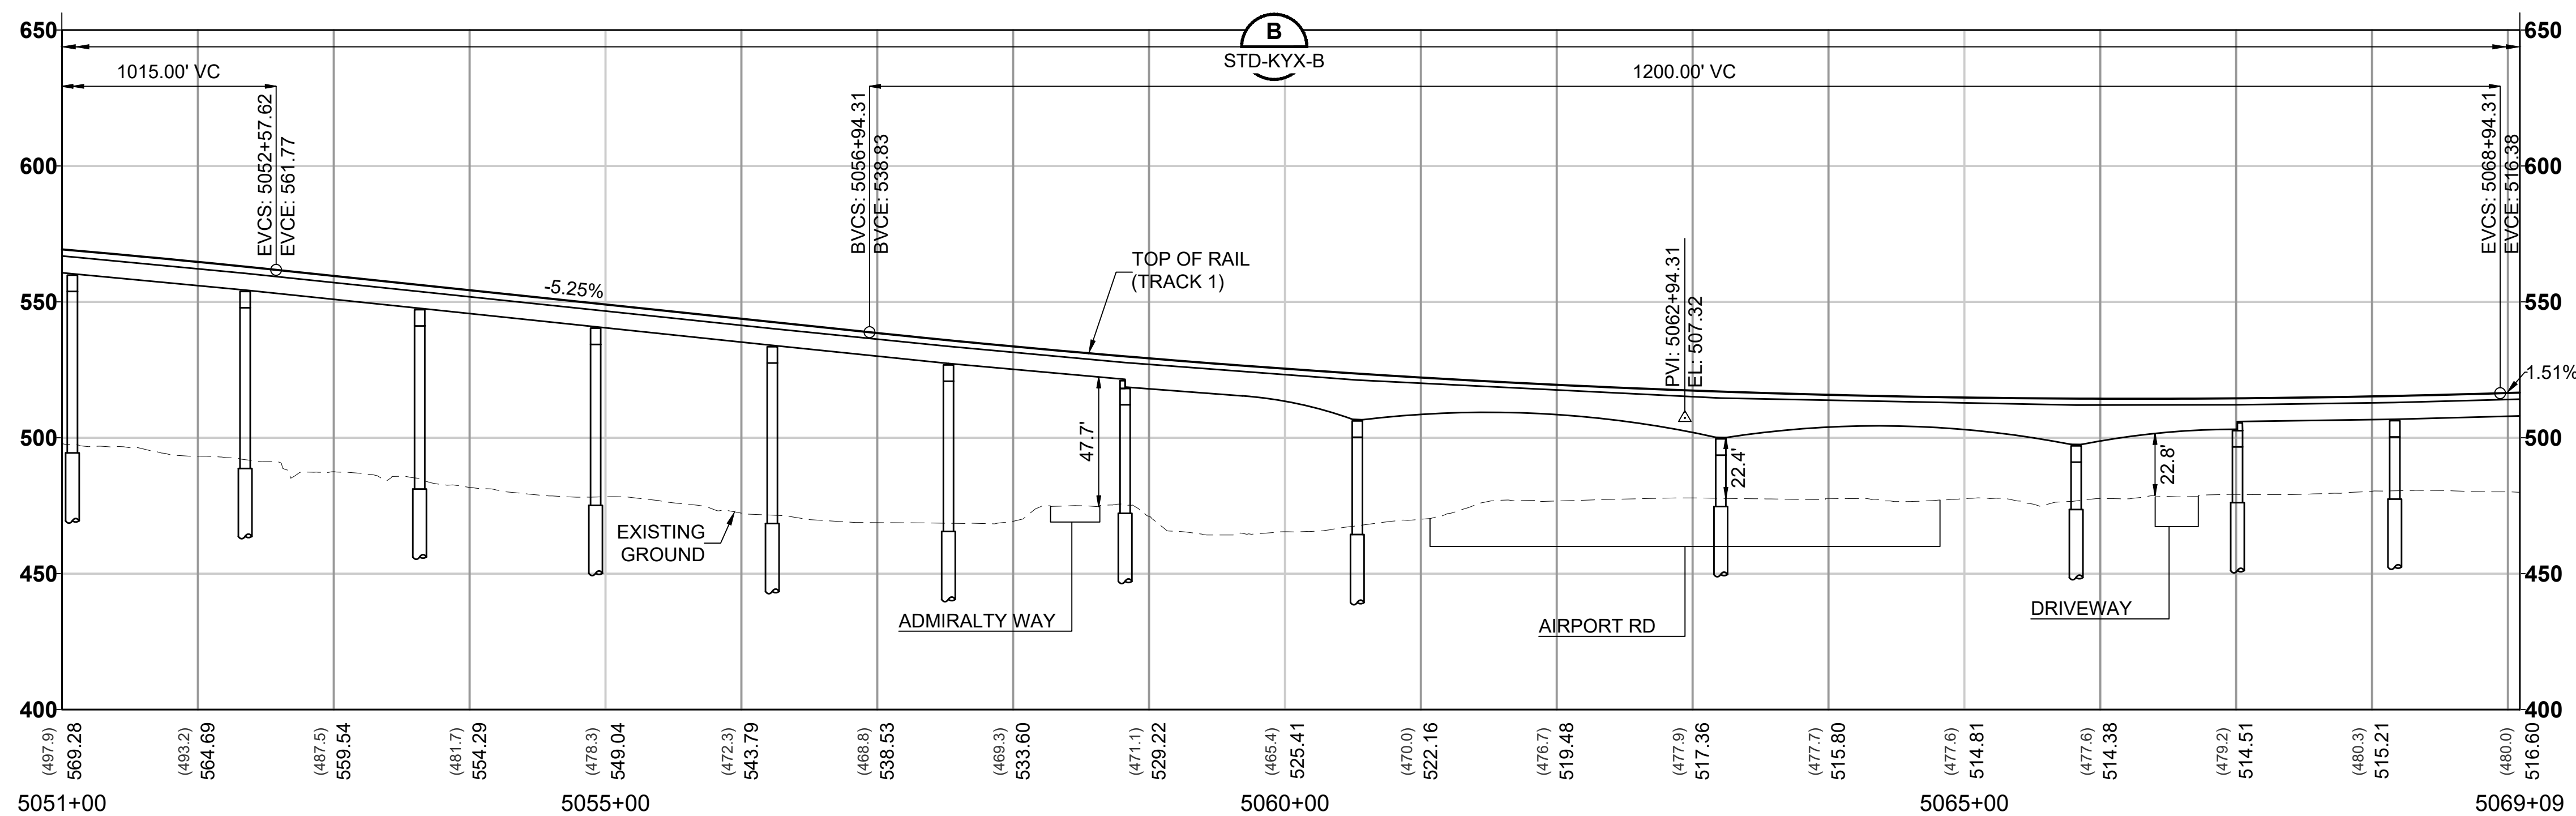

2/11/2025 7:49:40 AM
Autodesk Docs/VA Everett Link Extension Sound Transit/EVLE-MAR-B-A-v2024.rvt

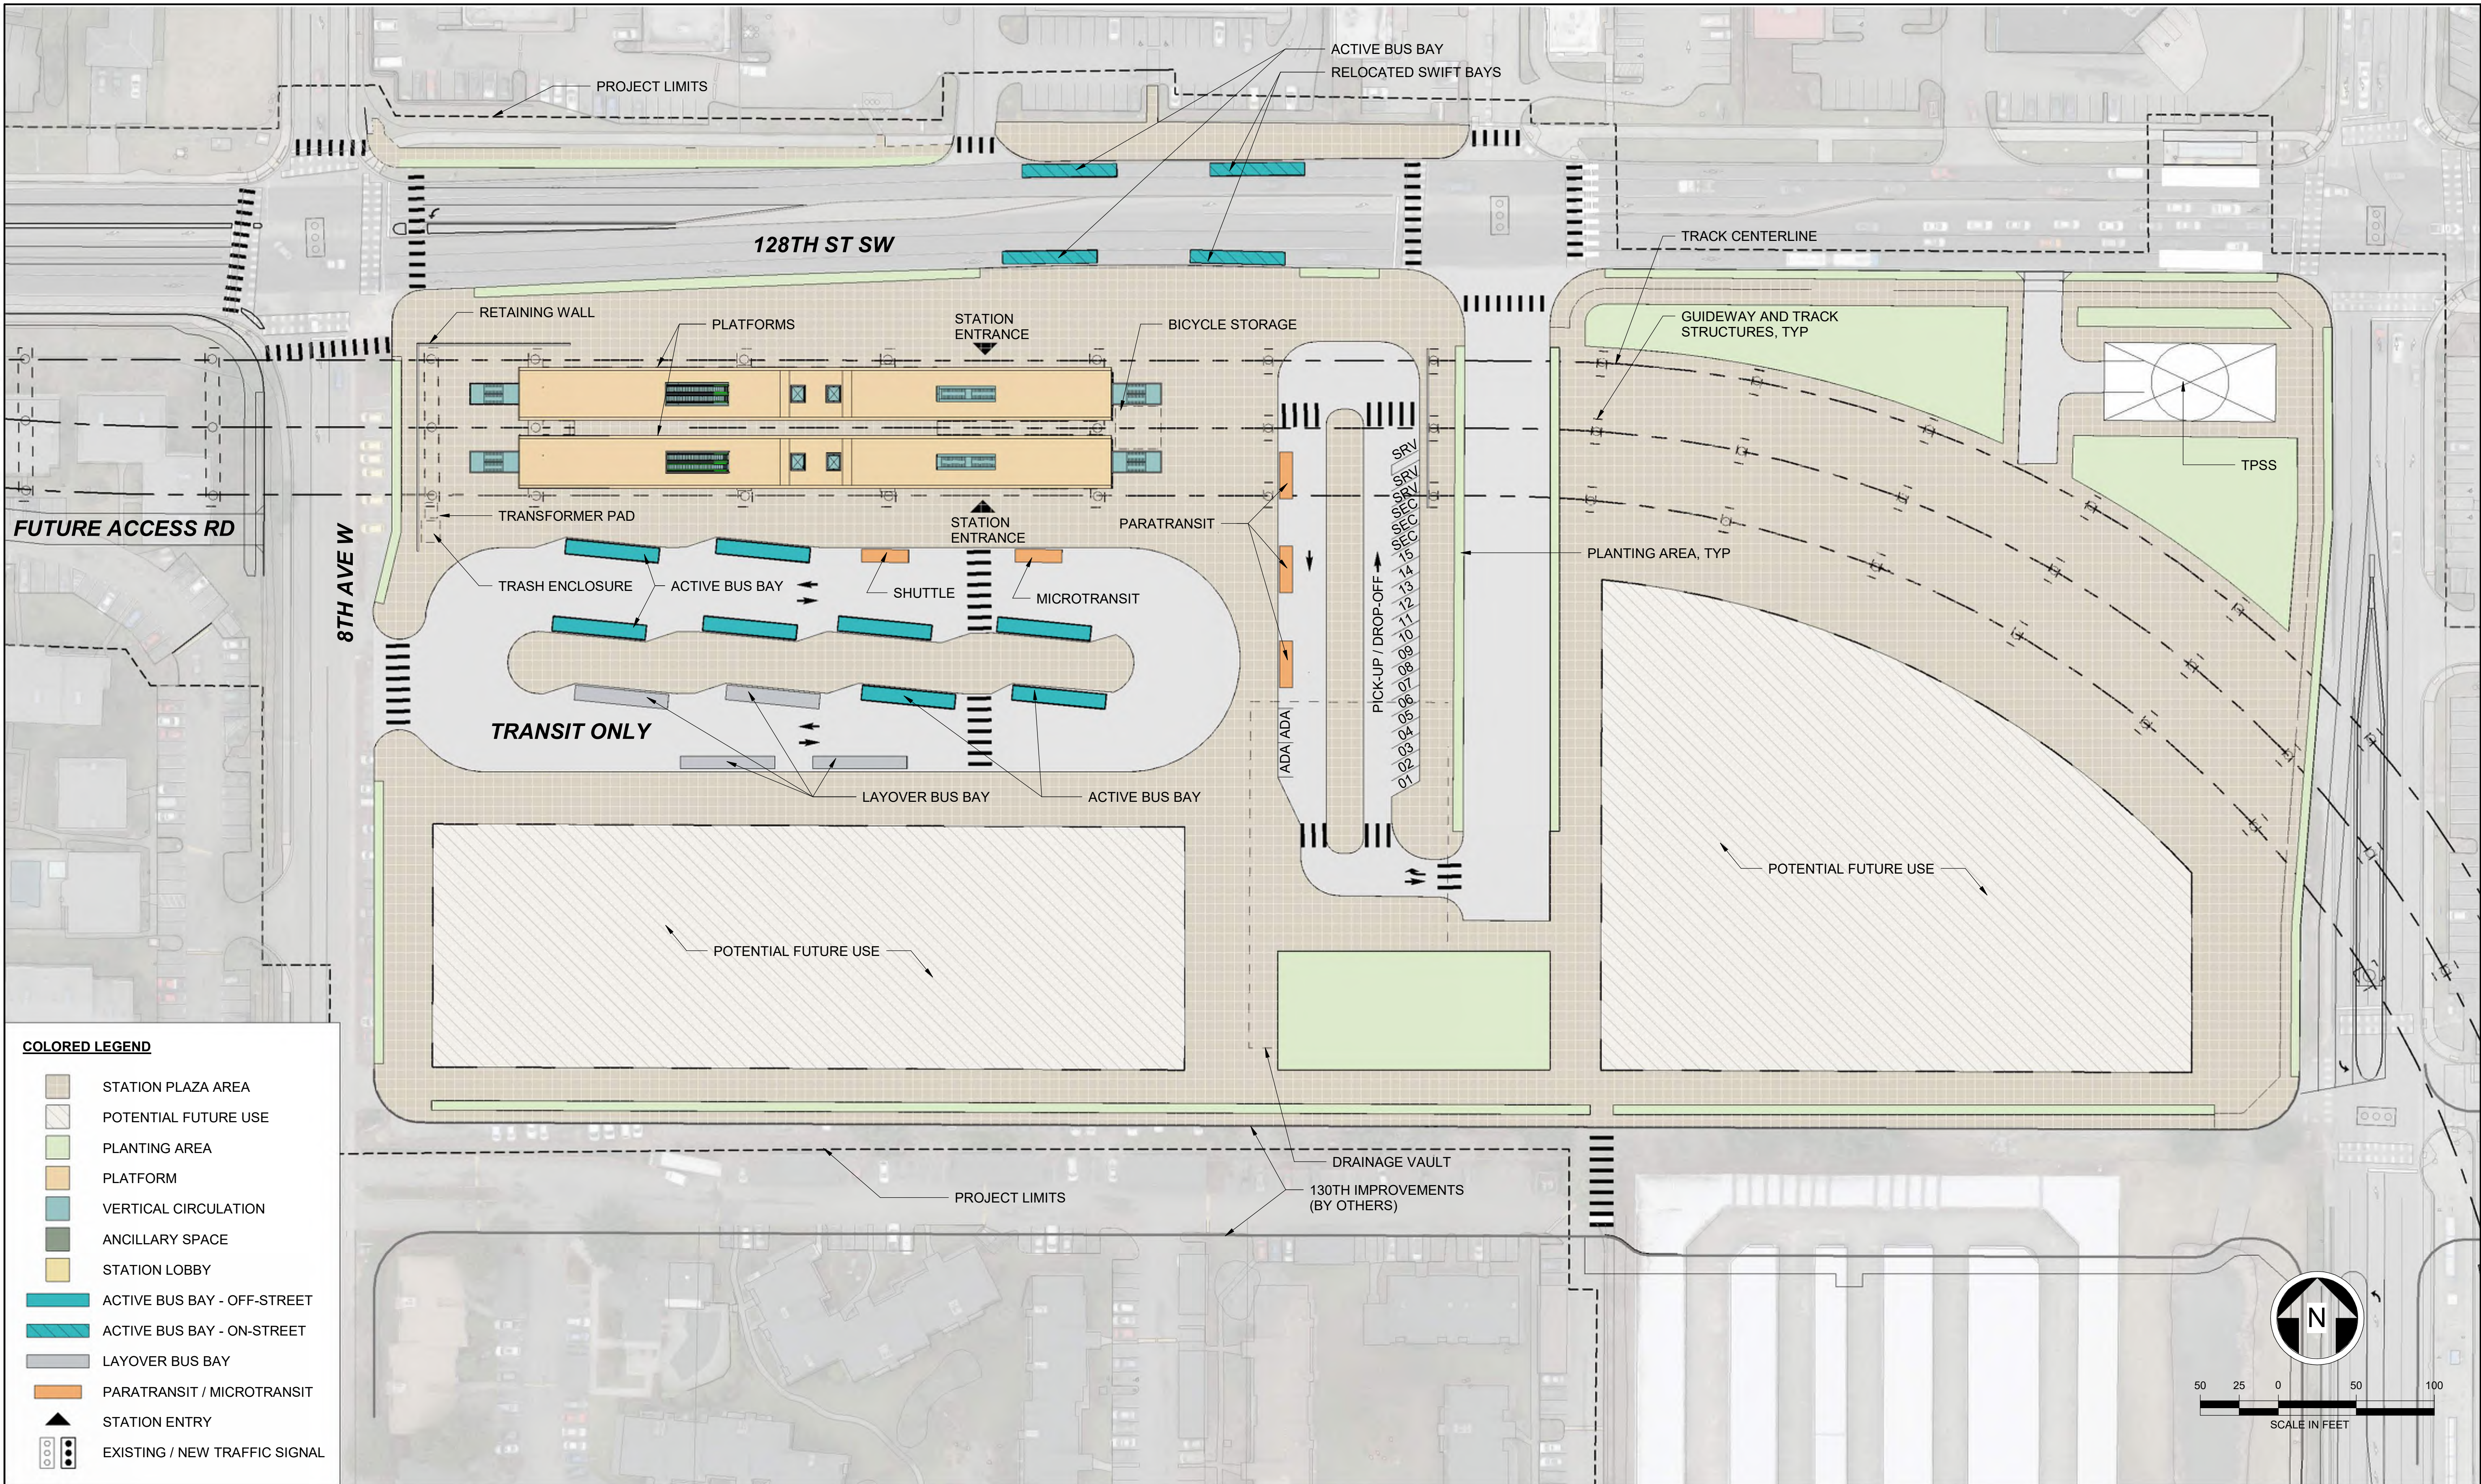

Kimley»Horn

SWIFT COMPANY LLC




EVERETT LINK EXTENSION AND OMF NORTH

DRAFT EIS - CONCEPTUAL DESIGN
L15 SEGMENT
EVERETT LINK EXTENSION & OMF NORTH
MARINER STATION ALTERNATIVE B (MAR-B)
SITE PLAN

MAR-B-ASP100
SHEET 174 OF 387

02/14/2025

2/11/2025 7:49:58 AM
Autodesk Docs/VA Everett Link Extension Sound Transit/EVLE-MAR-B-A-v2024.rvt

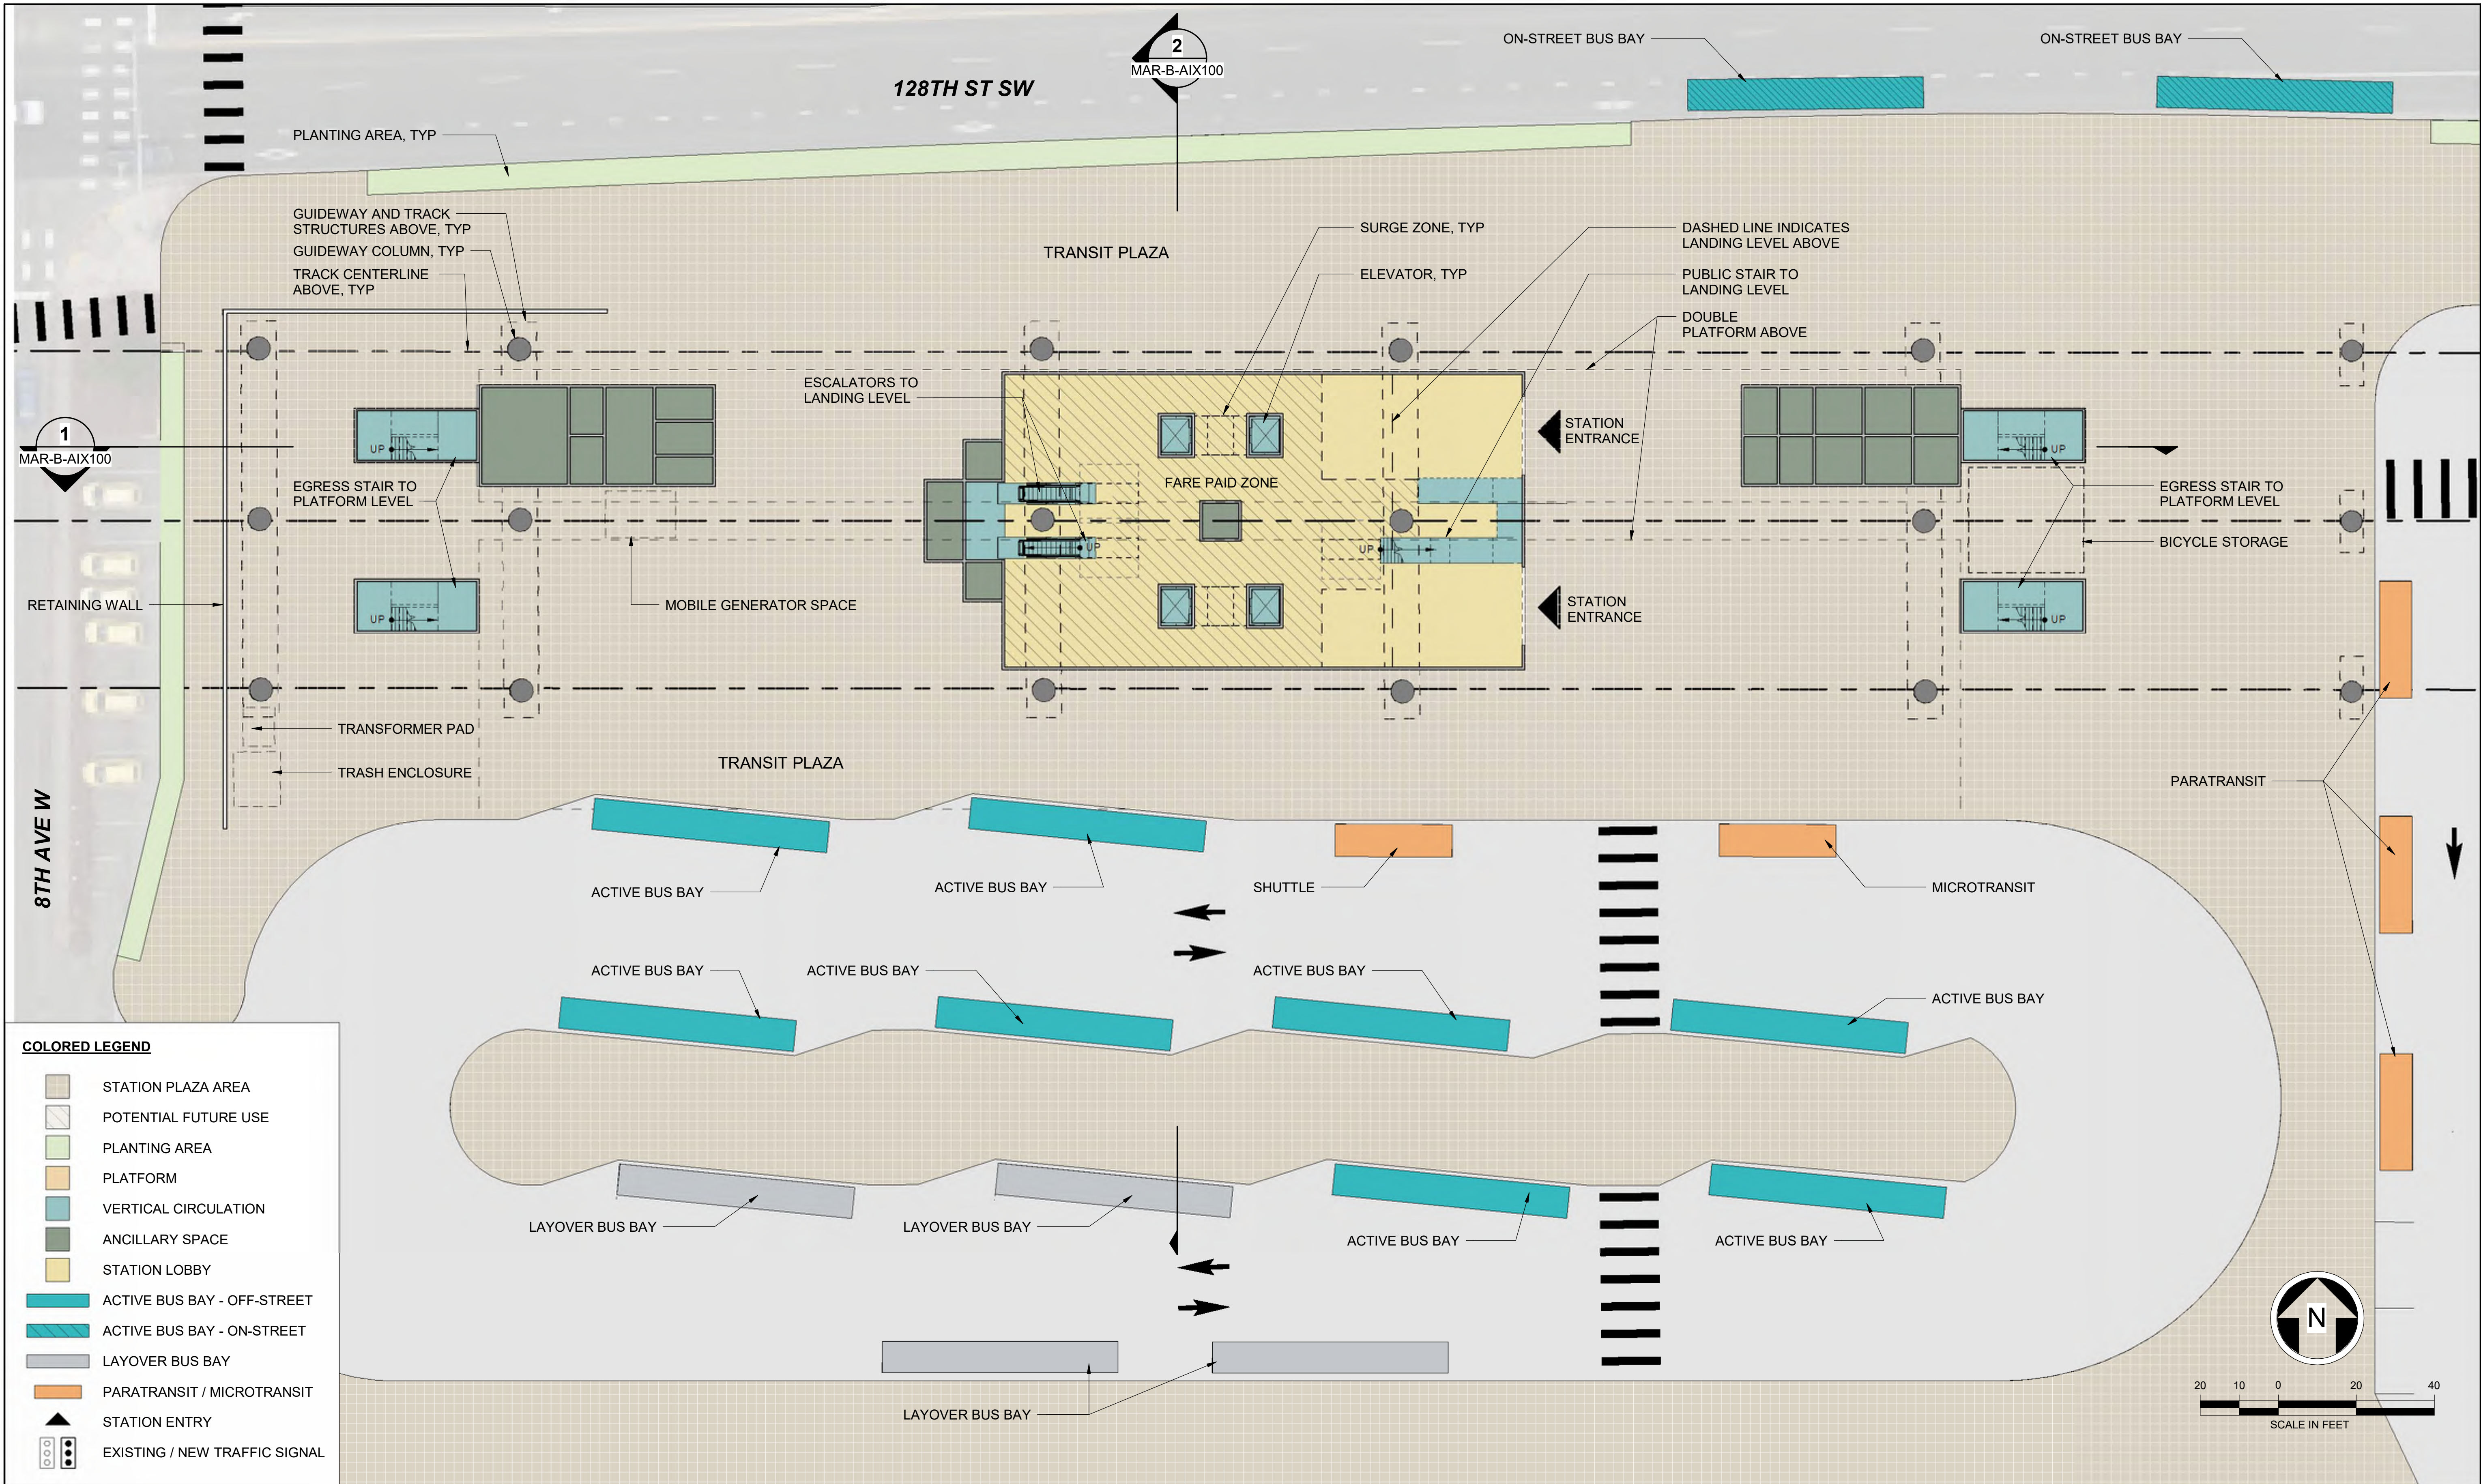

Kimley»Horn

SWIFT COMPANY LLC



SCHARRERAD


EVERETT LINK EXTENSION AND OMF NORTH

DRAFT EIS - CONCEPTUAL DESIGN
L15 SEGMENT
EVERETT LINK EXTENSION & OMF NORTH
MARINER STATION ALTERNATIVE B (MAR-B)
PLAZA PLAN

MAR-B-APP100
SHEET 175 OF 387

02/14/2025

2/11/2025 7:50:04 AM
Autodesk Docs\\WA Everett Link Extension Sound Transit\\EVLE-MAR-B-A-v2024.rvt

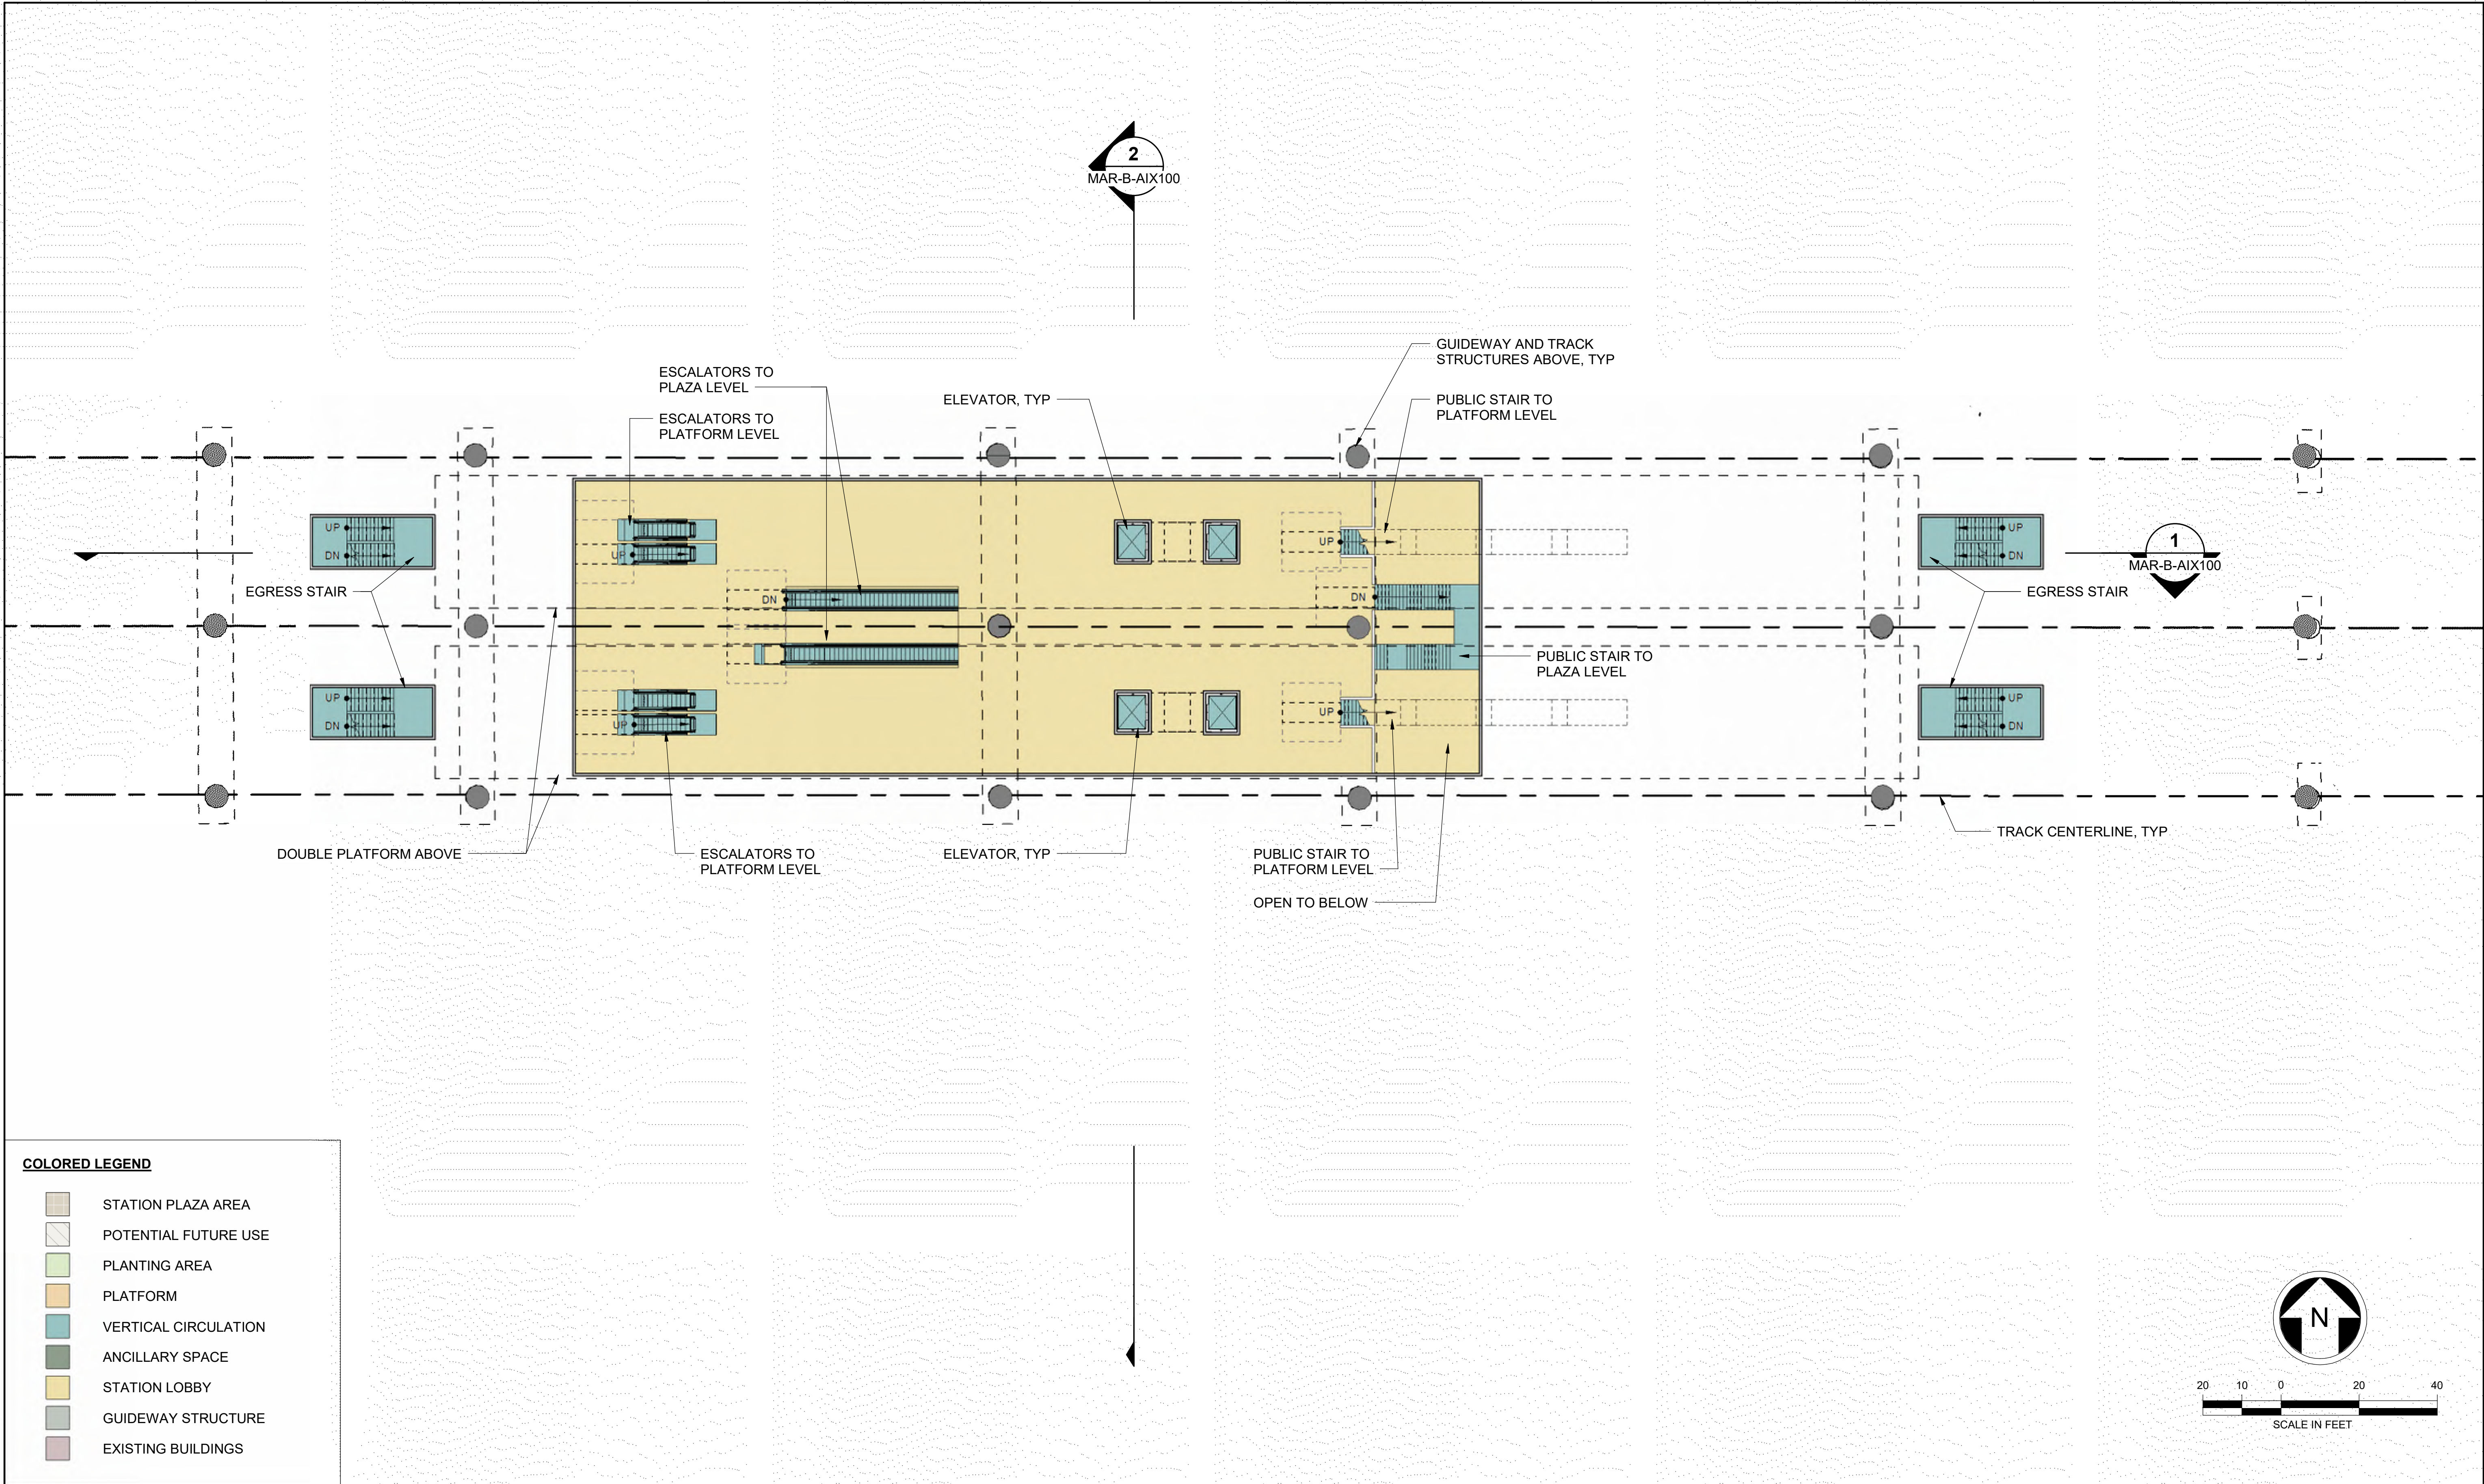

Kimley»Horn

SWIFT COMPANY LLC



SCHARRERAD


EVERETT LINK EXTENSION AND OMF NORTH

DRAFT EIS - CONCEPTUAL DESIGN
L15 SEGMENT
EVERETT LINK EXTENSION & OMF NORTH
MARINER STATION ALTERNATIVE B (MAR-B)
INTERMEDIATE LANDING

MAR-B-APP201
SHEET 176 OF 387


02/14/2025

2/11/2025 7:50:31 AM
Autodesk Docs/VA Everett Link Extension Sound Transit/EVLE-MAR-B-A-v2024.rvt

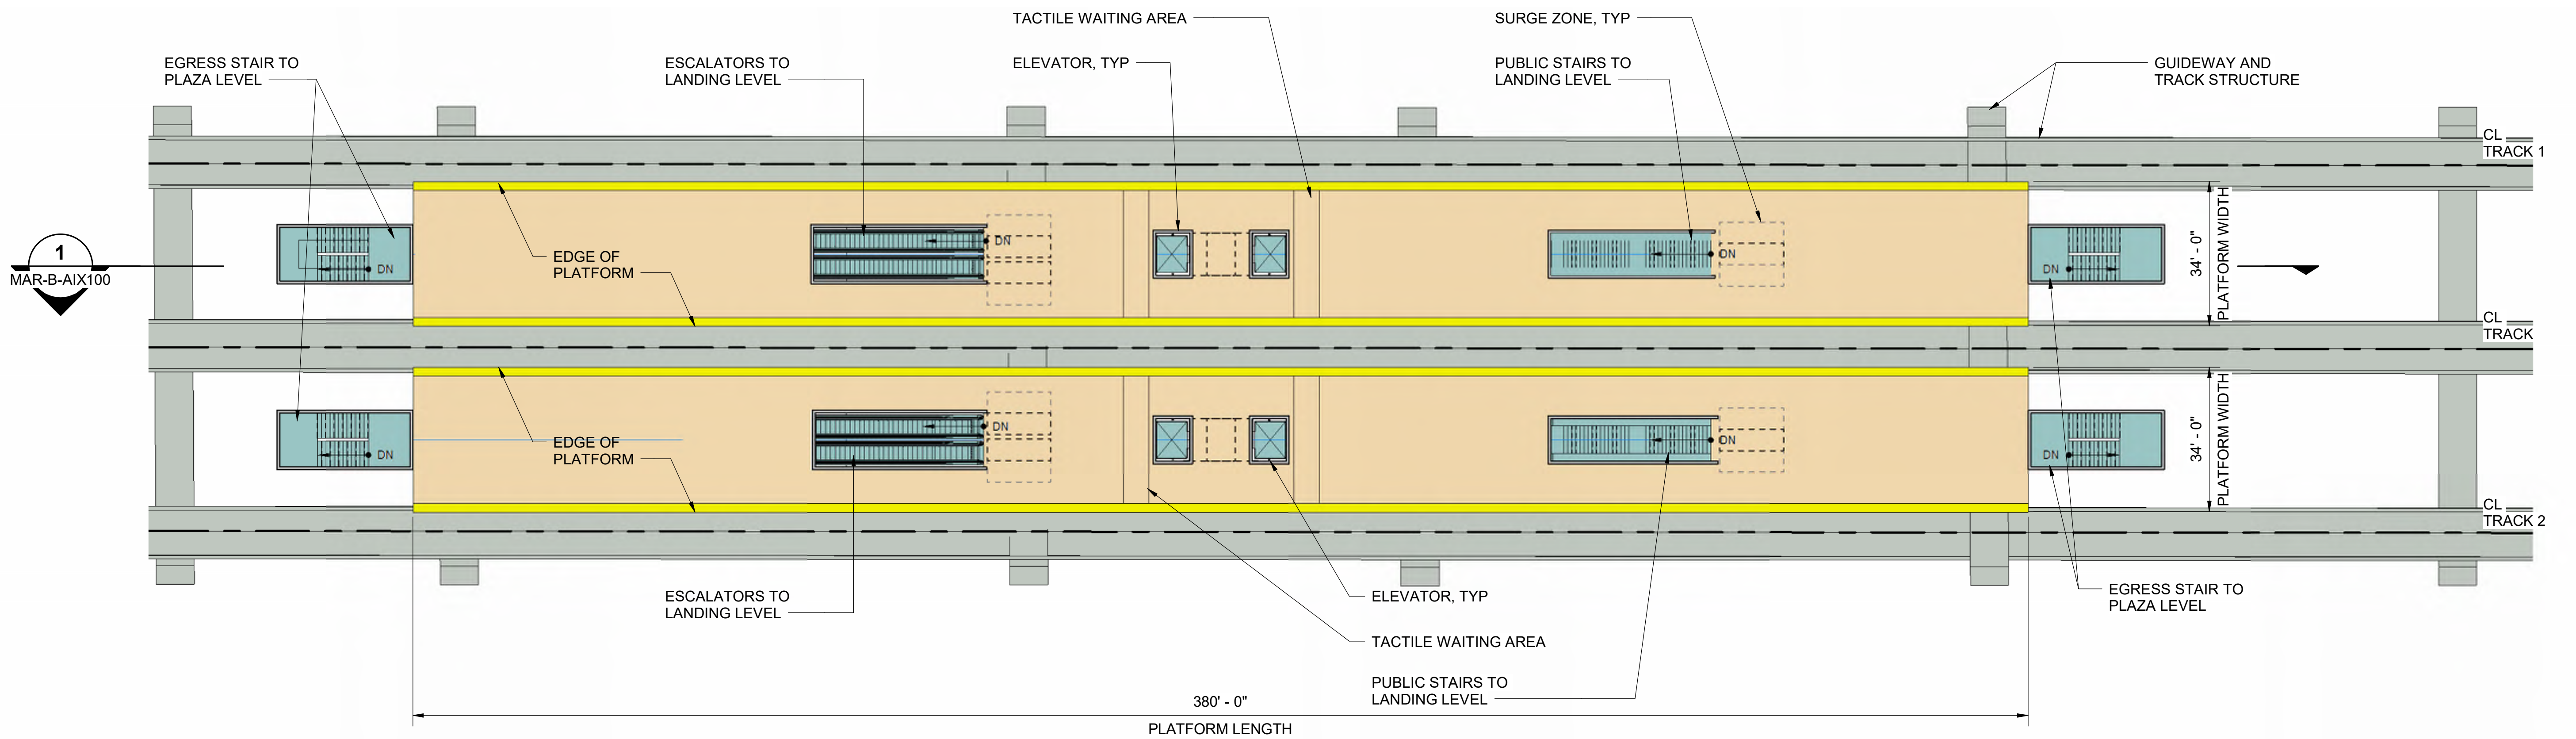

COLORED LEGEND

- STATION PLAZA AREA
- POTENTIAL FUTURE USE
- PLANTING AREA
- PLATFORM
- VERTICAL CIRCULATION
- ANCILLARY SPACE
- STATION LOBBY
- GUIDEWAY STRUCTURE
- EXISTING BUILDINGS

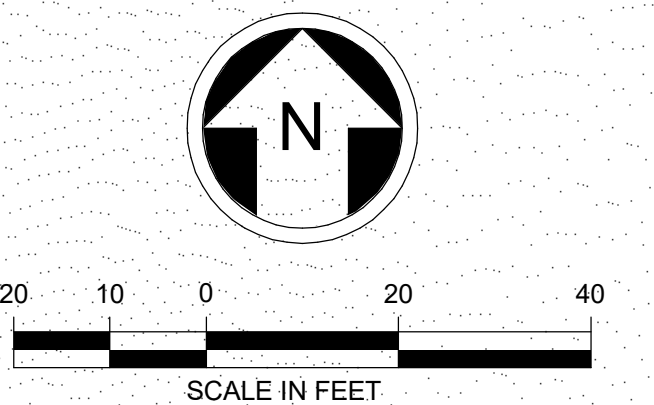

Kimley»Horn

SWIFT COMPANY LLC



SCHARRERAD


EVERETT LINK EXTENSION AND OMF NORTH

DRAFT EIS - CONCEPTUAL DESIGN
L15 SEGMENT
EVERETT LINK EXTENSION & OMF NORTH
MARINER STATION ALTERNATIVE B (MAR-B)
PLATFORM PLAN

MAR-B-APP301
SHEET 177 OF 387


02/14/2025

2/11/2025 7:50:53 AM
Autodesk Docs/VA Everett Link Extension Sound Trans/EVLE-MAR-B-A-v2024.rvt

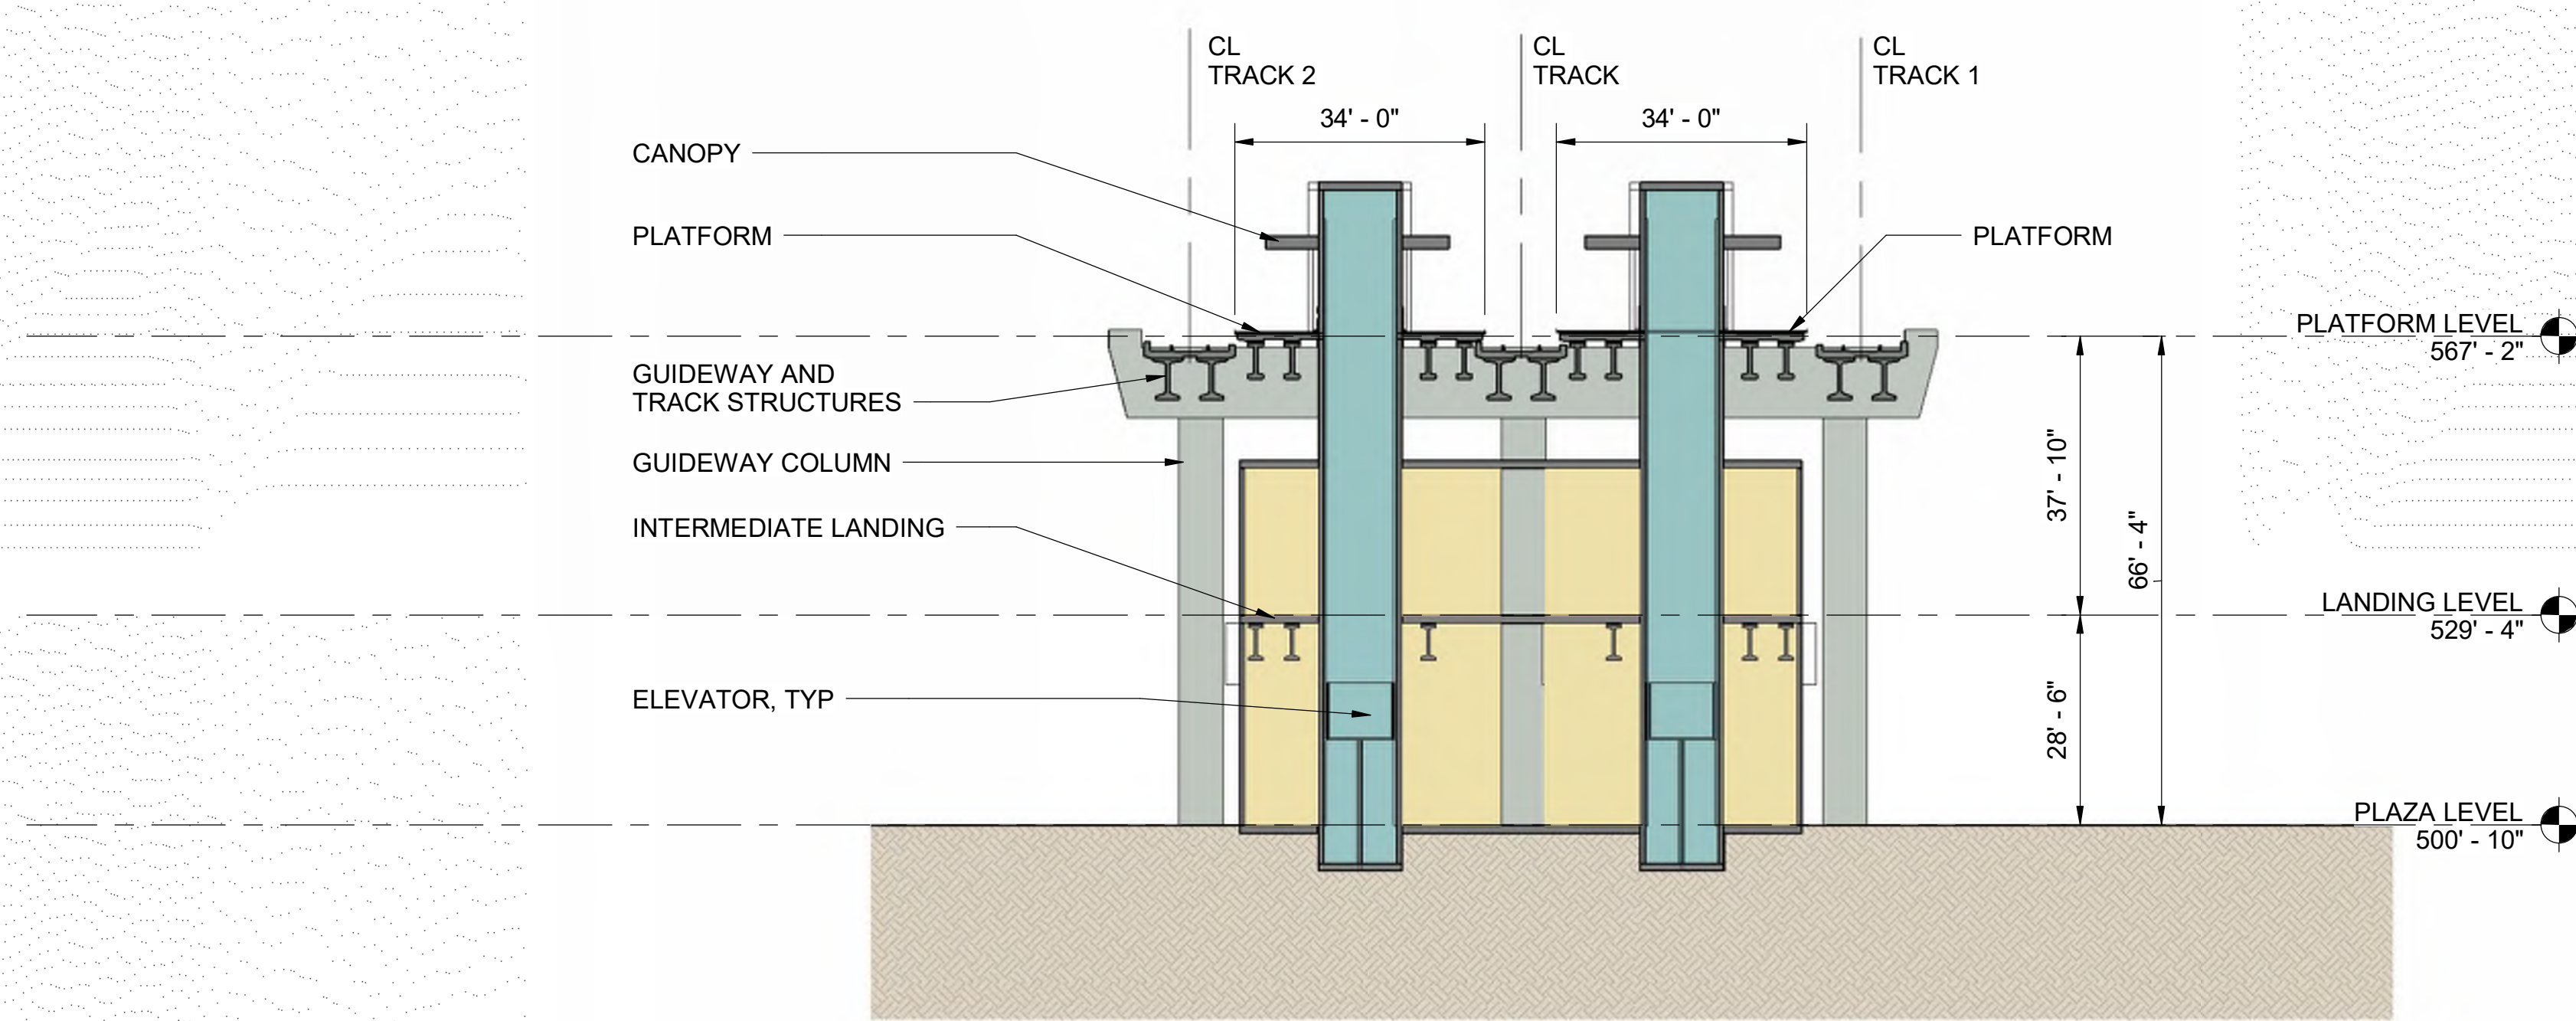

MAR-B CROSS SECTION
1
MAR-B-APP100

COLORED LEGEND	
	STATION PLAZA AREA
	POTENTIAL FUTURE USE
	PLANTING AREA
	PLATFORM
	VERTICAL CIRCULATION
	ANCILLARY SPACE
	STATION LOBBY
	GUIDEWAY STRUCTURE
	EXISTING BUILDINGS

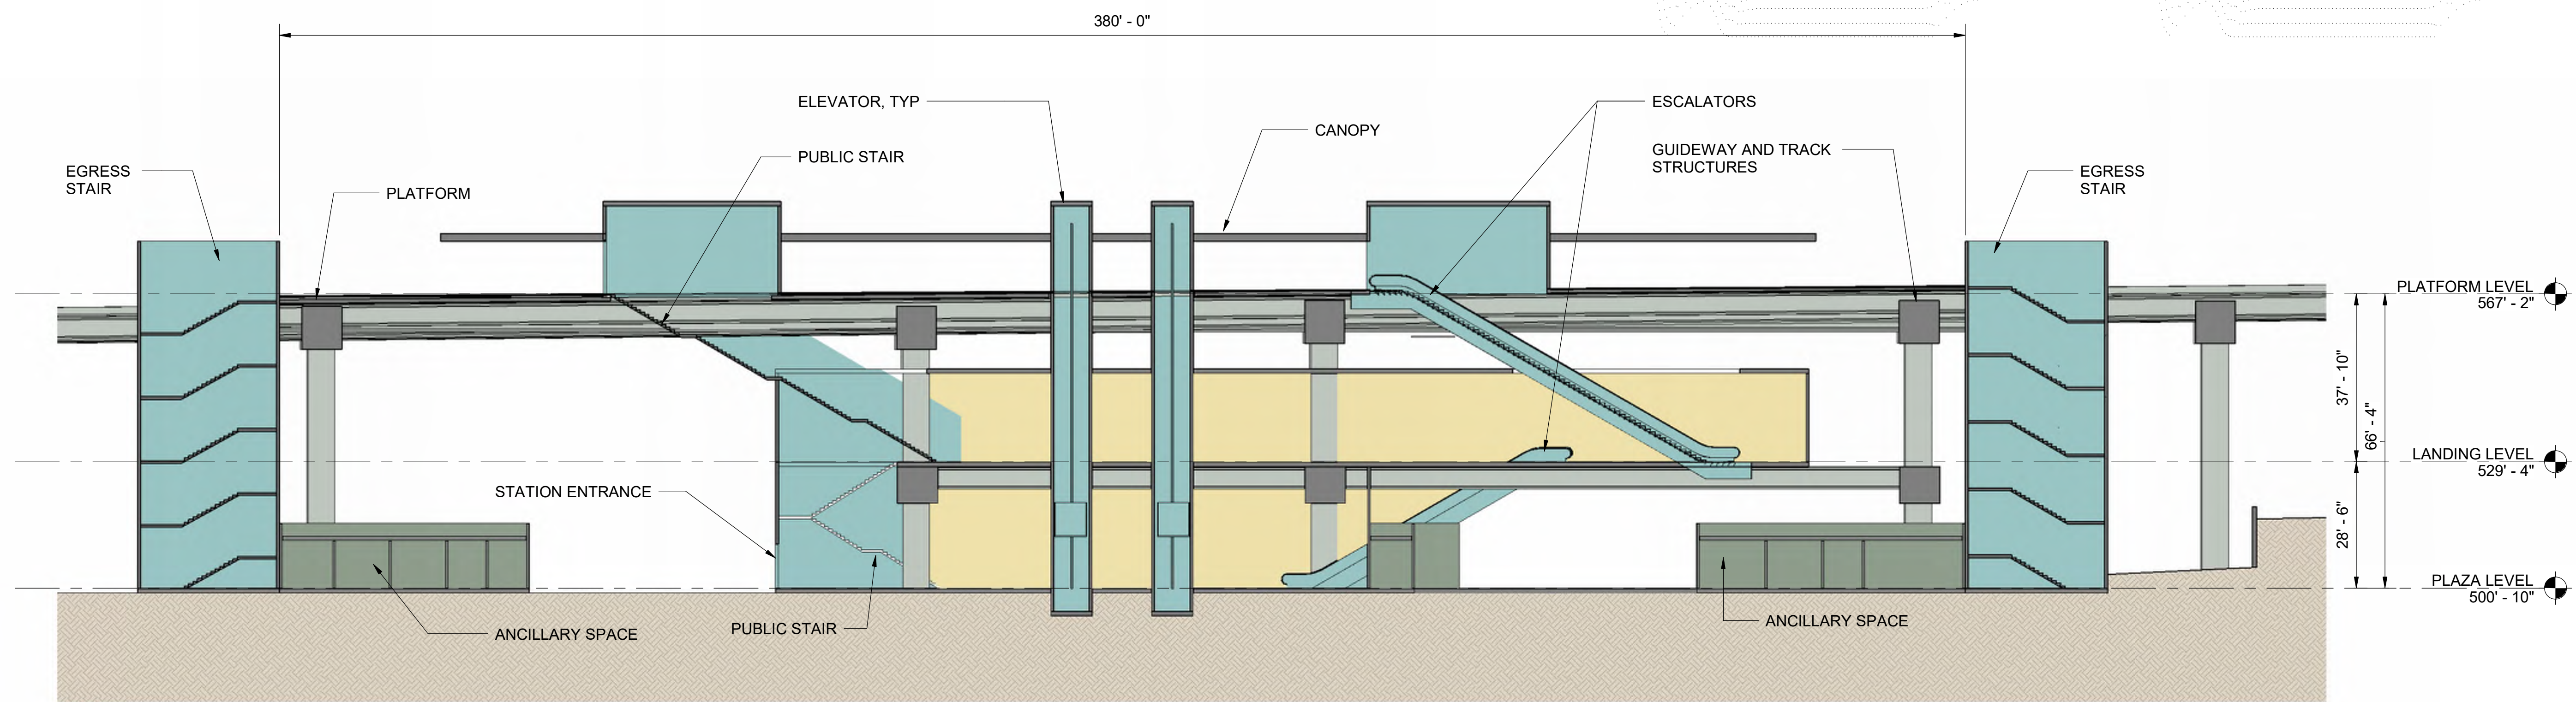

MAR-B LONG SECTION
2
MAR-B-APP100



Kimley»Horn

SWIFT COMPANY LLC




SCHARRERAD

EVERETT LINK EXTENSION AND OMF NORTH


DRAFT EIS - CONCEPTUAL DESIGN
L15 SEGMENT
EVERETT LINK EXTENSION & OMF NORTH
MARINER STATION ALTERNATIVE B (MAR-B)
SECTIONS

MAR-B-AIX100
SHEET 178 OF 387

02/14/2025

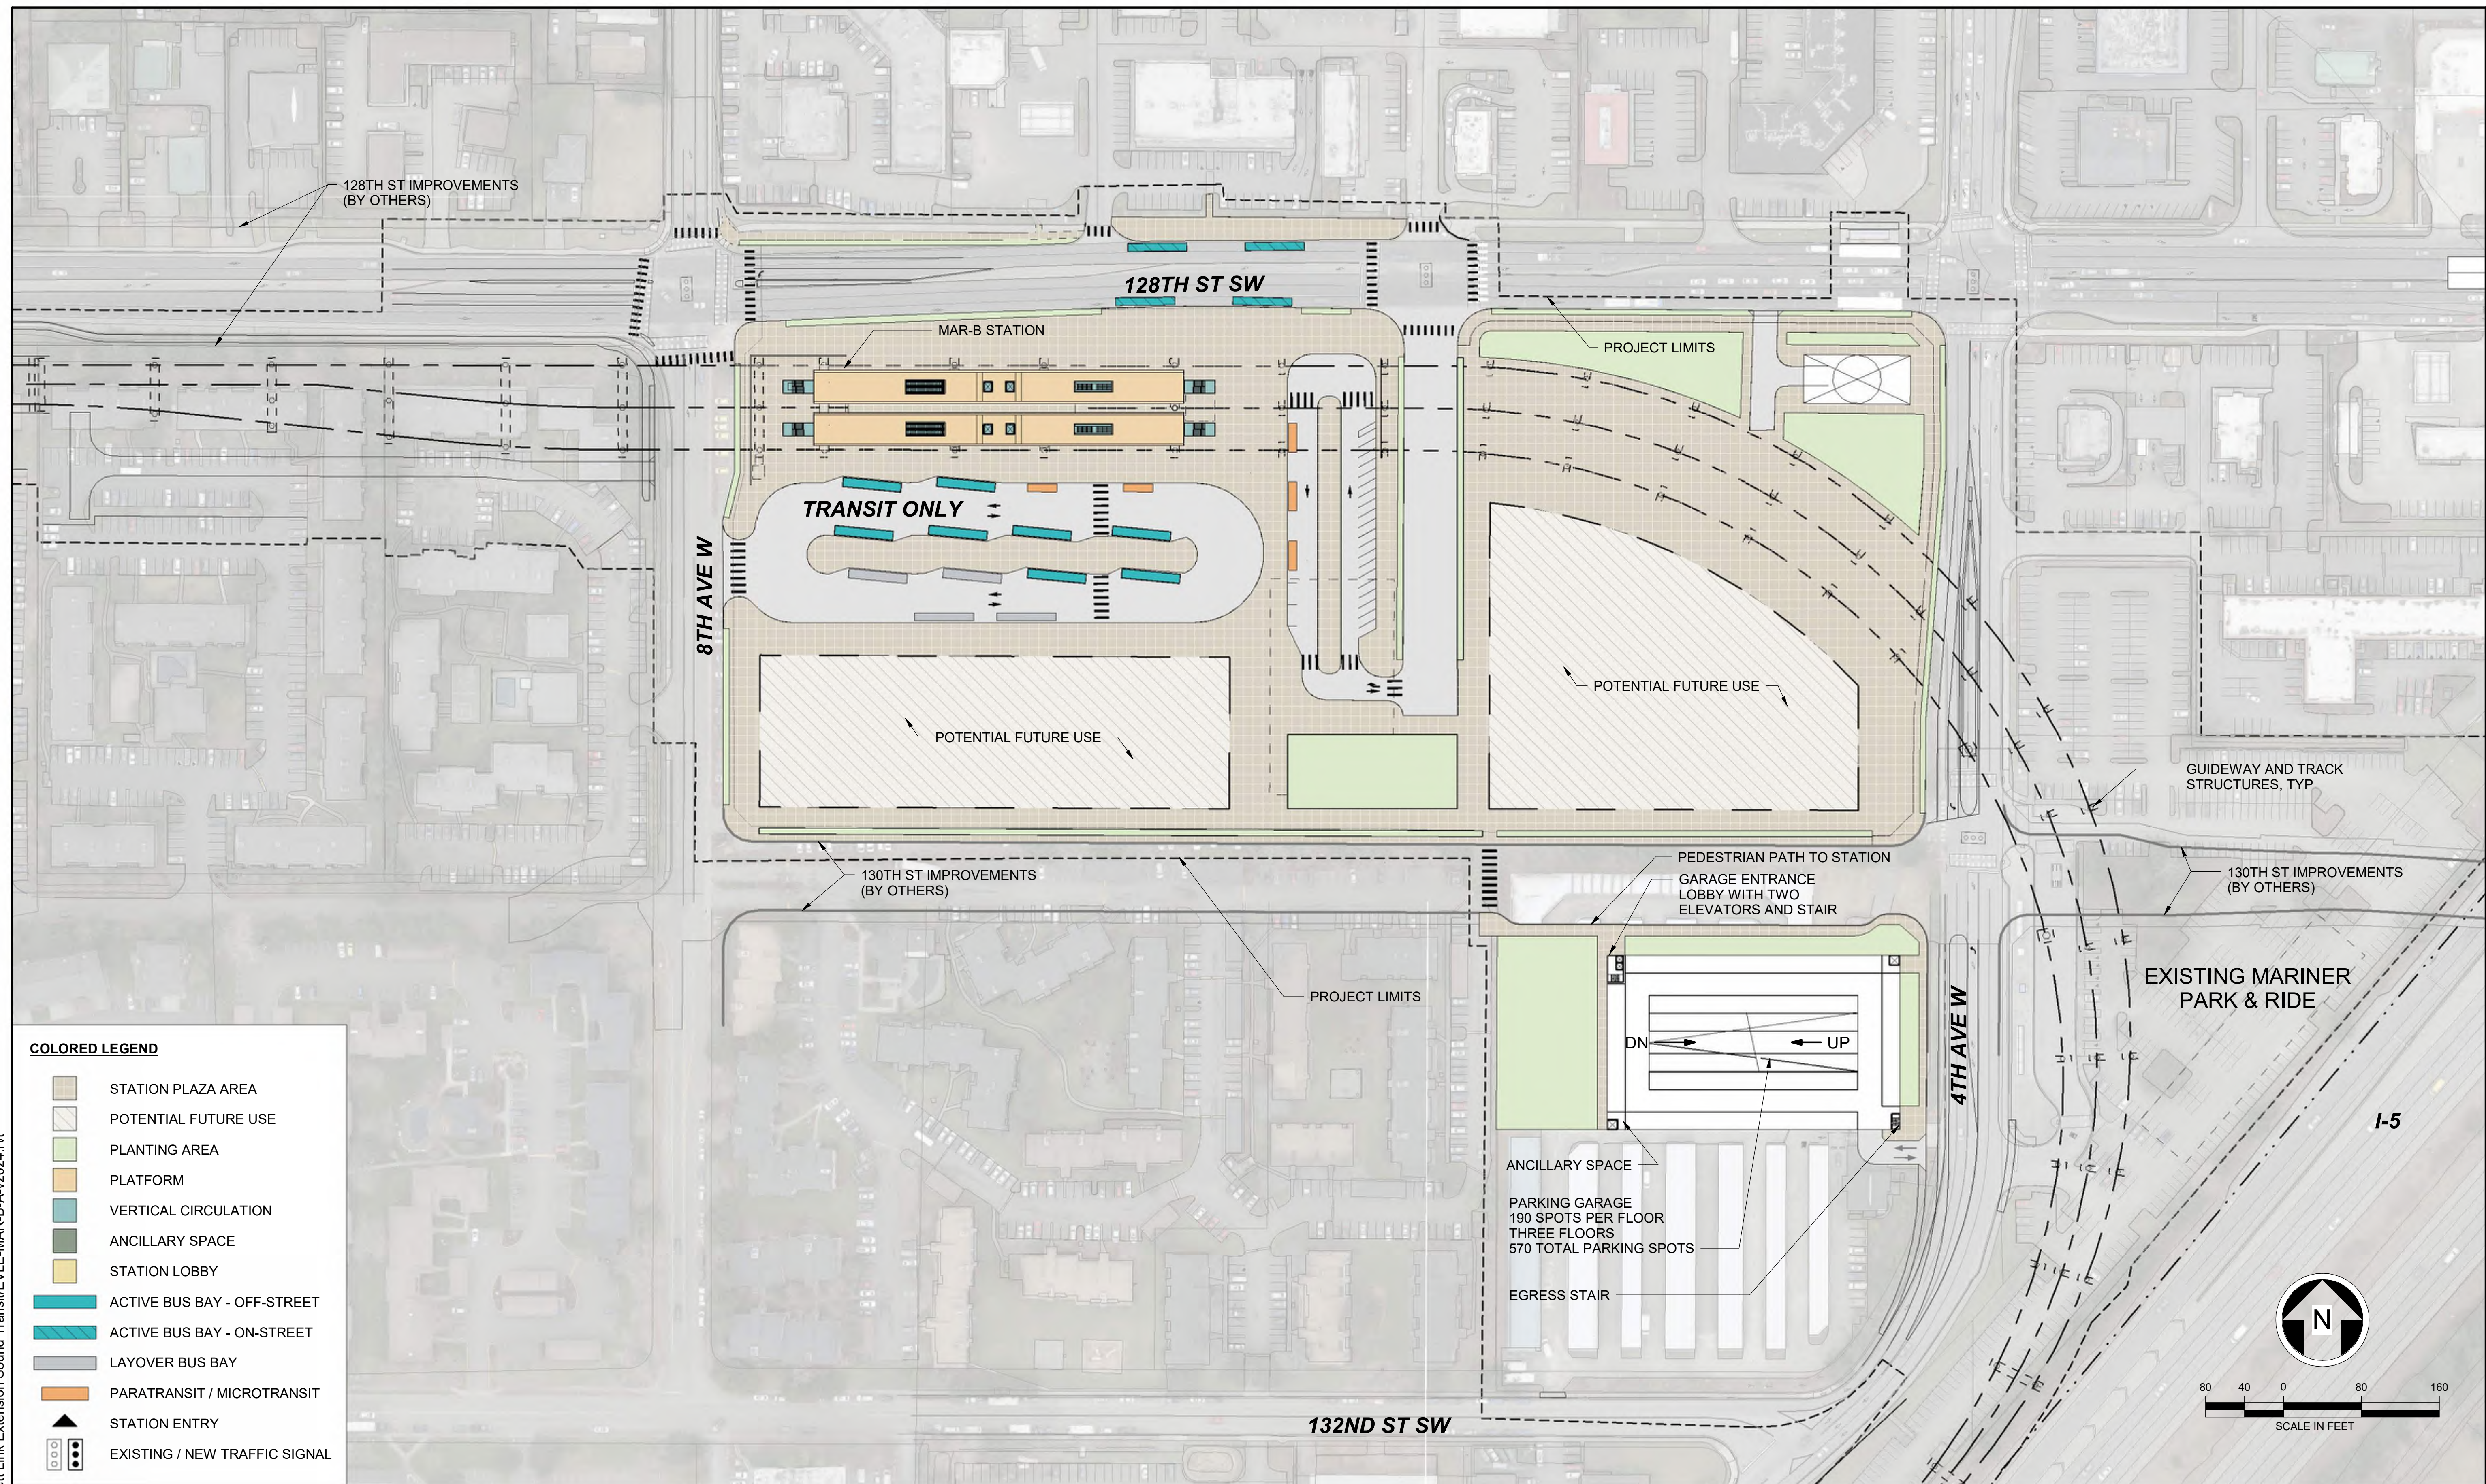

2/11/2025 7:49:54 AM
Autodesk Docs/VA Everett Link Extension Sound Transit/EVLE-MAR-B-A-v2024.rvt

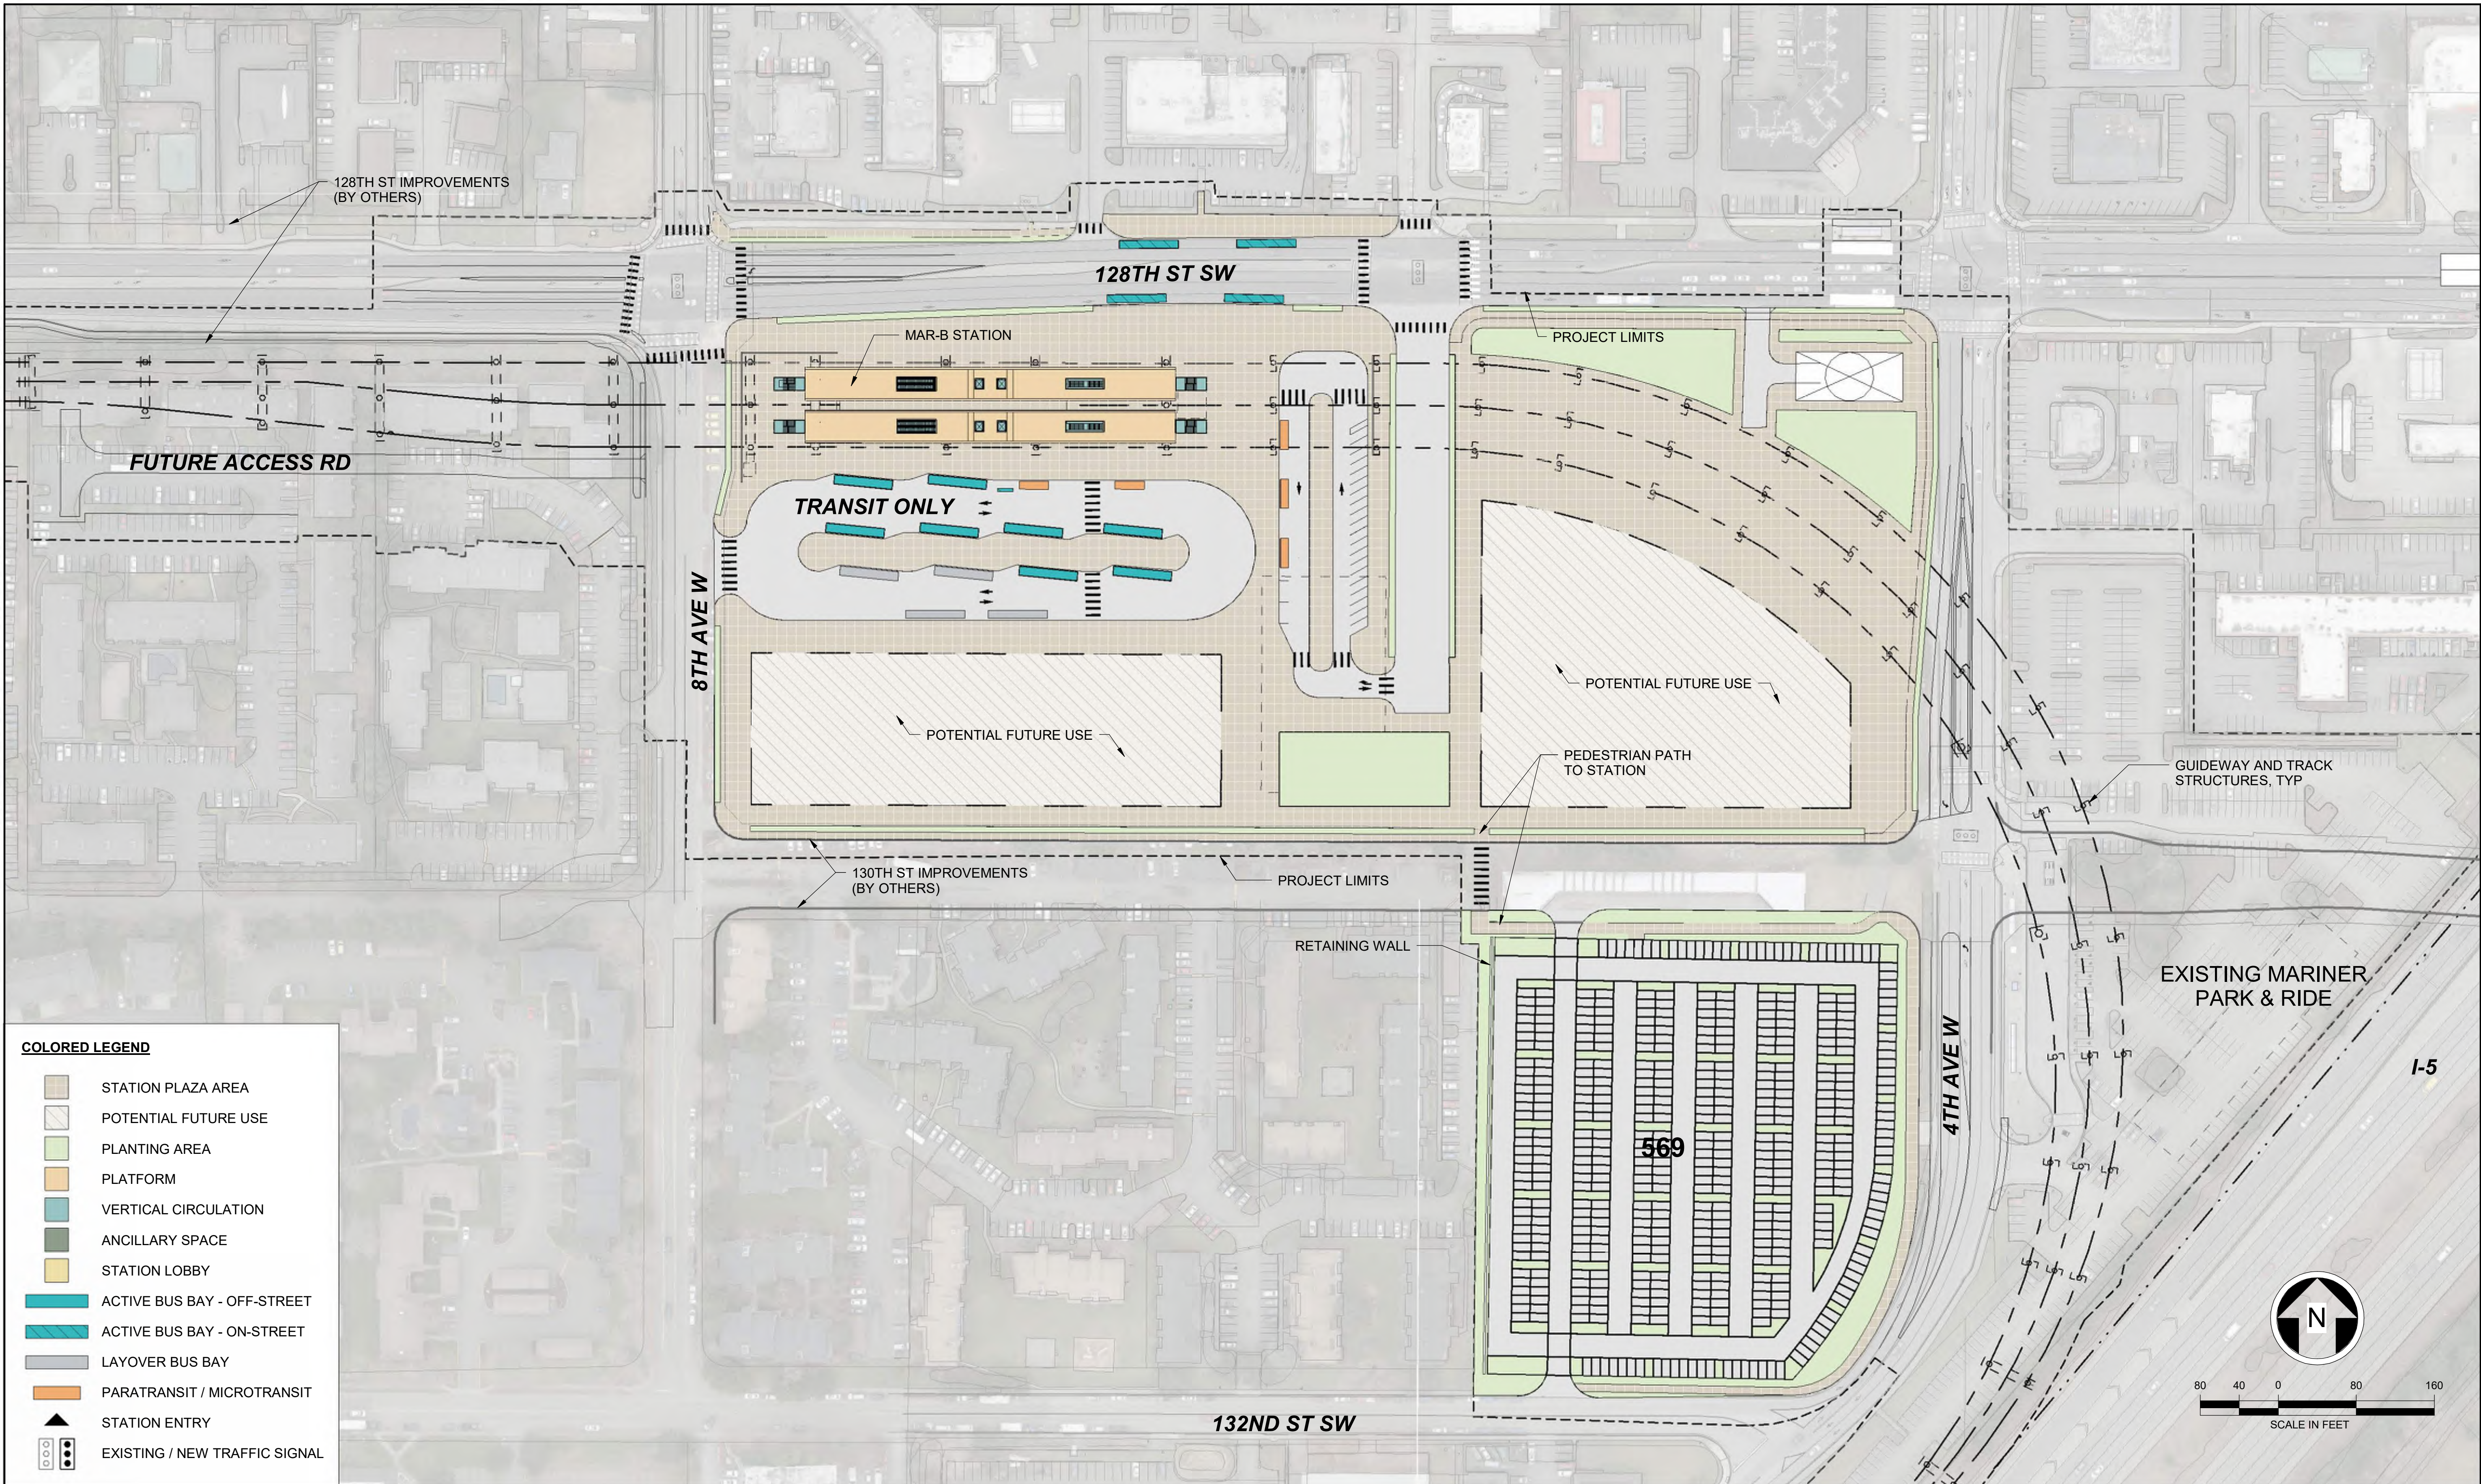

Kimley»Horn

SWIFT COMPANY LLC



EVERETT LINK EXTENSION AND OMF NORTH

DRAFT EIS - CONCEPTUAL DESIGN
L15 SEGMENT
EVERETT LINK EXTENSION & OMF NORTH
MARINER STATION ALTERNATIVE B (MAR-B)
SURFACE PARKING PLAN

MAR-B-SUR-ASP102
SHEET 180 OF 387

02/14/2025

CROSS REFERENCING OF DRAWINGS



MAR-2D W/ AIR-2B

304

GENERAL SITE PLANS

L15-GSP304

ARCHITECTURAL PLANS FROM
MAR-2D W/ AIR-1A ARE COMPATIBLE WITH THIS ALTERNATIVE
AND THEREFORE NOT INCLUDED.

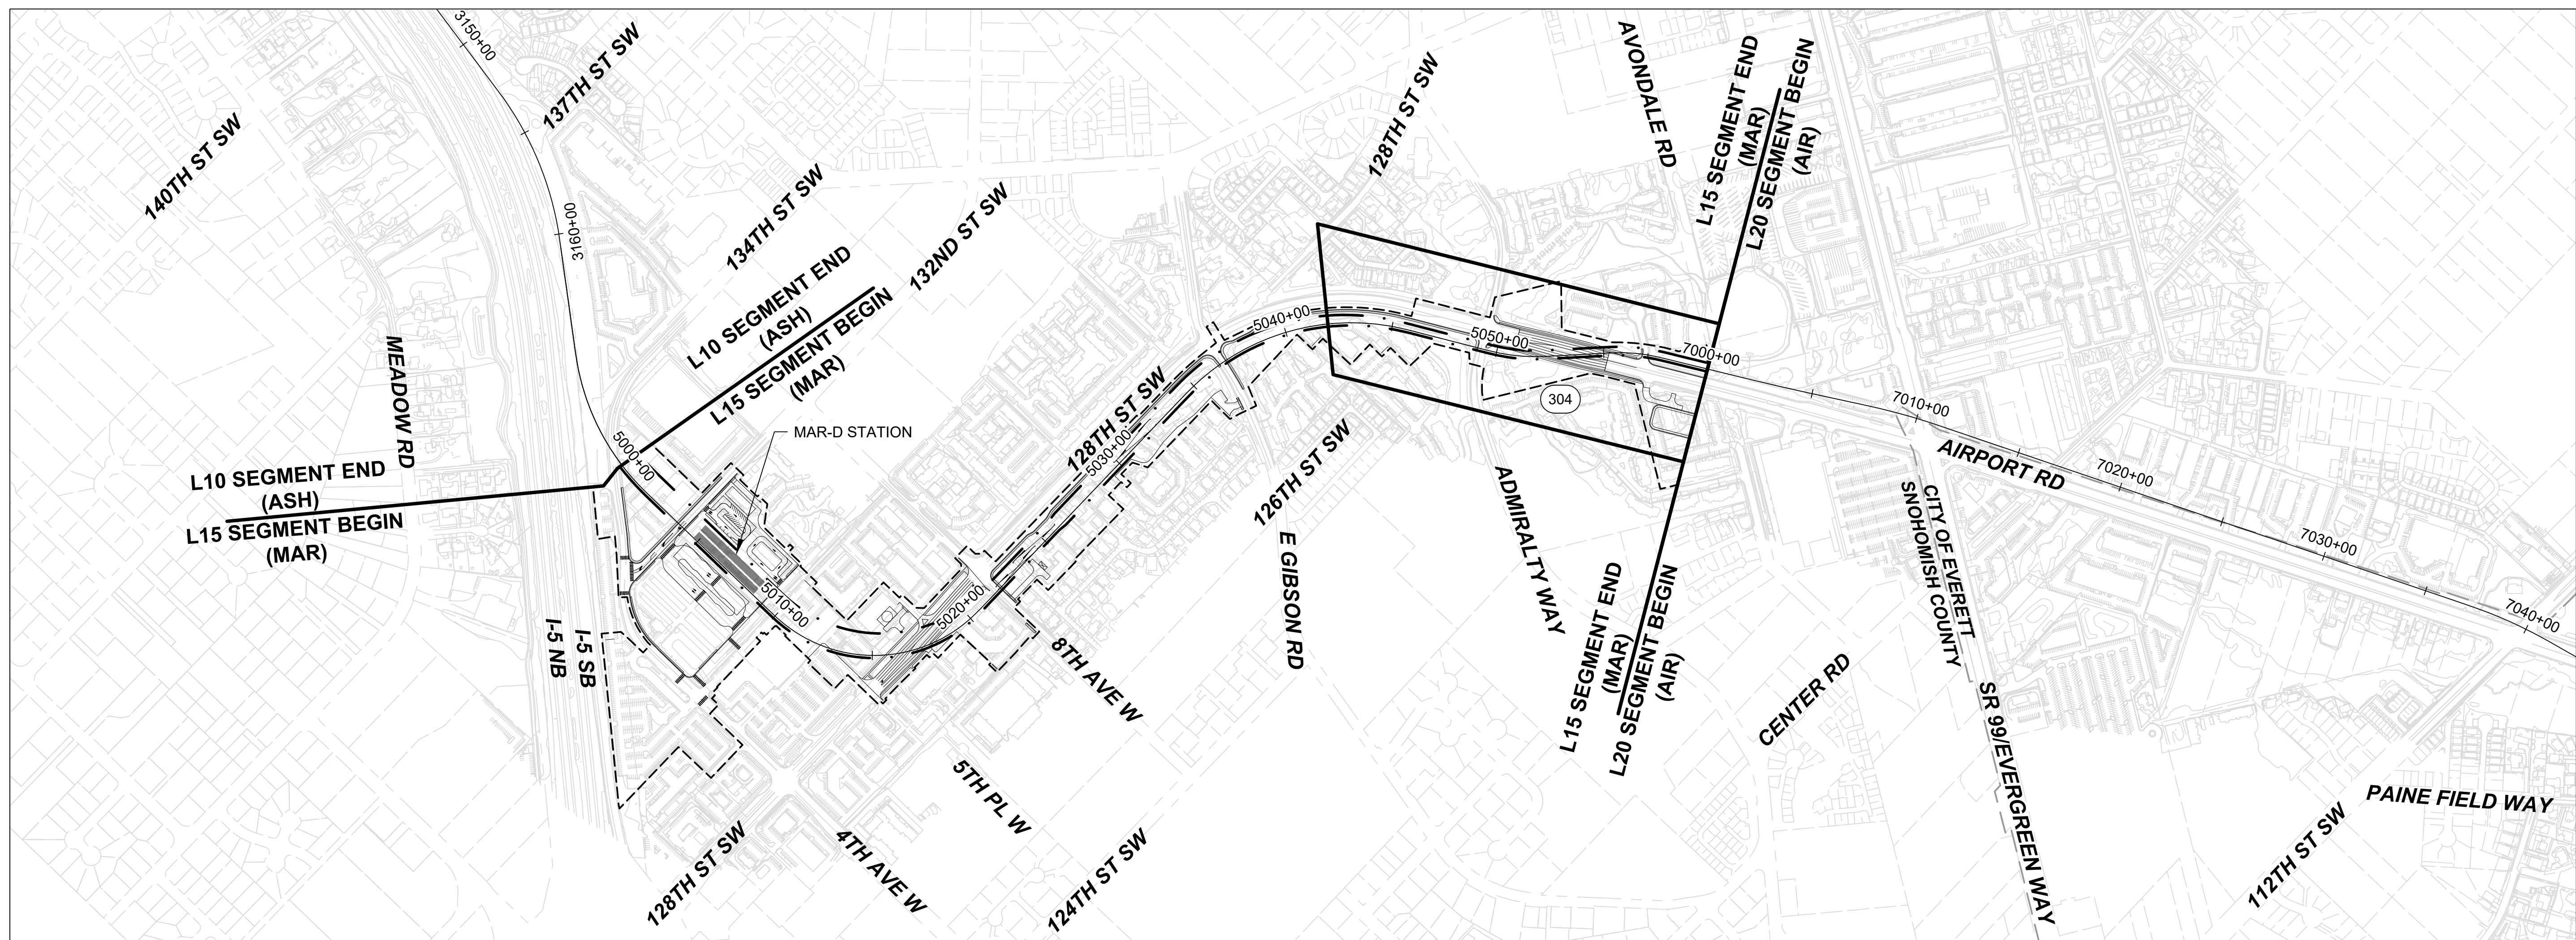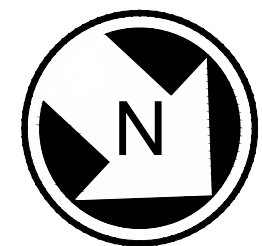

12/06/24 | 2:07 PM | DANIELLE MIDDLETON
C:\P\WKH1\0288029\L15-GSP304.DWG.DWG




Kimley»Horn

EVERETT LINK EXTENSION AND OMF NORTH

DRAFT EIS - CONCEPTUAL DESIGN
L15 SEGMENT
EVERETT LINK EXTENSION & OMF NORTH
MAR-2D W/ AIR-2B
GENERAL SITE PLANS



L15-GSP304
SHEET 182 OF 387
02/14/2025

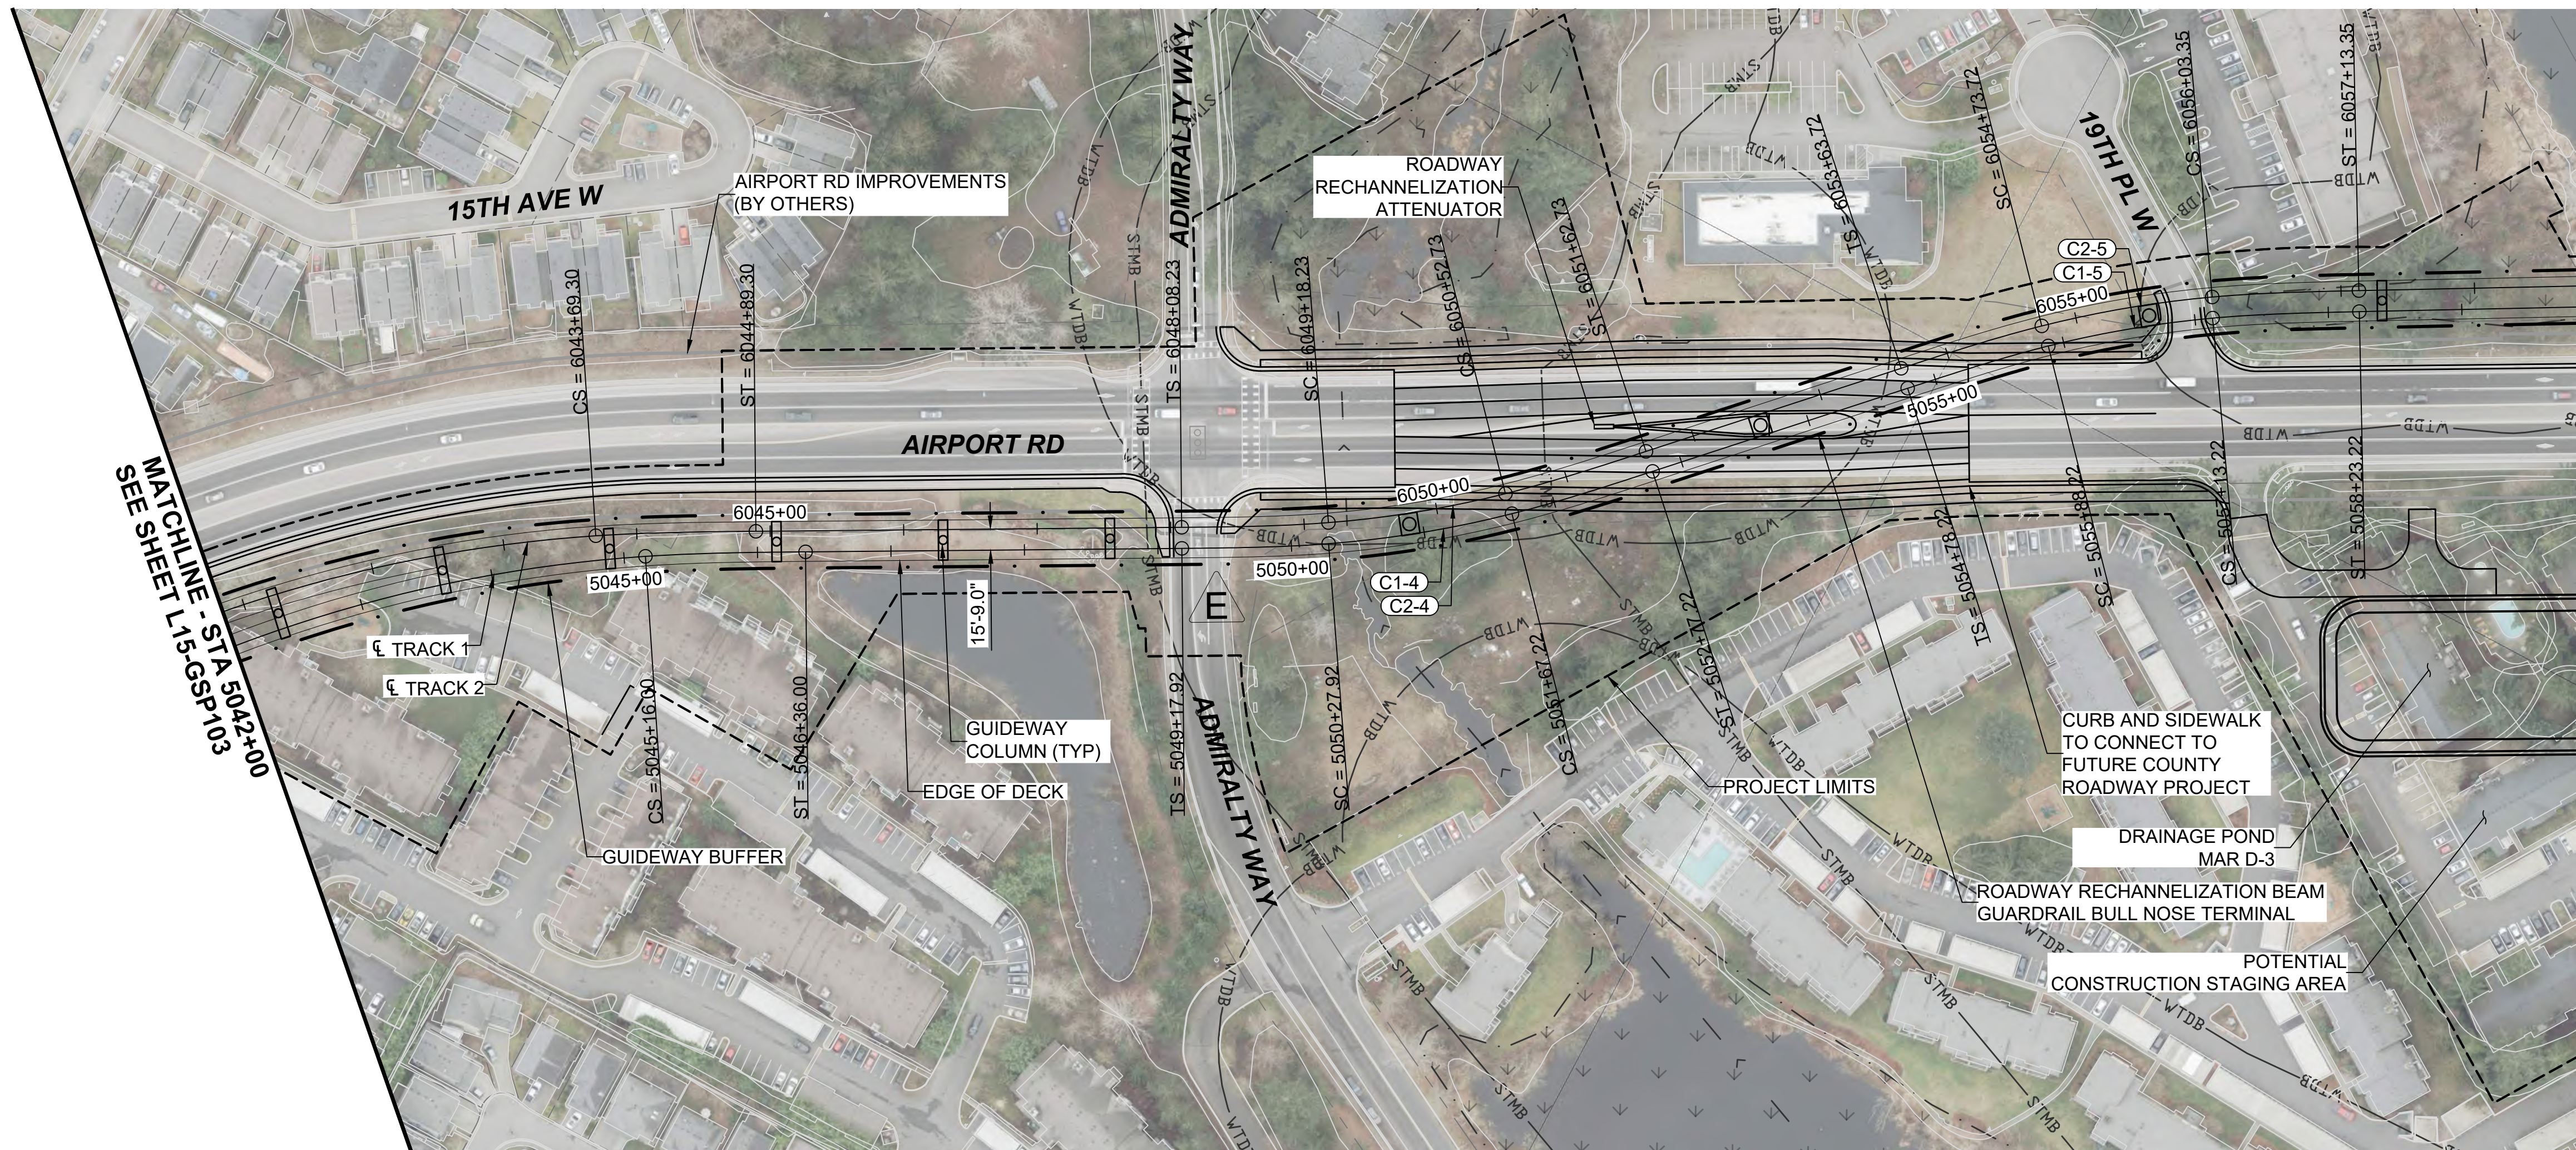



MATCHLINE - SEGMENT END
SEE SHEET L20-GSP201

- NOTES:
1. SEE STD SHEETS FOR NOTES, LEGEND, AND ABBREVIATIONS.
 2. ELECTRIC OVERHEAD TRANSMISSION LINE RELOCATIONS DUE TO PROPOSED CONSTRUCTION CONFLICTS ARE SHOWN FOR CONTEXT.
 3. NORTH END OF SEGMENT AS SHOWN CONNECTS TO AIR-2B. SEE SHEET L15-GSP104 FOR DESIGN OF CONNECTION TO AIR-1A.

CURVE TABLE							
CURVE	RADIUS (FT)	Lc (FT)	Ls1 (FT)	Ls2 (FT)	Ea (IN)	Eu (IN)	V (MPH)
C1-4	815.8	139.3	110.0	110.0	3.25	2.81	35
C1-5	800.0	125.0	110.0	110.0	3.25	2.70	35
C2-4	800.0	134.5	110.0	110.0	3.25	2.81	35
C2-5	815.8	129.6	110.0	110.0	3.25	2.70	35

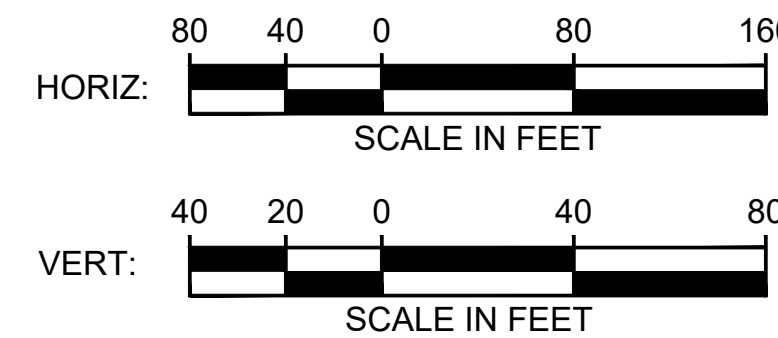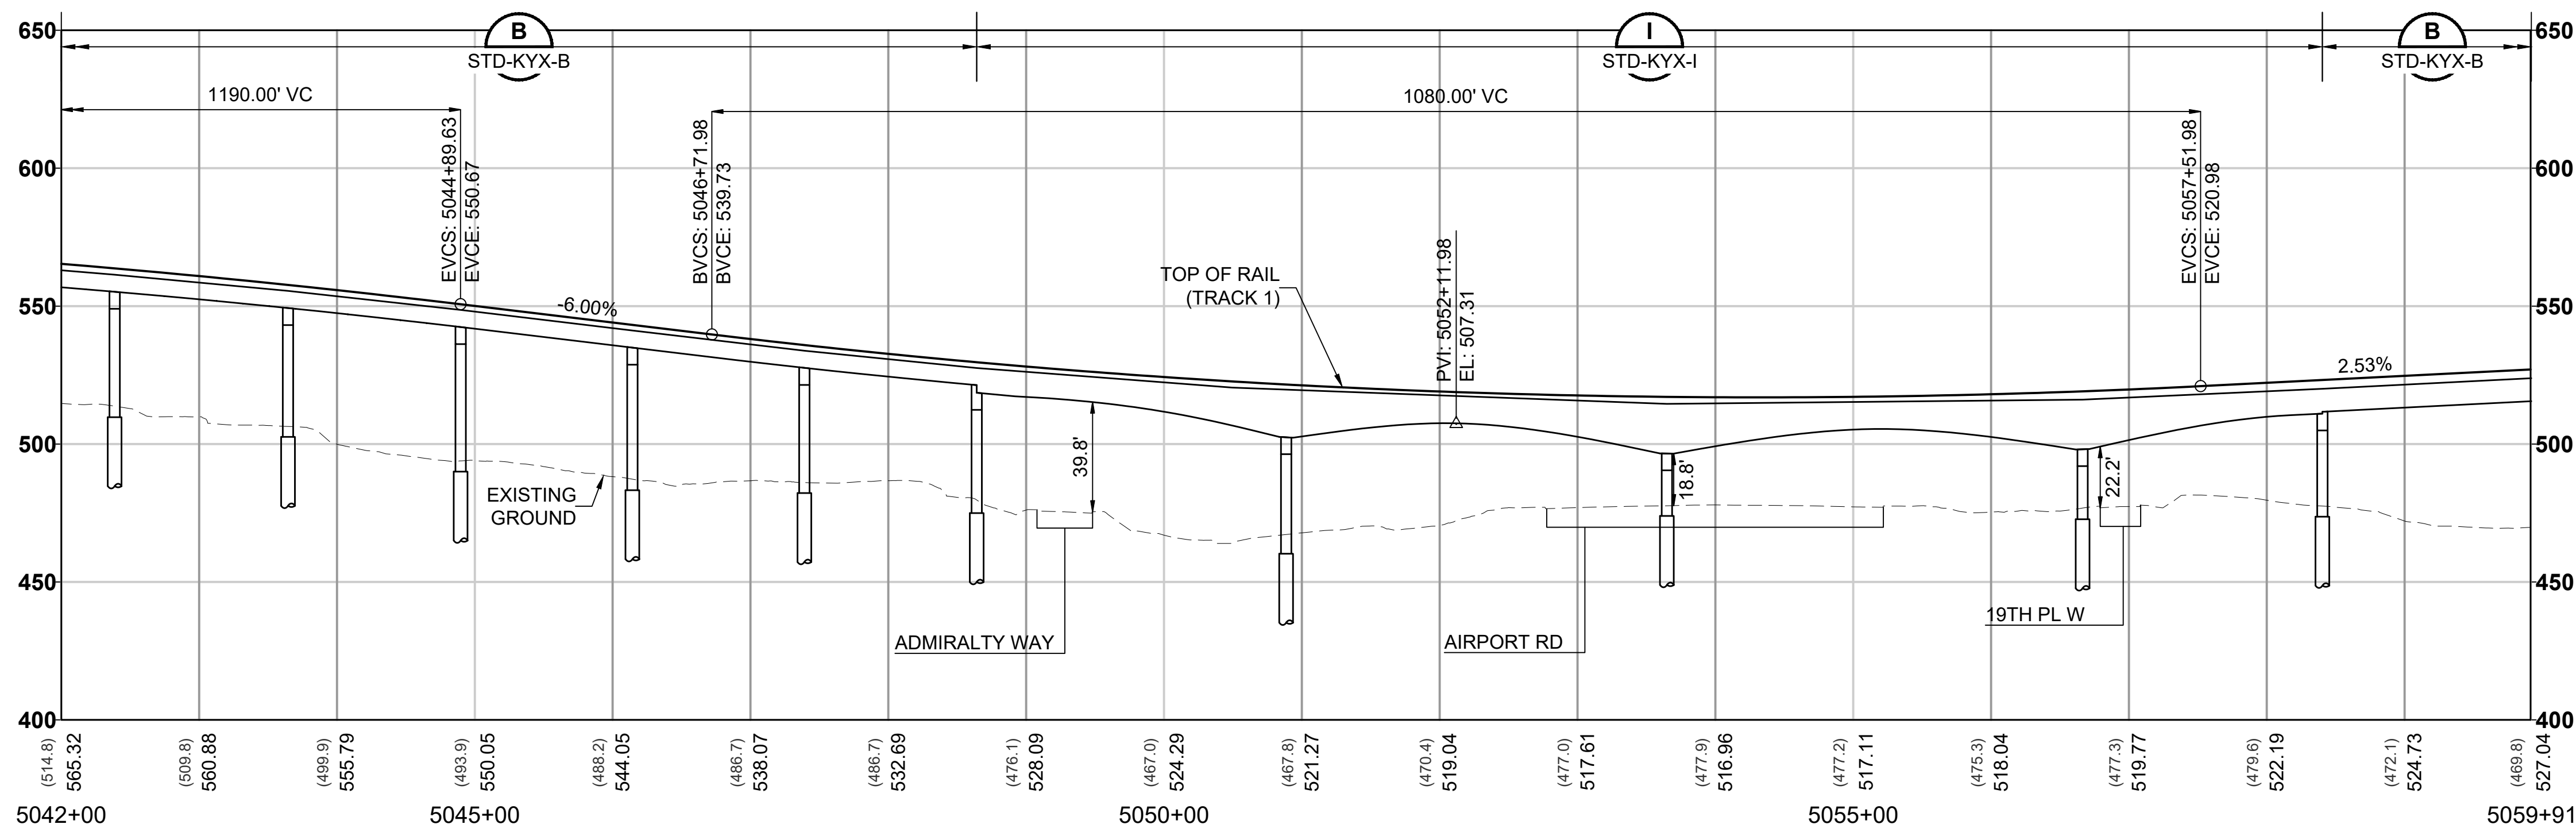

CROSS REFERENCING OF DRAWINGS	
MAR-1B W/ AIR-2B	404
GENERAL SITE PLANS	L15-GSP404
ARCHITECTURAL PLANS FROM MAR-1B W/ AIR-1A ARE COMPATIBLE WITH THIS ALTERNATIVE AND THEREFORE NOT INCLUDED.	

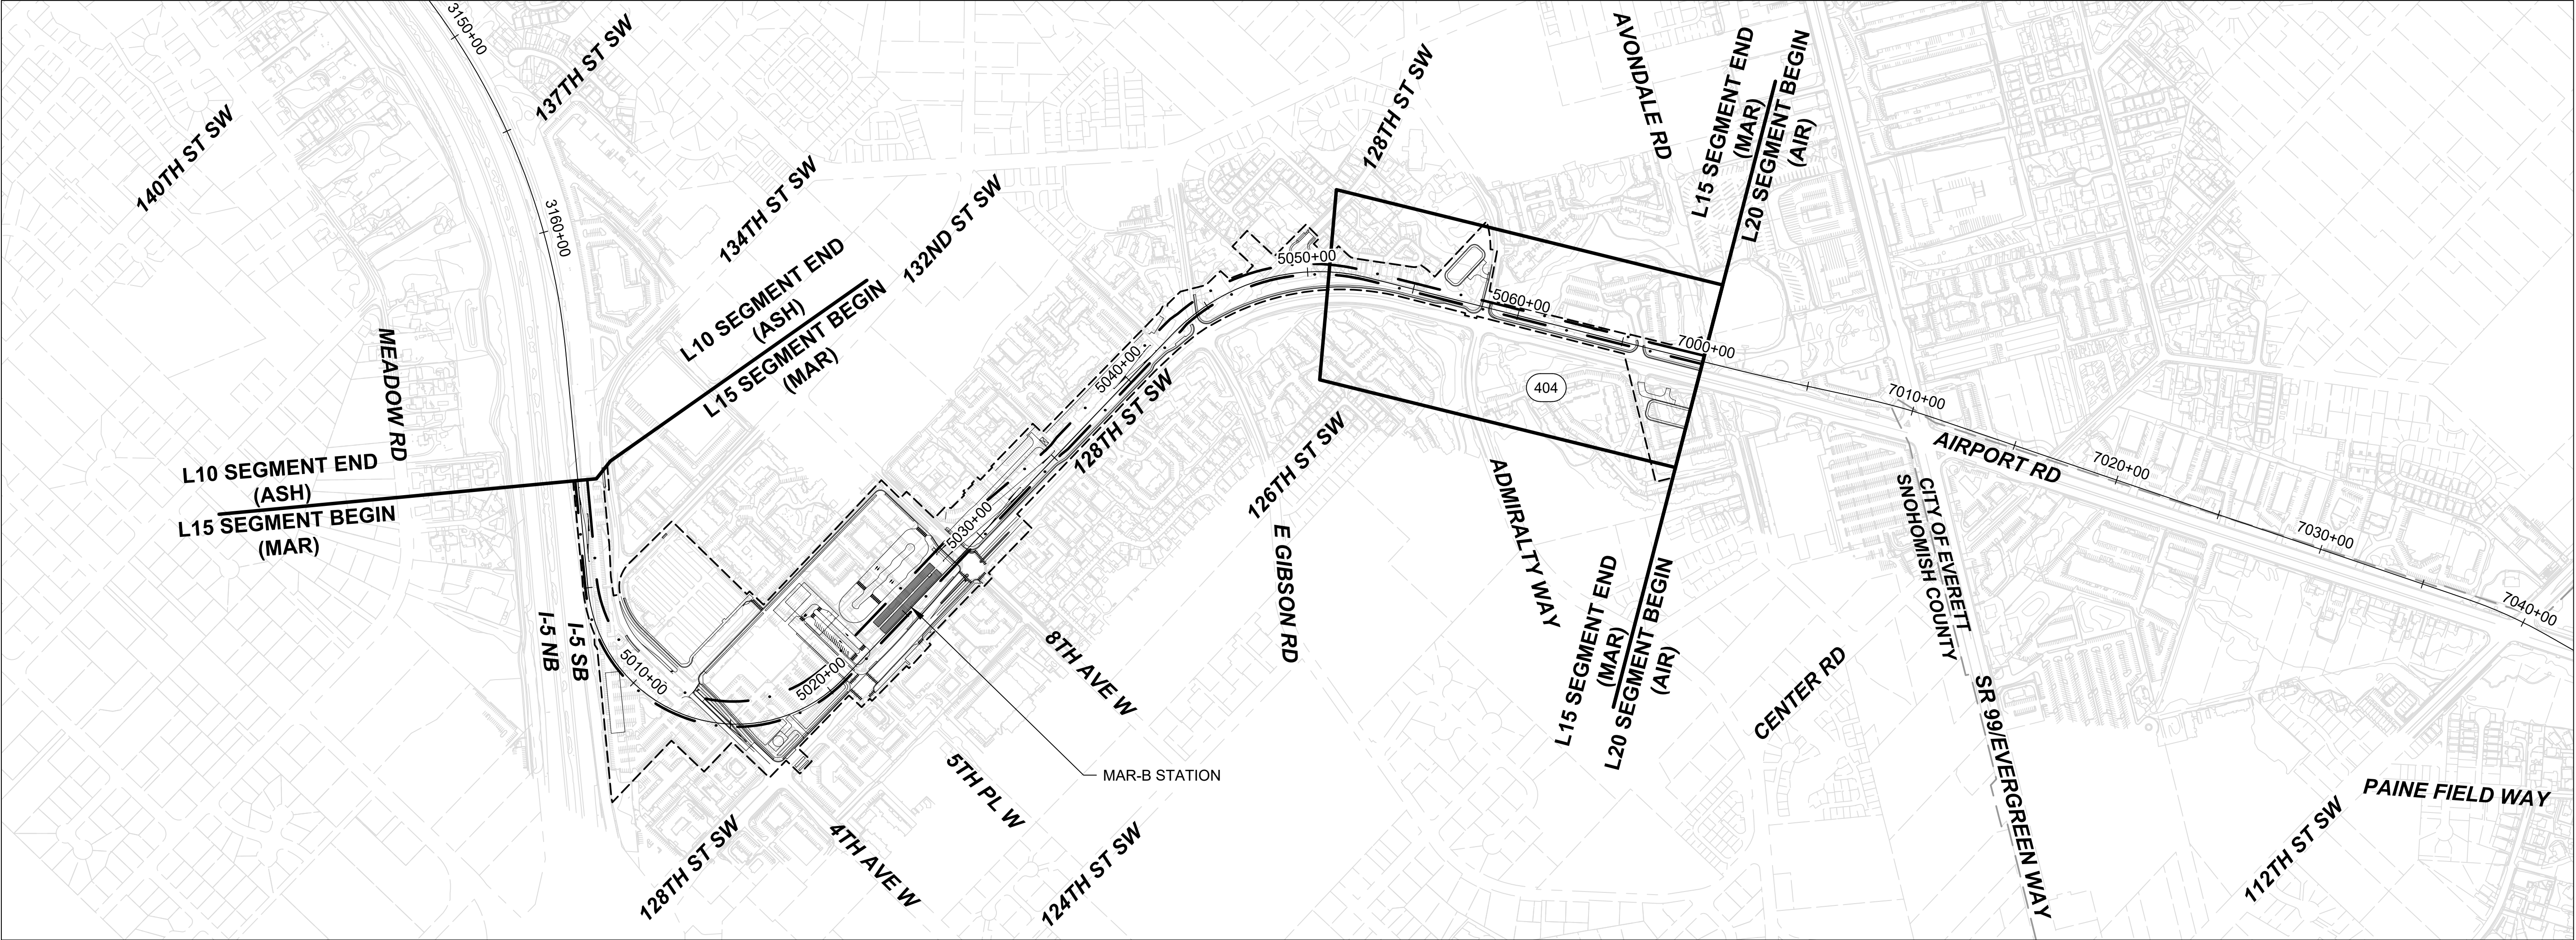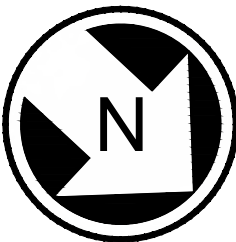

12/06/24 | 1:10 PM | DANIELLE MIDDLETON
C:\P\W\K\H\15\0288394\L15 - KEYSHEET.DWG



EVERETT LINK EXTENSION
AND OMF NORTH

DRAFT EIS - CONCEPTUAL DESIGN
L15 SEGMENT
EVERETT LINK EXTENSION & OMF NORTH
MAR-1B W/ AIR-2B
KEY MAP

L15-GZK400
SHEET 183 OF 387
02/14/2025

12/11/24 | 9:06 AM | DANIELLE MIDDLETON
C:\PWK\H1\0288029\L15-GSP404.DWG





Kimley»Horn

EVERETT LINK EXTENSION AND OMF NORTH

DRAFT EIS - CONCEPTUAL DESIGN
L15 SEGMENT
EVERETT LINK EXTENSION & OMF NORTH
MAR-1B W/ AIR-2B
GENERAL SITE PLANS

L15-GSP404
SHEET 184 OF 387
02/14/2025

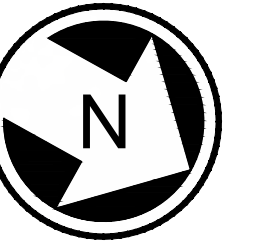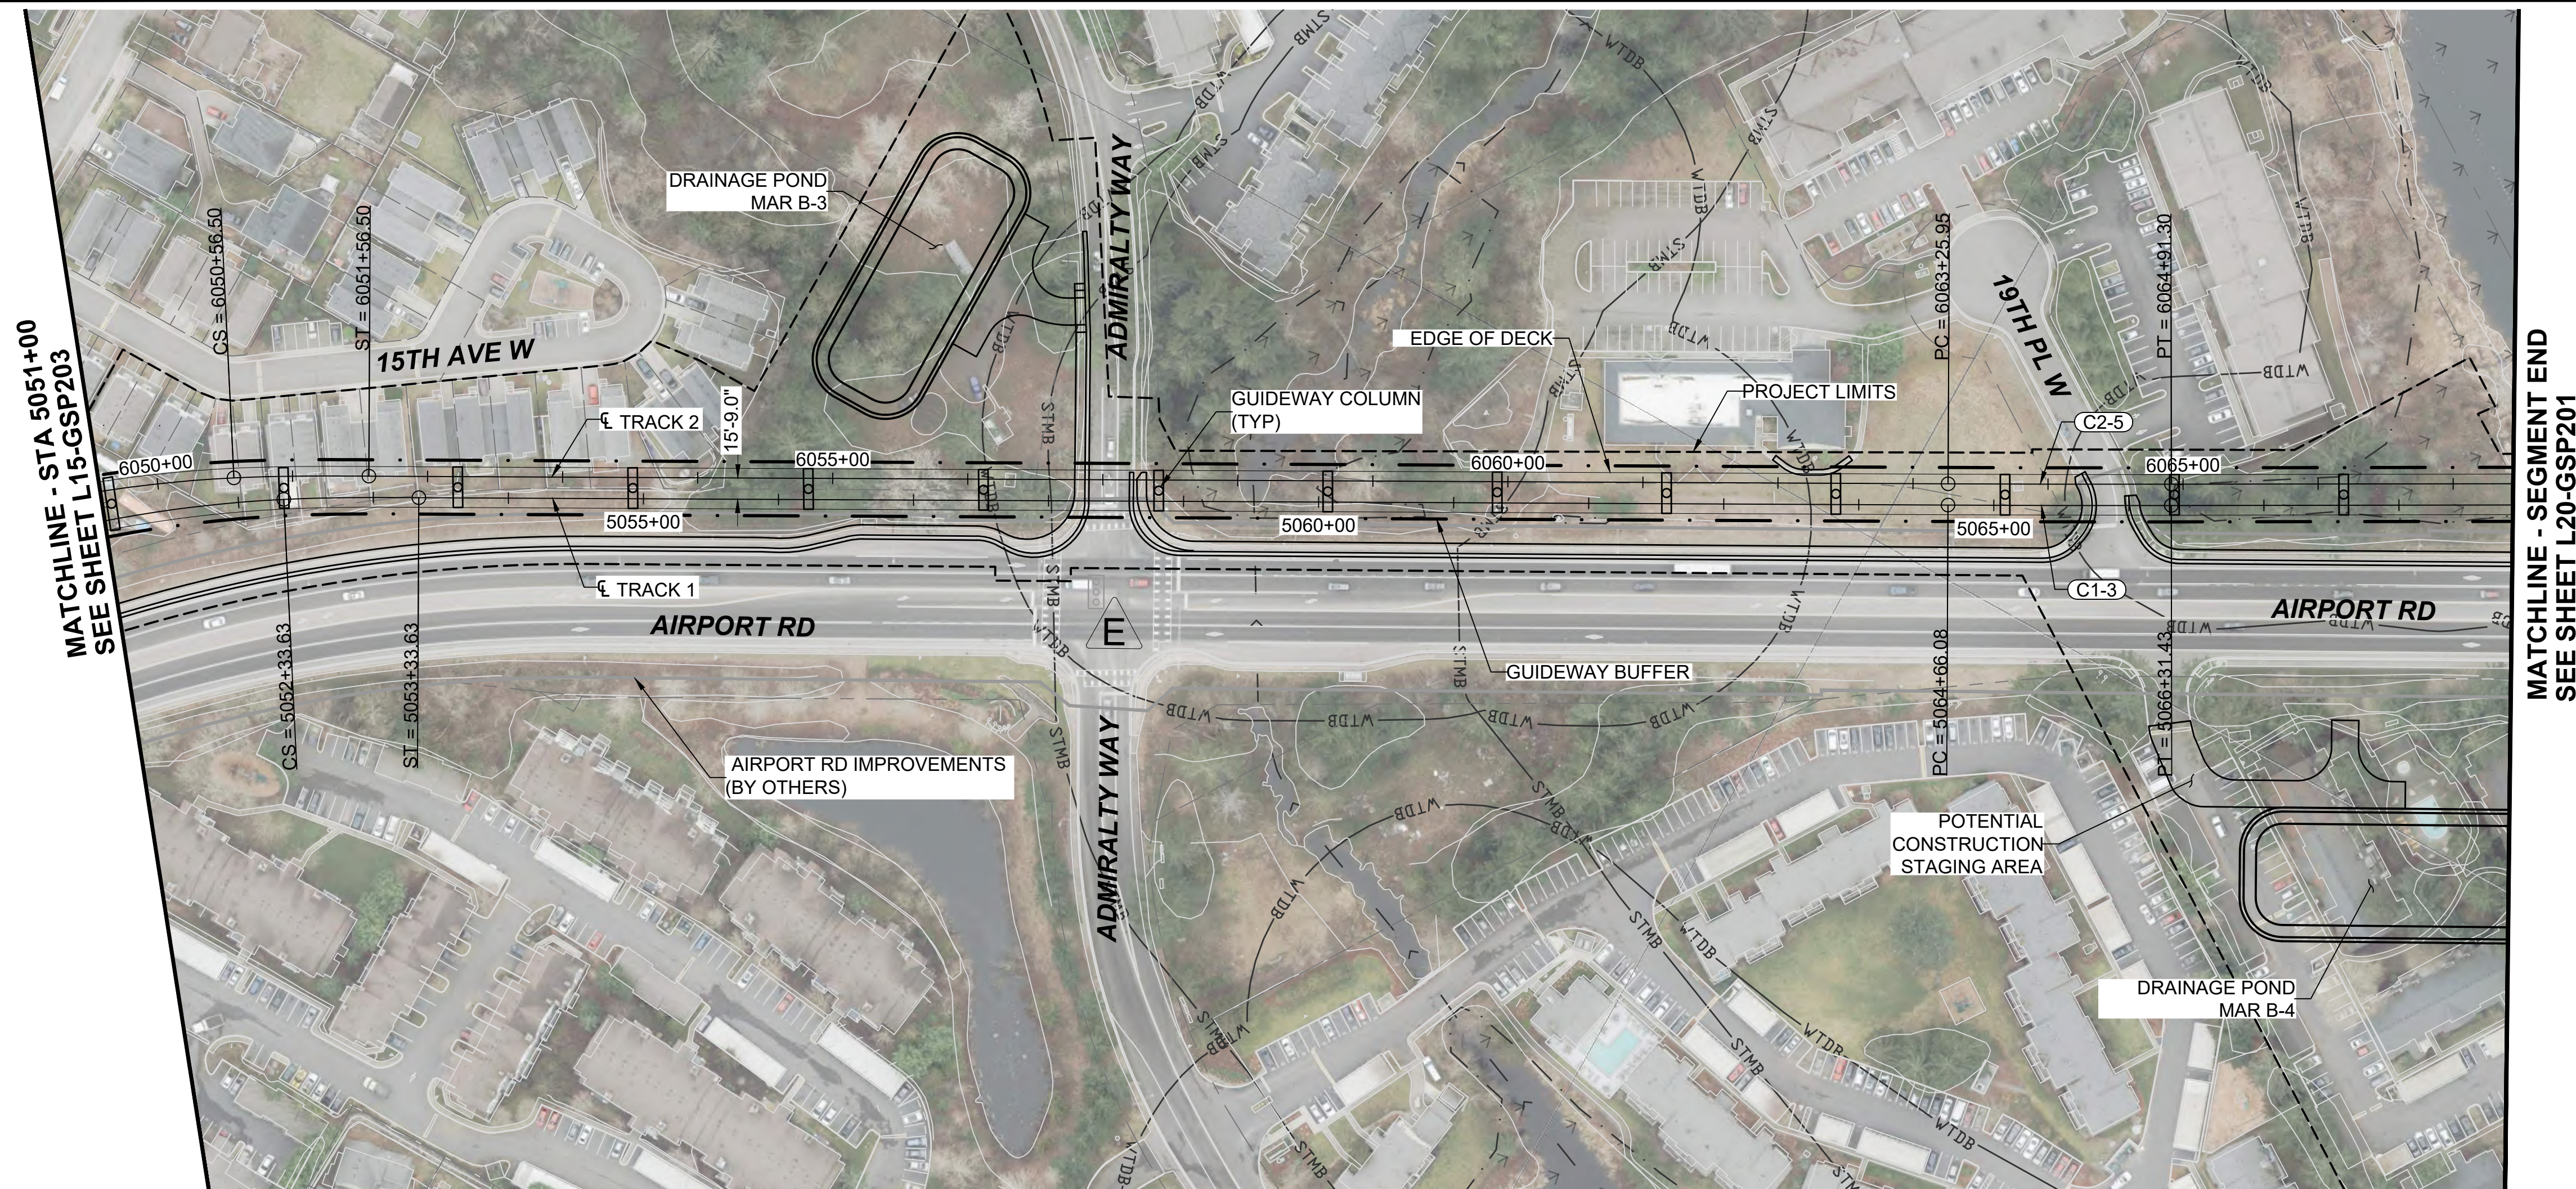

- NOTES:
- SEE STD SHEETS FOR NOTES, LEGEND, AND ABBREVIATIONS
 - ELECTRIC OVERHEAD TRANSMISSION LINE RELOCATIONS DUE TO PROPOSED CONSTRUCTION CONFLICTS ARE SHOWN FOR CONTEXT.
 - NORTH END OF SEGMENT AS SHOWN CONNECTS TO AIR-2B. SEE SHEET L15-GSP204 FOR DESIGN OF CONNECTION TO AIR-1A.

CURVE TABLE							
CURVE	RADIUS (FT)	Lc (FT)	L s1 (FT)	L s2 (FT)	Ea (IN)	Eu (IN)	V (MPH)
C1-3	26000.0	165.4	0.0	0.0	0.00	0.46	55
C2-5	26000.0	165.4	0.0	0.0	0.00	0.46	55

