

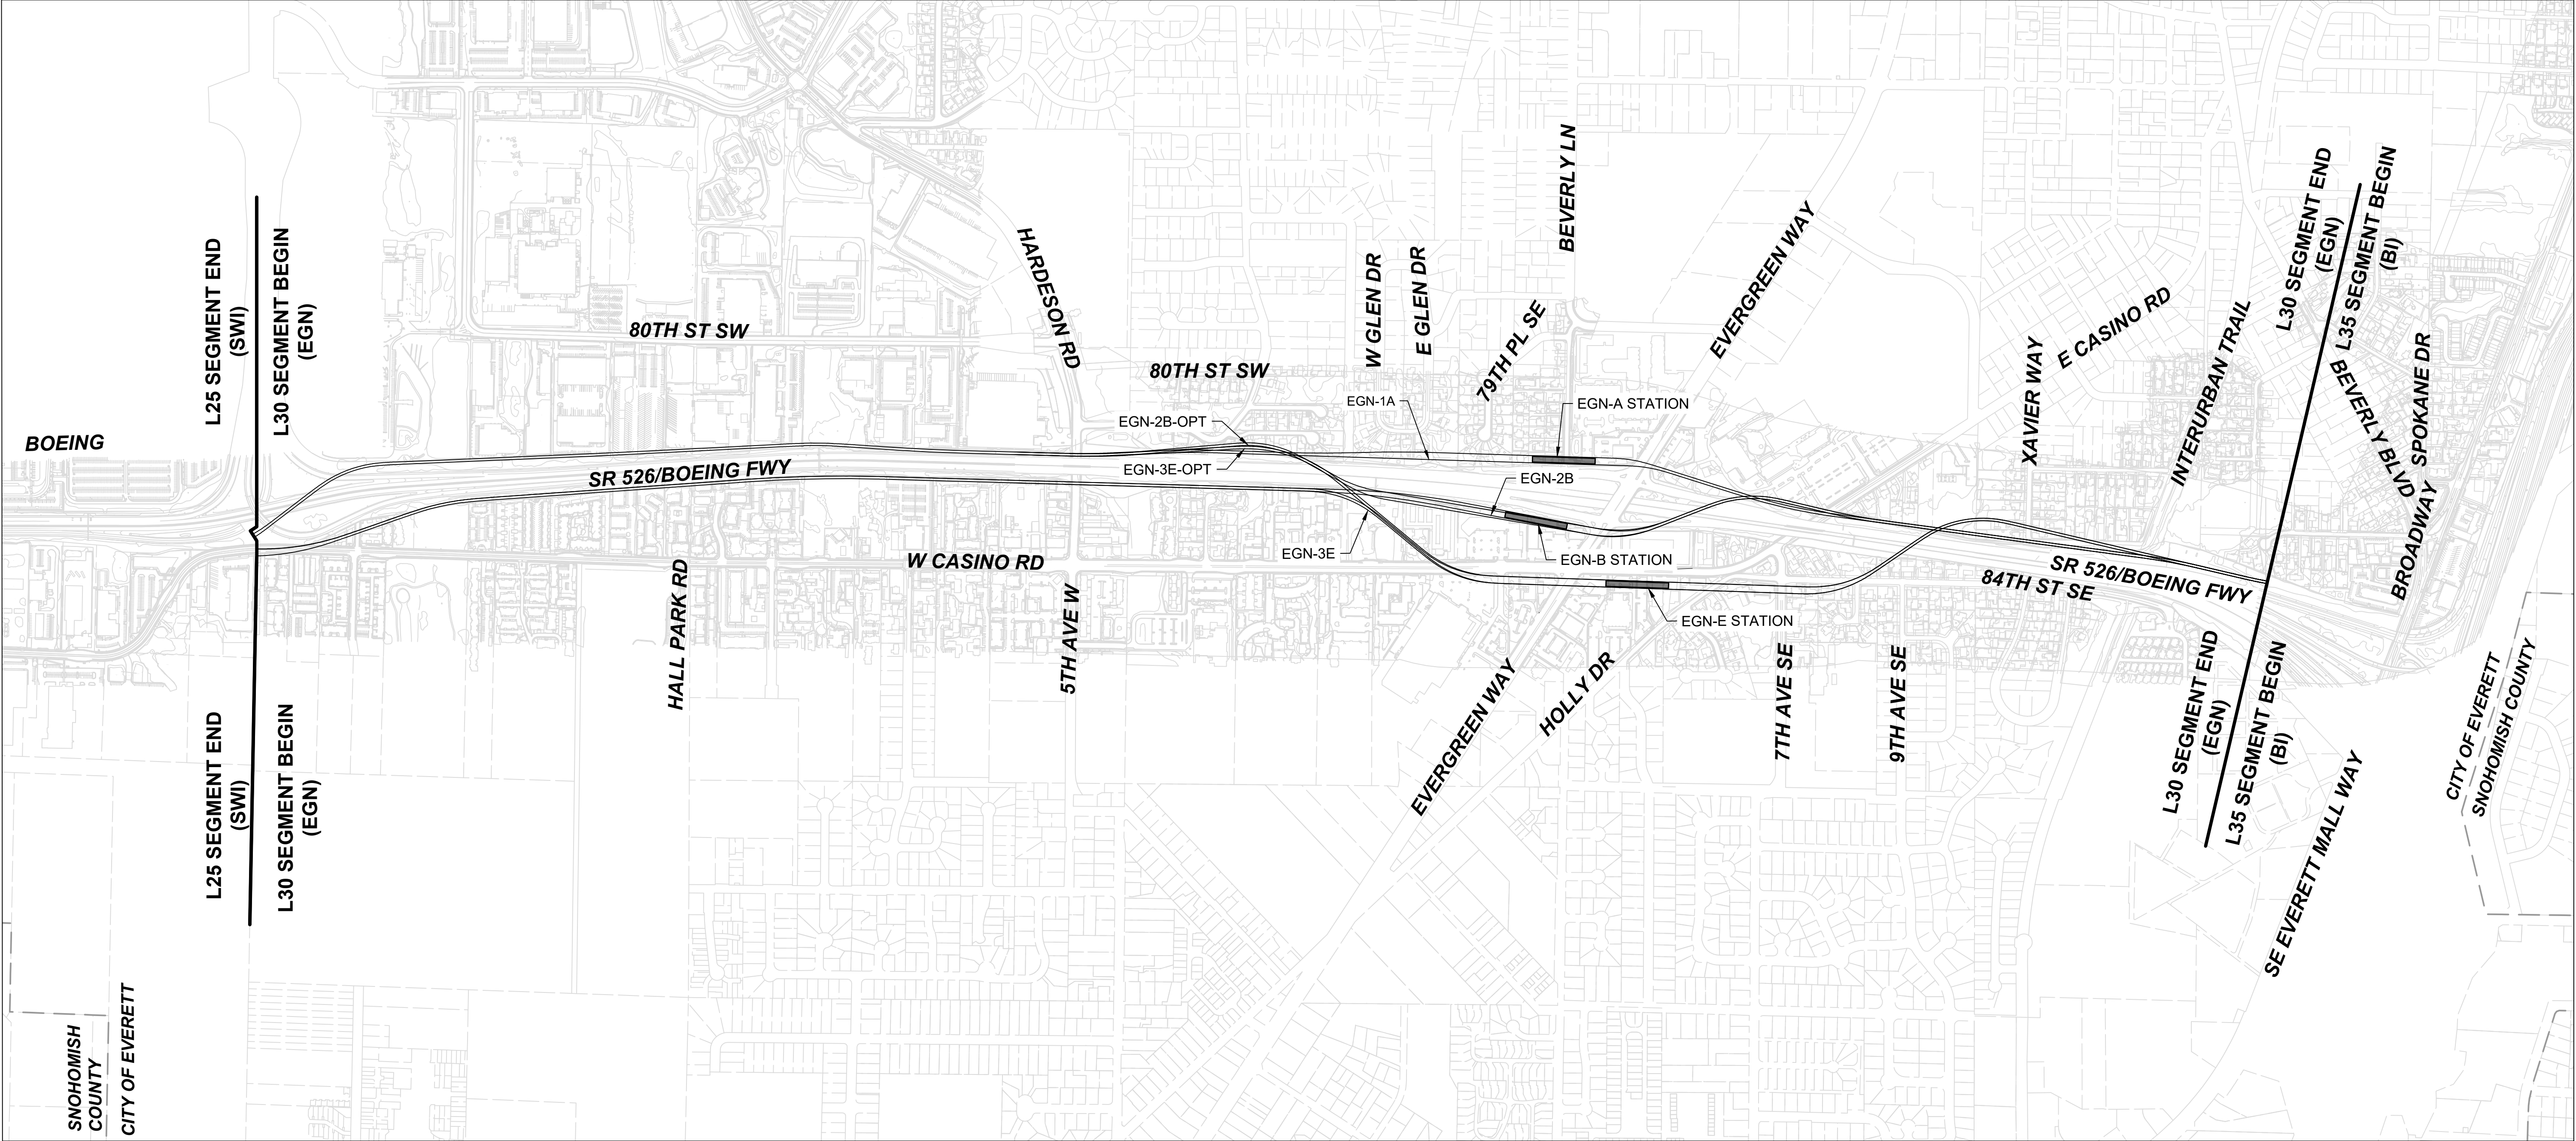


CROSS REFERENCING OF DRAWINGS					
EVERGREEN SEGMENT	EGN-1A	EGN-2B	EGN-3E	EGN-2B-OPT	EGN-3E-OPT
KEY MAP	L30-GZK100	L30-GZK200	L30-GZK300	L30-GZK400	L30-GZK500

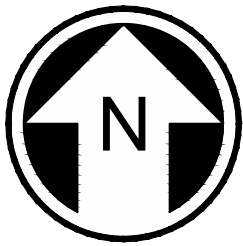

12/10/24 | 12:14 PM | HANAA AHMED
C:\P\W\K\H1\0288394\L30 - OVERALL SEGMENT MAP.DWG

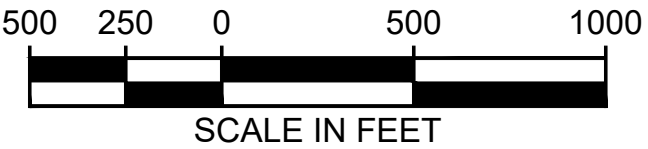




Kimley»Horn

EVERETT LINK EXTENSION
AND OMF NORTH

DRAFT EIS - CONCEPTUAL DESIGN
L30 SEGMENT
EVERETT LINK EXTENSION & OMF NORTH
EGN
OVERALL SEGMENT MAP

L30-GZP100
SHEET 264 OF 387
02/14/2025

CROSS REFERENCING OF DRAWINGS							
EGN-1A SEGMENT	(101)	(102)	(103)	(104)	(105)	(106)	(107)
GENERAL SITE PLANS	L30-GSP101	L30-GSP102	L30-GSP103	L30-GSP104	L30-GSP105	L30-GSP106	L30-GSP107
ROADWAY PLAN & PROFILE PLANS				L30-CRV101	L30-CRV102 L30-CRV103		L30-CRV104
ARCHITECTURAL					EGN-A-ASP100 EGN-A-APP100		
ARCHITECTURAL PLANS ASSOCIATED WITH THIS PORTION OF THE PROJECT ARE WITHIN THIS SECTION BUT NOT DENOTED ON THIS PLAN FOR LOCATION.							

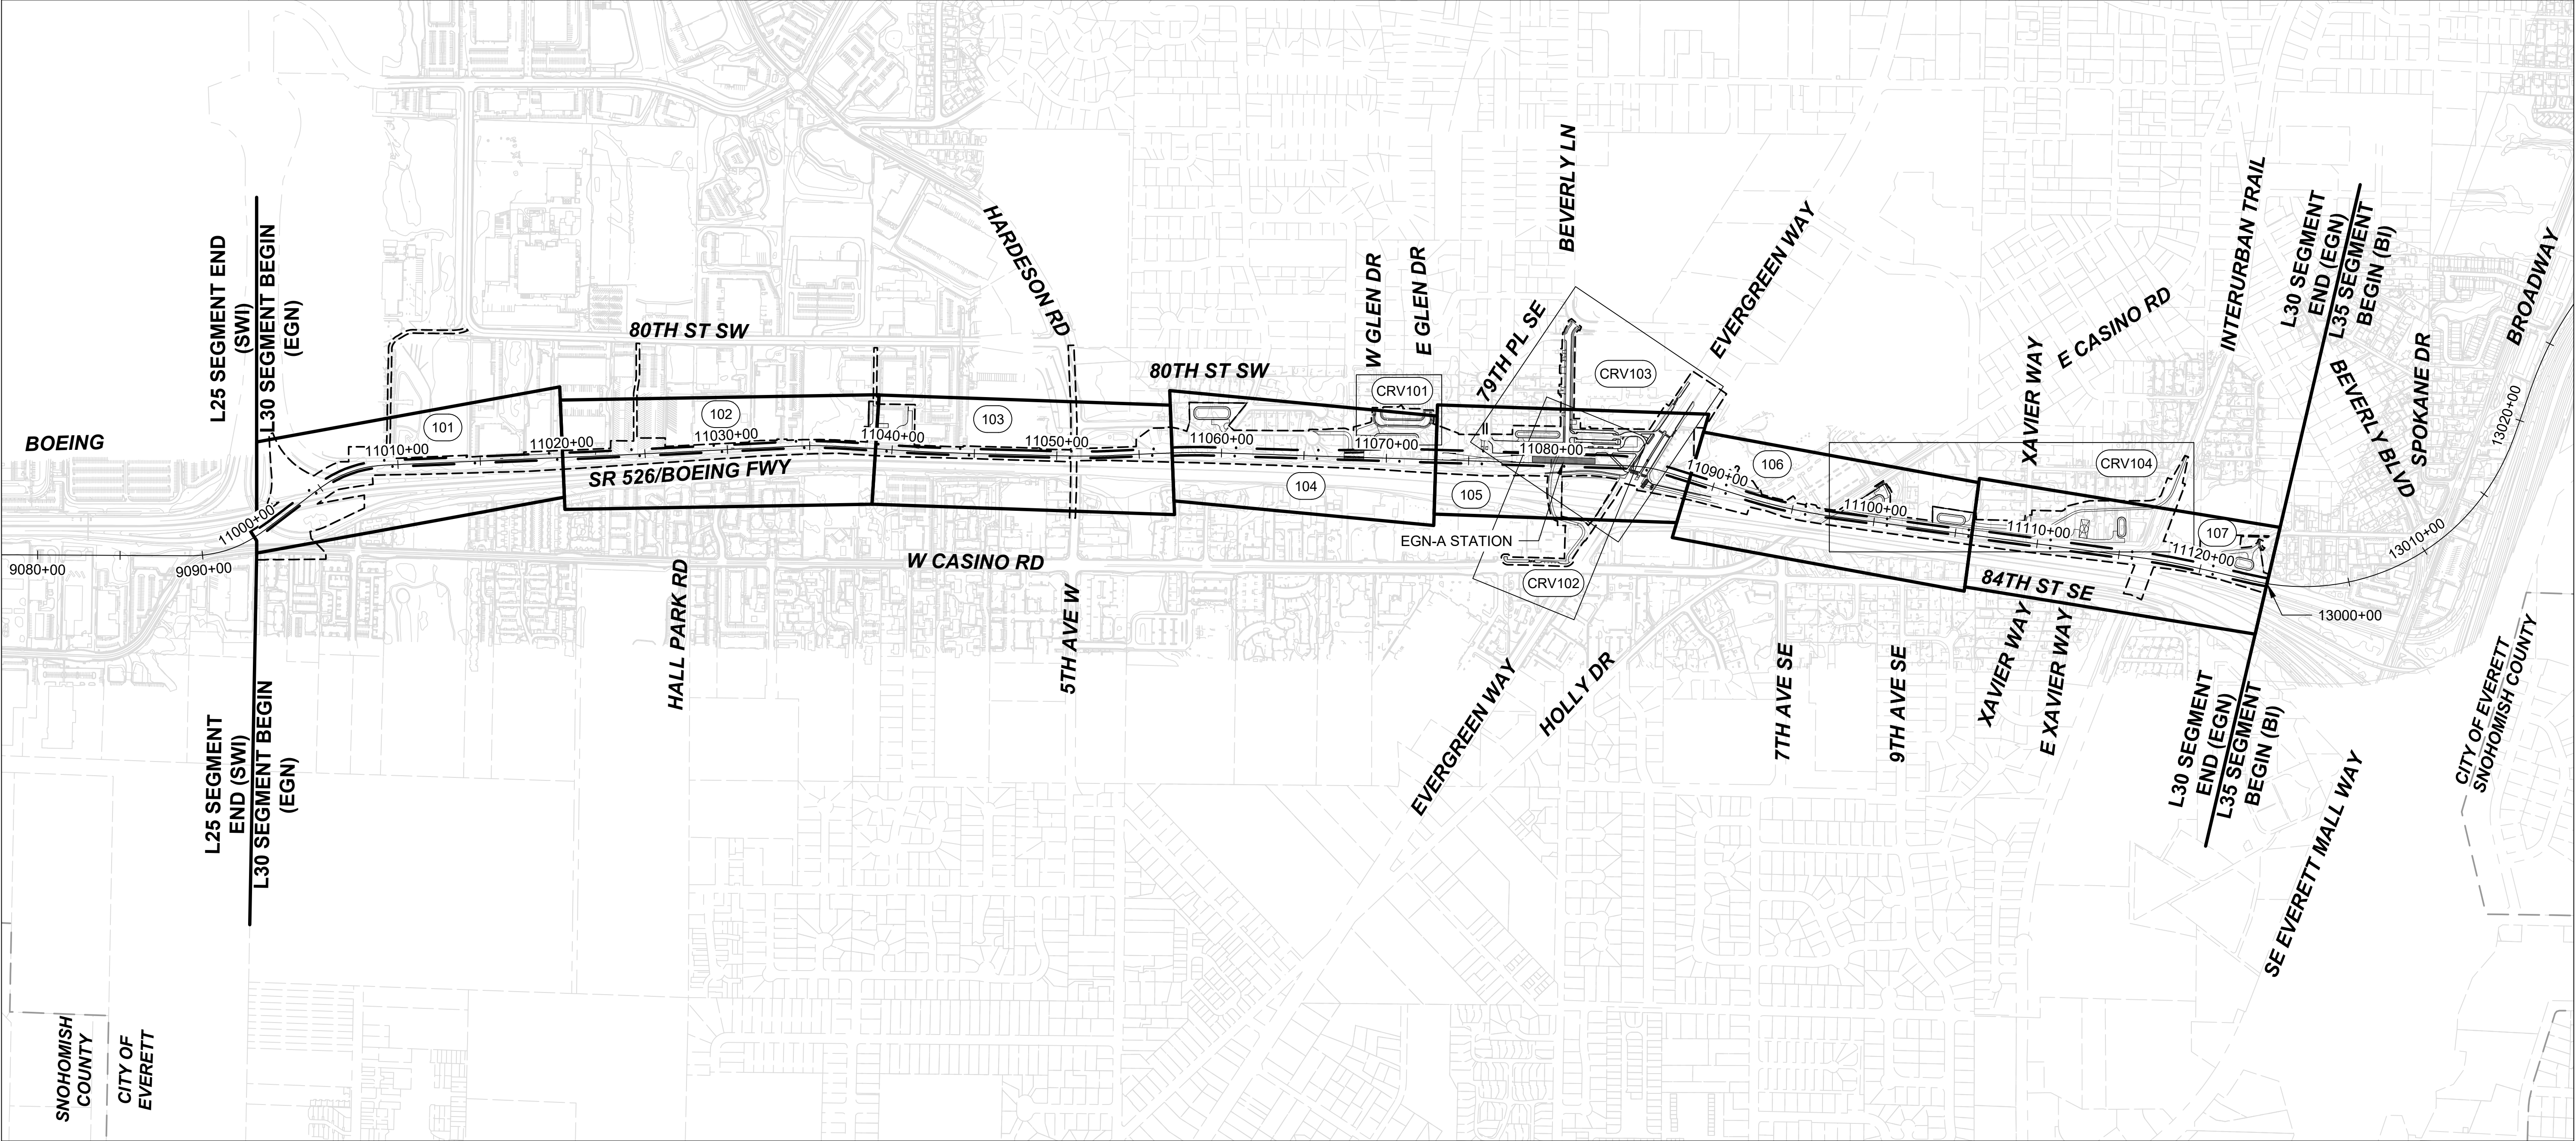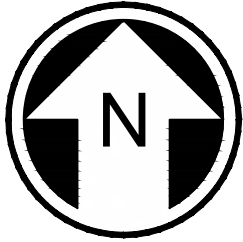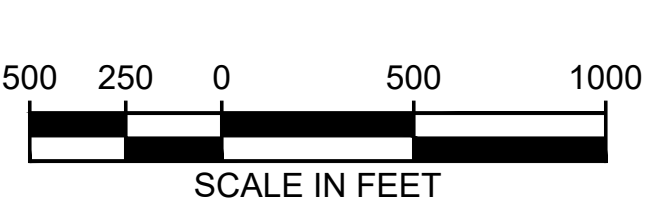

12/11/24 | 11:16 AM | CONOR DOANE
C:\P\W\K\11\0288394\L30 - KEY SHEET.DWG



Kimley»Horn

EVERETT LINK EXTENSION
AND OMF NORTH

DRAFT EIS - CONCEPTUAL DESIGN
L30 SEGMENT
EVERETT LINK EXTENSION & OMF NORTH
EGN-1A
KEY MAP

L30-GZK100
SHEET 265 OF 387
02/14/2025

12/10/24 | 10:23 AM | LEHAN NGUYEN
C:\P\W\K\H\1\0288212\130-GSP\01.DWG.DWG





Kimley»Horn

EVERETT LINK EXTENSION AND OMF NORTH



DRAFT EIS - CONCEPTUAL DESIGN
L30 SEGMENT
EVERETT LINK EXTENSION & OMF NORTH
EGN-1A
GENERAL SITE PLANS

L30-GSP101
SHEET 266 OF 387
02/14/2025

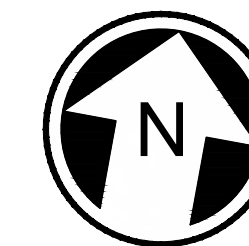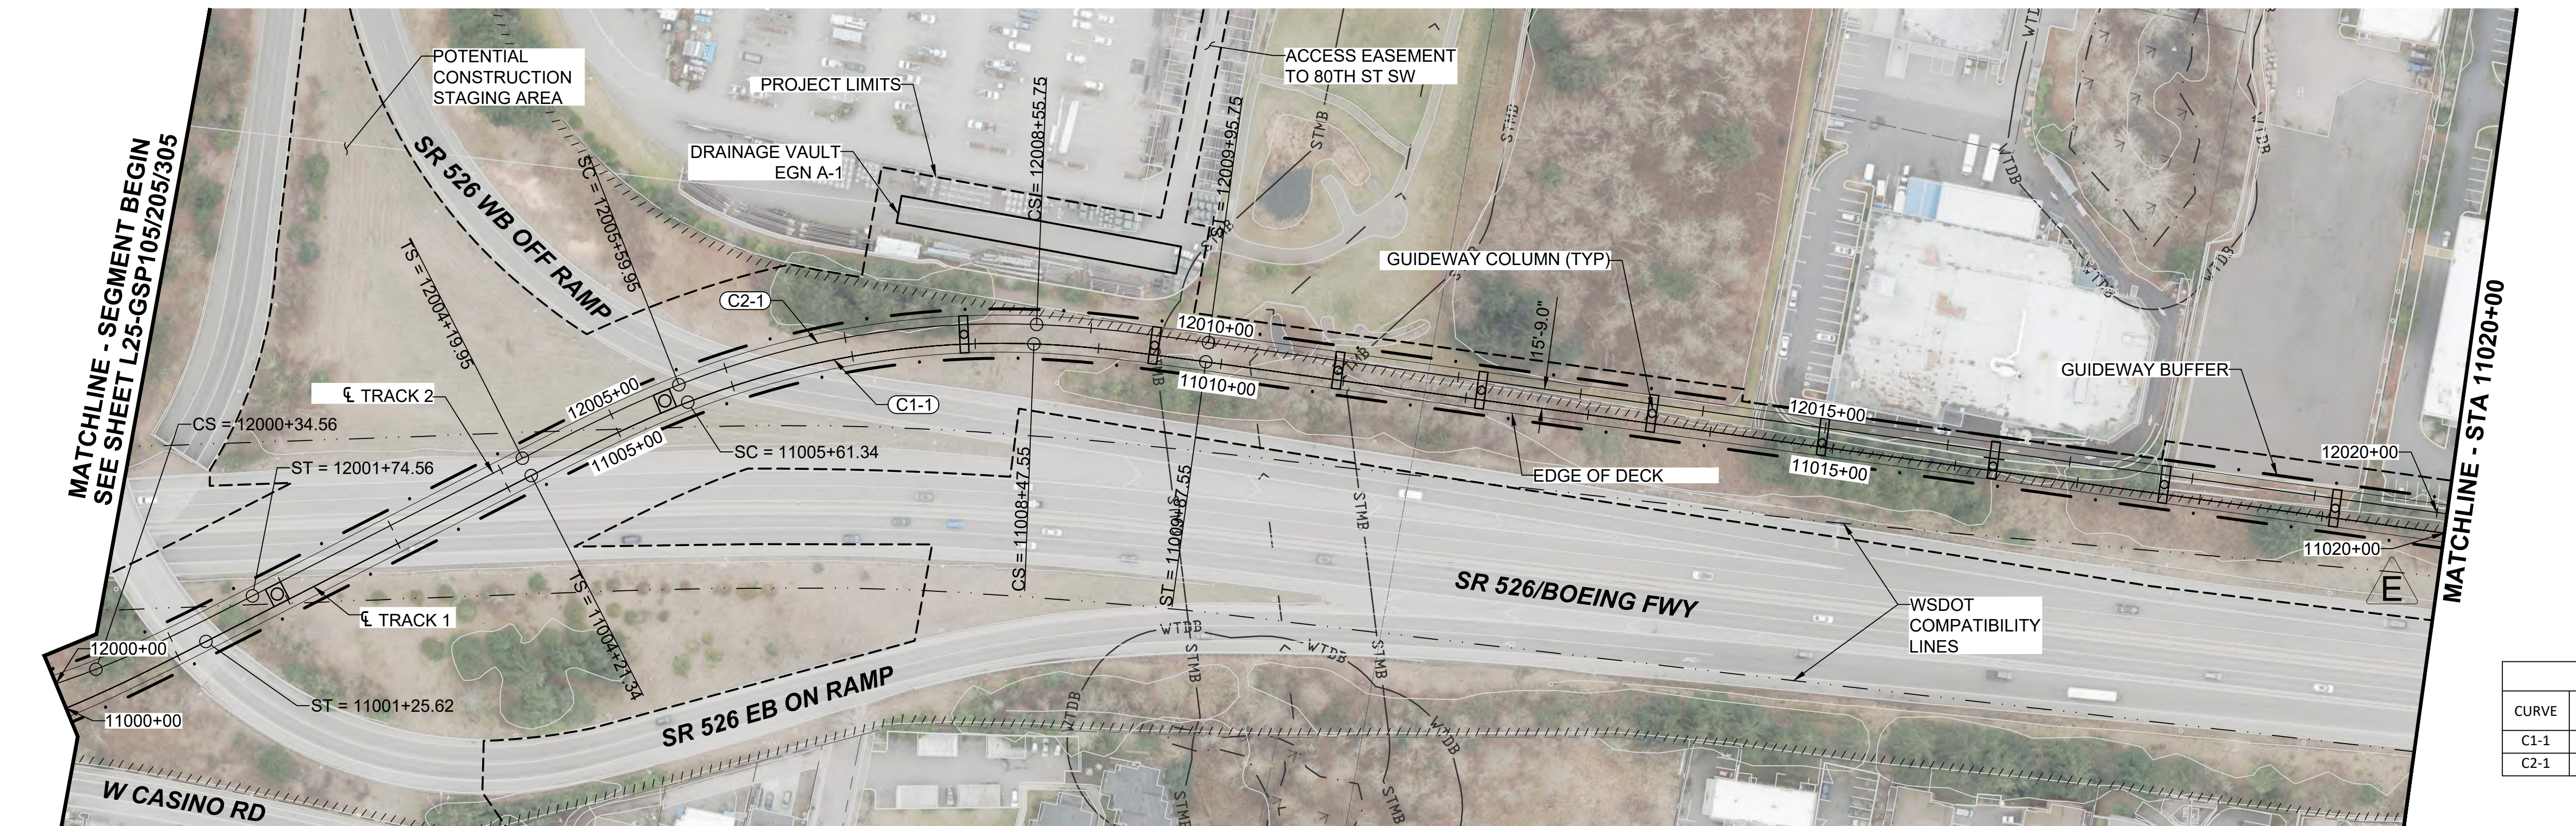

- NOTES:
1. SEE STD SHEETS FOR NOTES, LEGEND, AND ABBREVIATIONS.
 2. ELECTRIC OVERHEAD TRANSMISSION LINE RELOCATIONS DUE TO PROPOSED CONSTRUCTION CONFLICTS ARE SHOWN FOR CONTEXT.
 3. SEE OMF DEIS PLAN SET FOR OMF DESIGN INFORMATION.

CURVE TABLE							
CURVE	RADIUS (FT)	Lc (FT)	Ls1 (FT)	Ls2 (FT)	Ea (IN)	Eu (IN)	V (MPH)
C1-1	700.0	286.2	140.0	140.0	4.25	2.68	35
C2-1	715.8	295.8	140.0	140.0	4.00	2.78	35

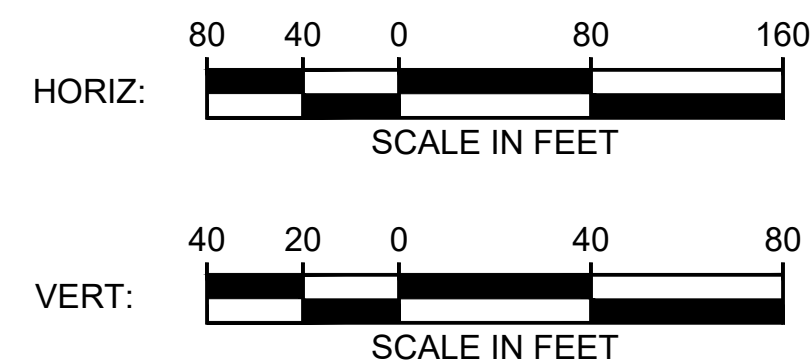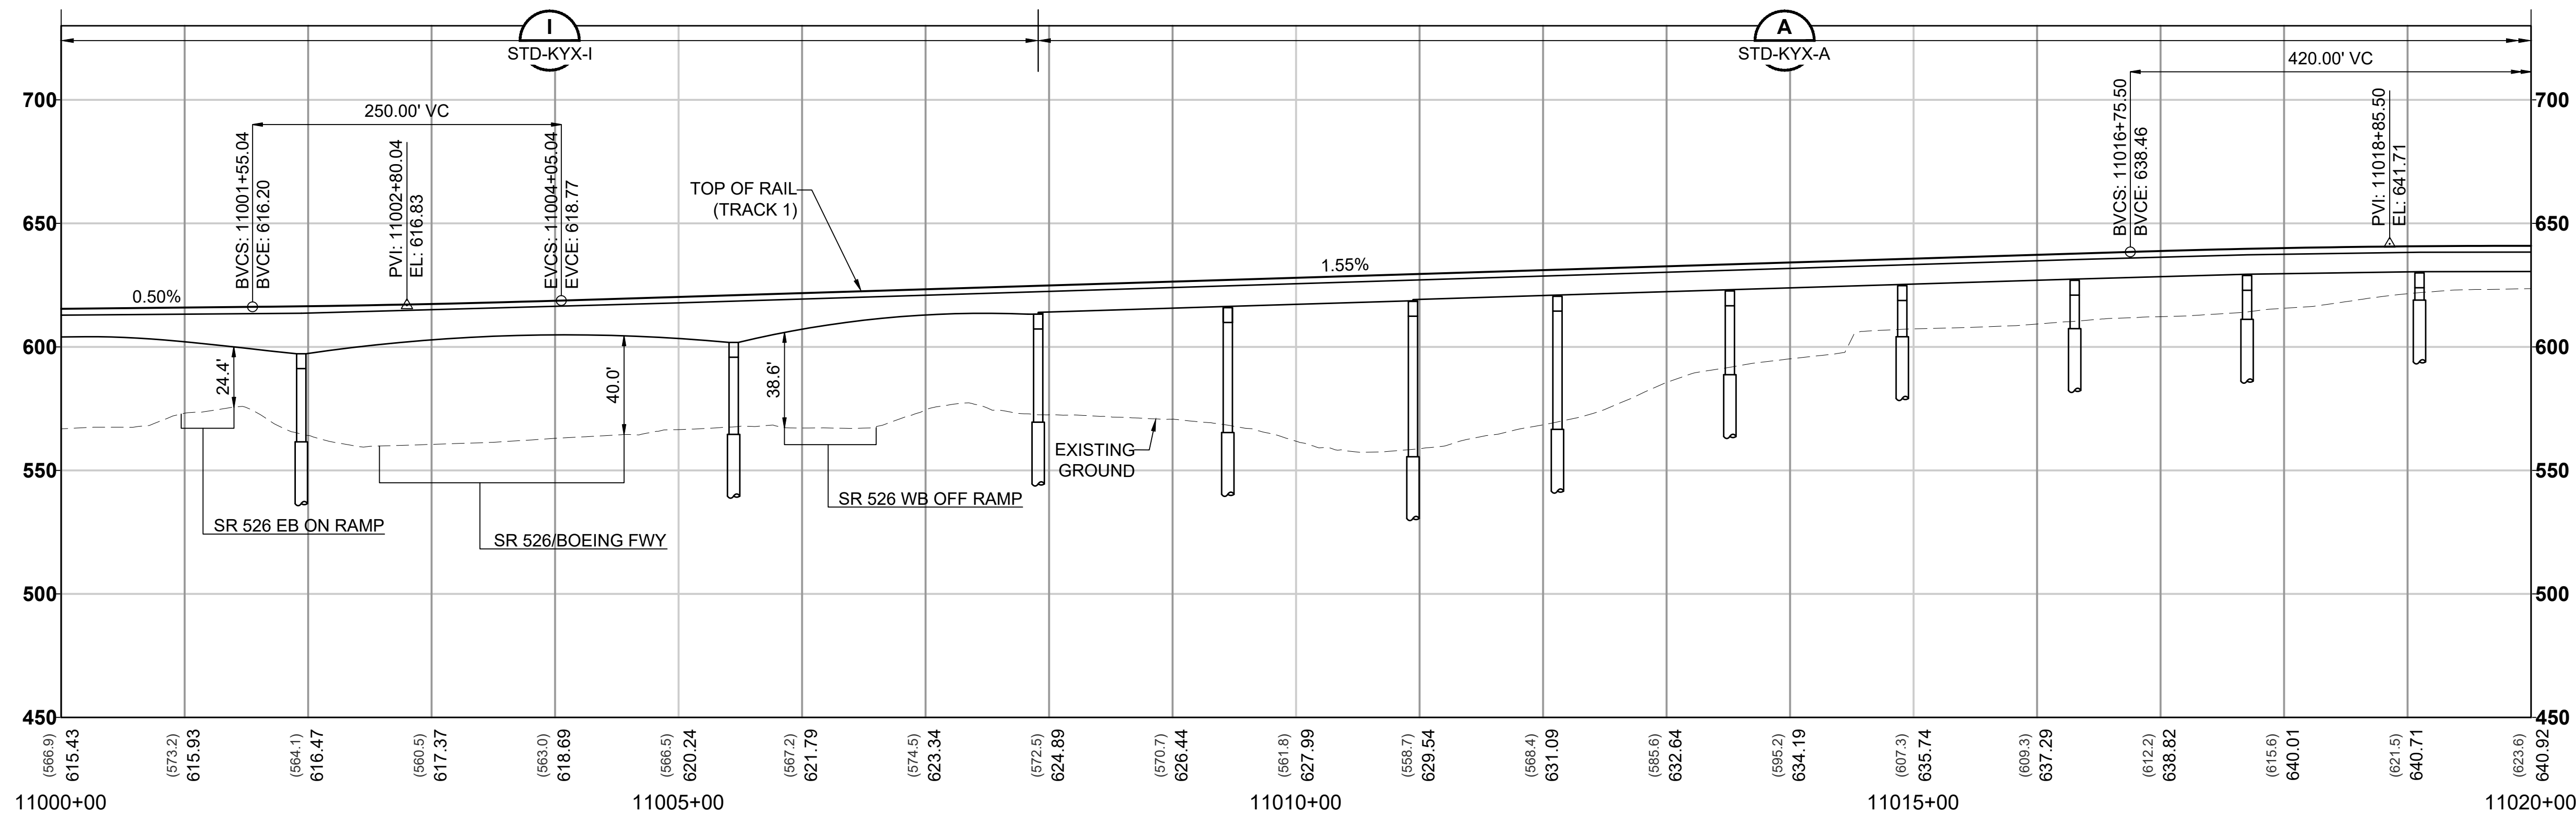

12/10/24 | 10:23 AM | LEHAN NGUYEN
C:\P\WKH1\0288212\L30-GSP\01.DWG.DWG




Kimley»Horn

EVERETT LINK EXTENSION AND OMF NORTH



DRAFT EIS - CONCEPTUAL DESIGN
L30 SEGMENT
EVERETT LINK EXTENSION & OMF NORTH
EGN-1A
GENERAL SITE PLANS

L30-GSP102
SHEET 267 OF 387
02/14/2025

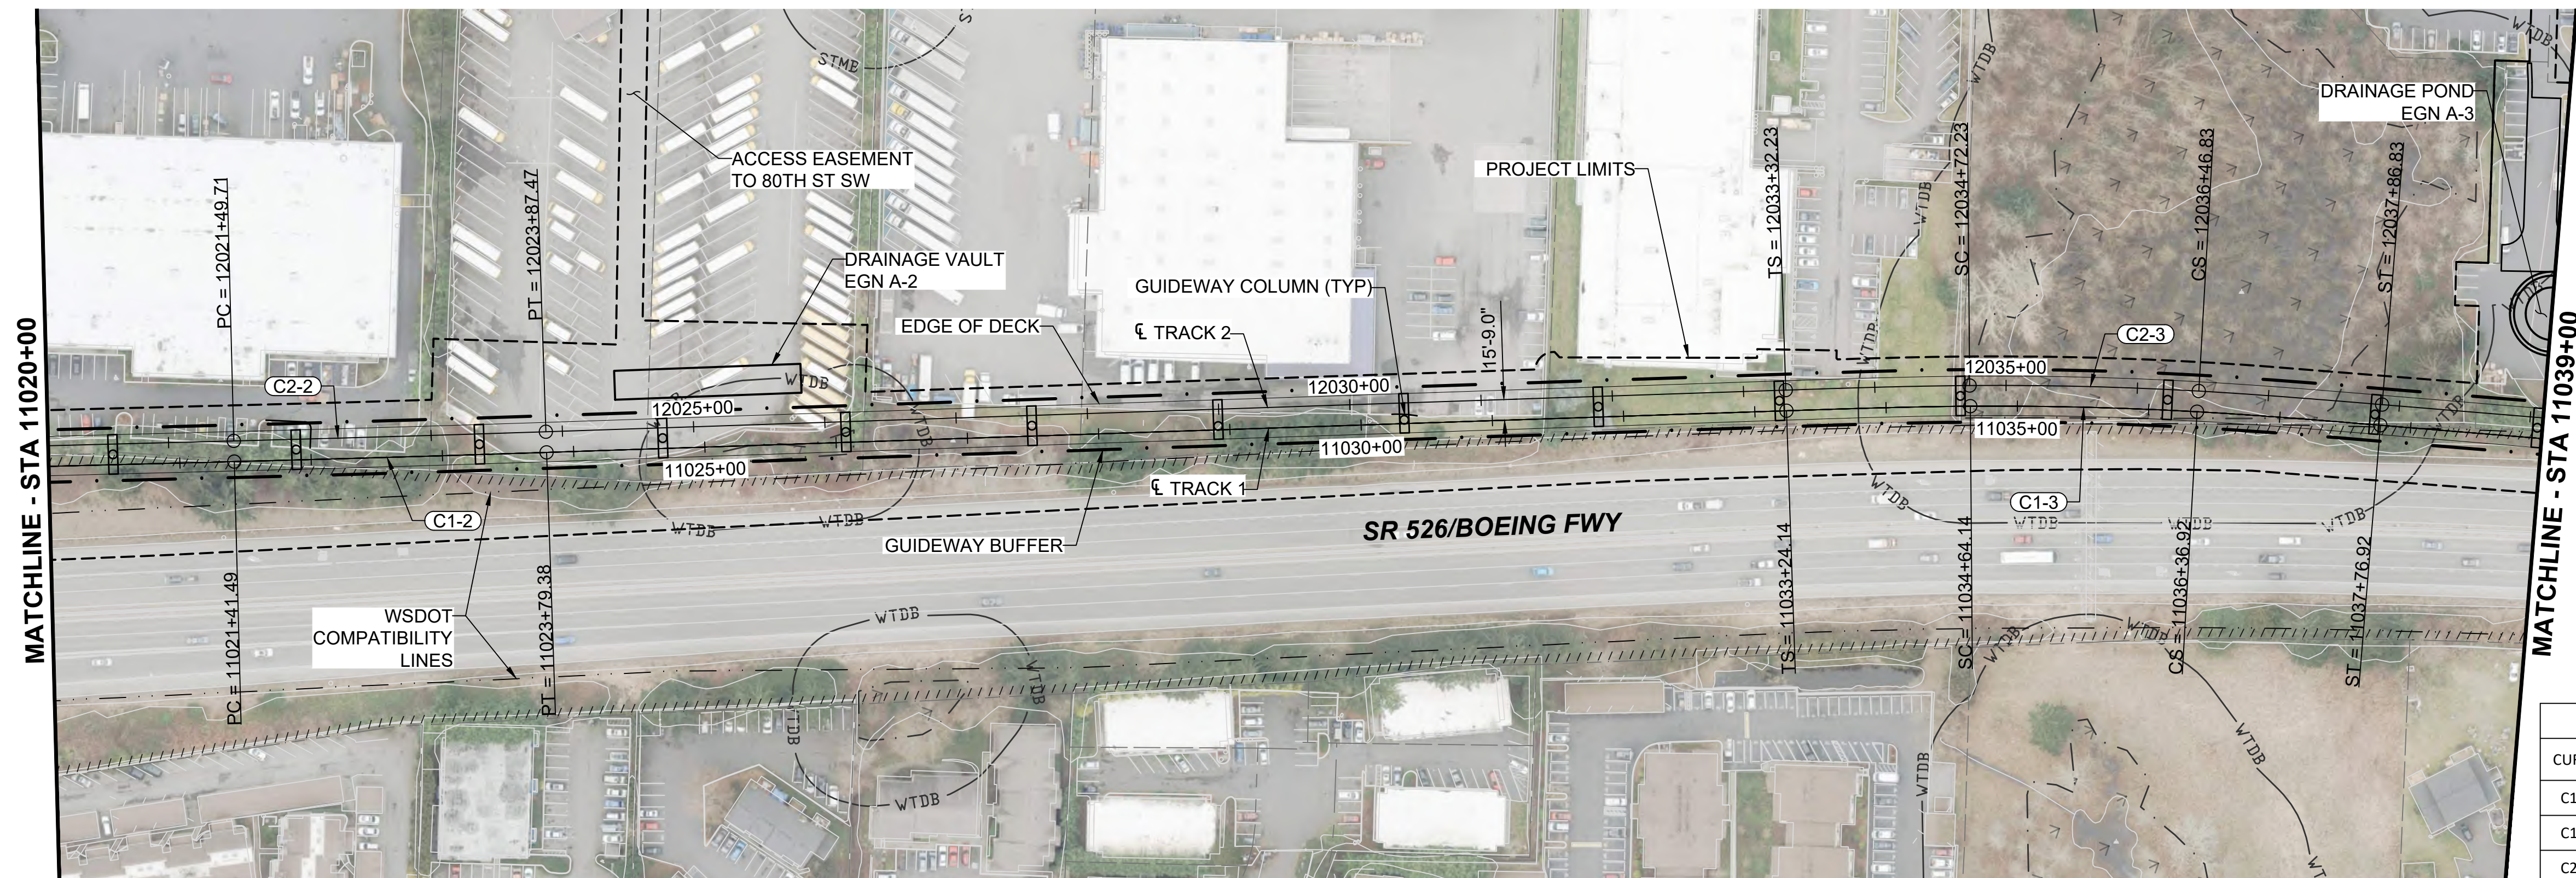

- NOTES:
1. SEE STD SHEETS FOR NOTES, LEGEND, AND ABBREVIATIONS.
 2. ELECTRIC OVERHEAD TRANSMISSION LINE RELOCATIONS DUE TO PROPOSED CONSTRUCTION CONFLICTS ARE SHOWN FOR CONTEXT.
 3. SEE OMF DEIS PLAN SET FOR OMF DESIGN INFORMATION.

CURVE TABLE							
CURVE	RADIUS (FT)	Lc (FT)	Ls1 (FT)	Ls2 (FT)	Ea (IN)	Eu (IN)	V (MPH)
C1-2	30000.0	237.9	0.0	0.0	0.00	0.40	55
C1-3	2700.0	172.8	140.0	140.0	2.25	2.19	55
C2-2	29984.3	237.8	0.0	0.0	0.00	0.40	55
C2-3	2715.8	174.6	140.0	140.0	2.25	2.16	55

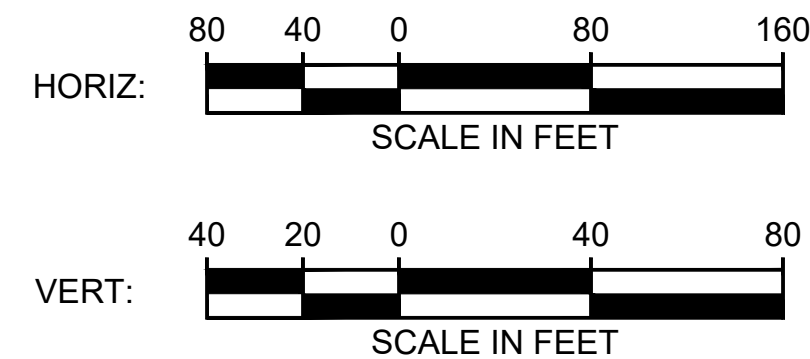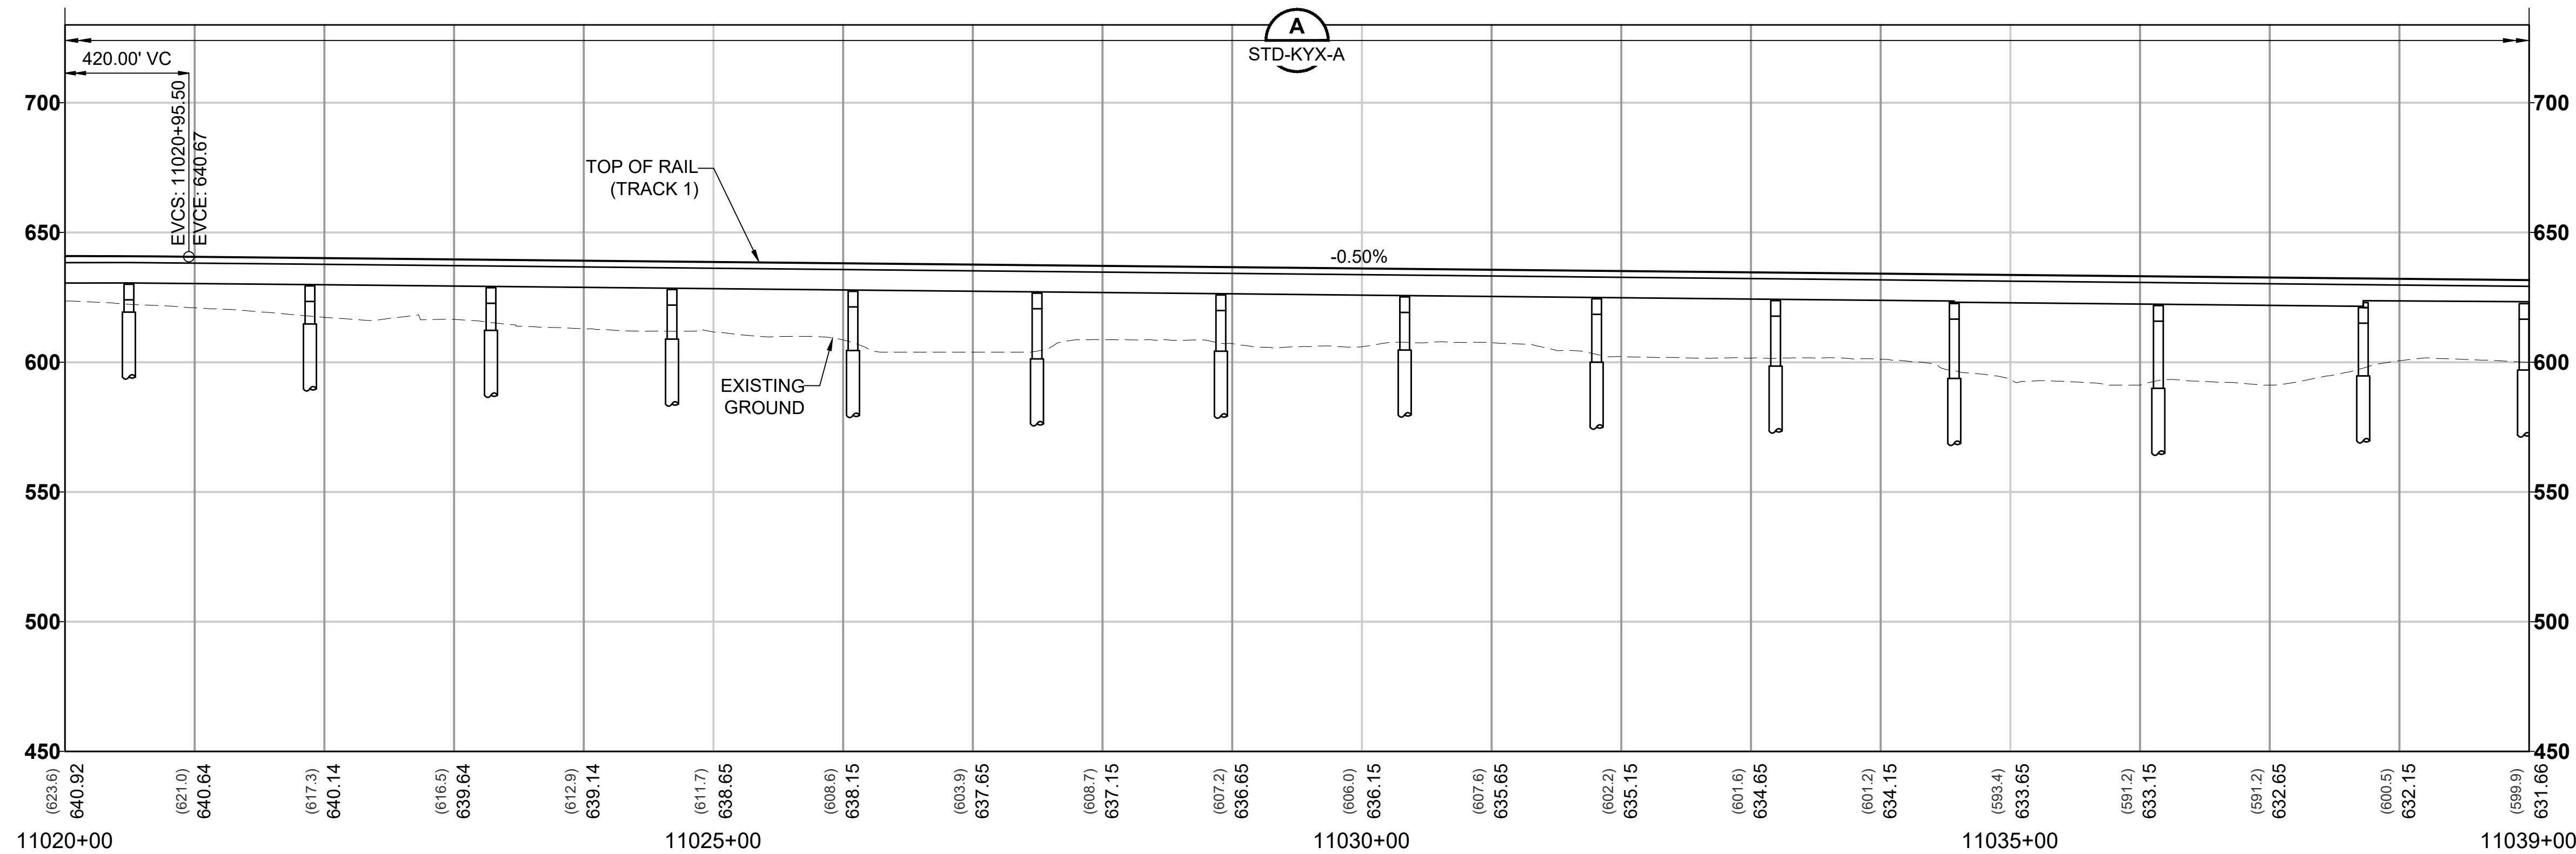

12/10/24 | 10:24 AM | LEHAN NGUYEN
C:\P\WKH1\0288212\30-GSP\01.DWG.DWG




Kimley»Horn

EVERETT LINK EXTENSION AND OMF NORTH



DRAFT EIS - CONCEPTUAL DESIGN
L30 SEGMENT
EVERETT LINK EXTENSION & OMF NORTH
EGN-1A
GENERAL SITE PLANS

L30-GSP103
SHEET 268 OF 387
02/14/2025

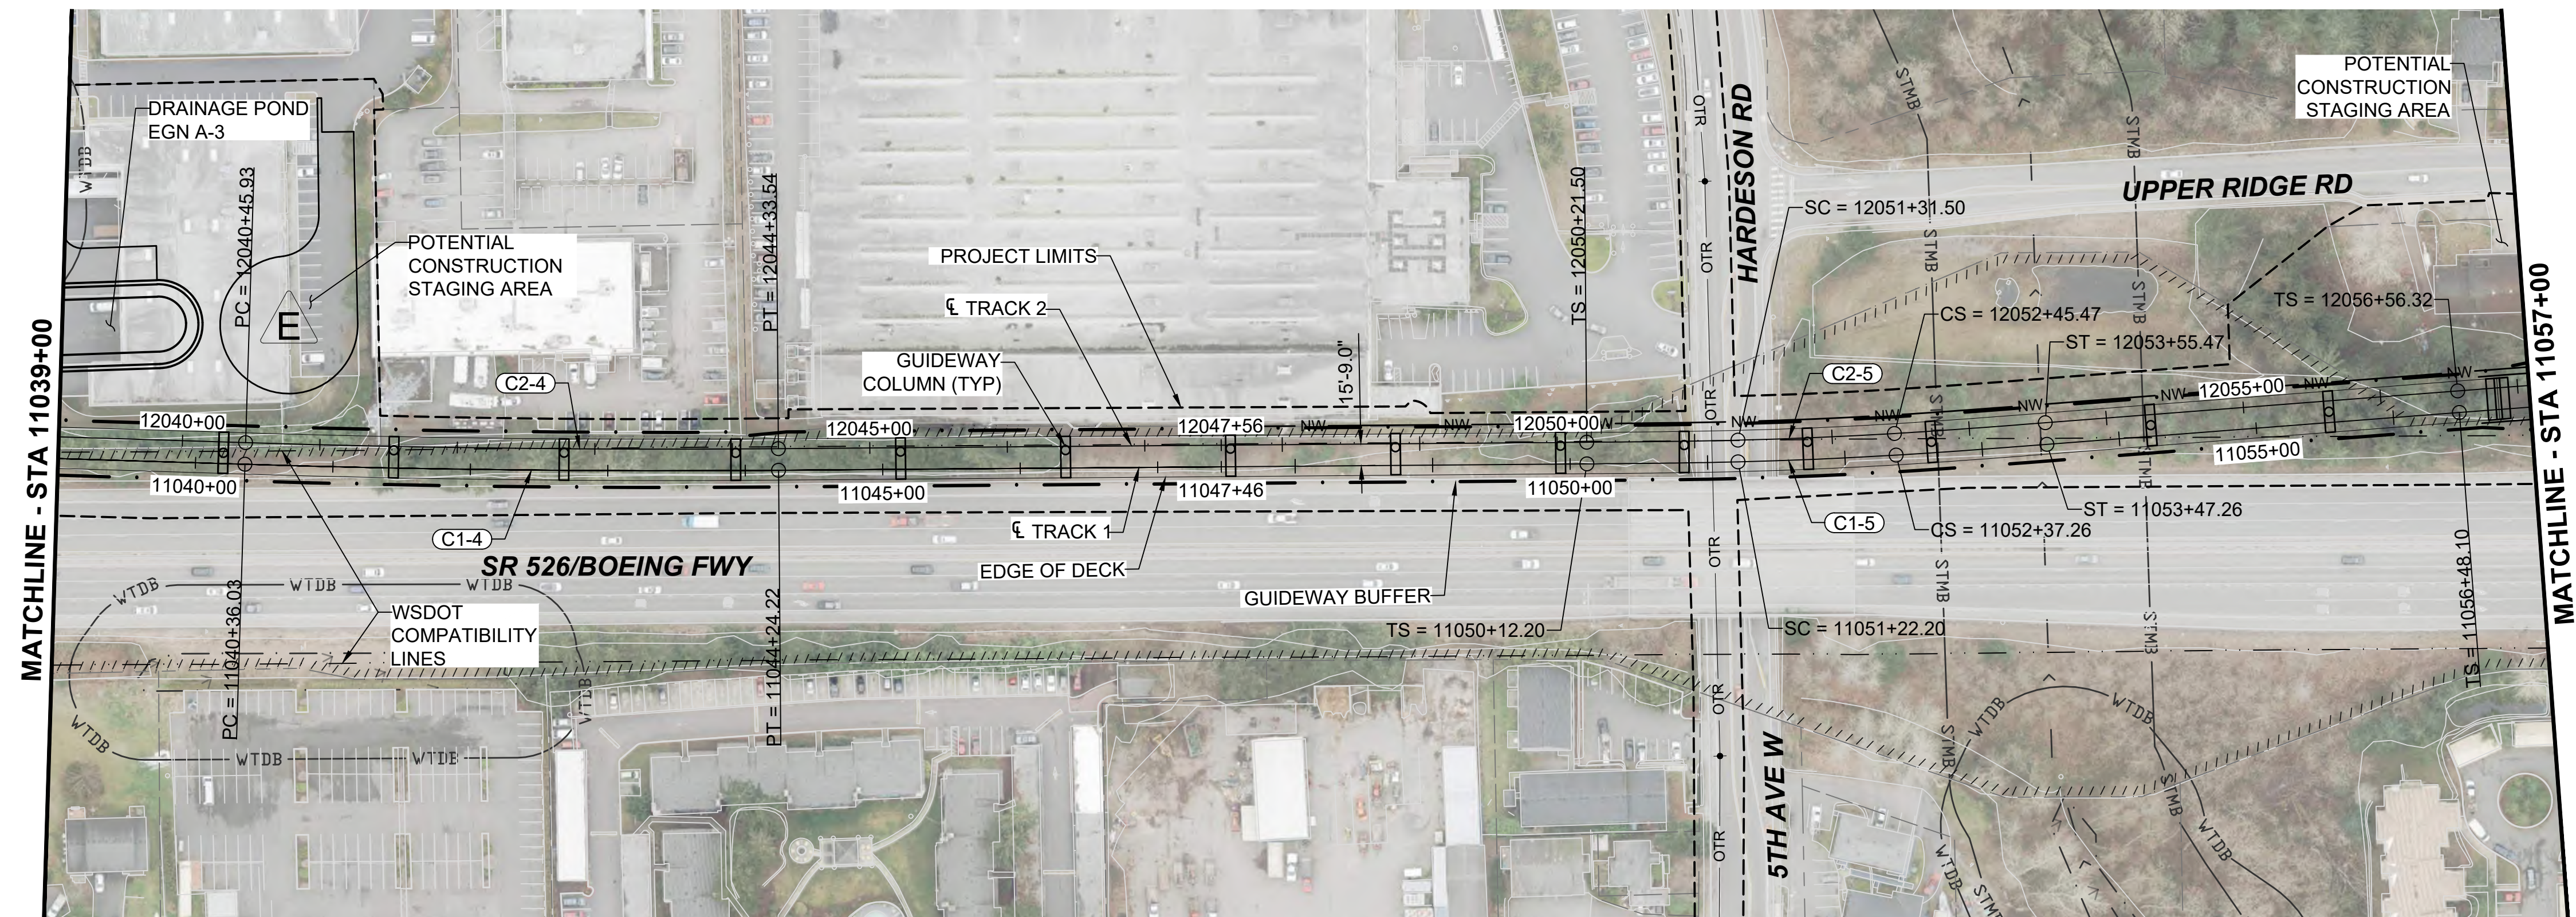

- NOTES:
1. SEE STD SHEETS FOR NOTES, LEGEND, AND ABBREVIATIONS.
 2. ELECTRIC OVERHEAD TRANSMISSION LINE RELOCATIONS DUE TO PROPOSED CONSTRUCTION CONFLICTS ARE SHOWN FOR CONTEXT.
 3. SEE OMF DEIS PLAN SET FOR OMF DESIGN INFORMATION.

CURVE TABLE							
CURVE	RADIUS (FT)	Lc (FT)	Ls1 (FT)	Ls2 (FT)	Ea (IN)	Eu (IN)	V (MPH)
C1-4	10050.0	388.2	0.0	0.0	0.00	1.19	55
C1-5	3260.0	115.1	110.0	110.0	2.00	1.67	55
C2-4	10034.8	387.6	0.0	0.0	0.00	1.19	55
C2-5	3244.3	114.0	110.0	110.0	2.00	1.69	55

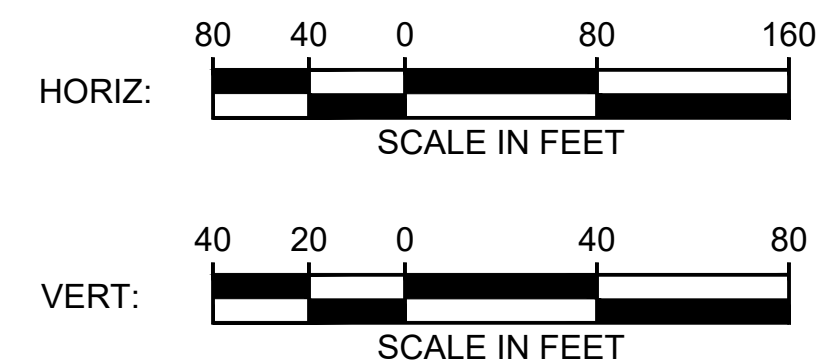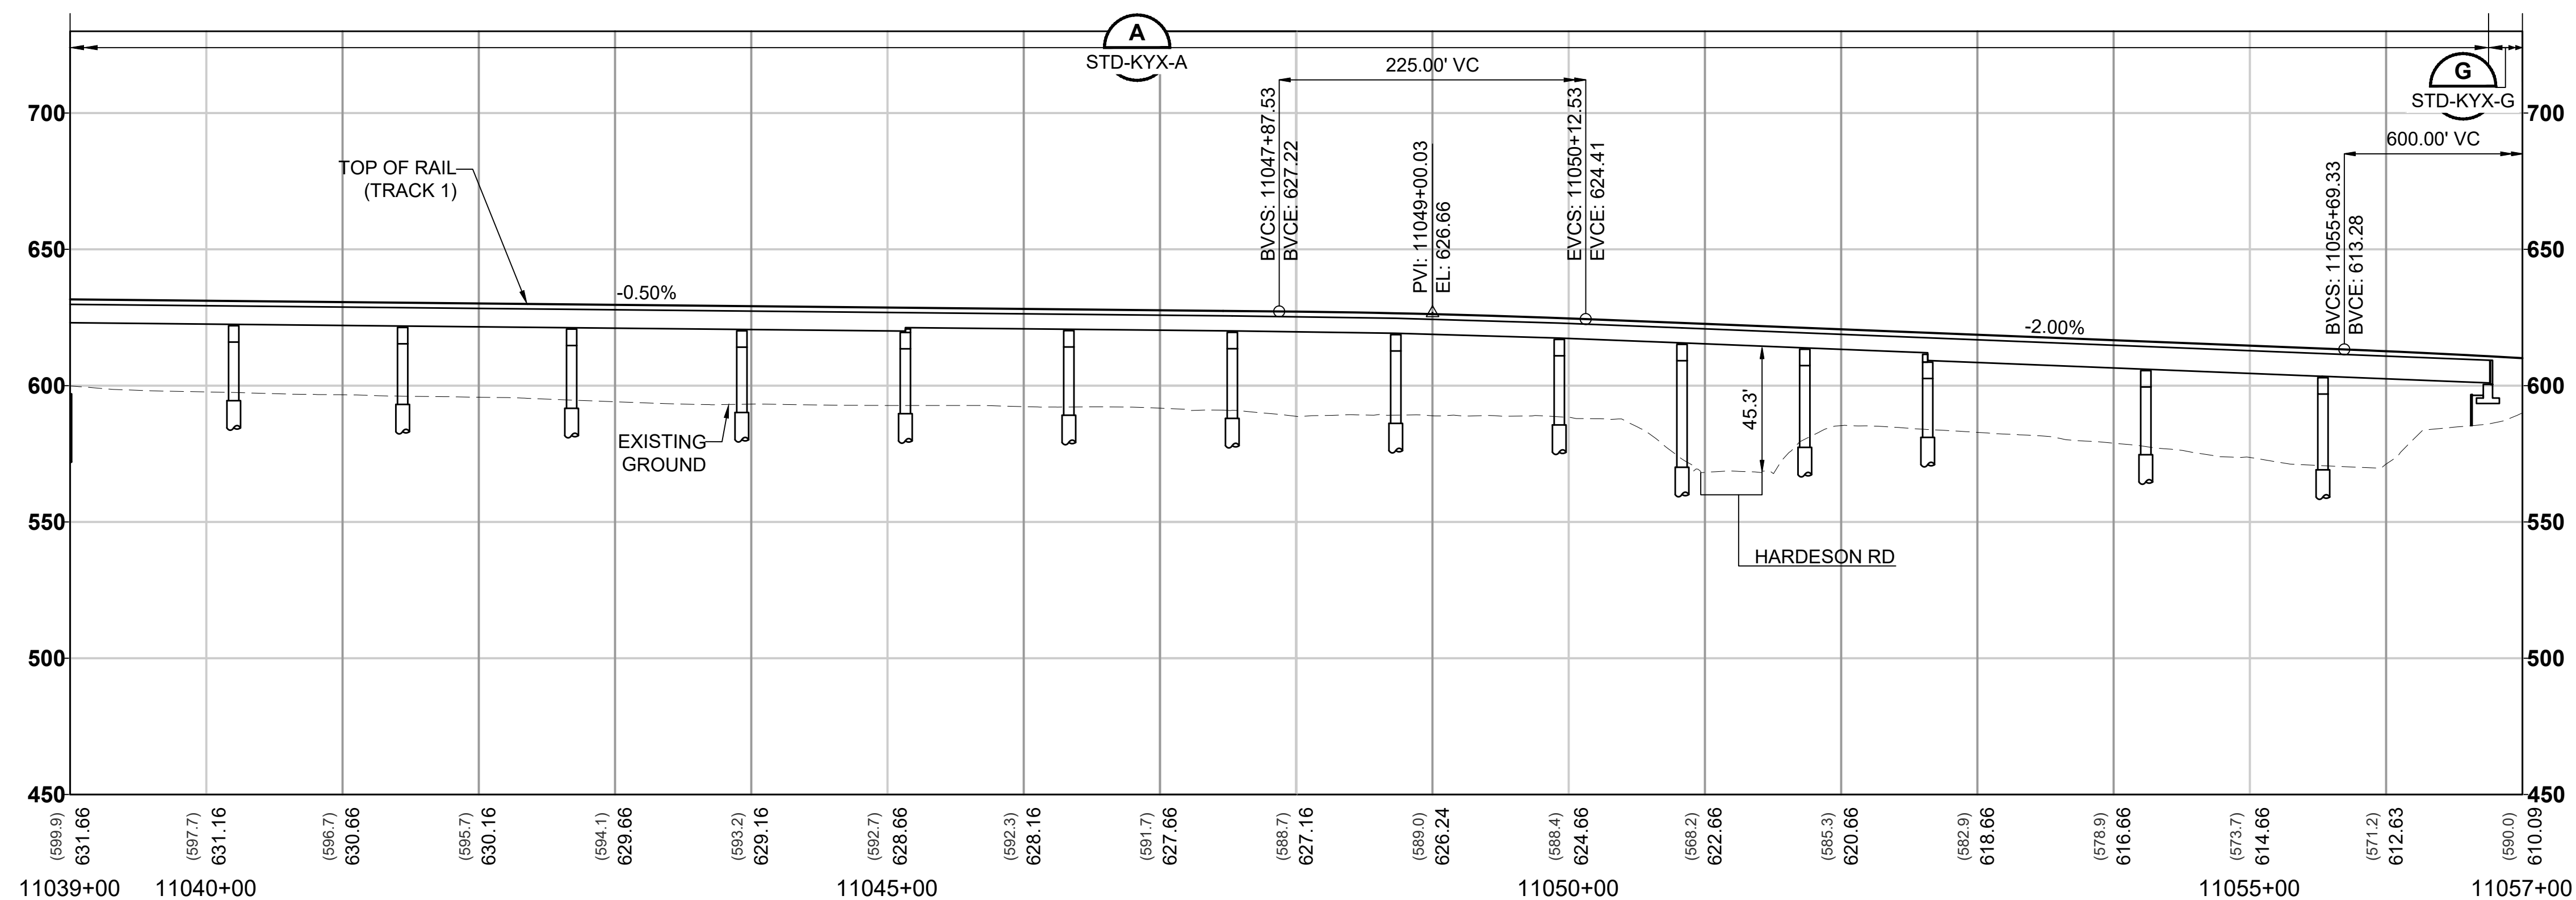

12/10/24 | 10:24 AM | LEHAN NGUYEN
C:\P\WK\H1\0288212\L30-GSP\01.DWG.DWG




Kimley»Horn

EVERETT LINK EXTENSION AND OMF NORTH



DRAFT EIS - CONCEPTUAL DESIGN
L30 SEGMENT
EVERETT LINK EXTENSION & OMF NORTH
EGN-1A
GENERAL SITE PLANS

L30-GSP104
SHEET 269 OF 387
02/14/2025

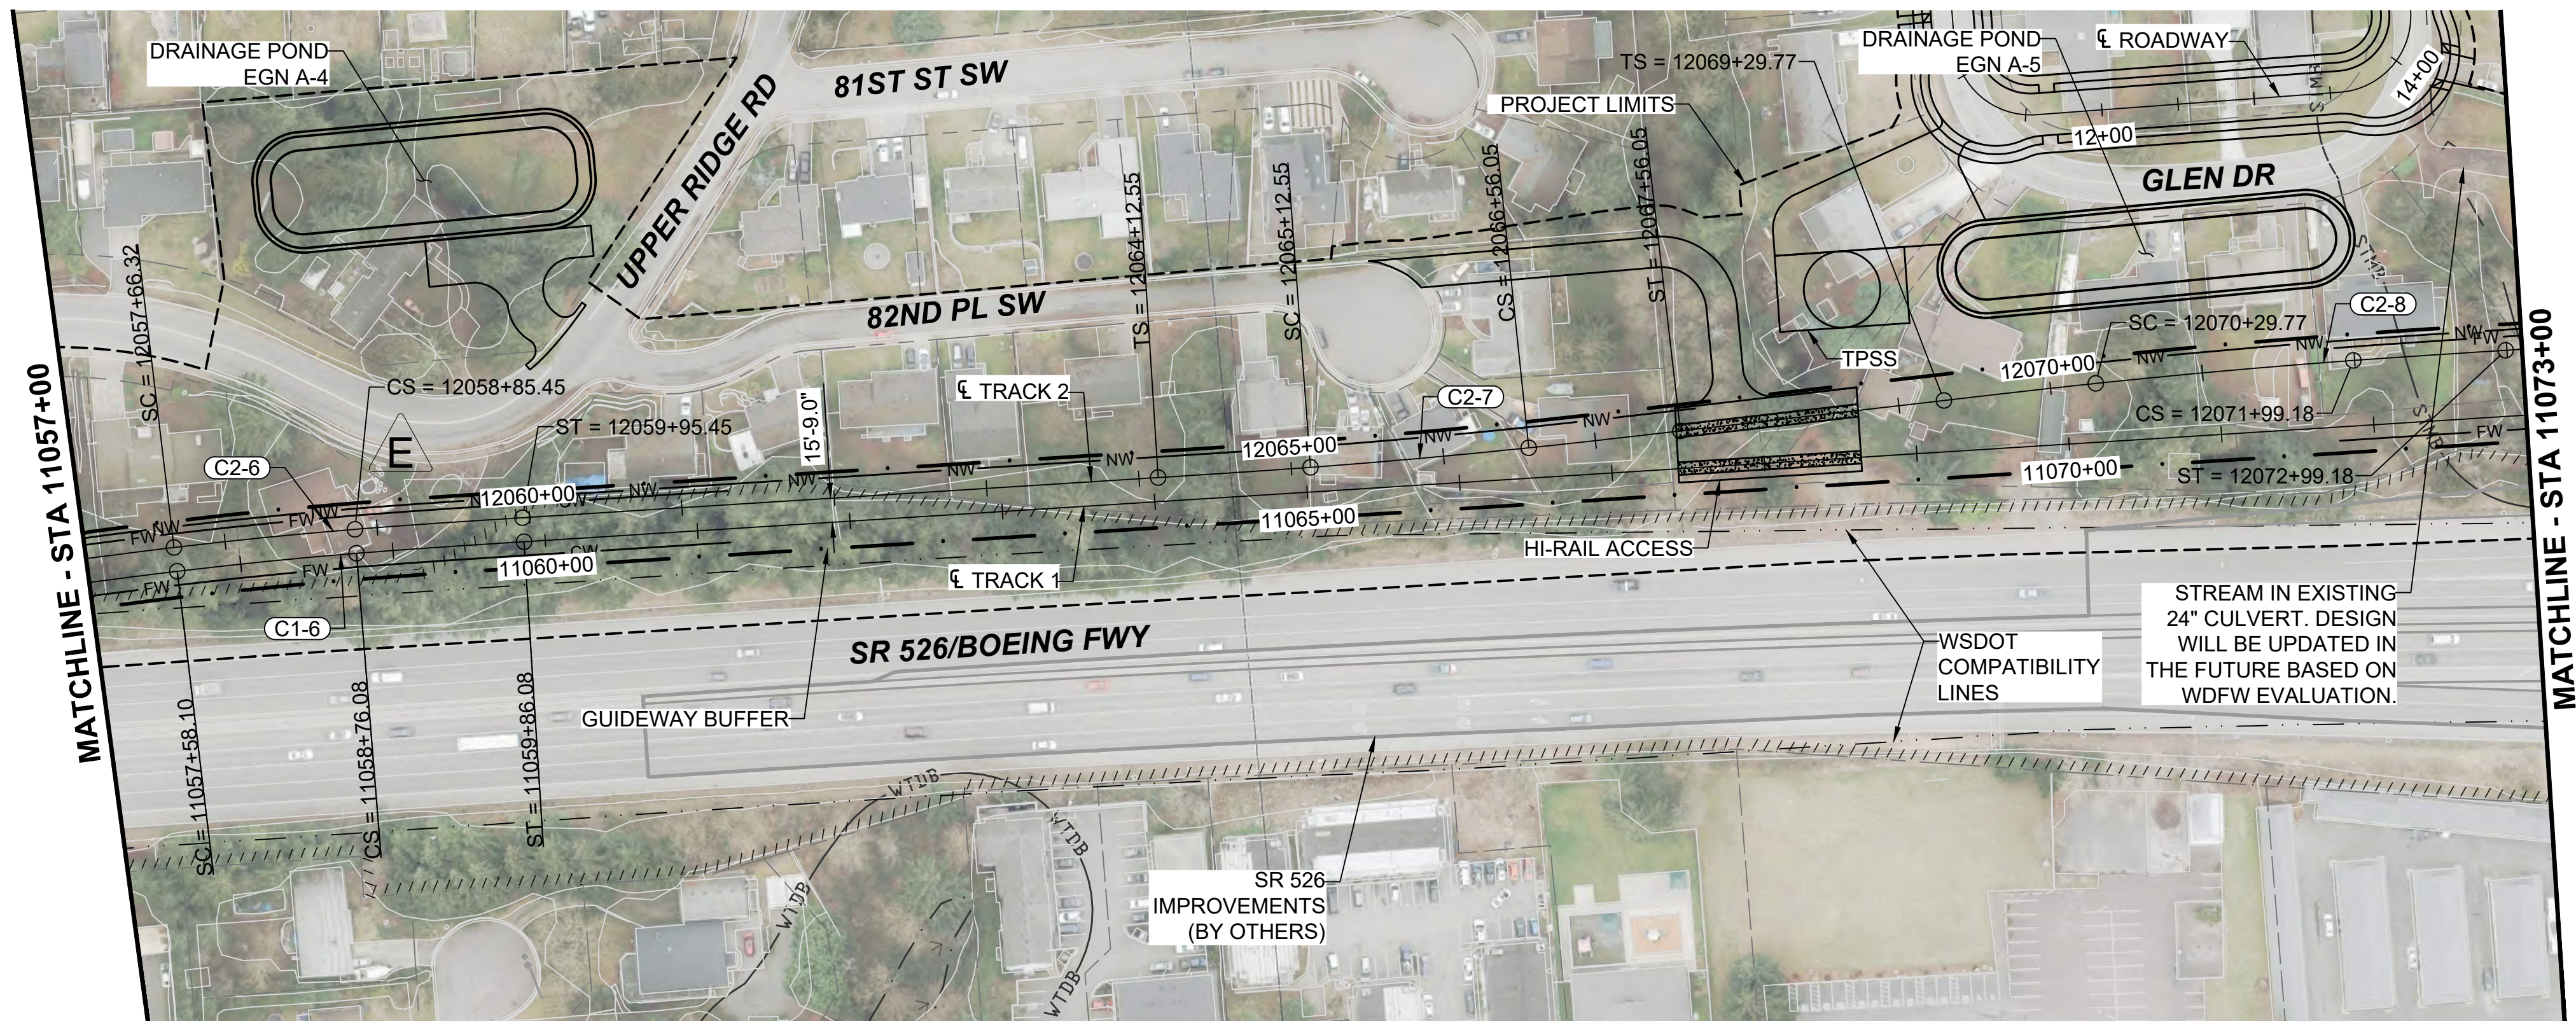

- NOTES:
1. SEE STD SHEETS FOR NOTES, LEGEND, AND ABBREVIATIONS.
 2. ELECTRIC OVERHEAD TRANSMISSION LINE RELOCATIONS DUE TO PROPOSED CONSTRUCTION CONFLICTS ARE SHOWN FOR CONTEXT.
 3. SEE SHEET L30-CRV101 FOR ROADWAY PLAN AND PROFILE.
 4. FOR ROADWAY TYPICAL SECTIONS SEE SHEET STD-CRY119.

CURVE TABLE							
CURVE	RADIUS (FT)	Lc (FT)	Ls1 (FT)	Ls2 (FT)	Ea (IN)	Eu (IN)	V (MPH)
C1-6	3100.0	118.0	110.0	110.0	2.25	1.61	55
C2-6	3115.8	119.1	110.0	110.0	2.25	1.59	55
C2-7	4700.0	143.5	100.0	100.0	1.00	1.55	55
C2-8	5200.0	169.4	100.0	100.0	1.00	1.30	55

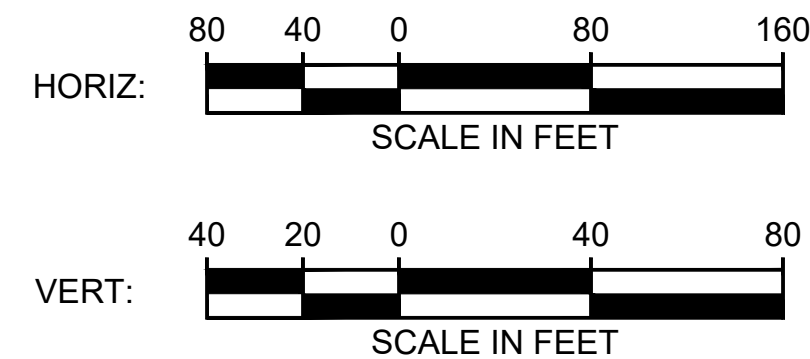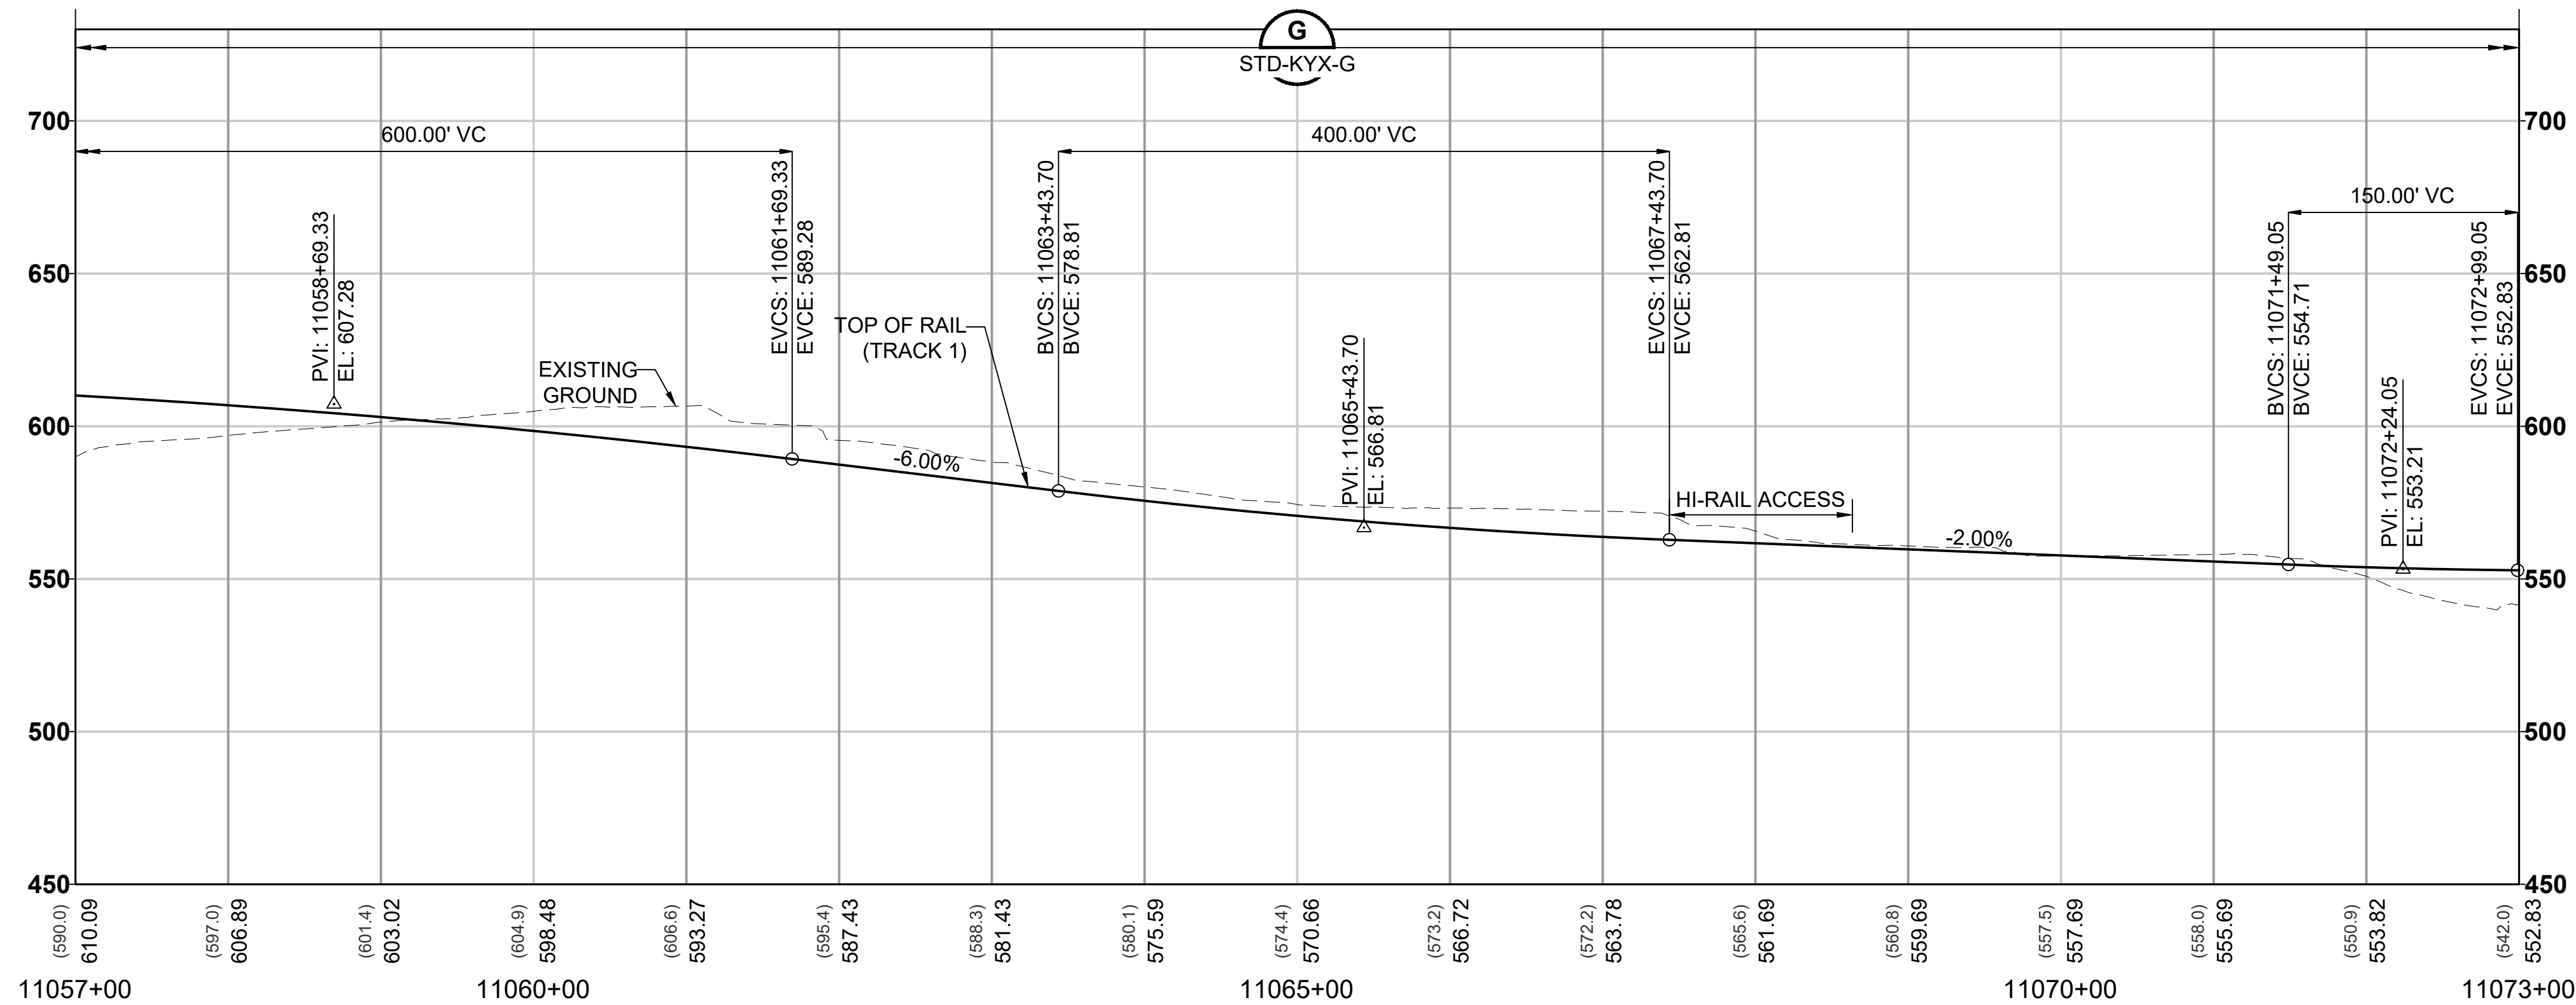

12/11/24 | 12:20 PM | LEHAN NGUYEN
C:\P\W\K\H\1\0288212\L30-GSP\01.DWG.DWG




Kimley»Horn

EVERETT LINK EXTENSION AND OMF NORTH



DRAFT EIS - CONCEPTUAL DESIGN
L30 SEGMENT
EVERETT LINK EXTENSION & OMF NORTH
EGN-1A
GENERAL SITE PLANS

L30-GSP105
SHEET 270 OF 387
02/14/2025

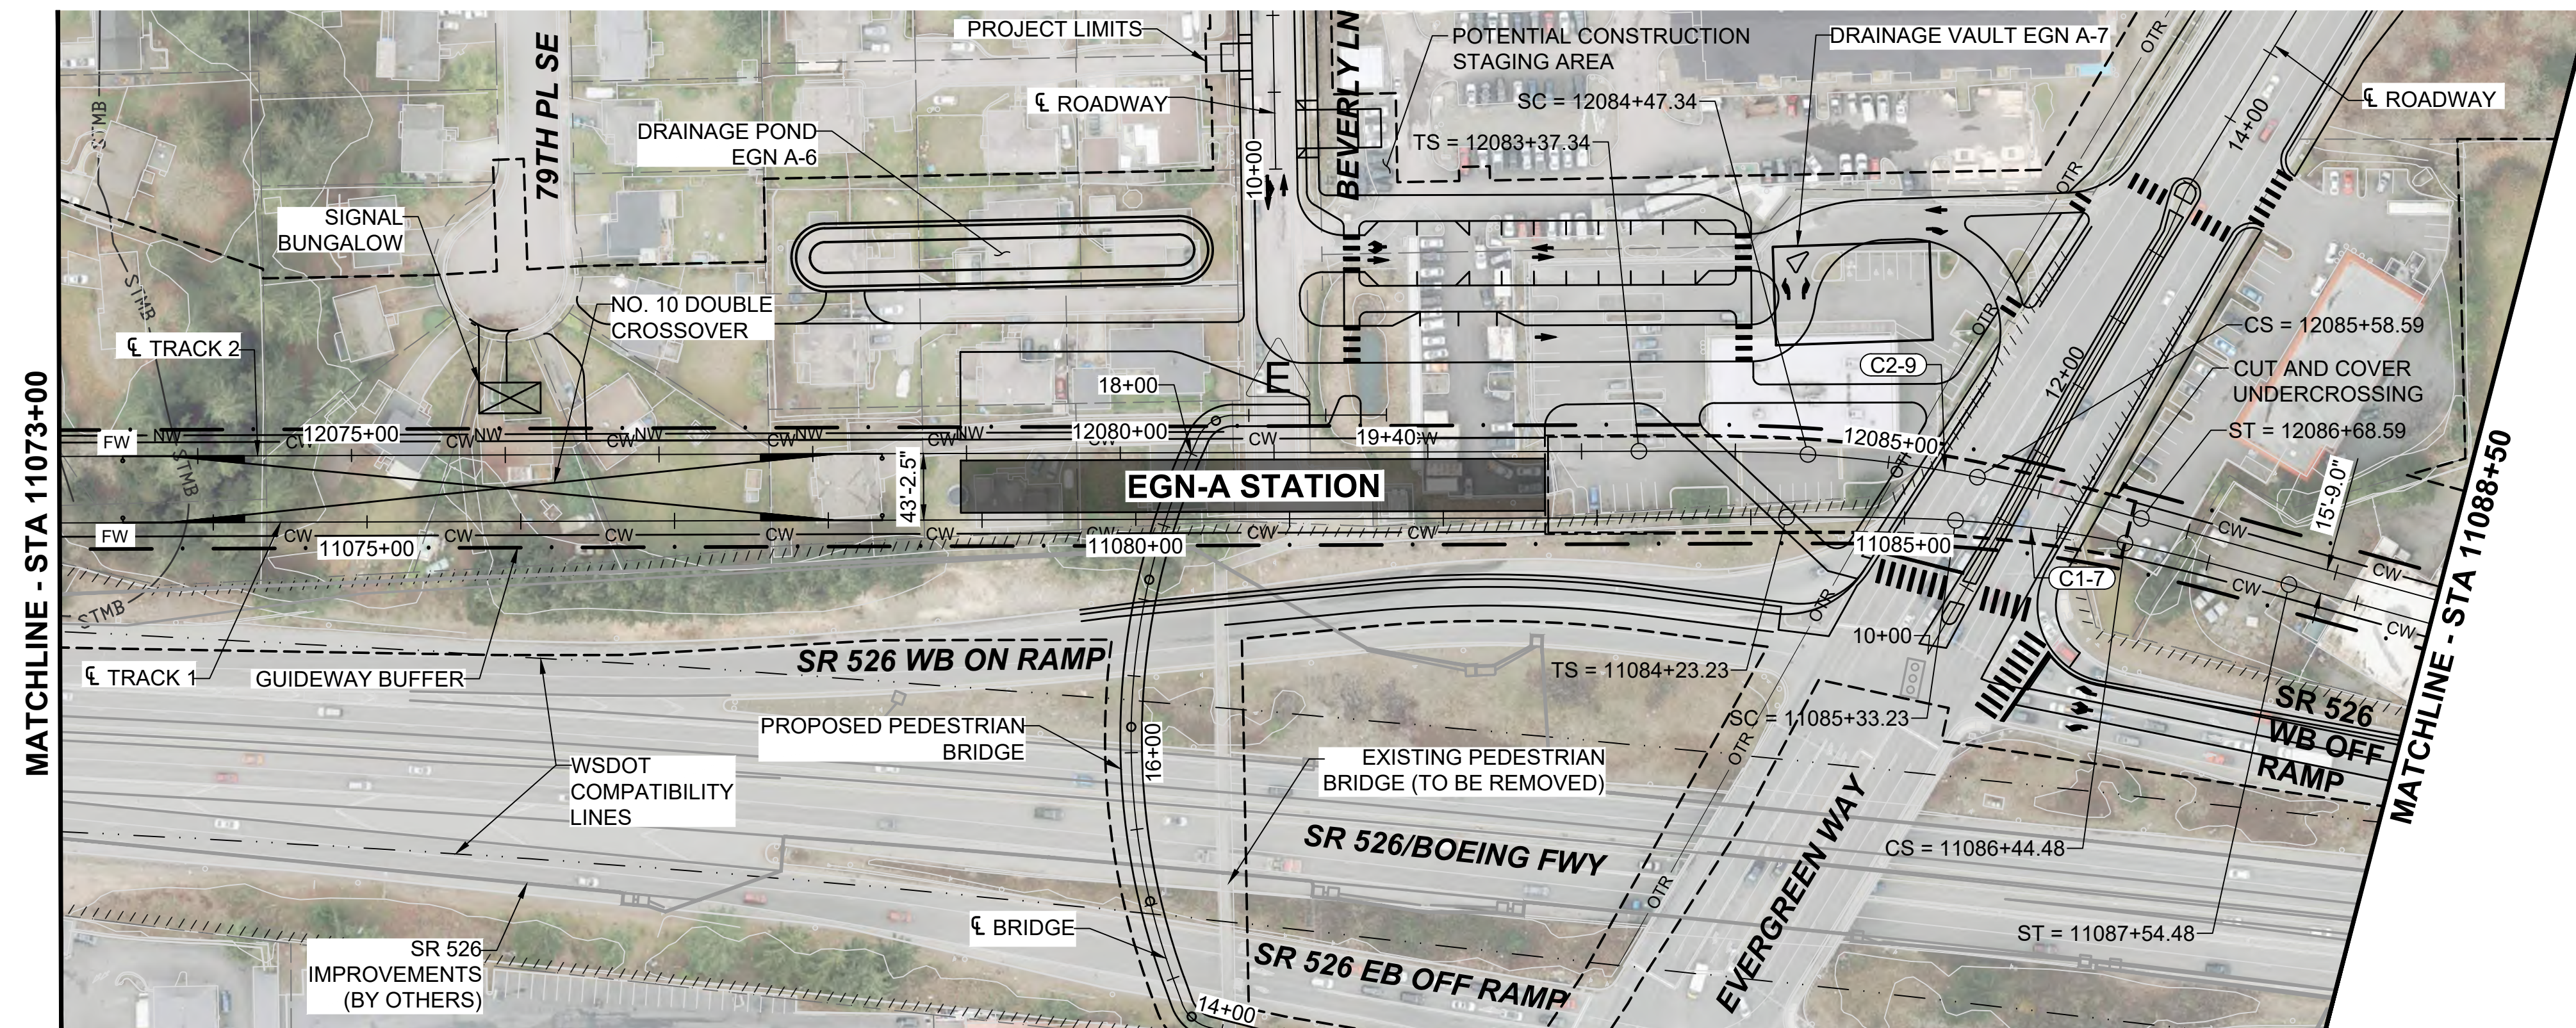

- NOTES:
1. SEE STD SHEETS FOR NOTES, LEGEND, AND ABBREVIATIONS.
 2. ELECTRIC OVERHEAD TRANSMISSION LINE RELOCATIONS DUE TO PROPOSED CONSTRUCTION CONFLICTS ARE SHOWN FOR CONTEXT.
 3. SEE SHEETS L30-CRV102 AND L30-CRV103 FOR PEDESTRIAN BRIDGE AND ROADWAY PLANS AND PROFILES.
 4. FOR ROADWAY TYPICAL SECTIONS SEE SHEET STD-CRY120.

CURVE TABLE							
CURVE	RADIUS (FT)	Lc (FT)	Ls1 (FT)	Ls2 (FT)	Ea (IN)	Eu (IN)	V (MPH)
C1-7	810.0	111.3	110.0	110.0	3.25	2.74	35
C2-9	810.0	111.3	110.0	110.0	3.25	2.74	35

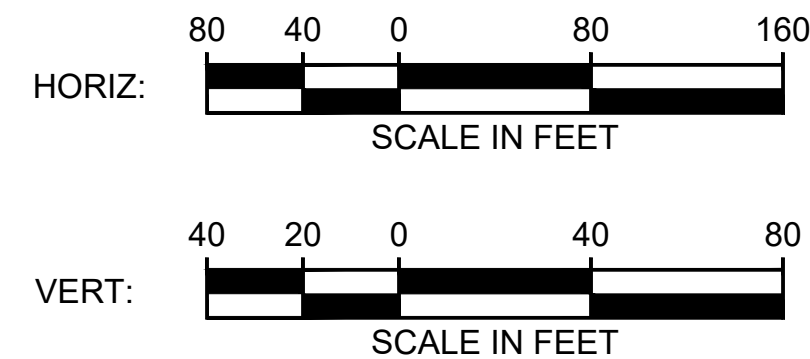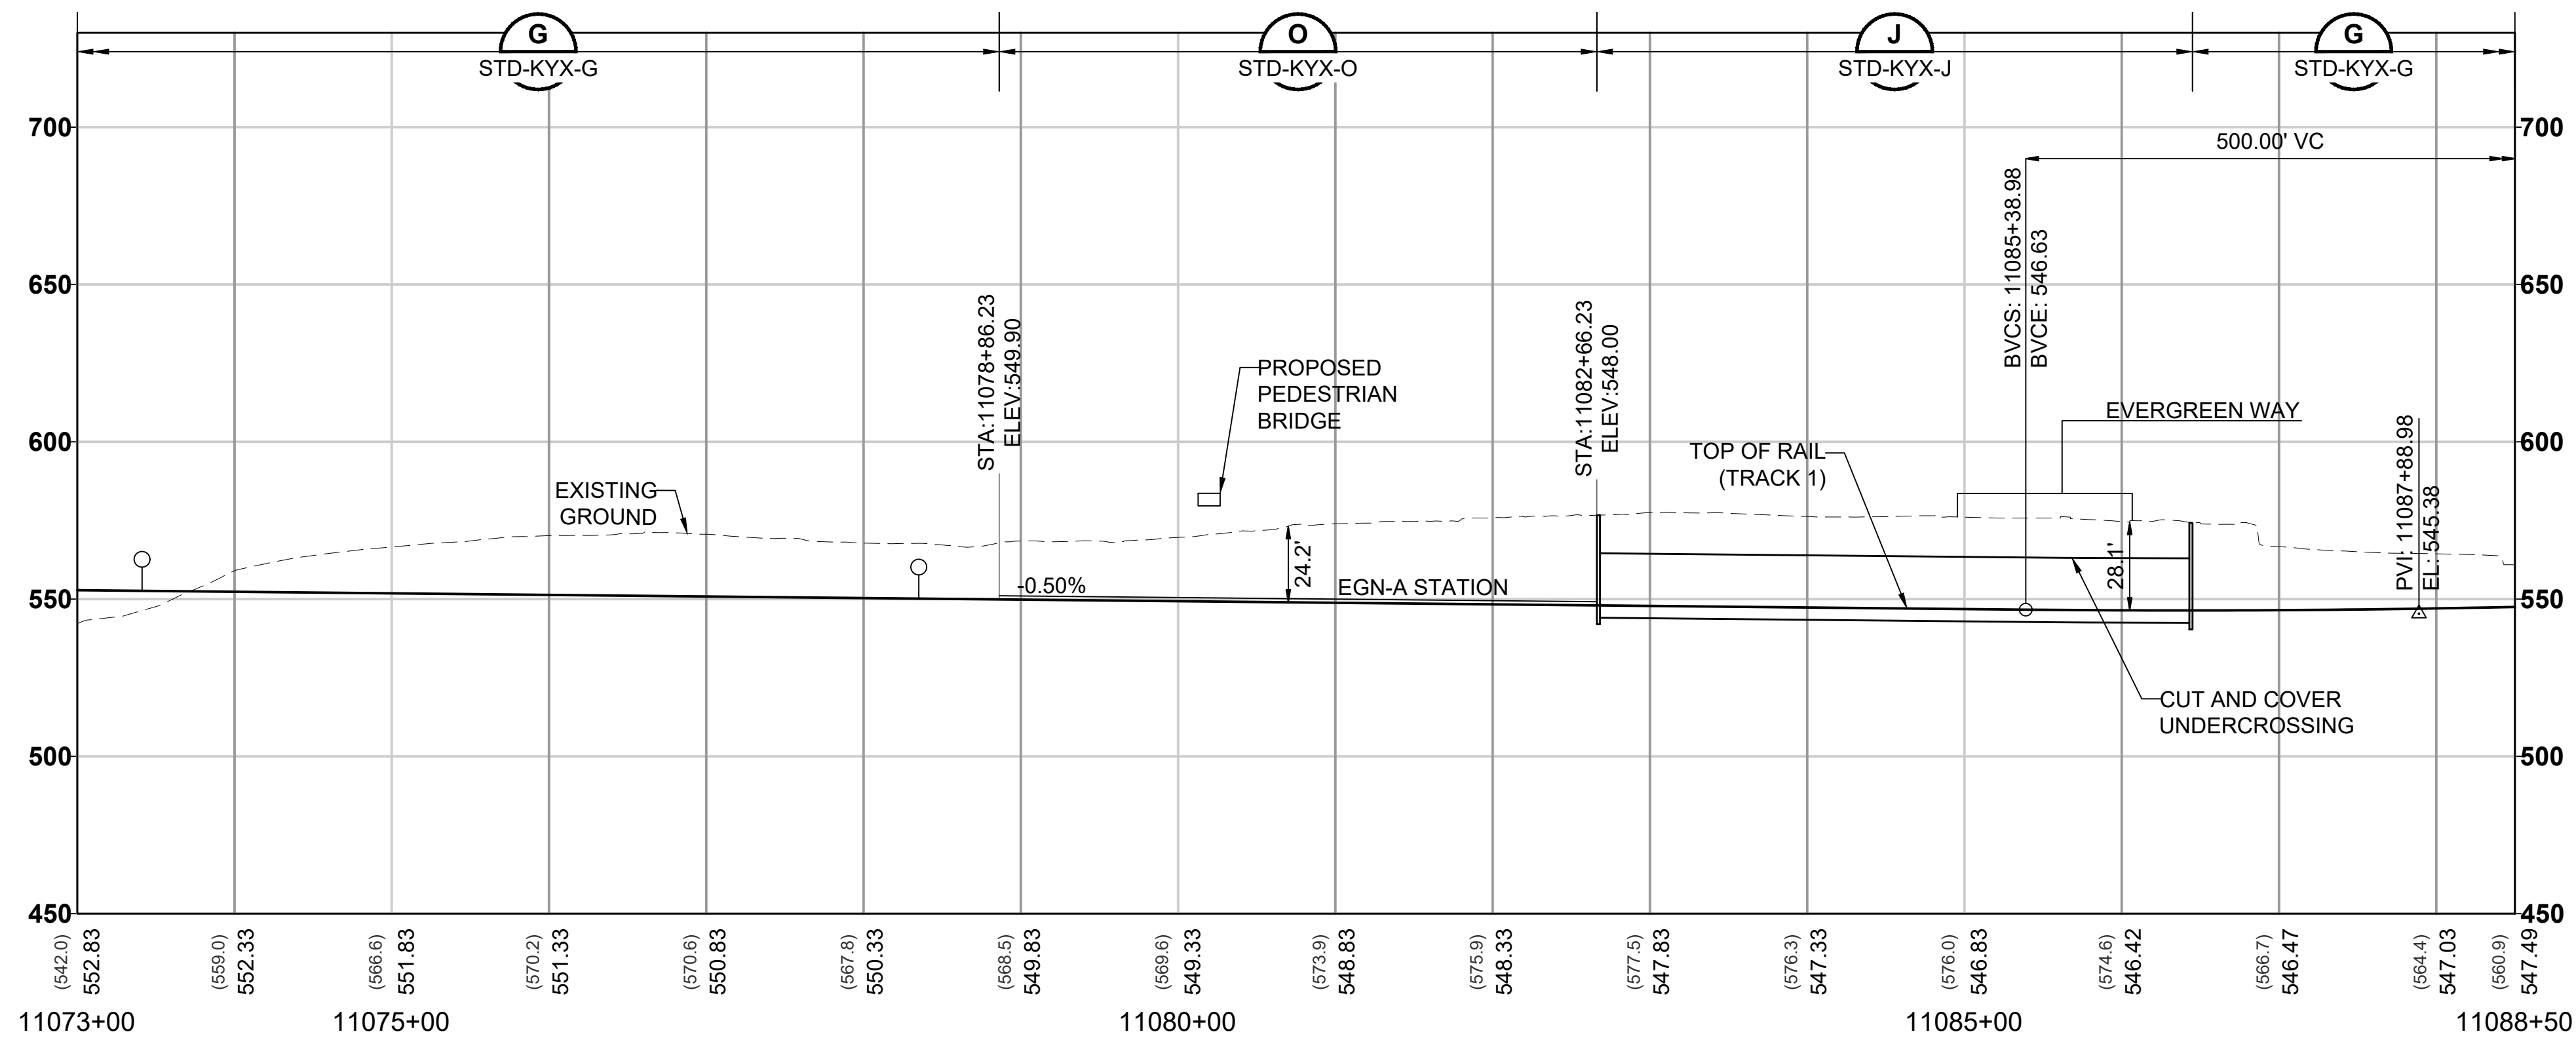

12/11/24 | 12:20 PM | LEHAN NGUYEN
C:\P\W\K\H\102882\12\L30-GSP\01.DWG.DWG




Kimley»Horn

EVERETT LINK EXTENSION AND OMF NORTH



DRAFT EIS - CONCEPTUAL DESIGN
L30 SEGMENT
EVERETT LINK EXTENSION & OMF NORTH
EGN-1A
GENERAL SITE PLANS



L30-GSP106
SHEET 271 OF 387
02/14/2025

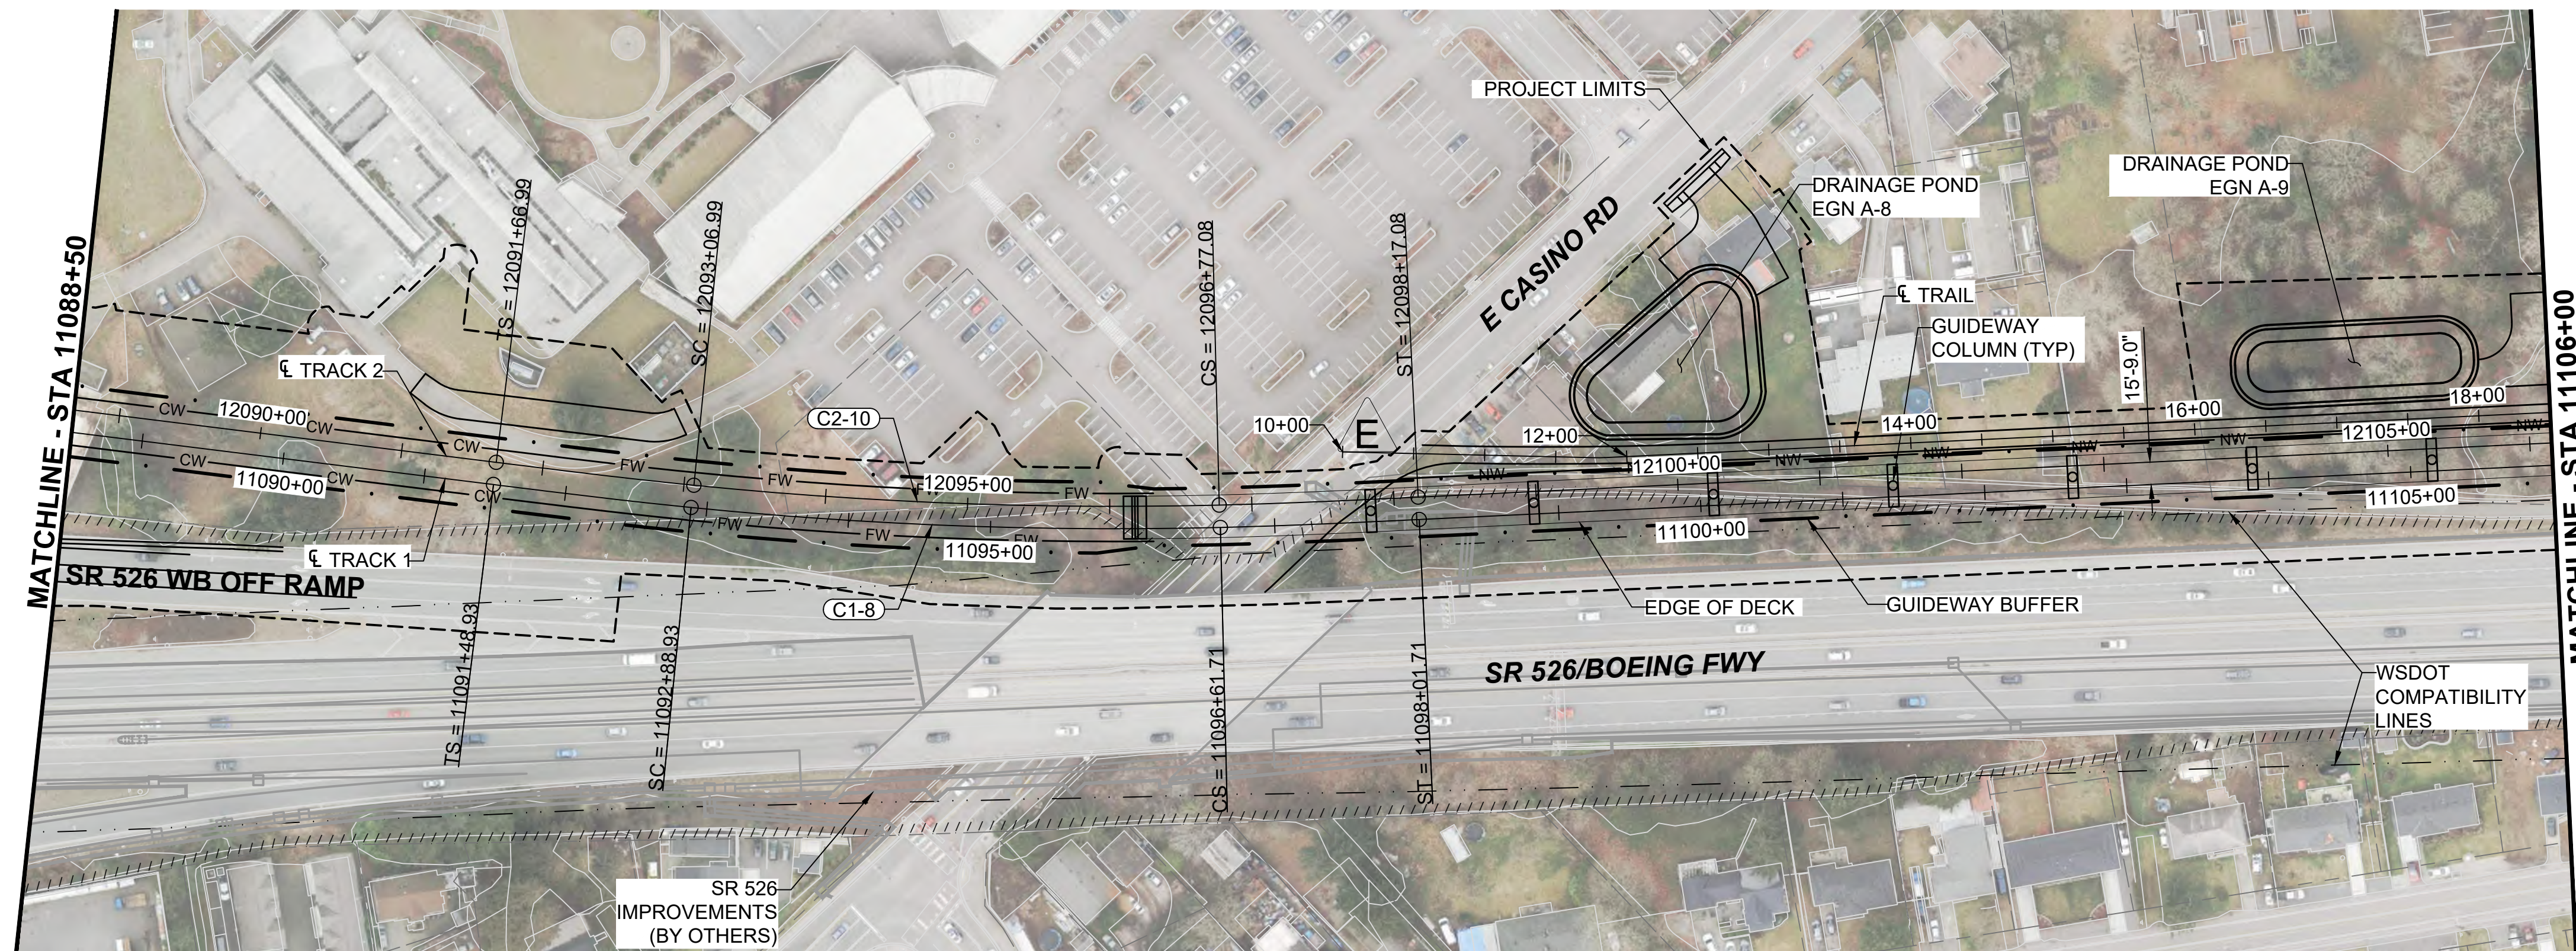

- NOTES:**
1. SEE STD SHEETS FOR NOTES, LEGEND, AND ABBREVIATIONS.
 2. ELECTRIC OVERHEAD TRANSMISSION LINE RELOCATIONS DUE TO PROPOSED CONSTRUCTION CONFLICTS ARE SHOWN FOR CONTEXT.
 3. SEE SHEET L30-CRV104 FOR INTERURBAN TRAIL PLAN AND PROFILE.
 4. FOR ROADWAY TYPICAL SECTIONS SEE SHEET STD-CRY121.



CURVE TABLE							
CURVE	RADIUS (FT)	Lc (FT)	Ls1 (FT)	Ls2 (FT)	Ea (IN)	Eu (IN)	V (MPH)
C1-8	3000.0	372.8	140.0	140.0	1.75	2.24	55
C2-10	2984.3	370.1	140.0	140.0	1.75	2.26	55

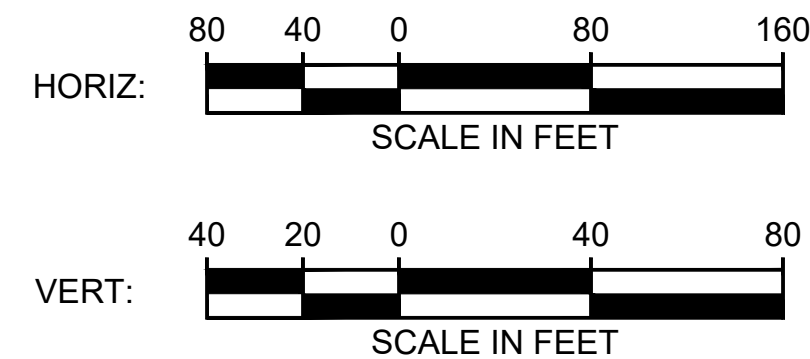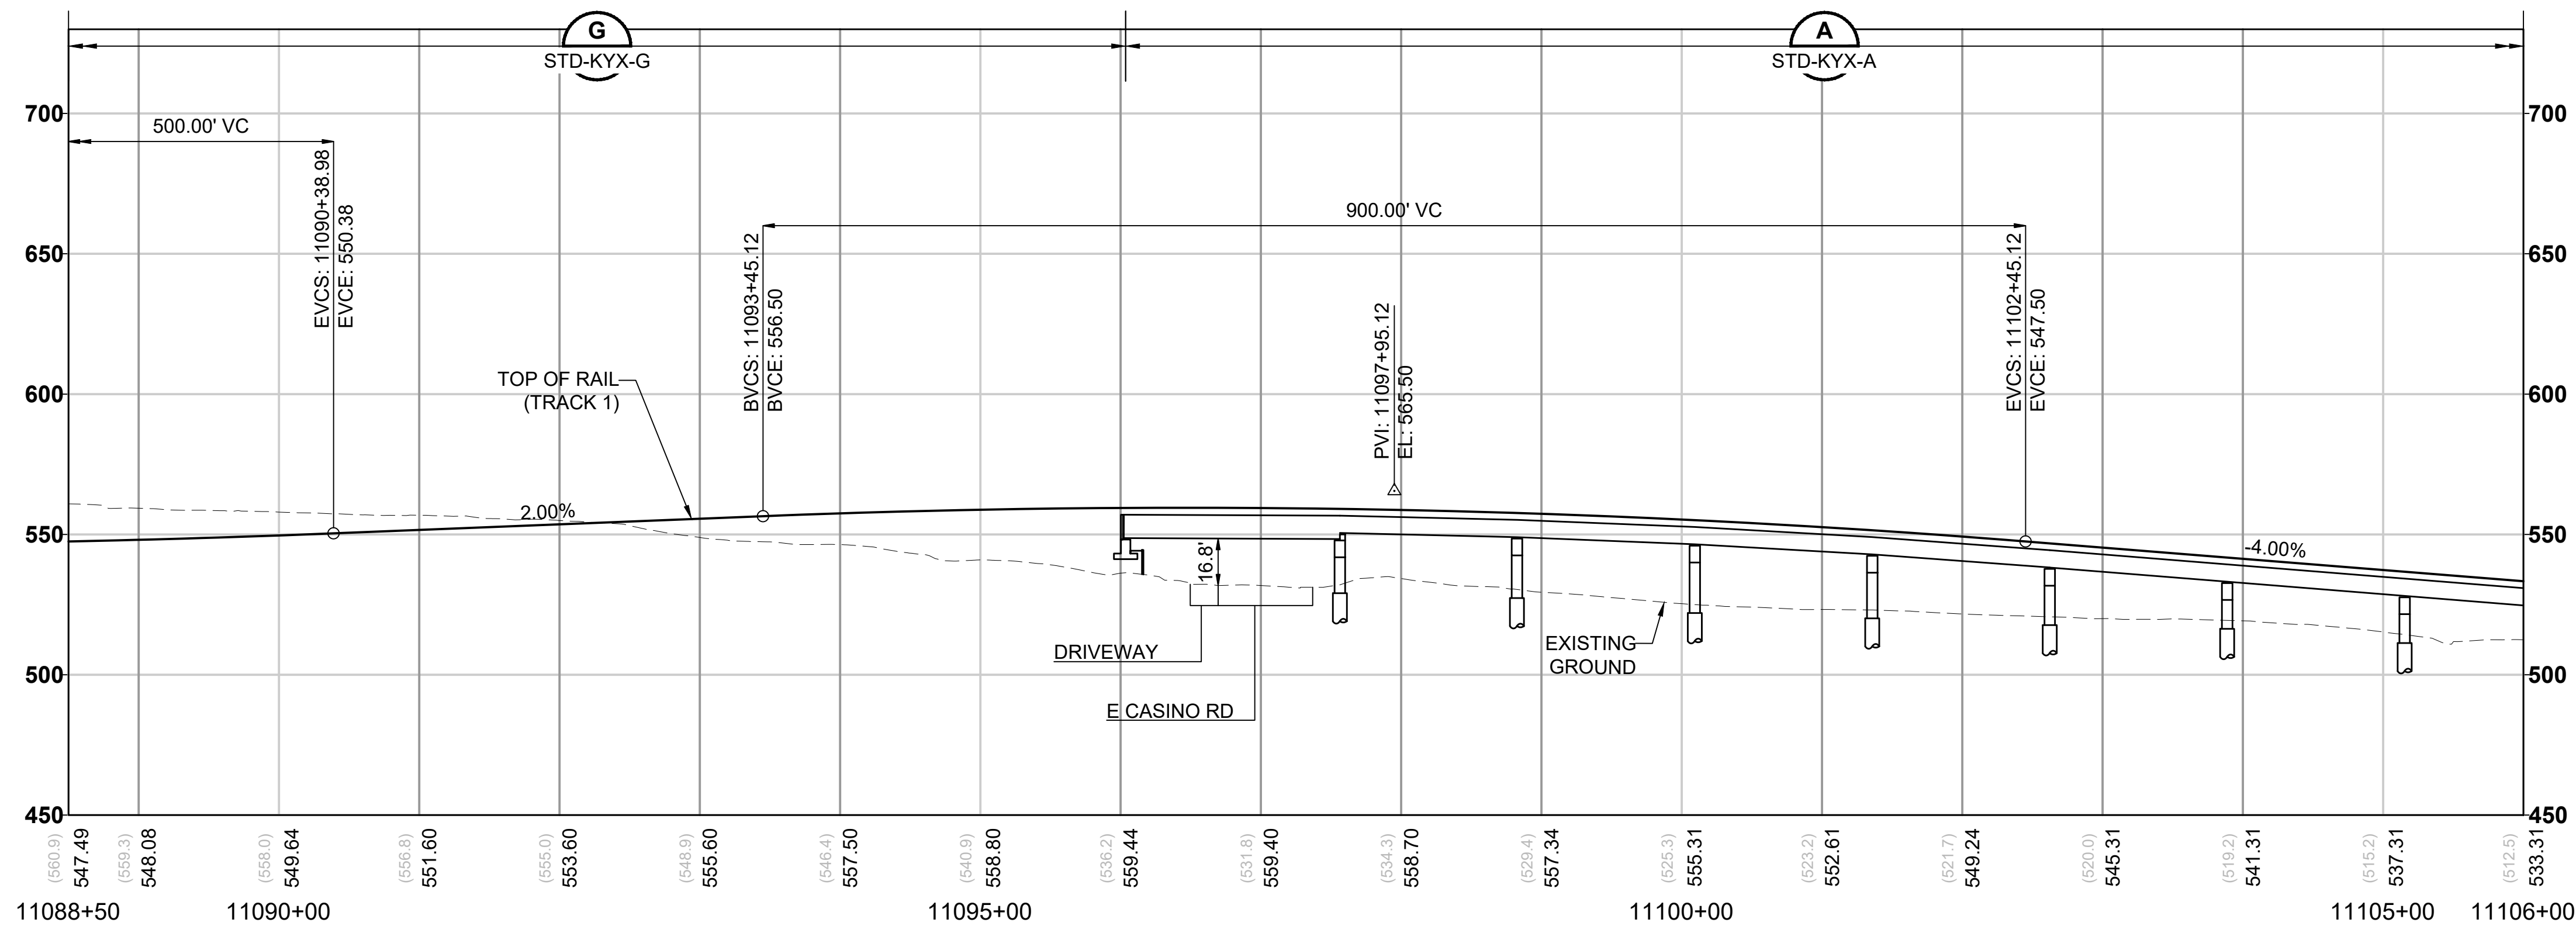

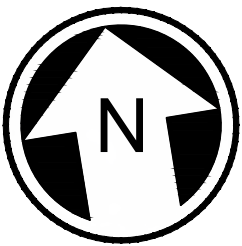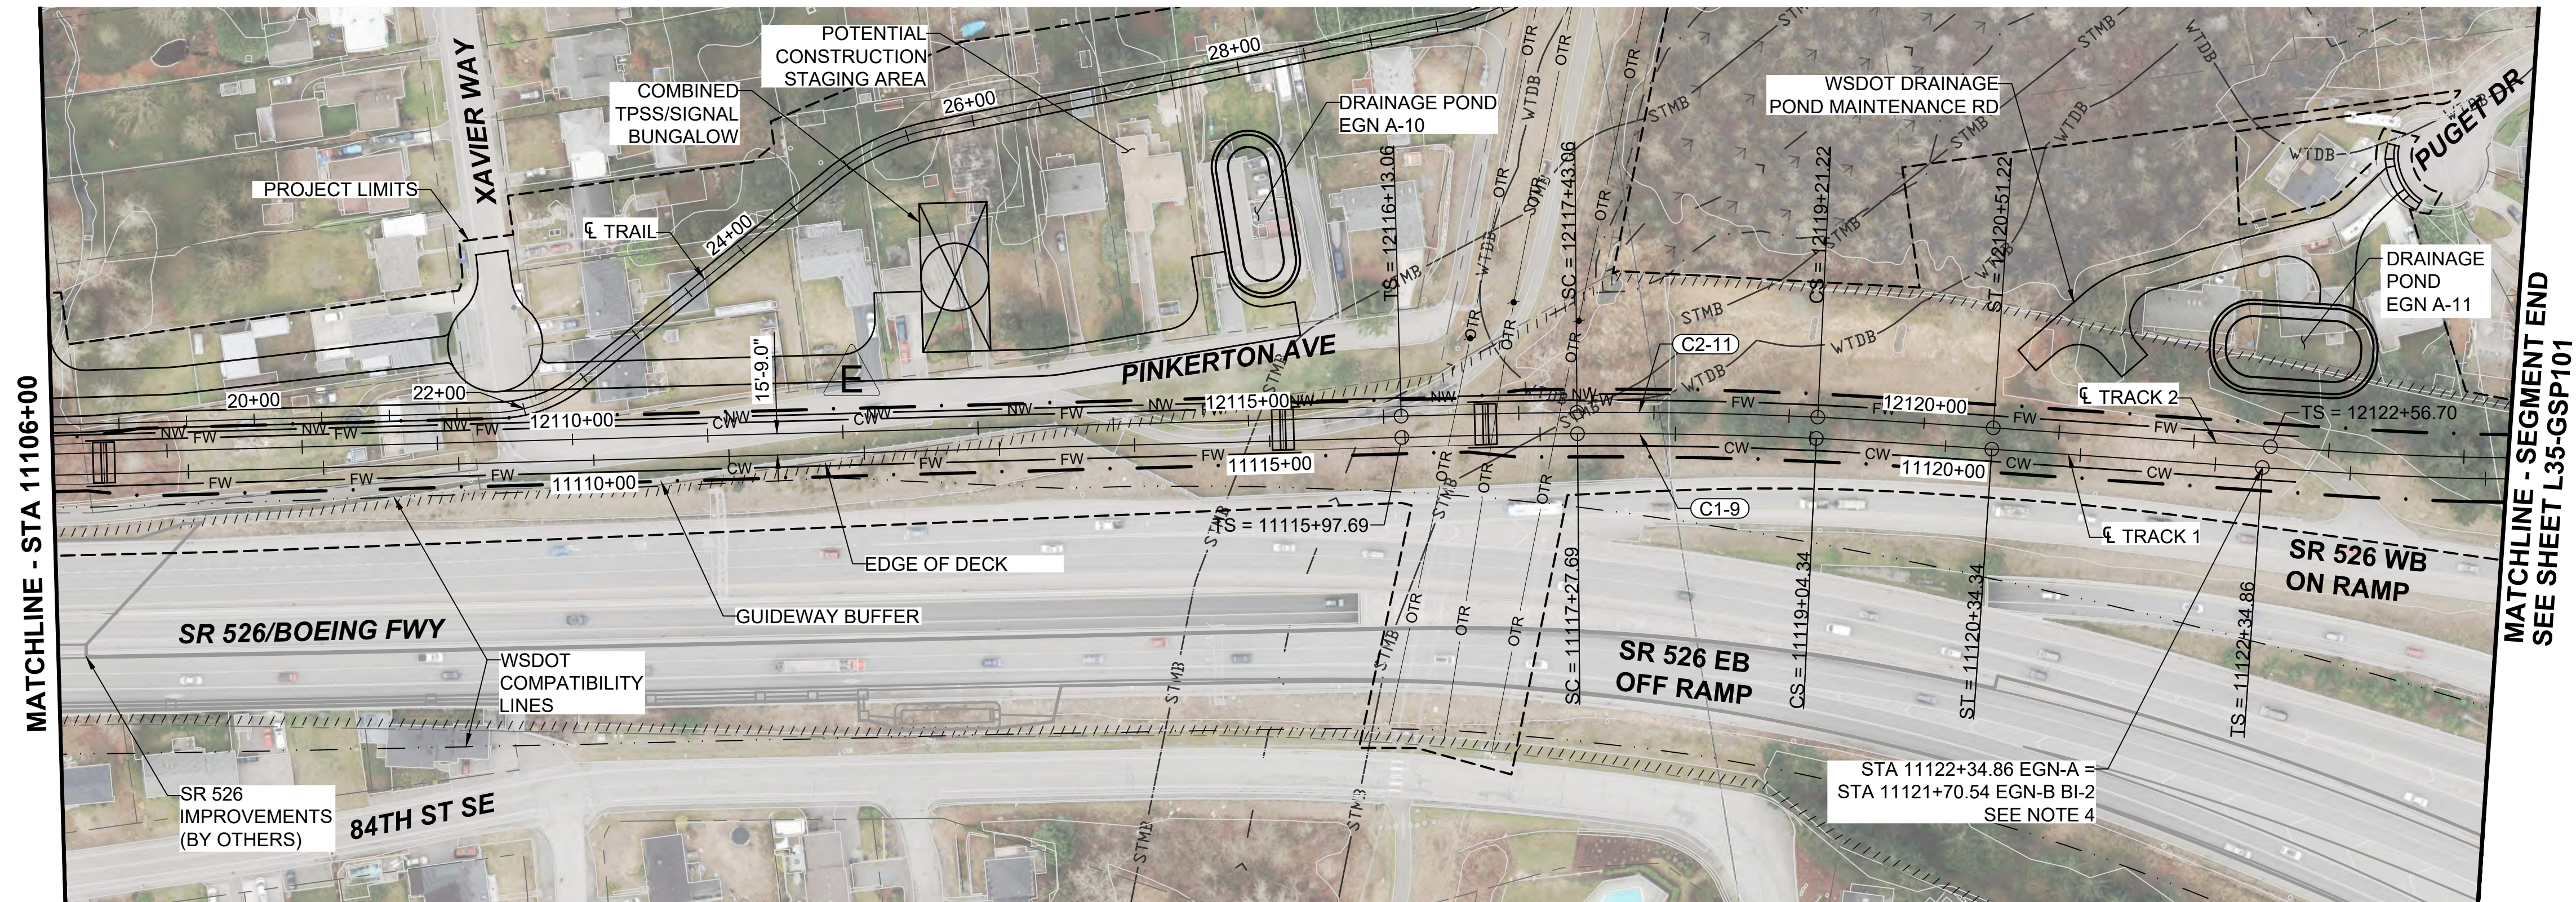

- NOTES:**
1. SEE STD SHEETS FOR NOTES, LEGEND, AND ABBREVIATIONS.
 2. ELECTRIC OVERHEAD TRANSMISSION LINE RELOCATIONS DUE TO PROPOSED CONSTRUCTION CONFLICTS ARE SHOWN FOR CONTEXT.
 3. SEE SHEET L30-CRV104 FOR INTERURBAN TRAIL PLAN AND PROFILE.
 4. FOR ROADWAY TYPICAL SECTIONS SEE SHEET STD-CRY121.
 5. EAST END OF SEGMENT AS SHOWN CONNECTS TO BI-1. SEE SHEET L30-GSP607 FOR REPRESENTATIVE CONNECTION TO BI-2.

CURVE TABLE							
CURVE	RADIUS (FT)	Lc (FT)	Ls1 (FT)	Ls2 (FT)	Ea (IN)	Eu (IN)	V (MPH)
C1-9	3200.0	176.7	130.0	130.0	1.75	1.99	55
C2-11	3215.8	178.2	130.0	130.0	1.75	1.98	55

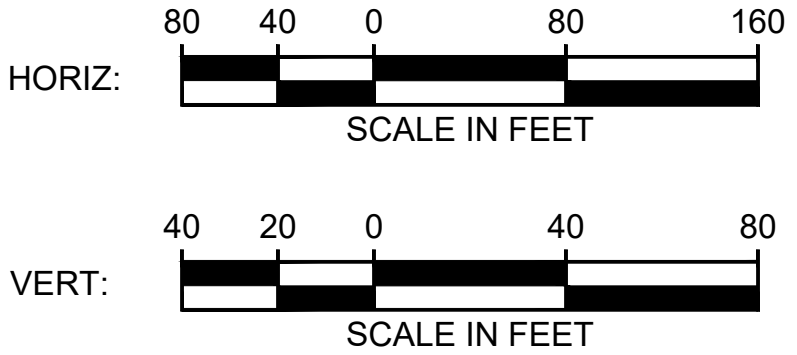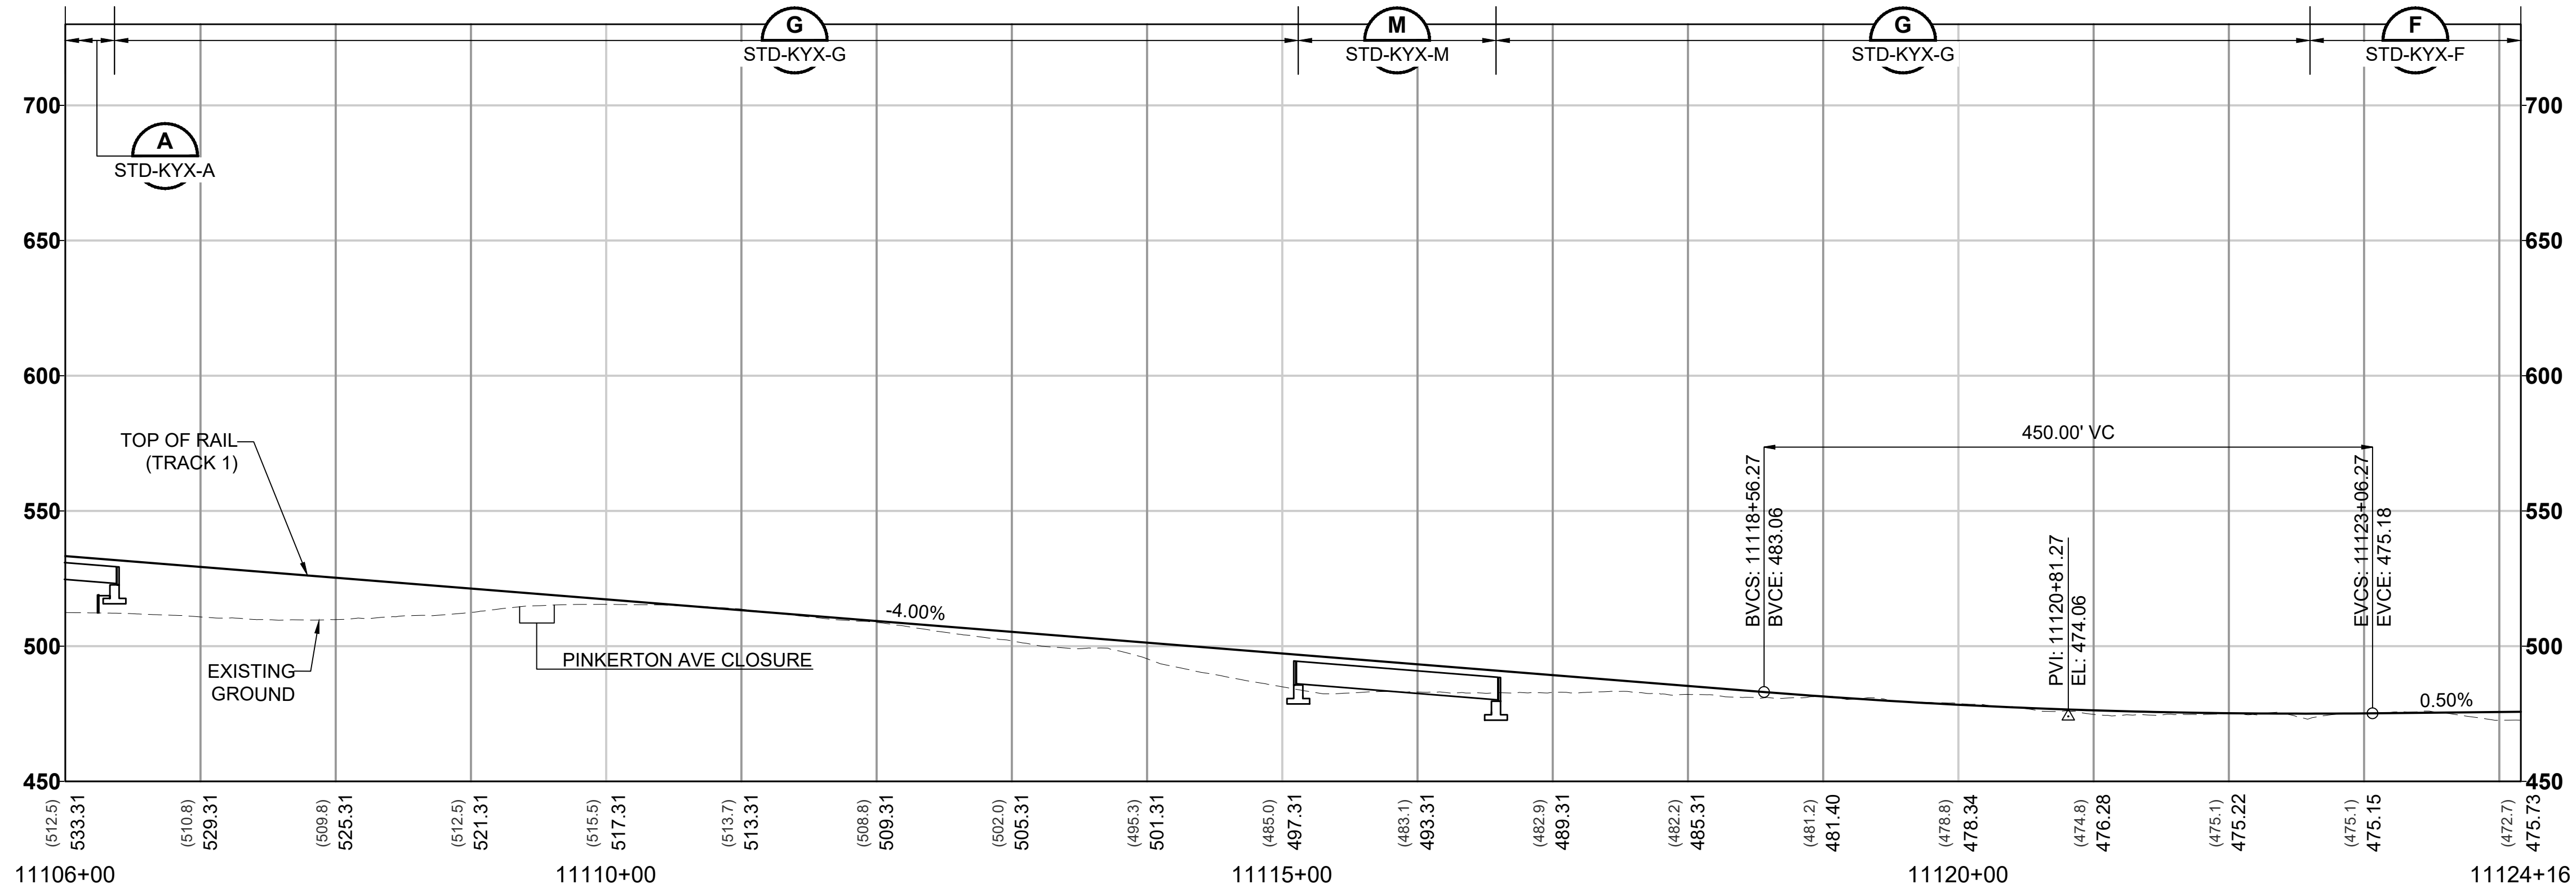

12/11/24 | 12:21 PM | LEHAN NGUYEN
C:\PW\KH\1028821\21\30-GSP\01.DWG.DWG




Kimley»Horn

EVERETT LINK EXTENSION AND OMF NORTH



DRAFT EIS - CONCEPTUAL DESIGN
L30 SEGMENT
EVERETT LINK EXTENSION & OMF NORTH
EGN-1A W/ BI-1
GENERAL SITE PLANS

L30-GSP107
SHEET 272 OF 387
02/14/2025

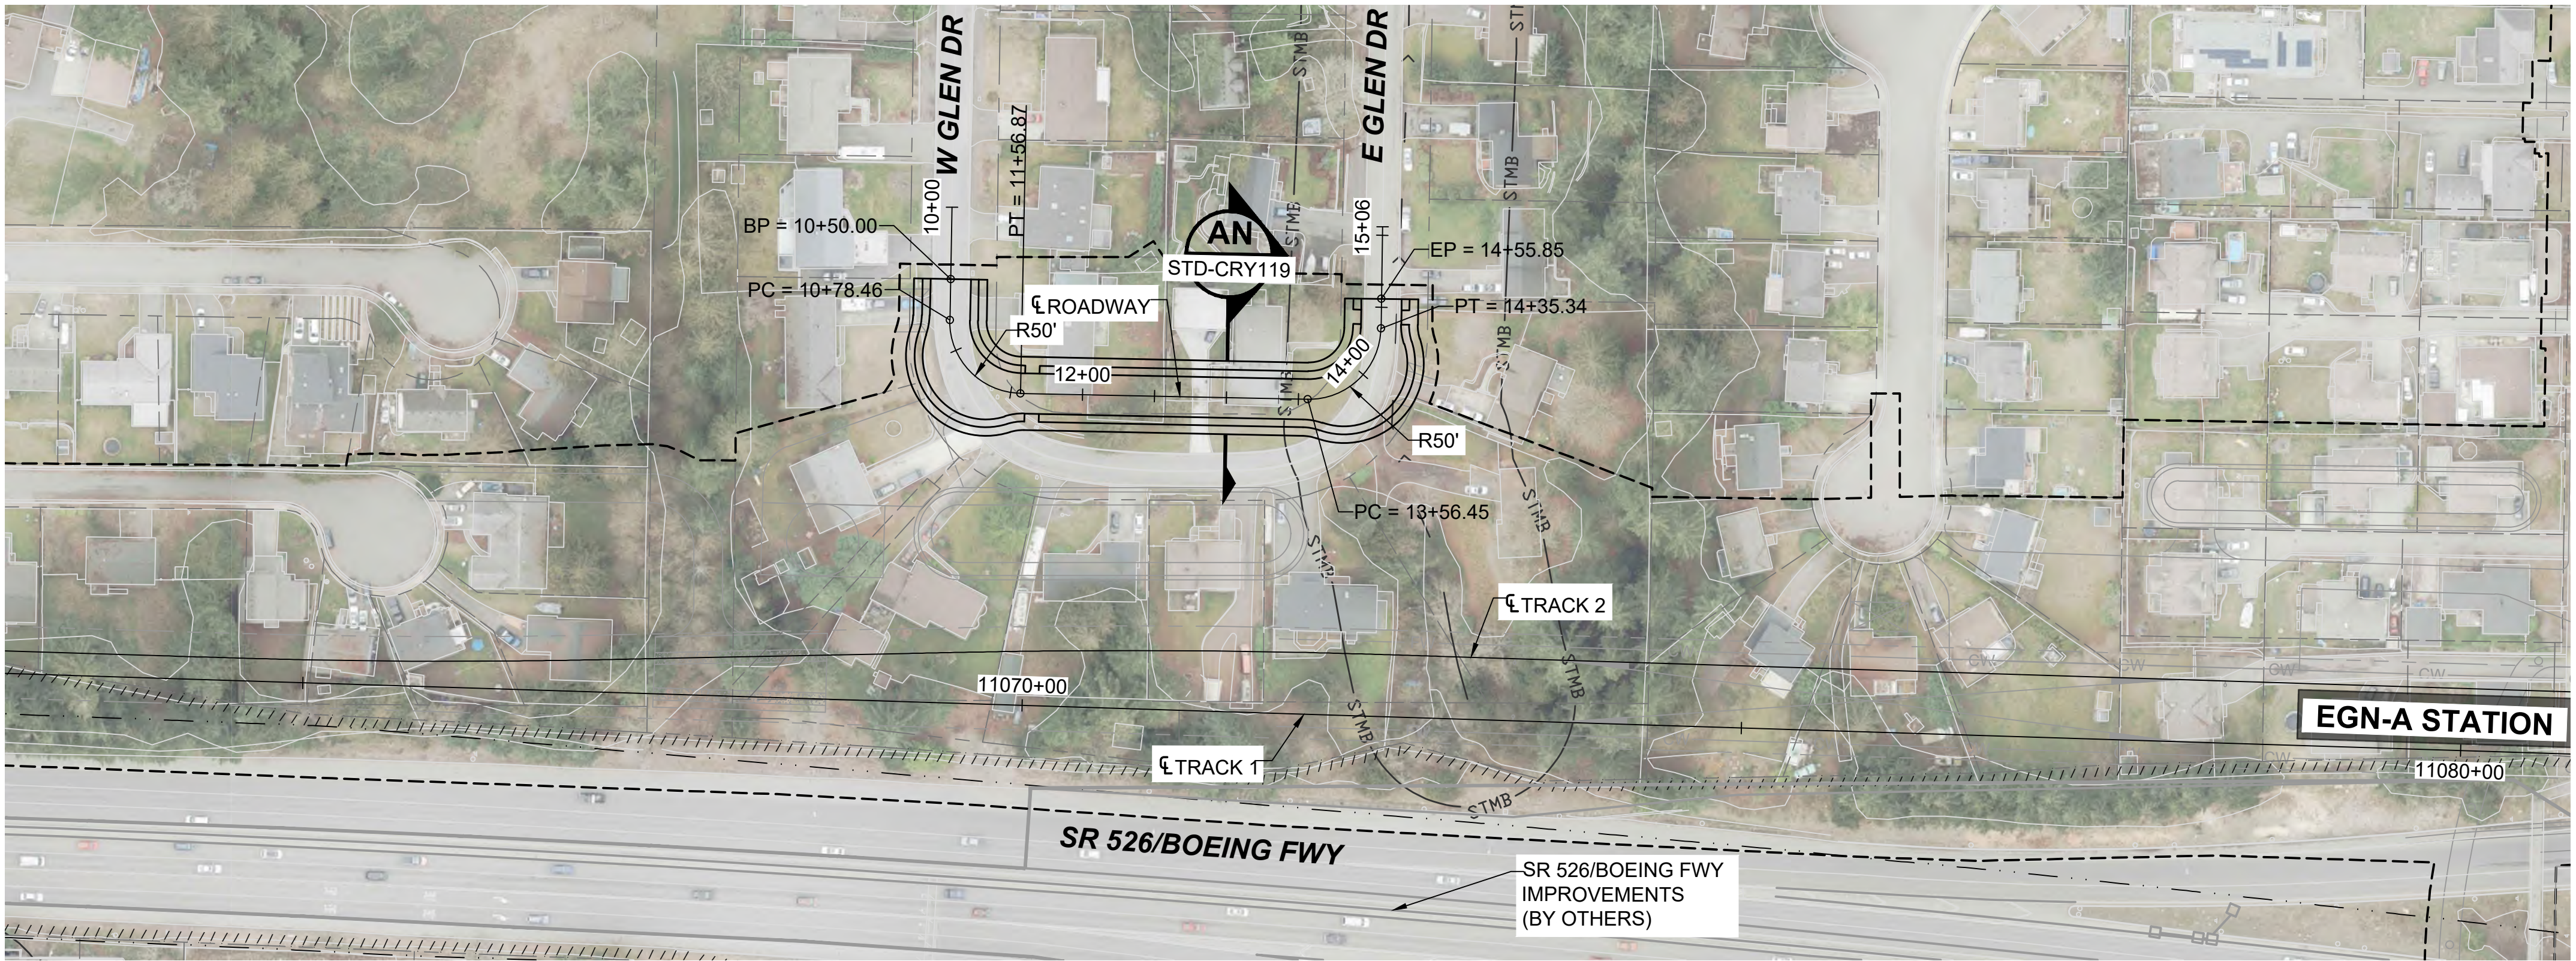

- NOTES:
1. SEE STD SHEETS FOR NOTES, LEGEND, AND ABBREVIATIONS.
 2. SEE SHEET L30-GSP104 FOR GENERAL SITE PLAN.
 3. ELECTRICAL OVERHEAD TRANSMISSION LINE RELOCATIONS DUE TO PROPOSED CONSTRUCTION CONFLICTS ARE SHOWN FOR CONTEXT.

GLEN DRIVE REALIGNMENT

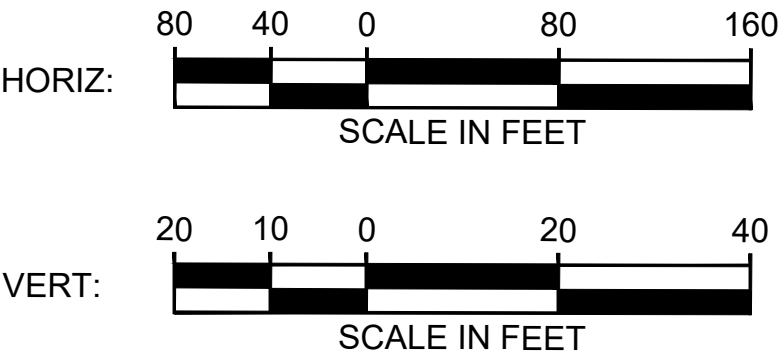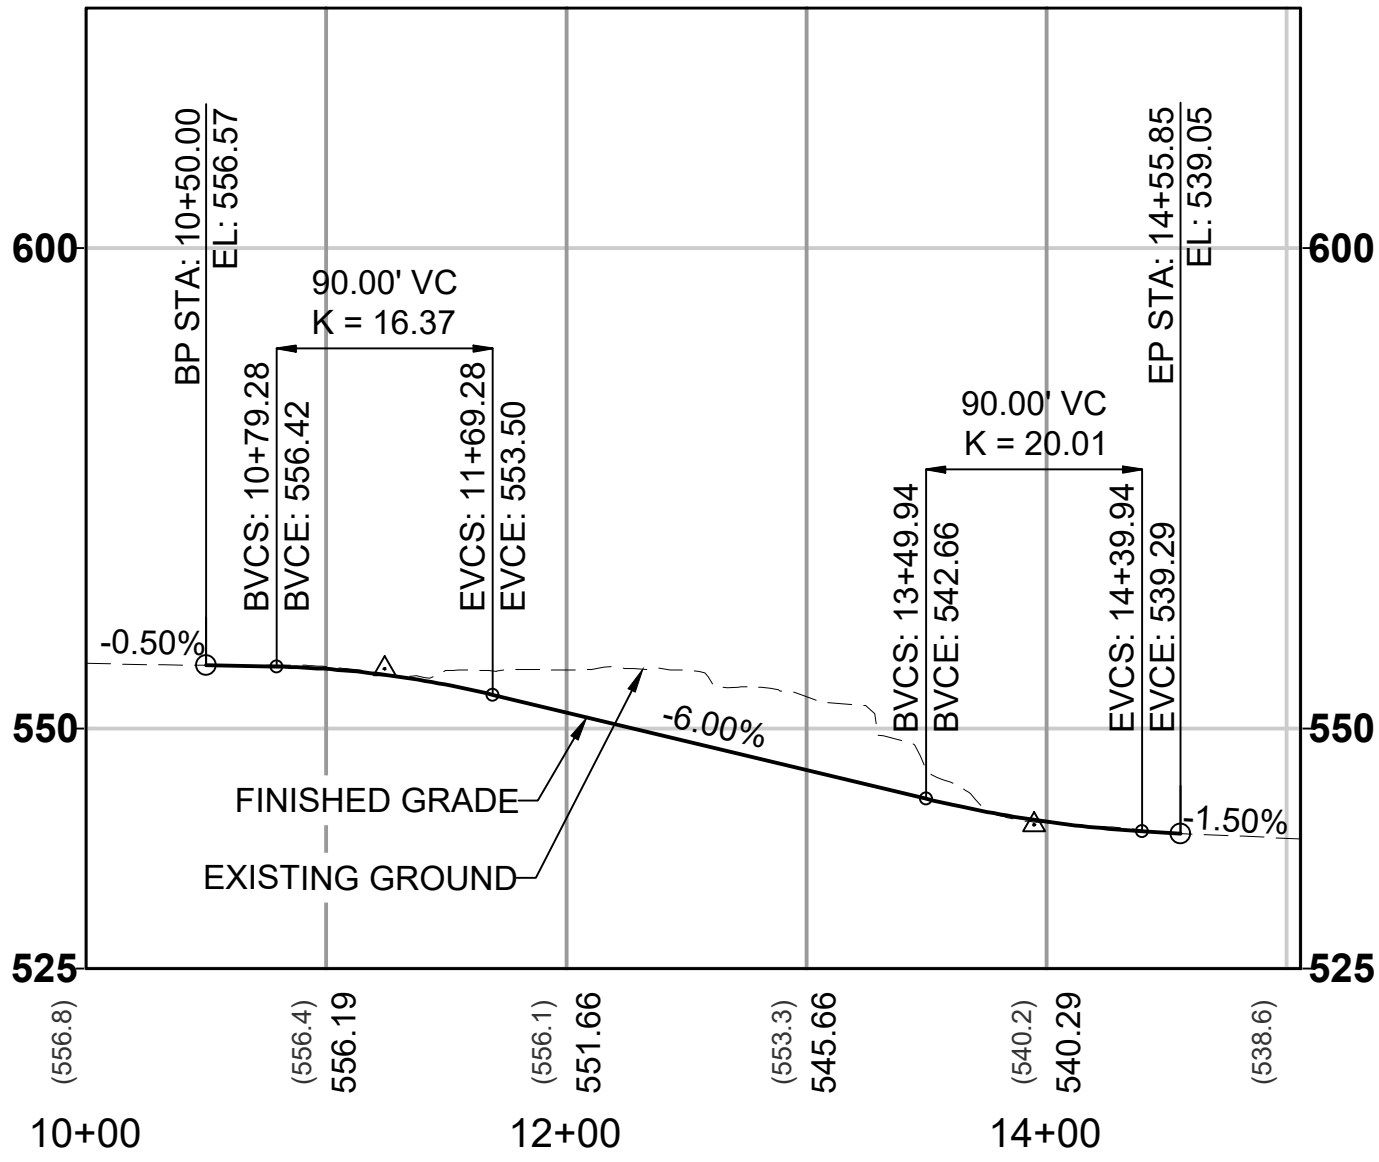

12/24/24 | 10:35 AM | ALEKSI KRUGER
C:\P\WK1\10288203\EGN-A-GLEN-DR.DWG




Kimley»Horn

EVERETT LINK EXTENSION AND OMF NORTH



DRAFT EIS - CONCEPTUAL DESIGN
L30 SEGMENT
EVERETT LINK EXTENSION & OMF NORTH
EGN-1A
ROADWAY PLAN AND PROFILE PLANS

L30-CRV101
SHEET 273 OF 387
02/14/2025

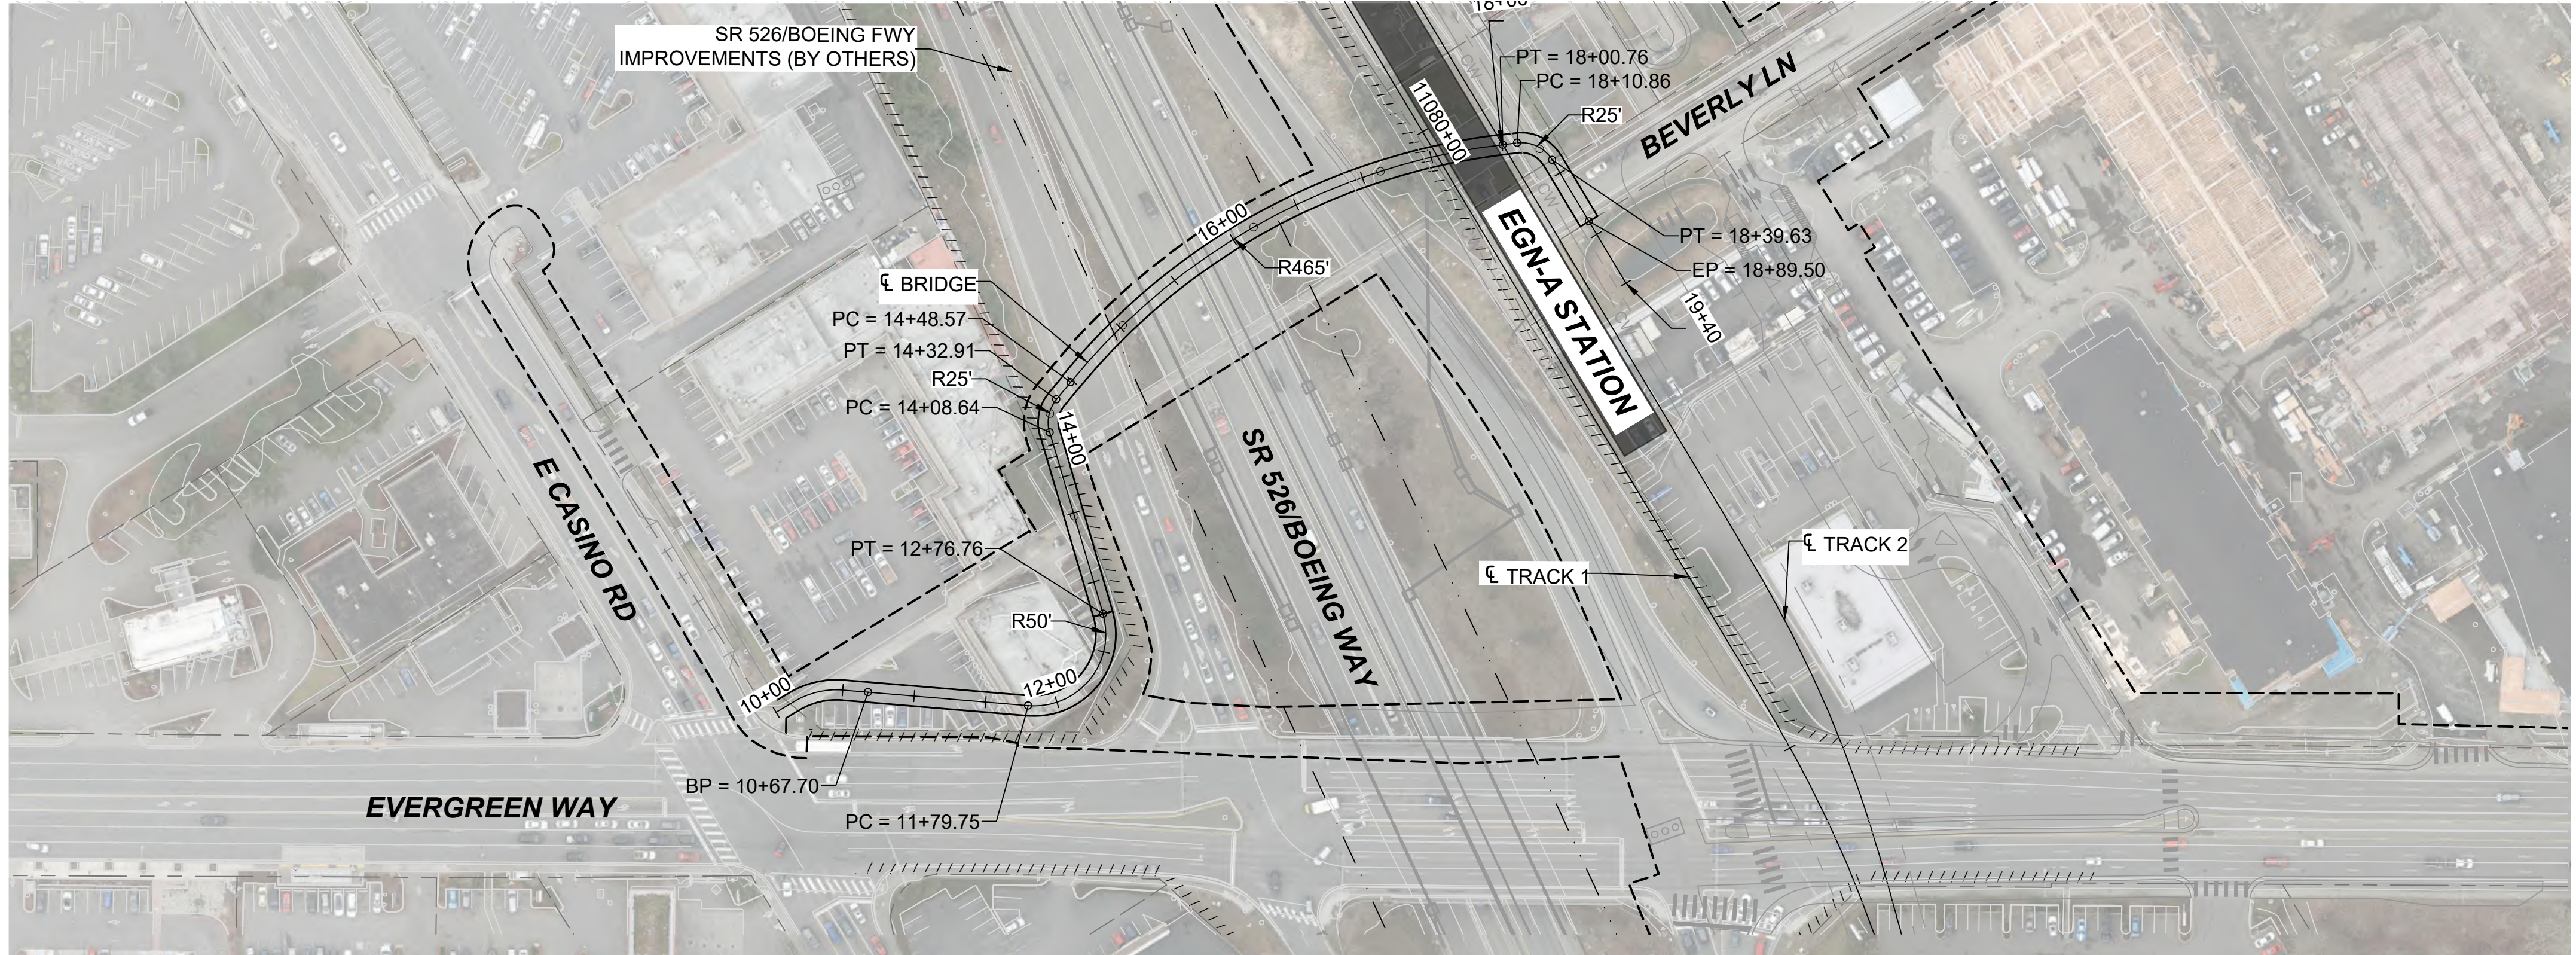

- NOTES:
1. SEE STD SHEETS FOR NOTES, LEGEND, AND ABBREVIATIONS.
 2. SEE SHEET L30-GSP105 FOR GENERAL SITE PLAN.
 3. ELECTRICAL OVERHEAD TRANSMISSION LINE RELOCATIONS DUE TO PROPOSED CONSTRUCTION CONFLICTS ARE SHOWN FOR CONTEXT.

PEDESTRIAN BRIDGE REPLACEMENT

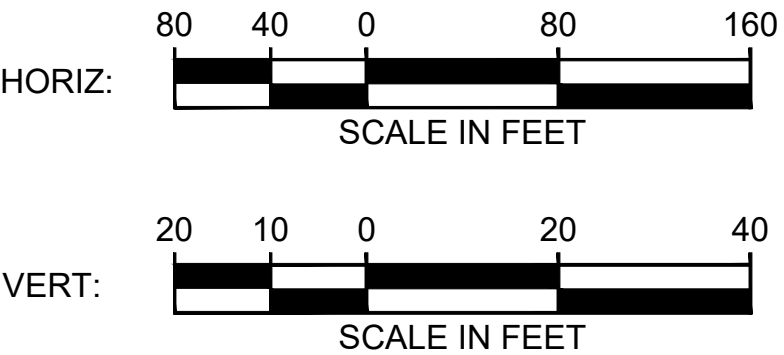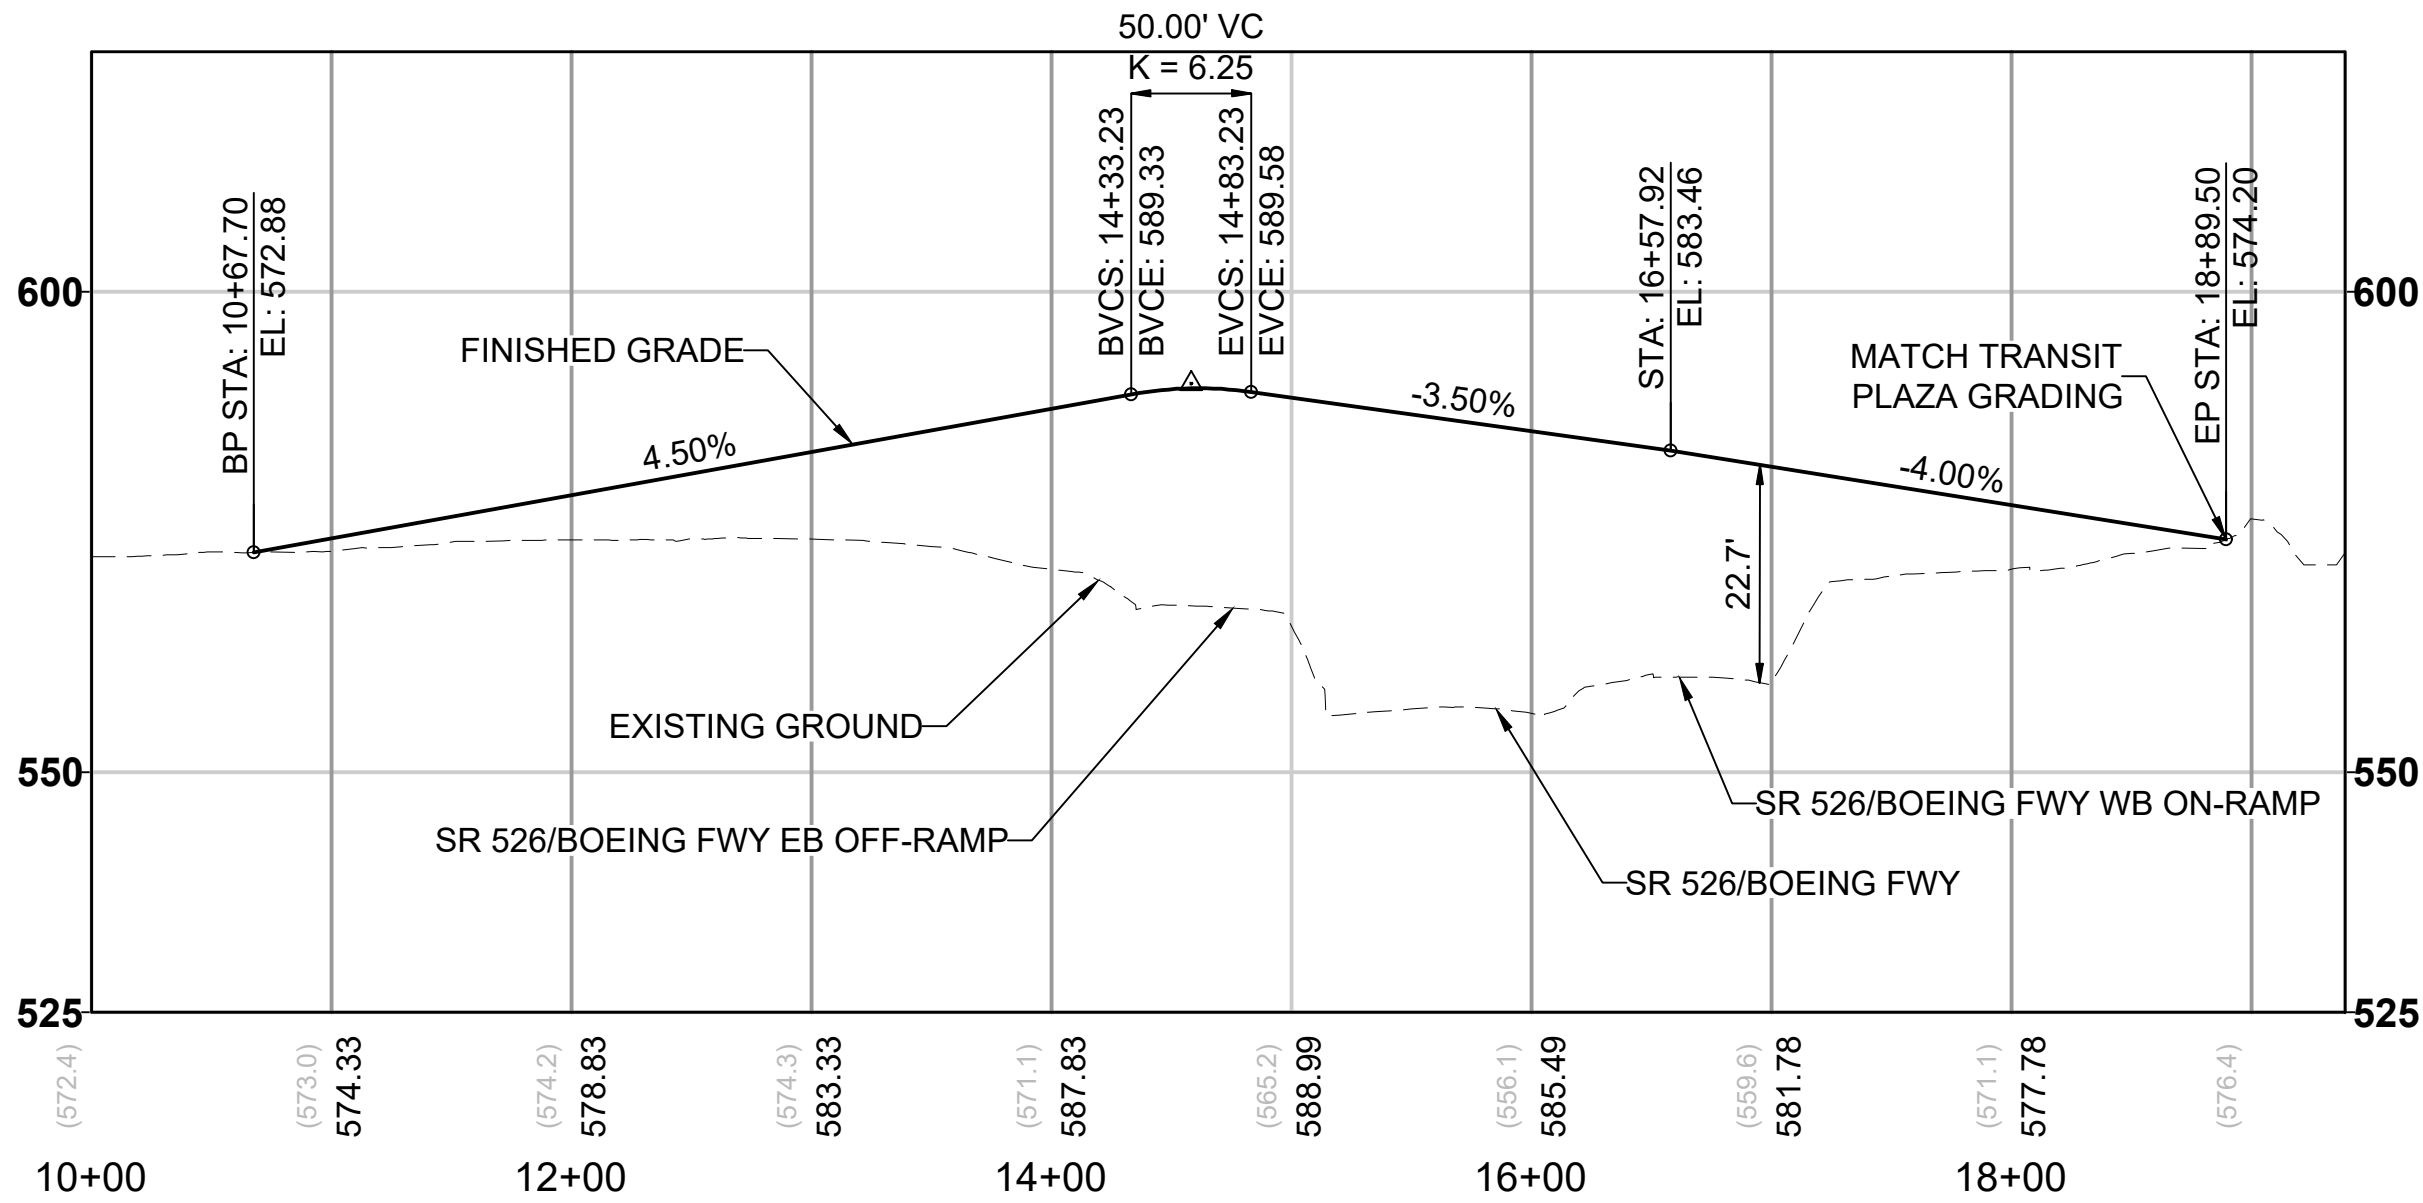

12/24/24 | 10:35 AM | ALEKSI KRUGER
C:\P\W\K\11\020828203\EGN-A-PED-BRIDGE.DWG




Kimley»Horn

EVERETT LINK EXTENSION
AND OMF NORTH


DRAFT EIS - CONCEPTUAL DESIGN
L30 SEGMENT
EVERETT LINK EXTENSION & OMF NORTH
EGN-1A
ROADWAY PLAN AND PROFILE PLANS

L30-CRV102
SHEET 274 OF 387
02/14/2025

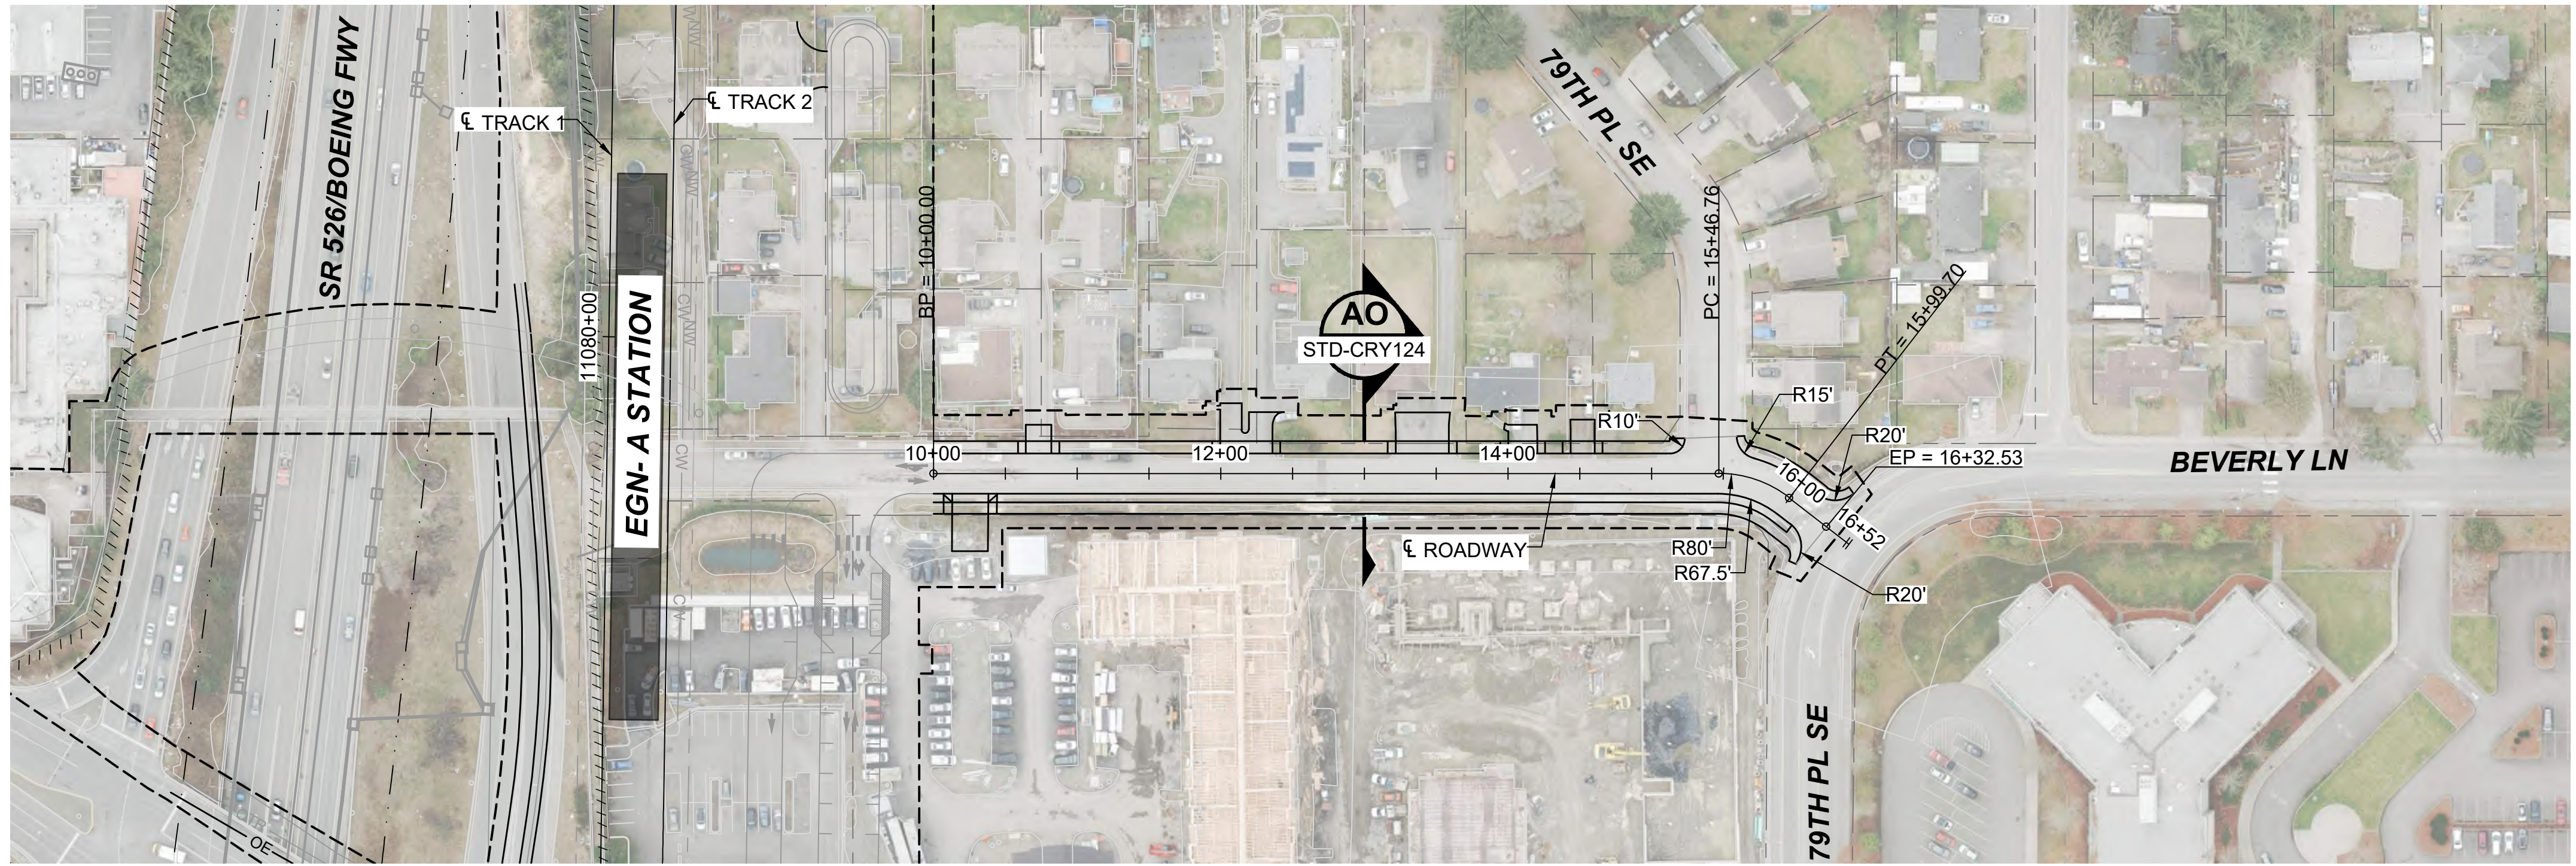


BEVERLY LANE SIDEWALK IMPROVEMENTS

- NOTES:
1. SEE STD SHEETS FOR NOTES, LEGEND, AND ABBREVIATIONS.
 2. SEE SHEET L30-GSP105 FOR GENERAL SITE PLAN.
 3. ELECTRICAL OVERHEAD TRANSMISSION LINE RELOCATIONS DUE TO PROPOSED CONSTRUCTION CONFLICTS ARE SHOWN FOR CONTEXT.

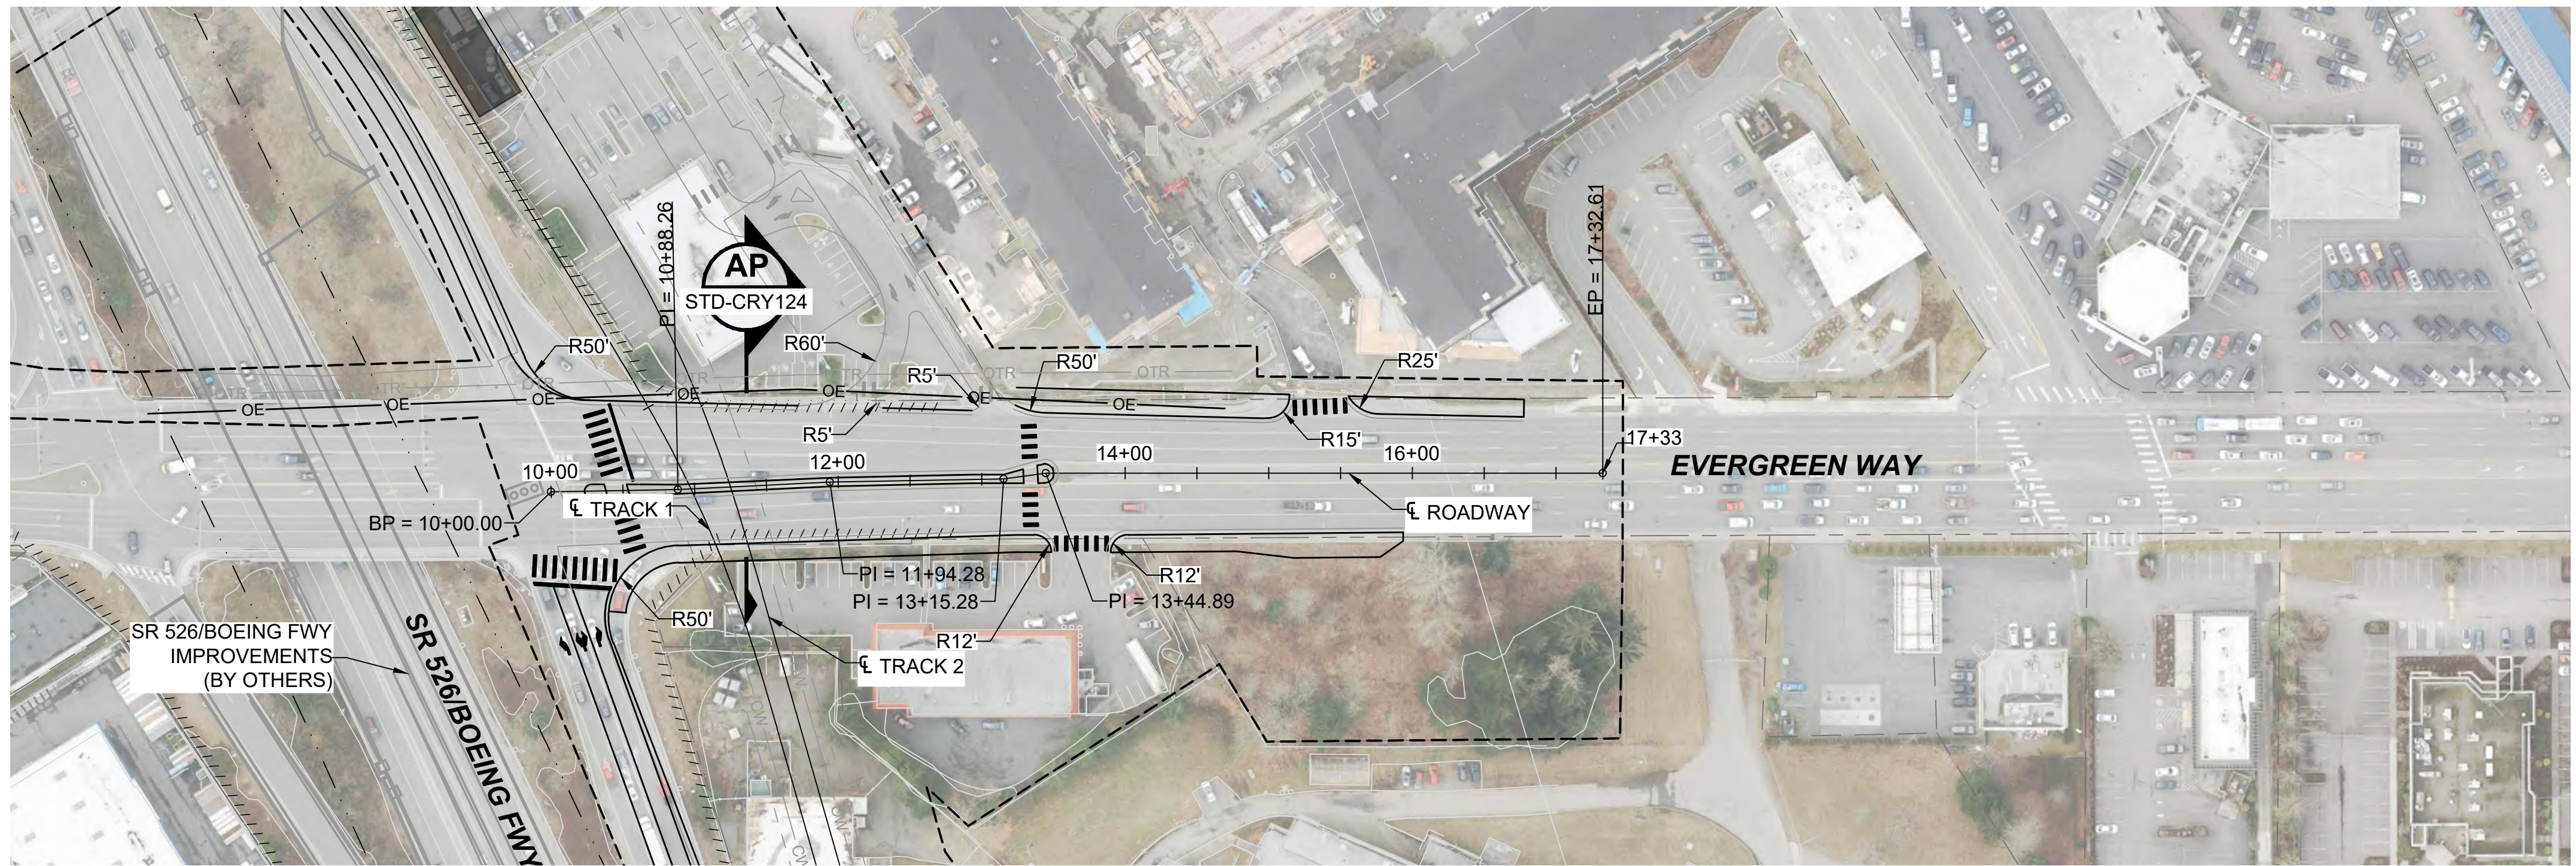

EVERGREEN WAY SIDEWALK IMPROVEMENTS

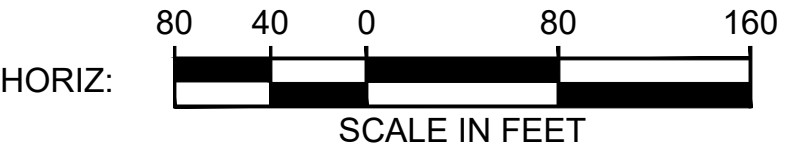

12/24/24 | 10:36 AM | ALEKSI KRUGER
C:\P\WK1\10288203\EGN-A-BEVERLY-EVERGREEN.DWG




Kimley»Horn

EVERETT LINK EXTENSION AND OMF NORTH

DRAFT EIS - CONCEPTUAL DESIGN
L30 SEGMENT
EVERETT LINK EXTENSION & OMF NORTH
EGN-1A
ROADWAY PLAN AND PROFILE PLANS



L30-CRV103
SHEET 275 OF 387
02/14/2025

12/24/24 | 10:37 AM | ALEKSI.KRUGER
C:\PW\K\H\10288203\EGN-A-INTERURBAN.DWG

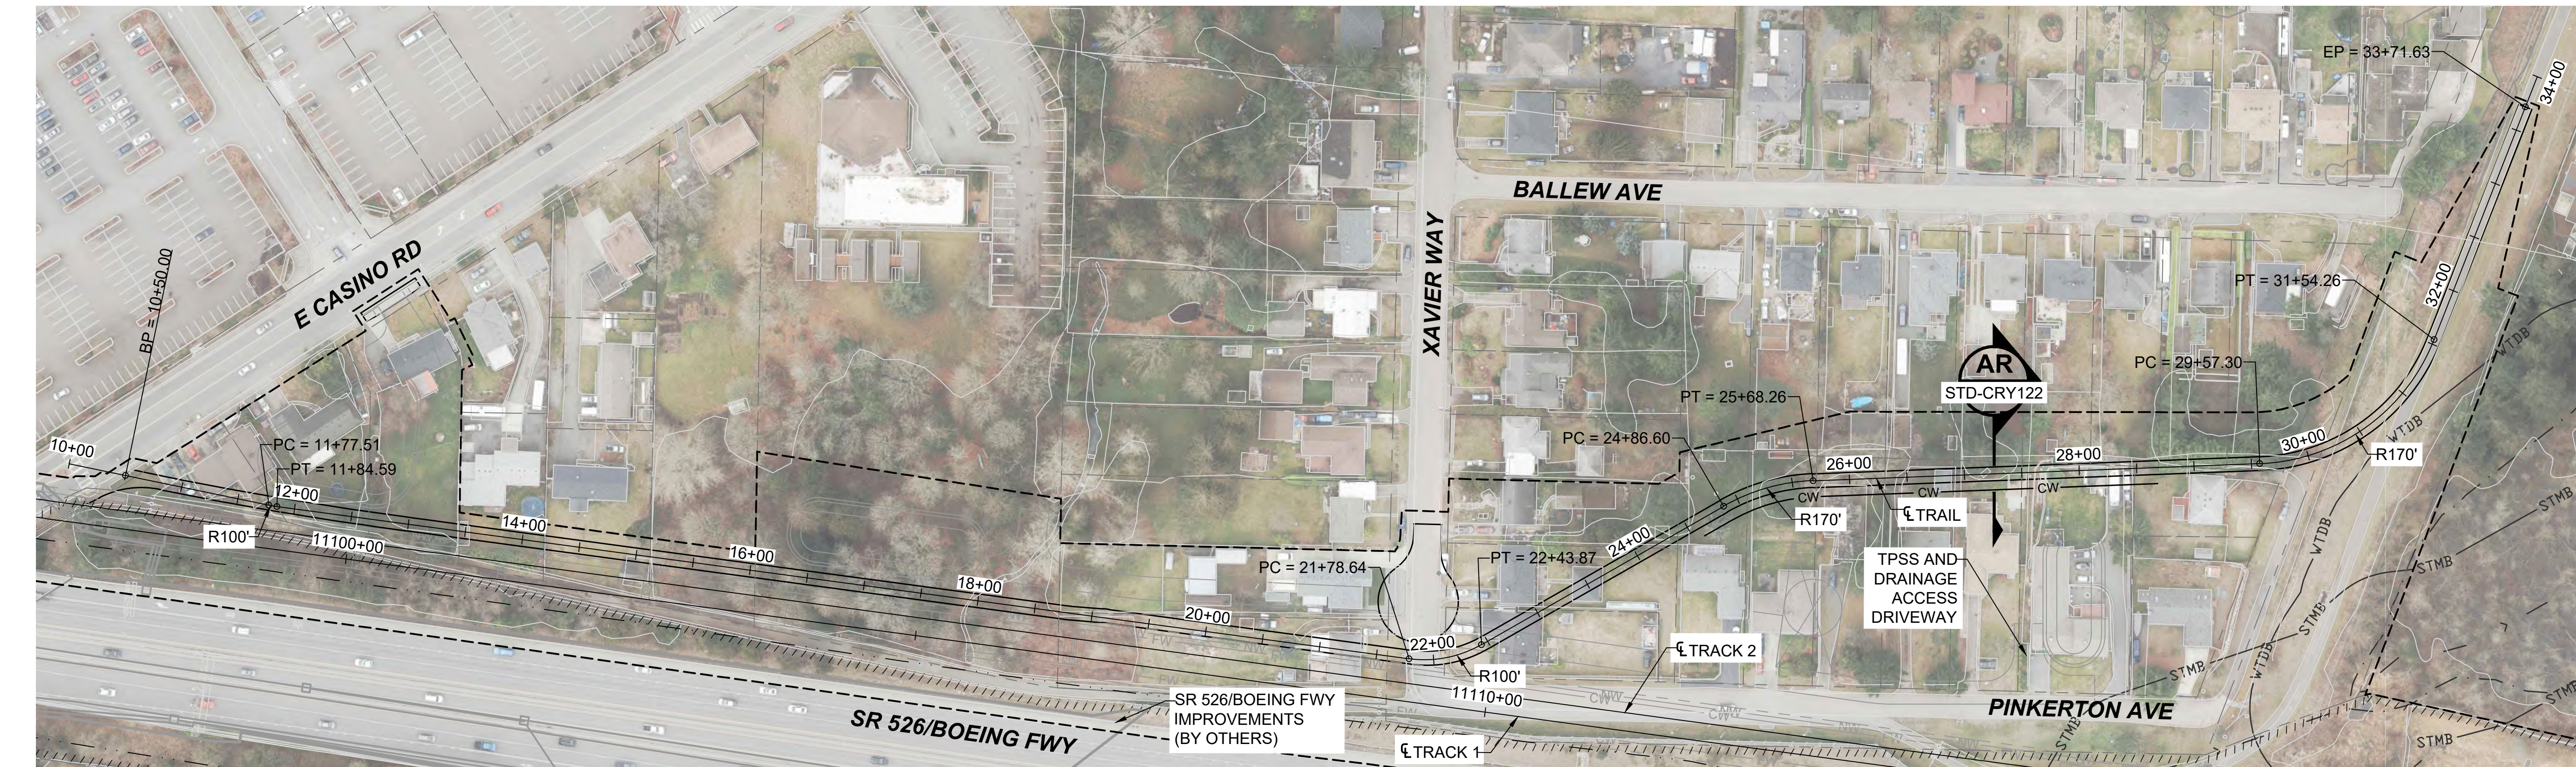

- NOTES:
1. SEE STD SHEETS FOR NOTES, LEGEND, AND ABBREVIATIONS.
 2. SEE SHEET L30-GSP107 FOR GENERAL SITE PLAN.
 3. ELECTRICAL OVERHEAD TRANSMISSION LINE RELOCATIONS DUE TO PROPOSED CONSTRUCTION CONFLICTS ARE SHOWN FOR CONTEXT.

INTERURBAN TRAIL REALIGNMENT

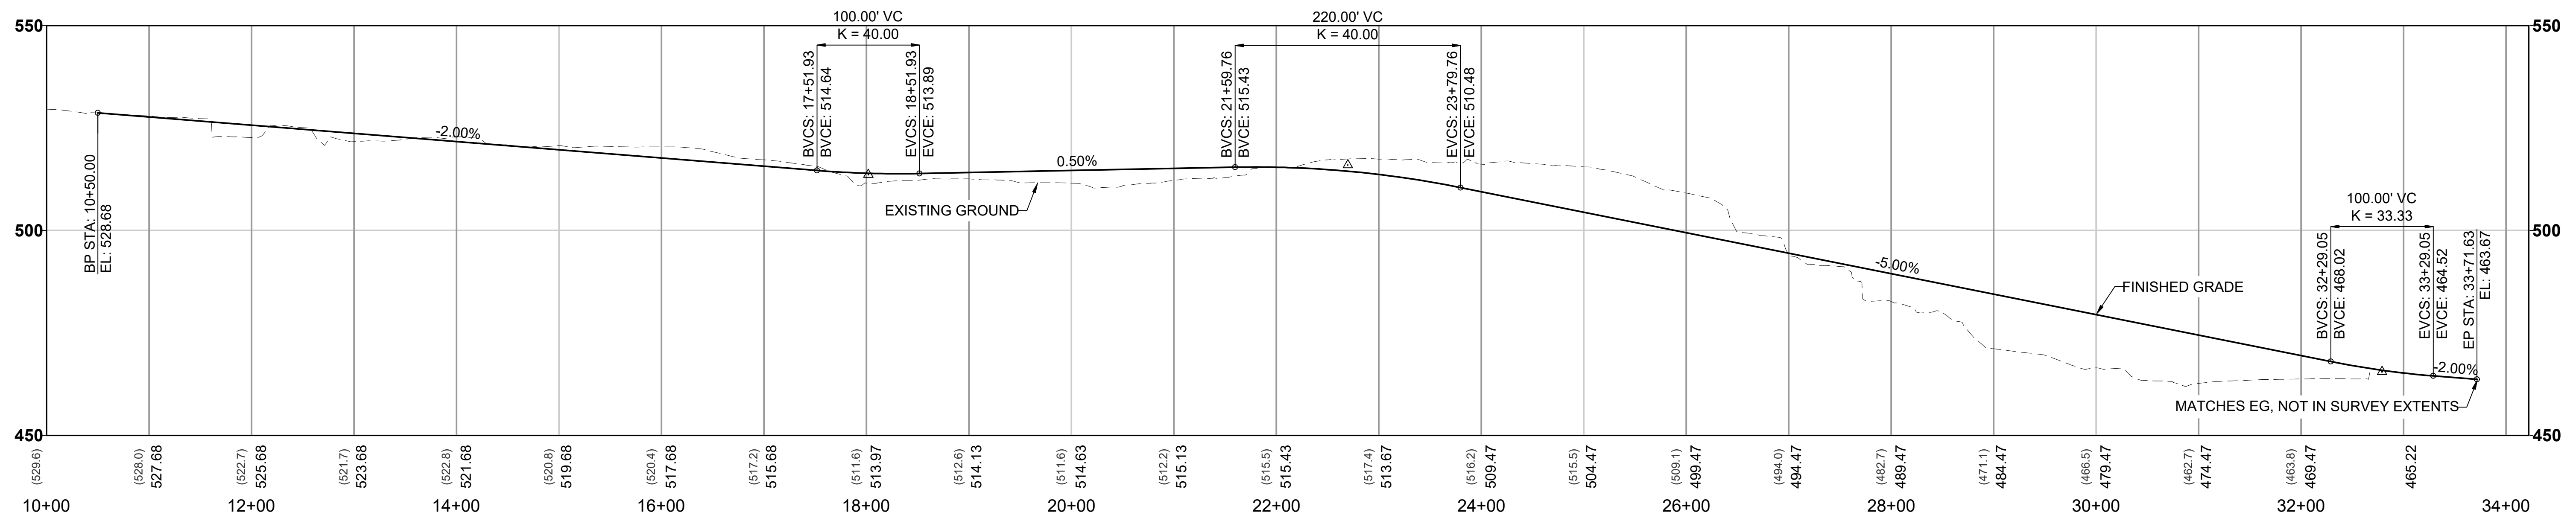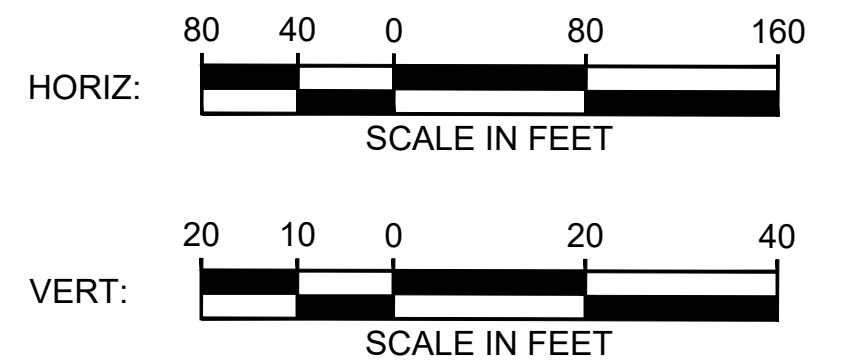



Kimley»Horn

EVERETT LINK EXTENSION AND OMF NORTH

DRAFT EIS - CONCEPTUAL DESIGN
L30 SEGMENT
EVERETT LINK EXTENSION & OMF NORTH
EGN-1A
ROADWAY PLAN AND PROFILE PLANS

L30-CRV104
SHEET 276 OF 387
02/14/2025

1/29/2025 10:25:00 AM
Autodesk Docs\\WA Everett Link Extension Sound Transit\\E\\LE-EGN-A-A-v2024.rvt

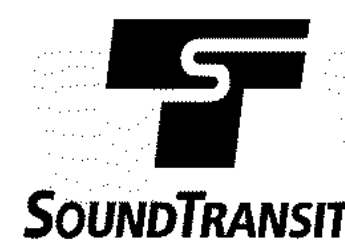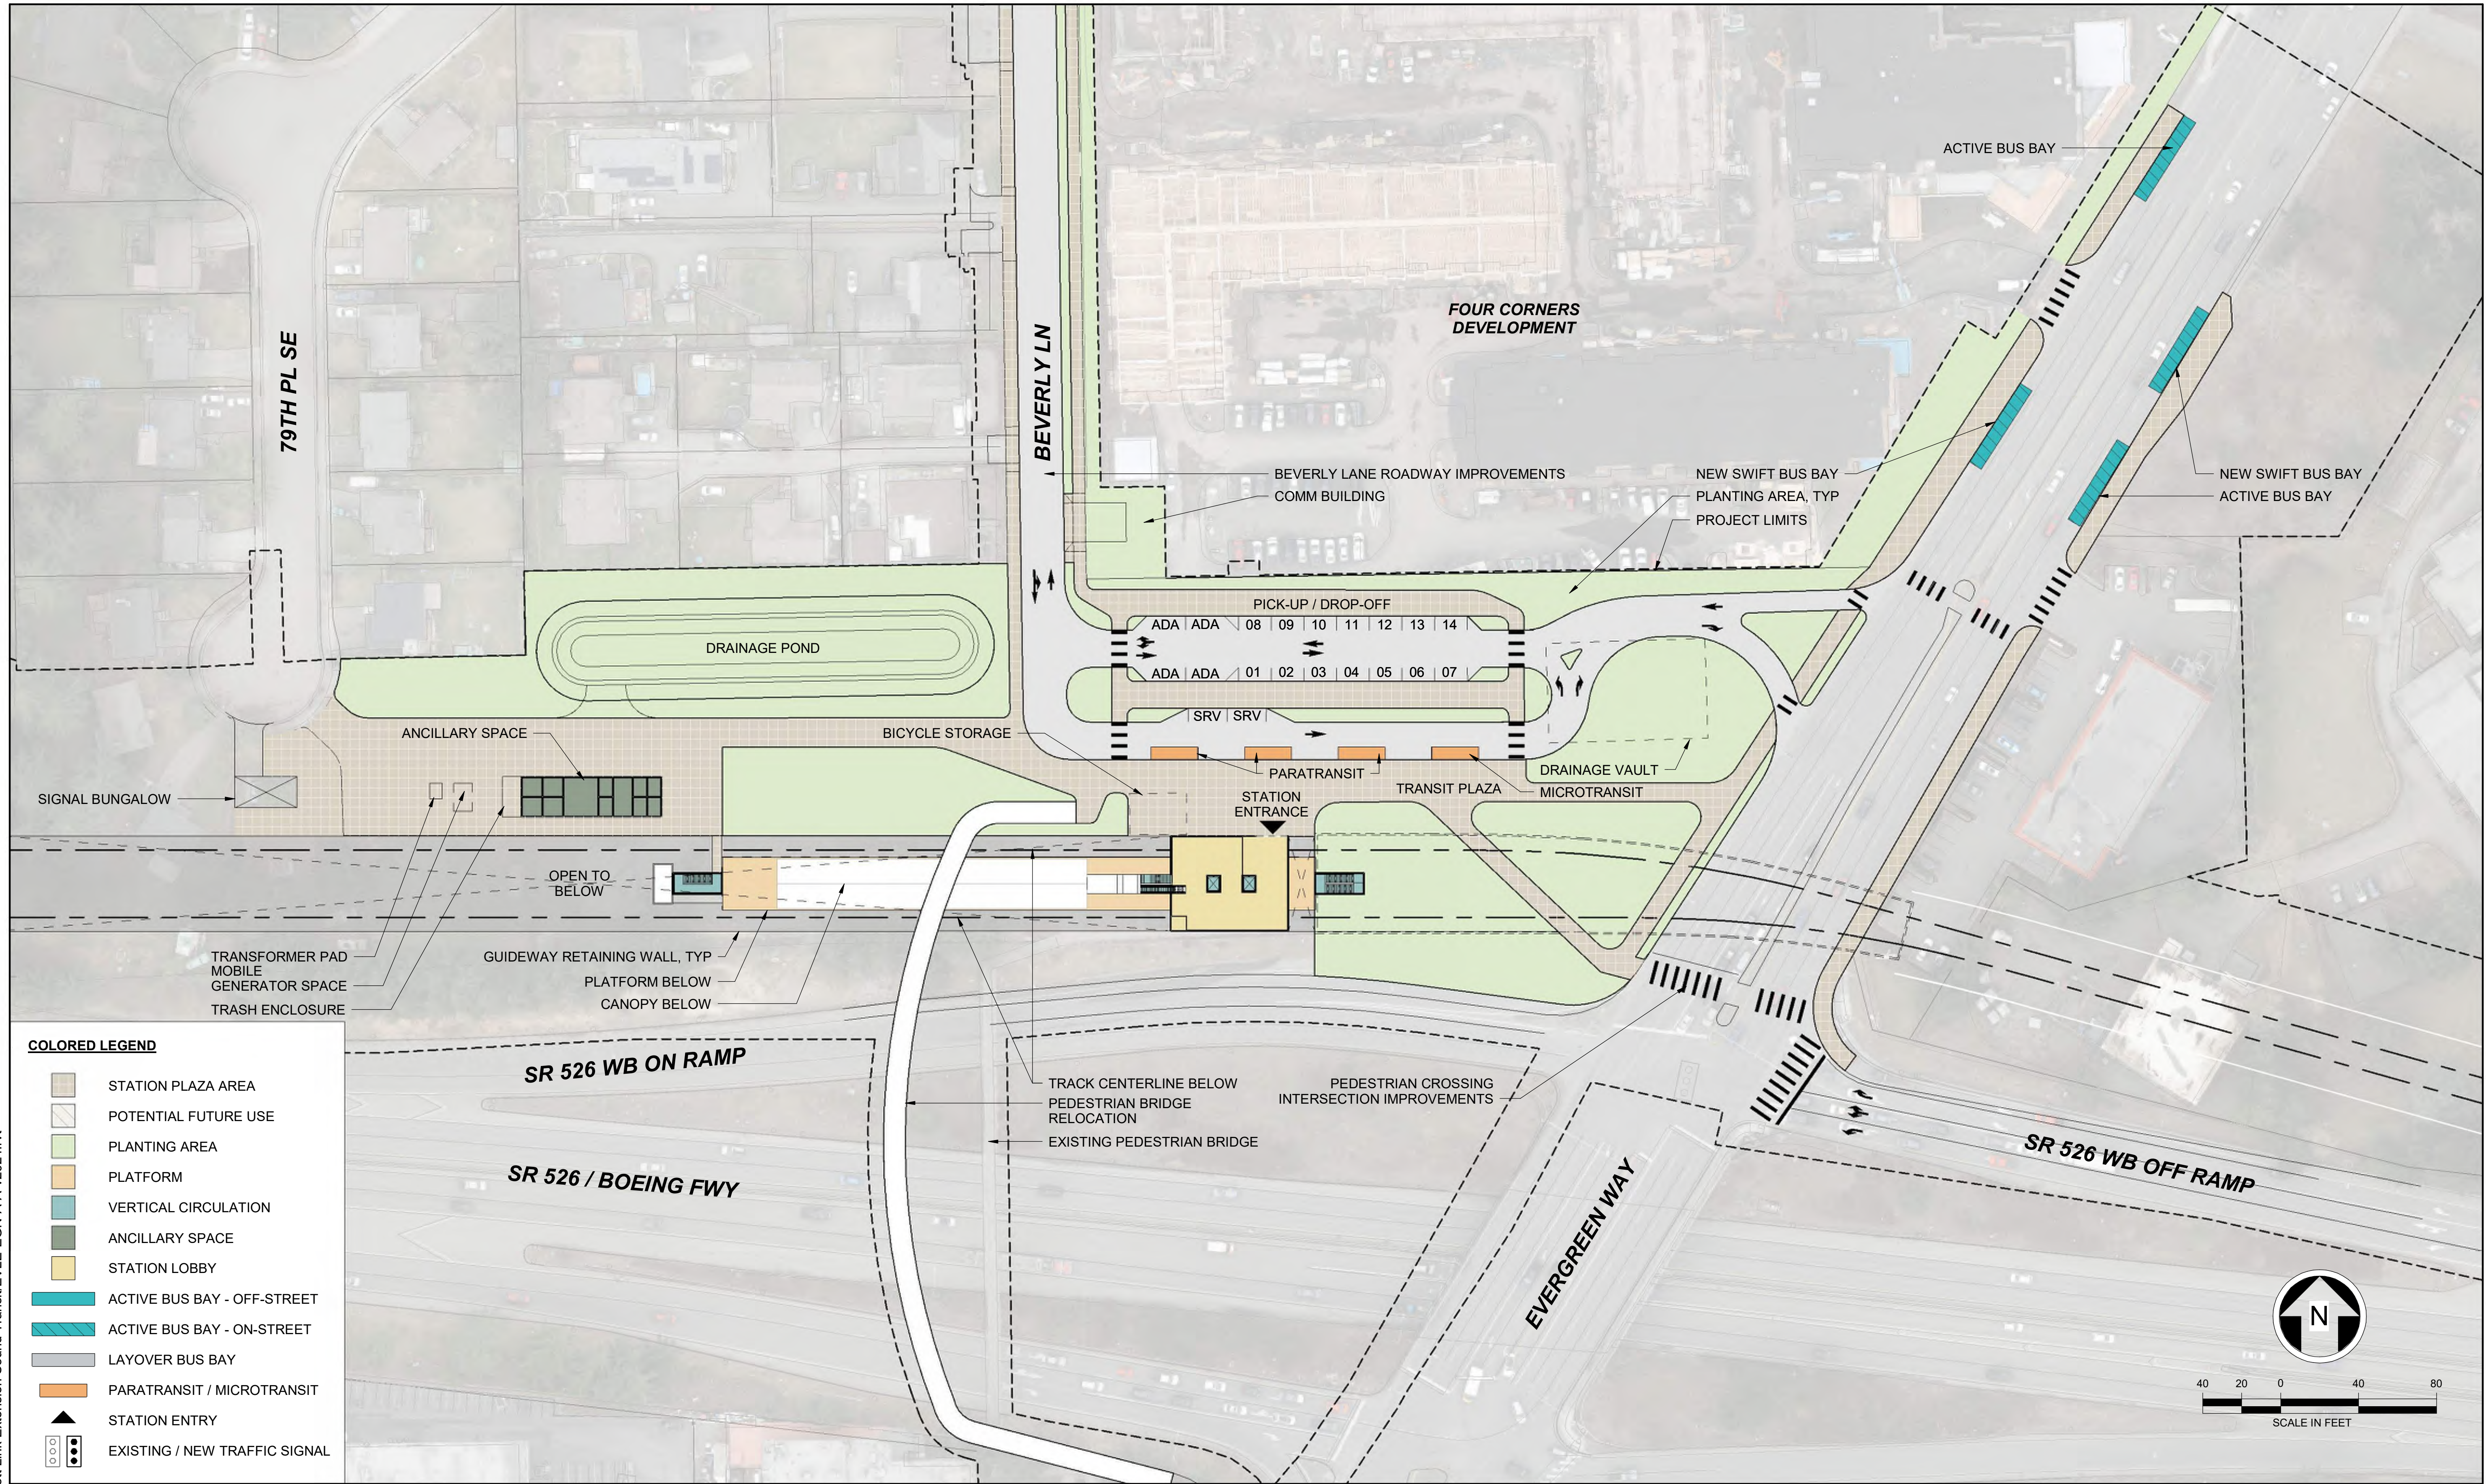

Kimley»Horn

SWIFT COMPANY LLC



PARSONS
SCHARRERAD


EVERETT LINK EXTENSION AND OMF NORTH

DRAFT EIS - CONCEPTUAL DESIGN
L30 SEGMENT
EVERETT LINK EXTENSION & OMF NORTH
SR526 / EVERGREEN STATION ALTERNATIVE A (EGN-A)
SITE PLAN

EGN-A-ASP100
SHEET 277 OF 387

02/14/2025

1/29/2025 10:25:02 AM
Autodesk Docs\\WA Everett Link Extension Sound Transit\\EVL-EGN-A-A-v2024.rvt

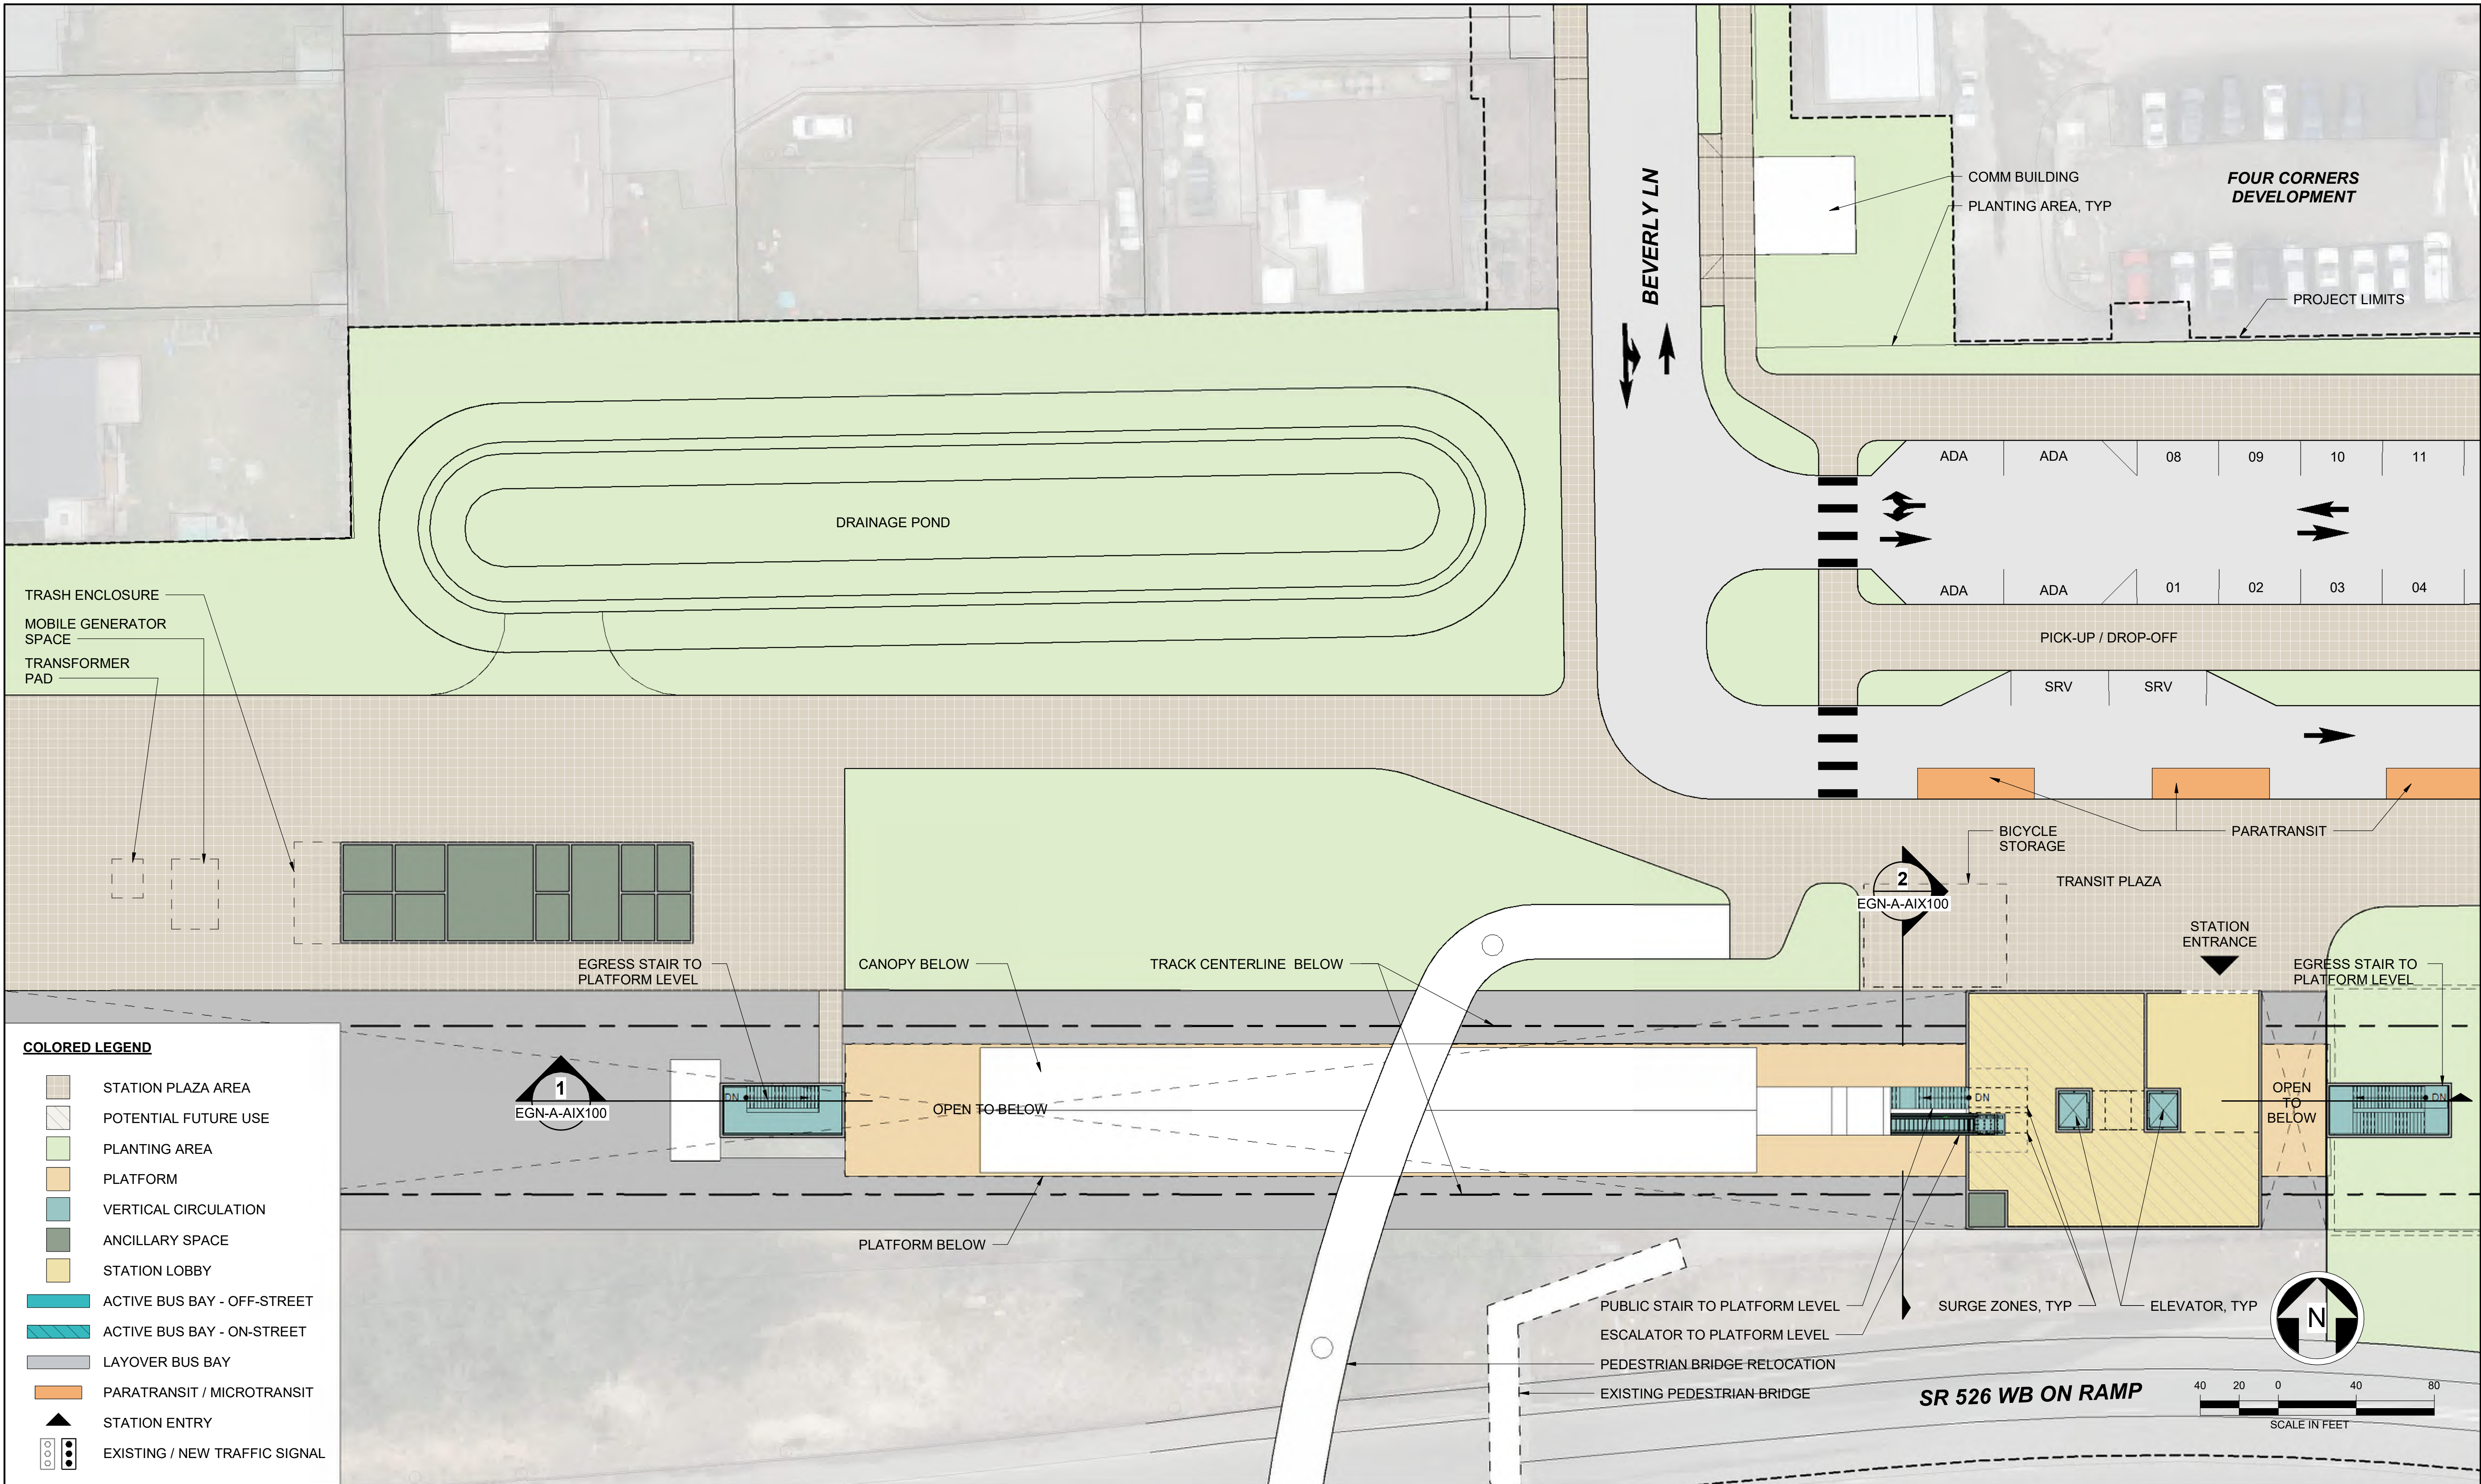

Kimley»Horn

SWIFT COMPANY LLC



SCHARRERAD

EVERETT LINK EXTENSION AND OMF NORTH

DRAFT EIS - CONCEPTUAL DESIGN
L30 SEGMENT
EVERETT LINK EXTENSION & OMF NORTH
SR526 / EVERGREEN STATION ALTERNATIVE A (EGN-A)
PLAZA PLAN

EGN-A-APP100
SHEET 278 OF 387

02/14/2025

1/29/2025 10:25:04 AM
Autodesk Docs/\\WA Everett Link Extension Sound Transit\\EVLE-EGN-A-v2024.rvt

COLORED LEGEND


	STATION PLAZA AREA
	POTENTIAL FUTURE USE
	PLANTING AREA
	PLATFORM
	VERTICAL CIRCULATION
	ANCILLARY SPACE
	STATION LOBBY
	GUIDEWAY STRUCTURE
	EXISTING BUILDINGS



EVERETT LINK EXTENSION AND OMF NORTH

DRAFT EIS - CONCEPTUAL DESIGN
L30 SEGMENT
EVERETT LINK EXTENSION & OMF NORTH
SR526 / EVERGREEN STATION ALTERNATIVE A (EGN-A)
PLATFORM PLAN


EGN-A-APP200
SHEET 279 OF 387
02/14/2025

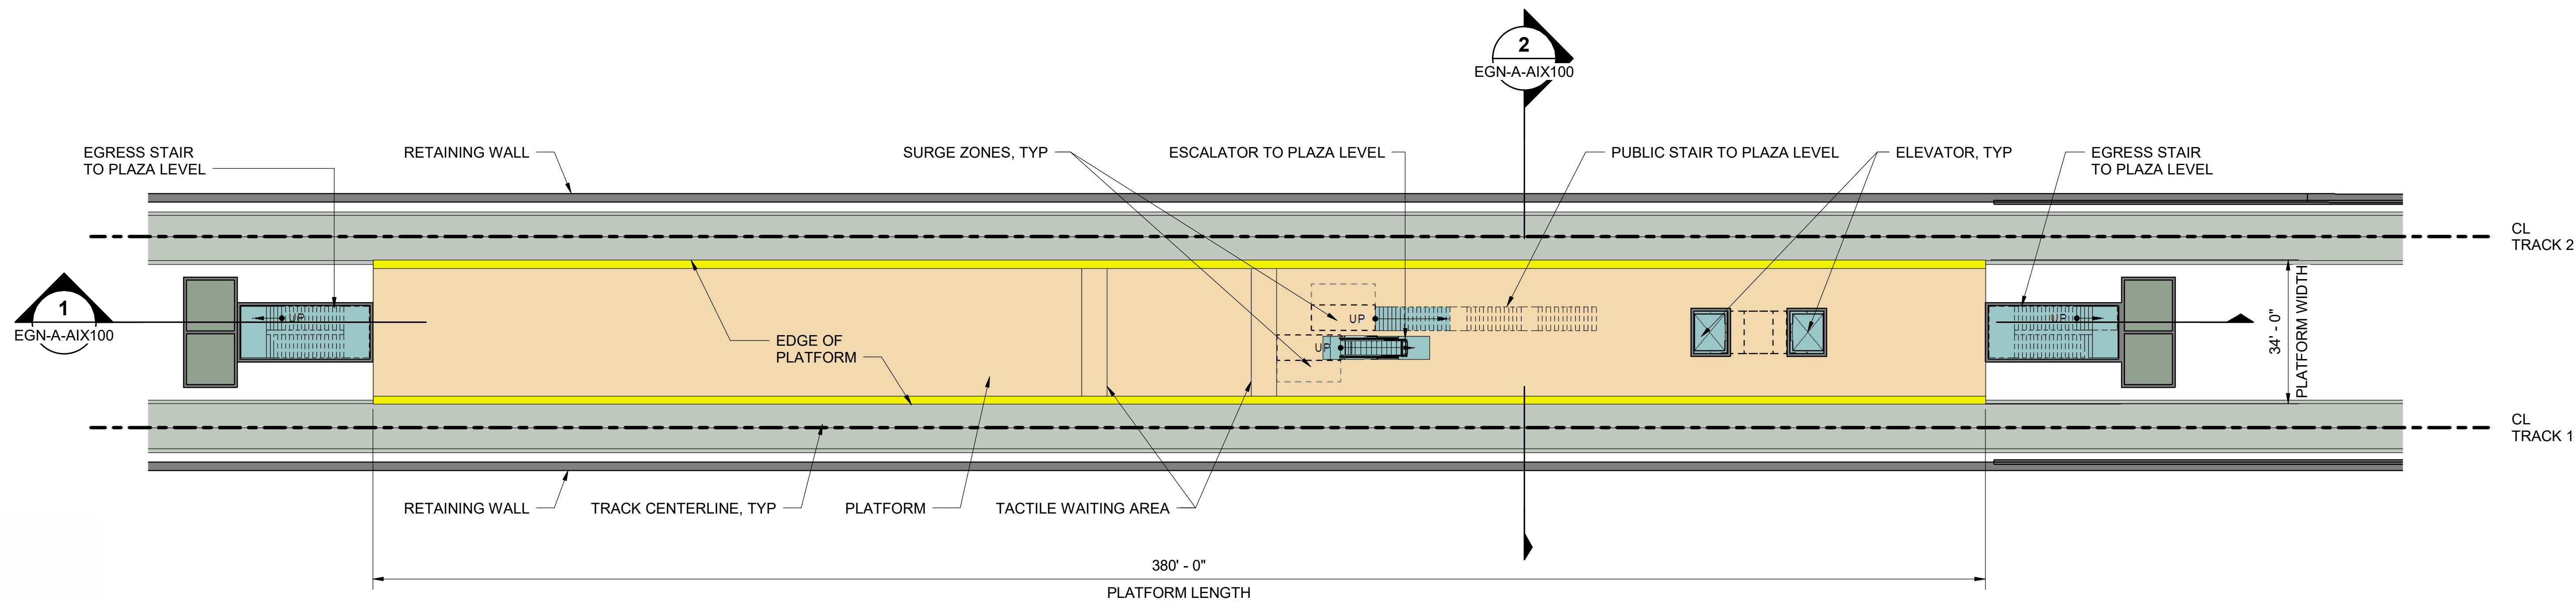

1/29/2025 10:25:09 AM
Autodesk Docs/\\WA Everett Link Extension Sound Transit\\E\\LE-EGN-A-A-v2024.rvt


COLORLED LEGEND

- STATION PLAZA AREA
- POTENTIAL FUTURE USE
- PLANTING AREA
- PLATFORM
- VERTICAL CIRCULATION
- ANCILLARY SPACE
- STATION LOBBY
- GUIDEWAY STRUCTURE
- EXISTING BUILDINGS

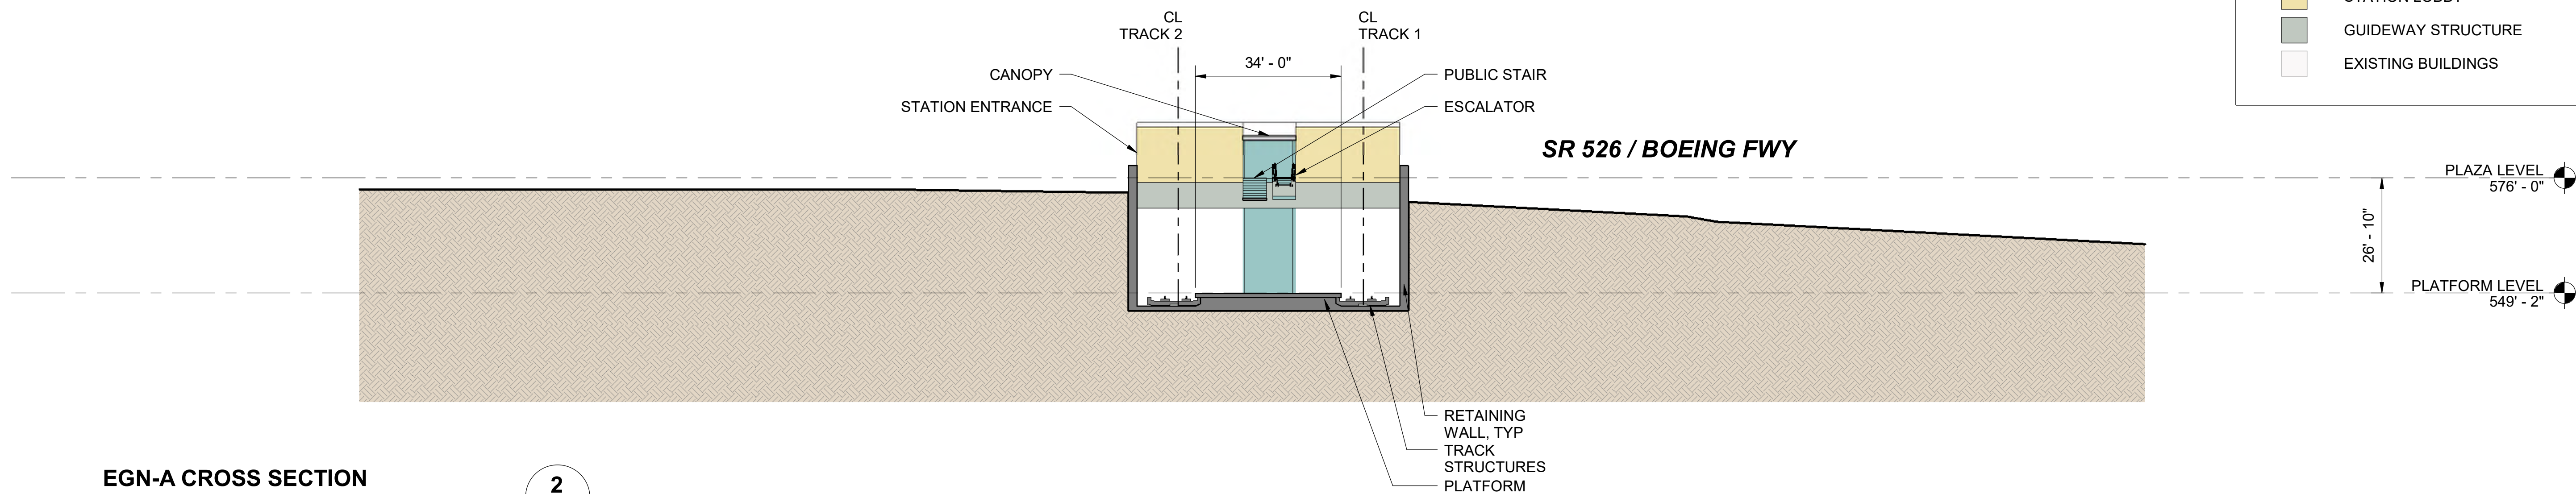


EGN-A CROSS SECTION

2
EGN-A-APP100

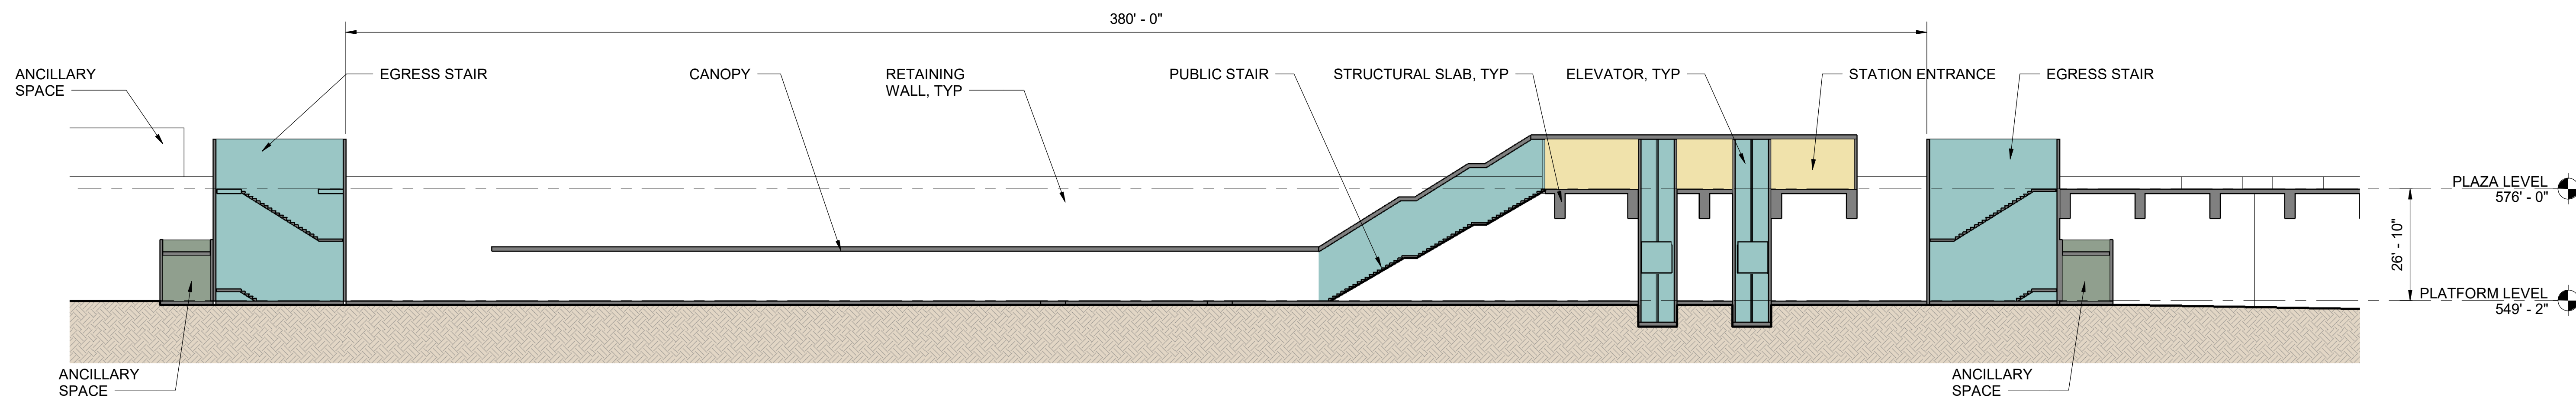

EGN-A LONG SECTION

1
EGN-A-APP100

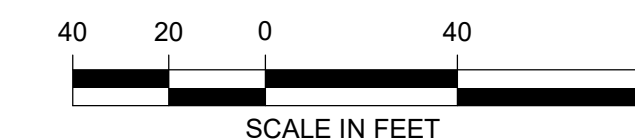

Kimley»Horn

SWIFT COMPANY LLC



SCHARRERAD




EVERETT LINK EXTENSION AND OMF NORTH

DRAFT EIS - CONCEPTUAL DESIGN
L30 SEGMENT
EVERETT LINK EXTENSION & OMF NORTH
SR526 / EVERGREEN STATION ALTERNATIVE A (EGN-A)
SECTIONS

EGN-A-AIX100
SHEET 280 OF 387

02/14/2025

CROSS REFERENCING OF DRAWINGS							
EGN-2B SEGMENT	(201)	(202)	(203)	(204)	(205)	(206)	(207)
GENERAL SITE PLANS	L30-GSP201	L30-GSP202	L30-GSP203	L30-GSP204	L30-GSP205	L30-GSP206	L30-GSP207 L30-GSP607
ROADWAY PLAN & PROFILE PLANS					L30-CRV201 L30-CRV202		L30-CRV203
ARCHITECTURAL					EGN-B-ASP100 EGN-B-APP100		
ARCHITECTURAL PLANS ASSOCIATED WITH THIS PORTION OF THE PROJECT ARE WITHIN THIS SECTION BUT NOT DENOTED ON THIS PLAN FOR LOCATION.							

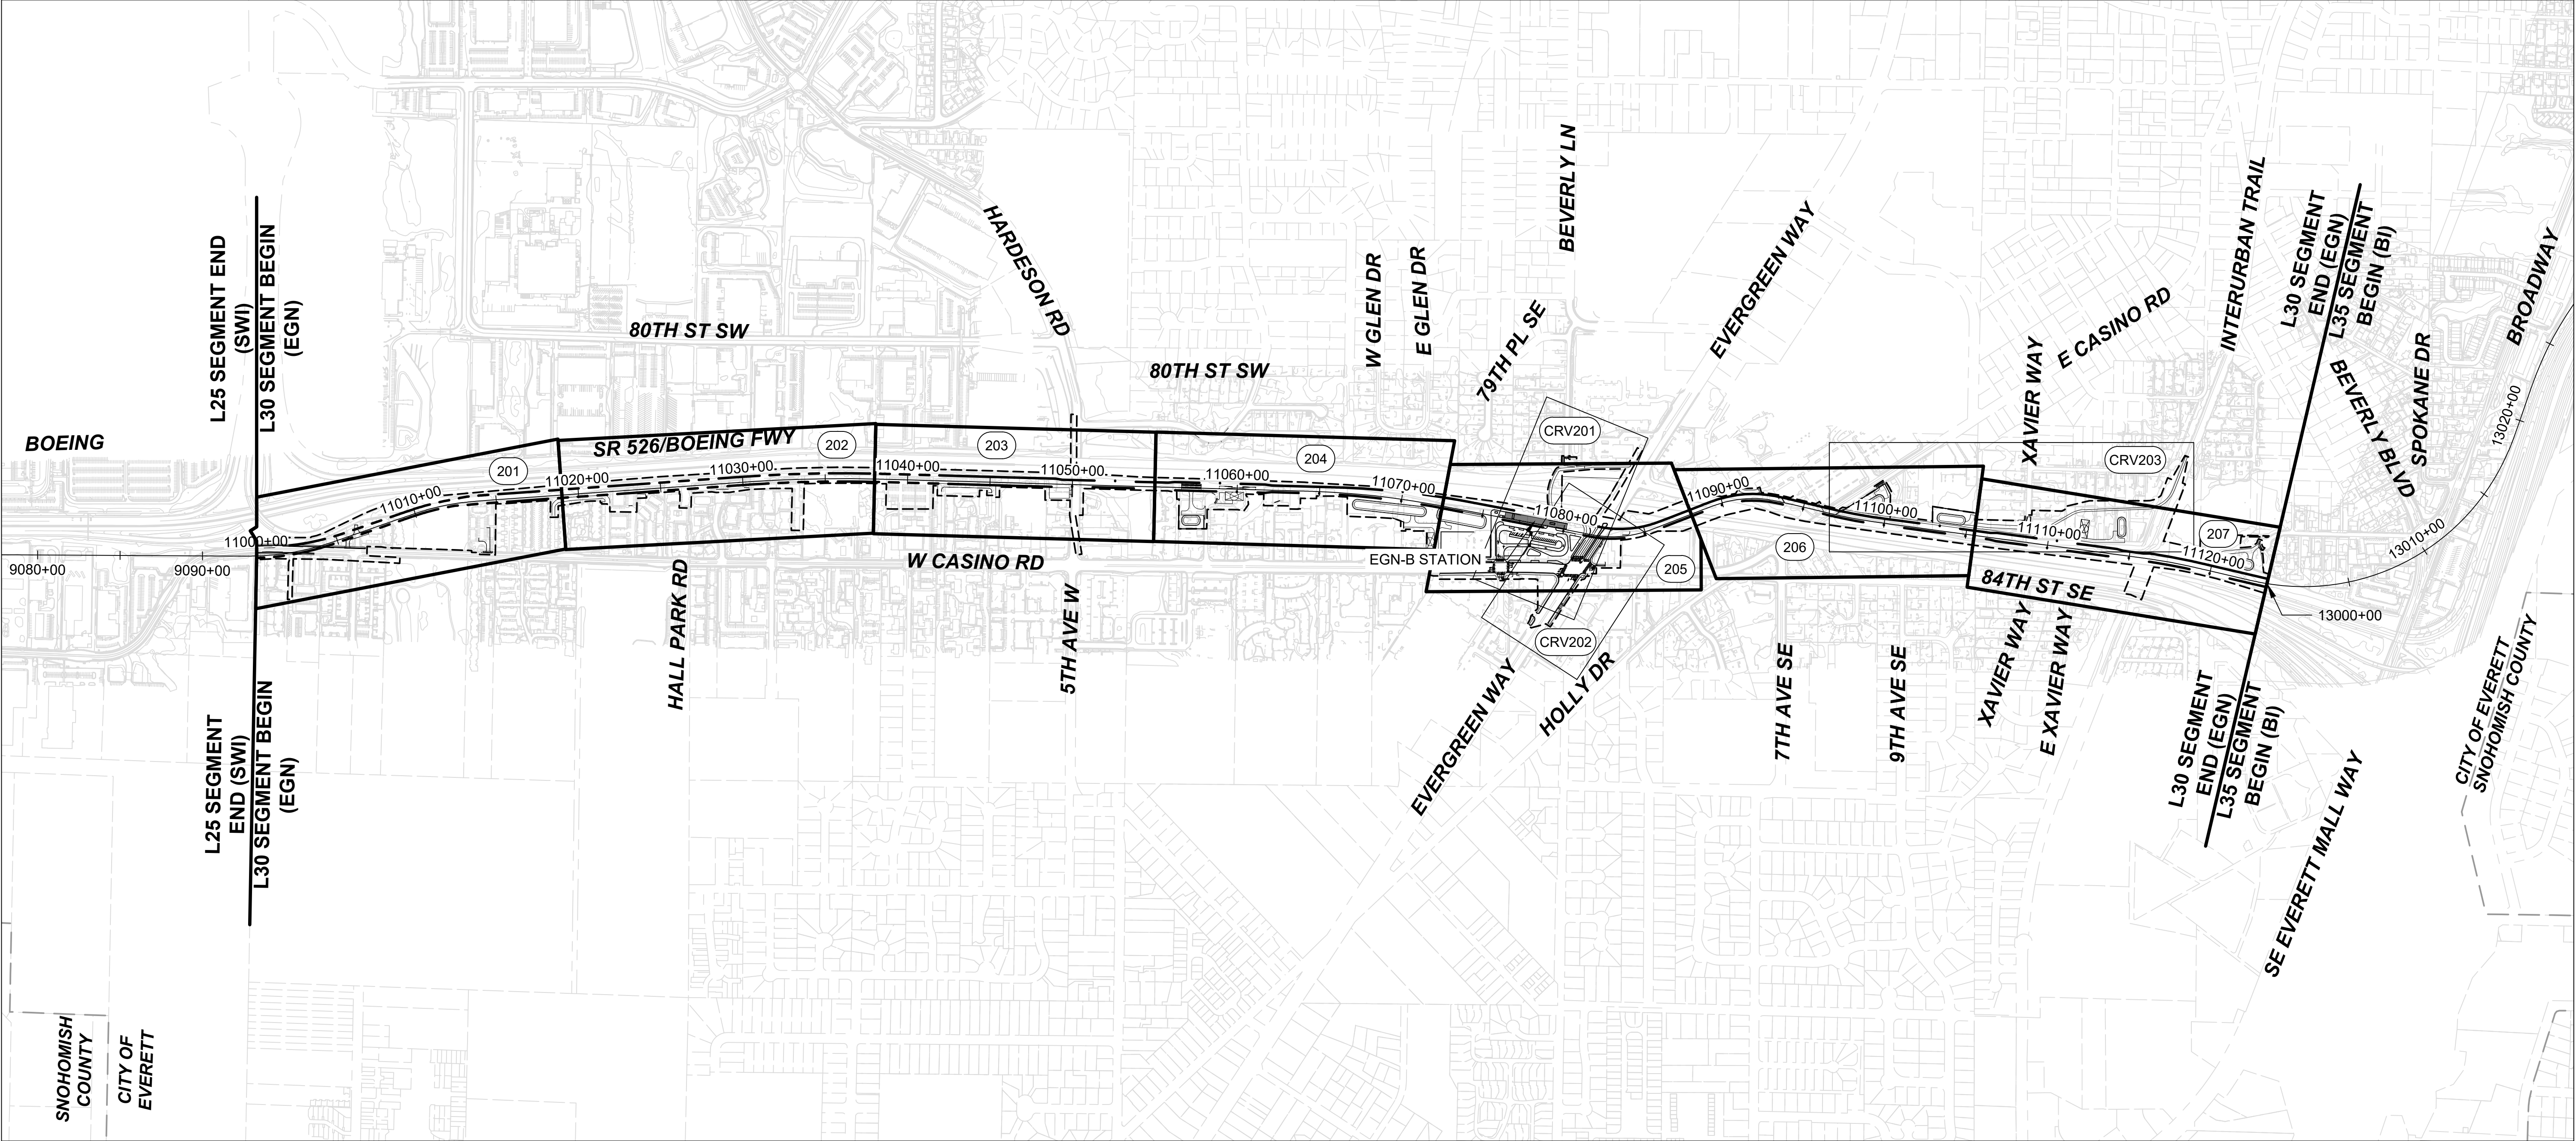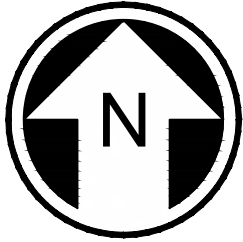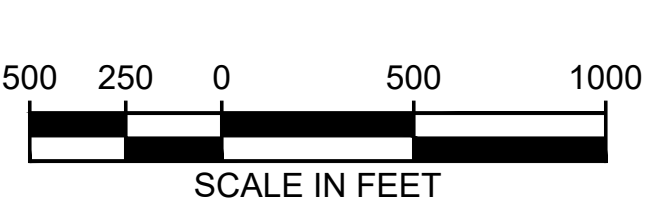

12/11/24 | 11:17 AM | CONOR DOANE
C:\P\W\K\1\0288394\L30 - KEY SHEET.DWG



Kimley»Horn

EVERETT LINK EXTENSION
AND OMF NORTH

DRAFT EIS - CONCEPTUAL DESIGN
L30 SEGMENT
EVERETT LINK EXTENSION & OMF NORTH
EGN-2B
KEY MAP

L30-GZK200
SHEET 281 OF 387
02/14/2025

12/11/24 | 10:38 AM | MICHELLE VANG
C:\P\W\K\H\10288212\L30-GSP201.DWG.DWG





Kimley»Horn

EVERETT LINK EXTENSION AND OMF NORTH



DRAFT EIS - CONCEPTUAL DESIGN
L30 SEGMENT
EVERETT LINK EXTENSION & OMF NORTH
EGN-2B
GENERAL SITE PLANS



L30-GSP201
SHEET 282 OF 387
02/14/2025

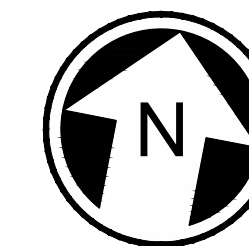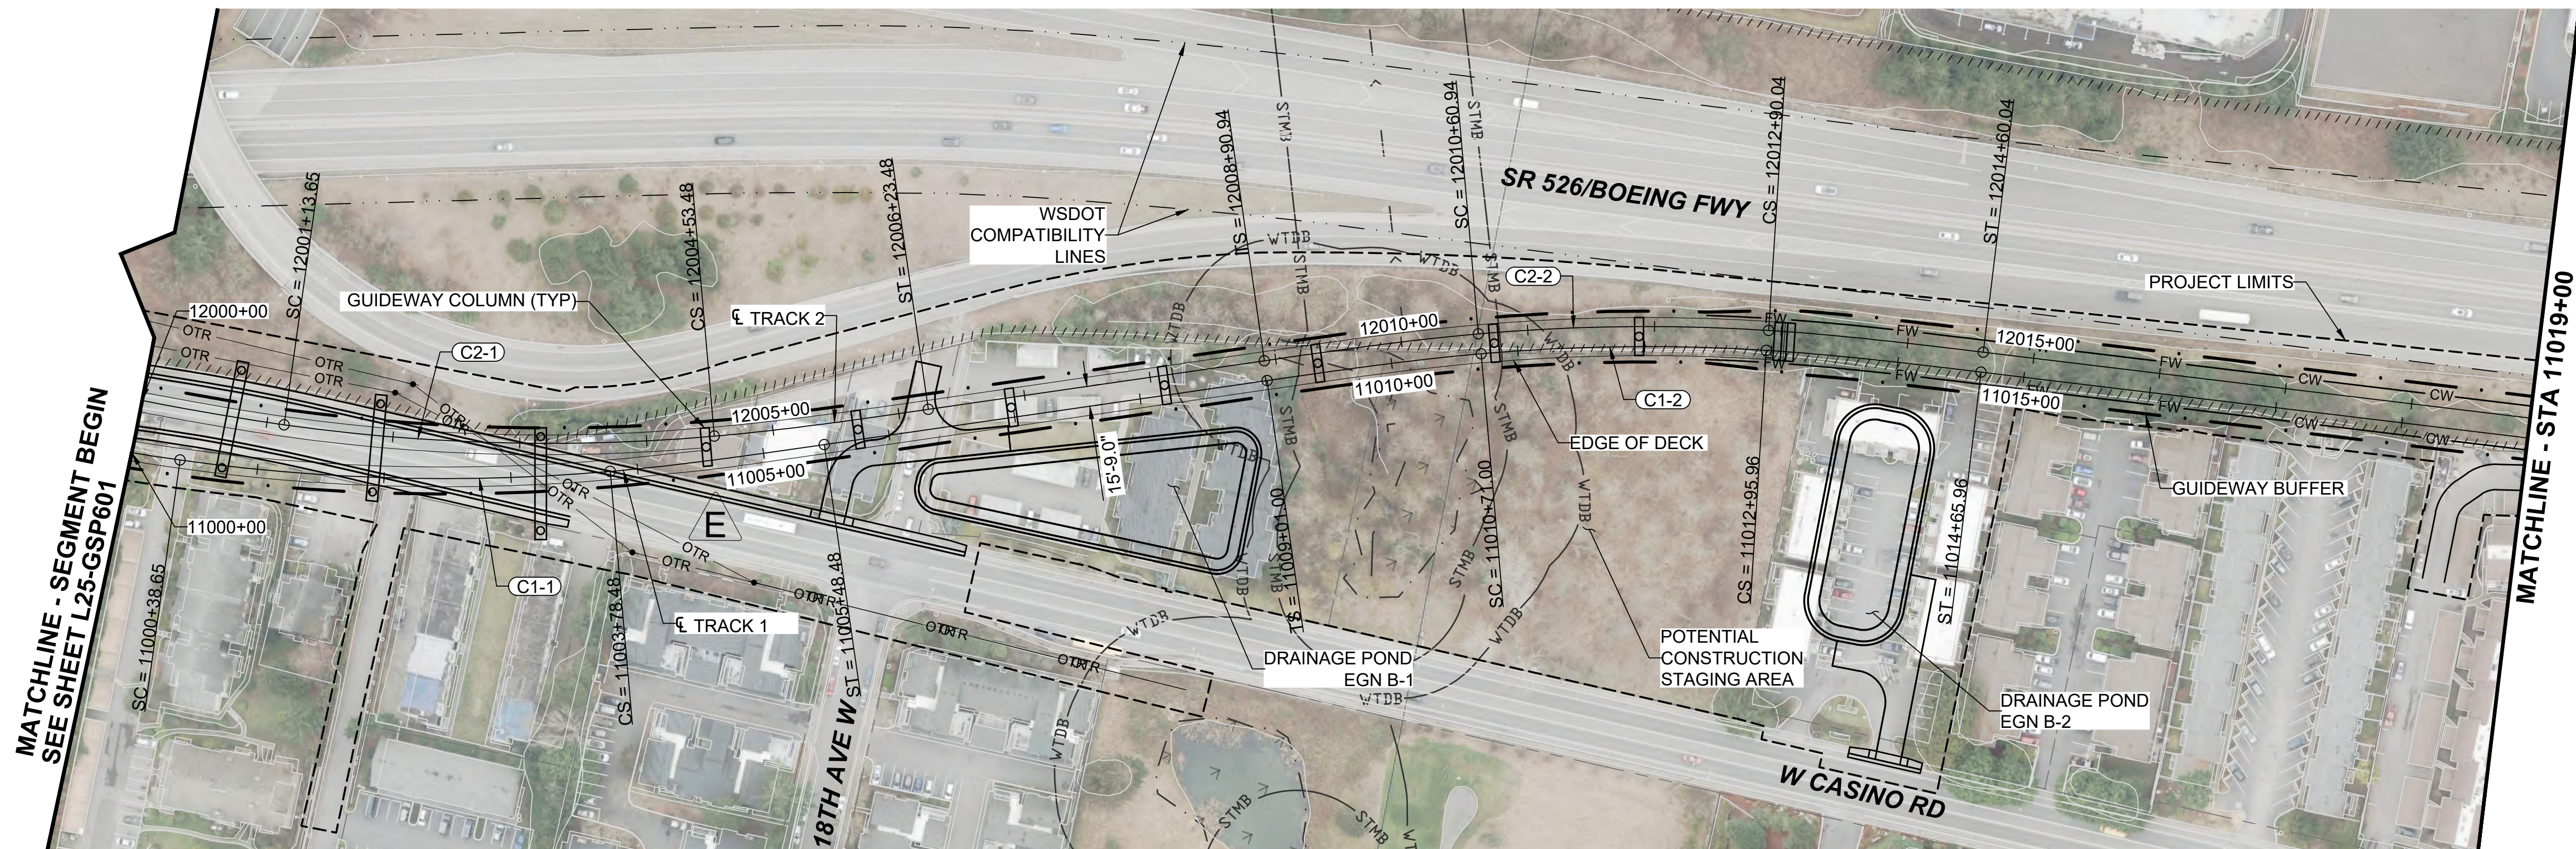

- NOTES:
1. SEE STD SHEETS FOR NOTES, LEGENDS, AND ABBREVIATIONS.
 2. ELECTRIC OVERHEAD TRANSMISSION LINE RELOCATIONS DUE TO PROPOSED CONSTRUCTION CONFLICTS ARE SHOWN FOR CONTEXT.
 3. SEE OMF DEIS PLAN SET FOR OMF DESIGN INFORMATION.


CURVE TABLE							
CURVE	RADIUS (FT)	Lc (FT)	Ls1 (FT)	Ls2 (FT)	Ea (IN)	Eu (IN)	V (MPH)
C1-1	1500.0	339.8	170.0	170.0	3.75	2.85	45
C1-2	1500.0	225.0	170.0	170.0	3.75	2.85	45
C2-1	1500.0	339.8	170.0	170.0	3.75	2.85	45
C2-2	1515.8	229.1	170.0	170.0	3.75	2.78	45

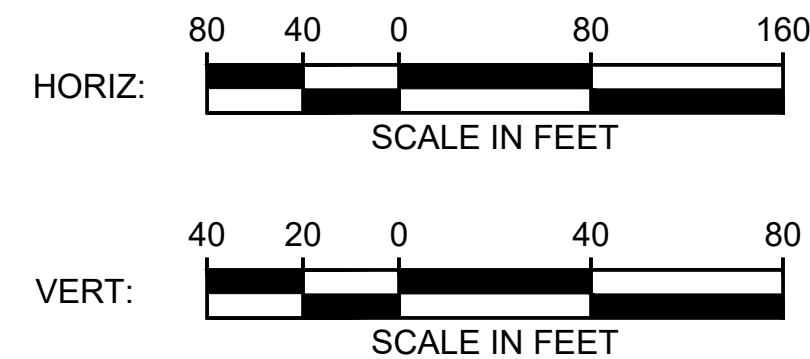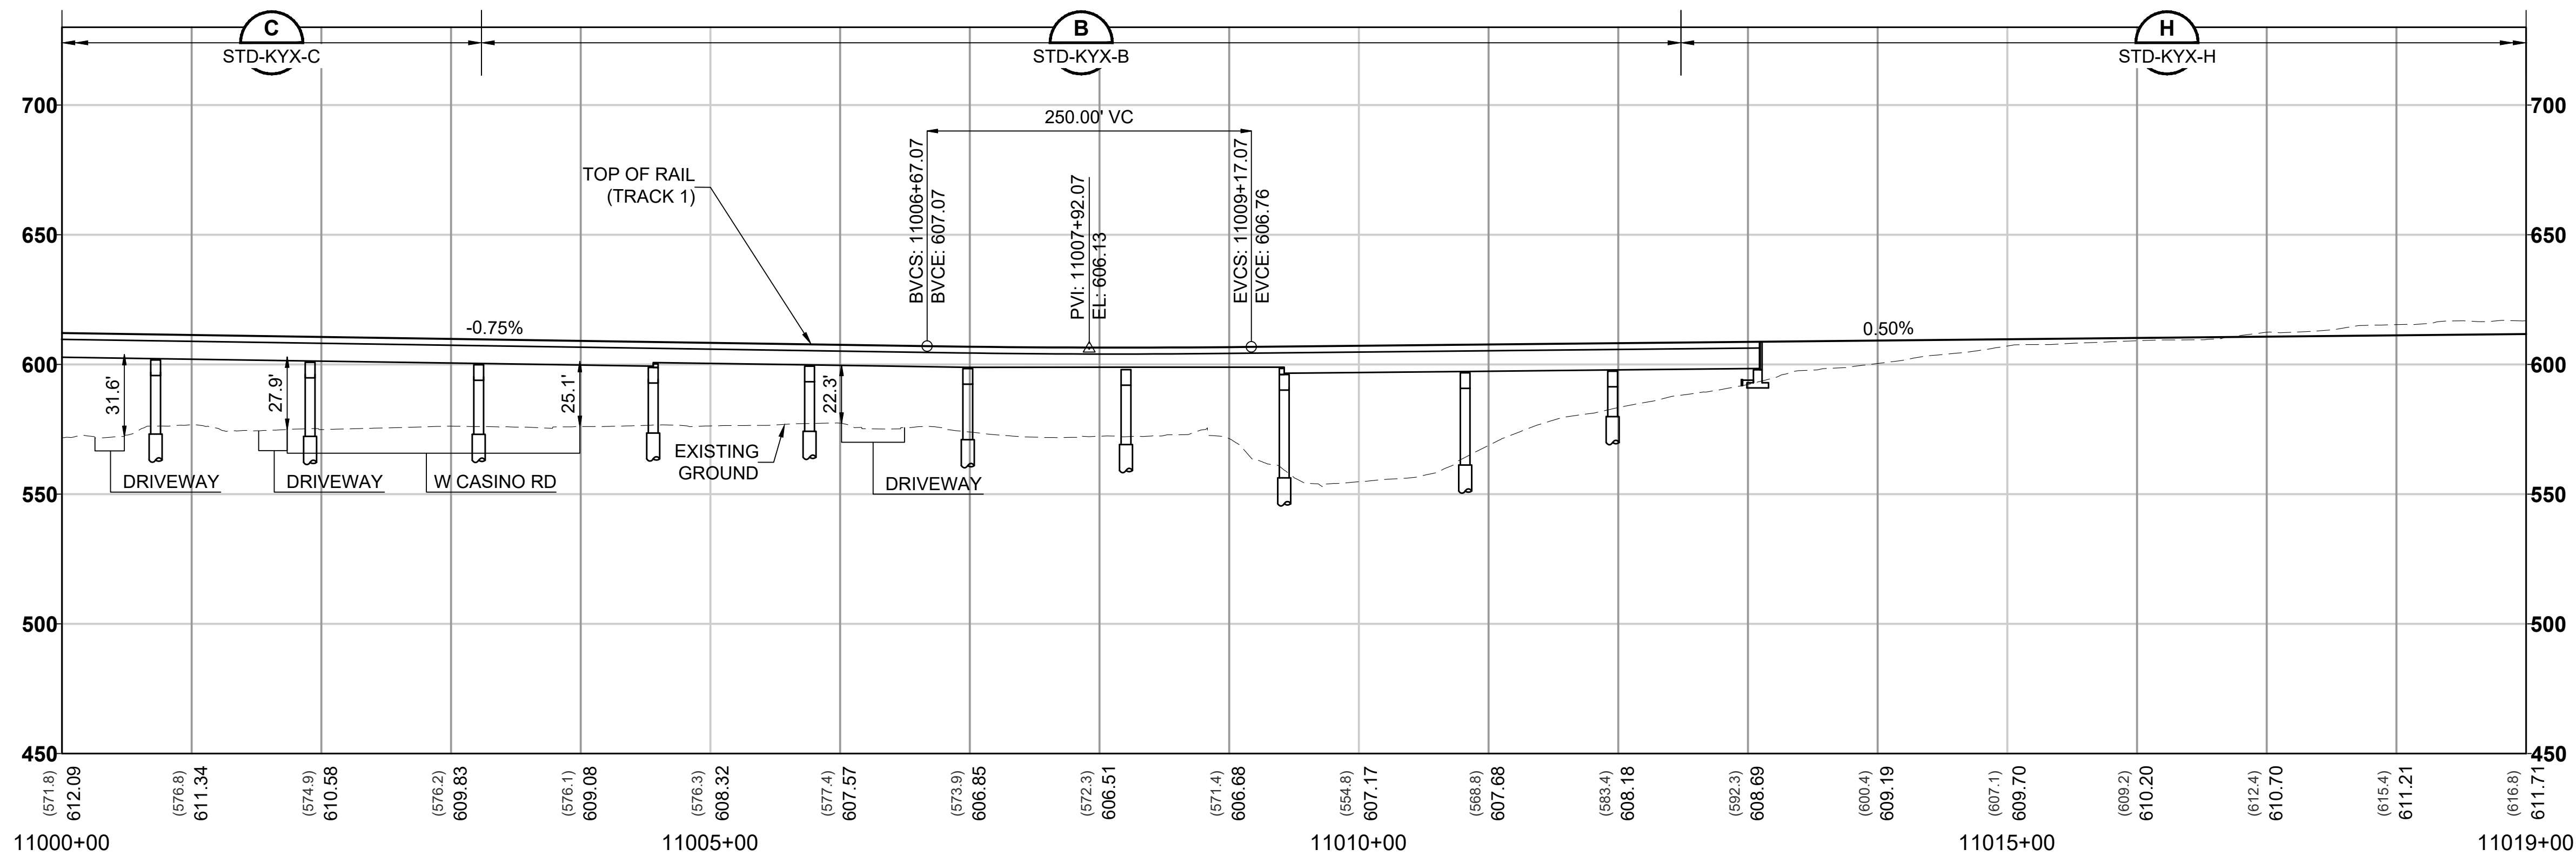

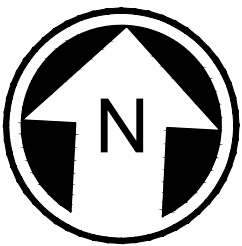
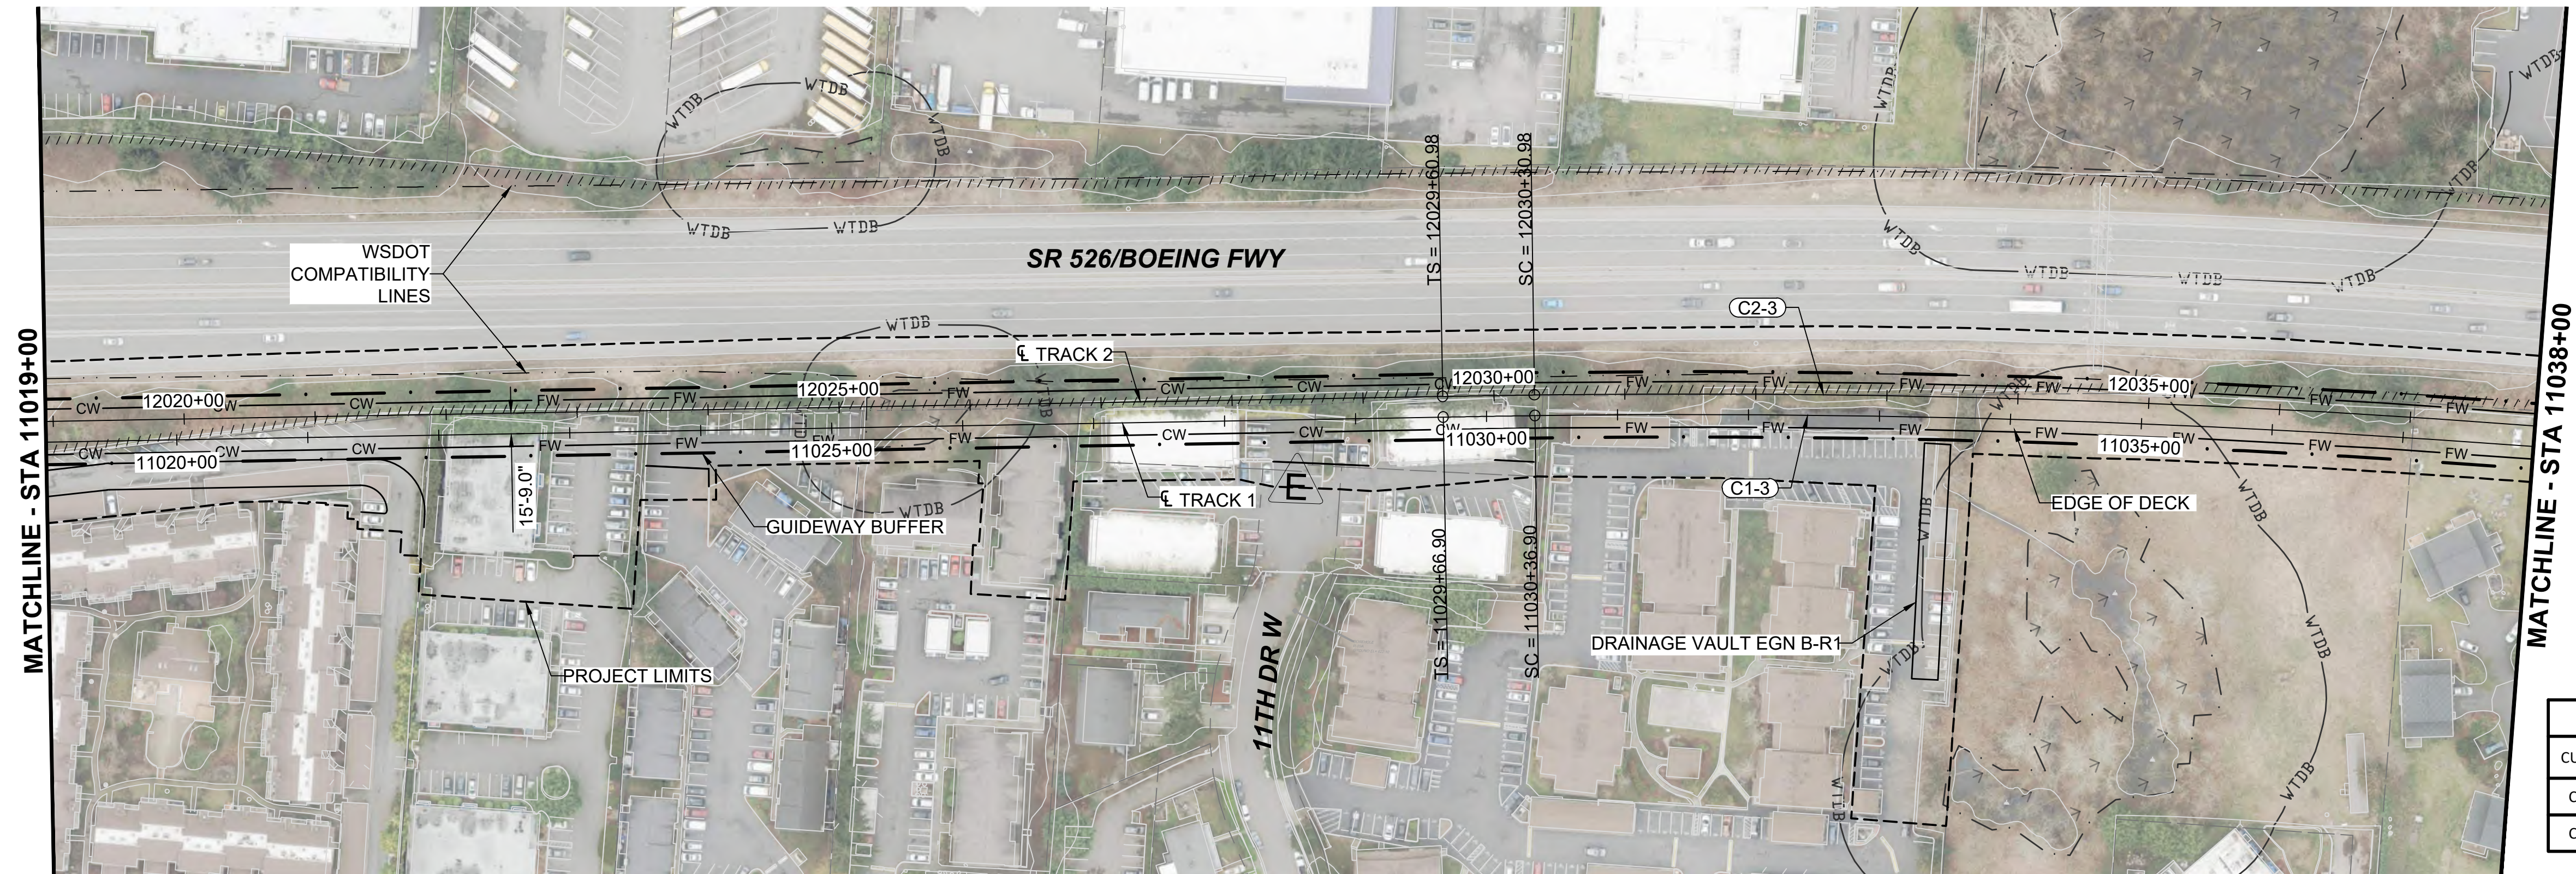


- NOTES:**
1. SEE STD SHEETS FOR NOTES, LEGENDS, AND ABBREVIATIONS
 2. ELECTRIC OVERHEAD TRANSMISSION LINE RELOCATIONS DUE TO PROPOSED CONSTRUCTION CONFLICTS ARE SHOWN FOR CONTEXT.



CURVE TABLE							
CURVE	RADIUS (FT)	Lc (FT)	Ls1 (FT)	Ls2 (FT)	Ea (IN)	Eu (IN)	V (MPH)
C1-3	8530.0	774.8	70.0	70.0	0.00	1.15	55
C2-3	8545.8	776.4	70.0	70.0	0.00	1.15	55

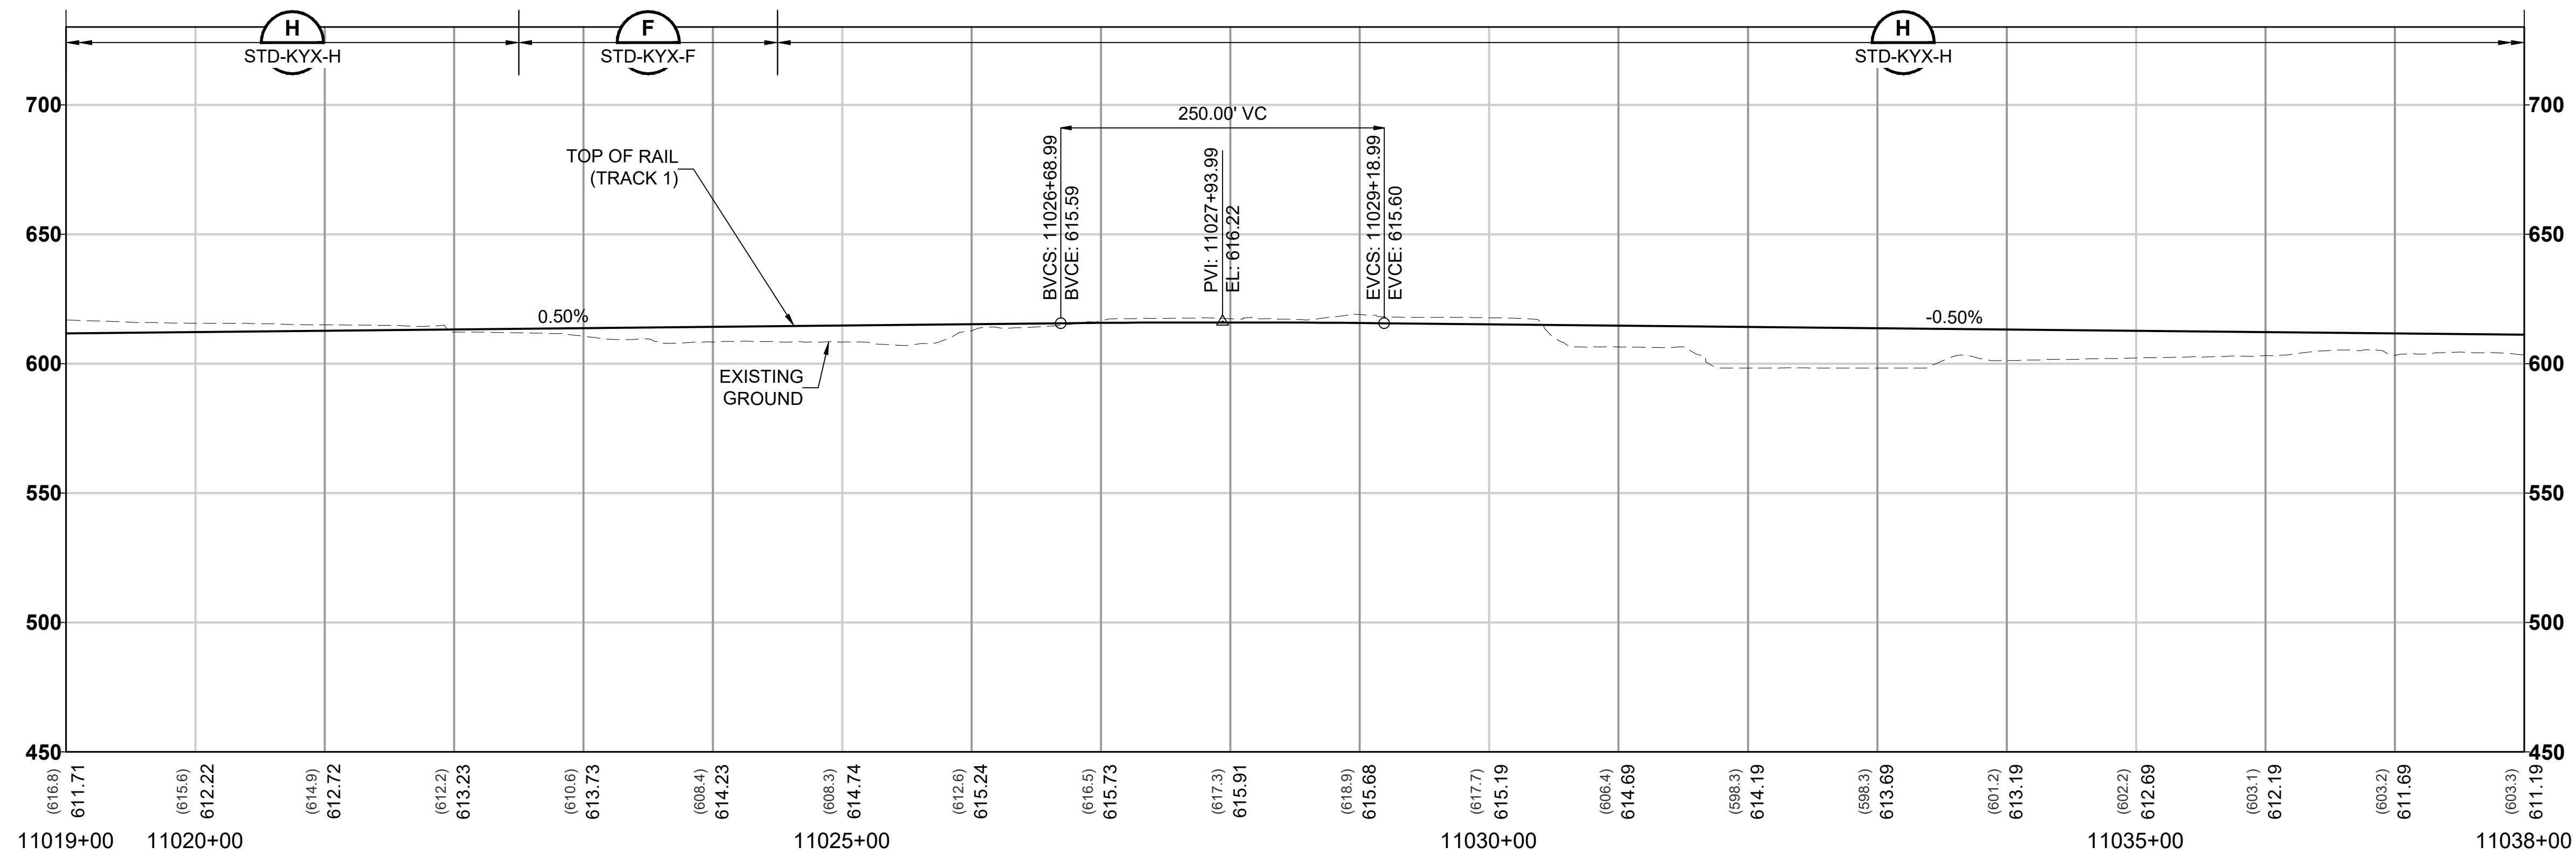

12/24/24 | 9:12 AM | ALEKSJ.KRUGER
C:\P\WKH1\0288212\30-GSP201.DWG.DWG

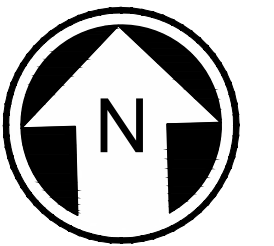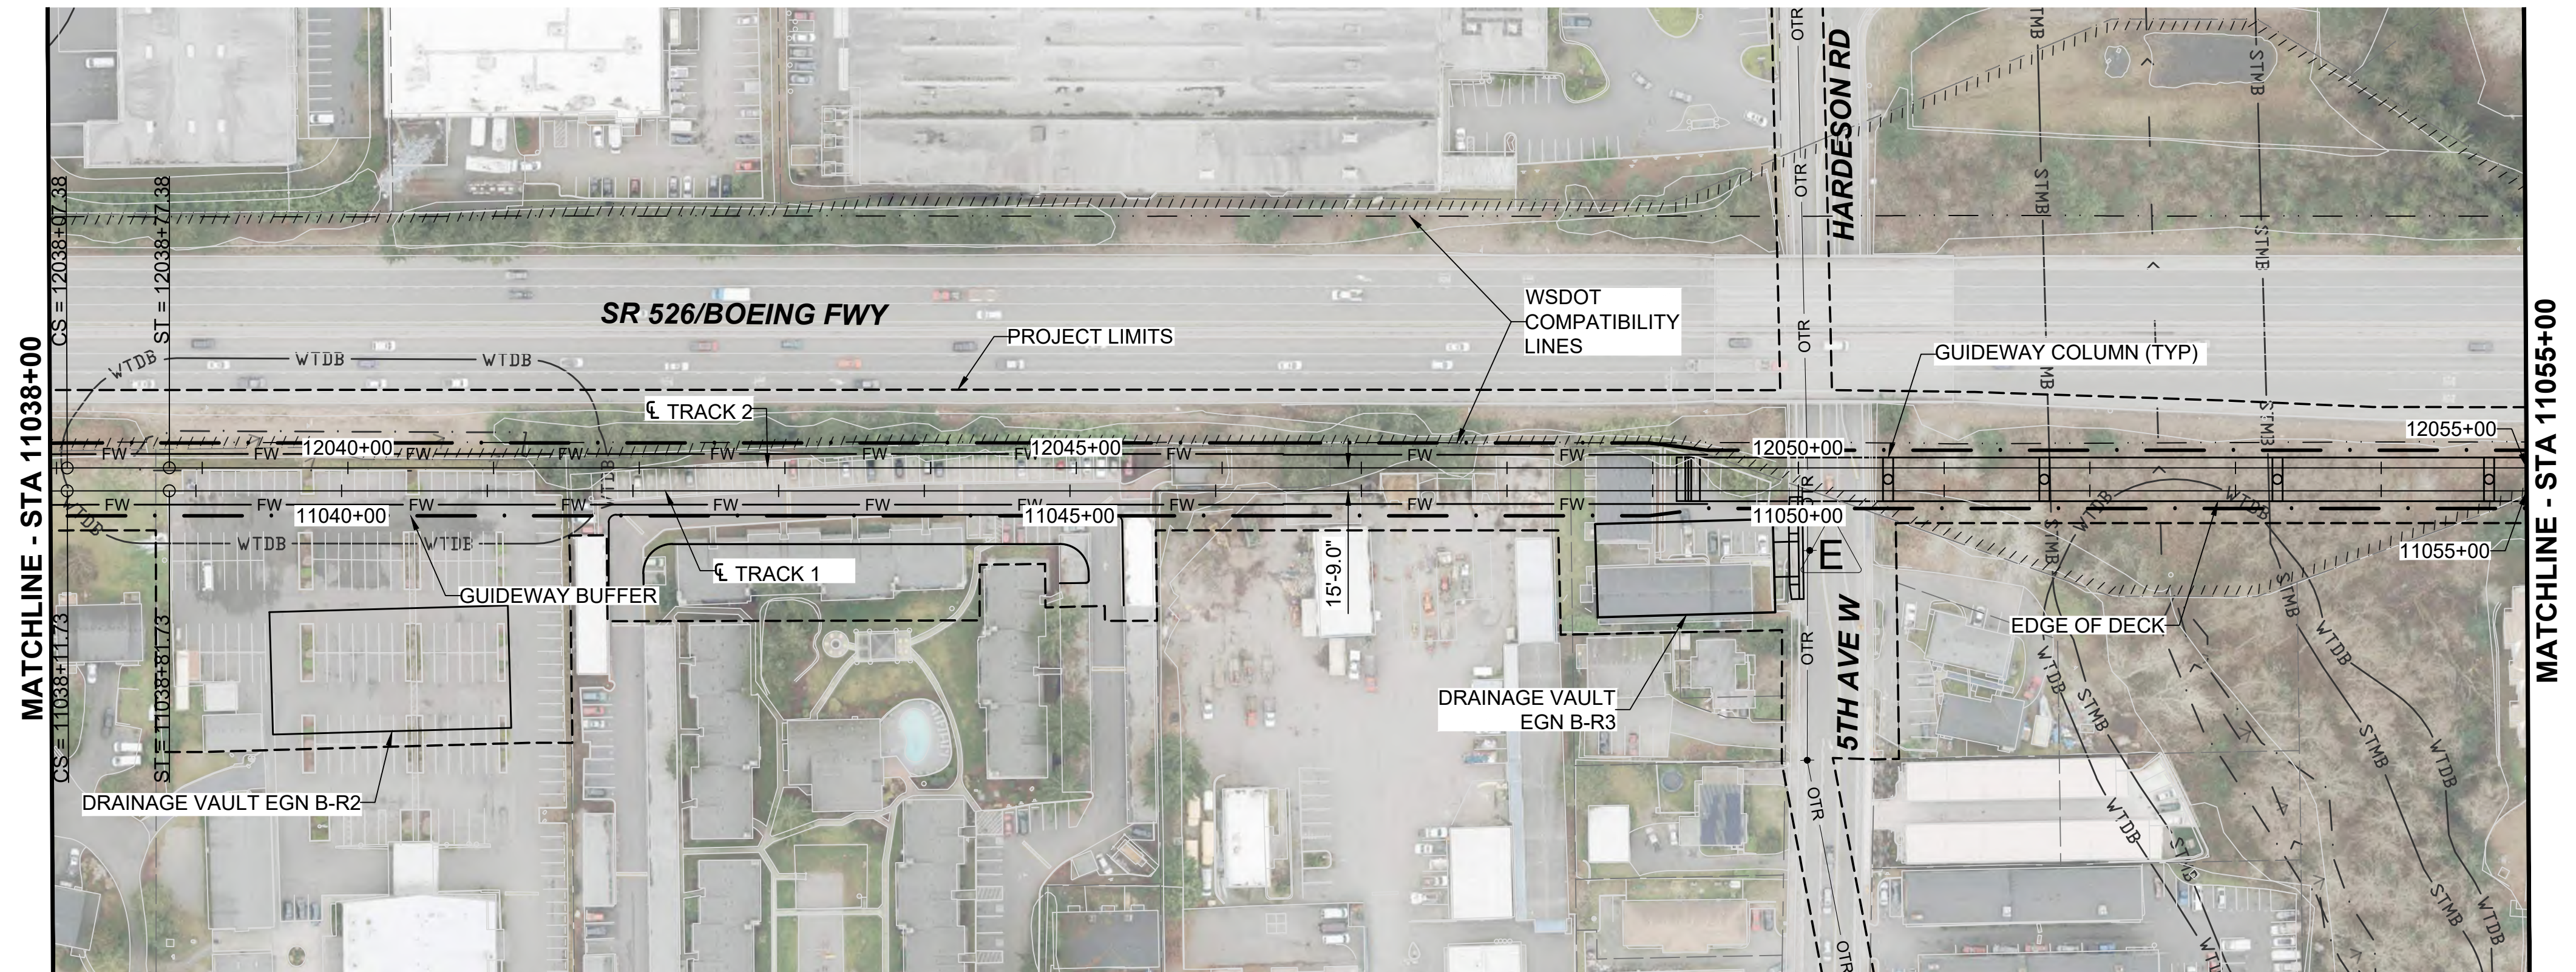

- NOTES:**
1. SEE STD SHEETS FOR NOTES, LEGENDS, AND ABBREVIATIONS.
 2. ELECTRIC OVERHEAD TRANSMISSION LINE RELOCATIONS DUE TO PROPOSED CONSTRUCTION CONFLICTS ARE SHOWN FOR CONTEXT.
 3. SEE OMF DEIS PLAN SET FOR OMF DESIGN INFORMATION.

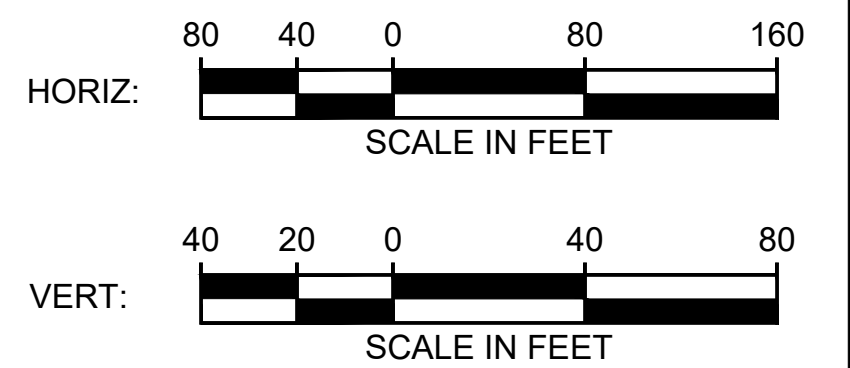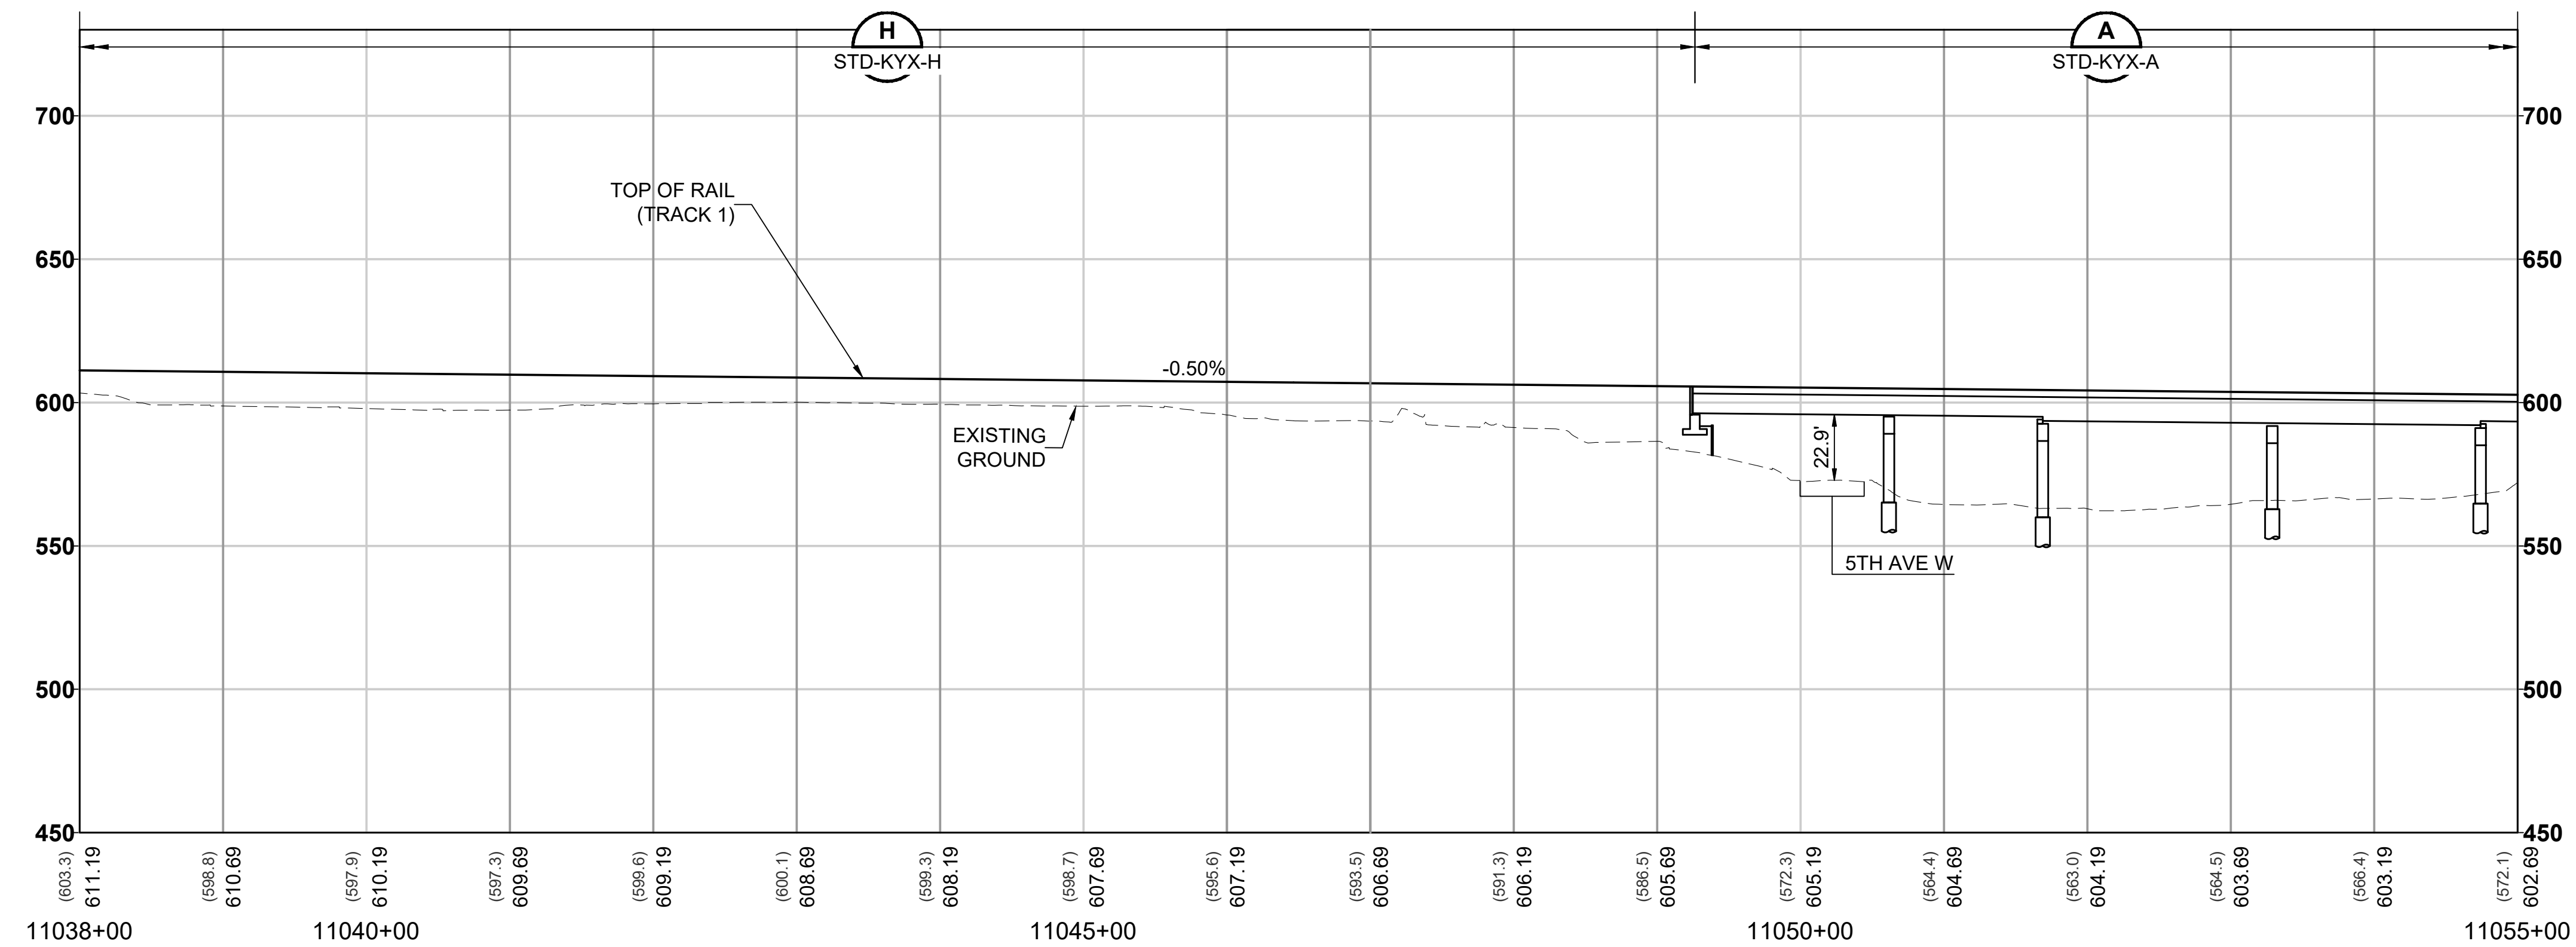

12/11/24 | 10:39 AM | MICHELLE VANG
C:\PW\KH\102882\12\30-GSP201.DWG.DWG



Kimley»Horn

EVERETT LINK EXTENSION AND OMF NORTH

DRAFT EIS - CONCEPTUAL DESIGN
L30 SEGMENT
EVERETT LINK EXTENSION & OMF NORTH
EGN-2B
GENERAL SITE PLANS

L30-GSP203
SHEET 284 OF 387
02/14/2025

12/11/24 | 10:39 AM | MICHELLE VANG
C:\P\W\K\H\1\0288212\130-GSP201.DWG.DWG




Kimley»Horn

EVERETT LINK EXTENSION AND OMF NORTH



DRAFT EIS - CONCEPTUAL DESIGN
L30 SEGMENT
EVERETT LINK EXTENSION & OMF NORTH
EGN-2B
GENERAL SITE PLANS

L30-GSP204
SHEET 285 OF 387
02/14/2025

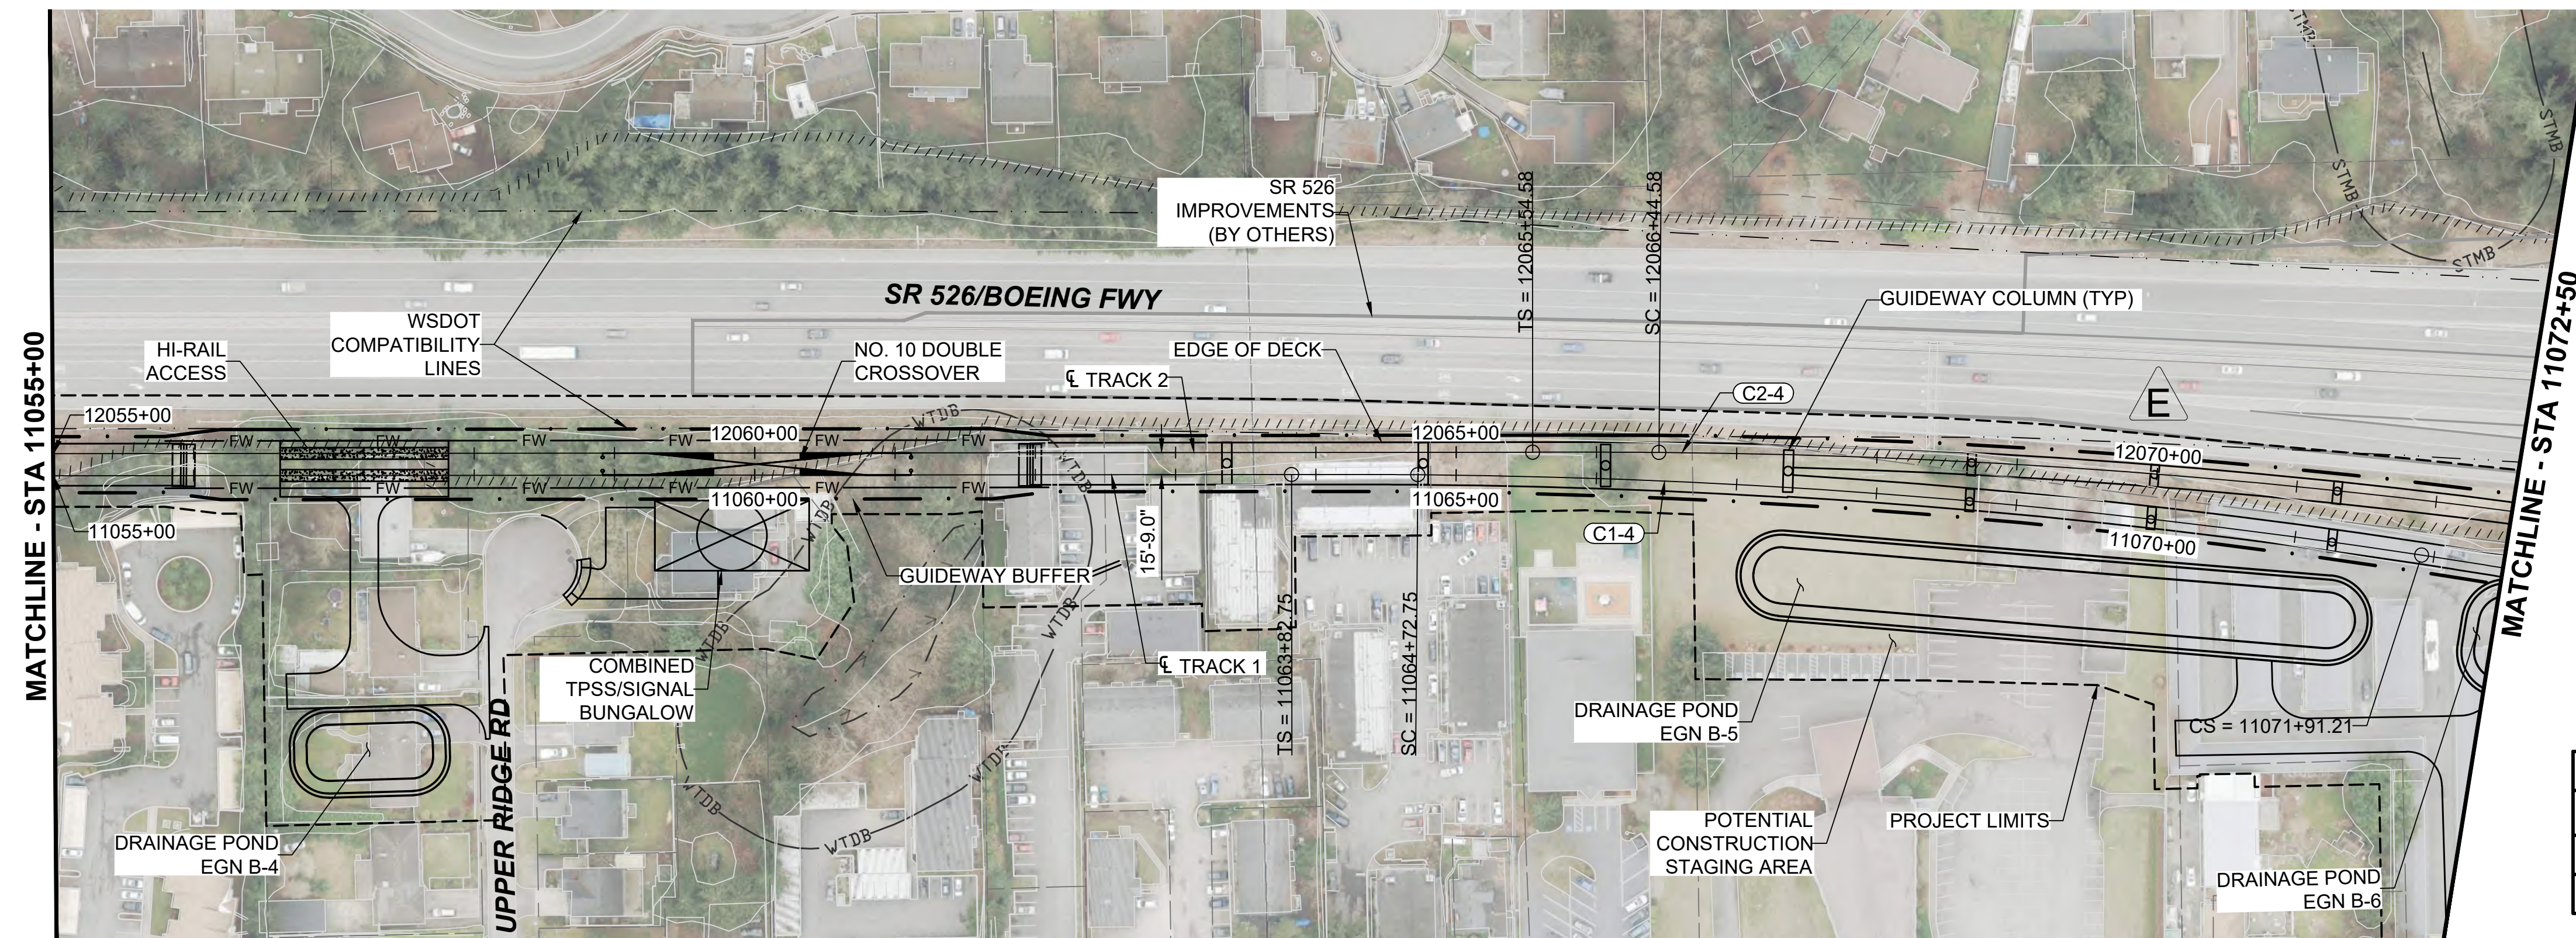

- NOTES:**
1. SEE STD SHEETS FOR NOTES, LEGENDS, AND ABBREVIATIONS.
 2. ELECTRIC OVERHEAD TRANSMISSION LINE RELOCATIONS DUE TO PROPOSED CONSTRUCTION CONFLICTS ARE SHOWN FOR CONTEXT.
 3. FOR ROADWAY TYPICAL SECTIONS SEE SHEET STD-CRY119.
 4. SEE OMF DEIS PLAN SET FOR OMF DESIGN INFORMATION.

CURVE TABLE							
CURVE	RADIUS (FT)	Lc (FT)	Ls1 (FT)	Ls2 (FT)	Ea (IN)	Eu (IN)	V (MPH)
C1-4	5000.0	718.5	90.0	90.0	1.25	1.15	55
C2-4	5000.0	718.5	90.0	90.0	1.25	1.15	55

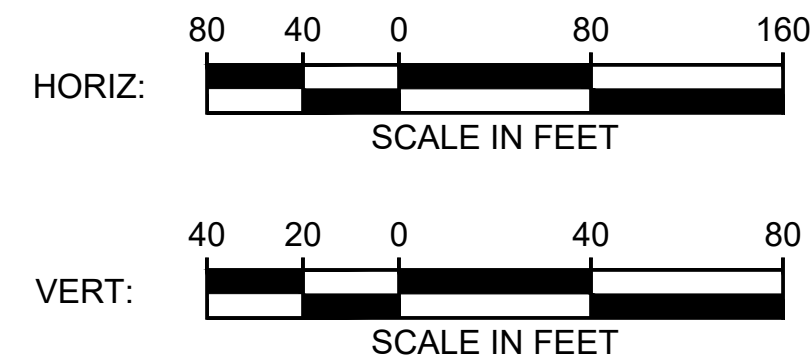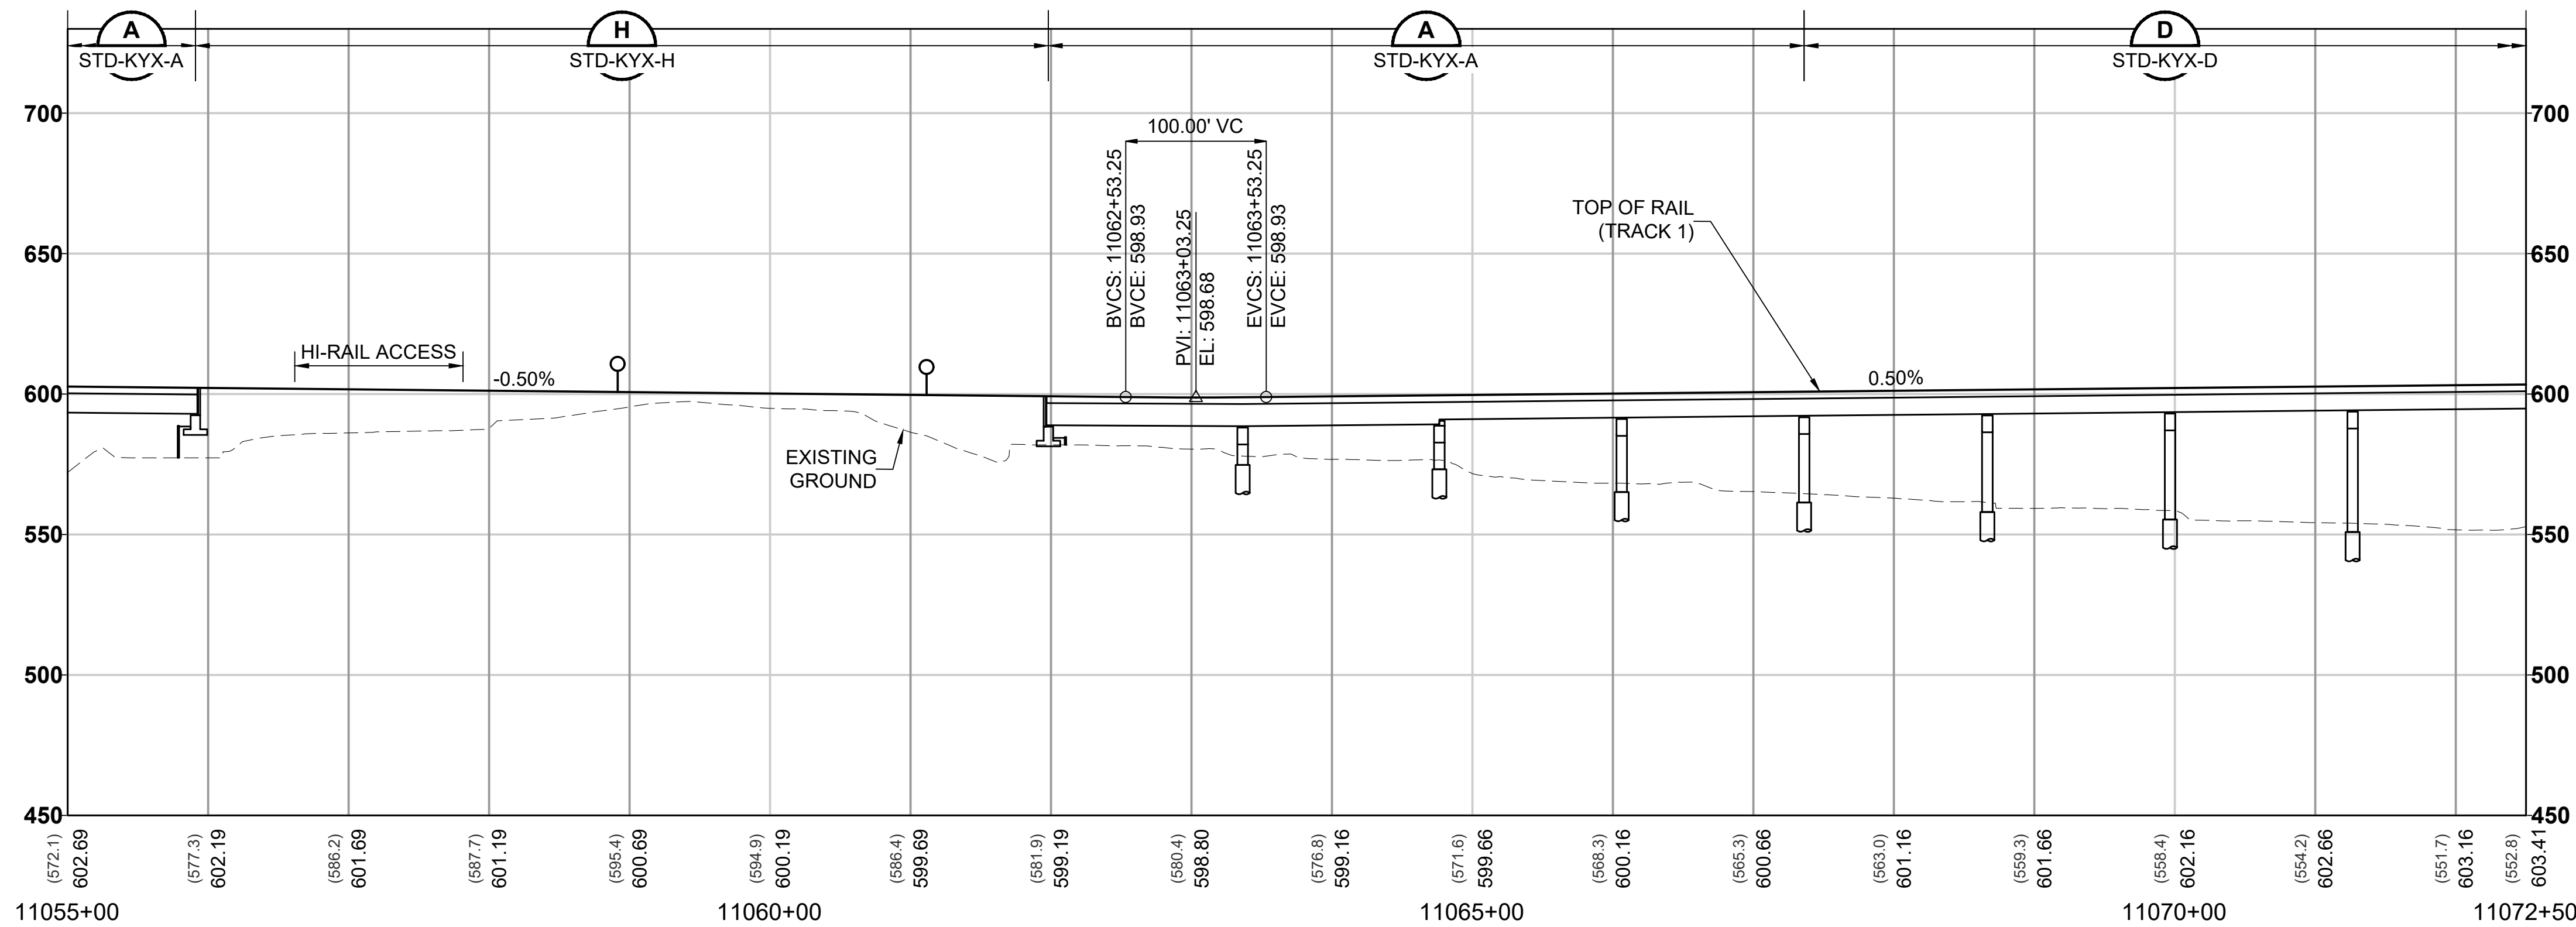

12/24/24 | 9:12 AM | ALEKSI.KRUGER
C:\PW\K11\028821\2130-GSP201.DWG.DWG





Kimley»Horn

EVERETT LINK EXTENSION AND OMF NORTH



DRAFT EIS - CONCEPTUAL DESIGN
L30 SEGMENT
EVERETT LINK EXTENSION & OMF NORTH
EGN-2B
GENERAL SITE PLANS

L30-GSP205
SHEET 286 OF 387
02/14/2025

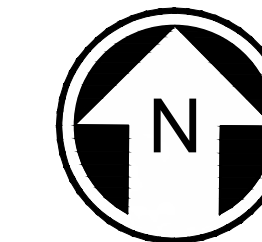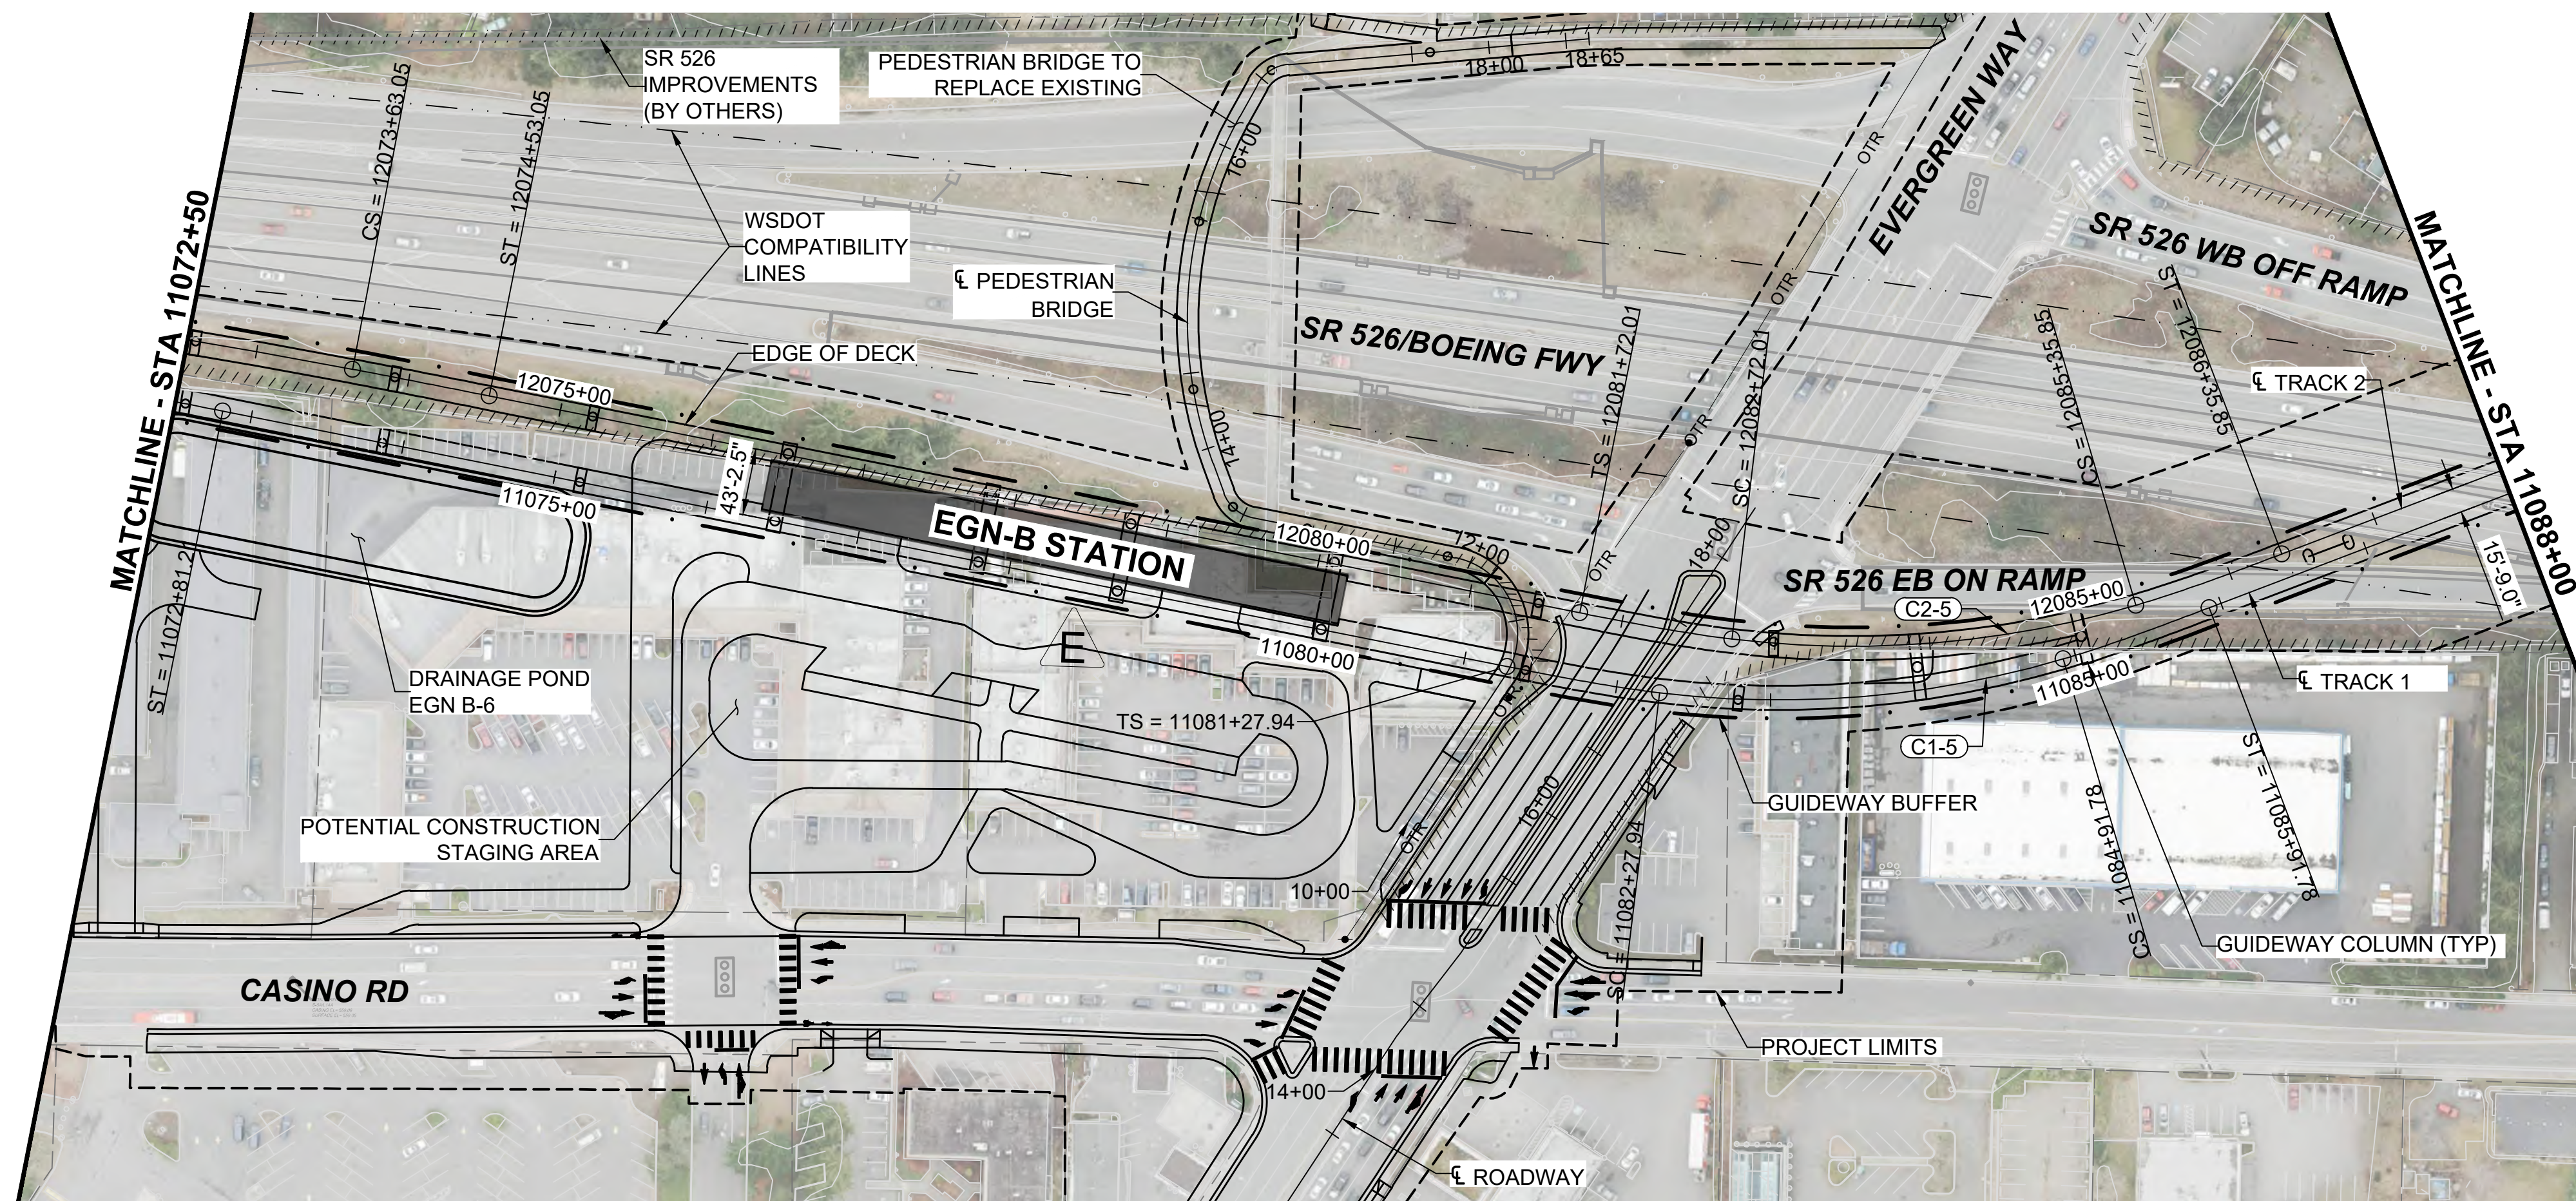

- NOTES:**
1. SEE STD SHEETS FOR NOTES, LEGENDS, AND ABBREVIATIONS.
 2. ELECTRIC OVERHEAD TRANSMISSION LINE RELOCATIONS DUE TO PROPOSED CONSTRUCTION CONFLICTS ARE SHOWN FOR CONTEXT.
 3. SEE SHEETS L30-CRV201 AND L30-CRV202 FOR PEDESTRIAN BRIDGE PLAN AND PROFILE AND ROADWAY PLAN.
 4. FOR ROADWAY TYPICAL SECTIONS SEE SHEET STD-CRY122.
 5. SEE OMF DEIS PLAN SET FOR OMF DESIGN INFORMATION.

CURVE TABLE							
CURVE	RADIUS (FT)	Lc (FT)	Ls1 (FT)	Ls2 (FT)	Ea (IN)	Eu (IN)	V (MPH)
C1-5	650.0	263.8	100.0	100.0	2.75	2.73	30
C2-5	650.0	263.8	100.0	100.0	2.75	2.73	30

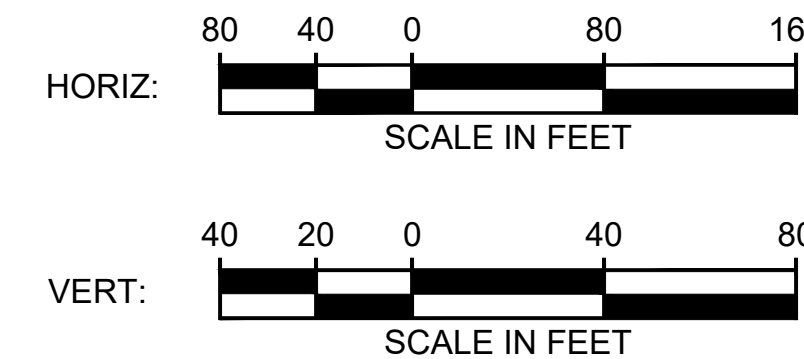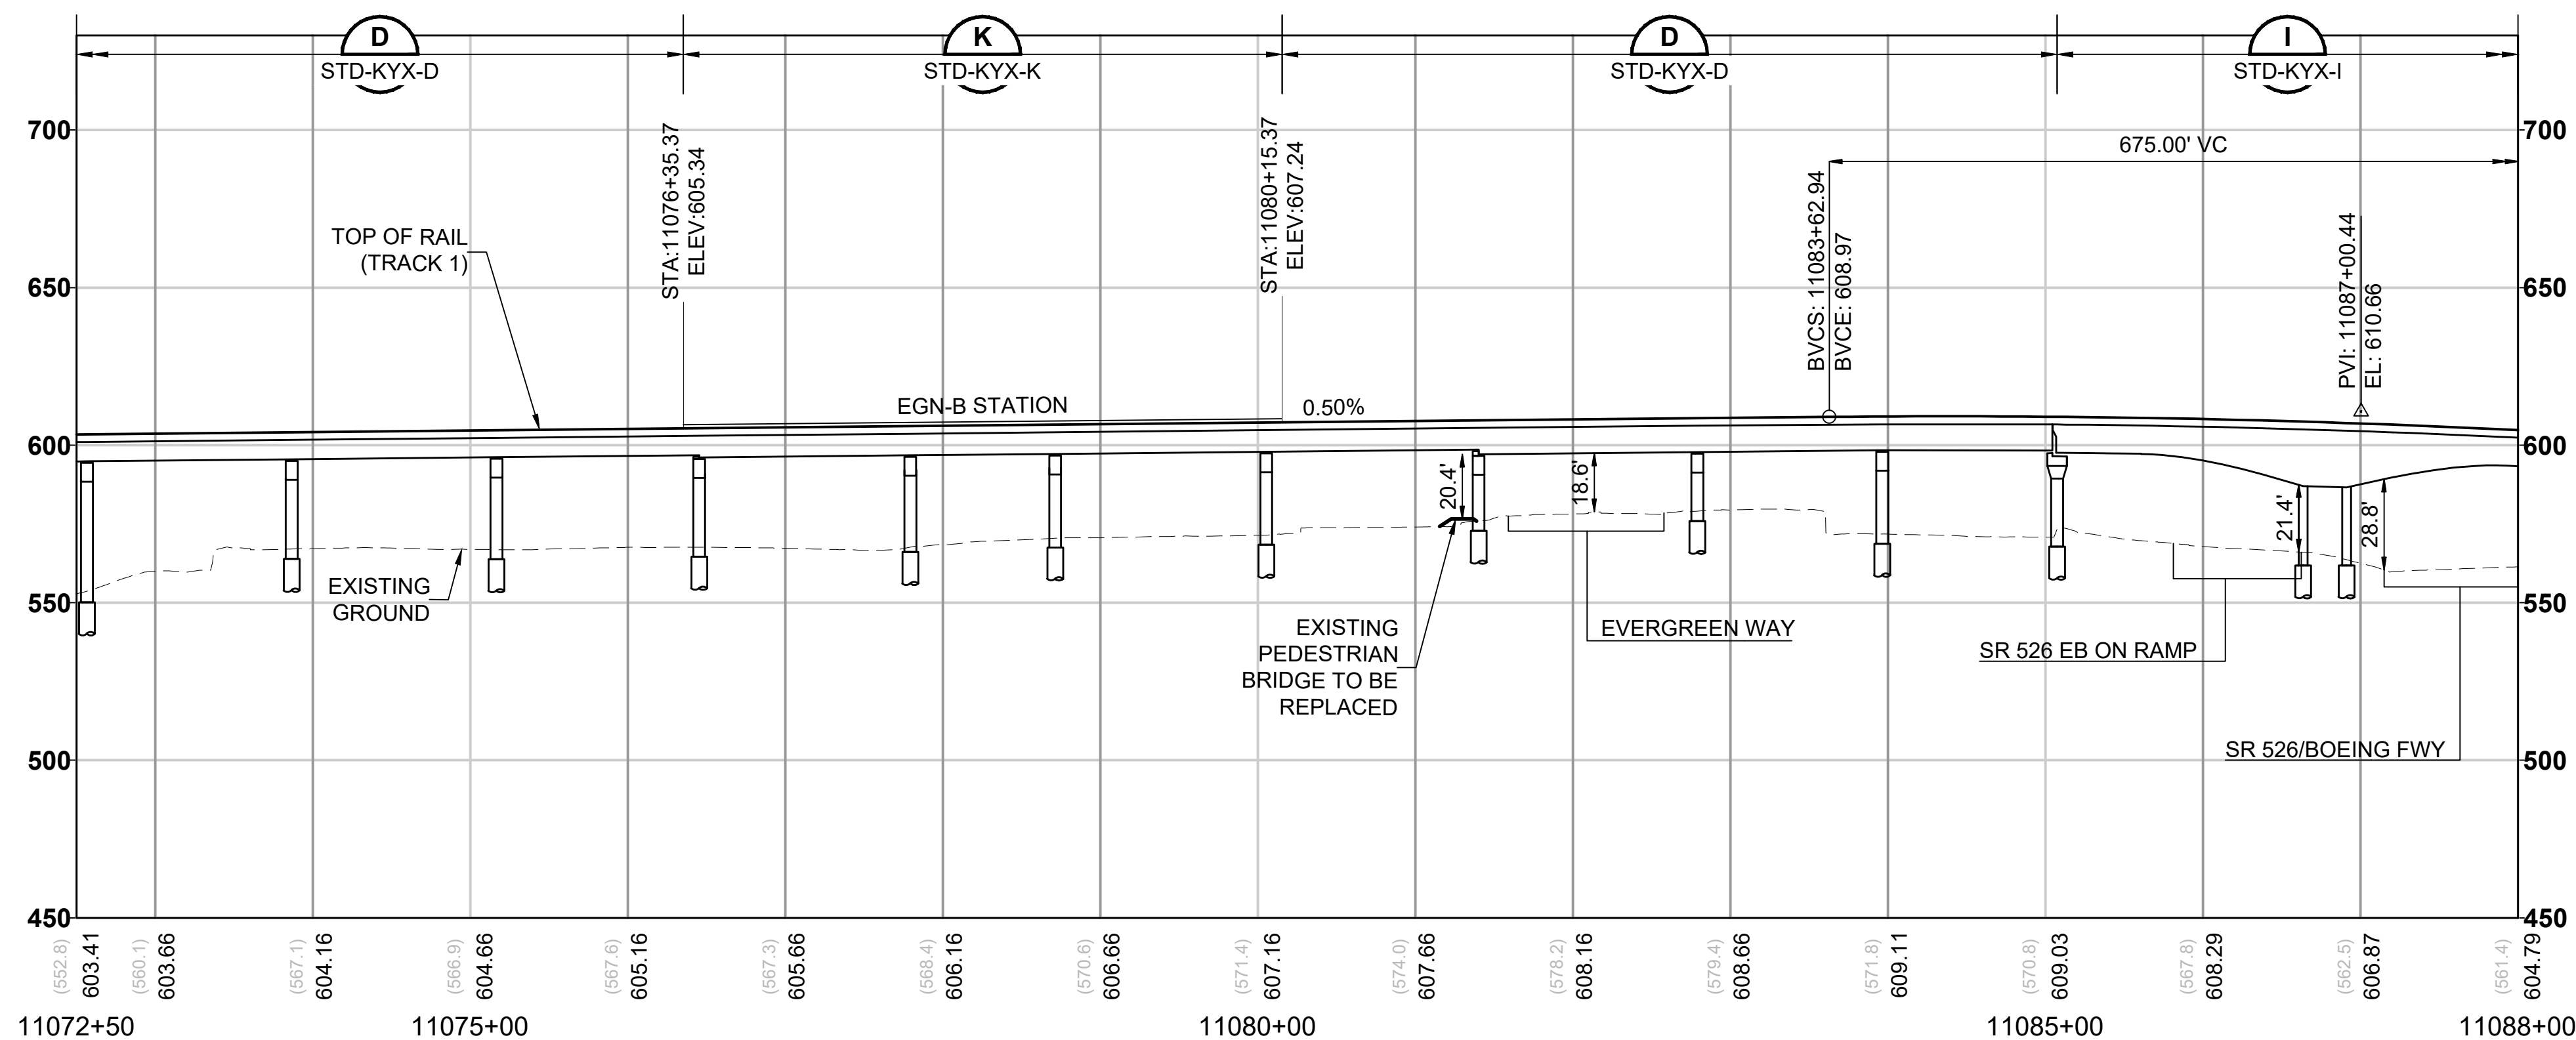

12/11/24 | 10:41 AM | MICHELLE VANG
C:\P\W\K\H\1\0288212\130-GSP201.DWG.DWG





Kimley»Horn

EVERETT LINK EXTENSION AND OMF NORTH



DRAFT EIS - CONCEPTUAL DESIGN
L30 SEGMENT
EVERETT LINK EXTENSION & OMF NORTH
EGN-2B
GENERAL SITE PLANS


L30-GSP206
SHEET 287 OF 387
02/14/2025

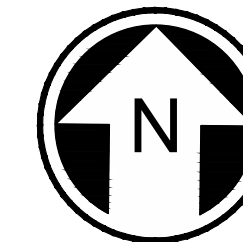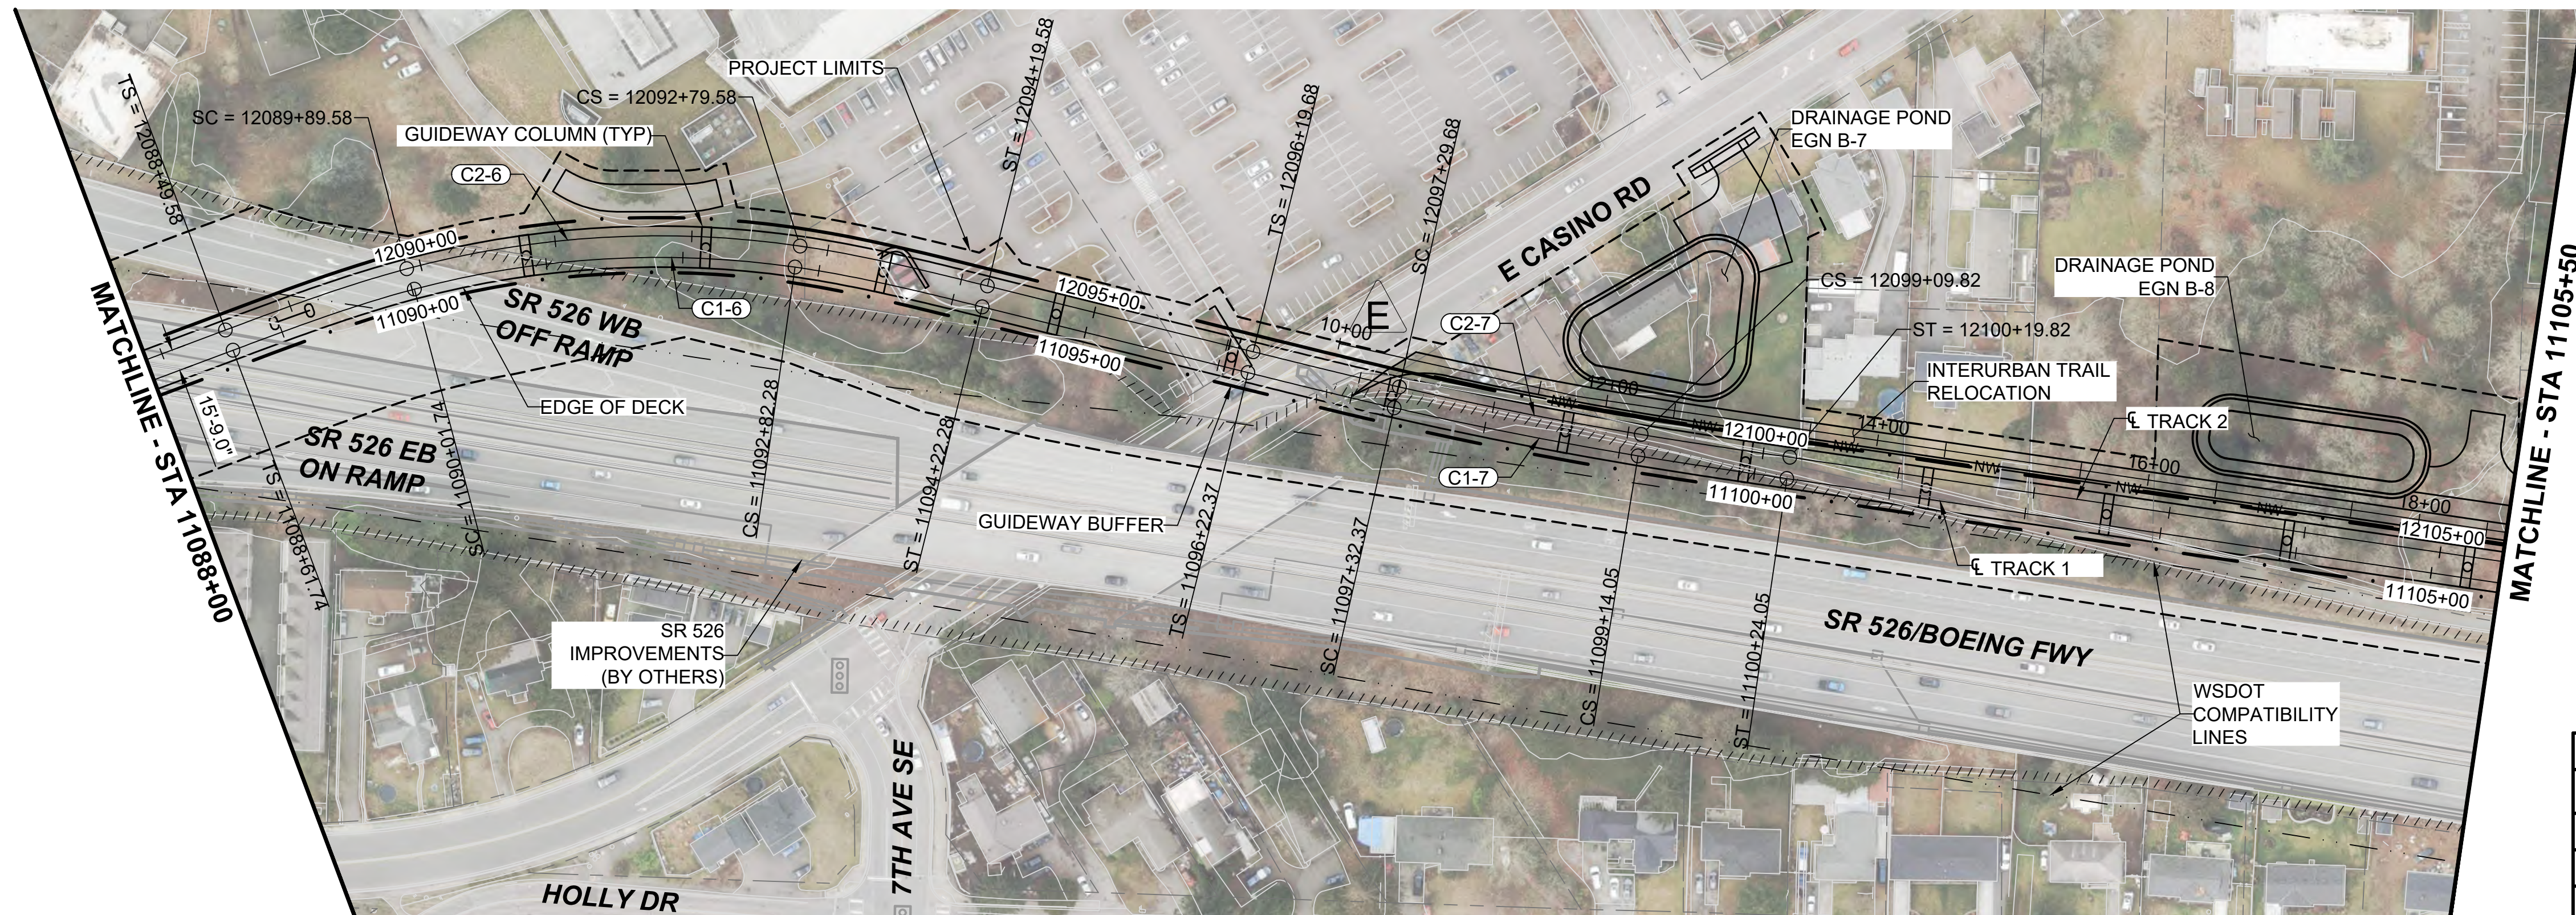

- NOTES:
1. SEE STD SHEETS FOR NOTES, LEGENDS, AND ABBREVIATIONS.
 2. ELECTRIC OVERHEAD TRANSMISSION LINE RELOCATIONS DUE TO PROPOSED CONSTRUCTION CONFLICTS ARE SHOWN FOR CONTEXT.
 3. SEE SHEET L30-CRV203 FOR INTERURBAN TRAIL PLAN AND PROFILE.
 4. FOR ROADWAY TYPICAL SECTION SEE SHEET STD-CRY121.
 5. SEE OMF DEIS PLAN SET FOR OMF DESIGN INFORMATION.



CURVE TABLE							
CURVE	RADIUS (FT)	Lc (FT)	Ls1 (FT)	Ls2 (FT)	Ea (IN)	Eu (IN)	V (MPH)
C1-6	700.0	280.5	140.0	140.0	4.25	2.68	35
C1-7	3000.0	181.7	110.0	110.0	2.25	1.74	55
C2-6	715.8	290.0	140.0	140.0	4.00	2.78	35
C2-7	2984.3	180.1	110.0	110.0	2.25	1.76	55

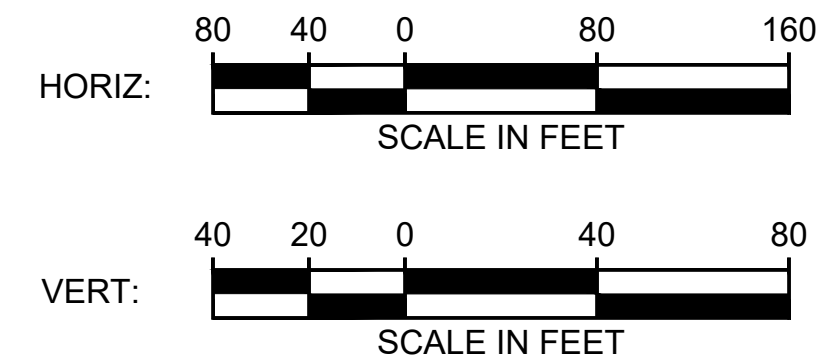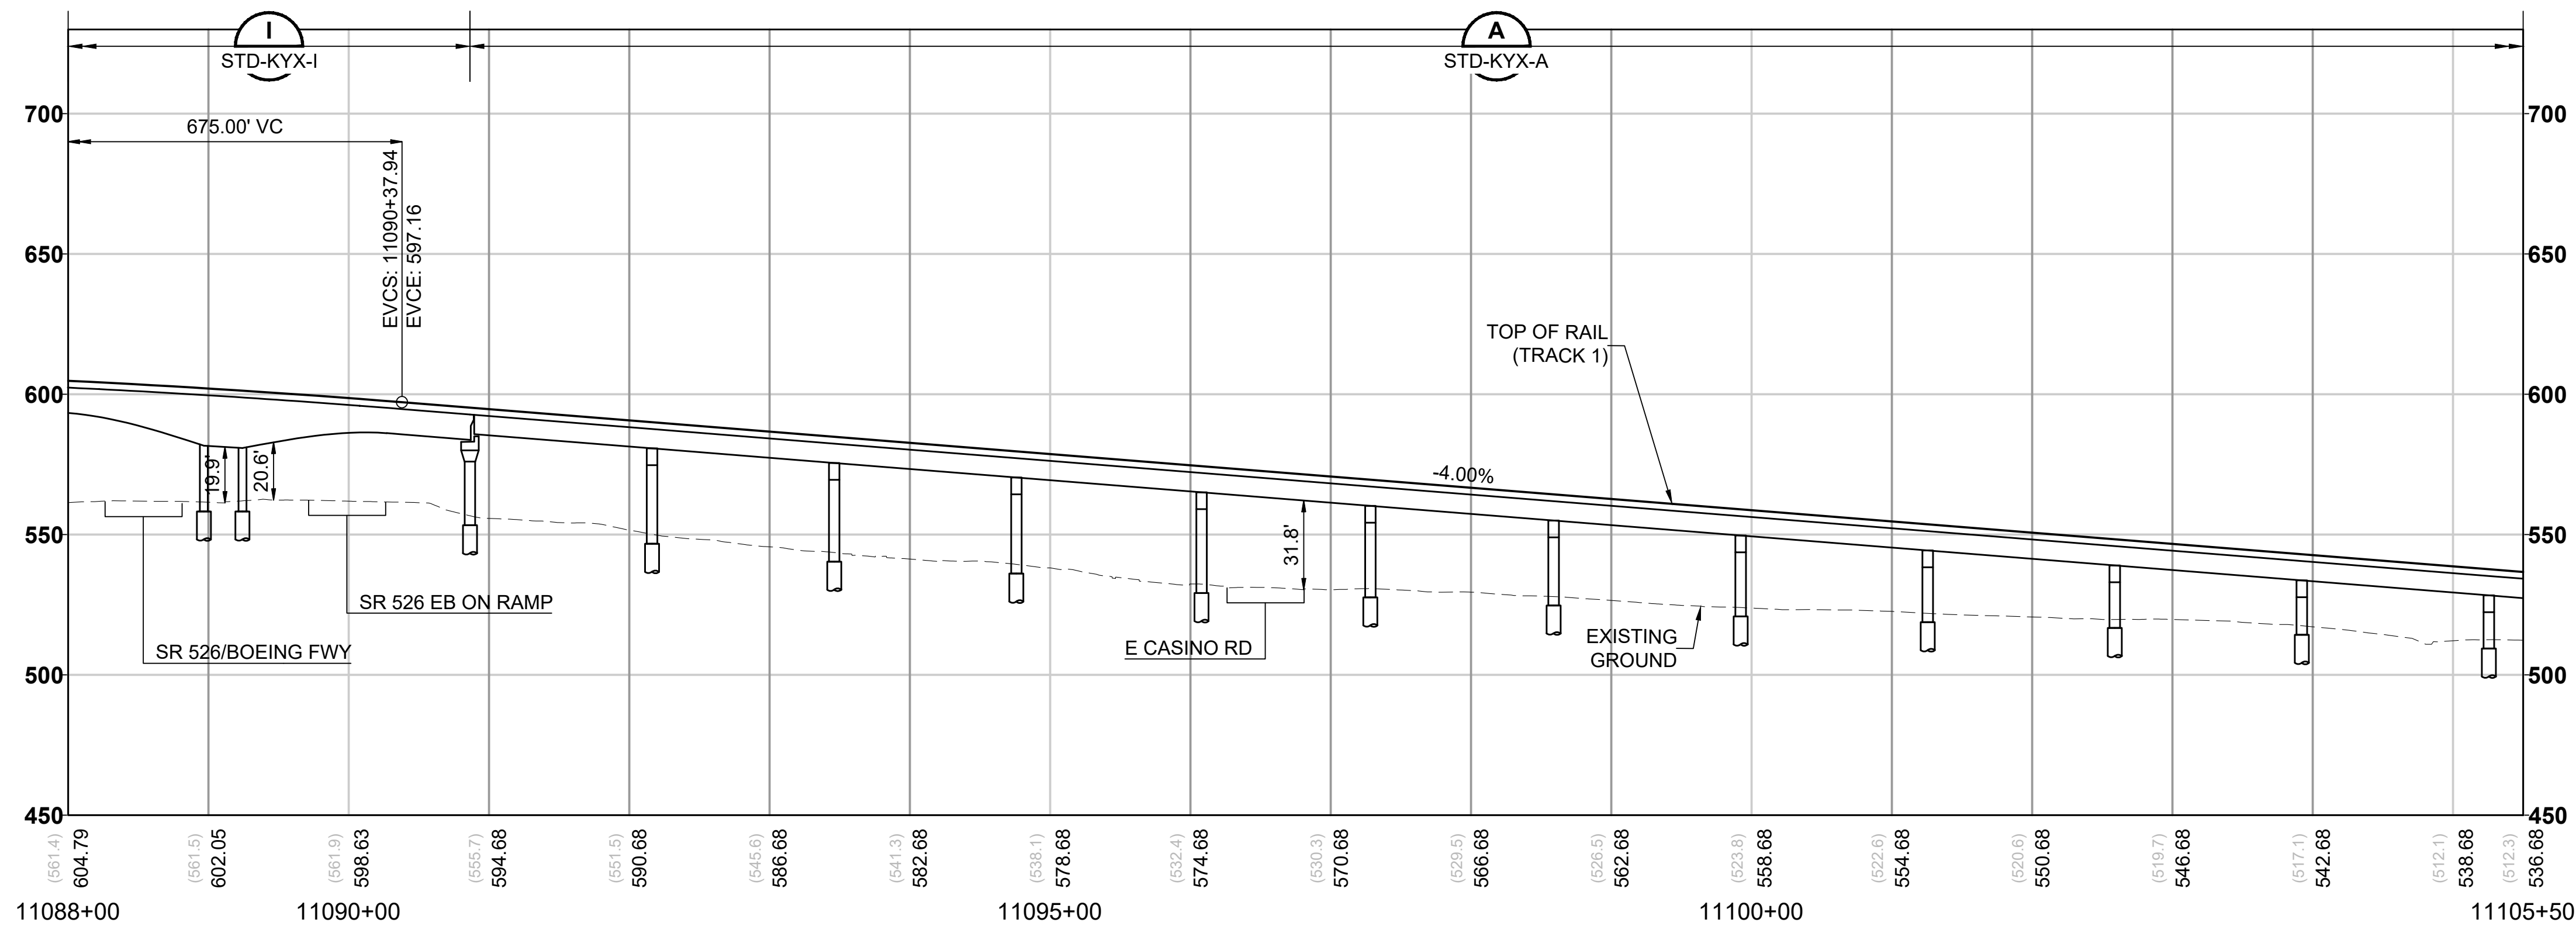


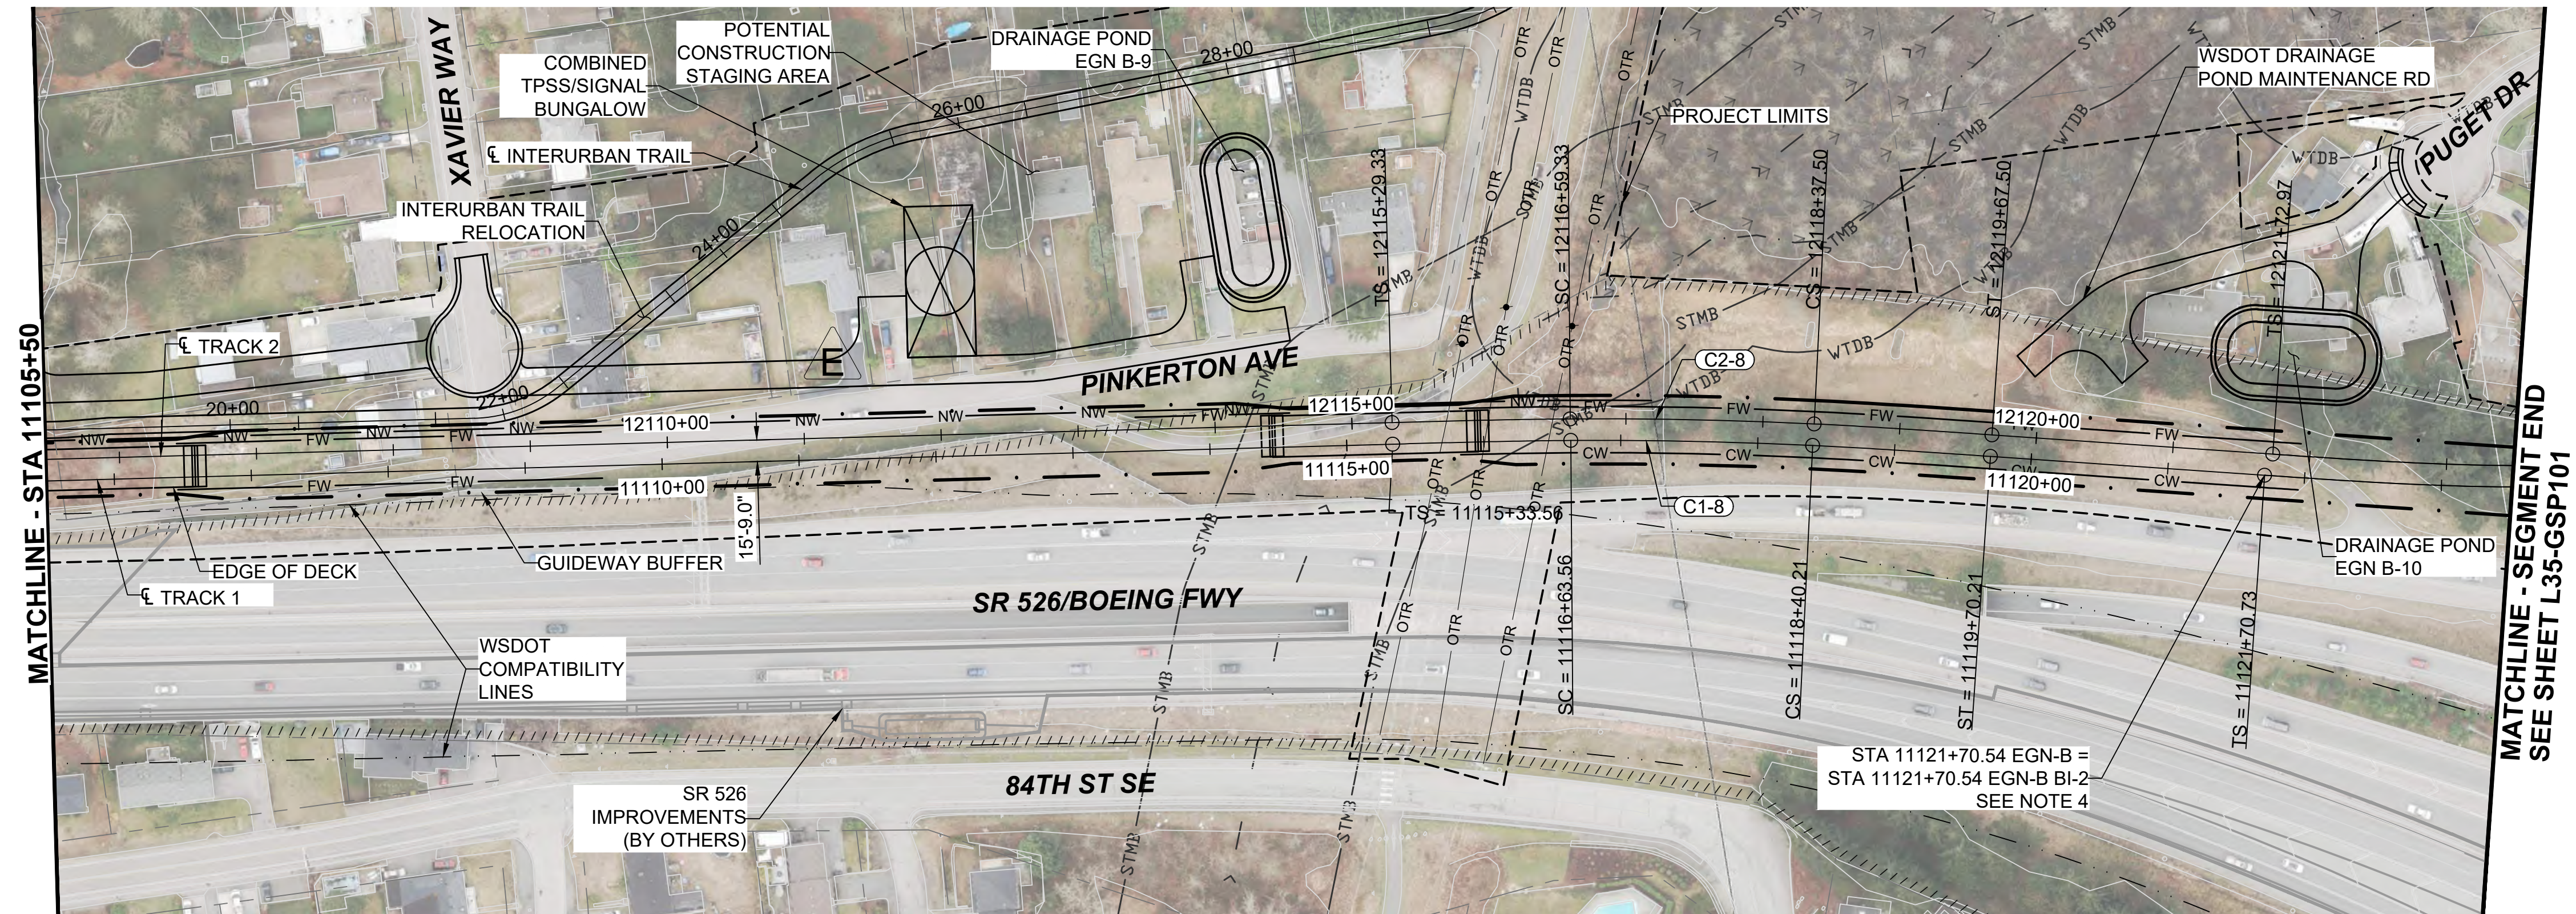


- NOTES:**
1. SEE STD SHEETS FOR NOTES, LEGENDS, AND ABBREVIATIONS.
 2. ELECTRIC OVERHEAD TRANSMISSION LINE RELOCATIONS DUE TO PROPOSED CONSTRUCTION CONFLICTS ARE SHOWN FOR CONTEXT.
 3. SEE SHEET L30-CRV203 FOR INTERURBAN TRAIL PLAN AND PROFILE.
 4. FOR ROADWAY TYPICAL SECTIONS SEE SHEET STD-CRY121.
 5. EAST END OF SEGMENT AS SHOWN CONNECTS TO BI-1. SEE SHEET L30-GSP607 FOR DESIGN OF CONNECTION TO BI-2.
 6. SEE OMF DEIS PLAN SET FOR OMF DESIGN INFORMATION.

CURVE TABLE							
CURVE	RADIUS (FT)	Lc (FT)	Ls1 (FT)	Ls2 (FT)	Ea (IN)	Eu (IN)	V (MPH)
C1-8	3200.0	176.7	130.0	130.0	1.75	1.99	55
C2-8	3215.8	178.2	130.0	130.0	1.75	1.98	55

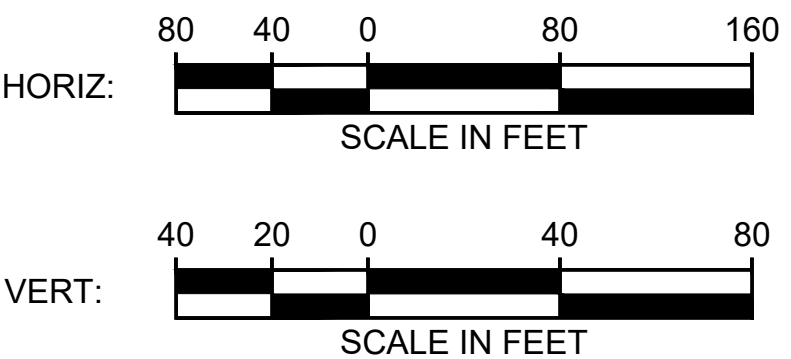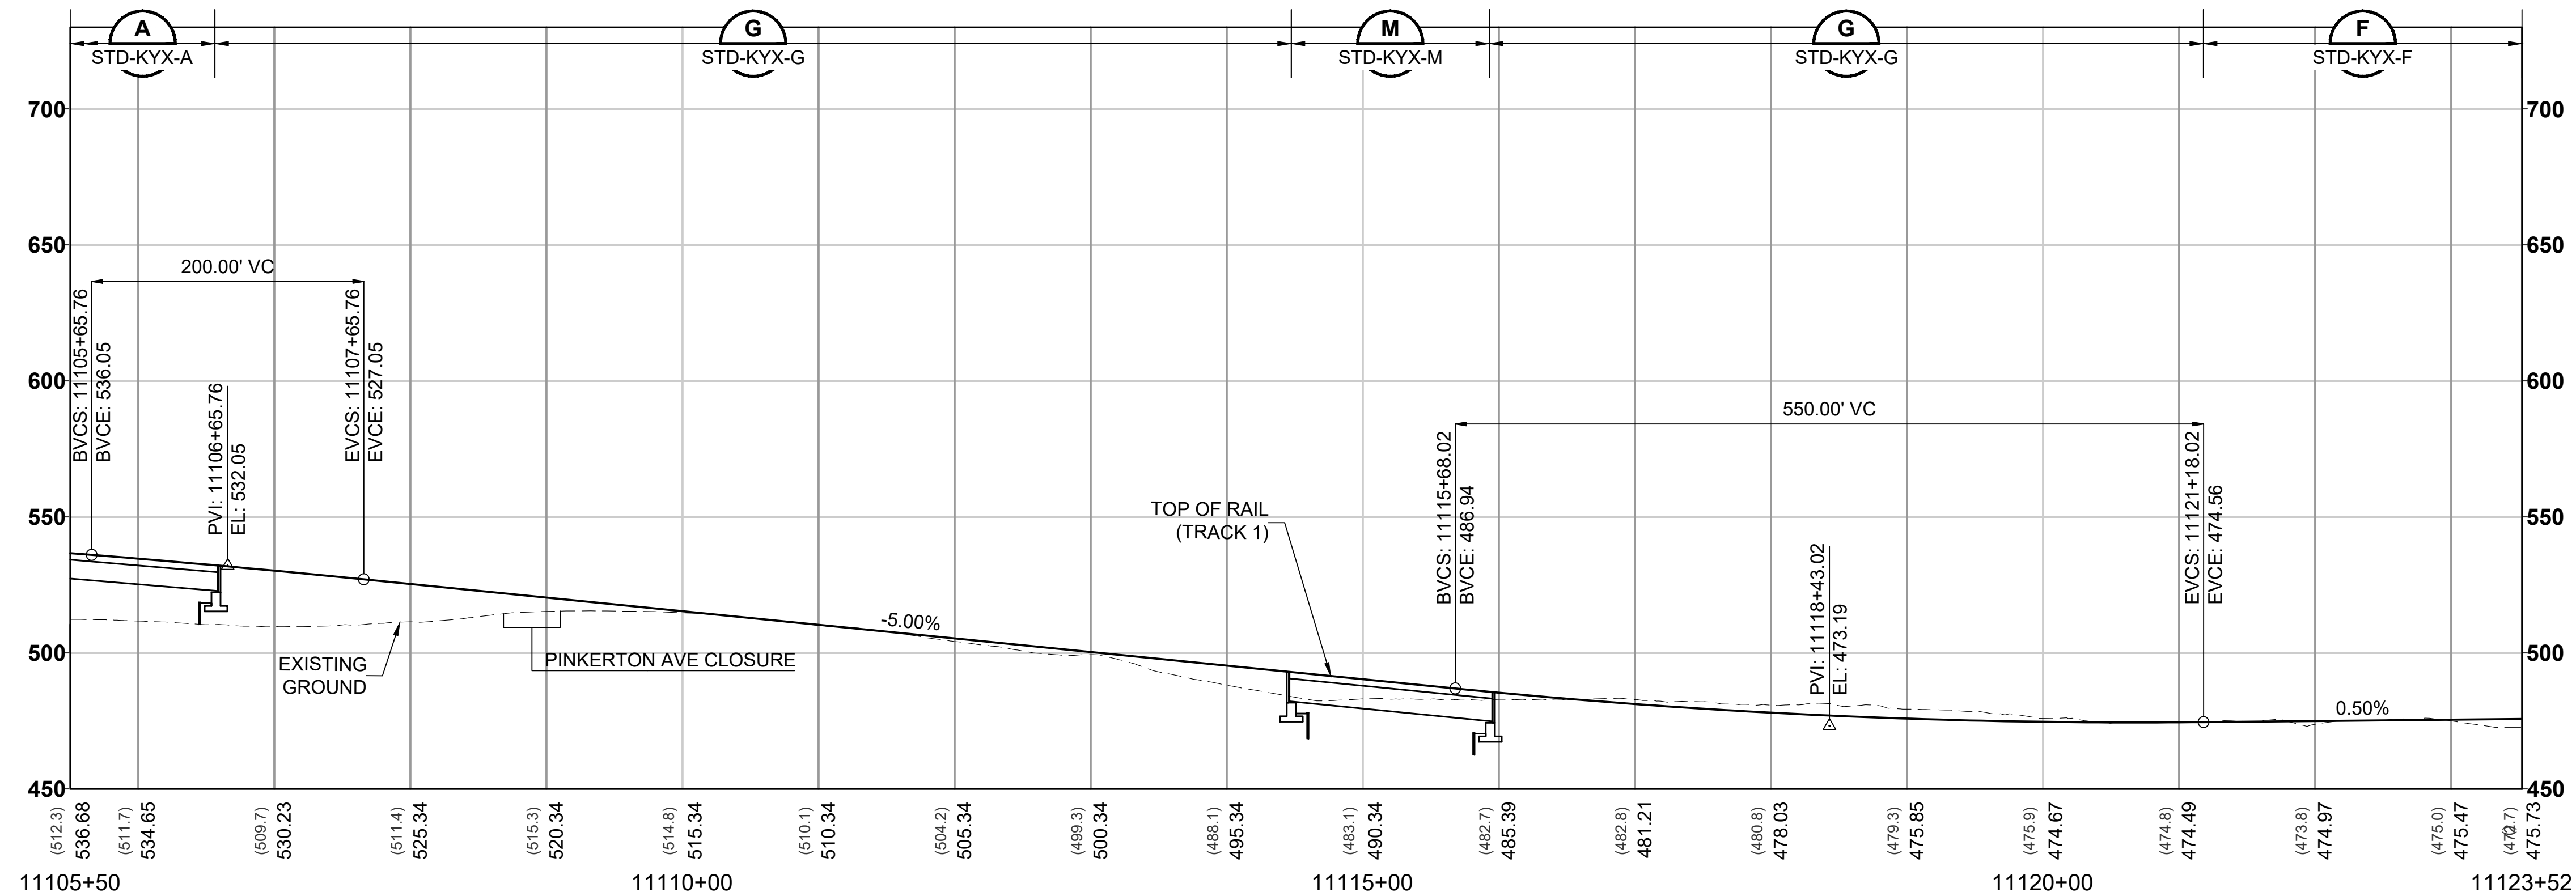


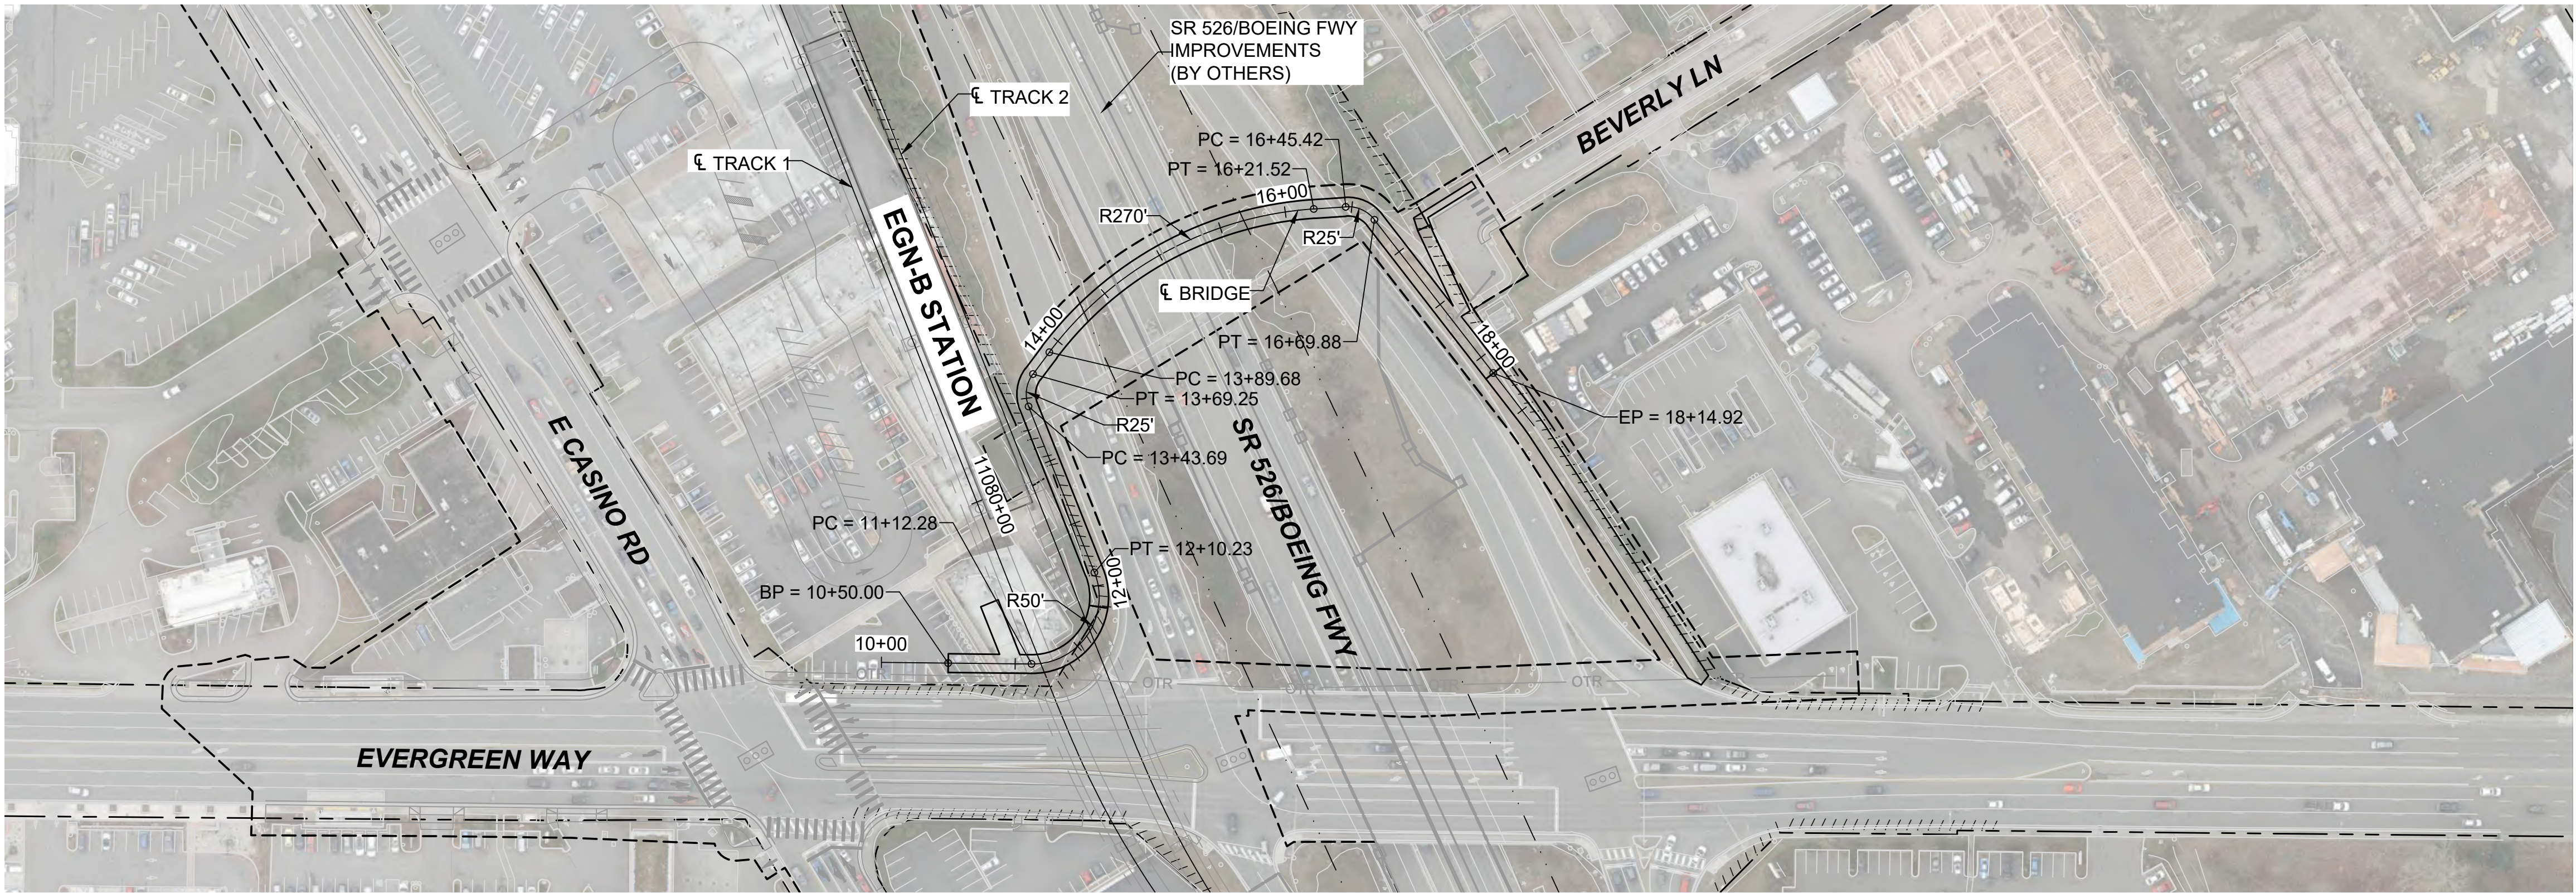

PEDESTRIAN BRIDGE REPLACEMENT

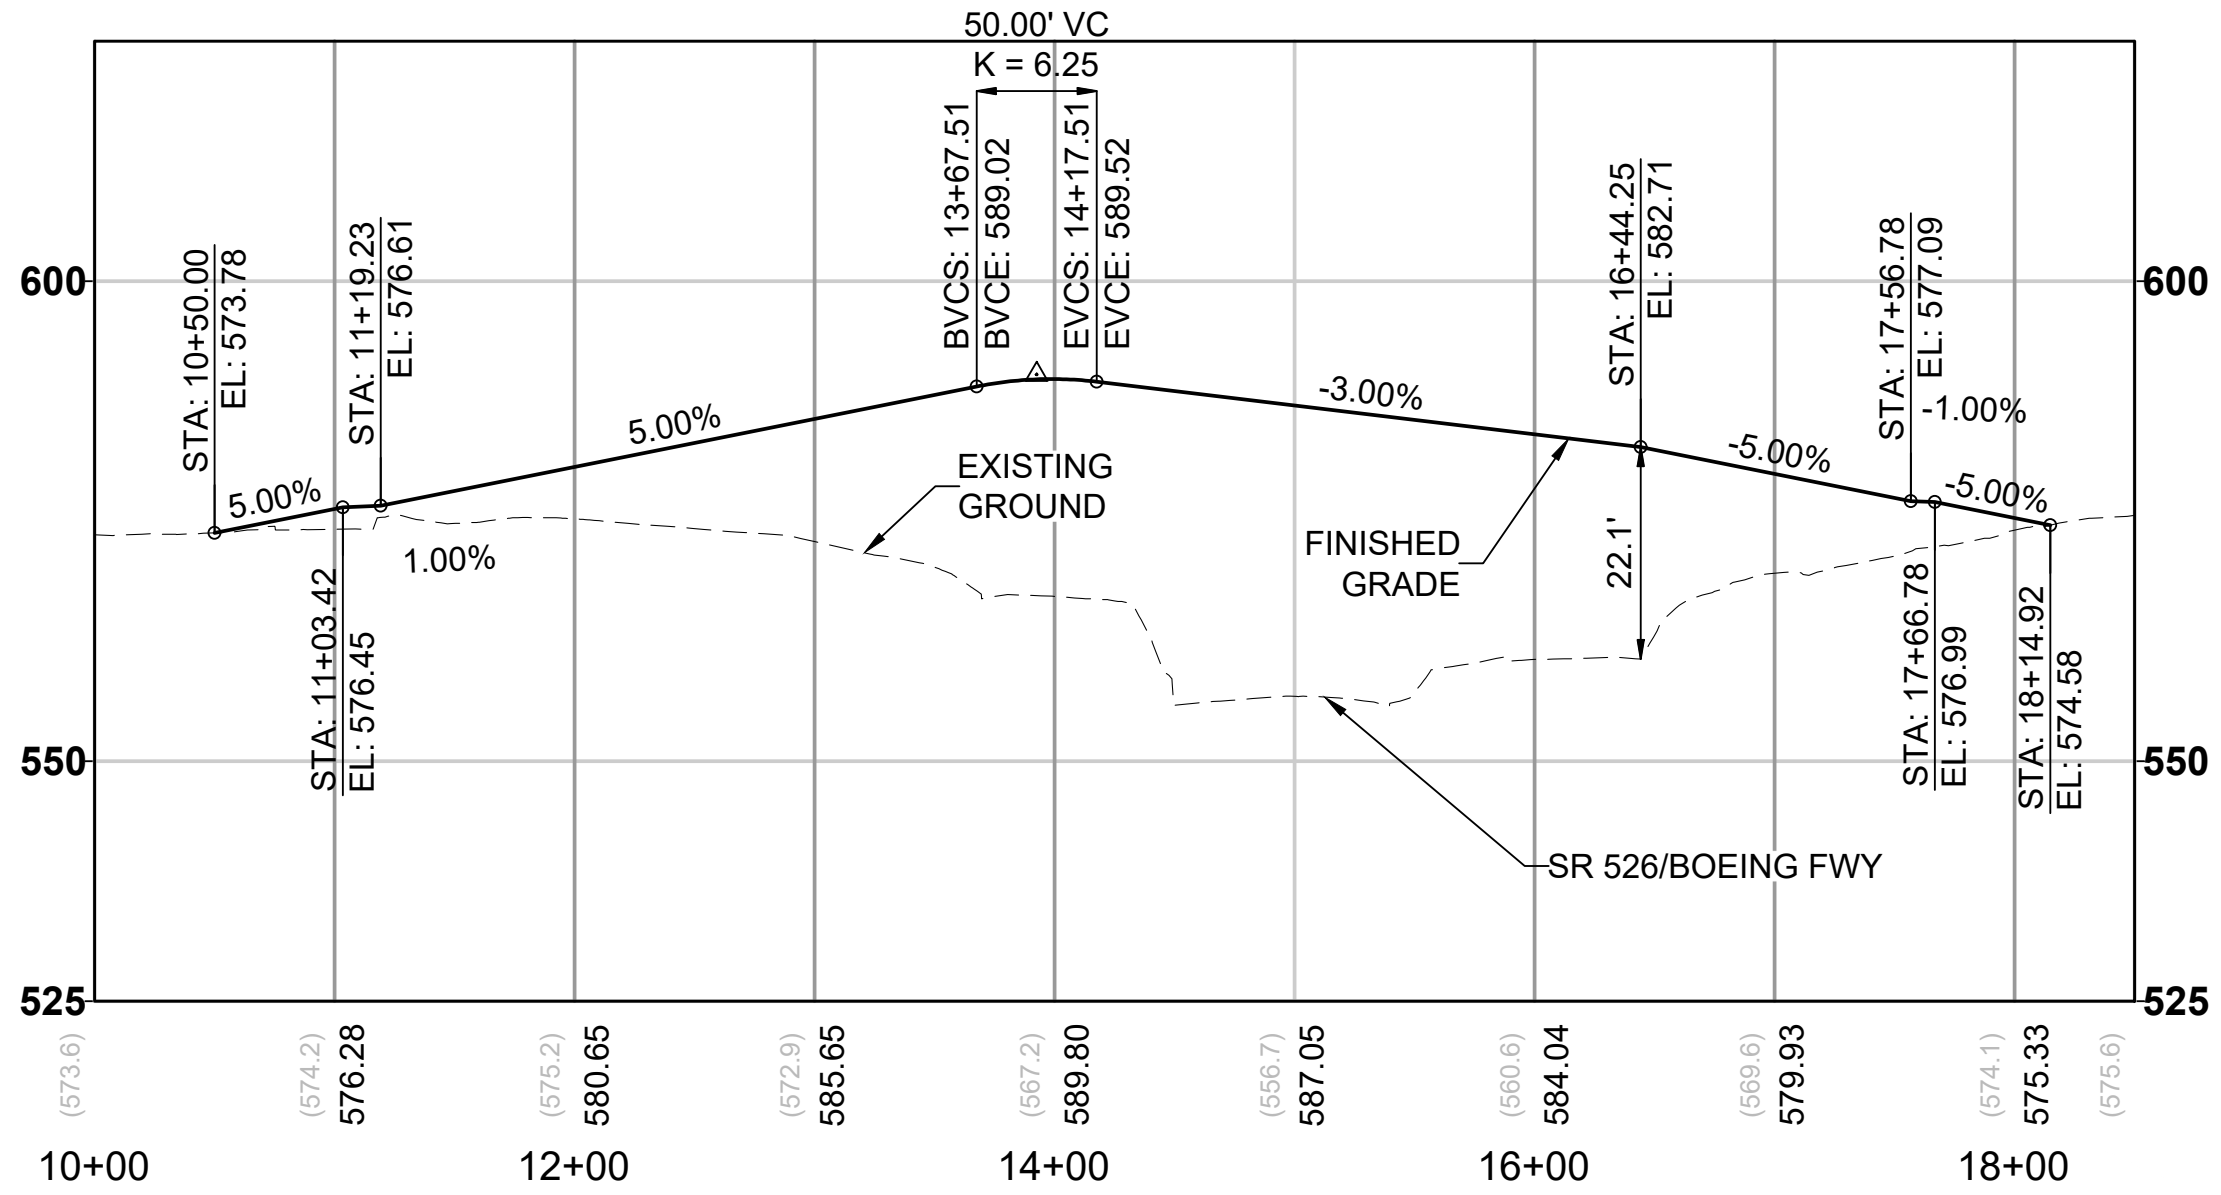

- NOTES:
1. SEE STD SHEETS FOR NOTES, LEGEND, AND ABBREVIATIONS.
 2. SEE SHEET L30-GSP205 FOR GENERAL SITE PLAN.
 3. ELECTRICAL OVERHEAD TRANSMISSION LINE RELOCATIONS DUE TO PROPOSED CONSTRUCTION CONFLICTS ARE SHOWN FOR CONTEXT.

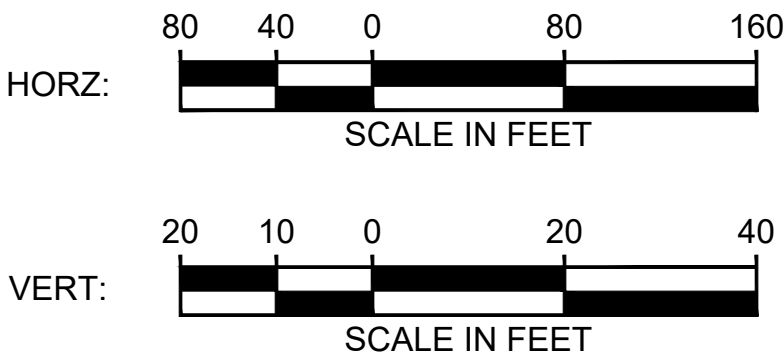

12/27/24 | 10:17 AM | ALEKSI KRUGER
C:\PWK\H1\0288203\EGN-B-PED-BRIDGE.DWG




Kimley»Horn


EVERETT LINK EXTENSION AND OMF NORTH

DRAFT EIS - CONCEPTUAL DESIGN
L30 SEGMENT
EVERETT LINK EXTENSION & OMF NORTH
EGN-2B
ROADWAY PLAN AND PROFILE PLANS


L30-CRV201
SHEET 289 OF 387
02/14/2025

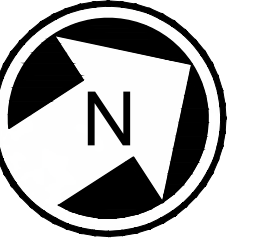

- NOTES:
1. SEE STD SHEETS FOR NOTES, LEGEND, AND ABBREVIATIONS.
 2. SEE SHEET L30-GSP205 FOR GENERAL SITE PLAN.
 3. ELECTRICAL OVERHEAD TRANSMISSION LINE RELOCATIONS DUE TO PROPOSED CONSTRUCTION CONFLICTS ARE SHOWN FOR CONTEXT.

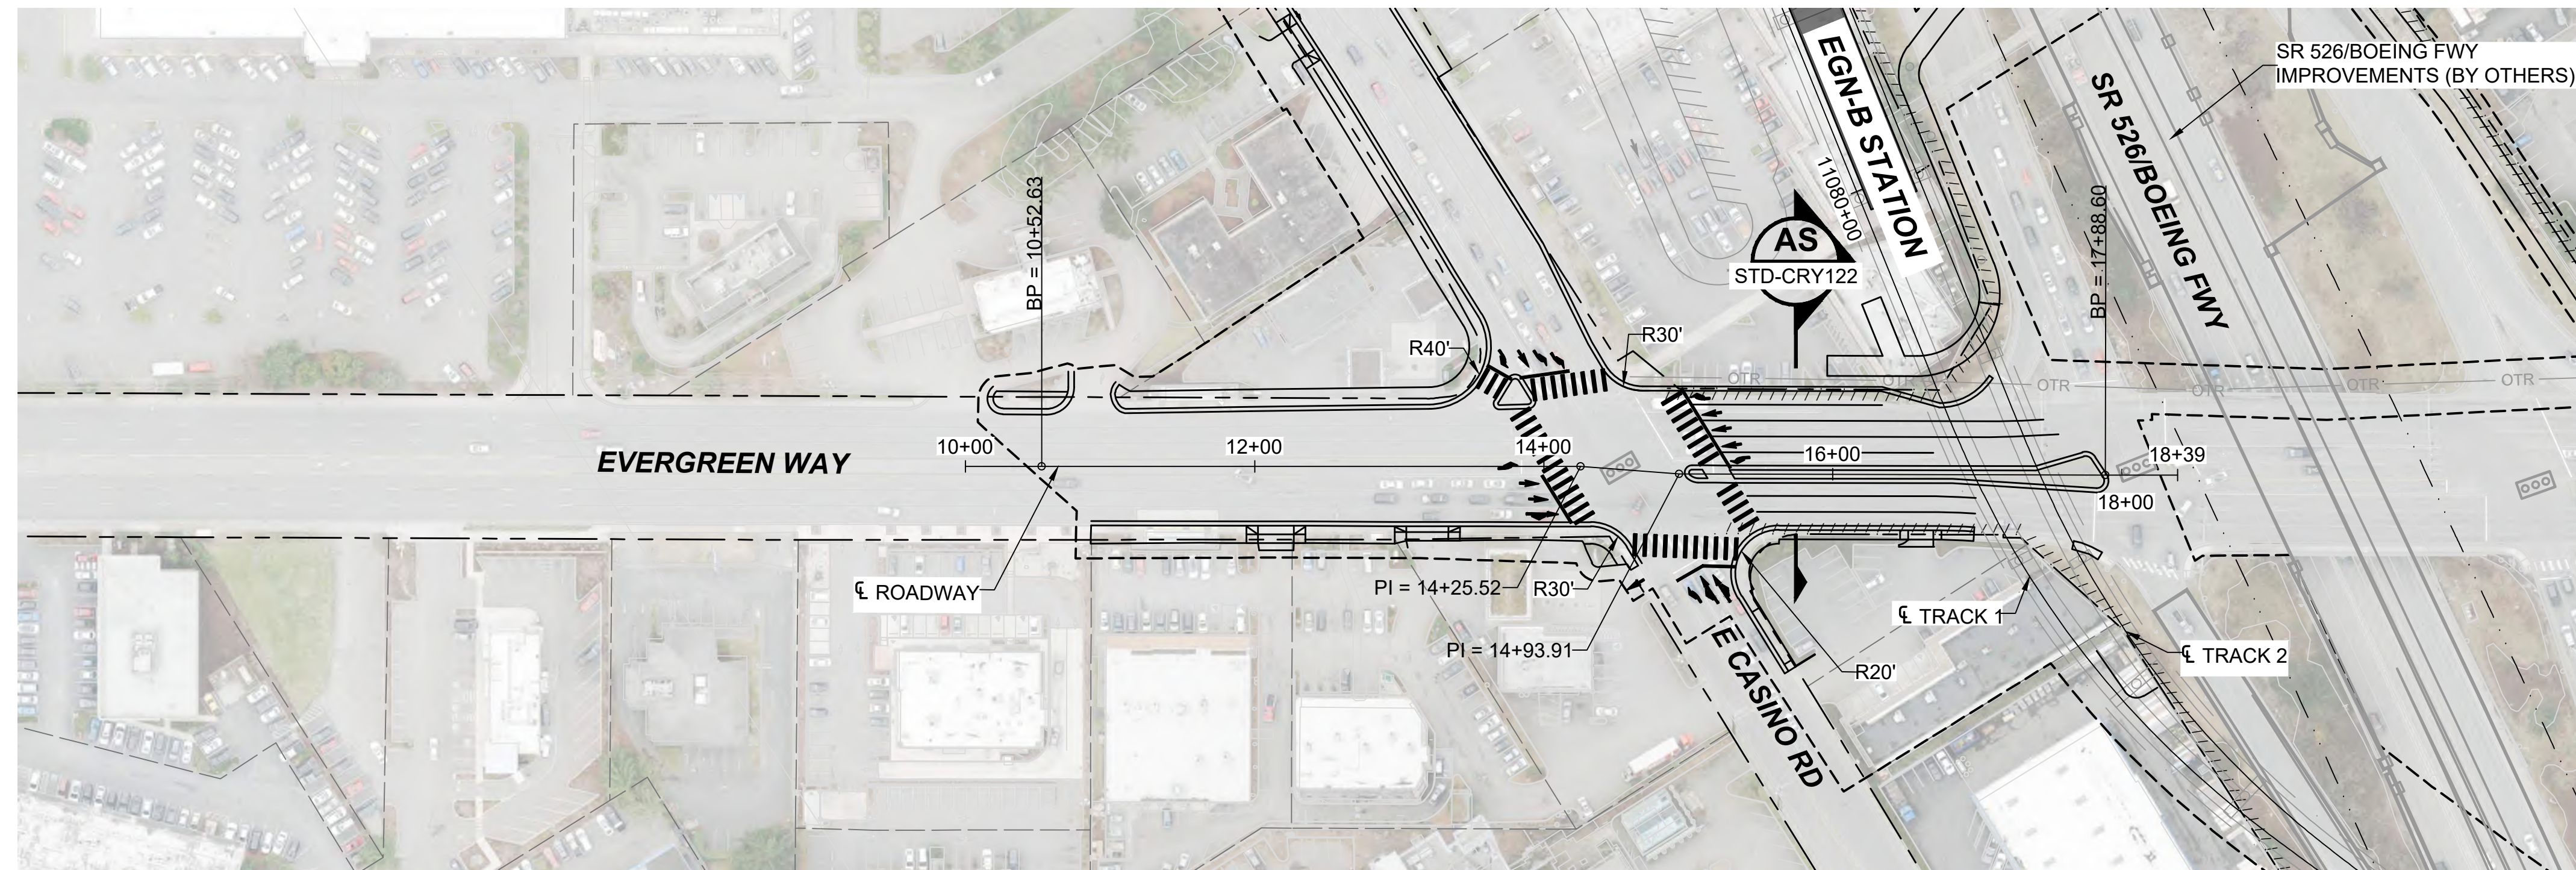

EVERGREEN WAY SIDEWALK IMPROVEMENTS

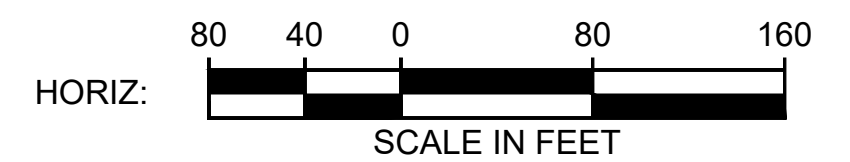

12/24/24 | 10:45 AM | ALEKSI KRUGER
C:\P\WK1\10288203\EGN-B-EVERGREEN.DWG




Kimley»Horn

EVERETT LINK EXTENSION AND OMF NORTH


DRAFT EIS - CONCEPTUAL DESIGN
L30 SEGMENT
EVERETT LINK EXTENSION & OMF NORTH
EGN-2B
ROADWAY PLAN AND PROFILE PLANS

L30-CRV202
SHEET 290 OF 387
02/14/2025


12/24/24 | 10:46 AM | ALEKSI.KRUGER
C:\P\K\H\1\0288203\EGN-B-INTERURBAN.DWG

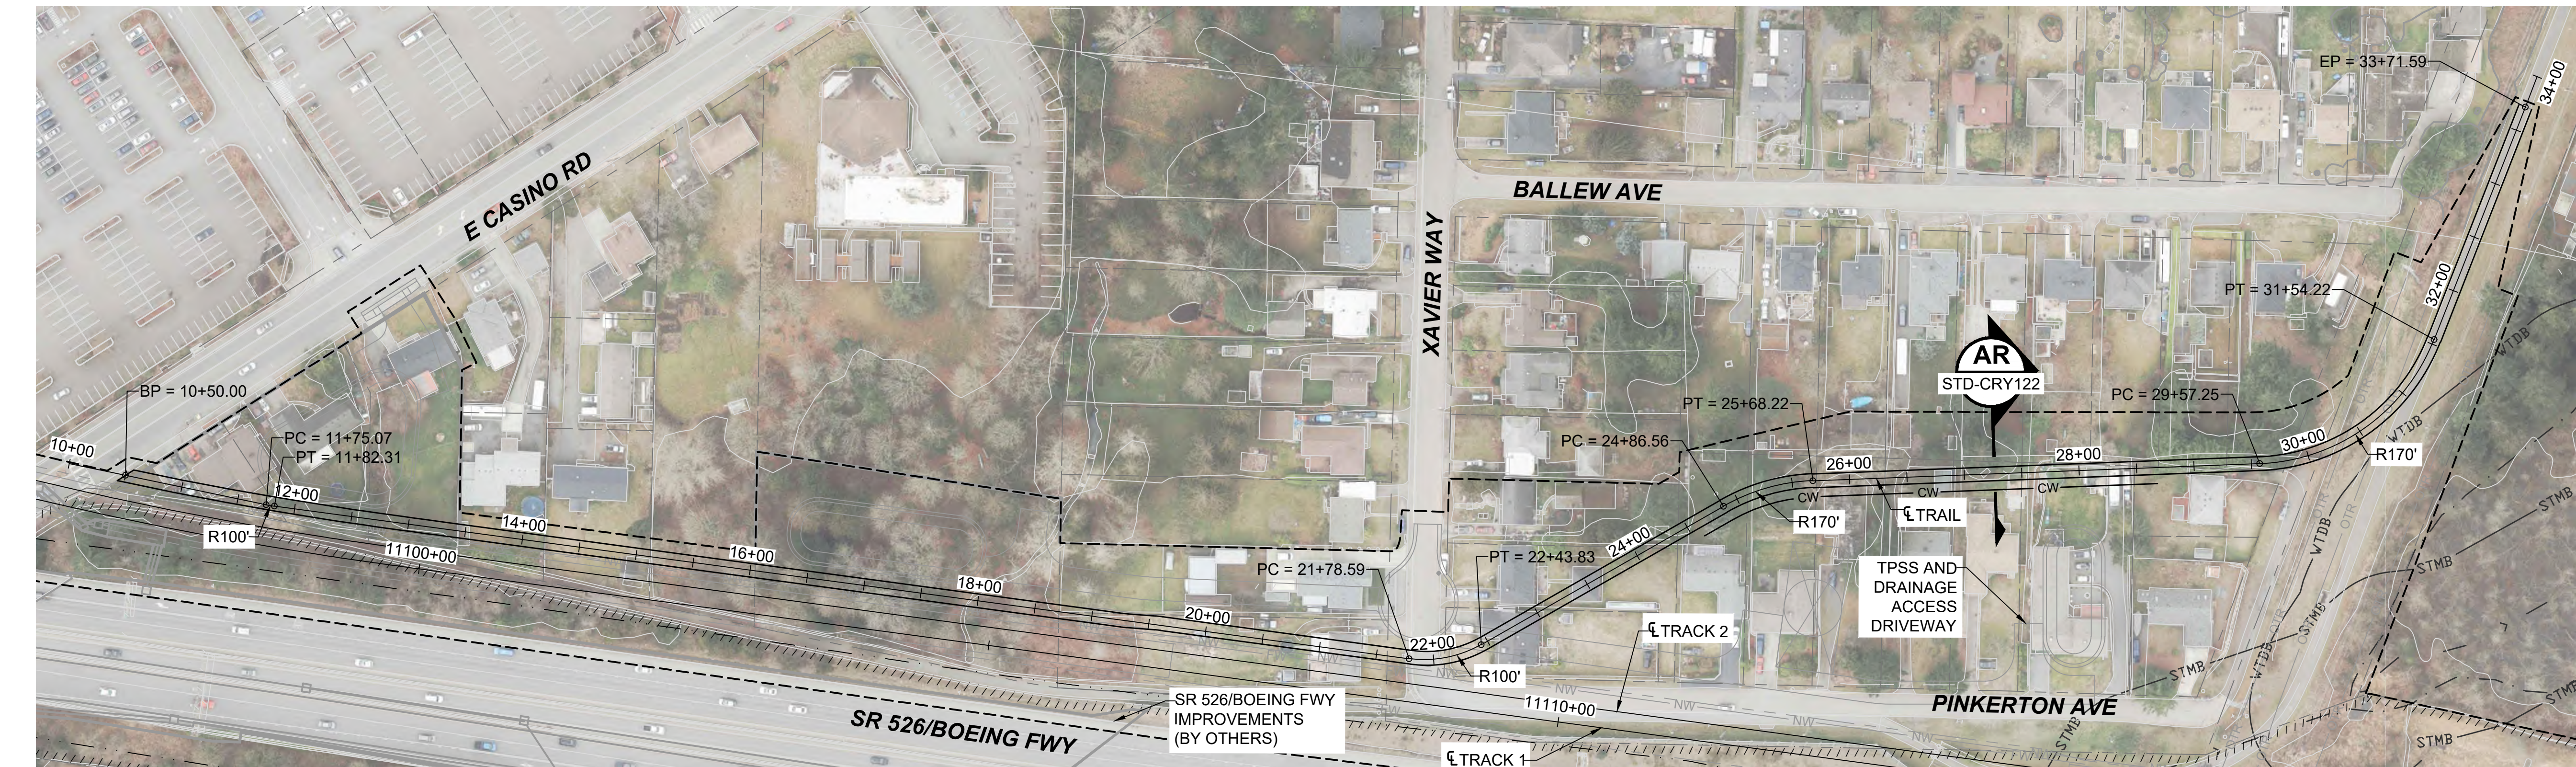

- NOTES:
1. SEE STD SHEETS FOR NOTES, LEGEND, AND ABBREVIATIONS.
 2. SEE SHEET L30-GSP207 FOR GENERAL SITE PLAN.
 3. ELECTRICAL OVERHEAD TRANSMISSION LINE RELOCATIONS DUE TO PROPOSED CONSTRUCTION CONFLICTS ARE SHOWN FOR CONTEXT.

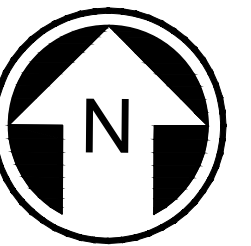

INTERURBAN TRAIL REALIGNMENT

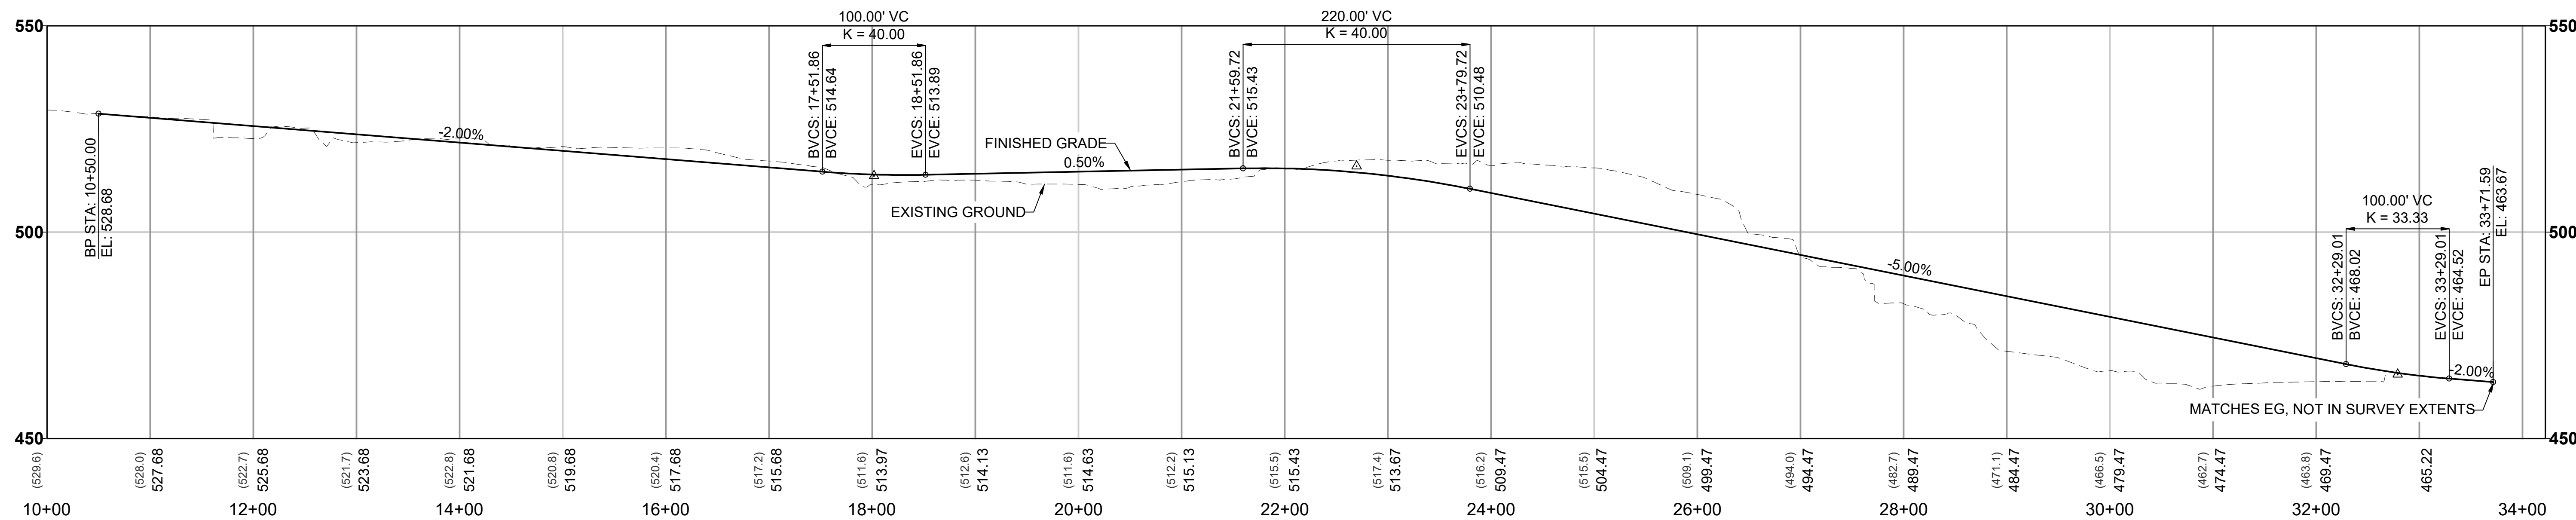


Kimley»Horn

EVERETT LINK EXTENSION AND OMF NORTH

DRAFT EIS - CONCEPTUAL DESIGN
L30 SEGMENT
EVERETT LINK EXTENSION & OMF NORTH
EGN-2B
ROADWAY PLAN AND PROFILE PLANS

L30-CRV203
SHEET 291 OF 387
02/14/2025

2/3/2025 1:02:38 PM
Autodesk Docs\\WA Everett Link Extension Sound Transit\\EVL-EGN-B-A-v2024.rvt

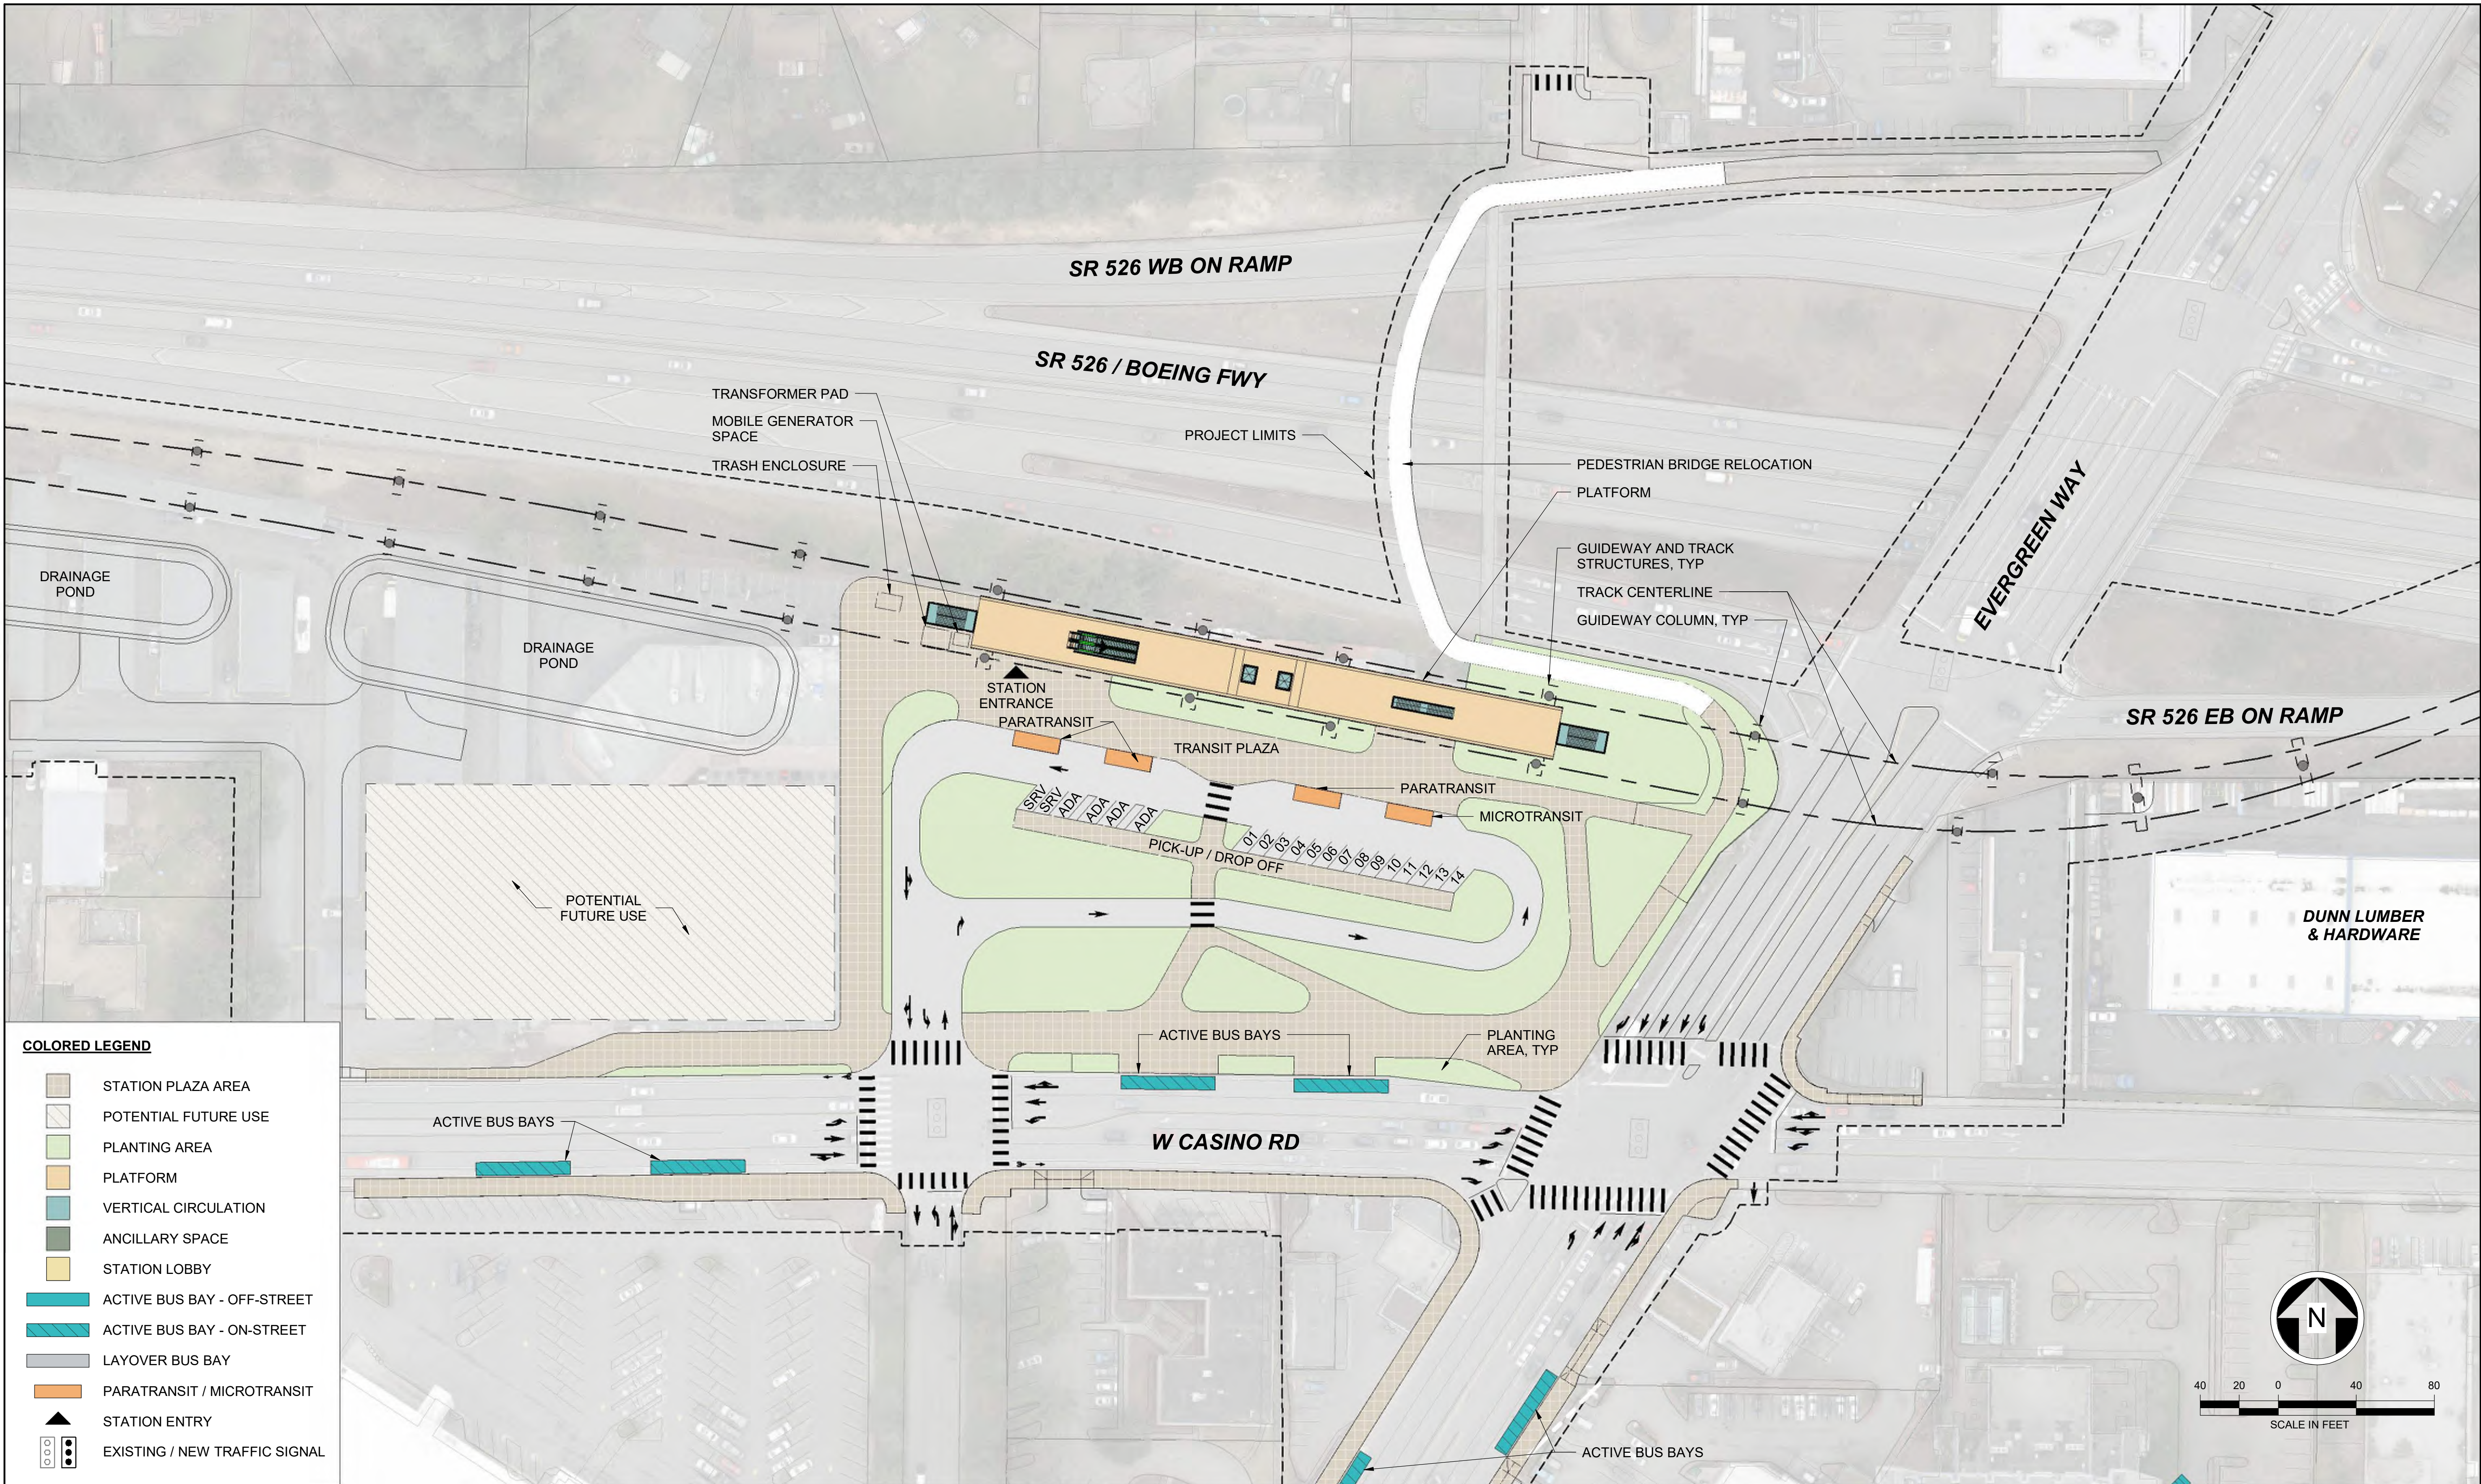

Kimley»Horn

SWIFT COMPANY LLC



PARSONS
SCHARRERAD



EVERETT LINK EXTENSION AND OMF NORTH

DRAFT EIS - CONCEPTUAL DESIGN
L30 SEGMENT
EVERETT LINK EXTENSION & OMF NORTH
SR526 / EVERGREEN STATION ALTERNATIVE B (EGN-B)
SITE PLAN

EGN-B-ASP100
SHEET 292 OF 387

02/14/2025

2/3/2025 1:02:41 PM
Autodesk Docs://WA Everett Link Extension Sound Transit/EVLE-EGN-B-A-v2024.rvt

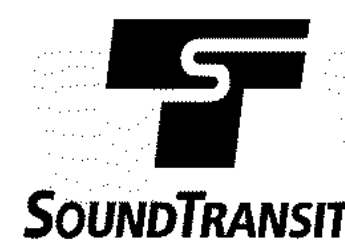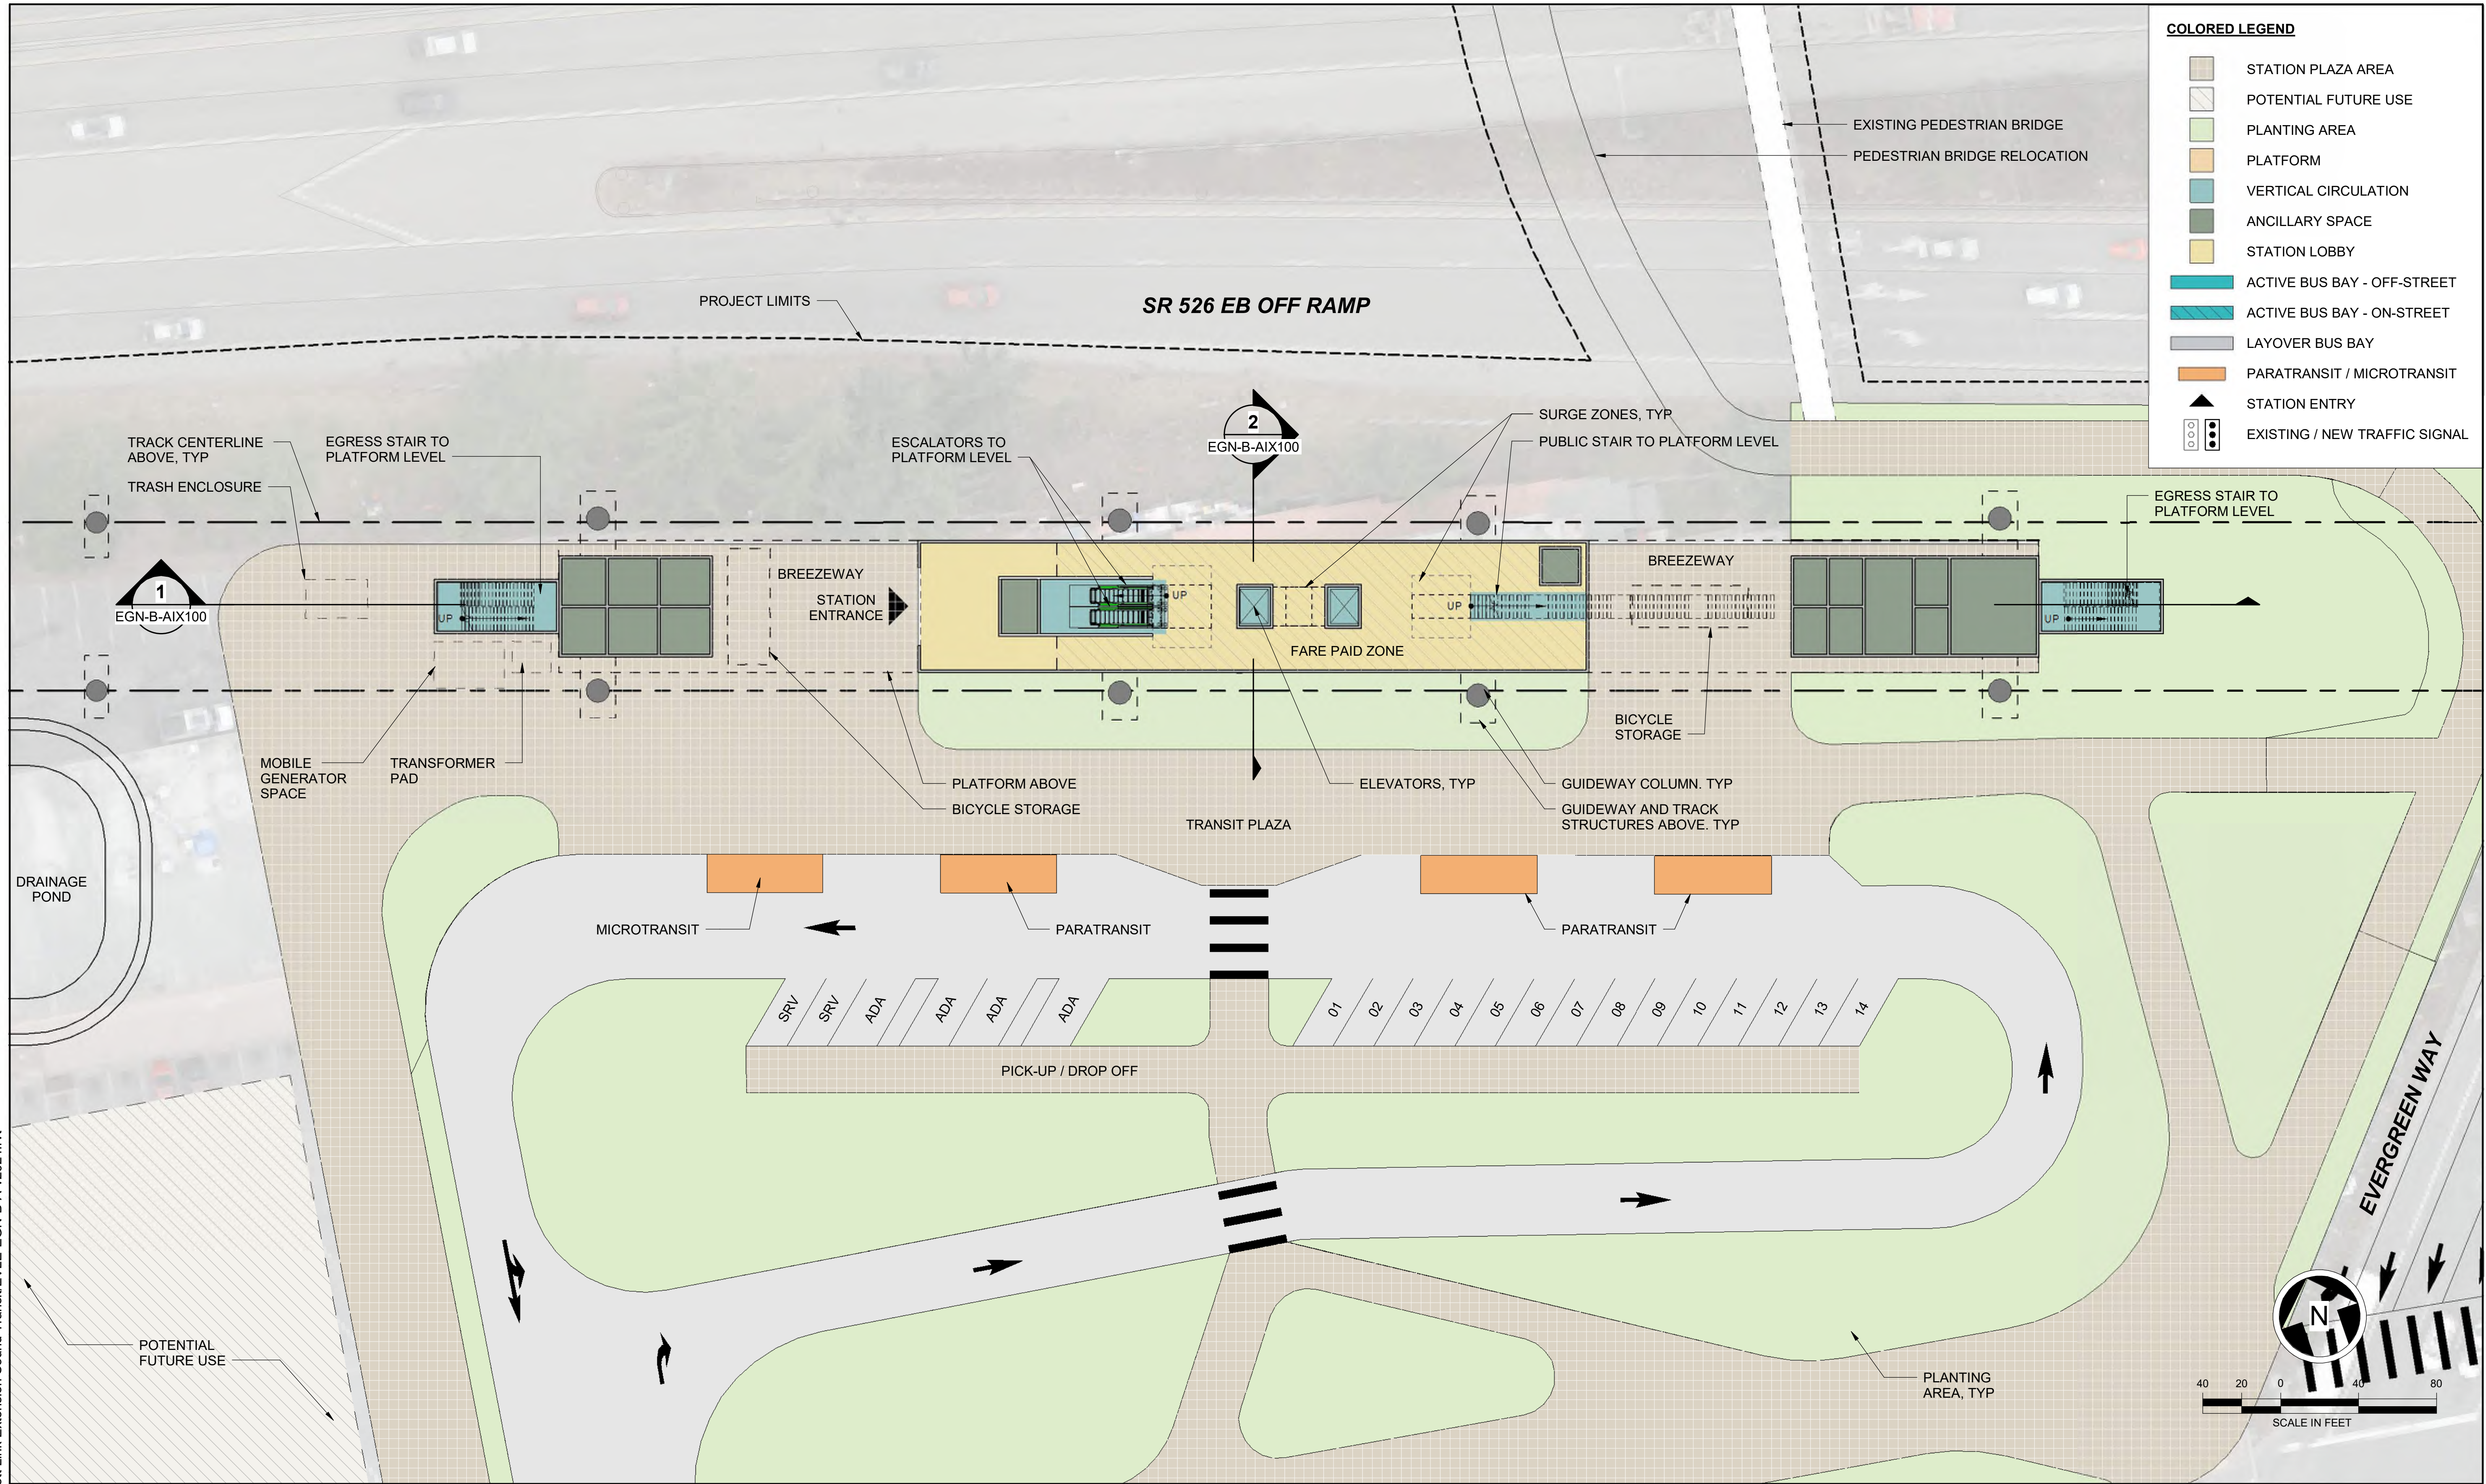

Kimley»Horn

SWIFT COMPANY LLC



SCHARRERAD

EVERETT LINK EXTENSION AND OMF NORTH

DRAFT EIS - CONCEPTUAL DESIGN
L30 SEGMENT
EVERETT LINK EXTENSION & OMF NORTH
SR526 / EVERGREEN STATION ALTERNATIVE B (EGN-B)
PLAZA PLAN

EGN-B-APP100
SHEET 293 OF 387

02/14/2025

2/3/2025 1:02:43 PM
Autodesk Docs/\\WA Everett Link Extension Sound Transit\\E\\LE-EGN-B-A-v2024.rvt

COLORED LEGEND

-  STATION PLAZA AREA
-  POTENTIAL FUTURE USE
-  PLANTING AREA
-  PLATFORM
-  VERTICAL CIRCULATION
-  ANCILLARY SPACE
-  STATION LOBBY
-  GUIDEWAY STRUCTURE
-  EXISTING BUILDINGS



Kimley»Horn

SWIFT COMPANY LLC





SCHARRERAD

EVERETT LINK EXTENSION AND OMF NORTH

DRAFT EIS - CONCEPTUAL DESIGN
L30 SEGMENT
EVERETT LINK EXTENSION & OMF NORTH
SR526 / EVERGREEN STATION ALTERNATIVE B (EGN-B)
PLATFORM PLAN

EGN-B-APP200
SHEET 294 OF 387


02/14/2025

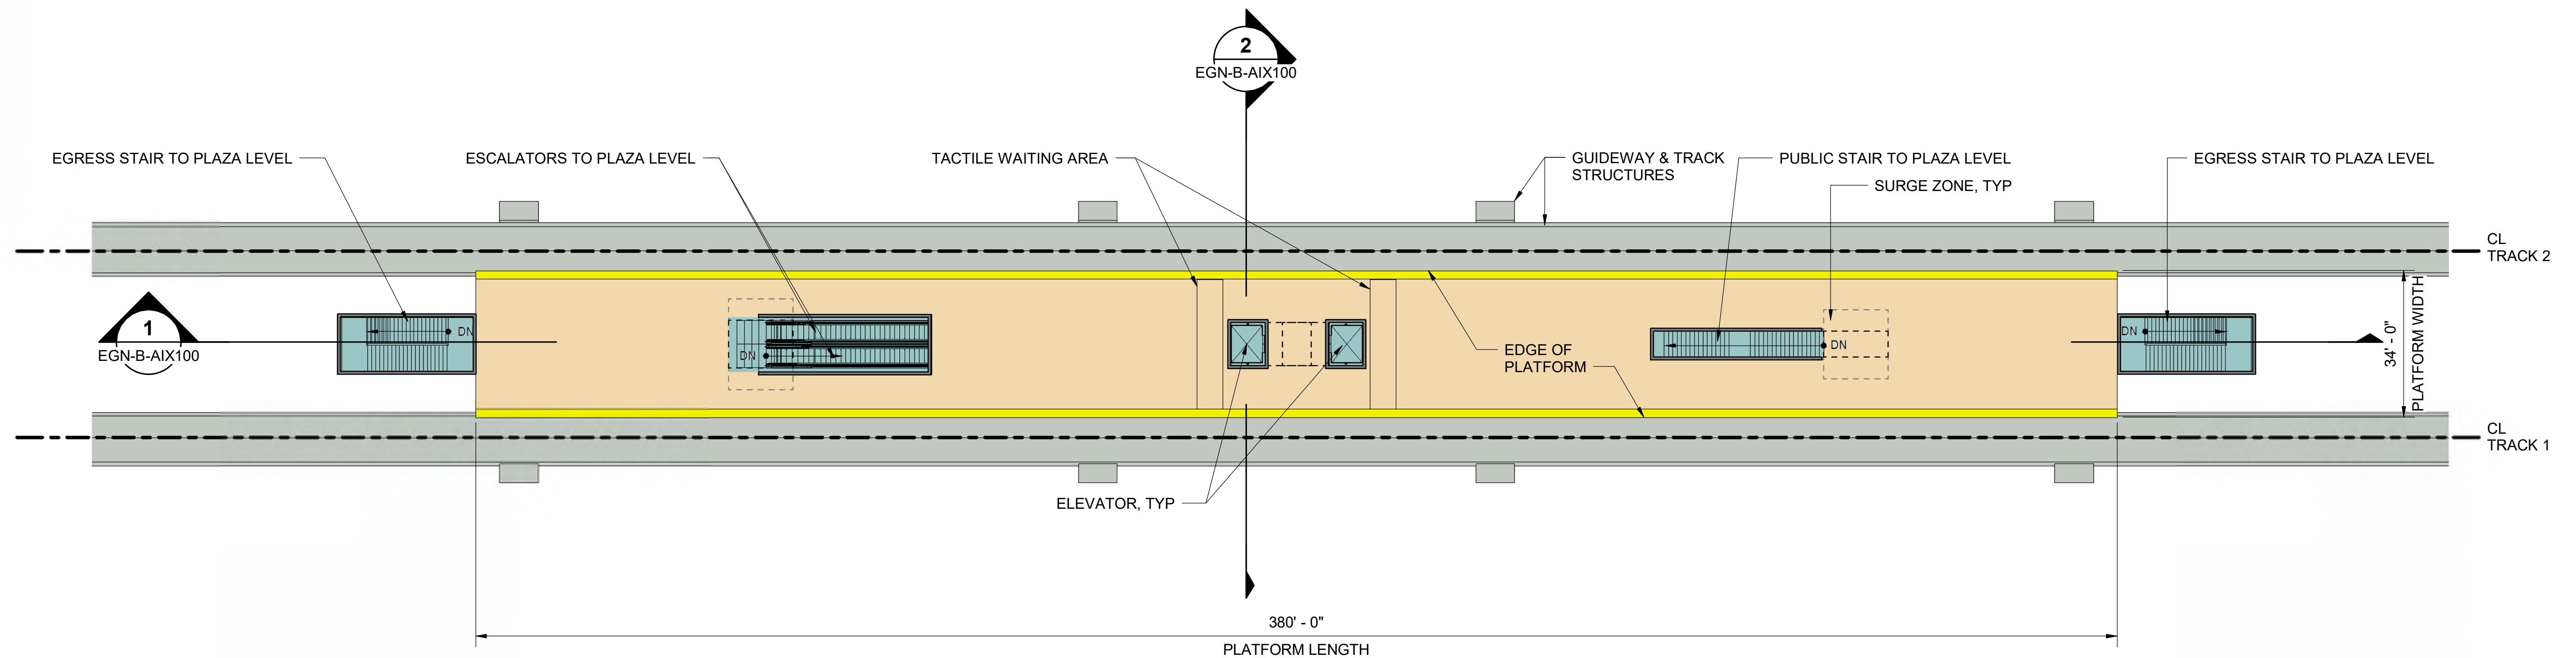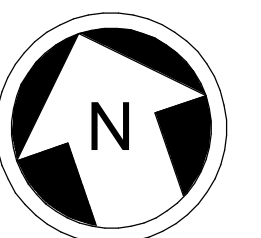

2/3/2025 1:02:52 PM
Autodesk Docs\\WA Everett Link Extension Sound Transit\\E\\LE-EGN-B-A-V2024.rvt

COLORED LEGEND


- STATION PLAZA AREA
- POTENTIAL FUTURE USE
- PLANTING AREA
- PLATFORM
- VERTICAL CIRCULATION
- ANCILLARY SPACE
- STATION LOBBY
- GUIDEWAY STRUCTURE
- EXISTING BUILDINGS

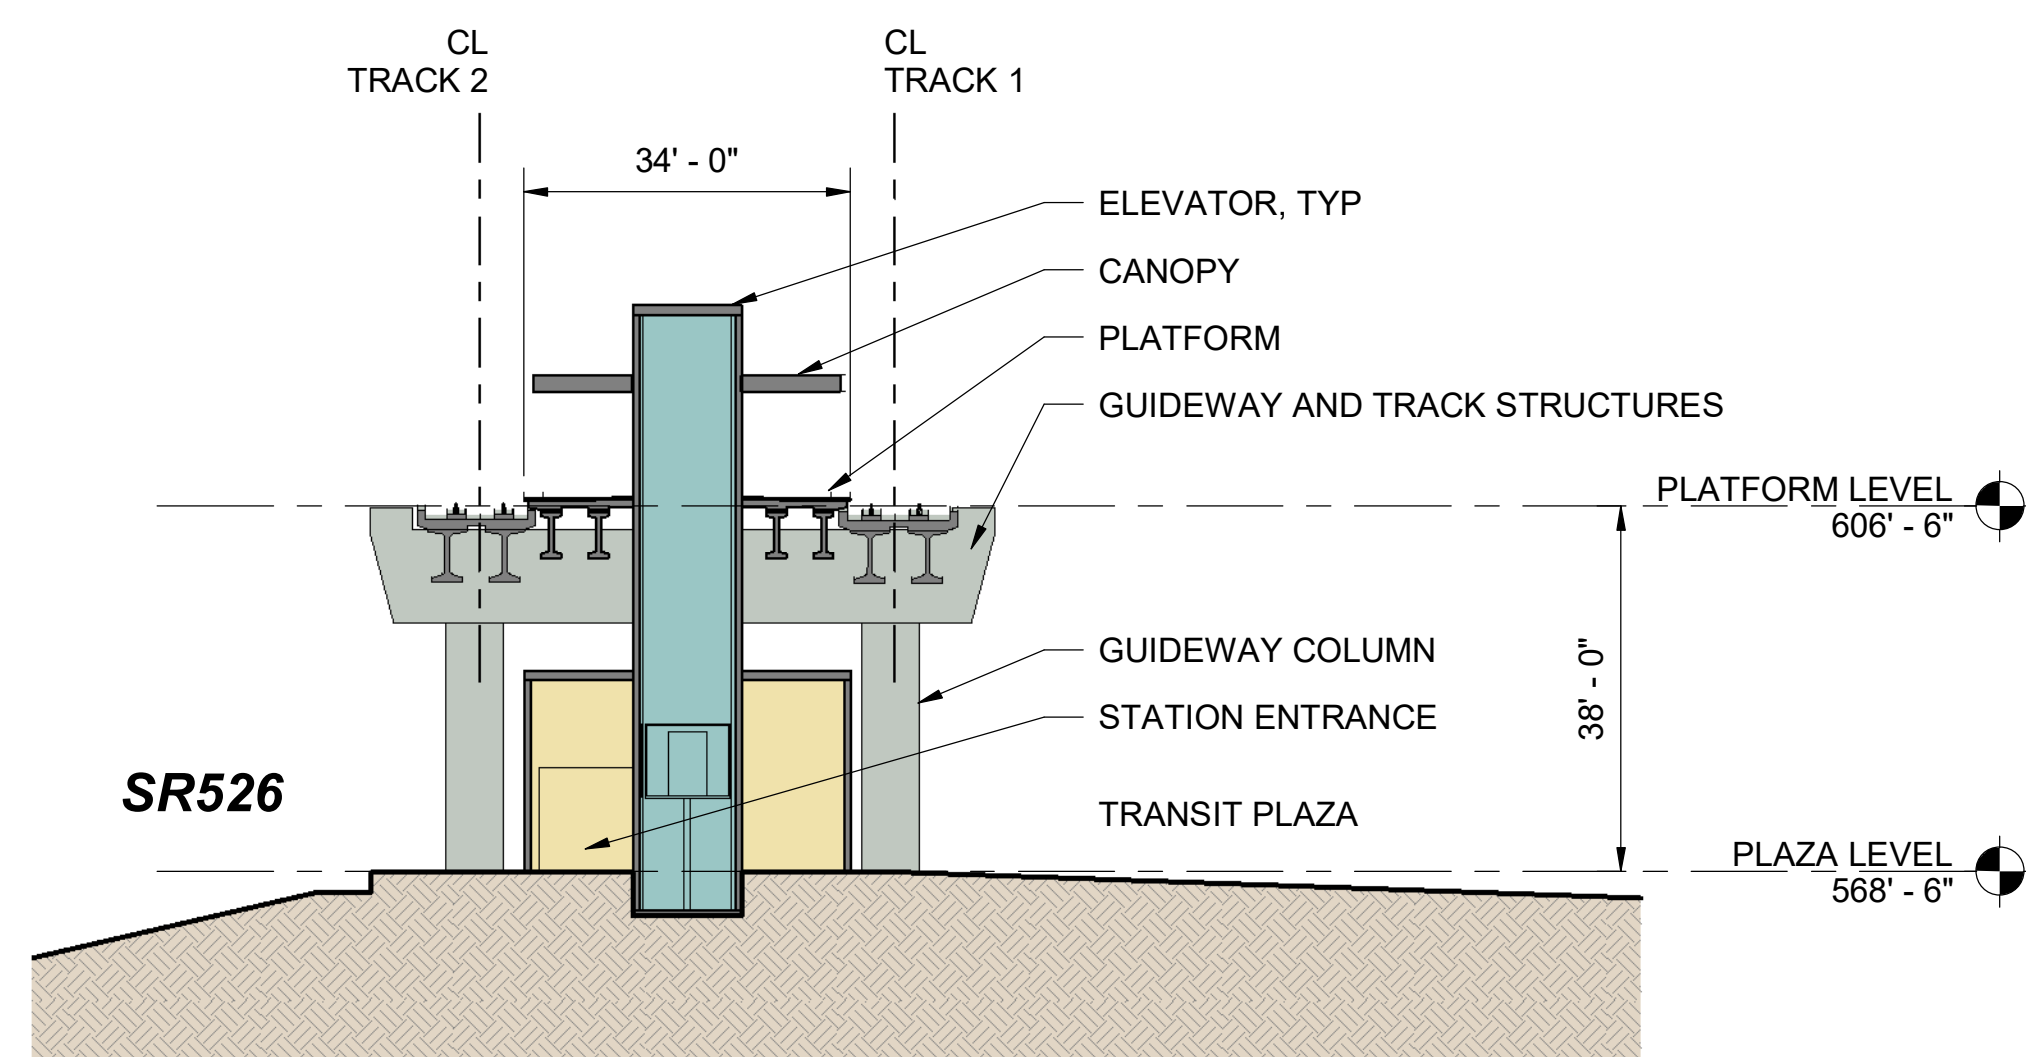

EGN-B CROSS SECTION

2

EGN-B-APP100

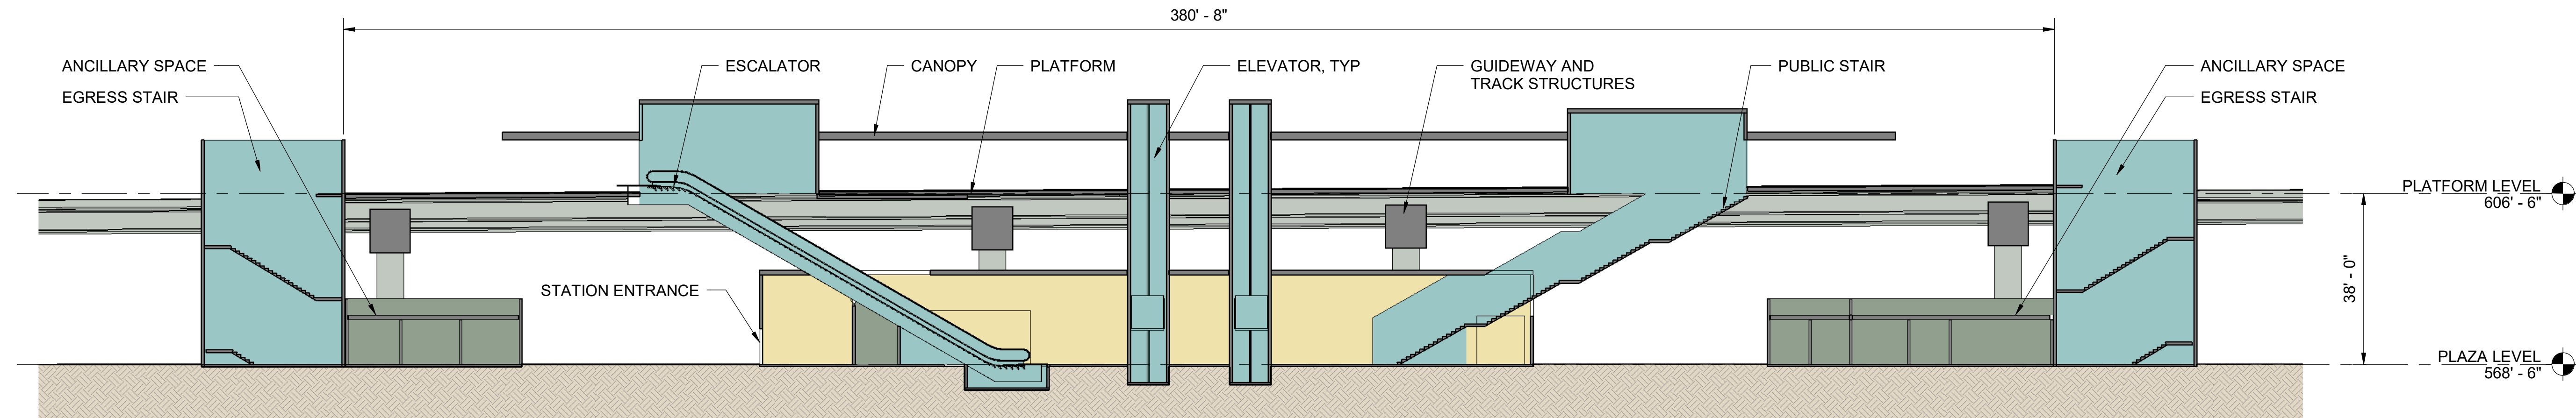

EGN-B LONG SECTION

1

EGN-B-APP100



Kimley»Horn

SWIFT COMPANY LLC



PARSONS
SCHARRERAD




EVERETT LINK EXTENSION AND OMF NORTH

DRAFT EIS - CONCEPTUAL DESIGN
L30 SEGMENT
EVERETT LINK EXTENSION & OMF NORTH
SR526 / EVERGREEN STATION ALTERNATIVE B (EGN-B)
SECTIONS

EGN-B-AIX100
SHEET 295 OF 387

02/14/2025

CROSS REFERENCING OF DRAWINGS							
EGN-3E SEGMENT	(301)	(302)	(303)	(304)	(305)	(306)	(307)
GENERAL SITE PLANS	L30-GSP301	L30-GSP302	L30-GSP303	L30-GSP304	L30-GSP305	L30-GSP306	L30-GSP307
ROADWAY PLAN & PROFILE PLANS							L30-CRV301
ARCHITECTURAL					EGN-E-ASP100 EGN-E-APP100		
ARCHITECTURAL PLANS ASSOCIATED WITH THIS PORTION OF THE PROJECT ARE WITHIN THIS SECTION BUT NOT DENOTED ON THIS PLAN FOR LOCATION.							

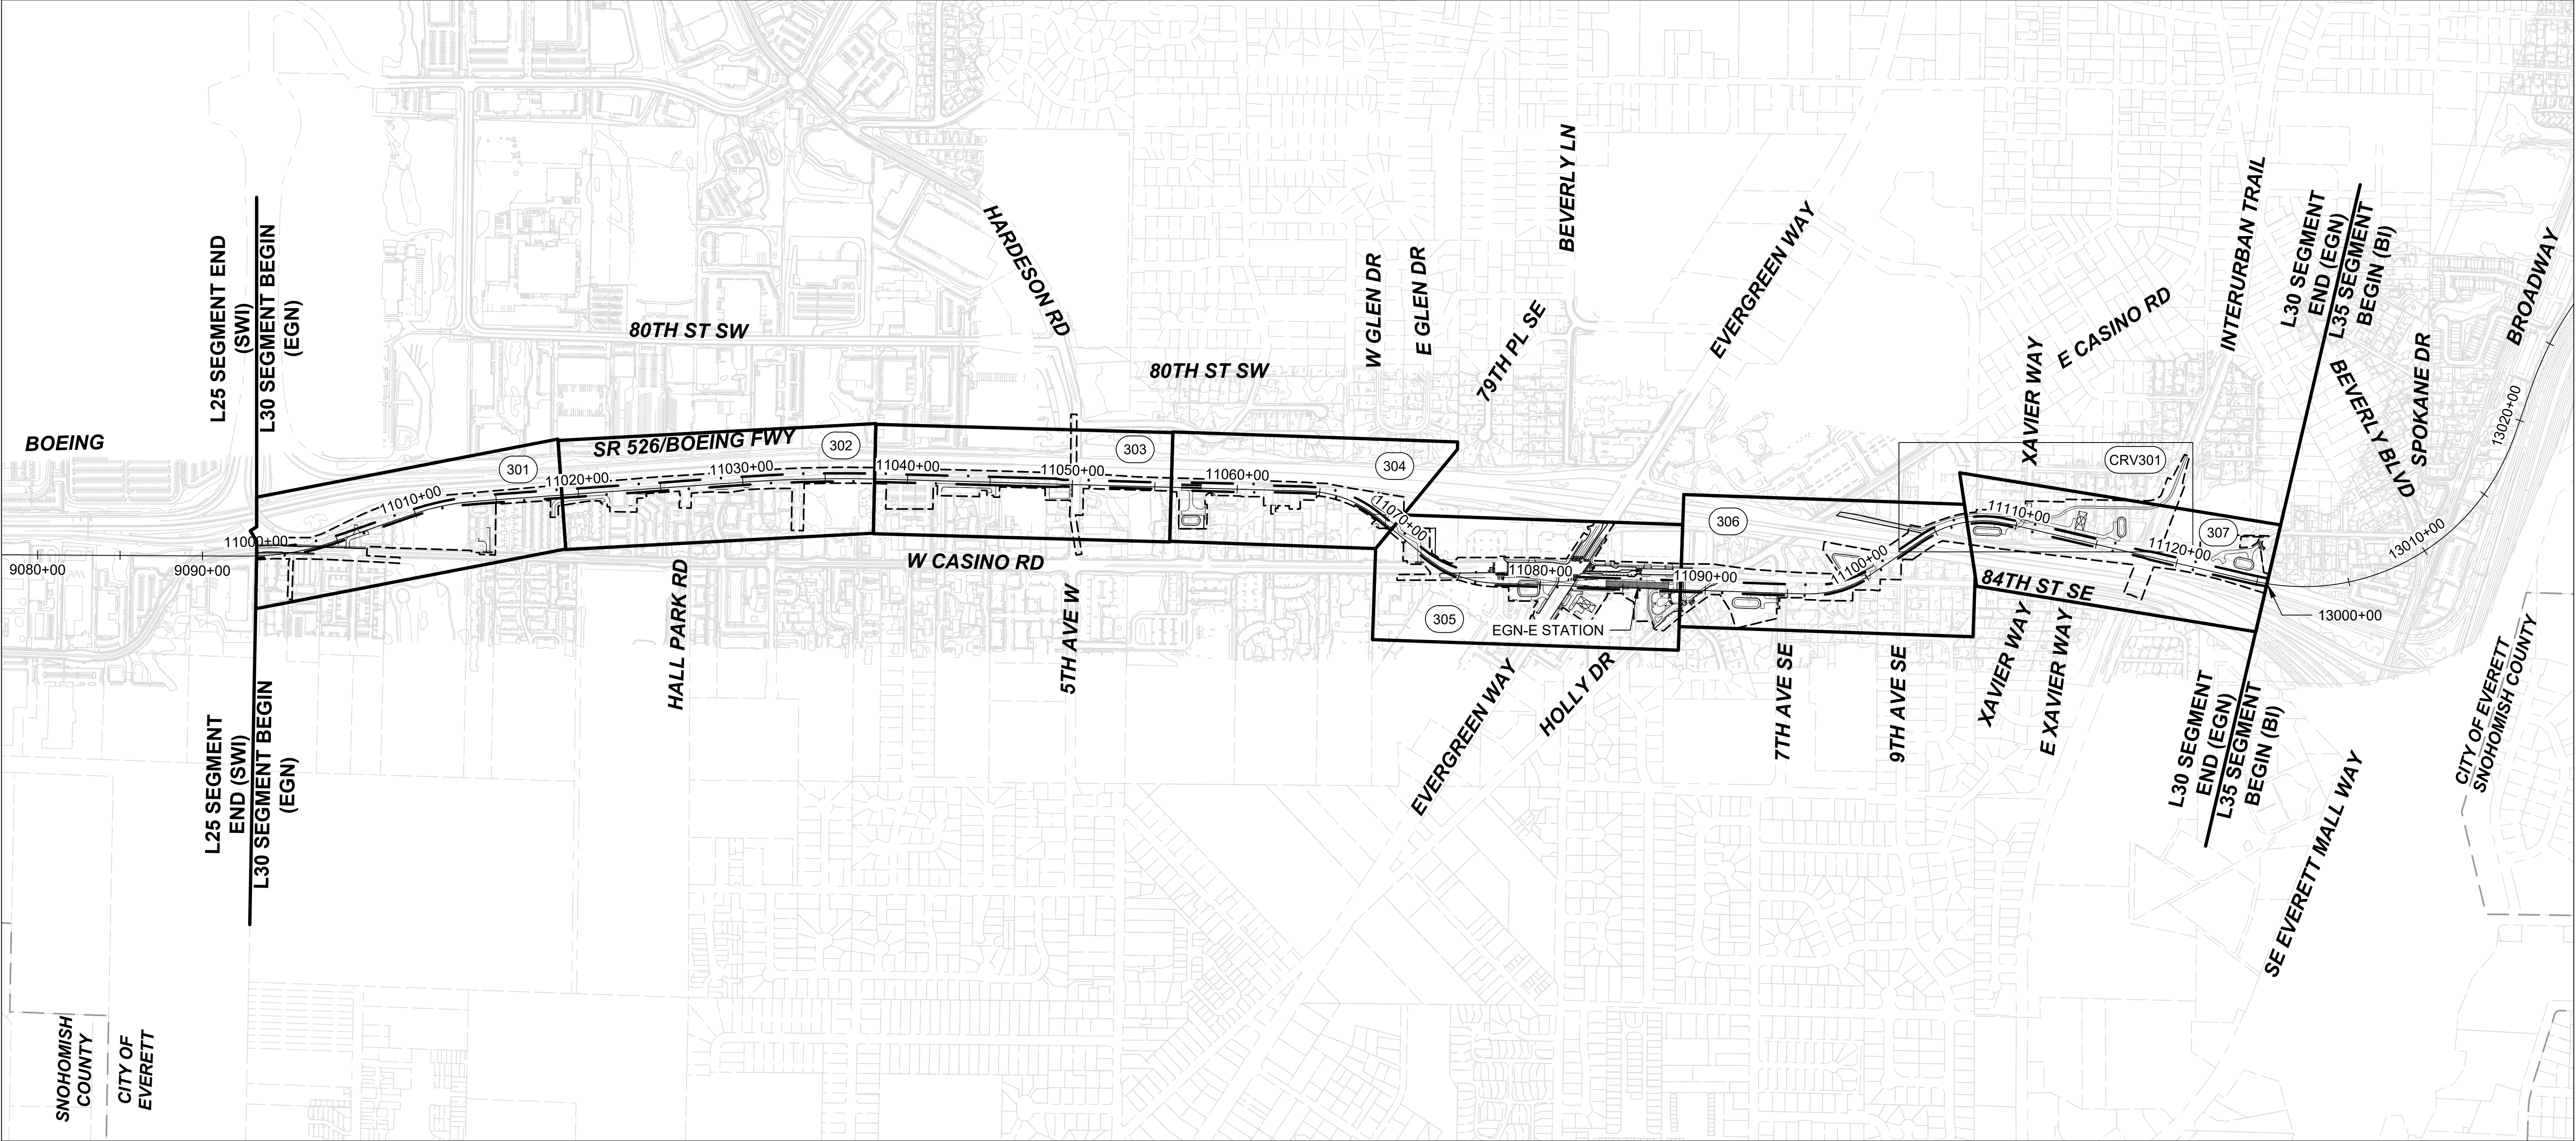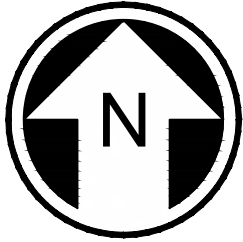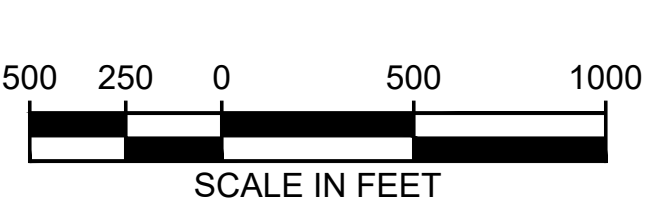

12/11/24 | 11:17 AM | CONOR DOANE
C:\P\W\K\1\0288394\L30 - KEYSHEET.DWG



EVERETT LINK EXTENSION
AND OMF NORTH

DRAFT EIS - CONCEPTUAL DESIGN
L30 SEGMENT
EVERETT LINK EXTENSION & OMF NORTH
EGN-3E
KEY MAP

L30-GZK300
SHEET 296 OF 387
02/14/2025

12/12/24 | 4:31 PM | JONATHAN SIMCOE
C:\P\WKH\1\0288212\L30-GSP301.DWG.DWG





Kimley»Horn

EVERETT LINK EXTENSION AND OMF NORTH



DRAFT EIS - CONCEPTUAL DESIGN
L30 SEGMENT
EVERETT LINK EXTENSION & OMF NORTH
EGN-3E
GENERAL SITE PLANS

L30-GSP301
SHEET 297 OF 387
02/14/2025

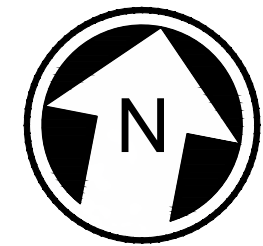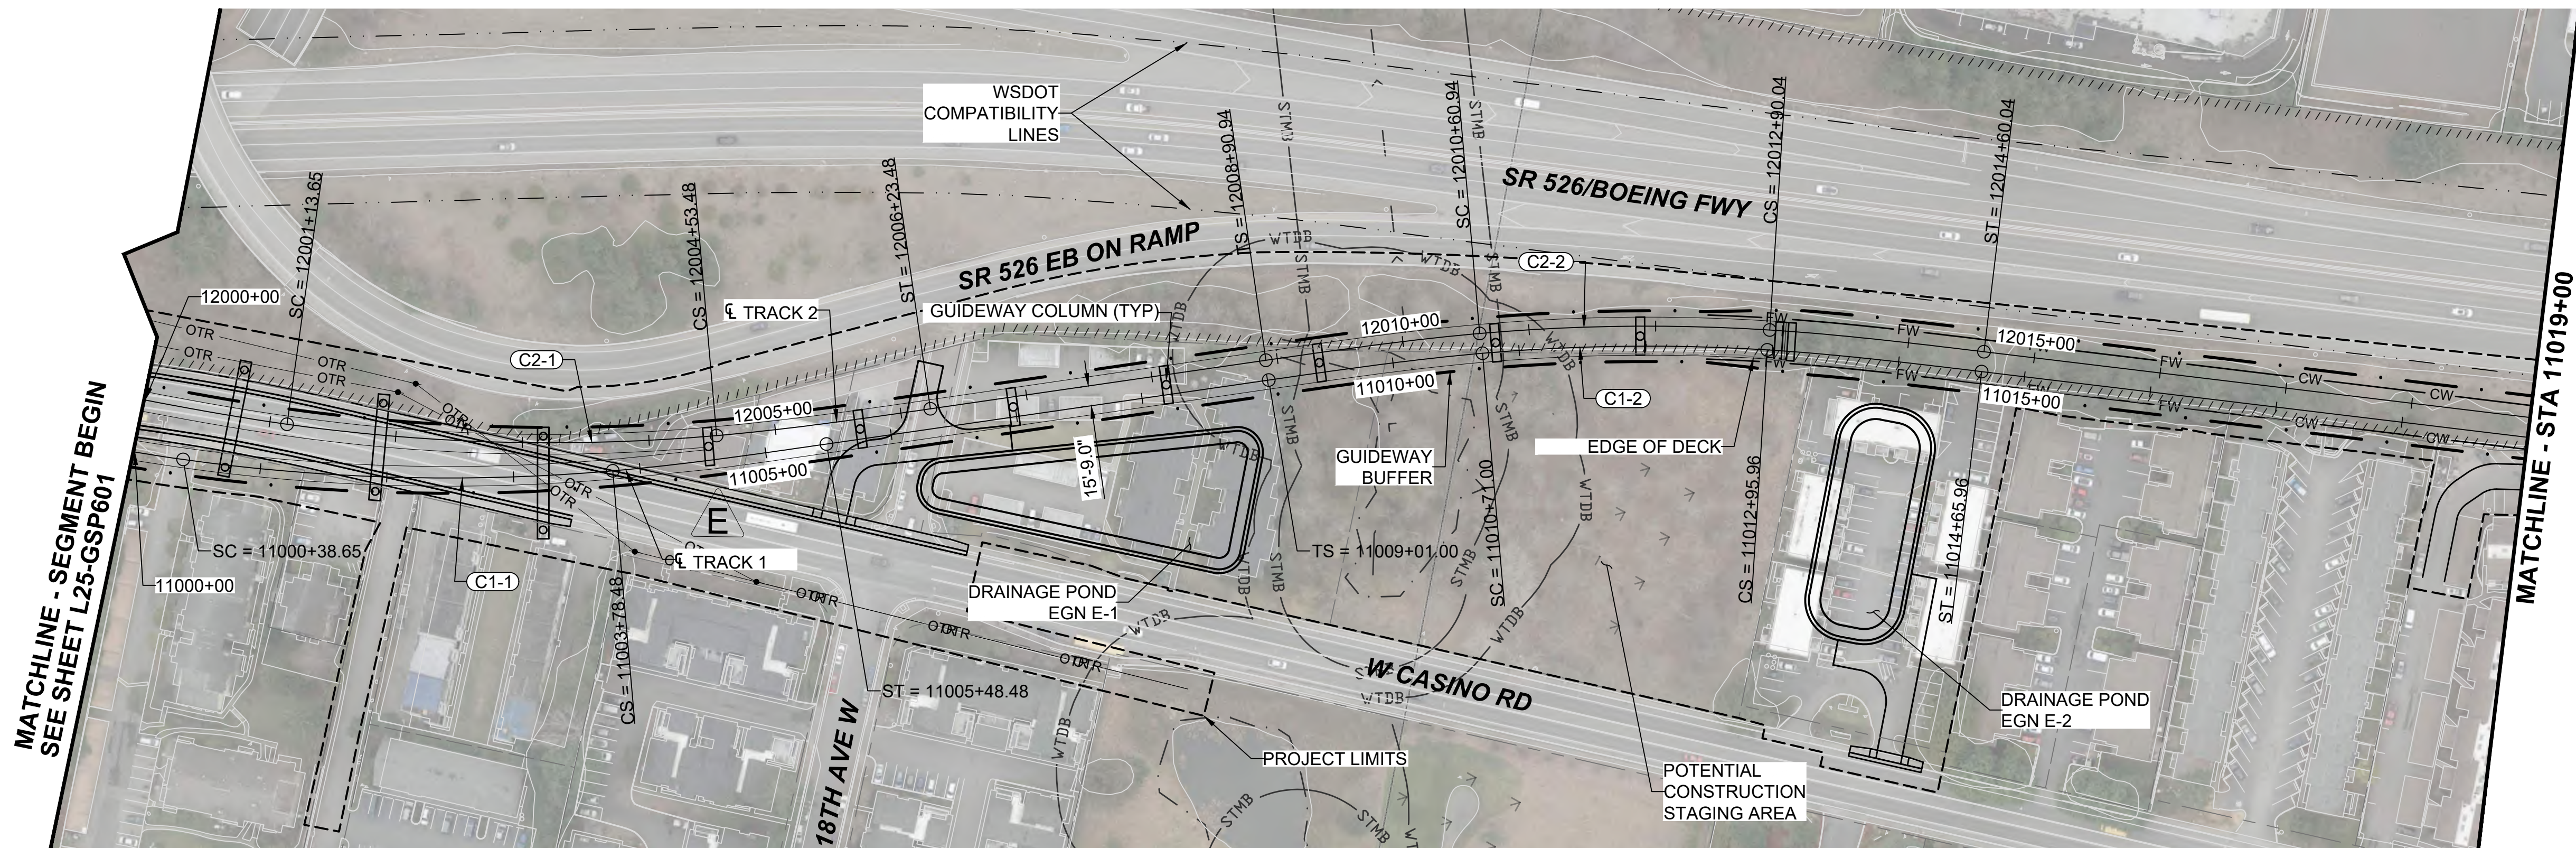

- NOTES:
1. SEE STD SHEETS FOR NOTES, LEGENDS, AND ABBREVIATIONS.
 2. ELECTRIC OVERHEAD TRANSMISSION LINE RELOCATIONS DUE TO PROPOSED CONSTRUCTION CONFLICTS ARE SHOWN FOR CONTEXT.
 3. SEE OMF DEIS PLAN SET FOR OMF DESIGN INFORMATION.

CURVE TABLE						
CURVE	RADIUS (FT)	Lc (FT)	Ls1 (FT)	Ls2 (FT)	Ea (IN)	Eu (IN)
C1-1	1500.0	339.8	170.0	170.0	3.75	2.85
C1-2	1500.0	225.0	170.0	170.0	3.75	2.85
C2-1	1500.0	339.8	170.0	170.0	3.75	2.85
C2-2	1515.8	229.1	170.0	170.0	3.75	2.78

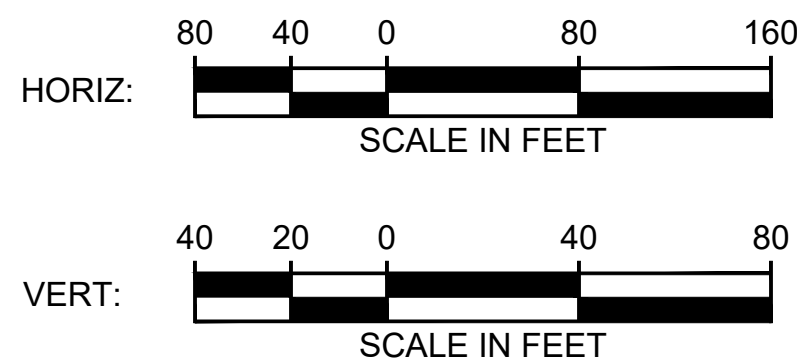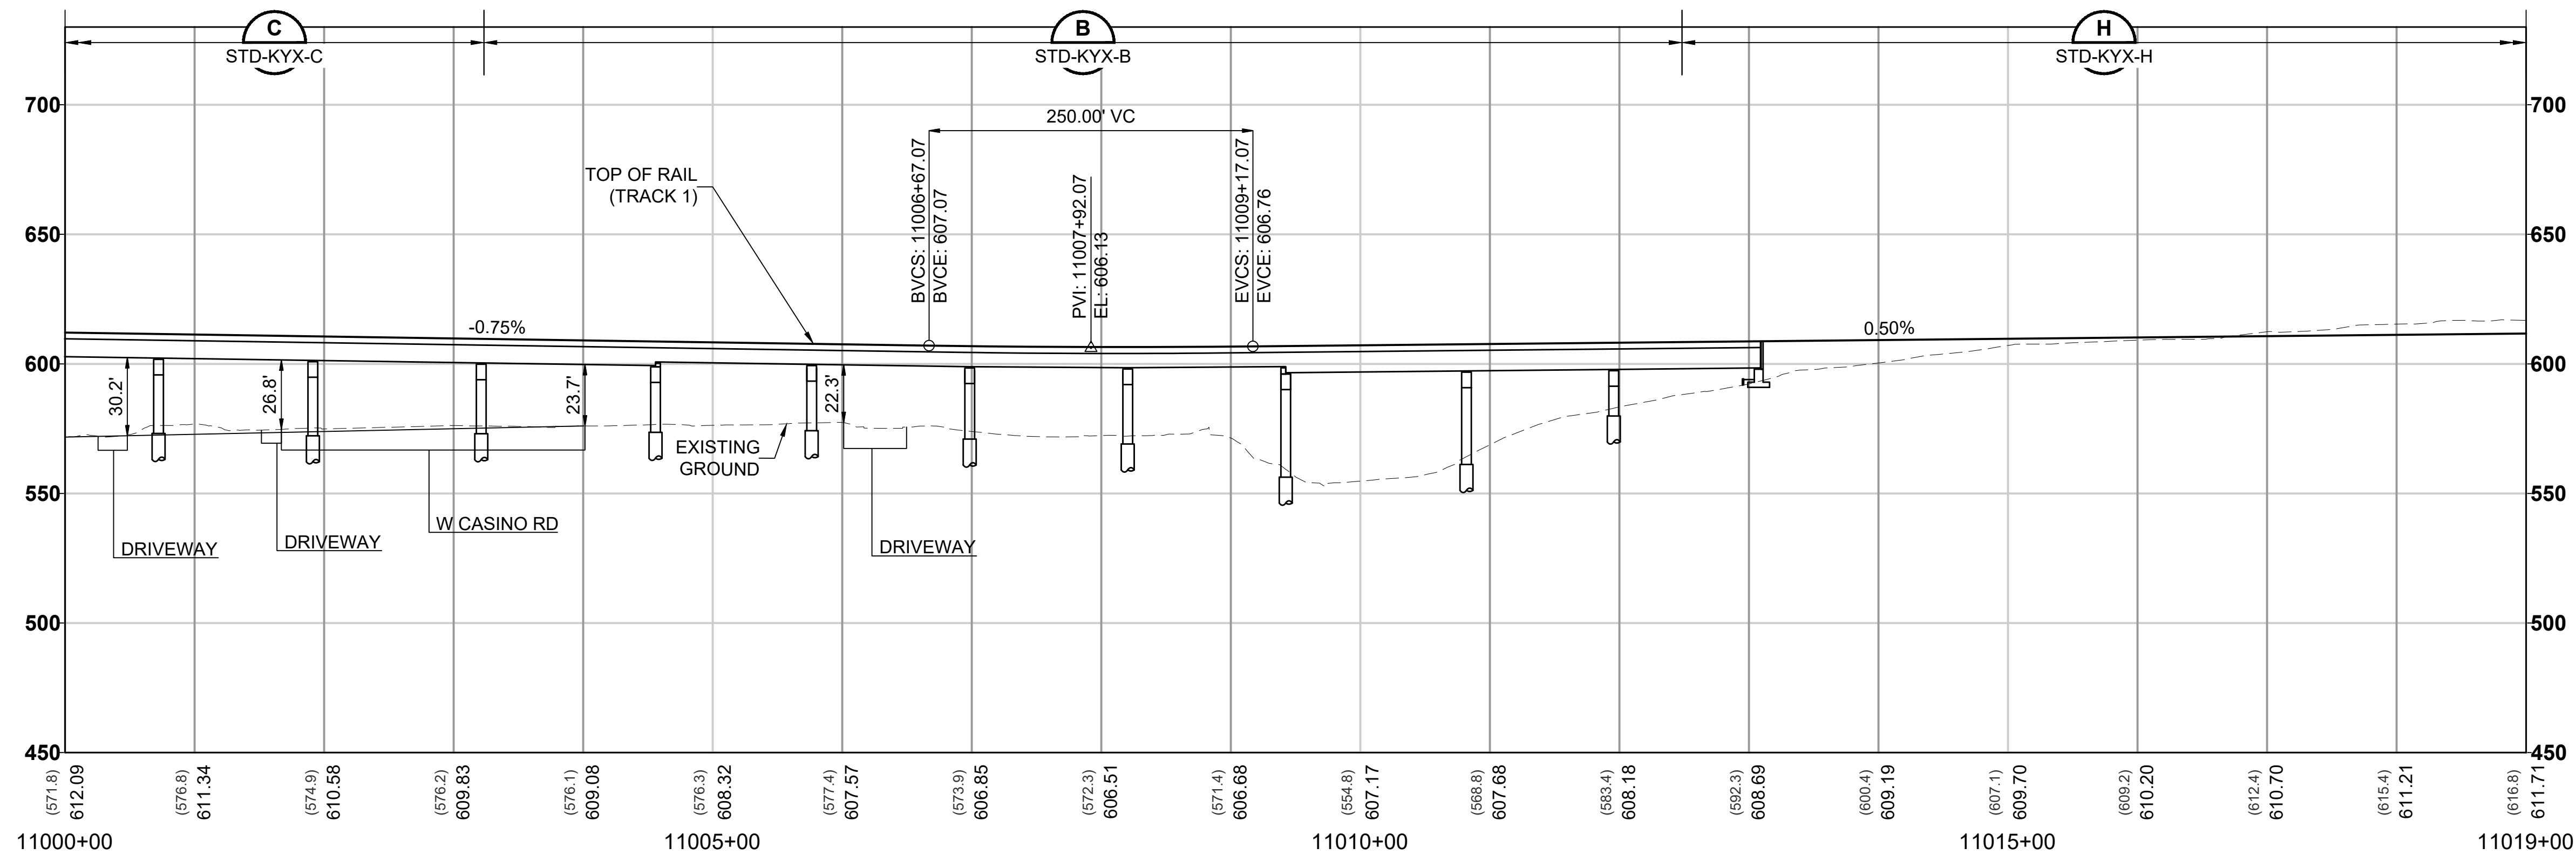

12/12/24 | 4:32 PM | JONATHAN SIMCOE
C:\P\W\K\H\10288212\L30-GSP301.DWG.DWG





Kimley»Horn

EVERETT LINK EXTENSION AND OMF NORTH



DRAFT EIS - CONCEPTUAL DESIGN
L30 SEGMENT
EVERETT LINK EXTENSION & OMF NORTH
EGN-3E
GENERAL SITE PLANS

L30-GSP302
SHEET 298 OF 387
02/14/2025

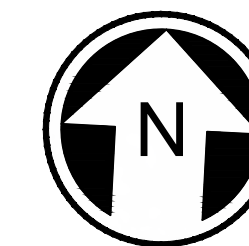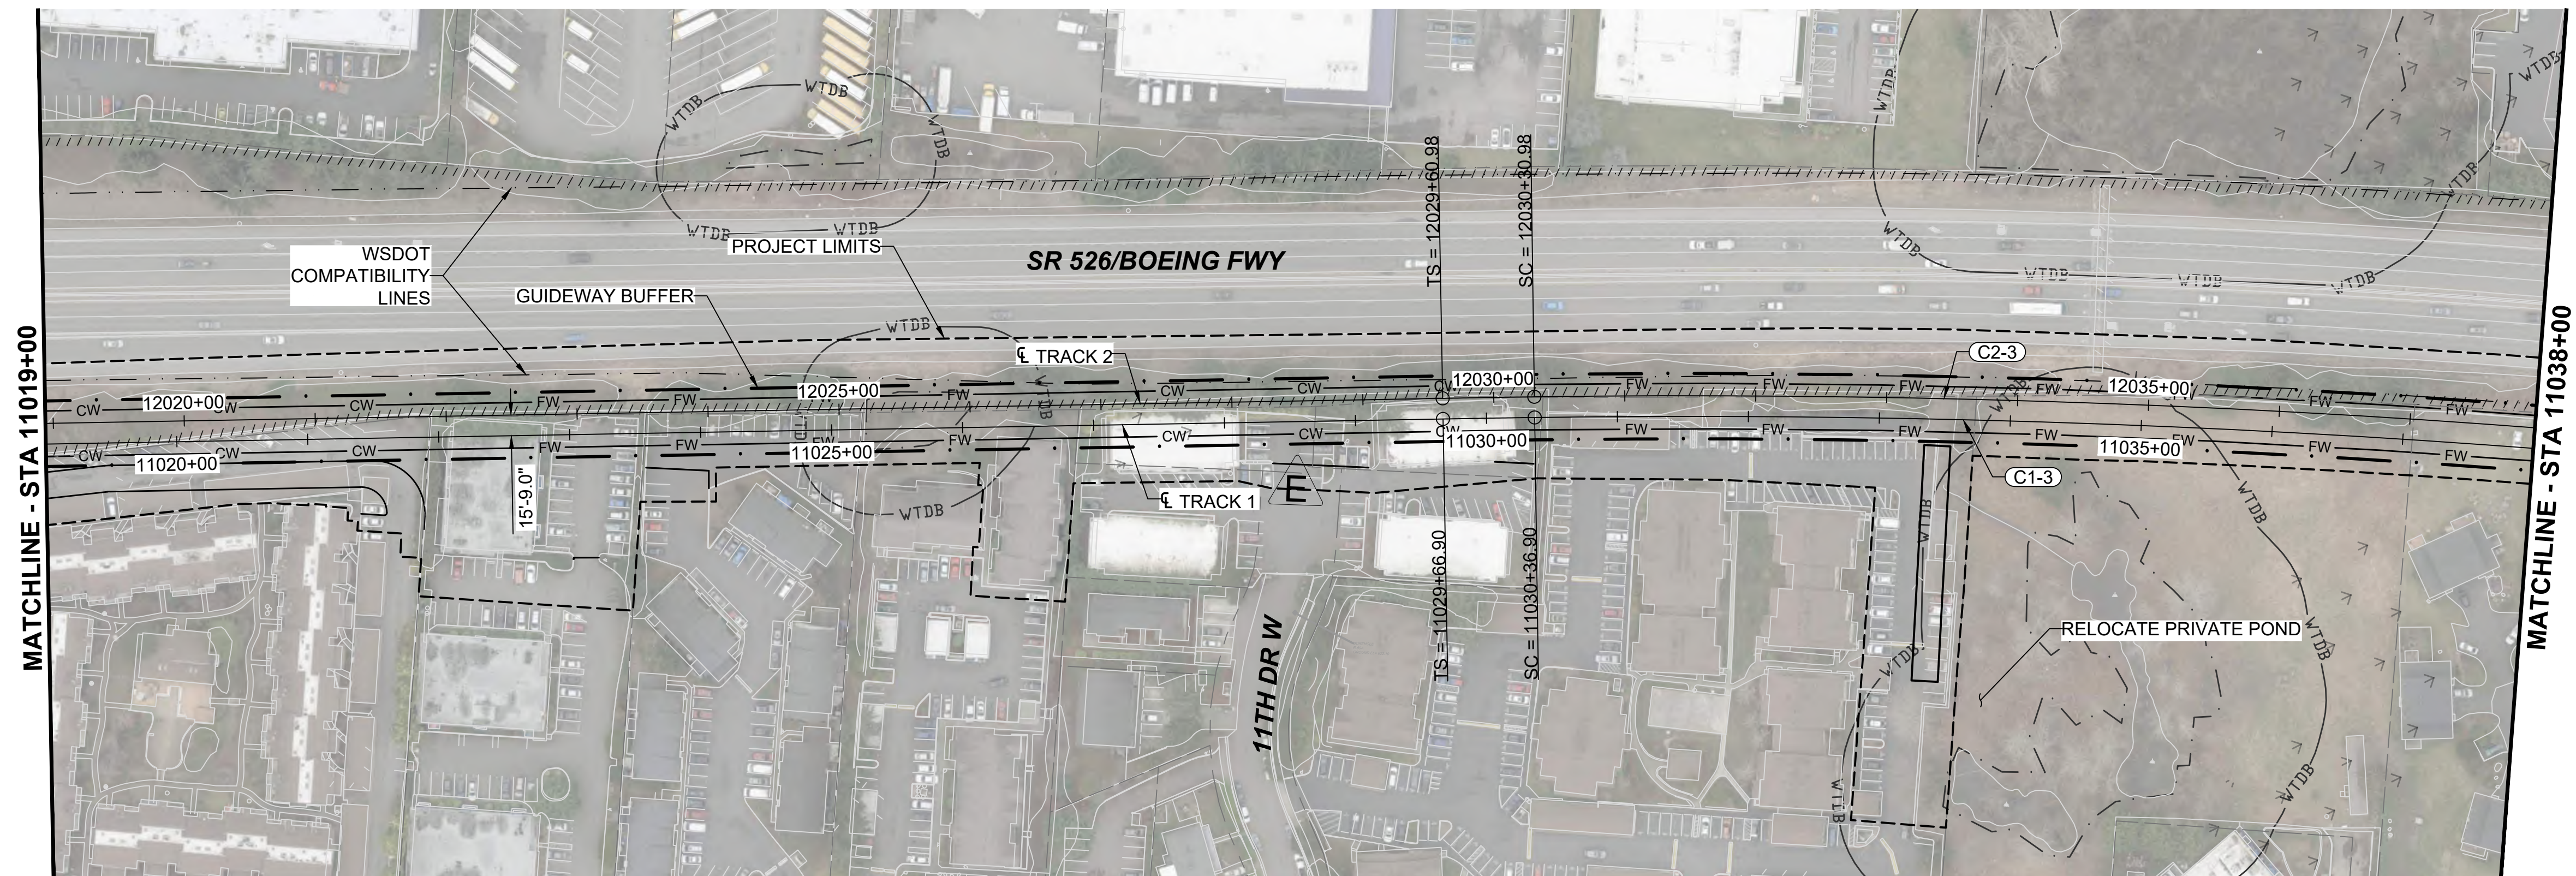

- NOTES:
1. SEE STD SHEETS FOR NOTES, LEGENDS, AND ABBREVIATIONS.
 2. ELECTRIC OVERHEAD TRANSMISSION LINE RELOCATIONS DUE TO PROPOSED CONSTRUCTION CONFLICTS ARE SHOWN FOR CONTEXT.

CURVE TABLE							
CURVE	RADIUS (FT)	Lc (FT)	LS1 (FT)	LS2 (FT)	Ea (IN)	Eu (IN)	V (MPH)
C1-3	8530.0	774.8	70.0	70.0	0.00	1.15	55
C2-3	8545.8	776.4	70.0	70.0	0.00	1.15	55

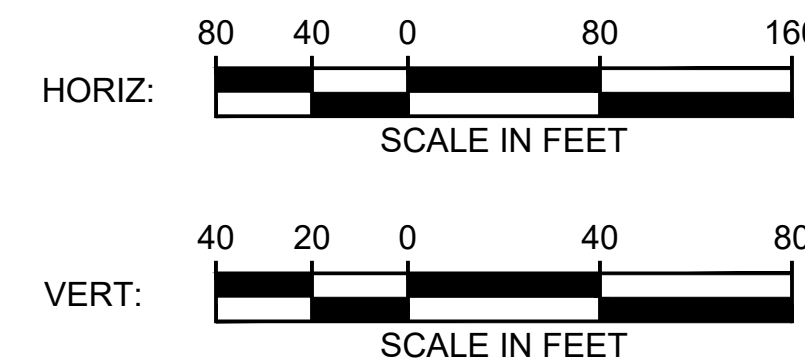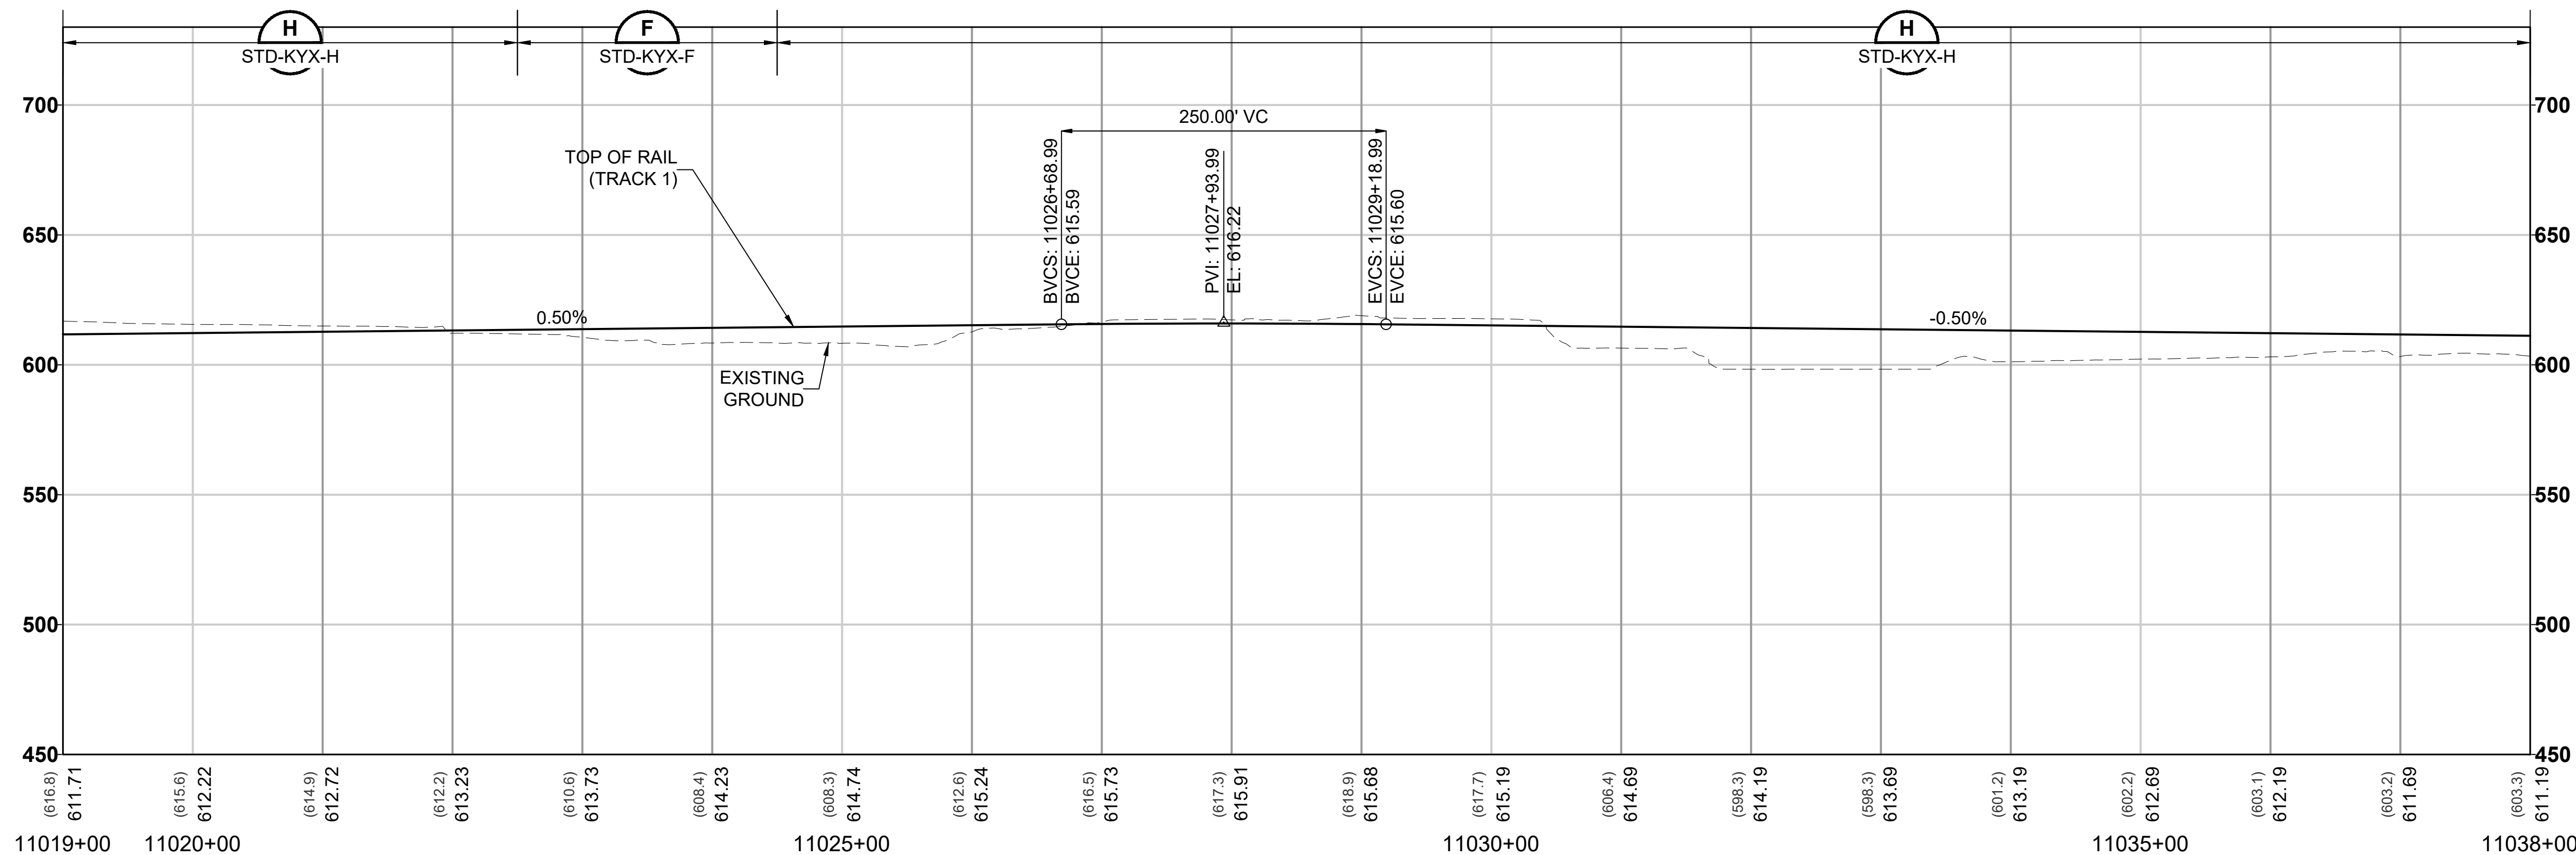

12/12/24 | 4:33 PM | JONATHAN SIMCOE
C:\PW\KH1\0288212\L30-GSP301.DWG.DWG




Kimley»Horn




EVERETT LINK EXTENSION AND OMF NORTH

DRAFT EIS - CONCEPTUAL DESIGN
L30 SEGMENT
EVERETT LINK EXTENSION & OMF NORTH
EGN-3E
GENERAL SITE PLANS

L30-GSP303
SHEET 299 OF 387
02/14/2025

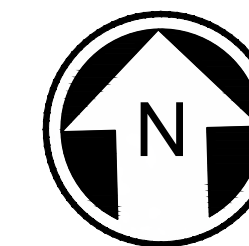

- NOTES:**
1. SEE STD SHEETS FOR NOTES, LEGENDS, AND ABBREVIATIONS.
 2. ELECTRIC OVERHEAD TRANSMISSION LINE RELOCATIONS DUE TO PROPOSED CONSTRUCTION CONFLICTS ARE SHOWN FOR CONTEXT.
 3. SEE OMF DEIS PLAN SET FOR OMF DESIGN INFORMATION.

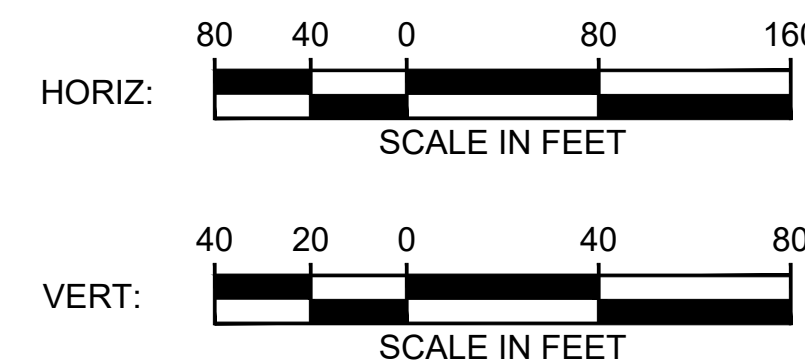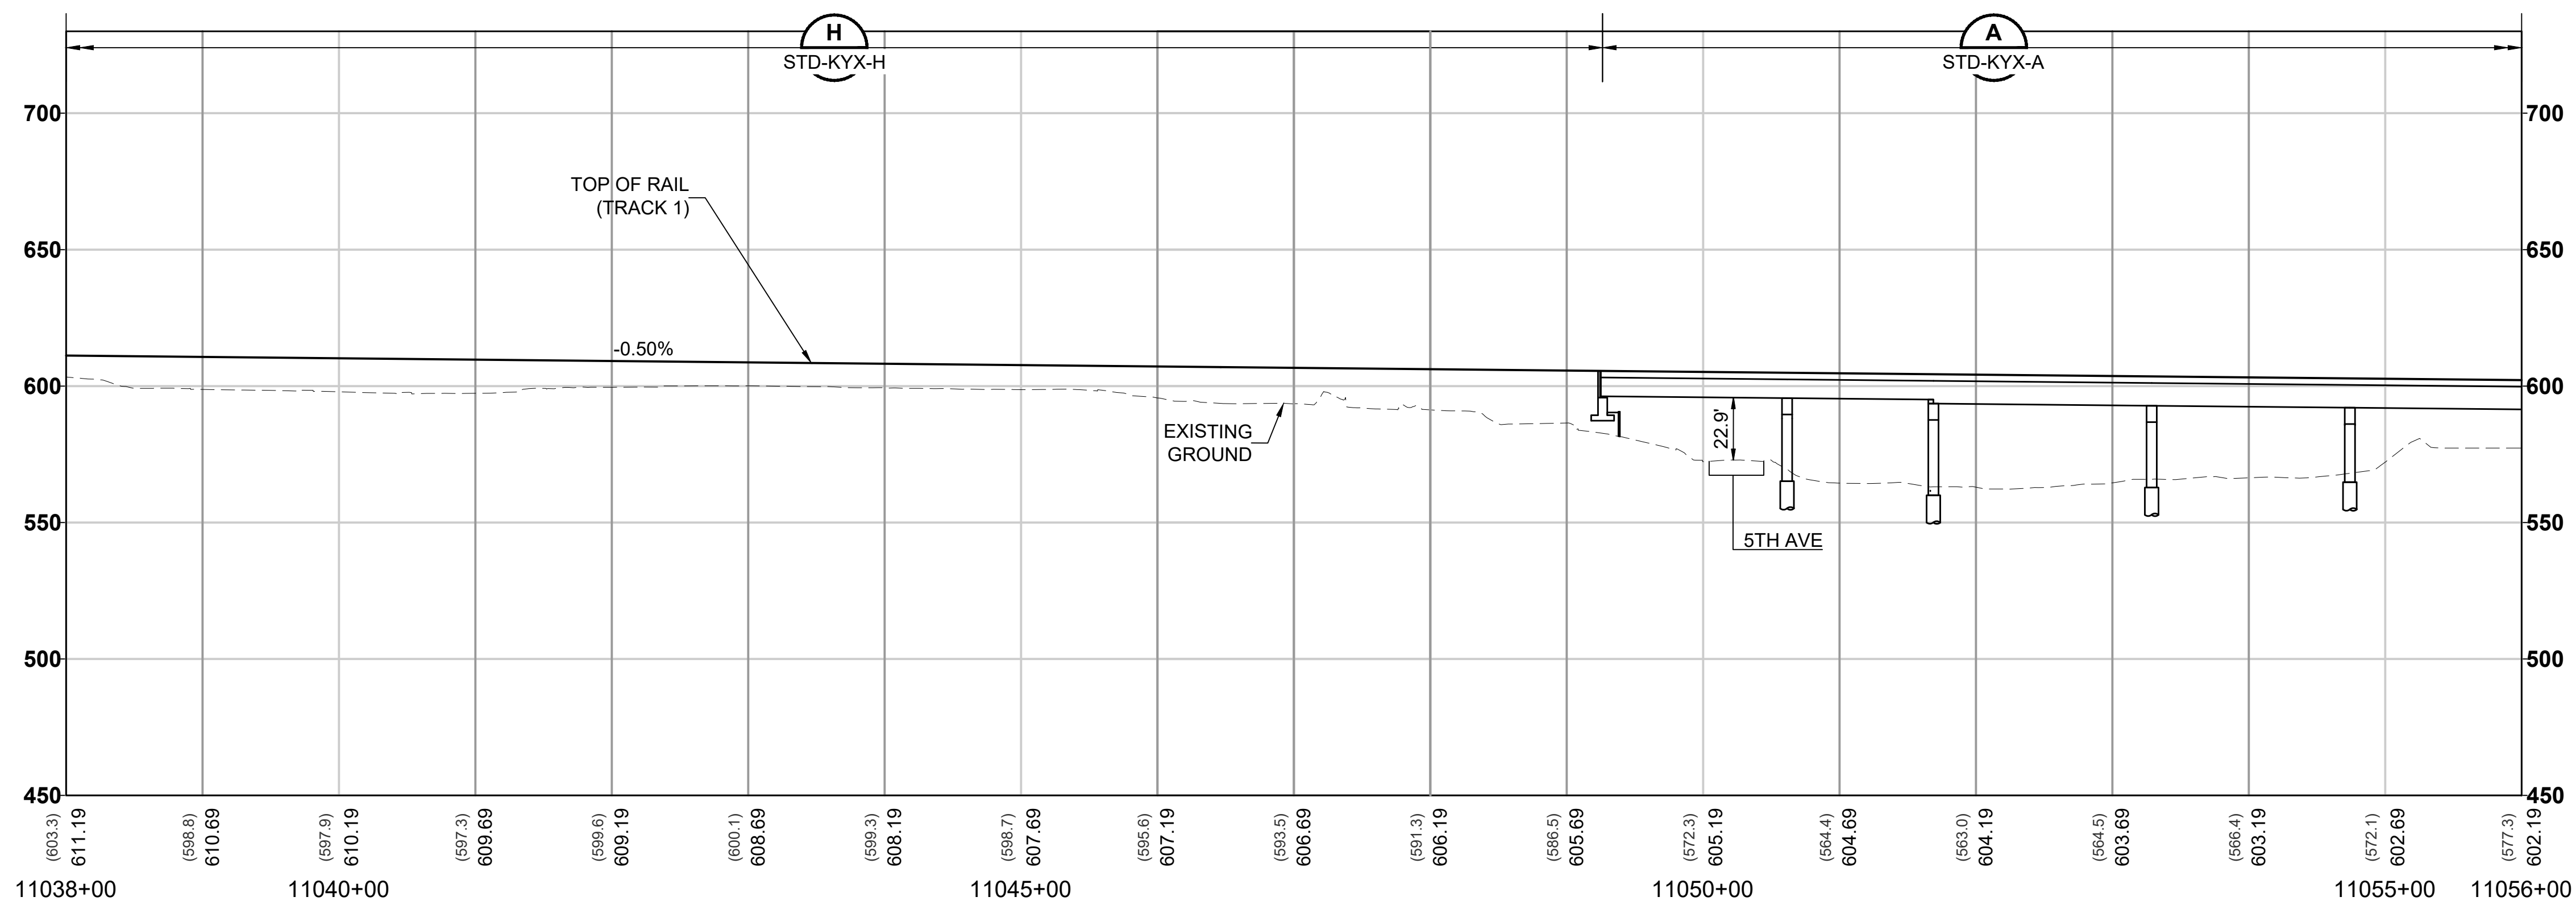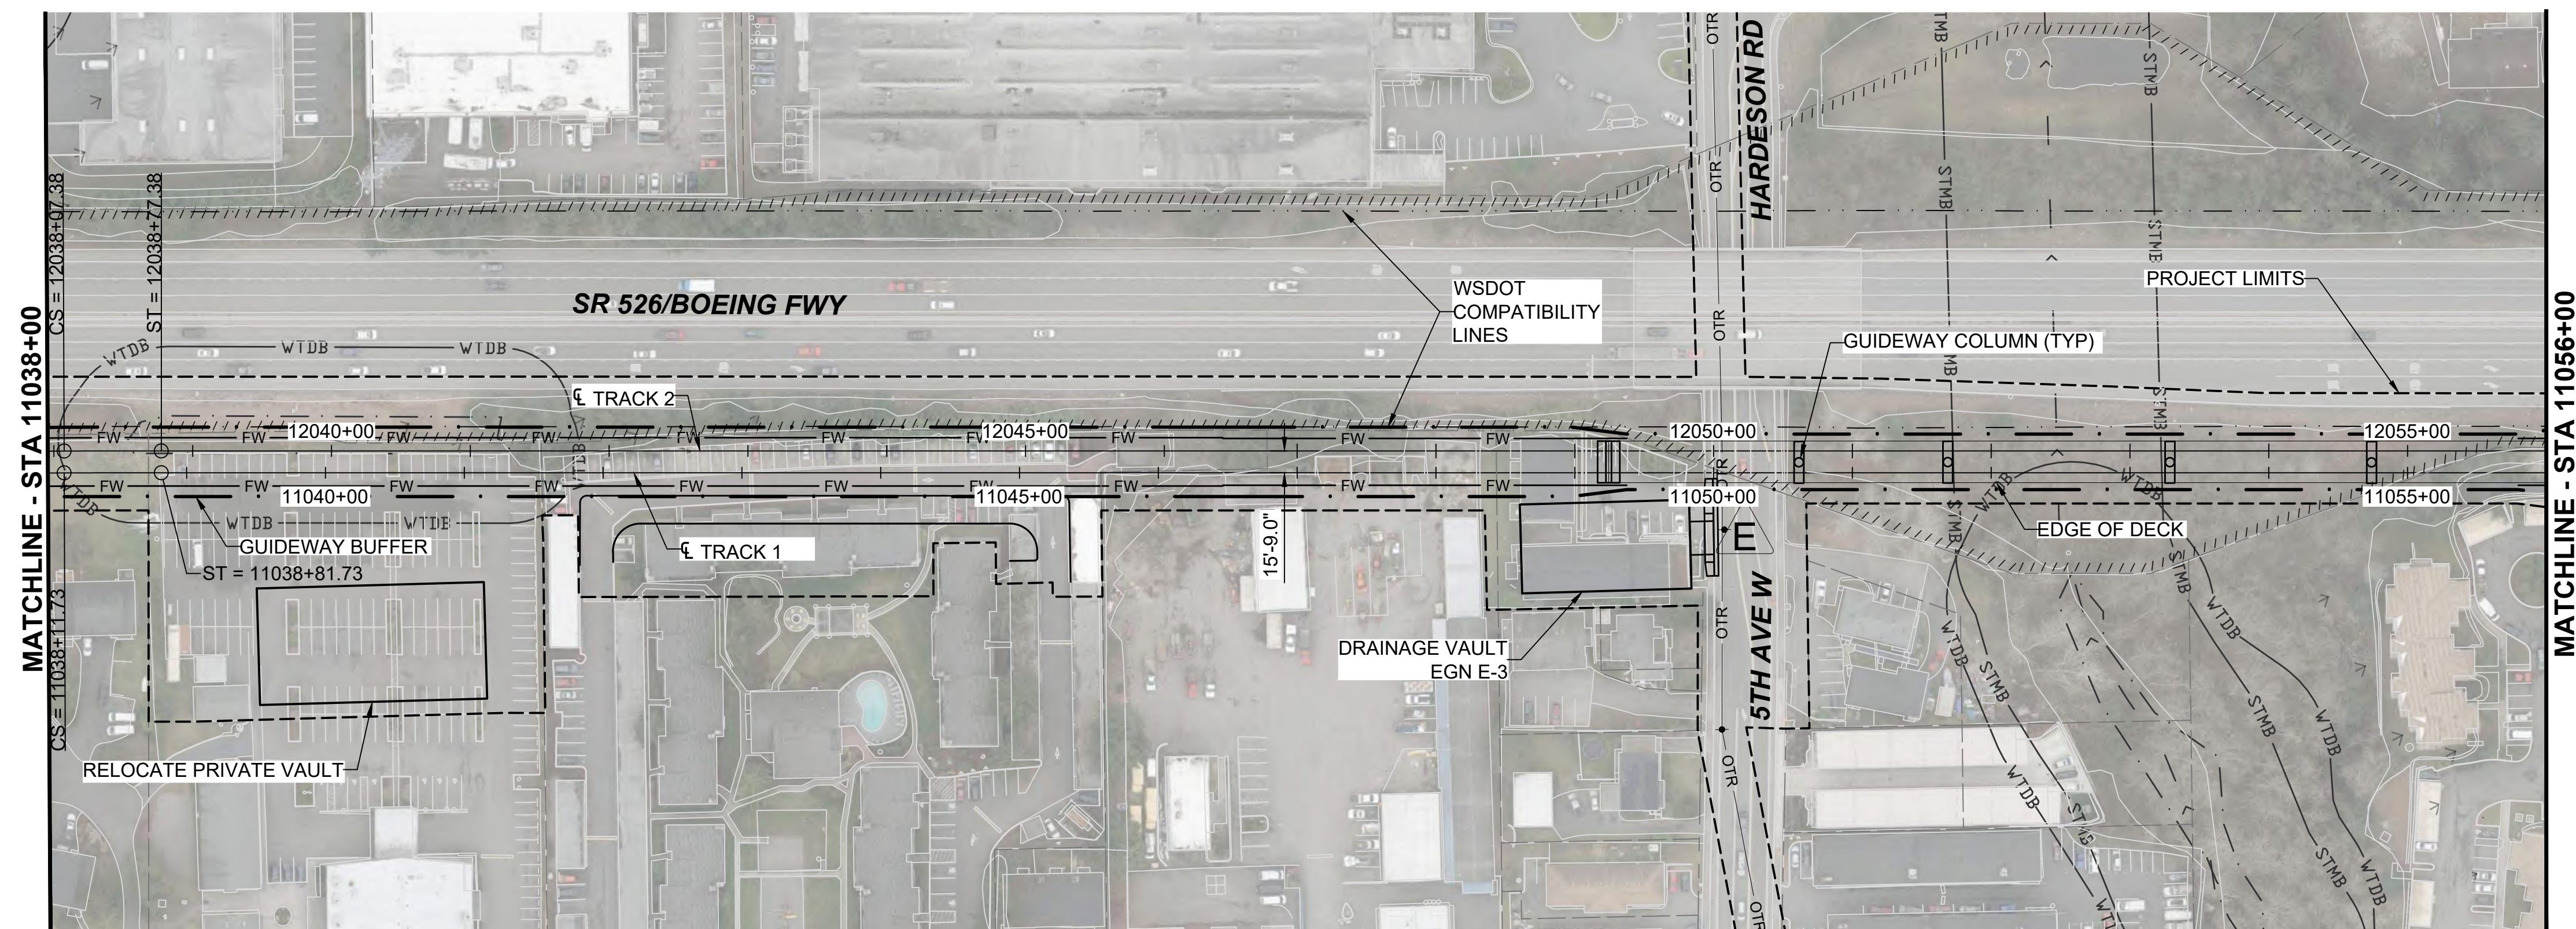

12/12/24 | 4:34 PM | JONATHAN SIMCOE
C:\PW\K\H\1\0288212\130-GSP301.DWG.DWG




Kimley»Horn

EVERETT LINK EXTENSION AND OMF NORTH



DRAFT EIS - CONCEPTUAL DESIGN
L30 SEGMENT
EVERETT LINK EXTENSION & OMF NORTH
EGN-3E
GENERAL SITE PLANS



L30-GSP304
SHEET 300 OF 387
02/14/2025

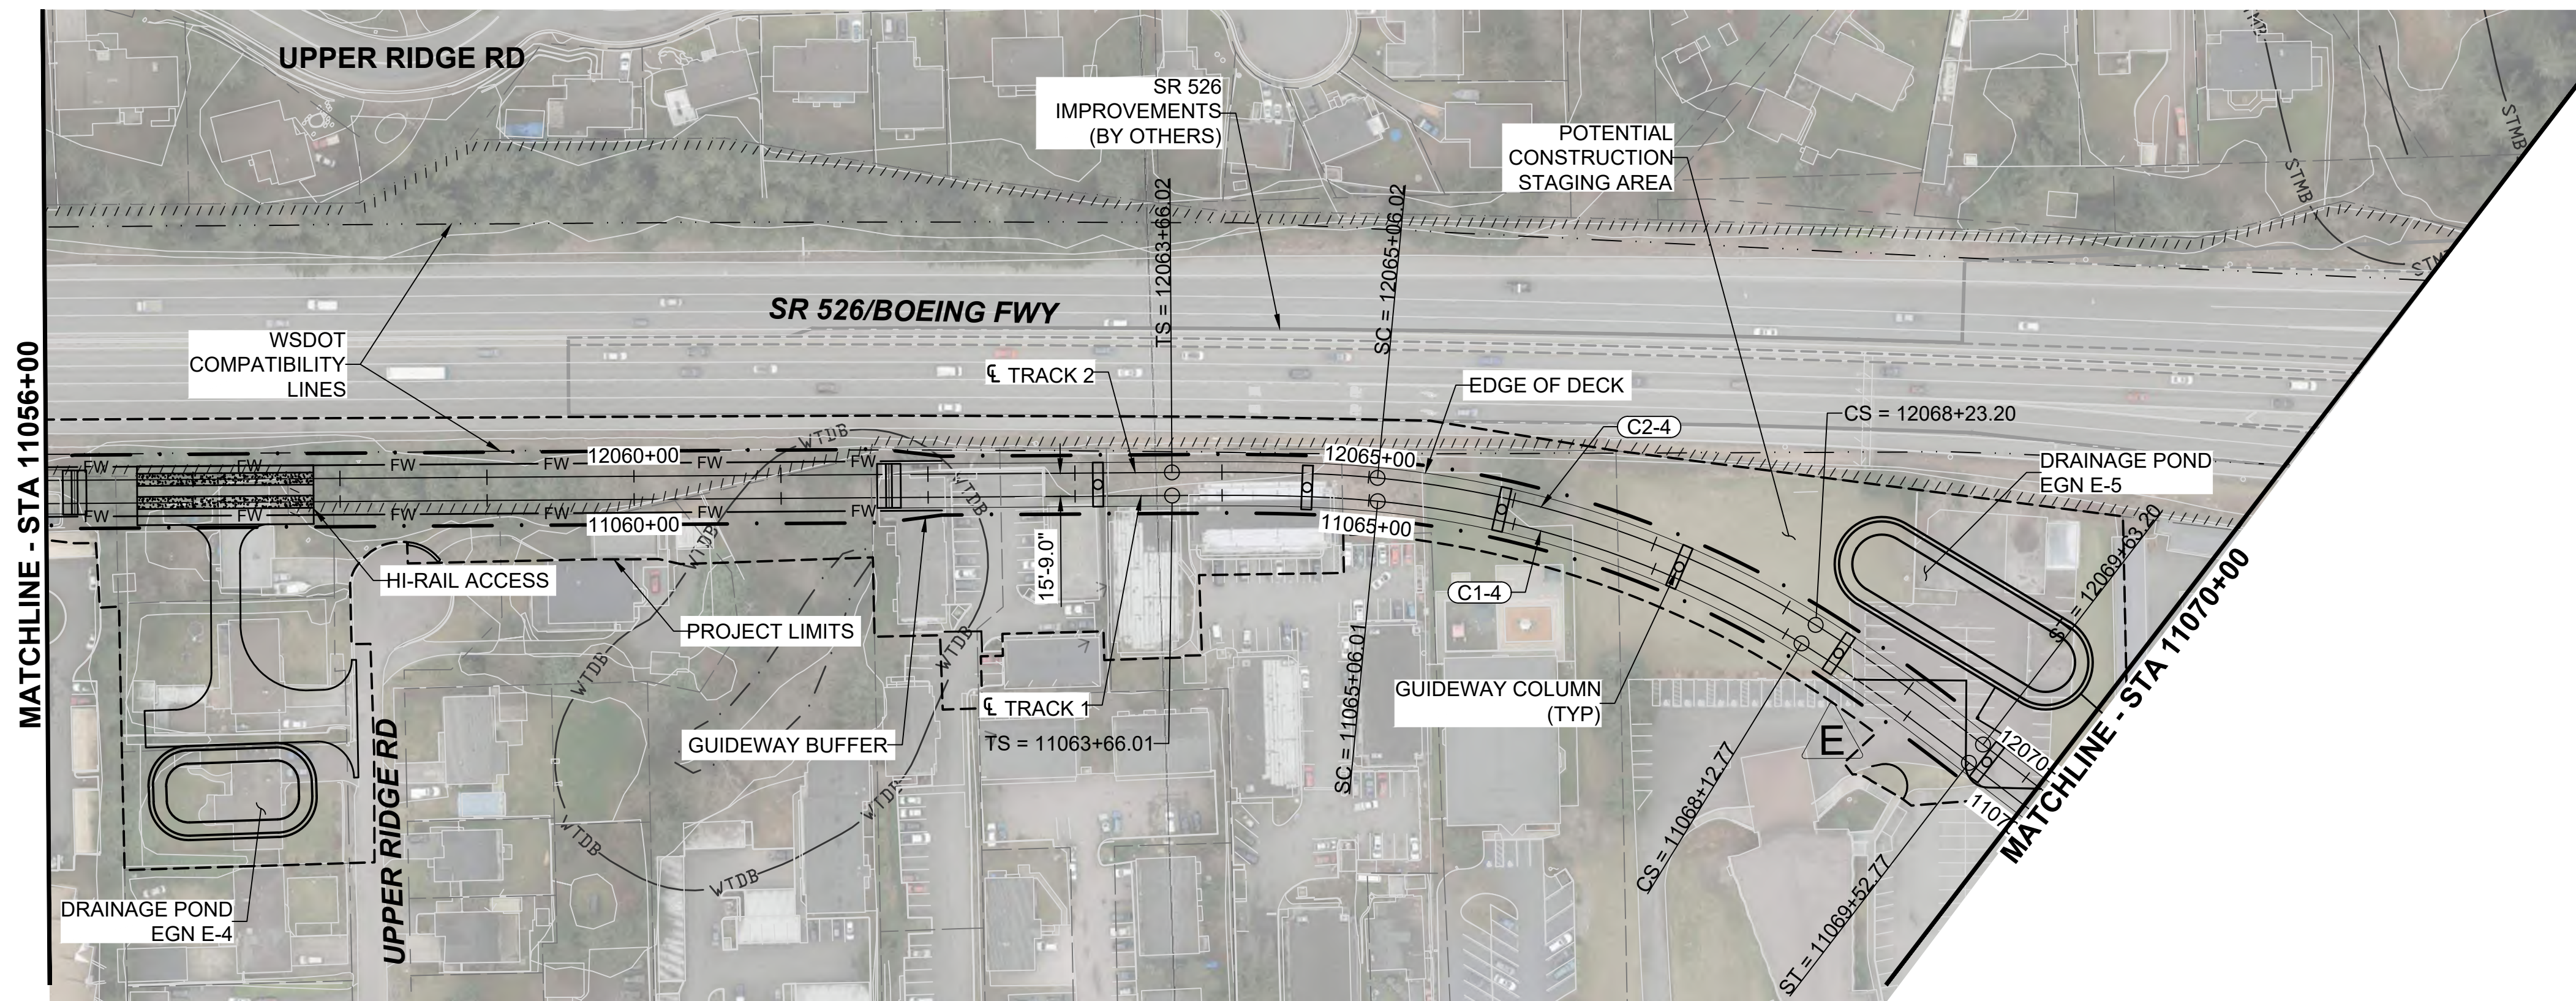

- NOTES:**
1. SEE STD SHEETS FOR NOTES, LEGENDS, AND ABBREVIATIONS.
 2. ELECTRIC OVERHEAD TRANSMISSION LINE RELOCATIONS DUE TO PROPOSED CONSTRUCTION CONFLICTS ARE SHOWN FOR CONTEXT.
 3. FOR ROADWAY TYPICAL SECTIONS SEE SHEET STD-CRY119.
 4. SEE OMF DEIS PLAN SET FOR OMF DESIGN INFORMATION.



CURVE TABLE							
CURVE	RADIUS (FT)	Lc (FT)	Ls1 (FT)	Ls2 (FT)	Ea (IN)	Eu (IN)	V (MPH)
C1-4	675.0	306.8	140.0	140.0	4.50	2.69	35
C2-4	690.8	317.2	140.0	140.0	4.25	2.77	35

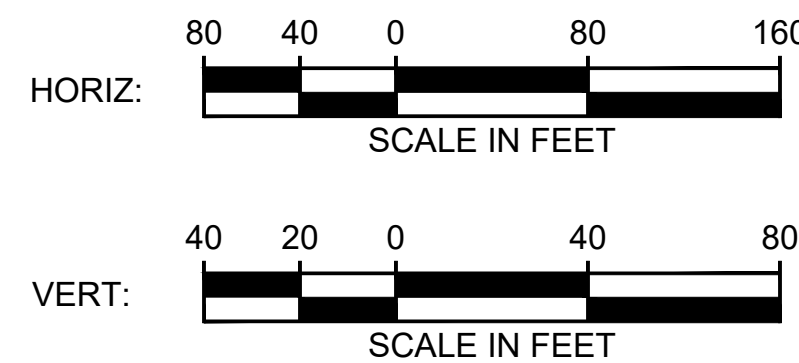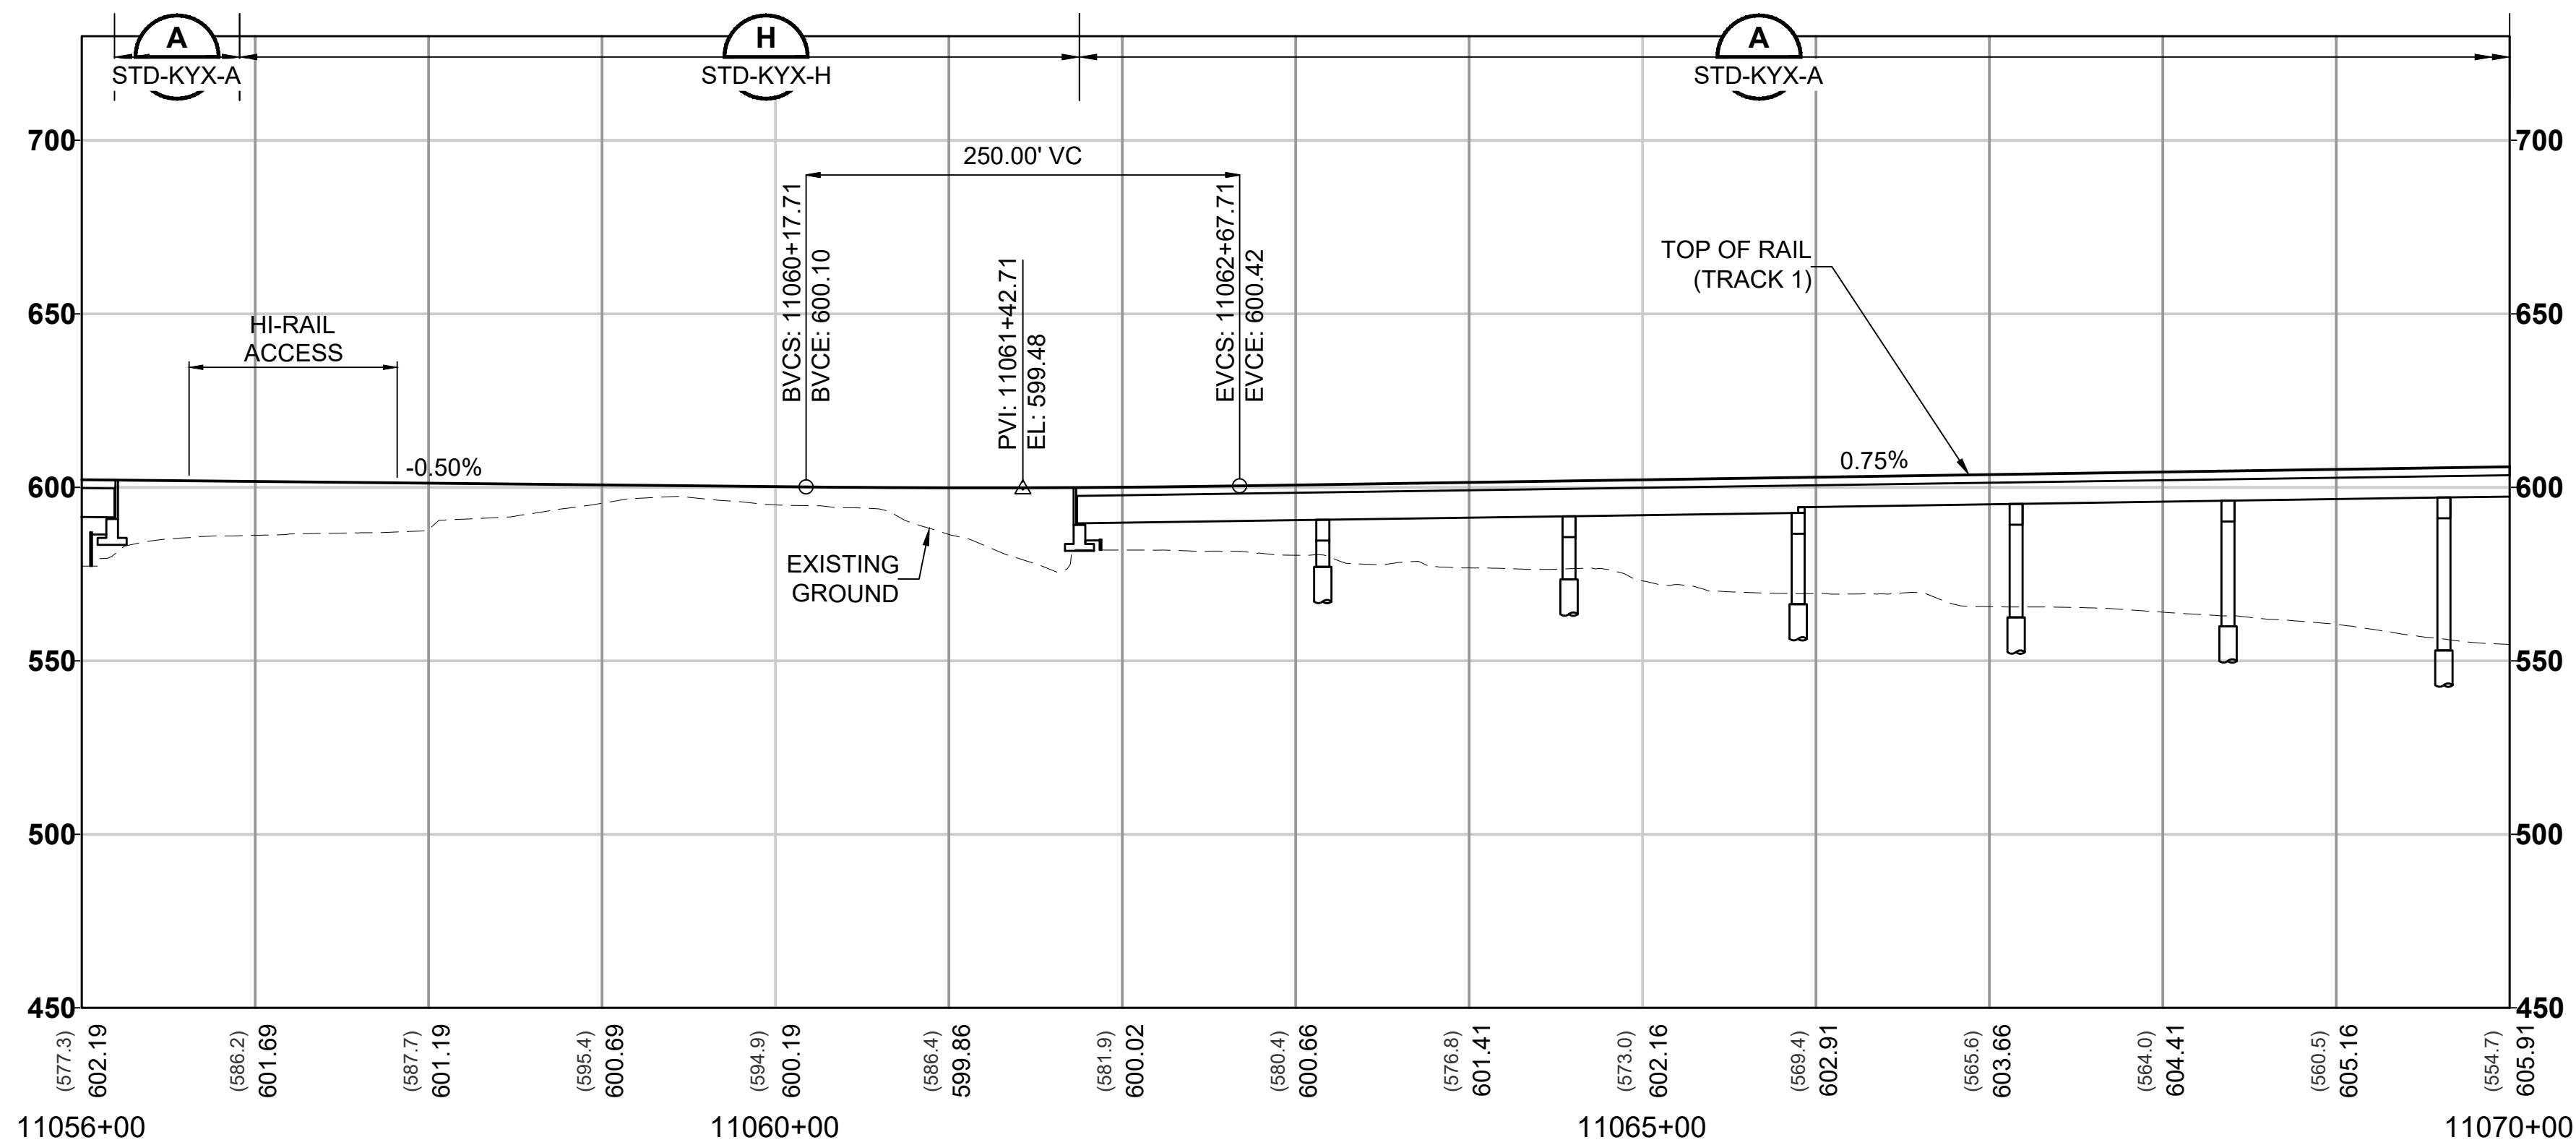

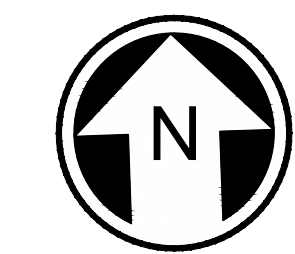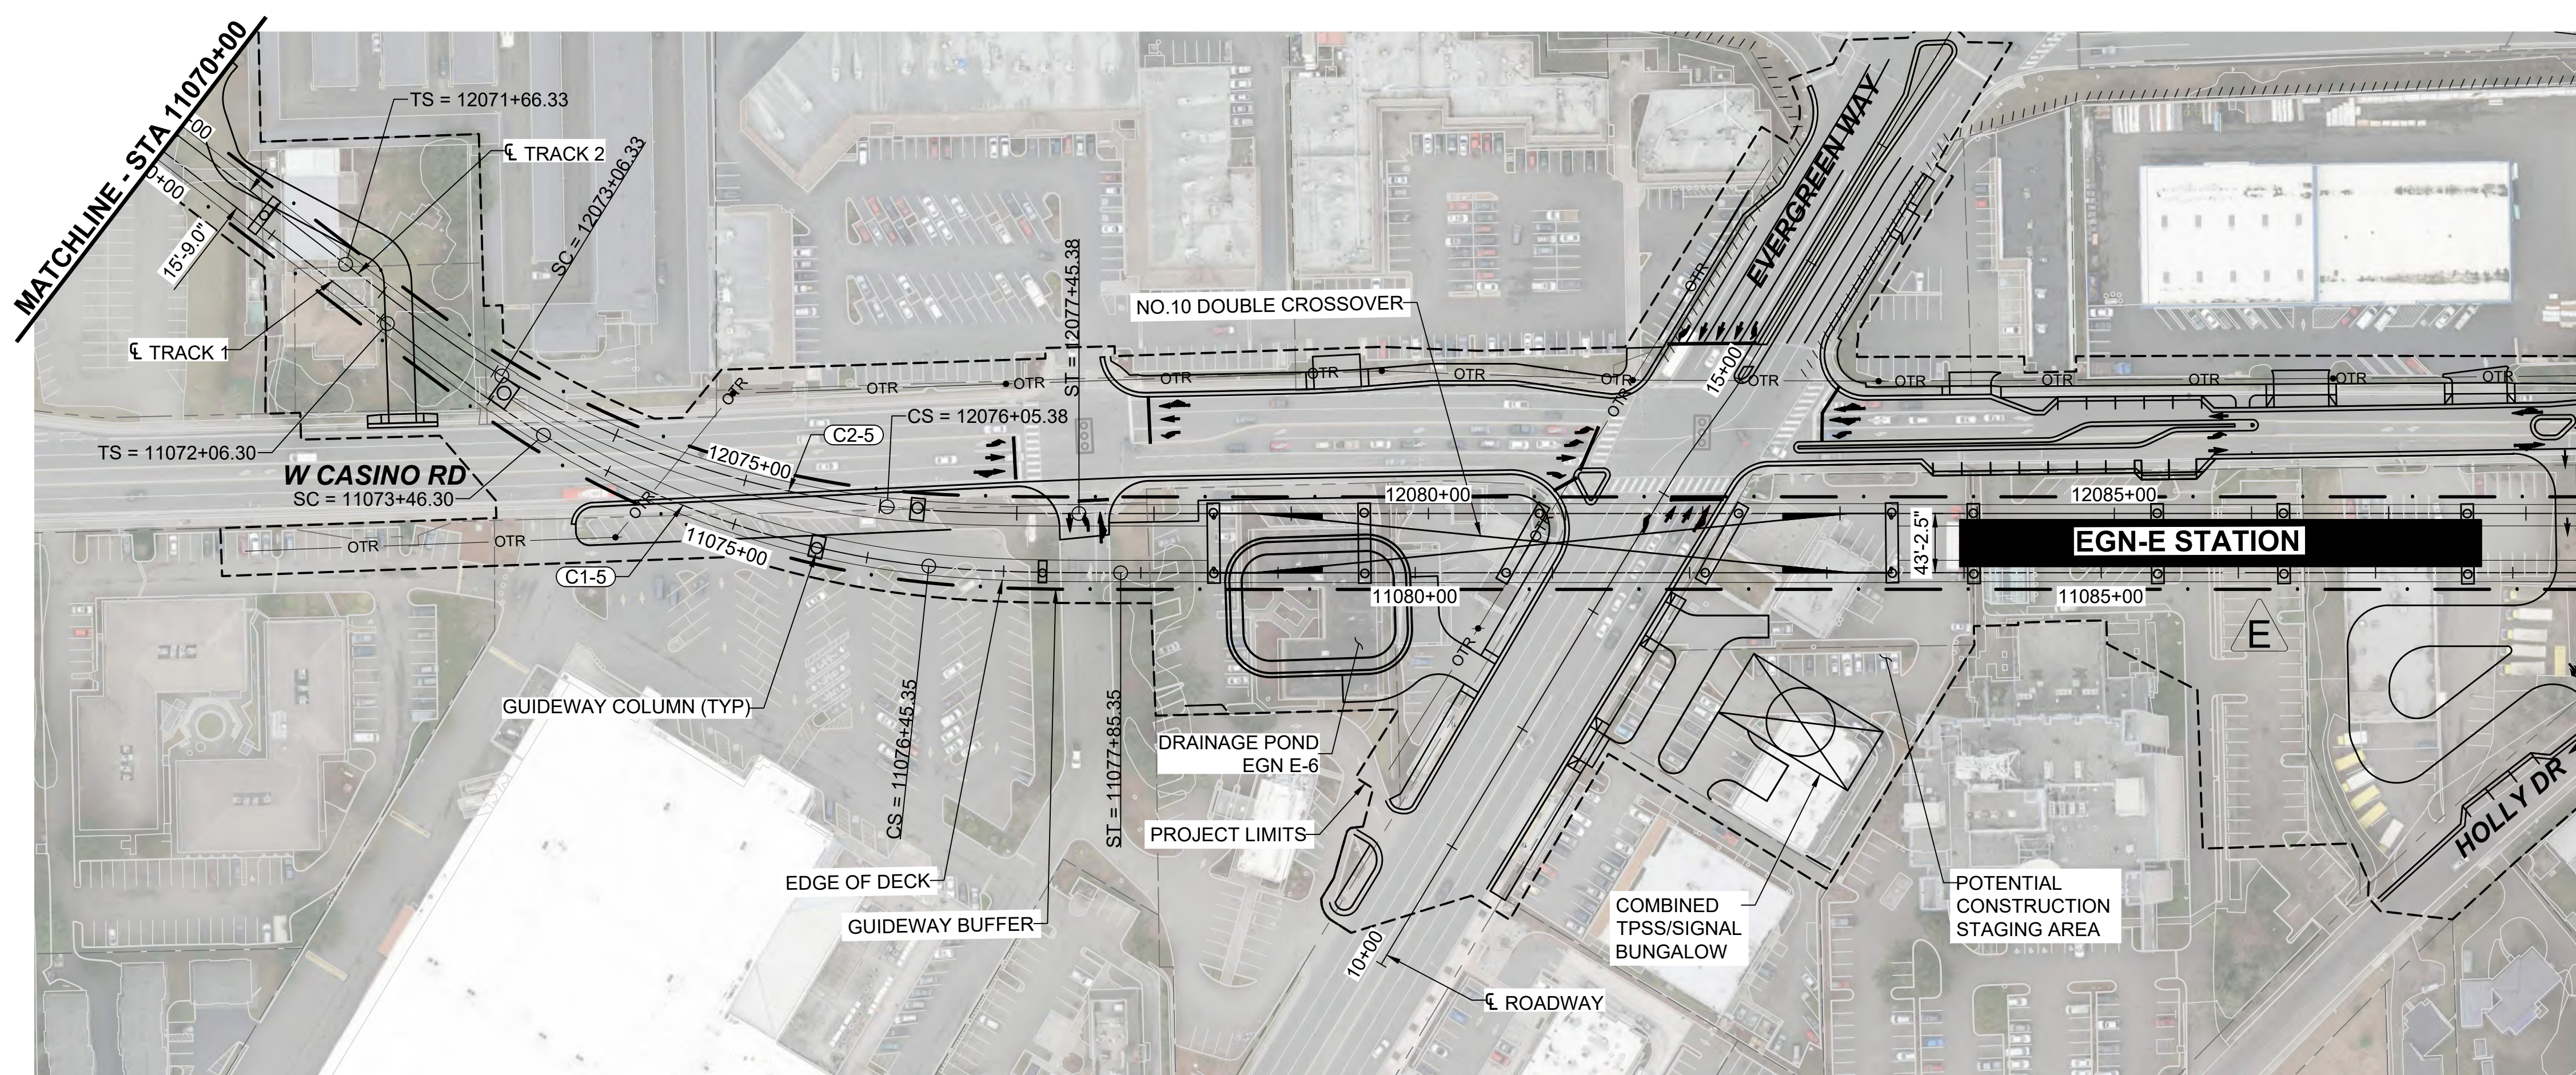

- NOTES:**
1. SEE STD SHEETS FOR NOTES, LEGENDS, AND ABBREVIATIONS.
 2. ELECTRIC OVERHEAD TRANSMISSION LINE RELOCATIONS DUE TO PROPOSED CONSTRUCTION CONFLICTS ARE SHOWN FOR CONTEXT.
 3. FOR ROADWAY TYPICAL SECTIONS SEE SHEET STD-CRY123.
 4. SEE OMF DEIS PLAN SET FOR OMF DESIGN INFORMATION.

CURVE TABLE							
CURVE	RADIUS (FT)	Lc (FT)	Ls1 (FT)	Ls2 (FT)	Ea (IN)	Eu (IN)	V (MPH)
C1-5	670.0	299.1	140.0	140.0	4.50	2.74	35
C2-5	670.0	299.1	140.0	140.0	4.50	2.74	35

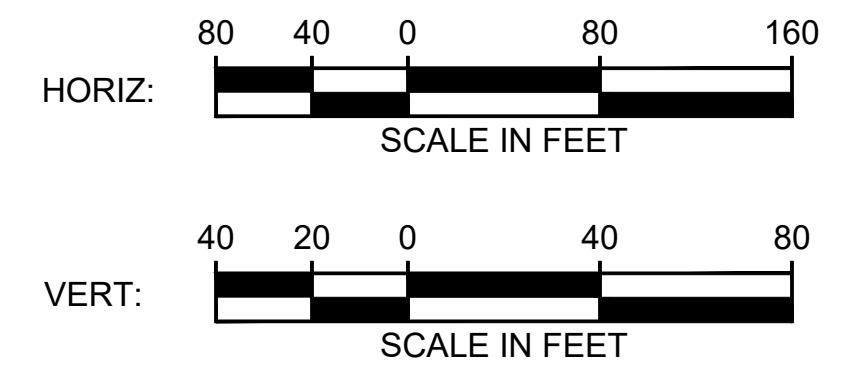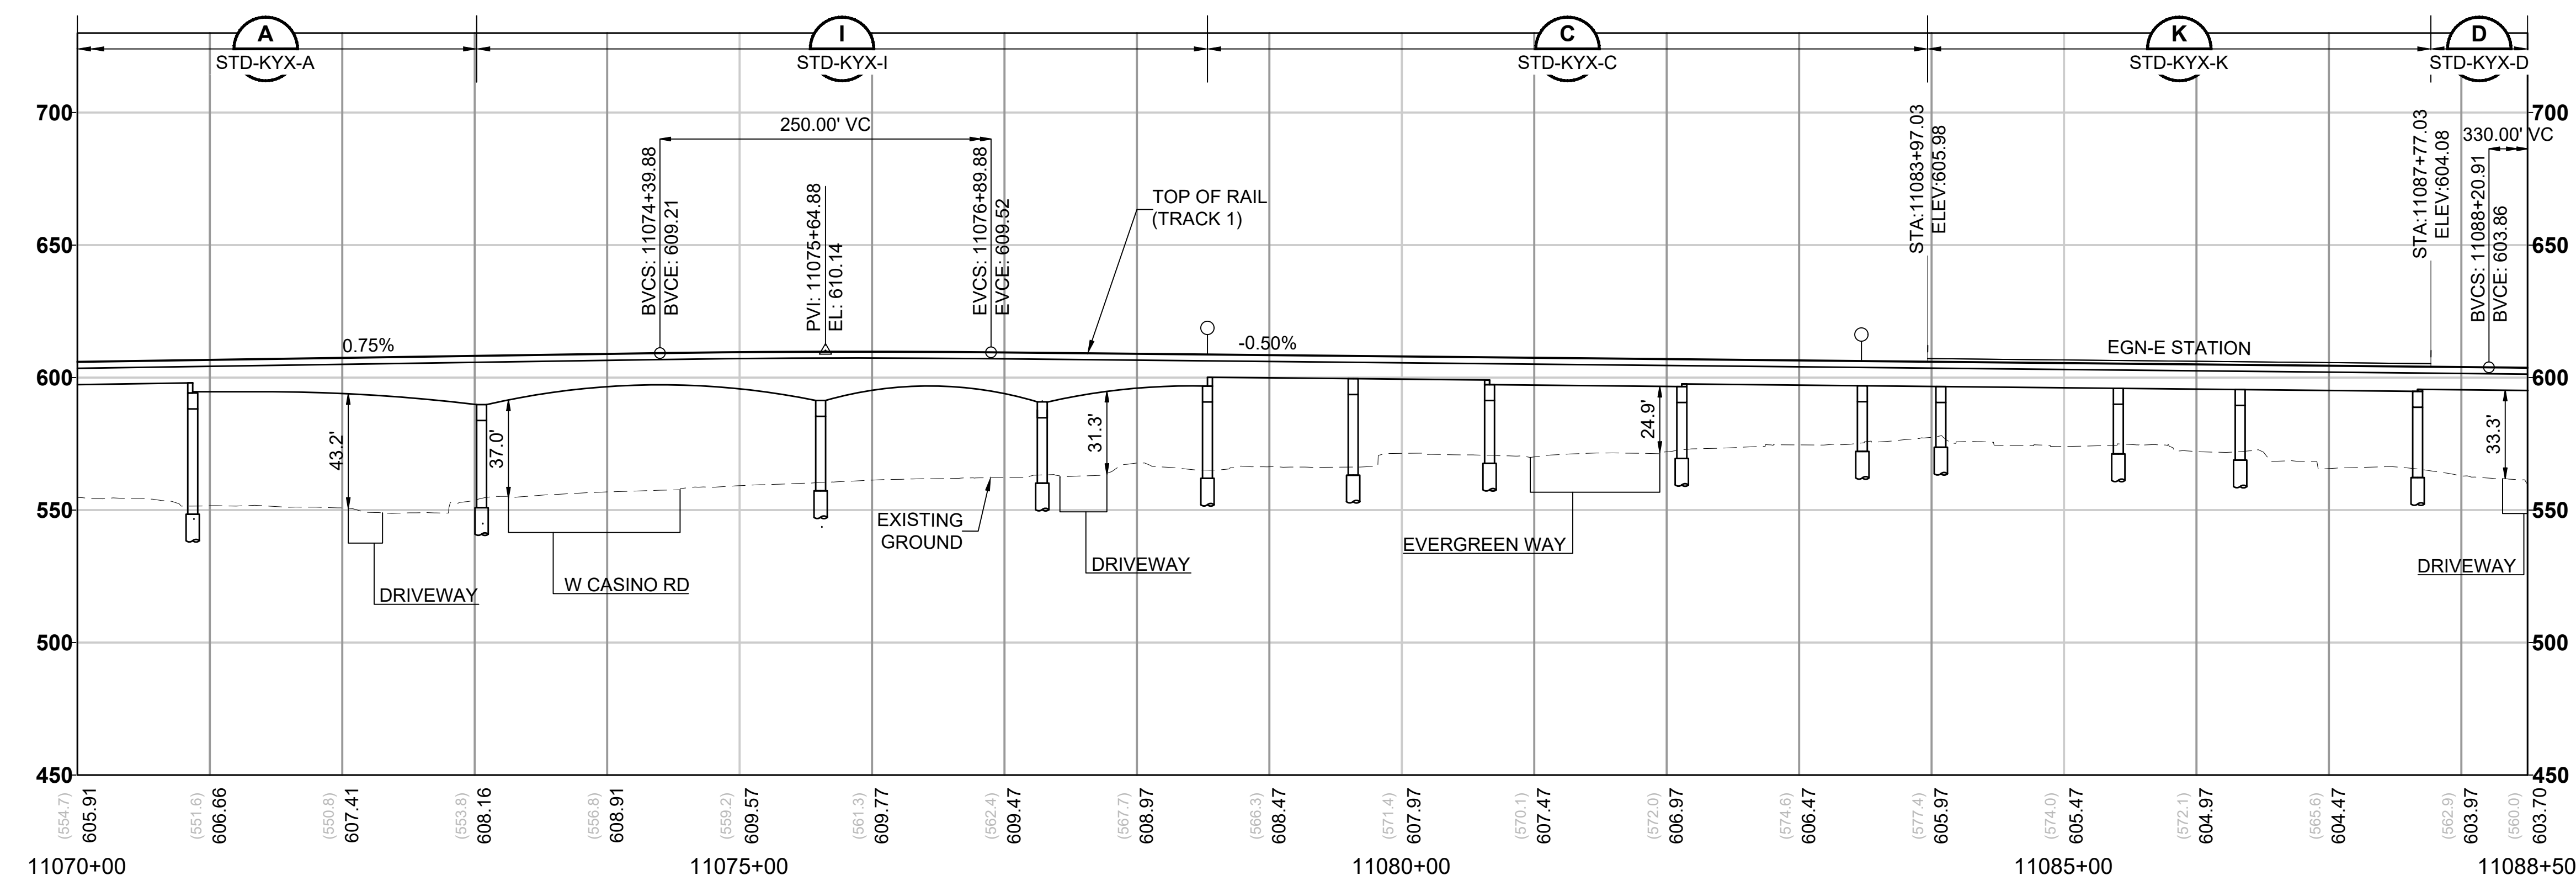

12/12/24 | 4:36 PM | JONATHAN SIMCOE
C:\PW\KH1\0288212\L30-GSP301.DWG.DWG



EVERETT LINK EXTENSION AND OMF NORTH

DRAFT EIS - CONCEPTUAL DESIGN
L30 SEGMENT
EVERETT LINK EXTENSION & OMF NORTH
EGN-3E
GENERAL SITE PLANS

L30-GSP305
SHEET 301 OF 387
02/14/2025

12/12/24 | 4:37 PM | JONATHAN SIMCOE
C:\P\W\K\H\1\0288212\130-GSP301.DWG.DWG




Kimley»Horn

EVERETT LINK EXTENSION AND OMF NORTH



DRAFT EIS - CONCEPTUAL DESIGN
L30 SEGMENT
EVERETT LINK EXTENSION & OMF NORTH
EGN-3E
GENERAL SITE PLANS

L30-GSP306
SHEET 302 OF 387
02/14/2025

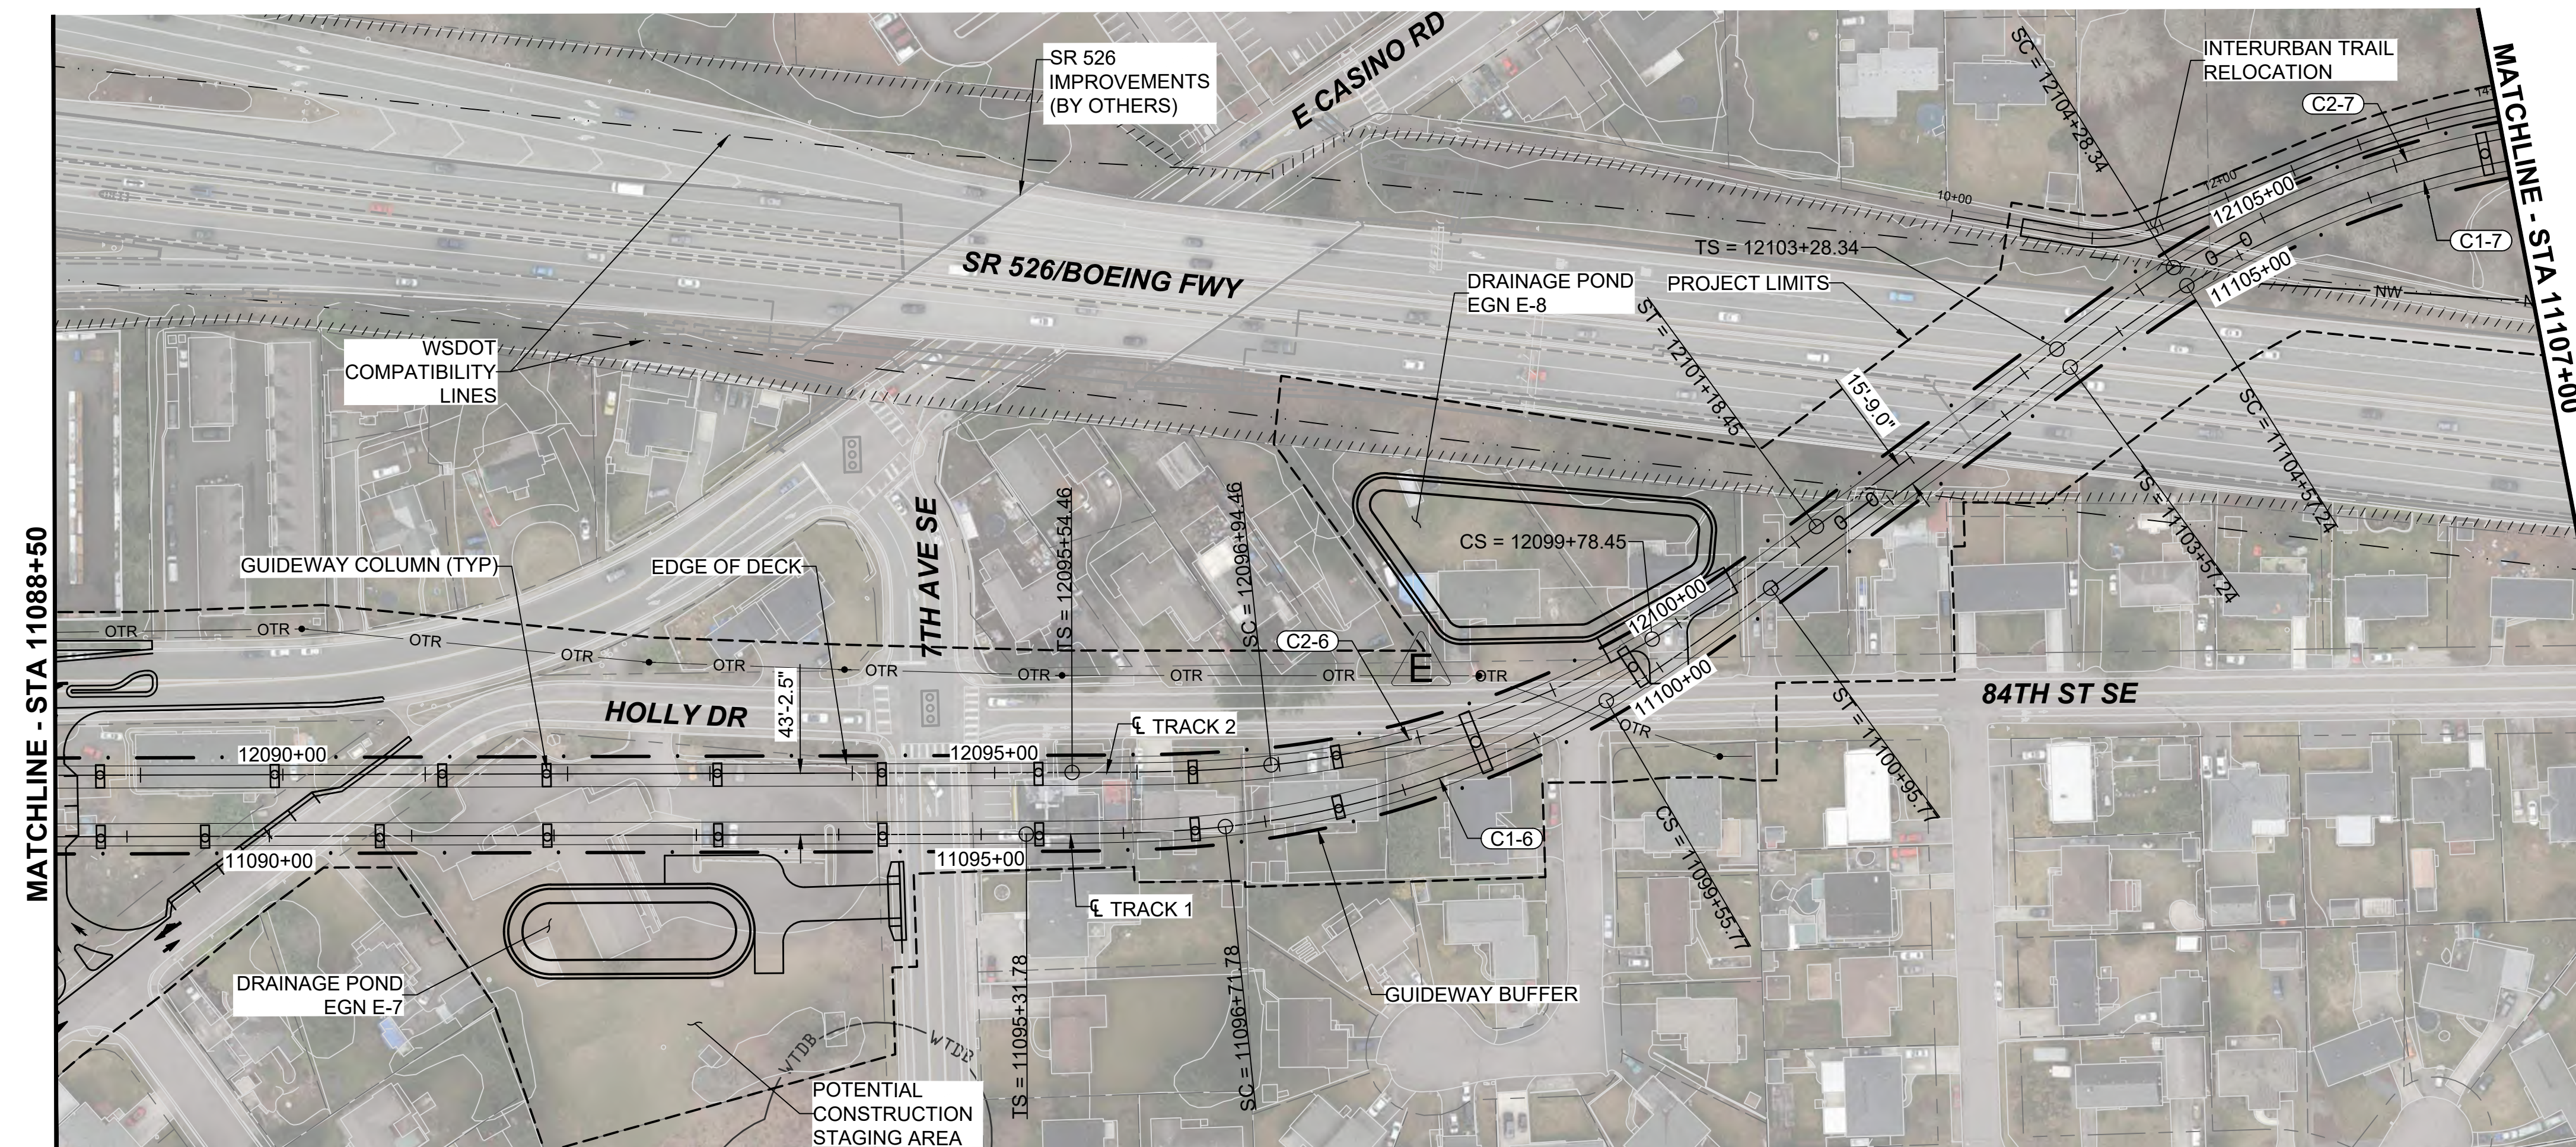

- NOTES:**
1. SEE STD SHEETS FOR NOTES, LEGENDS, AND ABBREVIATIONS.
 2. ELECTRICAL OVERHEAD TRANSMISSION LINE RELOCATIONS DUE TO PROPOSED CONSTRUCTION CONFLICTS ARE SHOWN FOR CONTEXT.
 3. SEE SHEET L30-CRV501 FOR INTERURBAN TRAIL PLAN AND PROFILE.
 4. FOR ROADWAY TYPICAL SECTIONS SEE SHEETS STD-CRY123 AND STD-CRY124.
 5. SEE SHEET L30-CRV301 FOR INTERURBAN TRAIL RELOCATION.
 6. SEE SHEET L30-GSP607 FOR BI-2 INTERCONNECT.
 7. SEE OMF DEIS PLAN SET FOR OMF DESIGN INFORMATION.

CURVE TABLE							
CURVE	RADIUS (FT)	Lc (FT)	Ls1 (FT)	Ls2 (FT)	Ea (IN)	Eu (IN)	V (MPH)
C1-6	670.0	284.0	140.0	140.0	4.50	2.74	35
C1-7	650.0	437.9	100.0	100.0	2.75	2.73	30
C2-6	670.0	284.0	140.0	140.0	4.50	2.74	35
C2-7	665.8	451.0	100.0	100.0	2.75	2.60	30

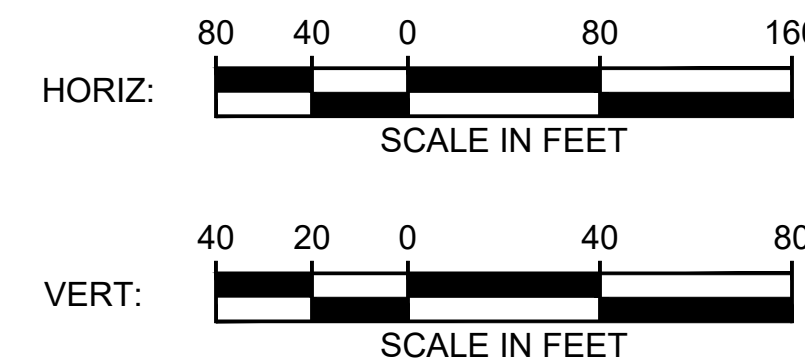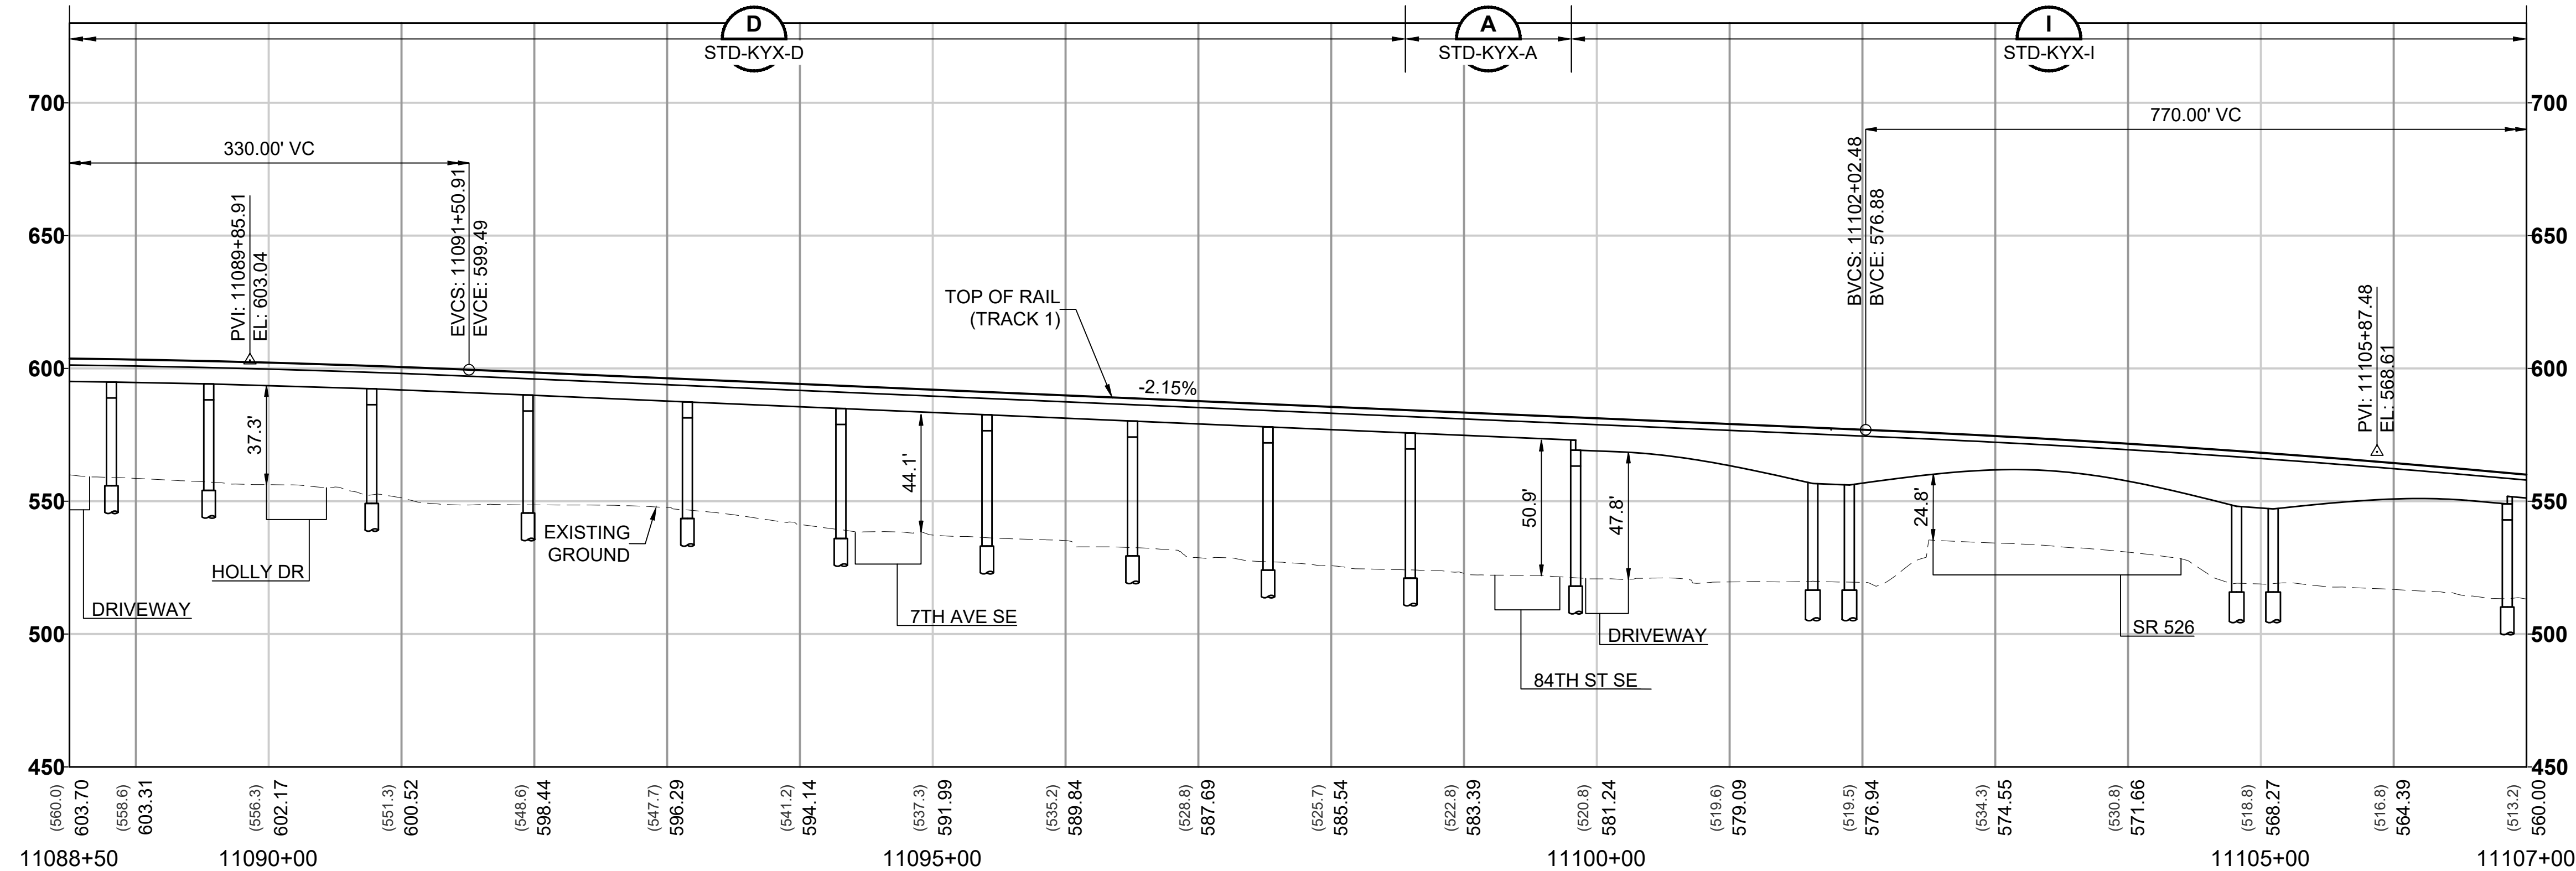

12/12/24 | 4:38 PM | JONATHAN SIMCOE
C:\PW\KH1\0288212\L30-GSP301.DWG.DWG




Kimley»Horn


EVERETT LINK EXTENSION AND OMF NORTH



DRAFT EIS - CONCEPTUAL DESIGN
L30 SEGMENT
EVERETT LINK EXTENSION & OMF NORTH
EGN-3E W/ BI-1
GENERAL SITE PLANS

L30-GSP307
SHEET 303 OF 387
02/14/2025

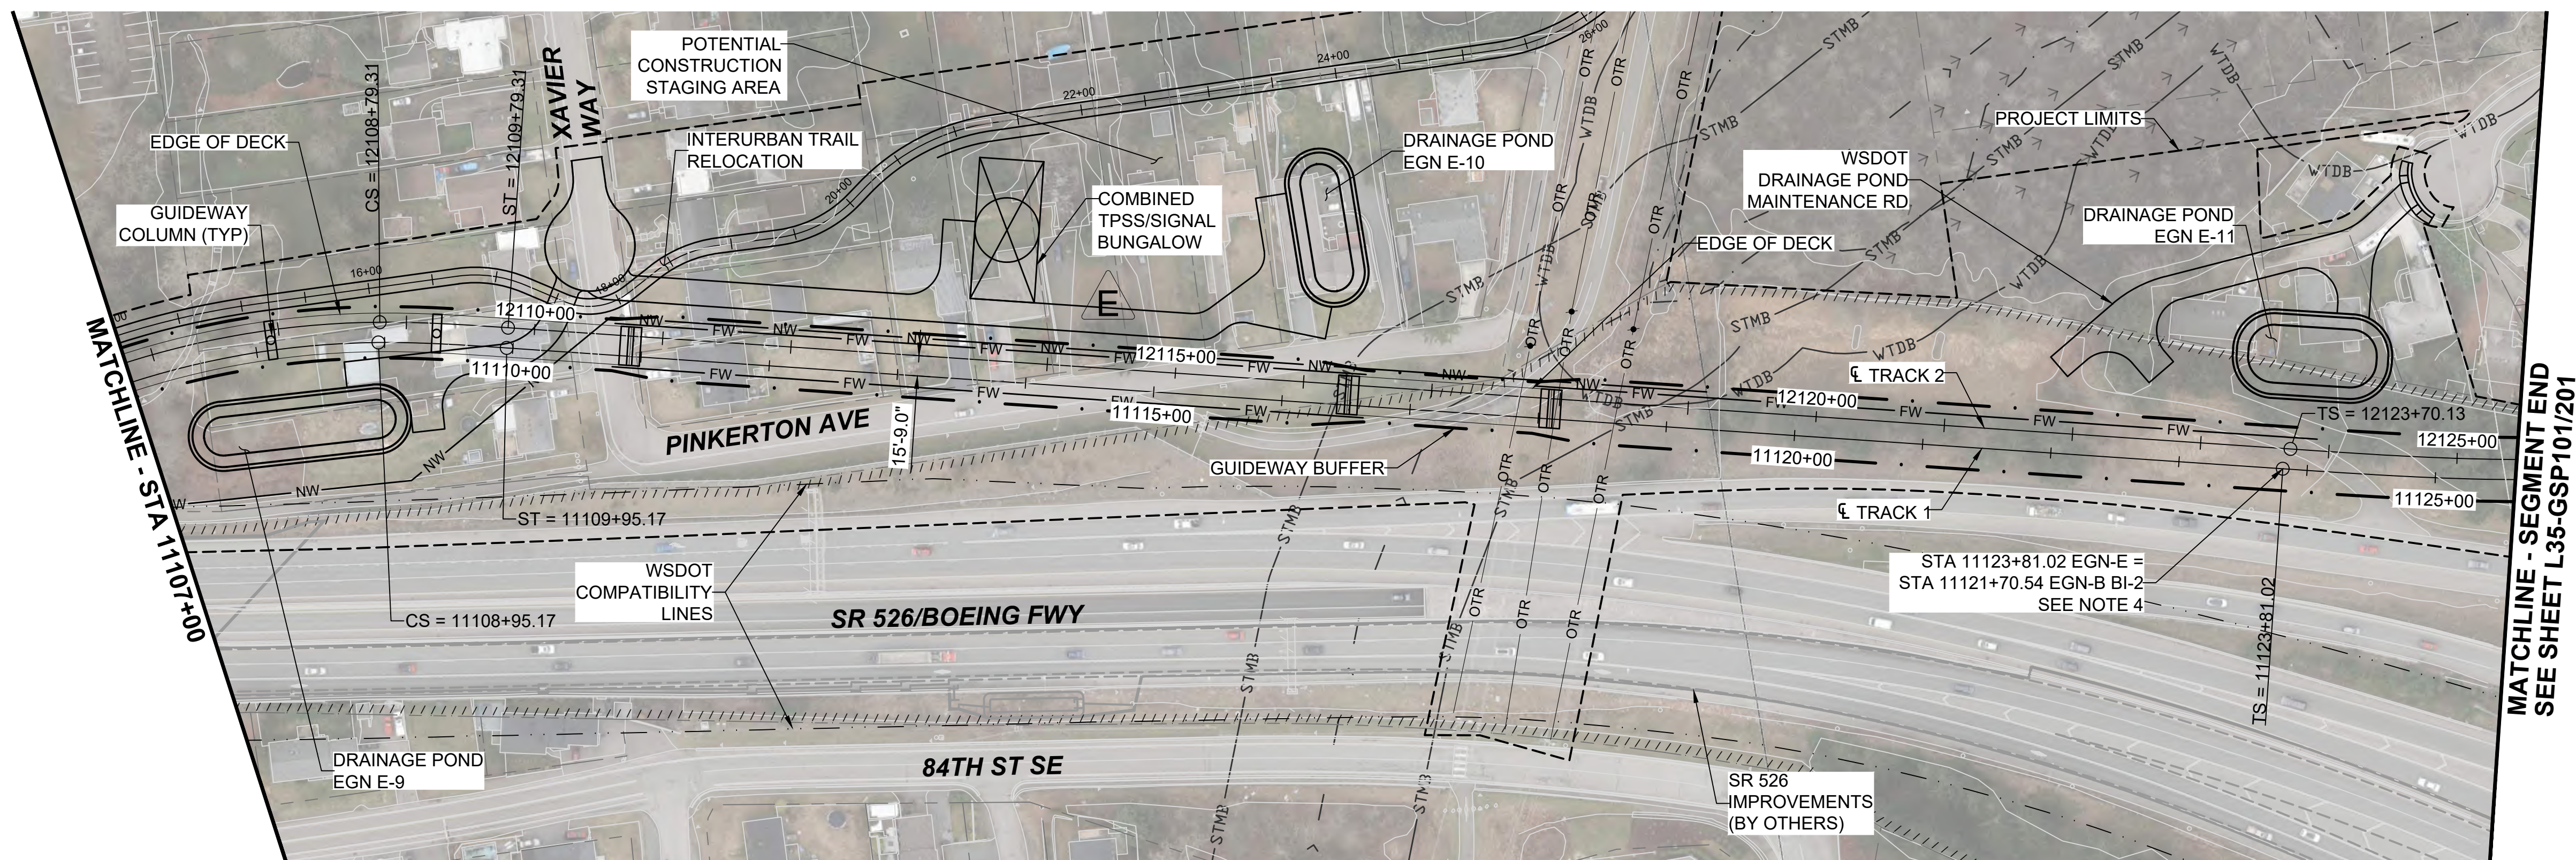


- NOTES:**
1. SEE STD SHEETS FOR NOTES, LEGENDS, AND ABBREVIATIONS.
 2. ELECTRIC OVERHEAD TRANSMISSION LINE RELOCATIONS DUE TO PROPOSED CONSTRUCTION CONFLICTS ARE SHOWN FOR CONTEXT.
 3. SEE SHEET L30-CRV403 FOR INTERURBAN TRAIL PLAN AND PROFILE.
 4. FOR ROADWAY TYPICAL SECTIONS SEE SHEET STD-CRY121.
 5. SEE SHEET L30-CRV301 FOR INTERURBAN TRAIL RELOCATION.
 6. SEE SHEET L30-GSP607 FOR BI-2 INTERCONNECT.
 7. SEE OMF DEIS PLAN SET FOR OMF DESIGN INFORMATION.

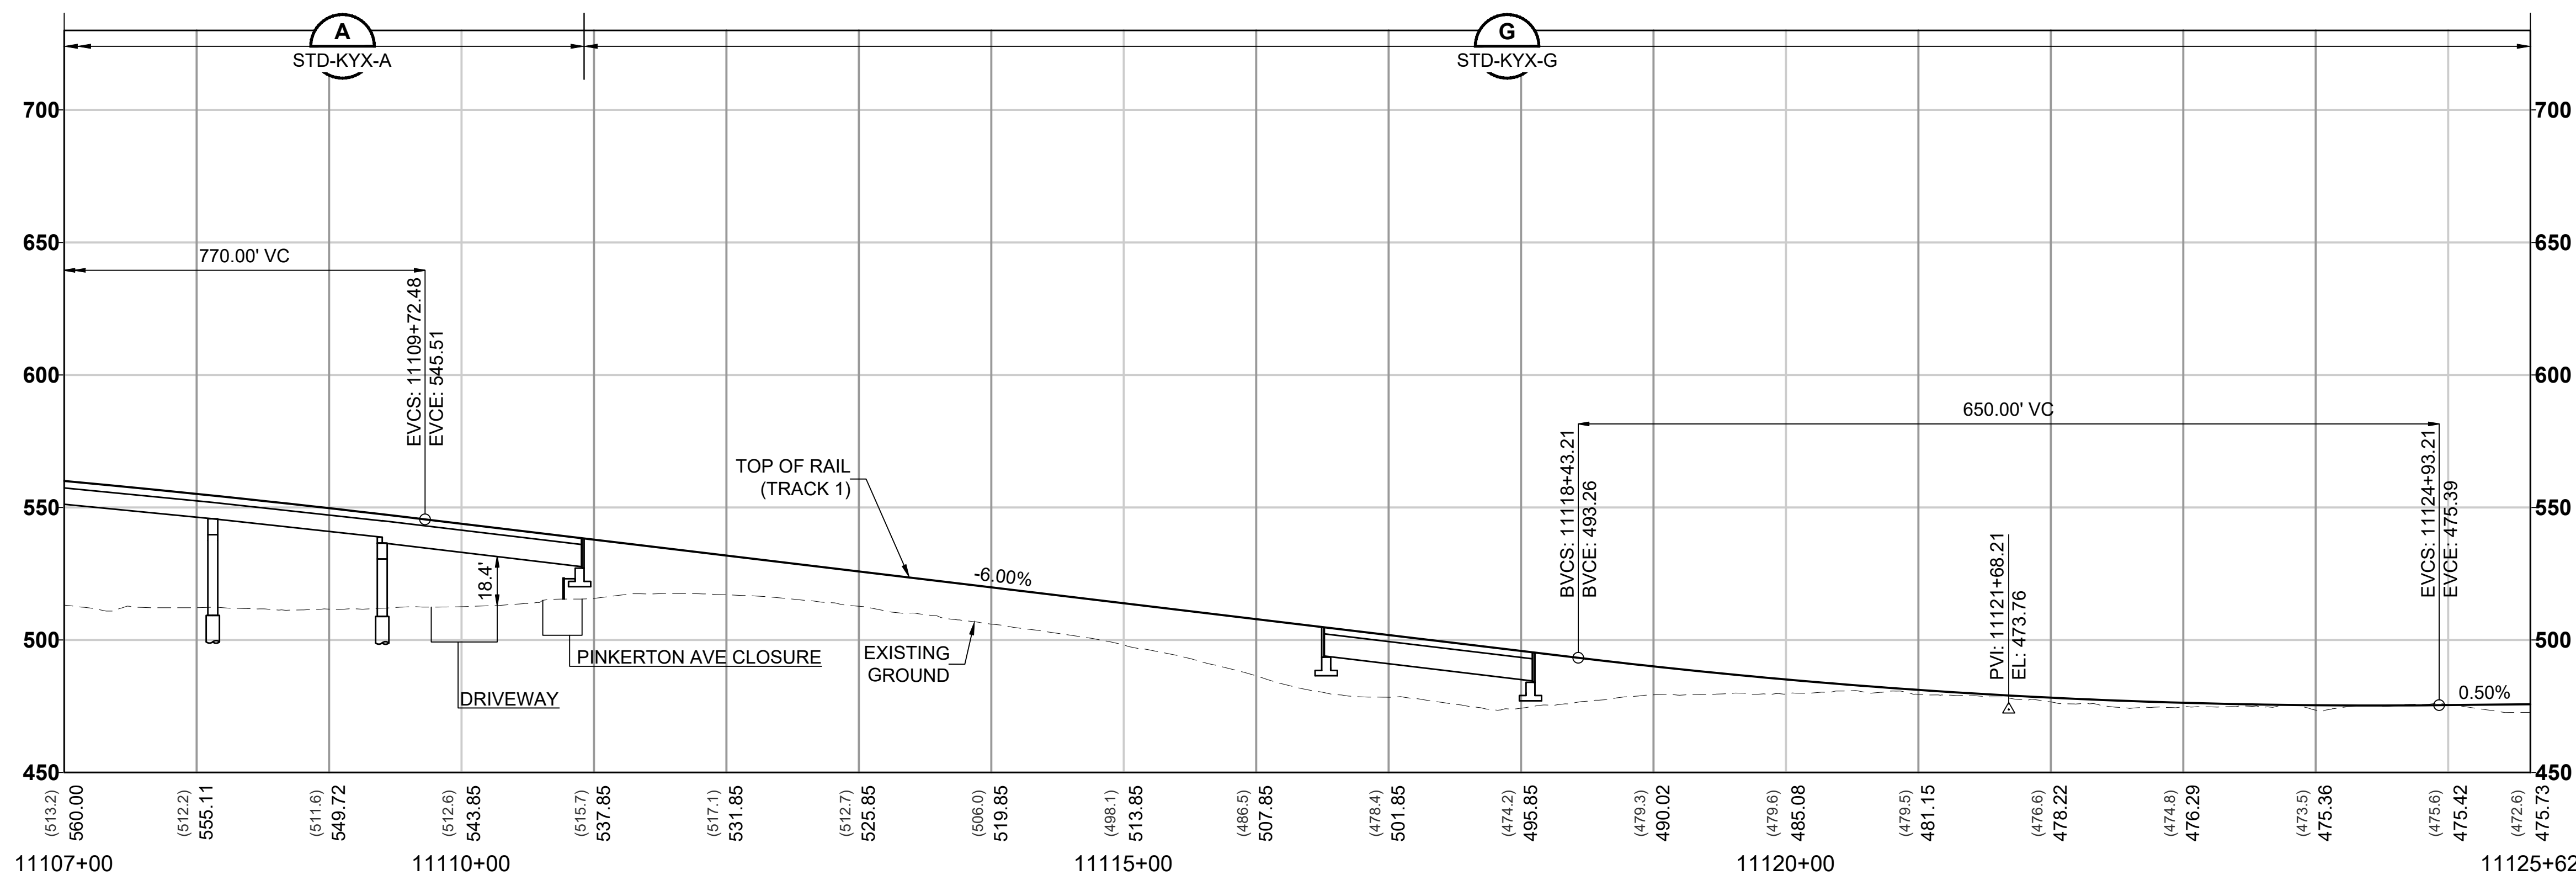

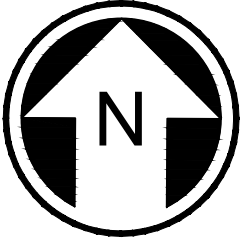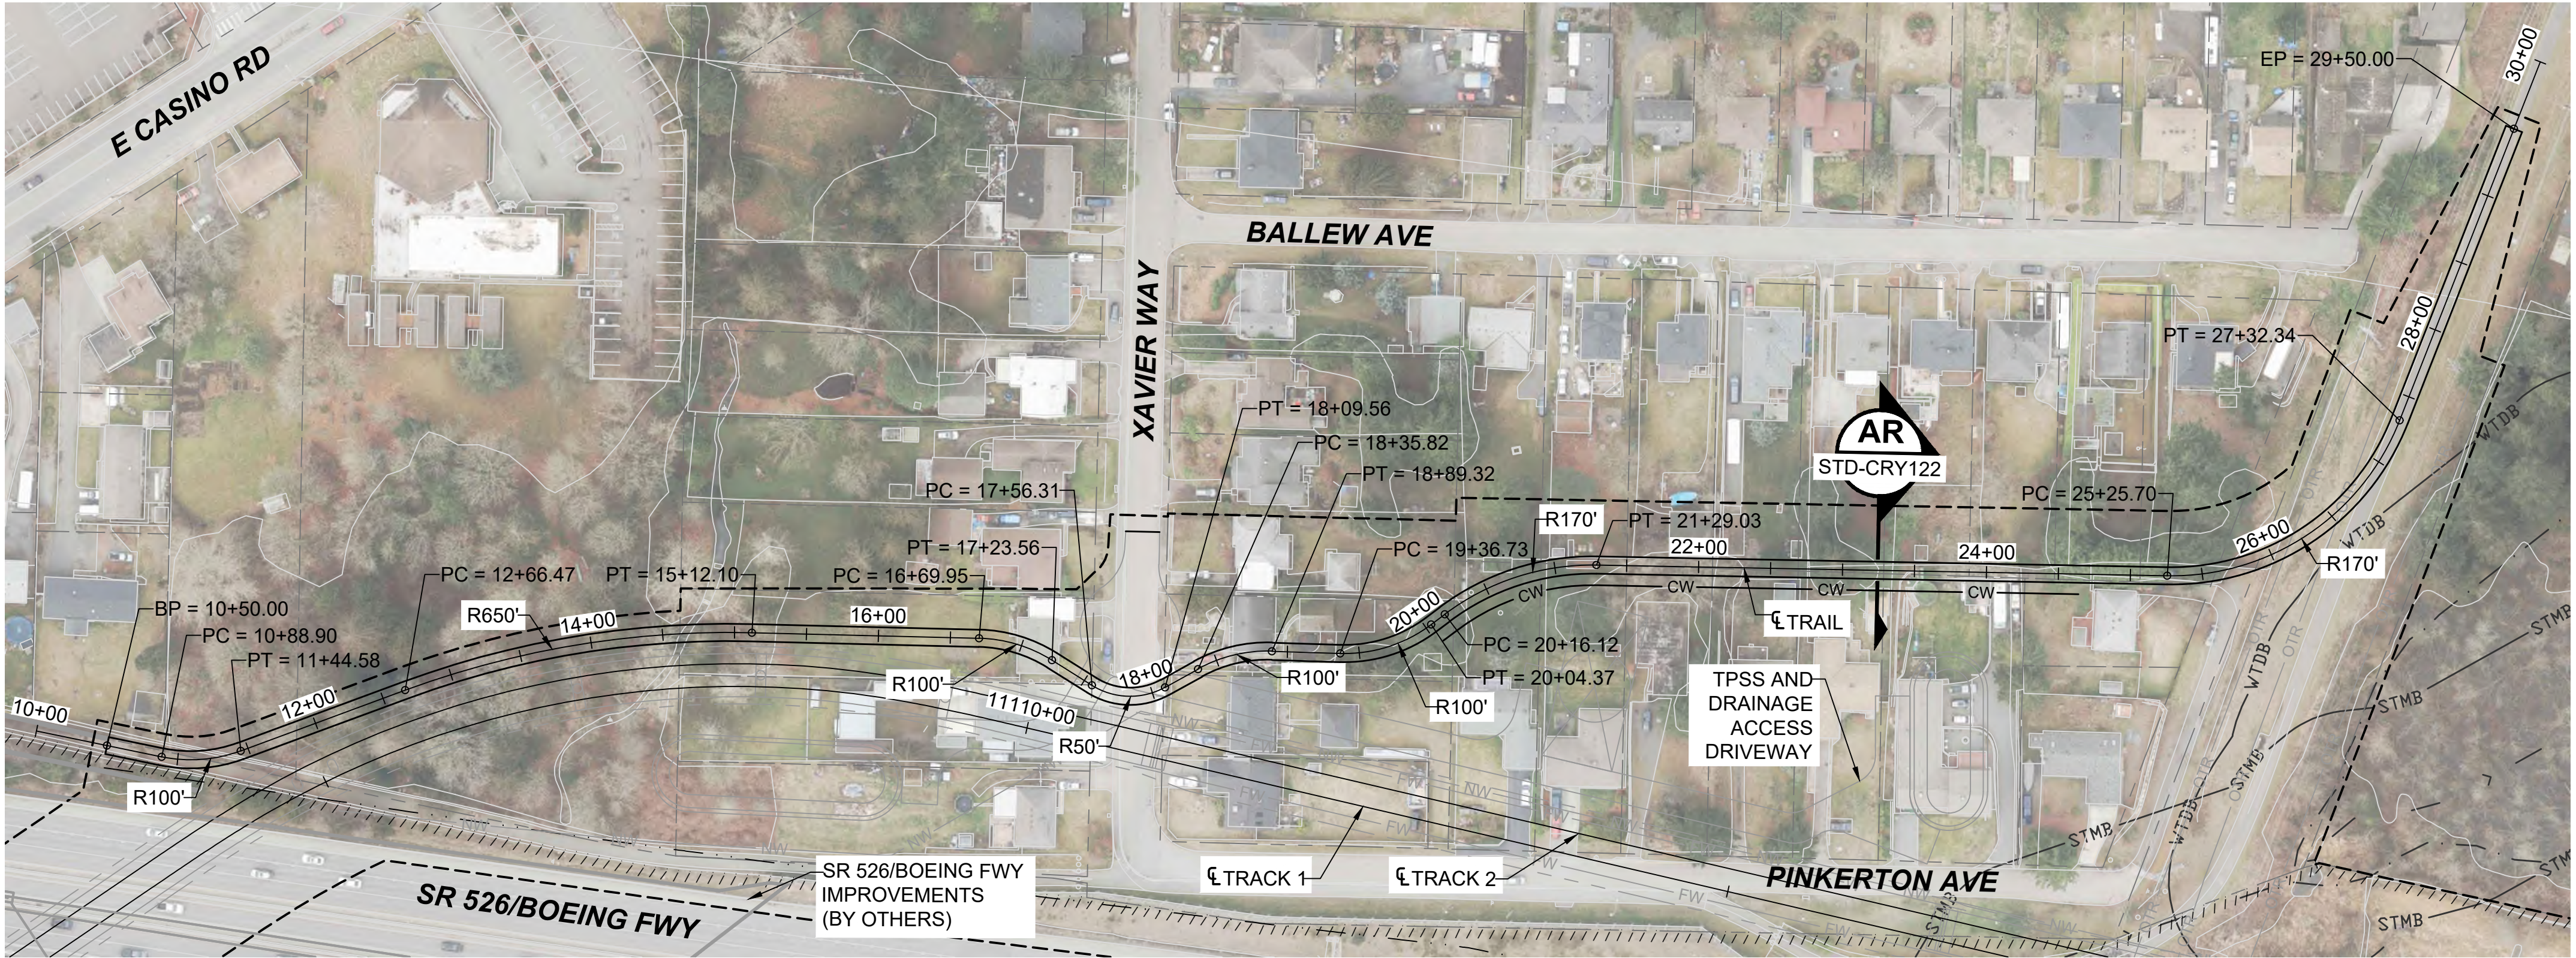

- NOTES:
1. SEE STD SHEETS FOR NOTES, LEGEND, AND ABBREVIATIONS.
 2. SEE SHEET L30-GSP307 FOR GENERAL SITE PLAN.
 3. ELECTRICAL OVERHEAD TRANSMISSION LINE RELOCATIONS DUE TO PROPOSED CONSTRUCTION CONFLICTS ARE SHOWN FOR CONTEXT.

INTERURBAN TRAIL REALIGNMENT

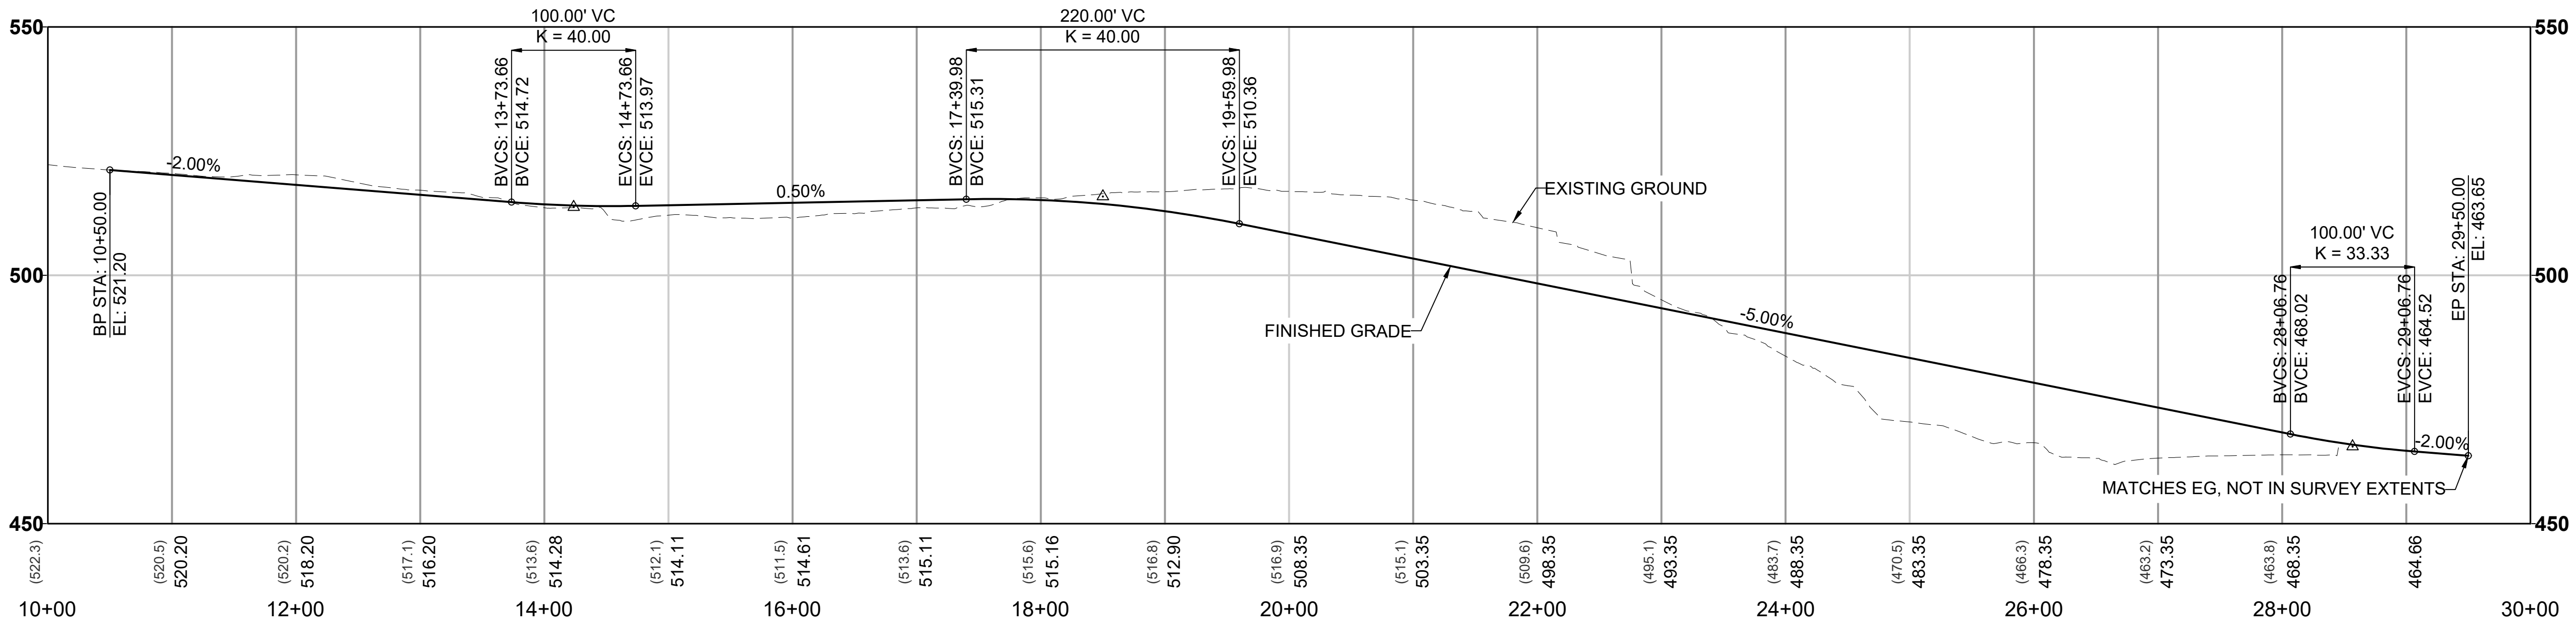

12/05/24 | 6:05 PM | P001765H
C:\P\W\K\11\0288203\EGN-E-INTERURBAN.DWG




Kimley»Horn

EVERETT LINK EXTENSION AND OMF NORTH

DRAFT EIS - CONCEPTUAL DESIGN
L30 SEGMENT
EVERETT LINK EXTENSION & OMF NORTH
EGN-3E
ROADWAY PLAN AND PROFILE PLANS

L30-CRV301
SHEET 304 OF 387
02/14/2025

2/5/2025 11:54:34 AM
Autodesk Docs/VA Everett Link Extension Sound Transit/EVLE-EGN-E-A-v2024.rvt

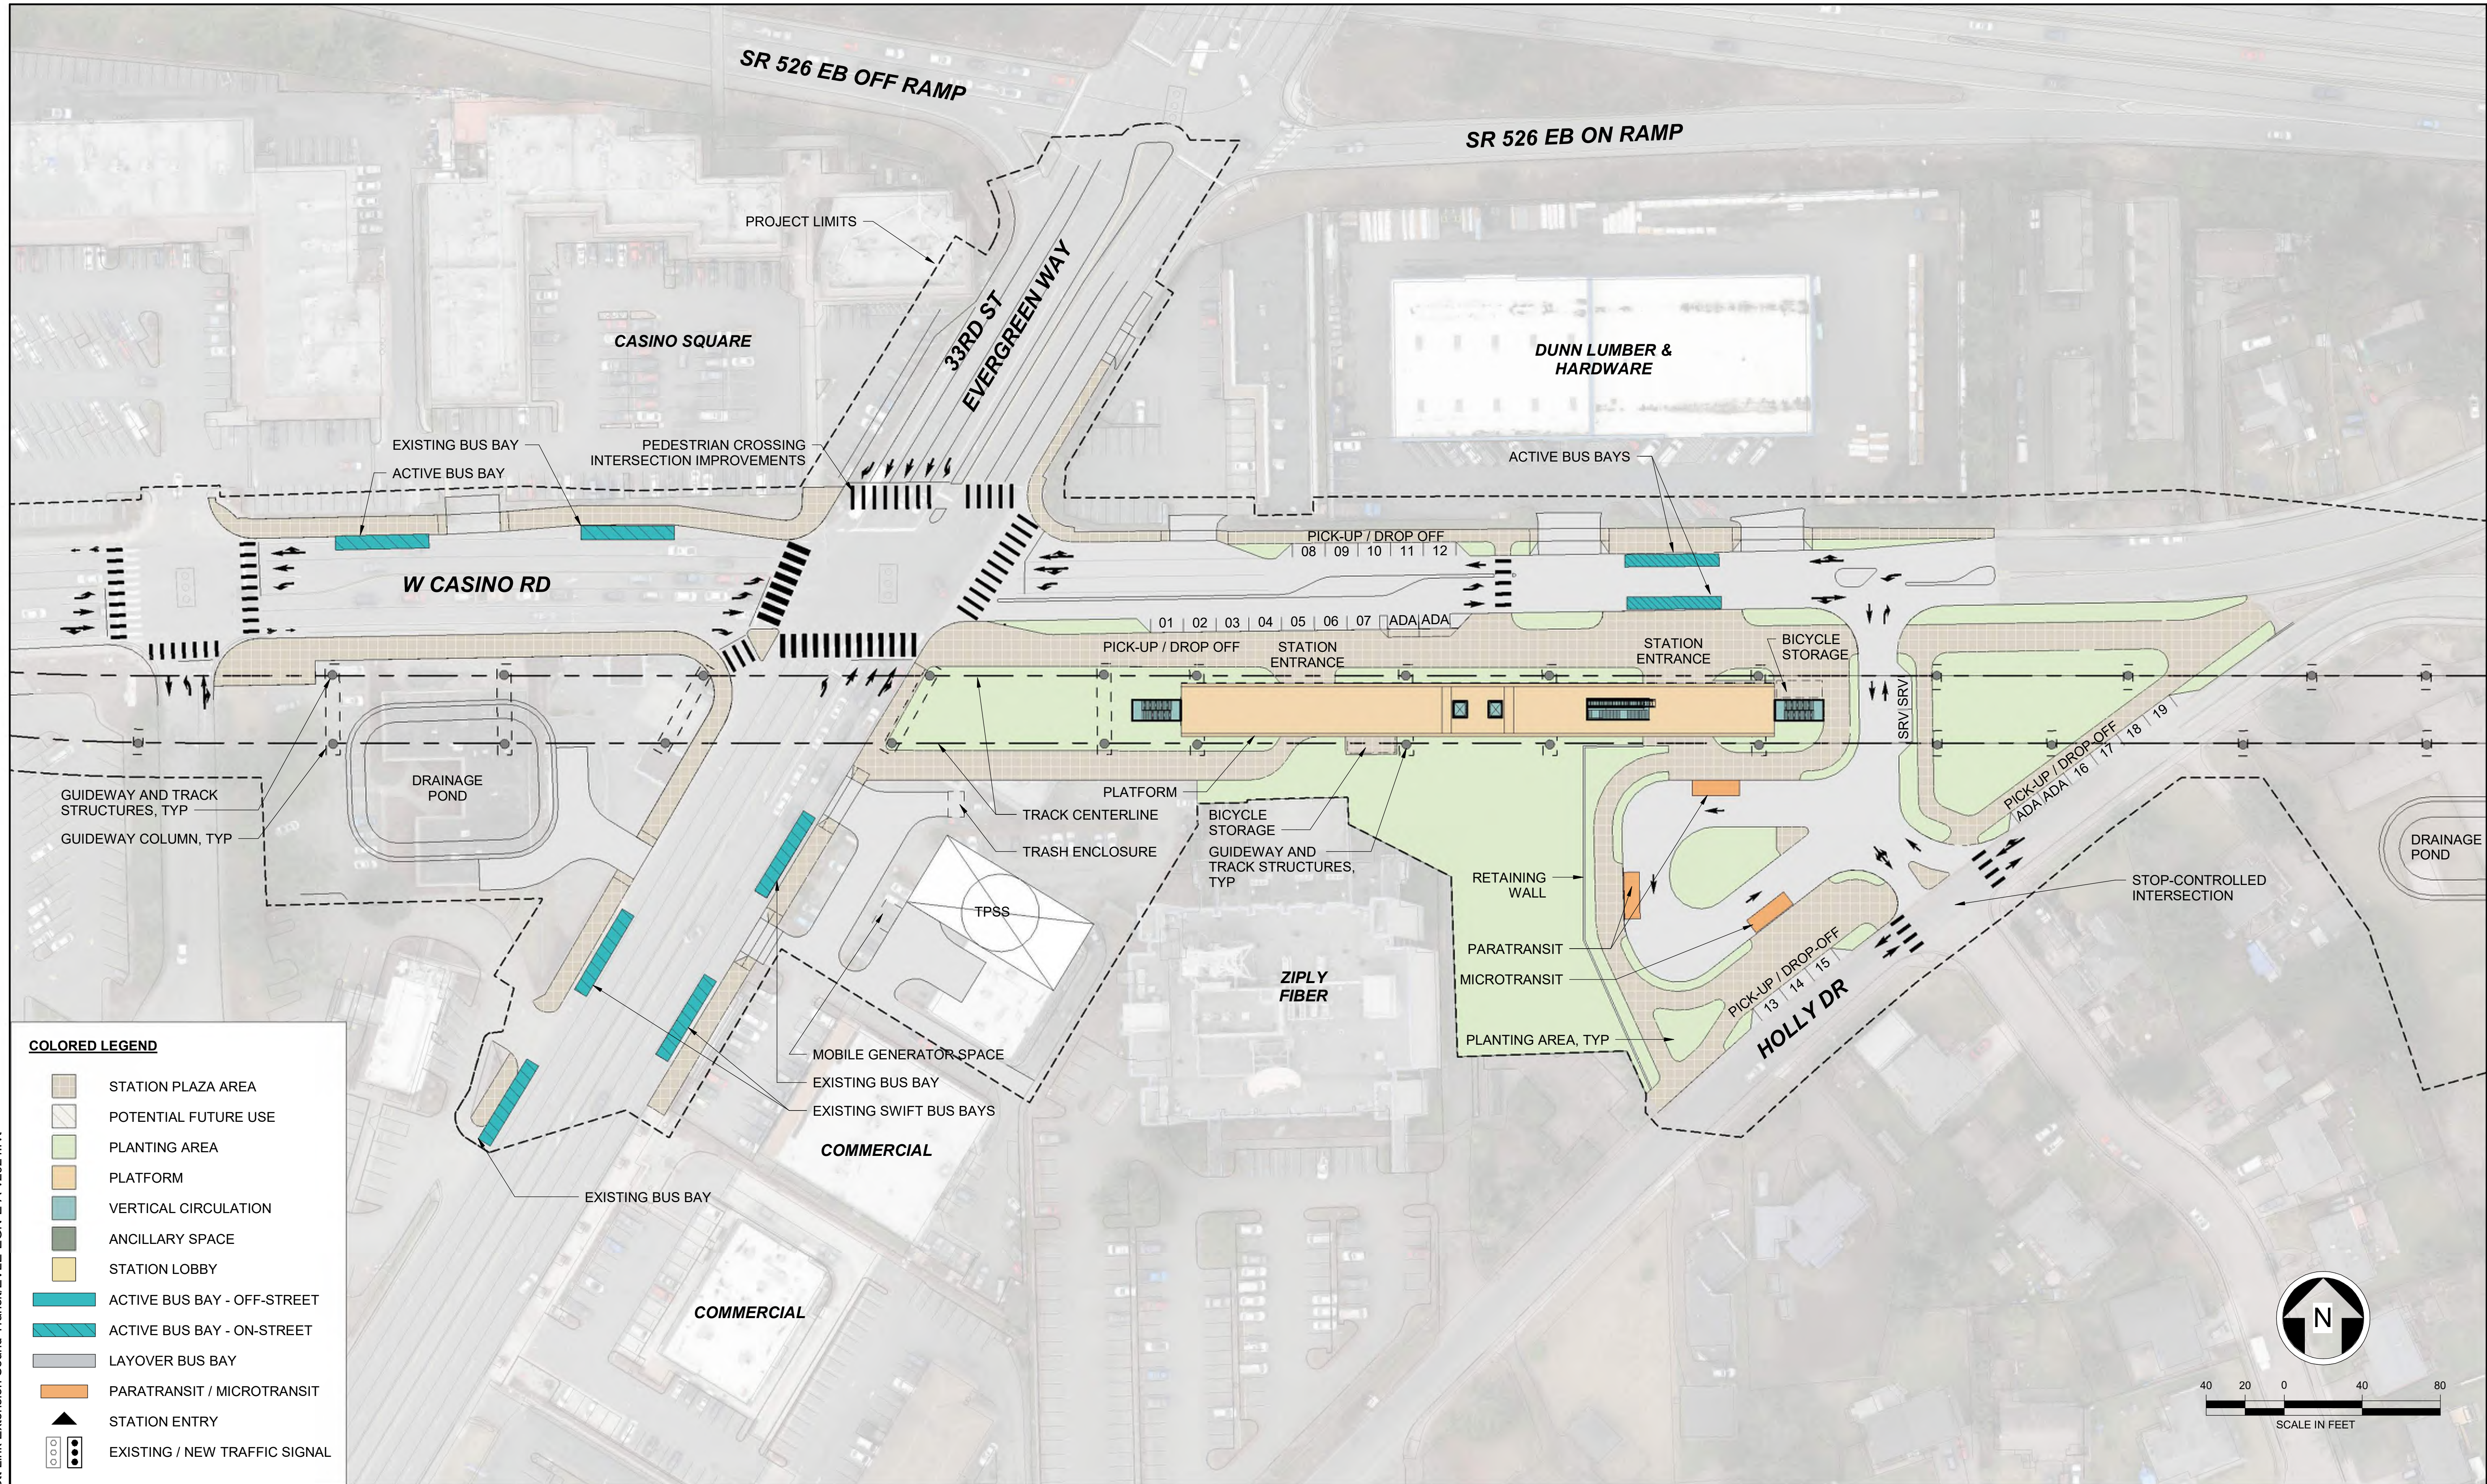

Kimley»Horn

SWIFT COMPANY LLC



PARSONS
SCHARRERAD


EVERETT LINK EXTENSION AND OMF NORTH

DRAFT EIS - CONCEPTUAL DESIGN
L30 SEGMENT
EVERETT LINK EXTENSION & OMF NORTH
SR526 / EVERGREEN STATION ALTERNATIVE E (EGN-E)
SITE PLAN

EGN-E-ASP100
SHEET 305 OF 387

02/14/2025

2/5/2025 11:54:36 AM
Autodesk Docs/7WA Everett Link Extension Sound Transit/EVLE-EGN-E-A-v2024.rvt

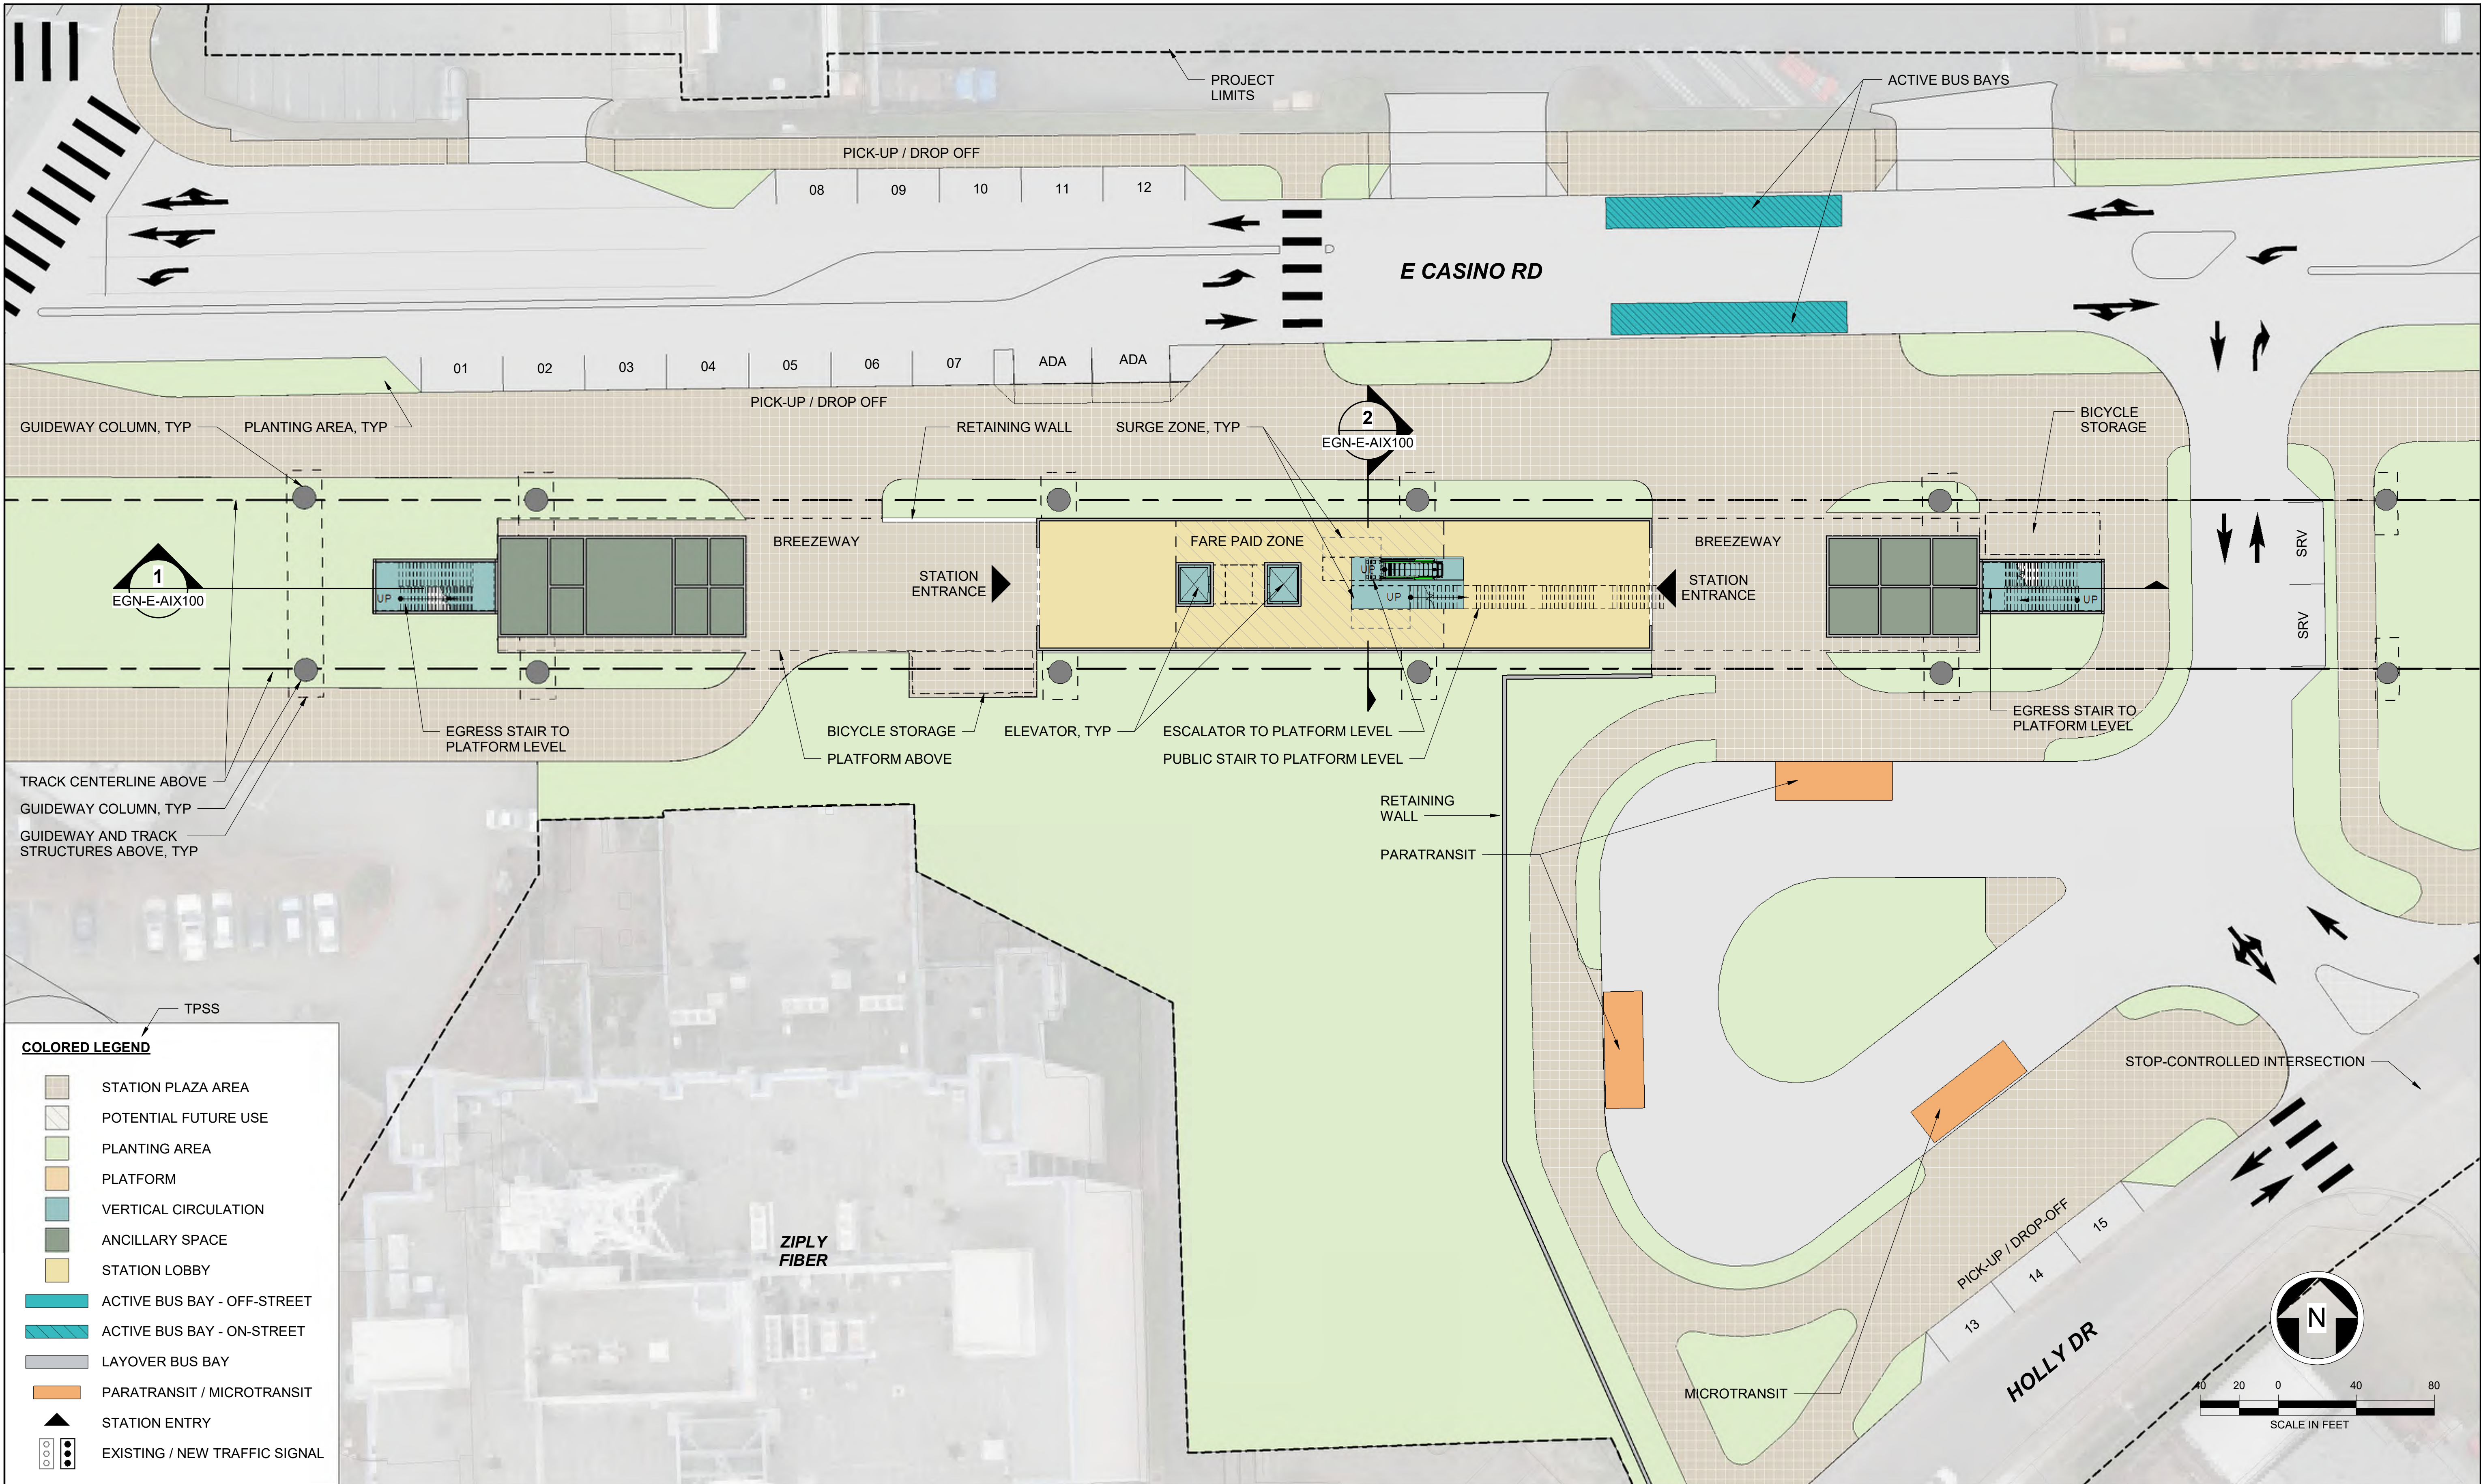

Kimley»Horn

SWIFT COMPANY LLC



SCHARRERAD

EVERETT LINK EXTENSION AND OMF NORTH

DRAFT EIS - CONCEPTUAL DESIGN
L30 SEGMENT
EVERETT LINK EXTENSION & OMF NORTH
SR526 / EVERGREEN STATION ALTERNATIVE E (EGN-E)
PLAZA PLAN



EGN-E-APP100
SHEET 306 OF 387

02/14/2025

2/5/2025 11:54:39 AM
Autodesk Docs/7WA Everett Link Extension Sound Transit/EVLE-EGN-E-A-v2024.rvt

COLORED LEGEND

	STATION PLAZA AREA
	POTENTIAL FUTURE USE
	PLANTING AREA
	PLATFORM
	VERTICAL CIRCULATION
	ANCILLARY SPACE
	STATION LOBBY
	GUIDEWAY STRUCTURE
	EXISTING BUILDINGS

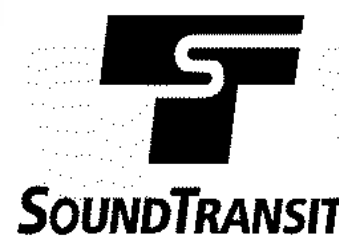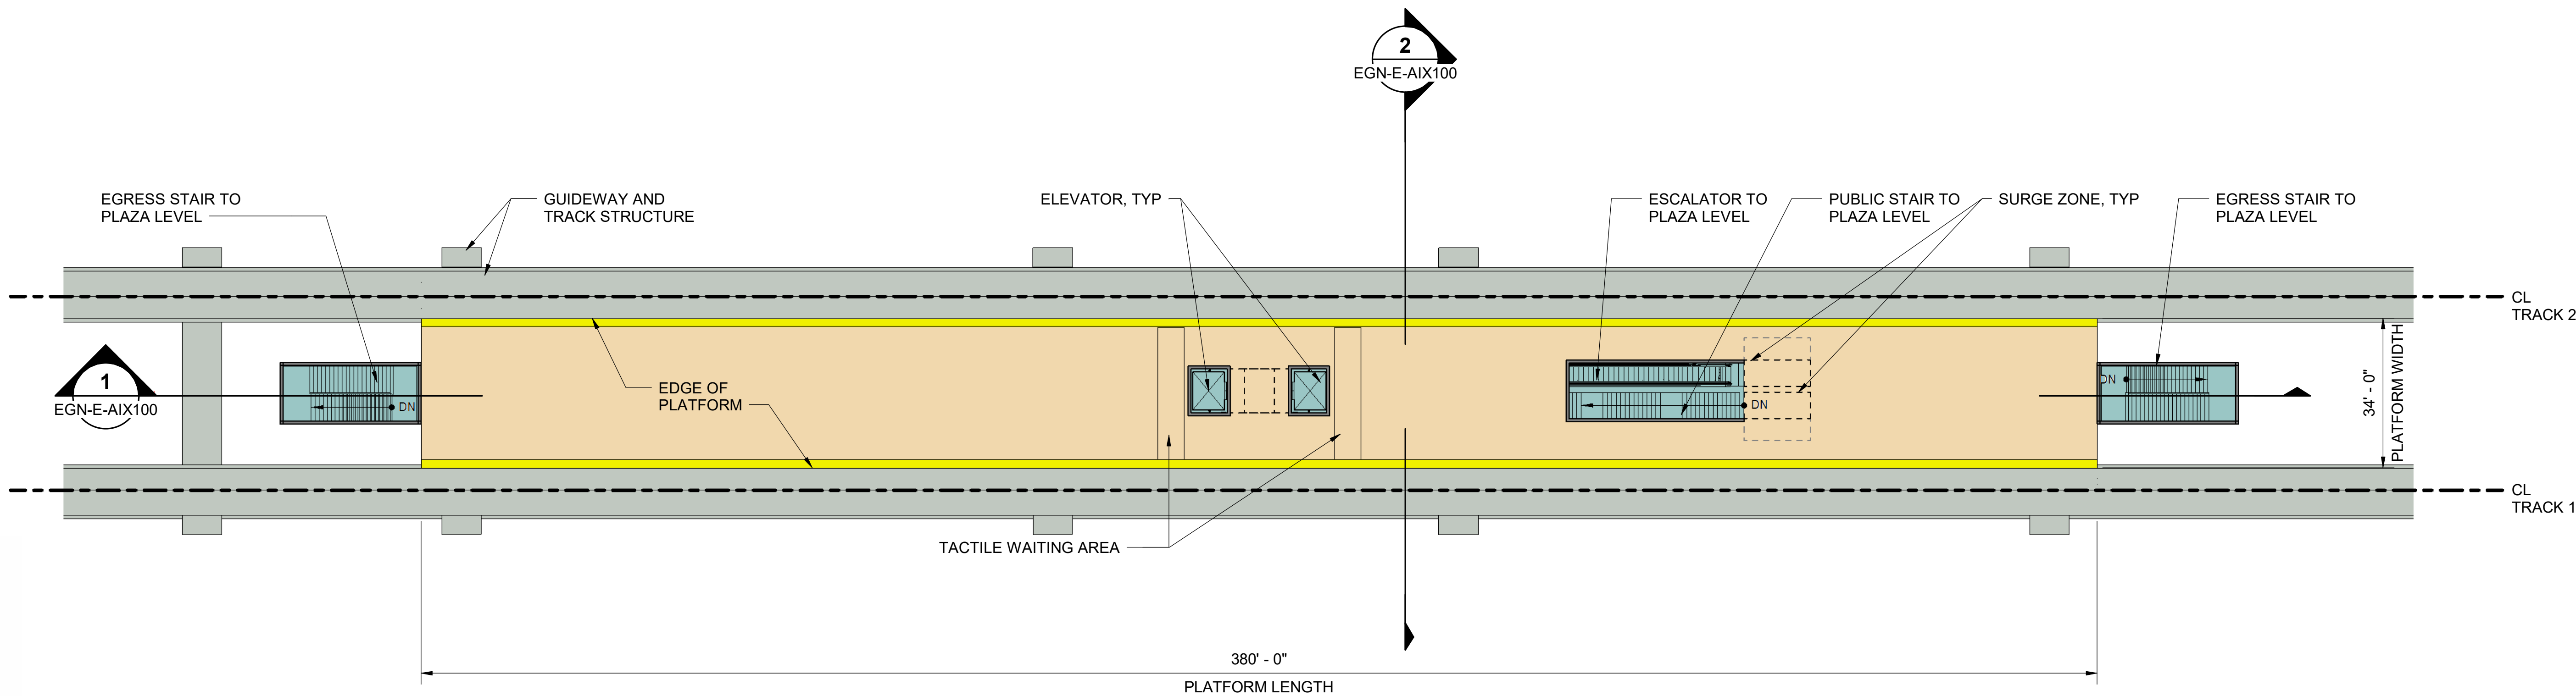

Kimley»Horn

SWIFT COMPANY LLC



SCHARRERAD


EVERETT LINK EXTENSION AND OMF NORTH

DRAFT EIS - CONCEPTUAL DESIGN
L30 SEGMENT
EVERETT LINK EXTENSION & OMF NORTH
SR526 / EVERGREEN STATION ALTERNATIVE E (EGN-E)
PLATFORM PLAN

EGN-E-APP200
SHEET 307 OF 387

02/14/2025


2/5/2025 11:54:50 AM
Autodesk Docs/\\WA Everett Link Extension Sound Transit\\EVLE-EGN-E-A-v2024.rvt

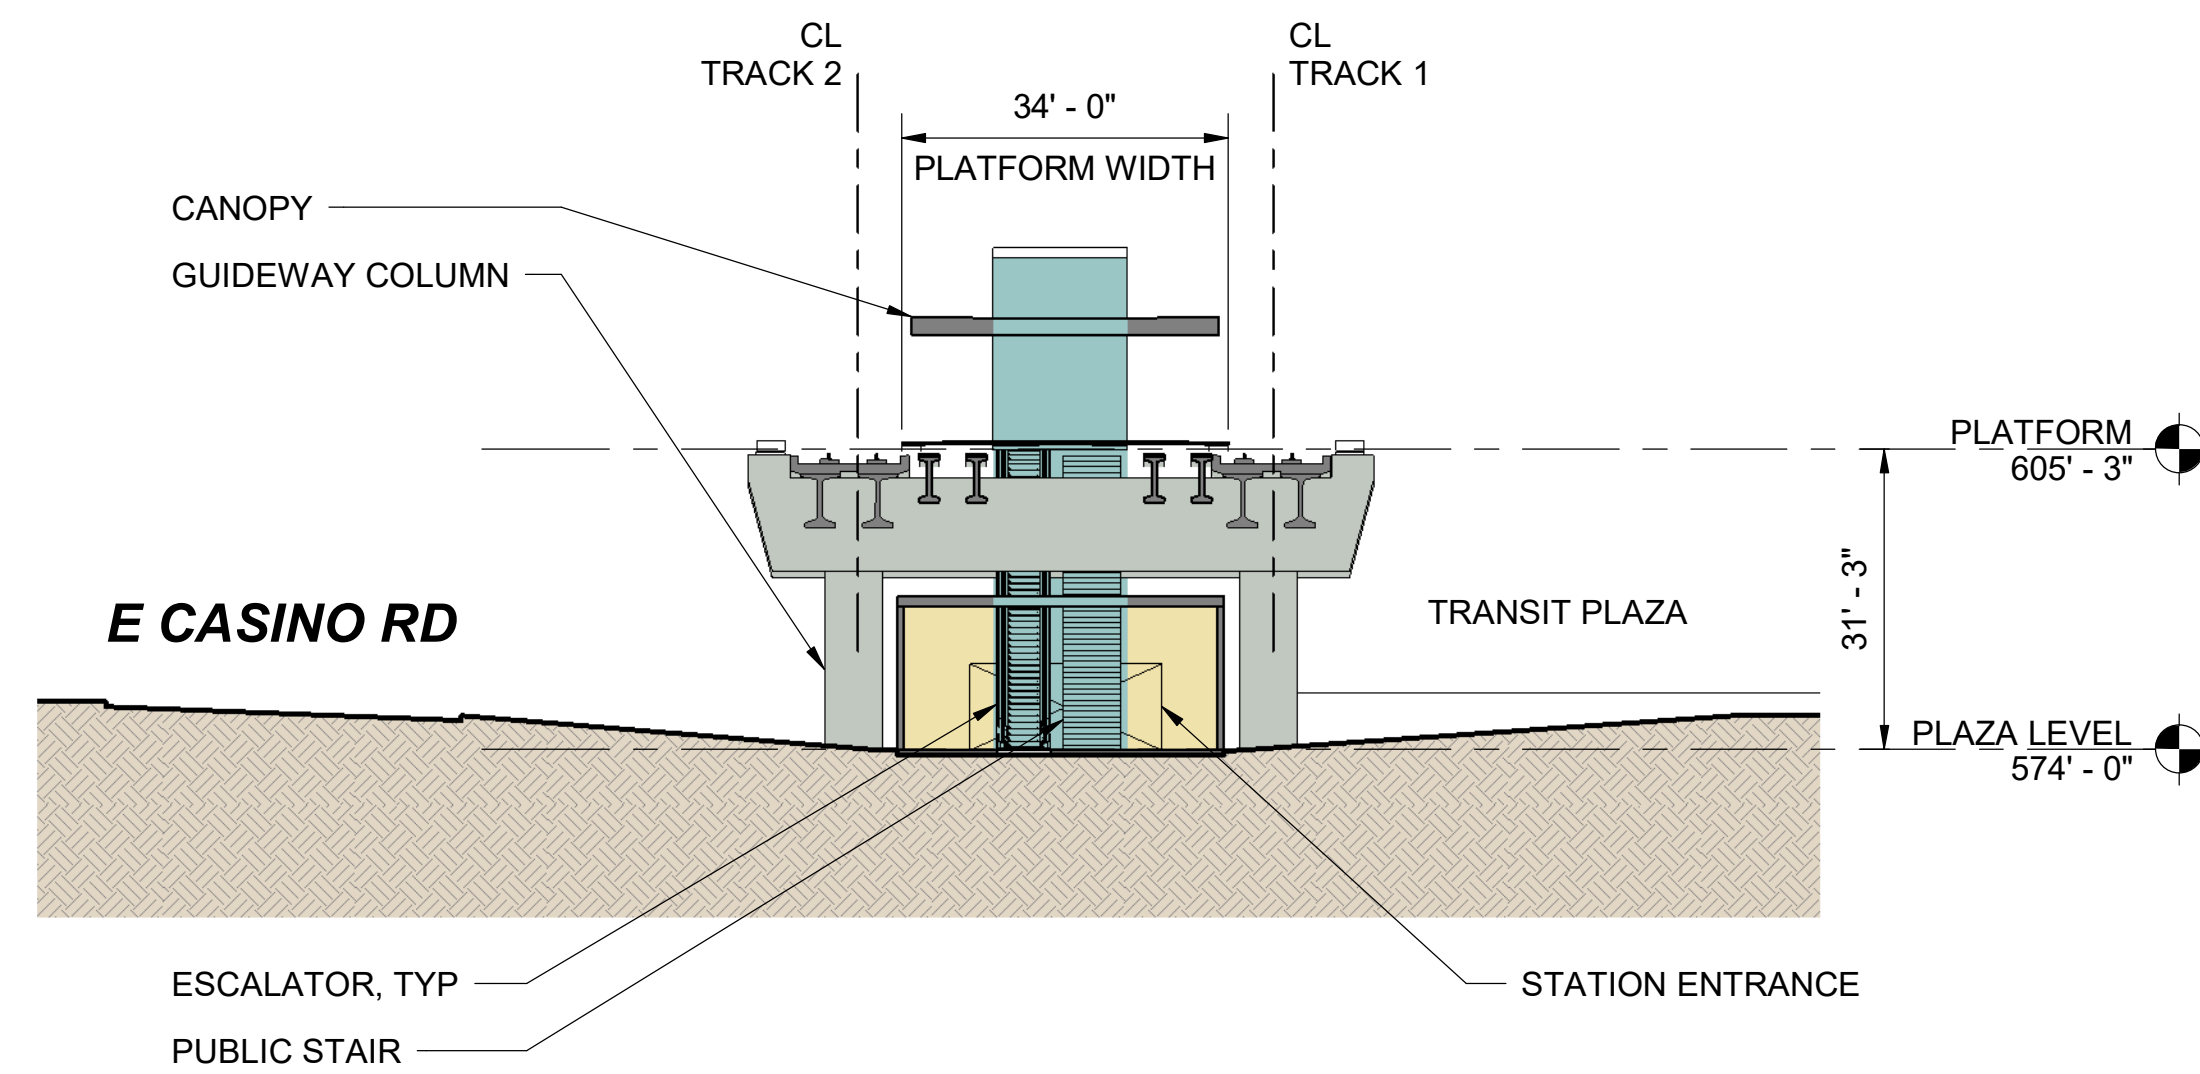

EGN-E CROSS SECTION

2

EGN-E-APP100

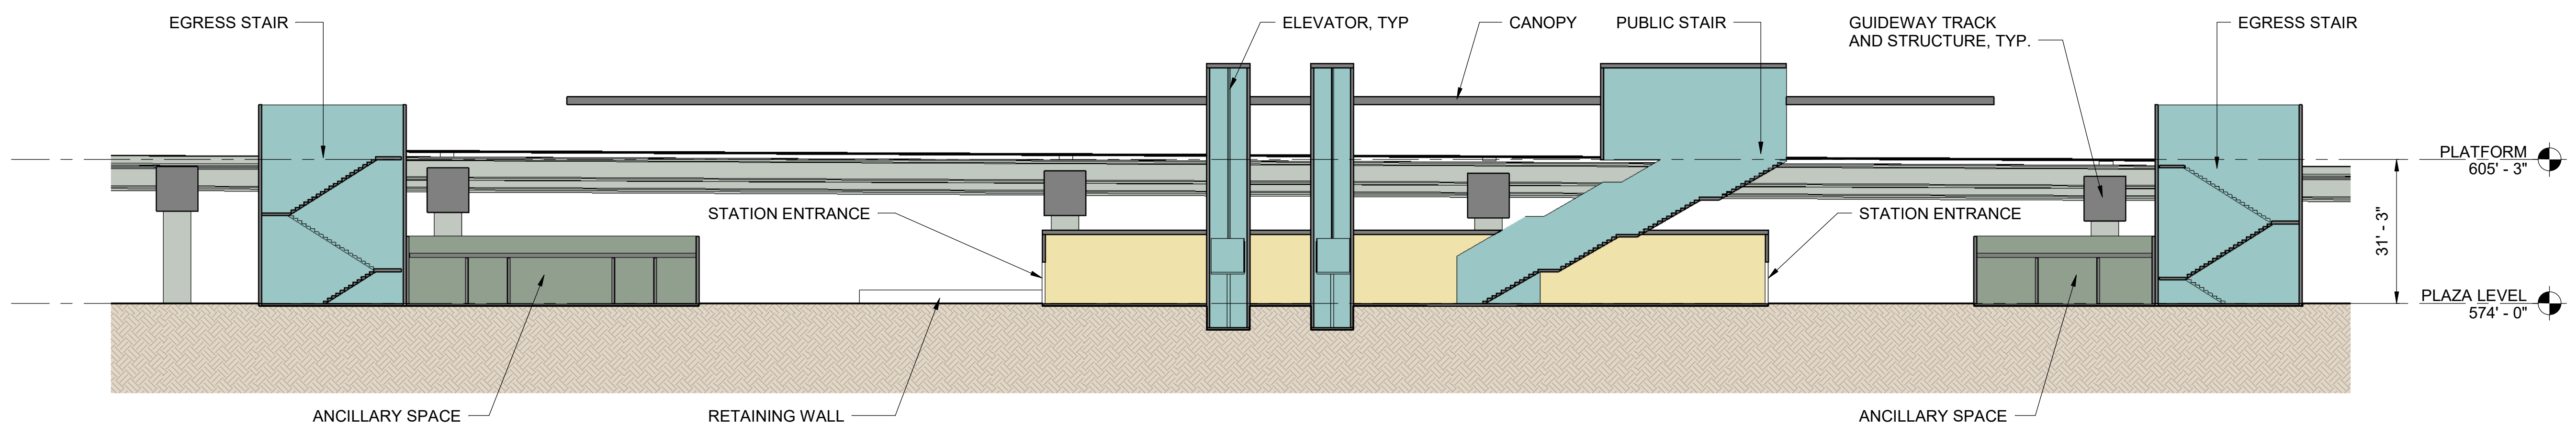


EGN-E LONG SECTION

1

EGN-E-APP100

COLORLED LEGEND

- STATION PLAZA AREA
- POTENTIAL FUTURE USE
- PLANTING AREA
- PLATFORM
- VERTICAL CIRCULATION
- ANCILLARY SPACE
- STATION LOBBY
- GUIDEWAY STRUCTURE
- EXISTING BUILDINGS

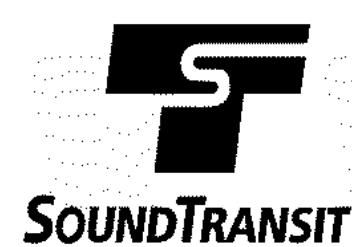

Kimley»Horn

SWIFT COMPANY LLC



SCHARRERAD




EVERETT LINK EXTENSION AND OMF NORTH

DRAFT EIS - CONCEPTUAL DESIGN
L30 SEGMENT
EVERETT LINK EXTENSION & OMF NORTH
SR526 / EVERGREEN STATION ALTERNATIVE E (EGN-E)
SECTIONS

EGN-E-AIX100
SHEET 308 OF 387

02/14/2025

CROSS REFERENCING OF DRAWINGS							
EGN-2B-OPT SEGMENT	(401)	(402)	(403)	(404)	(405)	(406)	(407)
GENERAL SITE PLANS	L30-GSP401	L30-GSP402	L30-GSP403	L30-GSP404	L30-GSP405	L30-GSP406	L30-GSP407
ROADWAY PLAN & PROFILE PLANS					L30-CRV401 L30-CRV402		L30-CRV403
ARCHITECTURAL PLANS FROM EGN-2B ARE COMPATIBLE WITH THIS ALTERNATIVE AND THEREFORE ARE NOT INCLUDED.							

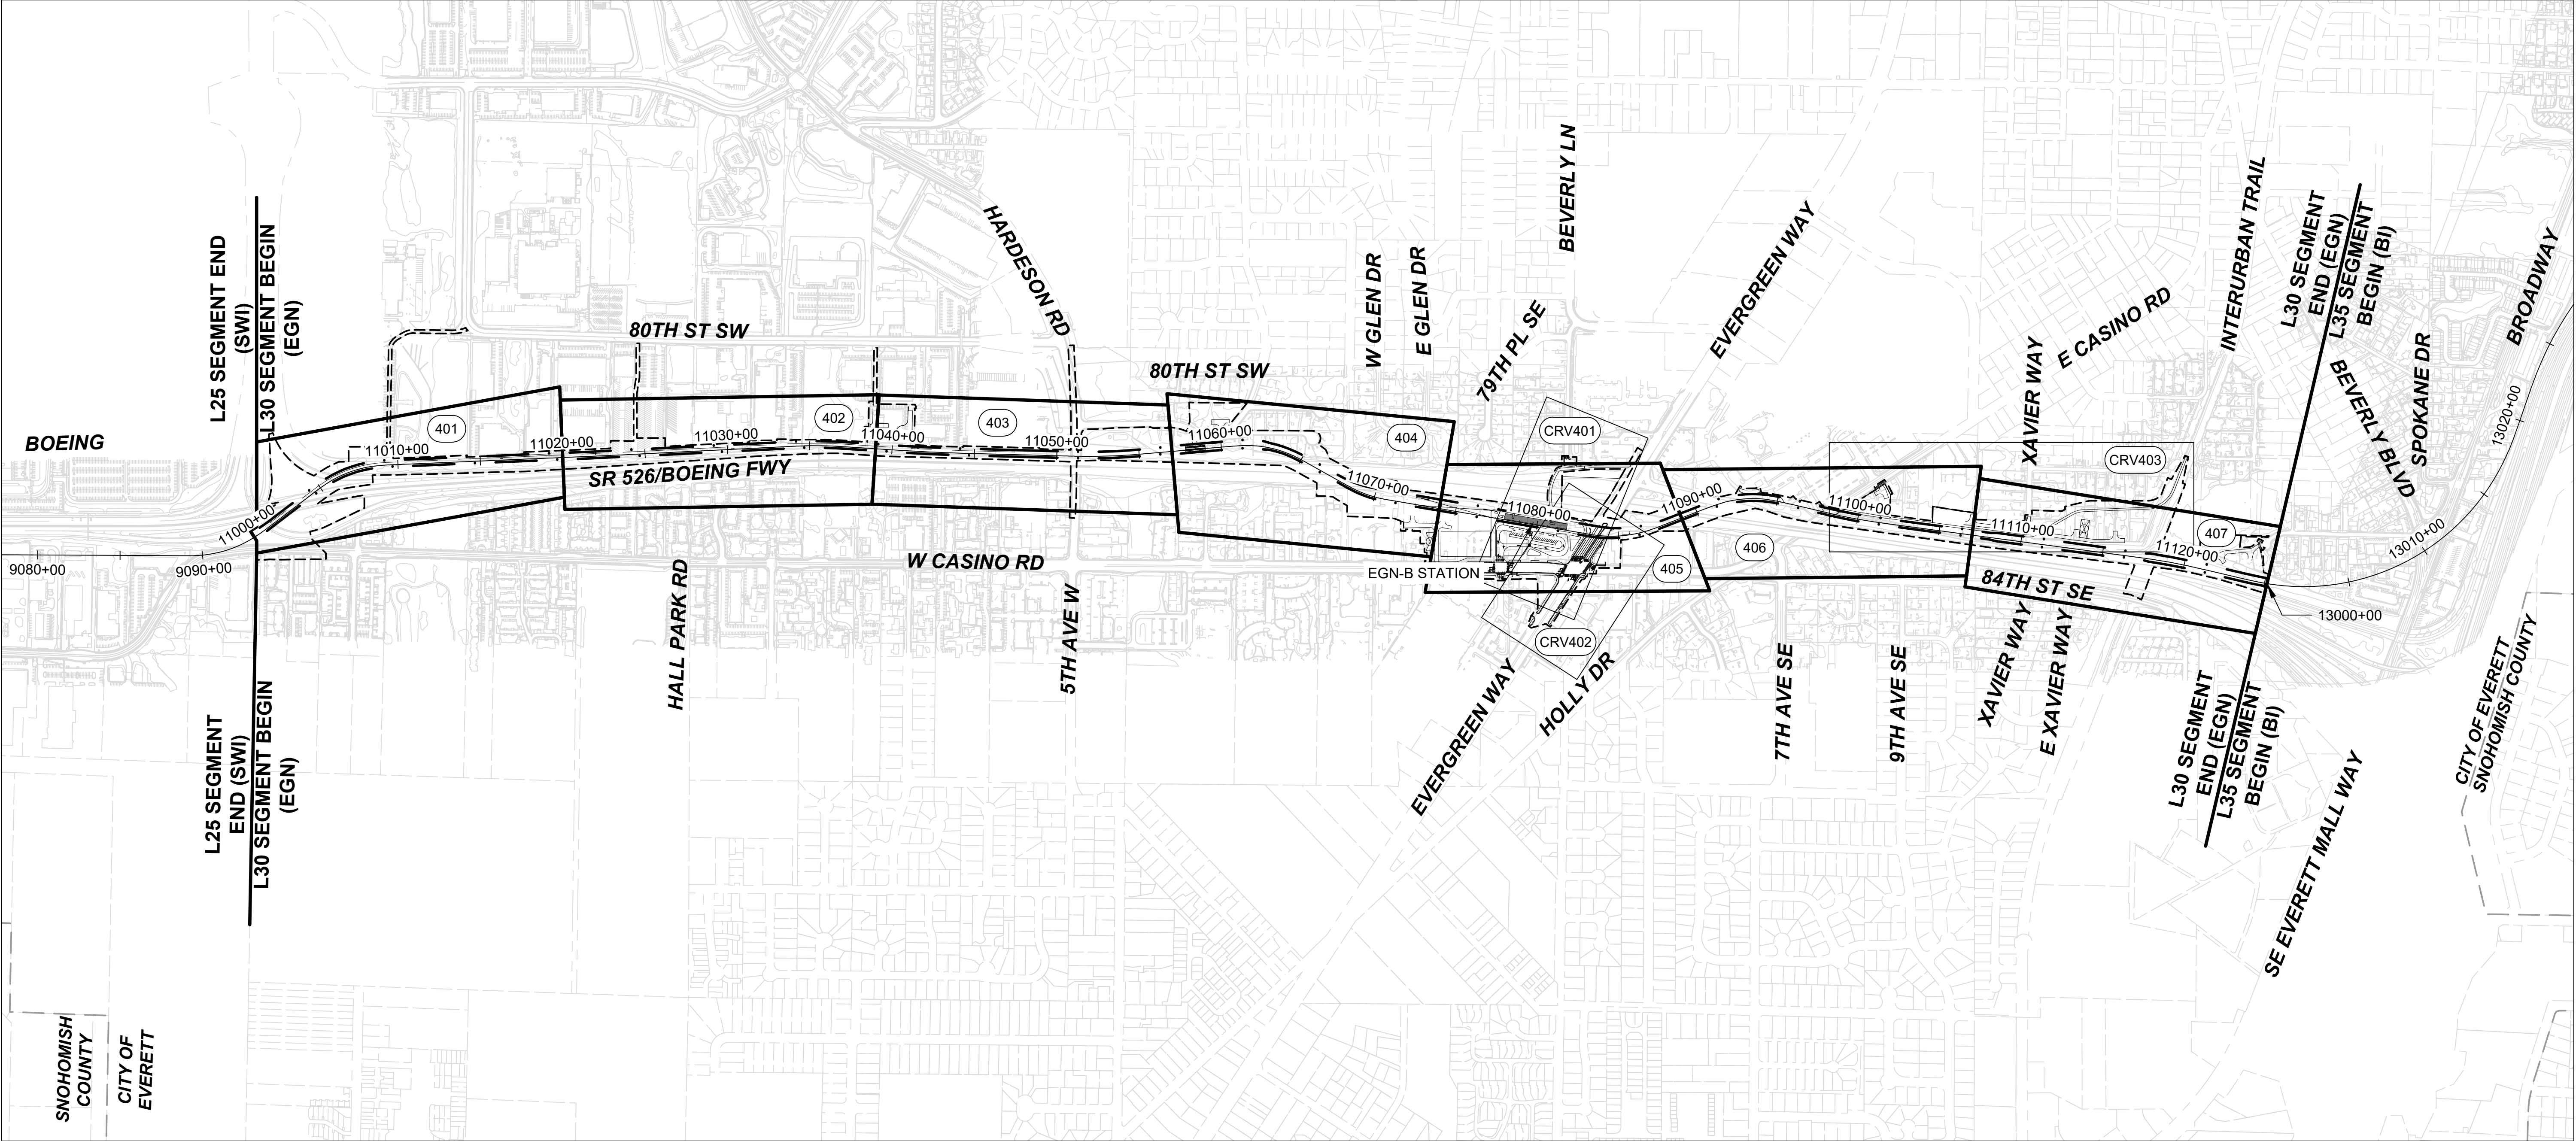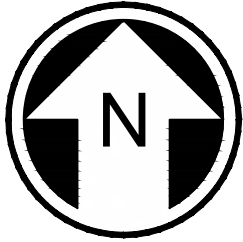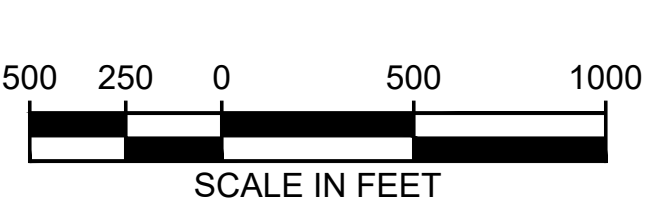

12/11/24 | 11:18 AM | CONOR DOANE
C:\P\W\K\H\1\0288394\L30 - KEY SHEET.DWG




Kimley»Horn

EVERETT LINK EXTENSION
AND OMF NORTH



DRAFT EIS - CONCEPTUAL DESIGN
L30 SEGMENT
EVERETT LINK EXTENSION & OMF NORTH
EGN-2B-OPT
KEY MAP

L30-GZK400
SHEET 309 OF 387
02/14/2025

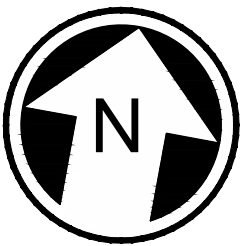

- NOTES:
1. SEE STD SHEETS FOR NOTES, LEGEND, AND ABBREVIATIONS.
 2. ELECTRIC OVERHEAD TRANSMISSION LINE RELOCATIONS DUE TO PROPOSED CONSTRUCTION CONFLICTS ARE SHOWN FOR CONTEXT.
 3. SEE OMF DEIS PLAN SET FOR OMF DESIGN INFORMATION.

CURVE TABLE							
CURVE	RADIUS (FT)	Lc (FT)	Ls1 (FT)	Ls2 (FT)	Ea (IN)	Eu (IN)	V (MPH)
C1-1	700.0	286.2	140.0	140.0	4.25	2.68	35
C2-1	715.8	295.8	140.0	140.0	4.00	2.78	35

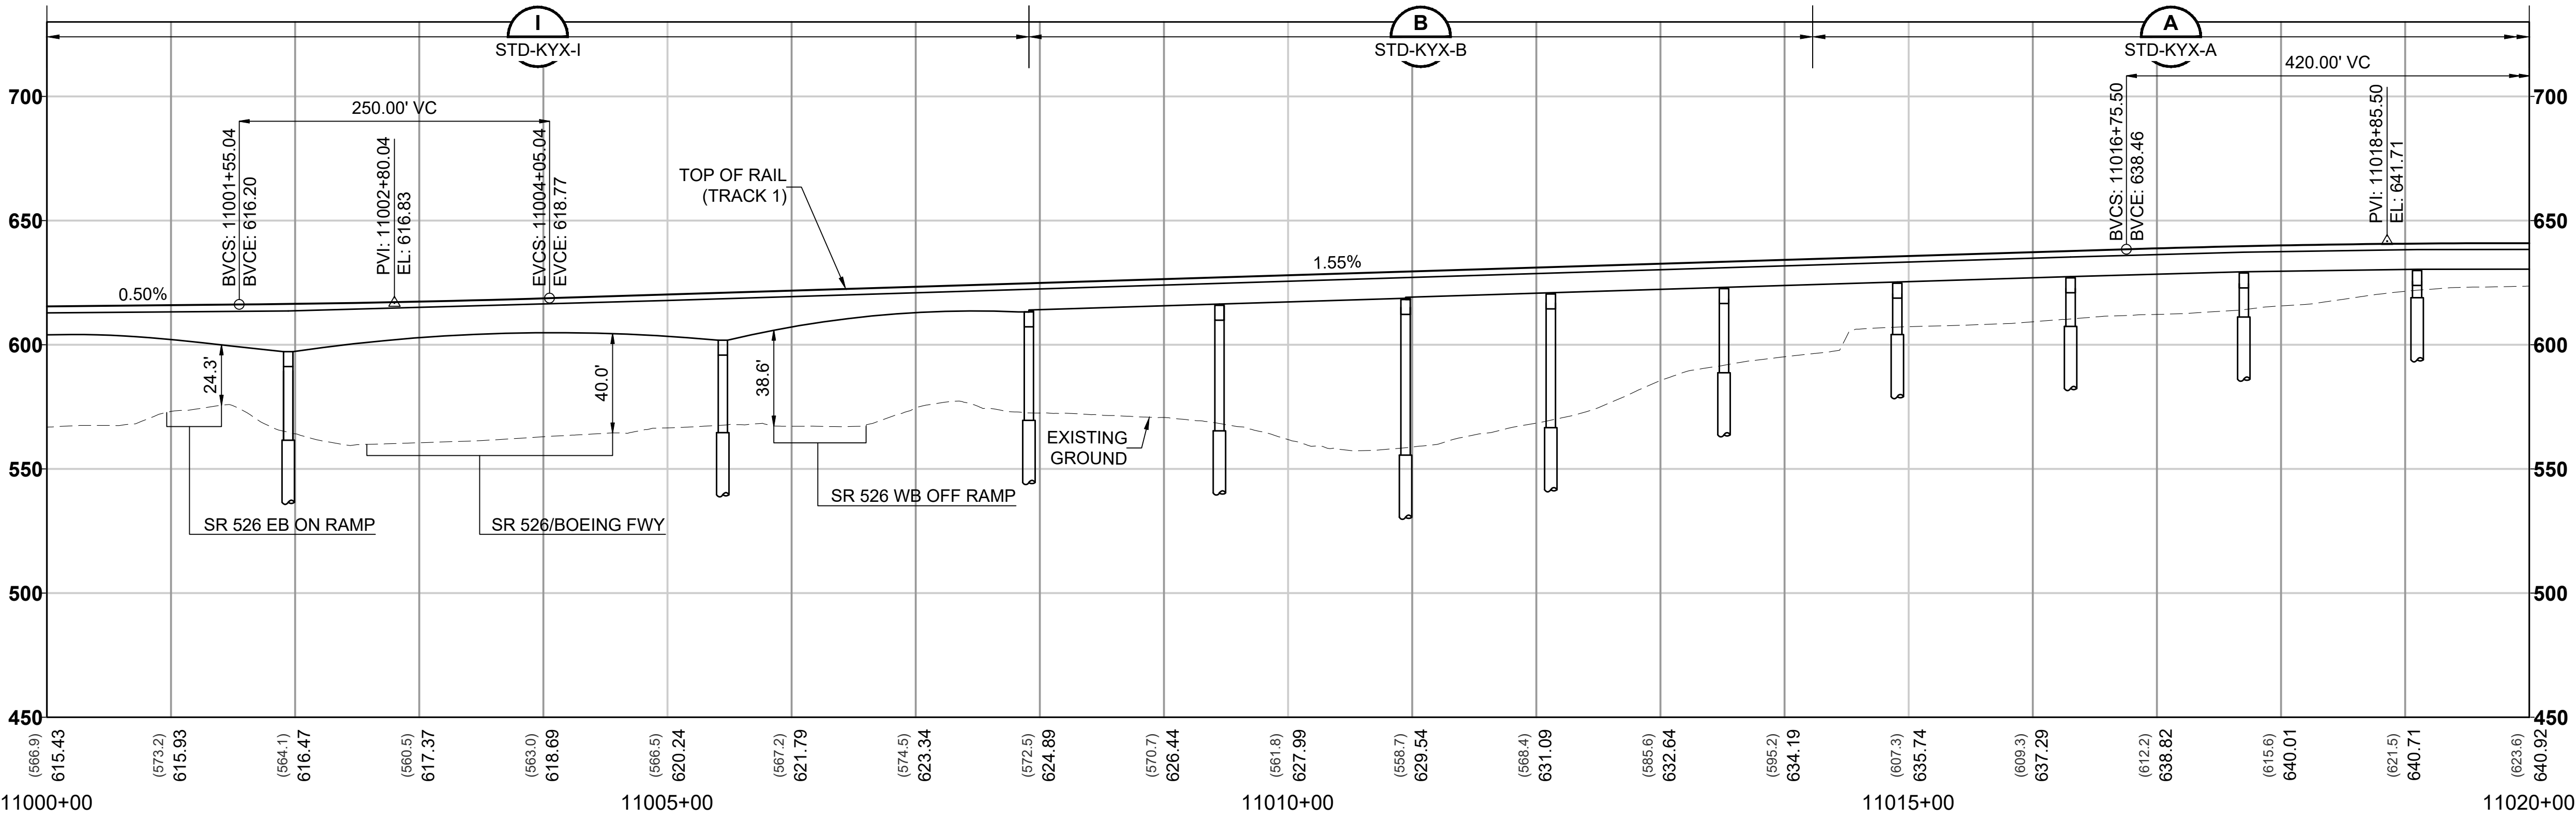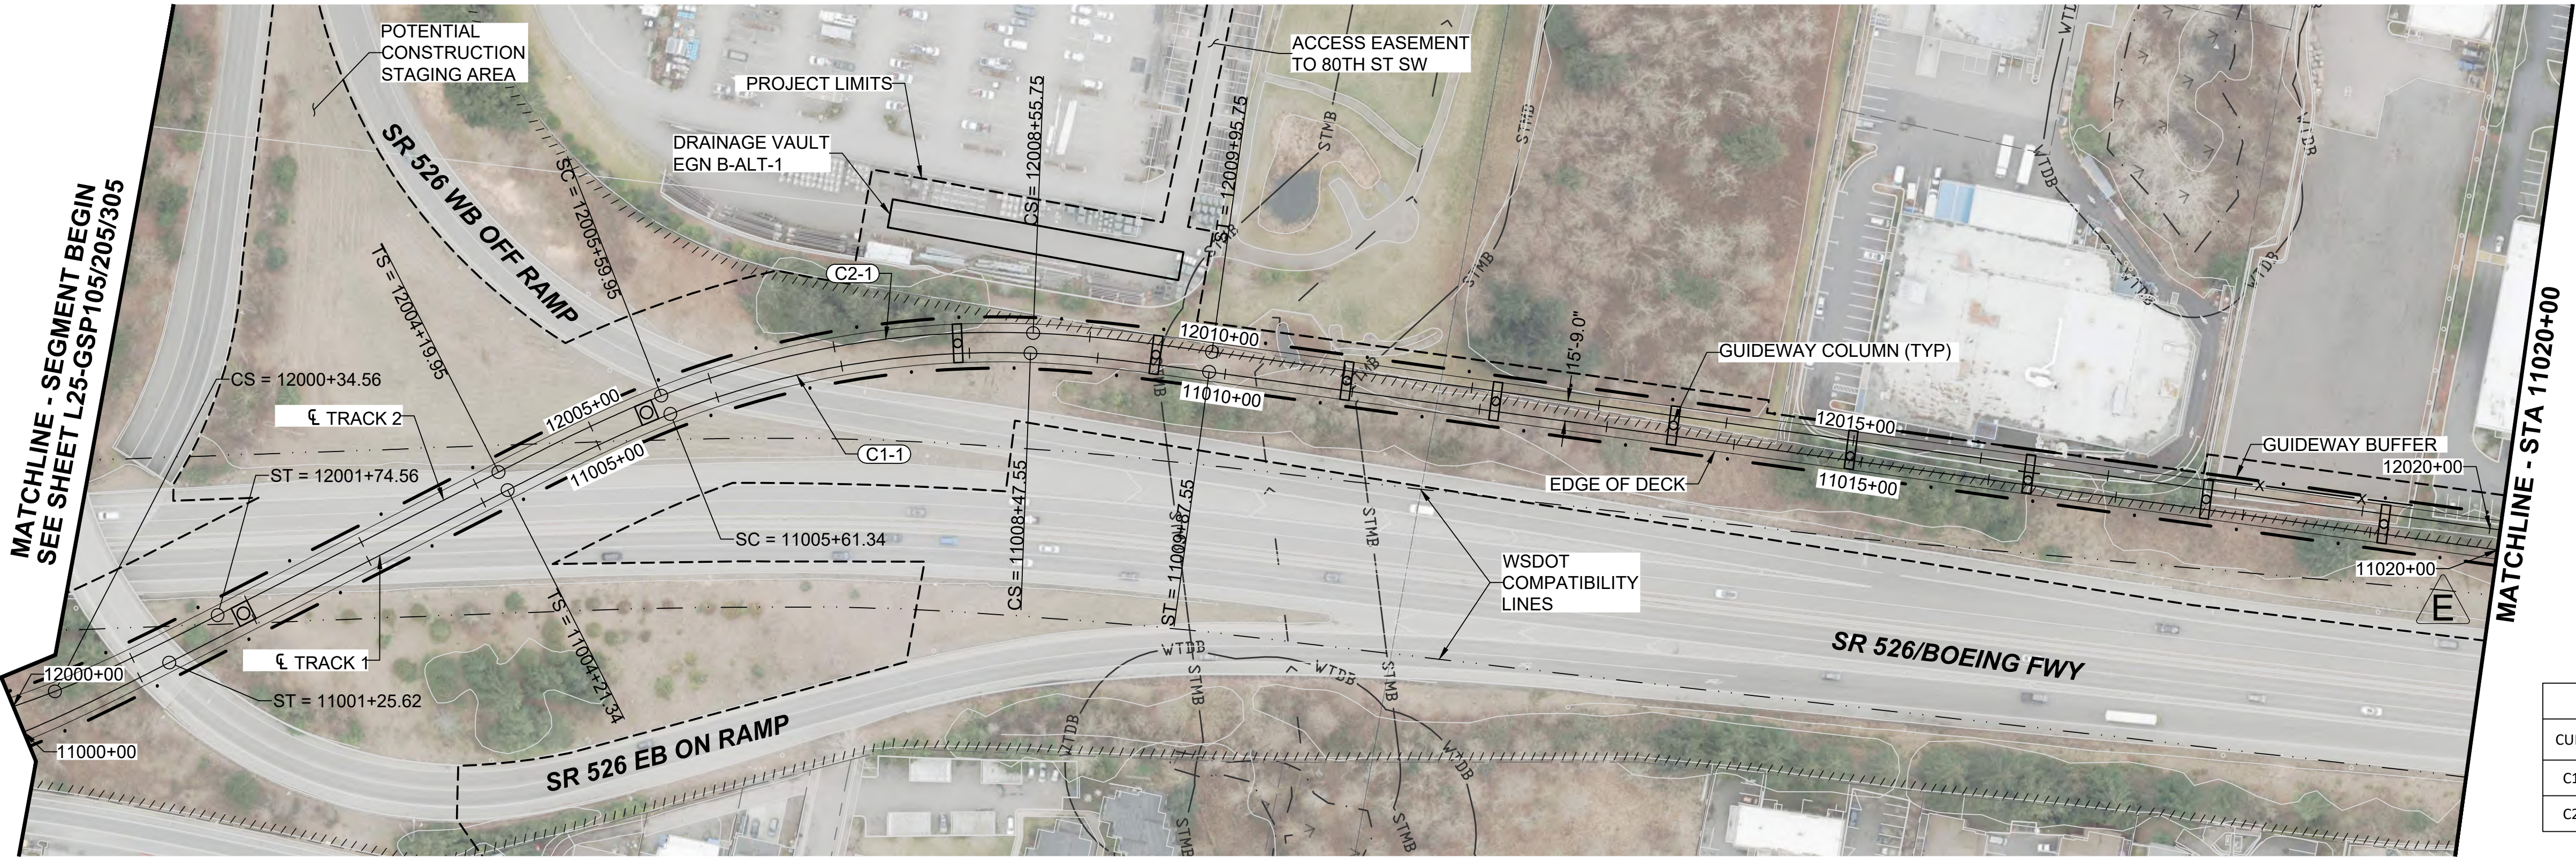

12/11/24 | 4:58 PM | MICHELLE VANG
C:\P\WK\H1\0288212\L30-GSP401.DWG.DWG



Kimley»Horn

EVERETT LINK EXTENSION
AND OMF NORTH

DRAFT EIS - CONCEPTUAL DESIGN
L30 SEGMENT
EVERETT LINK EXTENSION & OMF NORTH
EGN-2B-OPT
GENERAL SITE PLANS

L30-GSP401
SHEET 310 OF 387
02/14/2025

12/11/24 | 4:58 PM | MICHELLE VANG
C:\P\WKH\10288212\L30-GSP401.DWG.DWG





Kimley»Horn

EVERETT LINK EXTENSION AND OMF NORTH



DRAFT EIS - CONCEPTUAL DESIGN
L30 SEGMENT
EVERETT LINK EXTENSION & OMF NORTH
EGN-2B-OPT
GENERAL SITE PLANS



L30-GSP402
SHEET 311 OF 387
02/14/2025

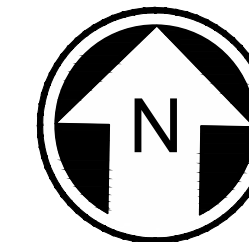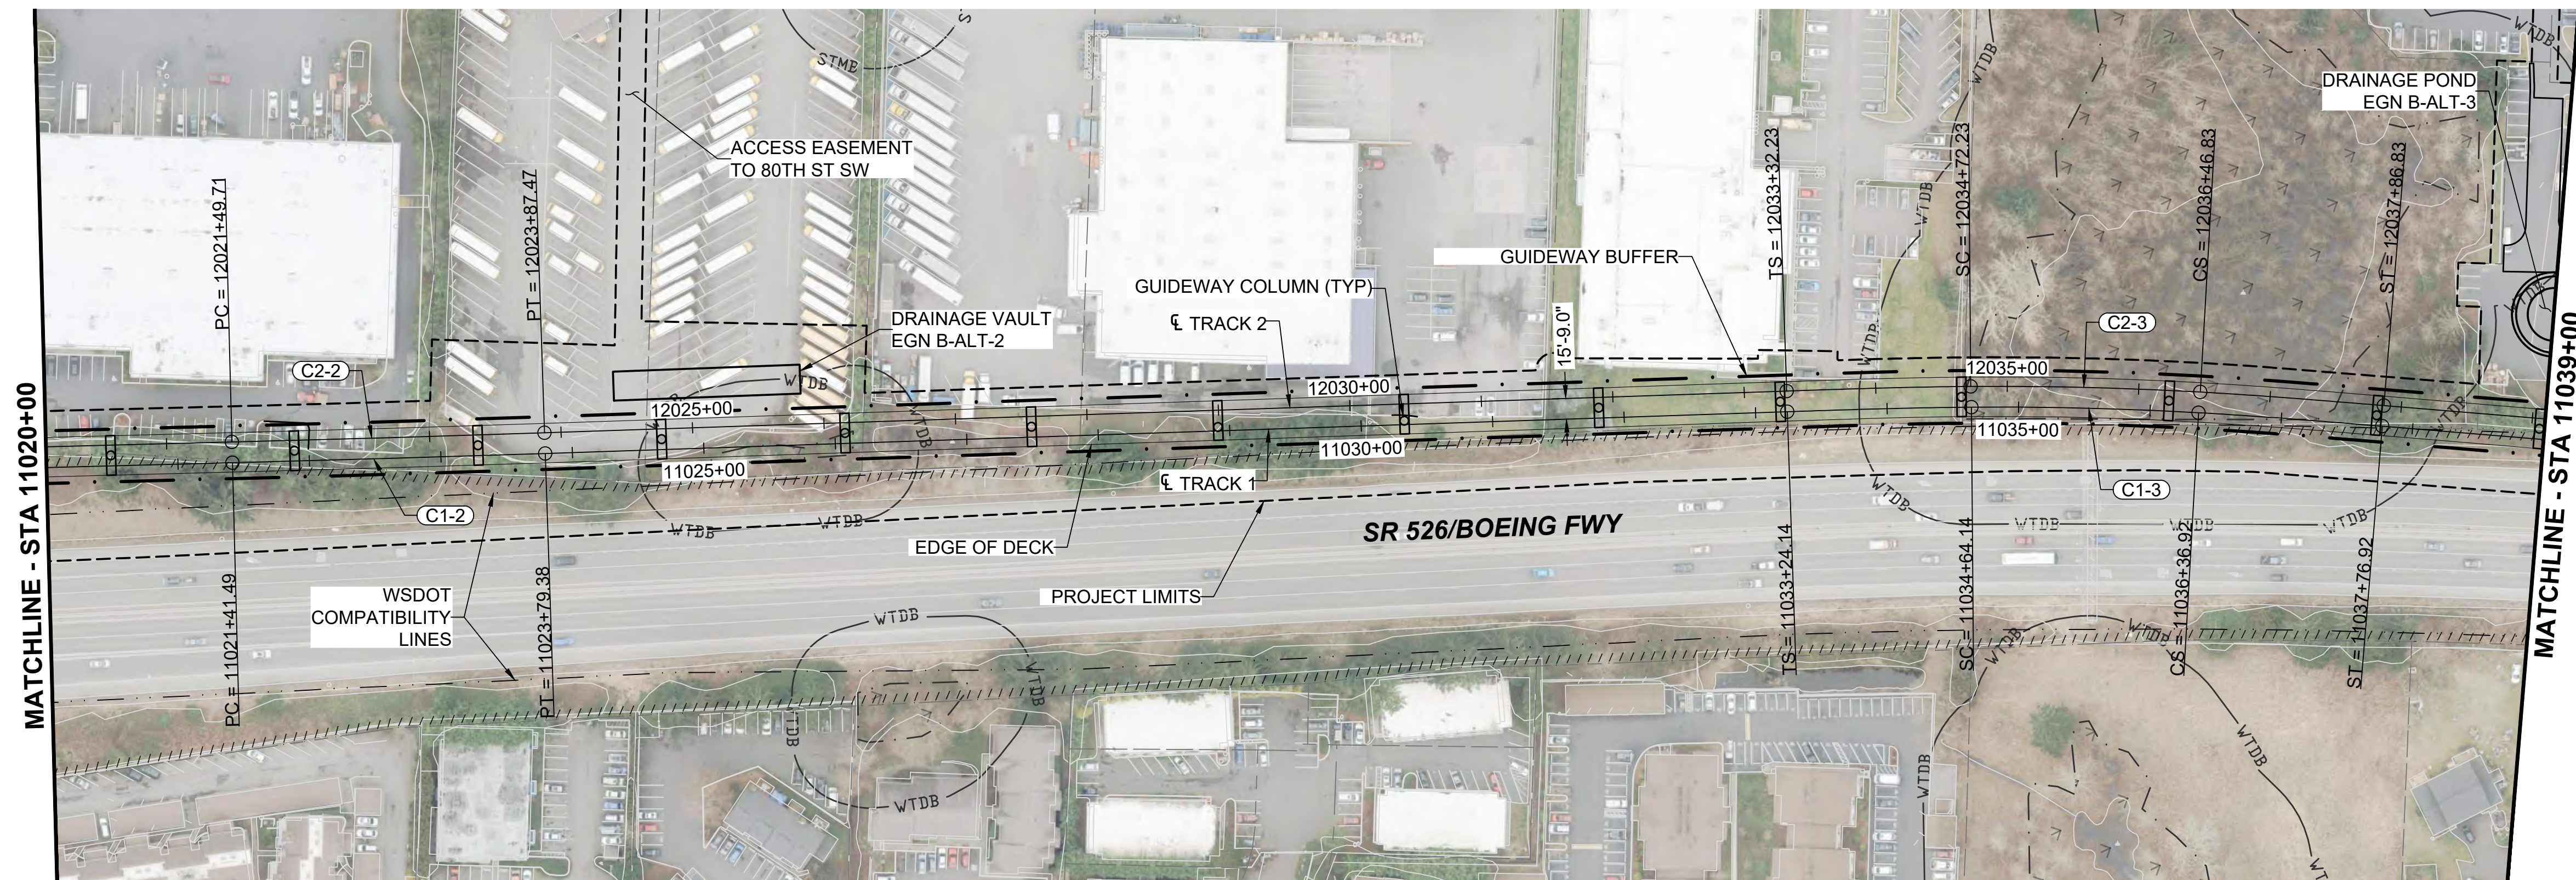

- NOTES:**
1. SEE STD SHEETS FOR NOTES, LEGEND, AND ABBREVIATIONS.
 2. ELECTRIC OVERHEAD TRANSMISSION LINE RELOCATIONS DUE TO PROPOSED CONSTRUCTION CONFLICTS ARE SHOWN FOR CONTEXT.
 3. SEE OMF DEIS PLAN SET FOR OMF DESIGN INFORMATION.


CURVE TABLE							
CURVE	RADIUS (FT)	Lc (FT)	Ls1 (FT)	Ls2 (FT)	Ea (IN)	Eu (IN)	V (MPH)
C1-2	30000.0	237.9	0.0	0.0	0.00	0.40	55
C1-3	2700.0	172.8	140.0	140.0	2.25	2.19	55
C2-2	29984.3	237.8	0.0	0.0	0.00	0.40	55
C2-3	2715.8	174.6	140.0	140.0	2.25	2.16	55

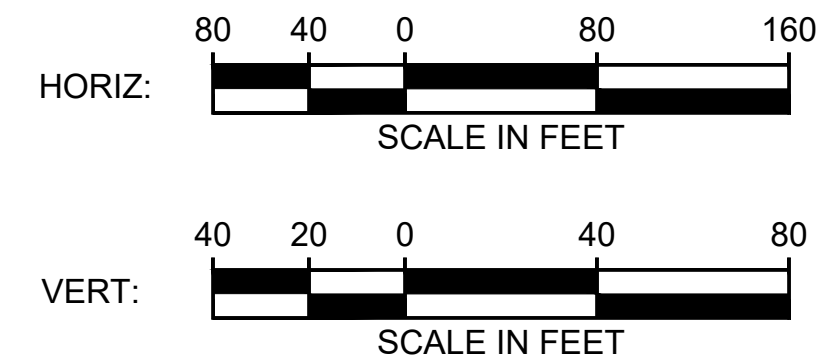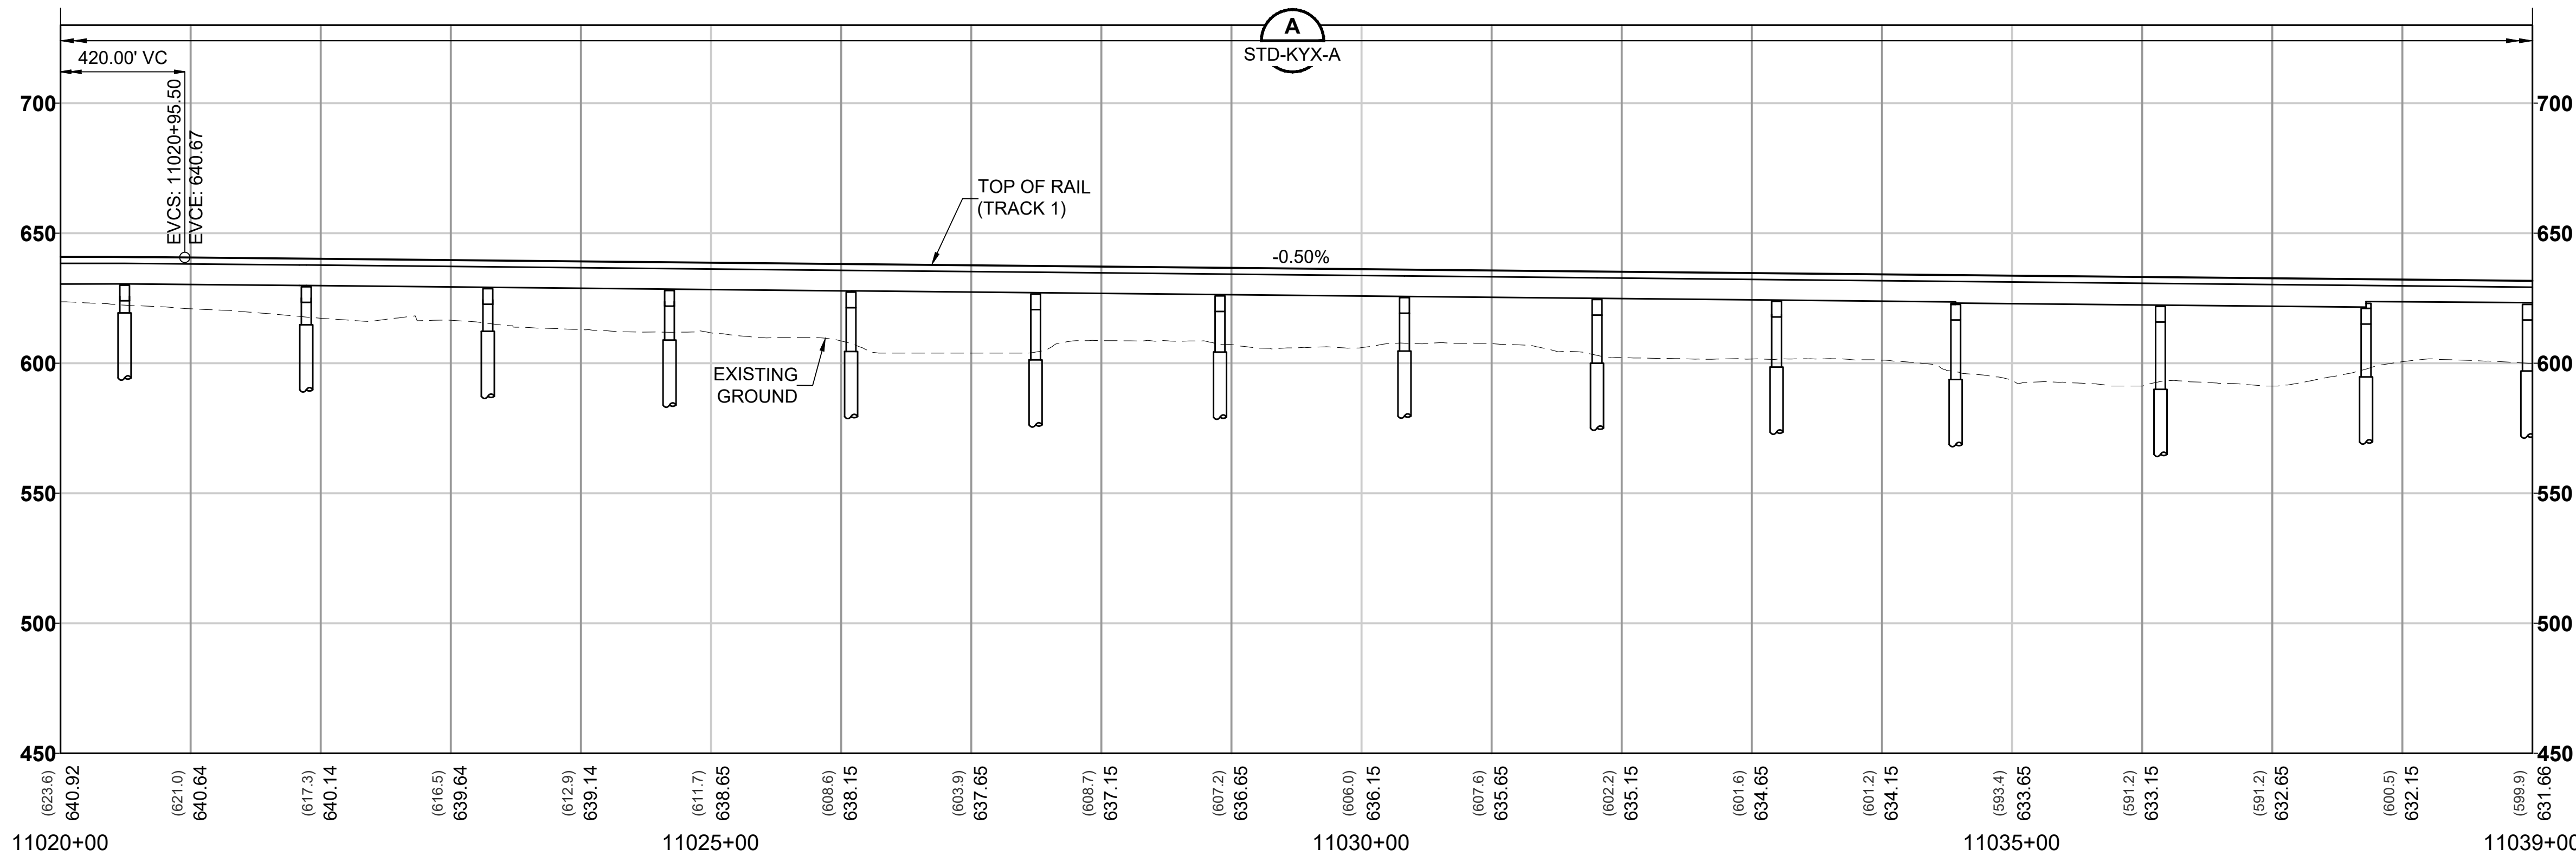

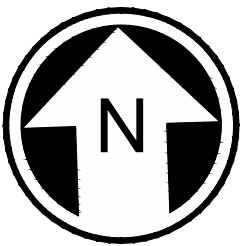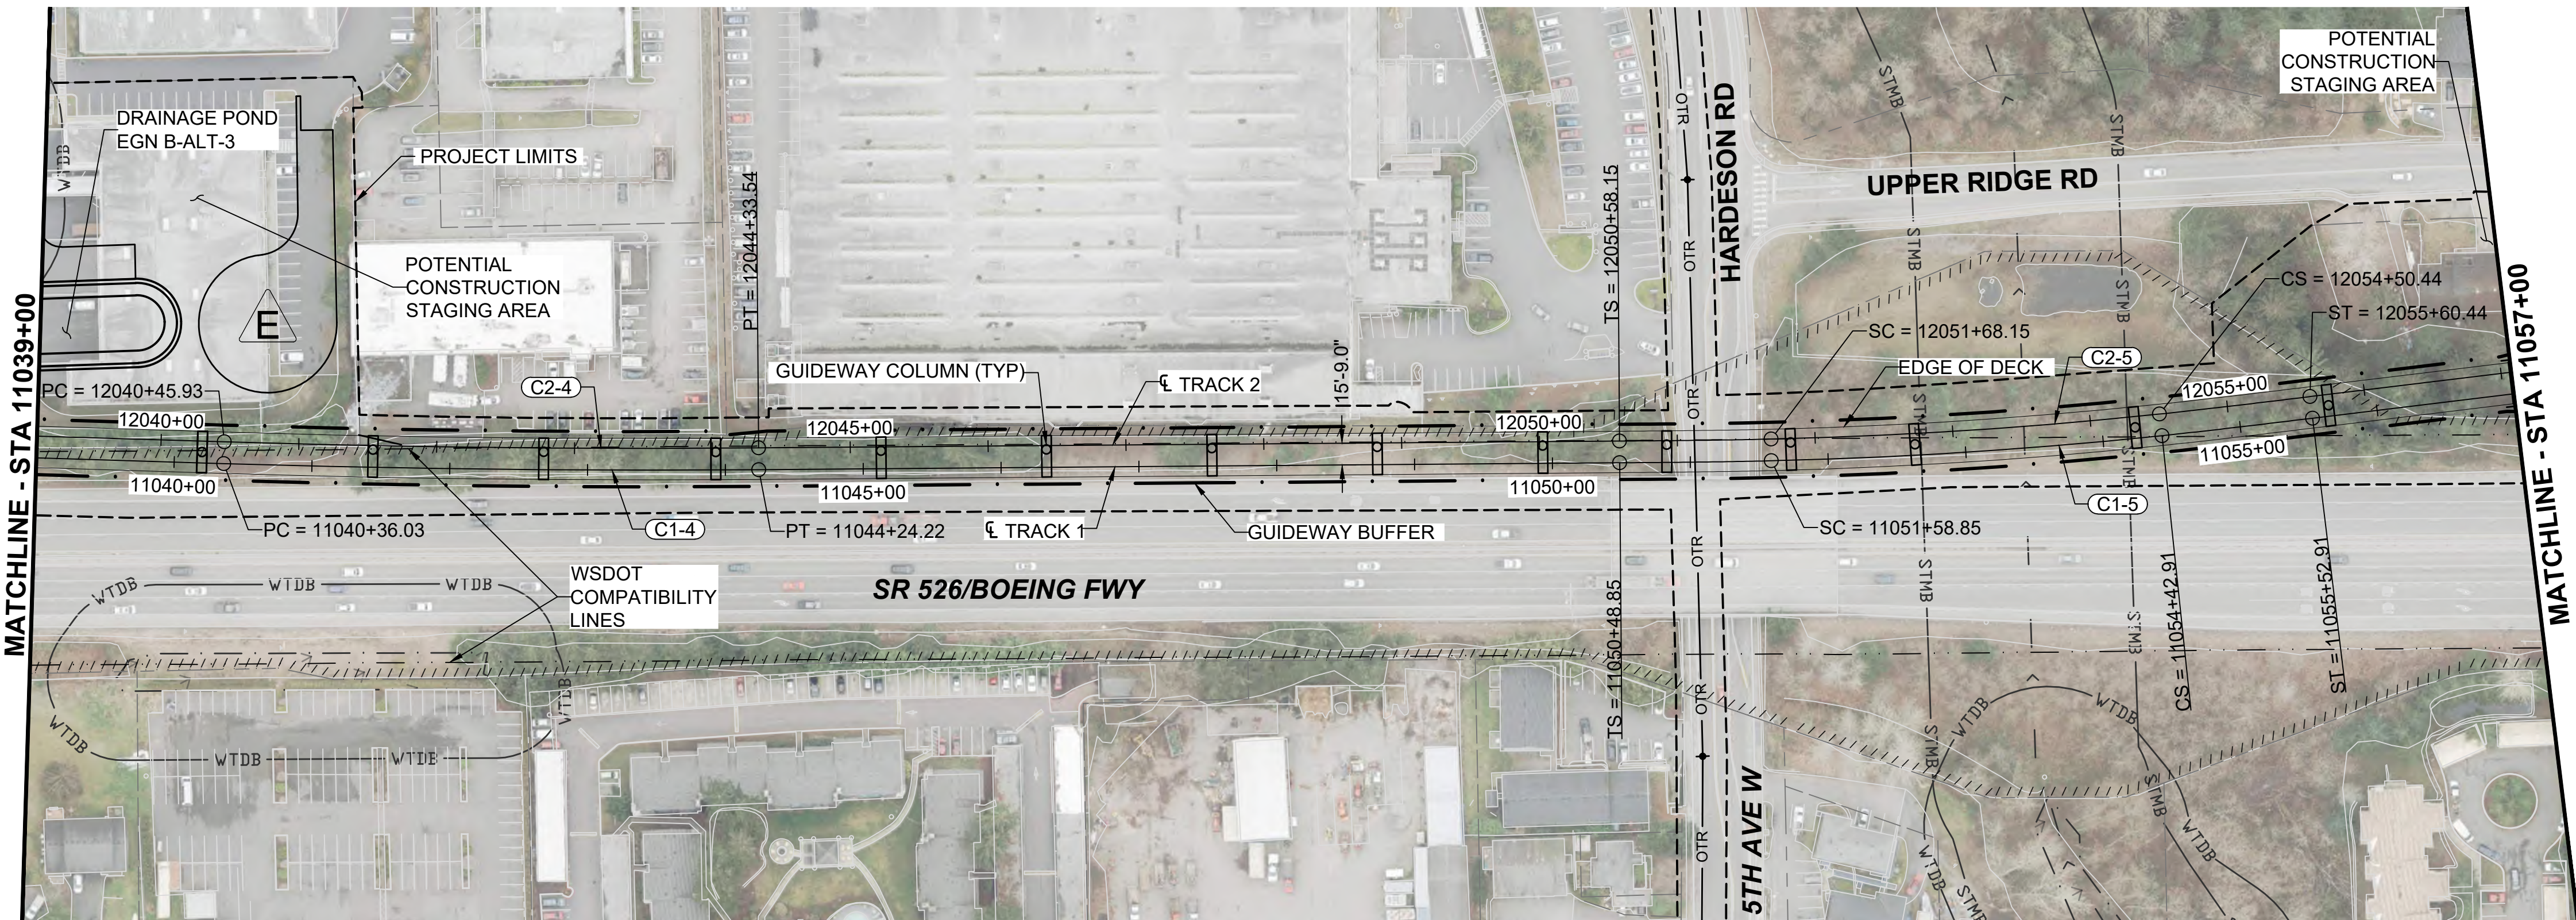

- NOTES:**
1. SEE STD SHEETS FOR NOTES, LEGEND, AND ABBREVIATIONS.
 2. ELECTRIC OVERHEAD TRANSMISSION RELOCATIONS DUE TO PROPOSED CONSTRUCTION CONFLICTS ARE SHOWN FOR CONTEXT.
 3. SEE OMF DEIS PLAN SET FOR OMF DESIGN INFORMATION.

CURVE TABLE						
CURVE	RADIUS (FT)	Lc (FT)	Ls1 (FT)	Ls2 (FT)	Ea (IN)	Eu (IN)
C1-4	10050.0	388.2	0.0	0.0	0.00	1.19
C1-5	3500.0	284.1	110.0	110.0	1.75	1.67
C2-4	10034.8	387.6	0.0	0.0	0.00	1.19
C2-5	3484.3	282.3	110.0	110.0	1.75	1.69

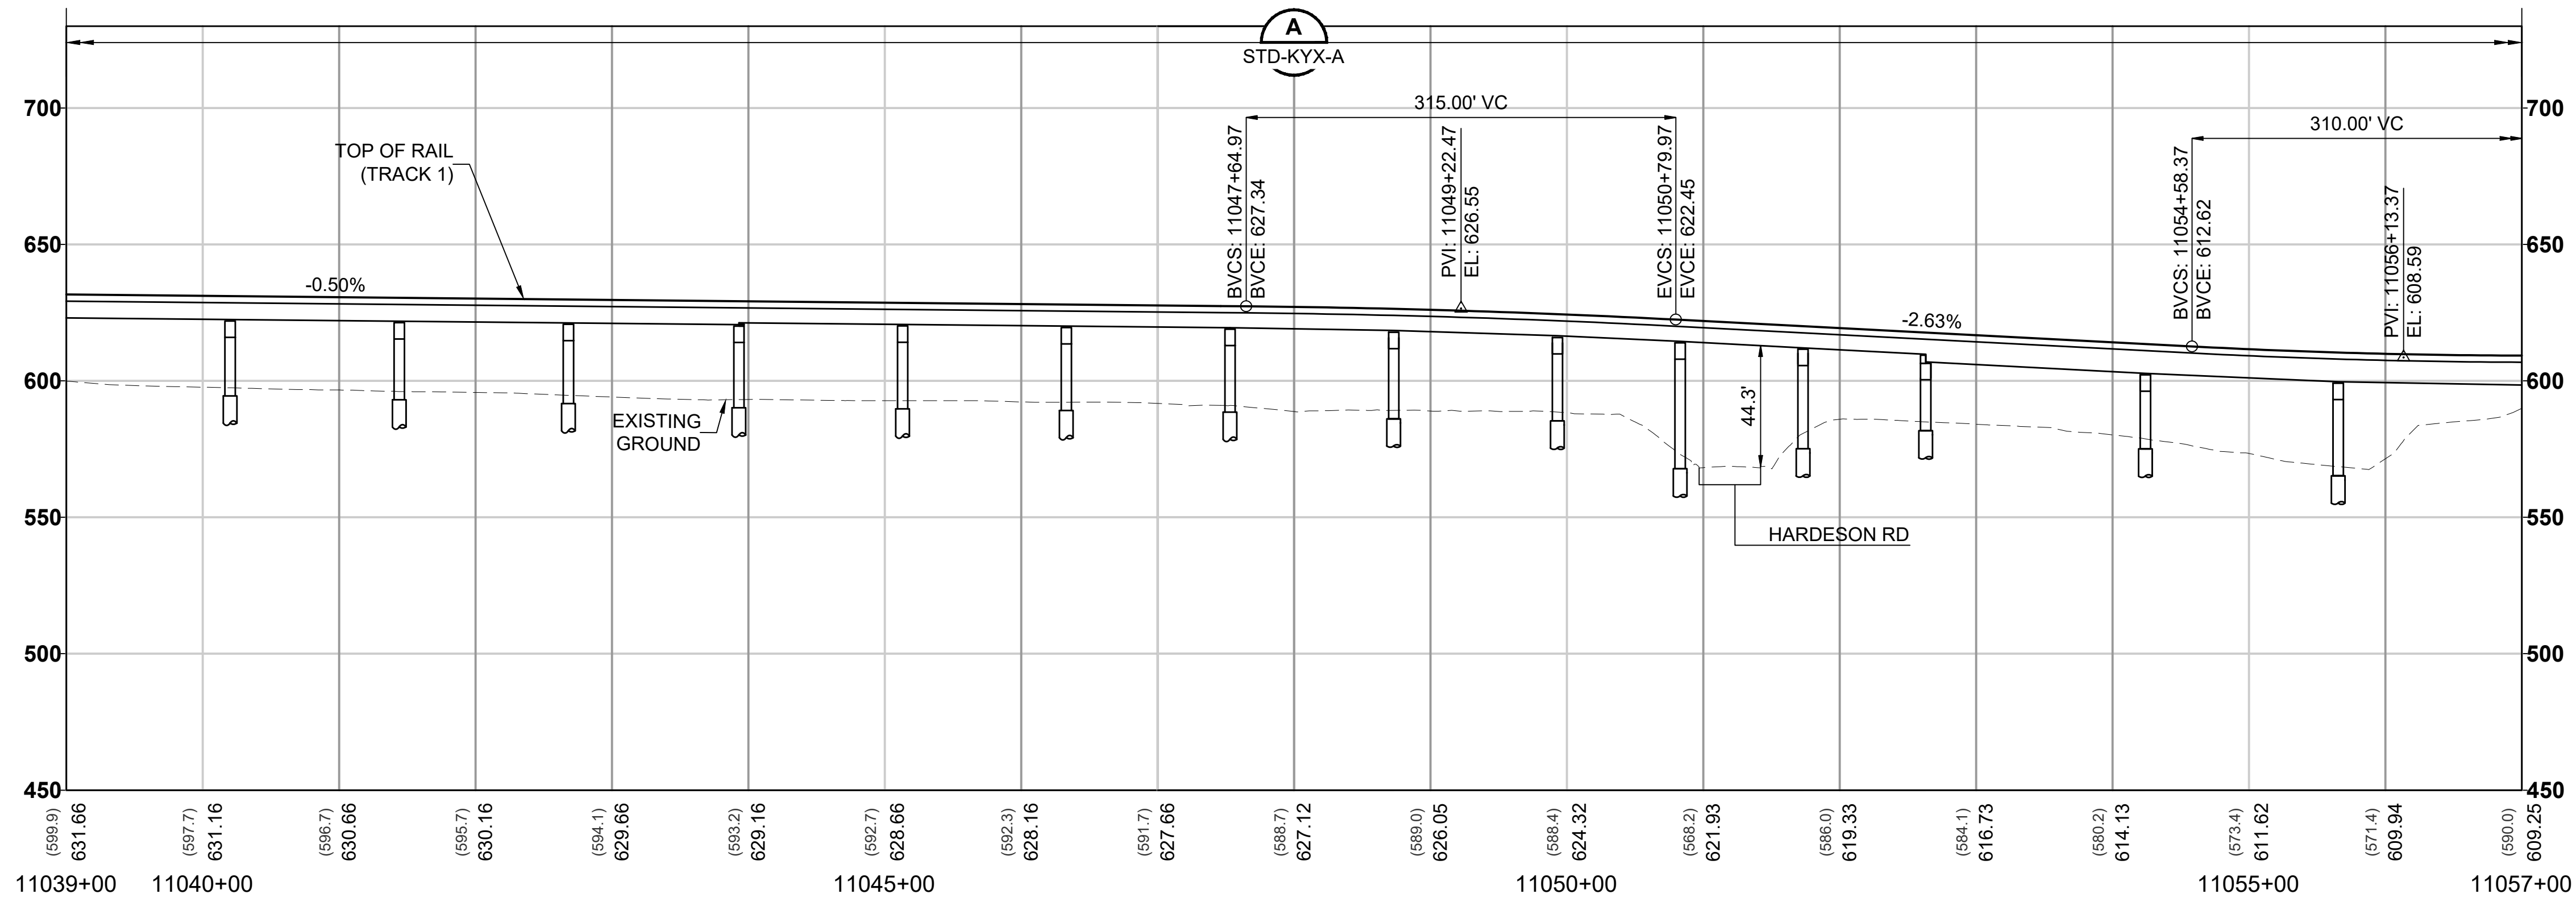

12/12/24 | 11:45 AM | LEHAN NGUYEN
C:\P\WK\11\028212\130-GSP401.DWG.DWG



Kimley»Horn

EVERETT LINK EXTENSION AND OMF NORTH

DRAFT EIS - CONCEPTUAL DESIGN
L30 SEGMENT
EVERETT LINK EXTENSION & OMF NORTH
EGN-2B-OPT
GENERAL SITE PLANS

L30-GSP403
SHEET 312 OF 387
02/14/2025

12/11/24 | 4:59 PM | MICHELLE VANG
C:\P\W\K\H\1\0288212\130-GSP401.DWG.DWG





Kimley»Horn

EVERETT LINK EXTENSION AND OMF NORTH



DRAFT EIS - CONCEPTUAL DESIGN
L30 SEGMENT
EVERETT LINK EXTENSION & OMF NORTH
EGN-2B-OPT
GENERAL SITE PLANS

L30-GSP404
SHEET 313 OF 387
02/14/2025

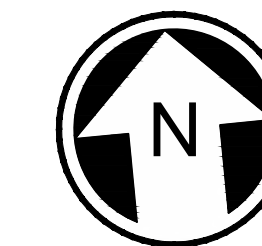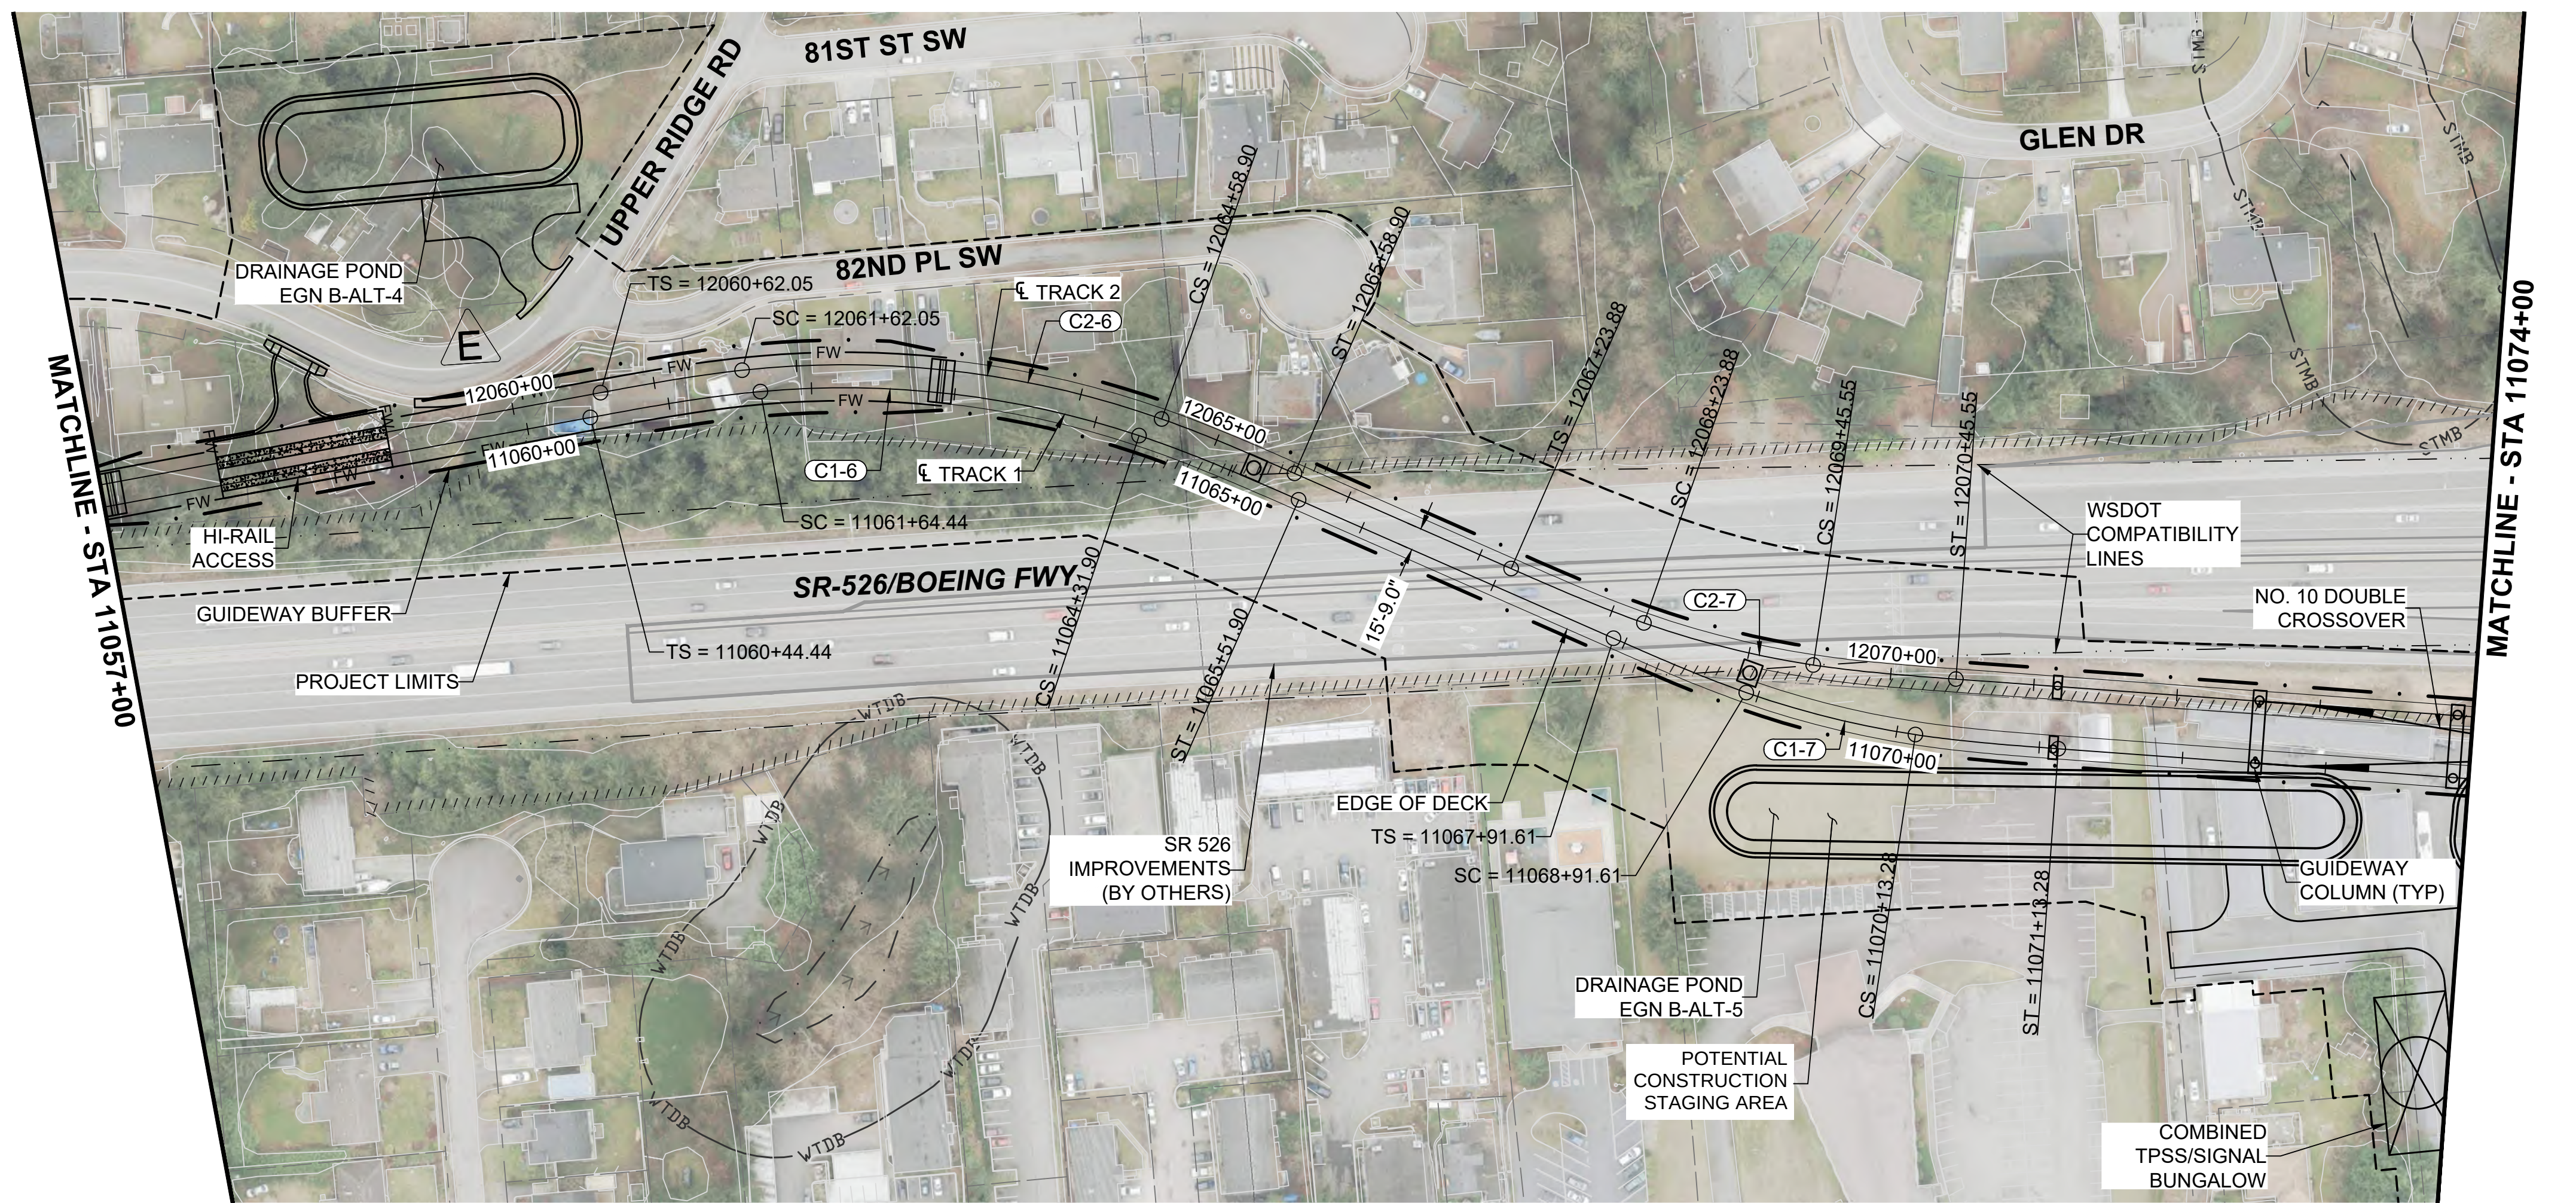

- NOTES:
1. SEE STD SHEETS FOR NOTES, LEGEND, AND ABBREVIATIONS.
 2. ELECTRIC OVERHEAD TRANSMISSION LINE RELOCATIONS DUE TO PROPOSED CONSTRUCTION CONFLICTS ARE SHOWN FOR CONTEXT.
 3. FOR ROADWAY TYPICAL SECTIONS SEE SHEET STD-CRY119.

CURVE TABLE							
CURVE	RADIUS (FT)	Lc (FT)	Ls1 (FT)	Ls2 (FT)	Ea (IN)	Eu (IN)	V (MPH)
C1-6	650.0	267.5	120.0	120.0	3.00	2.48	30
C1-7	650.0	121.7	100.0	100.0	3.00	2.48	30
C2-6	665.8	296.8	100.0	100.0	3.00	2.35	30
C2-7	650.0	121.7	100.0	100.0	3.00	2.48	30

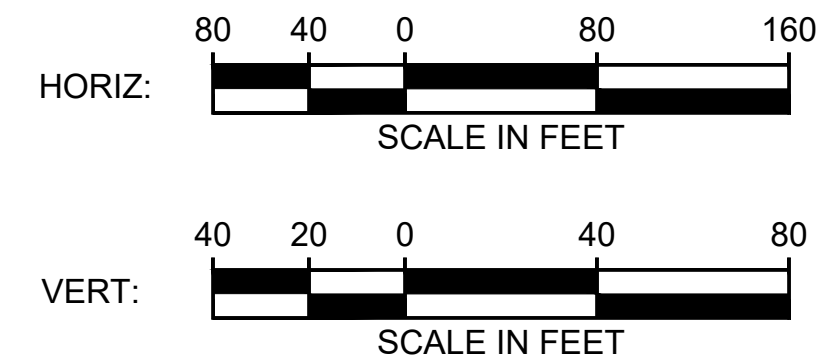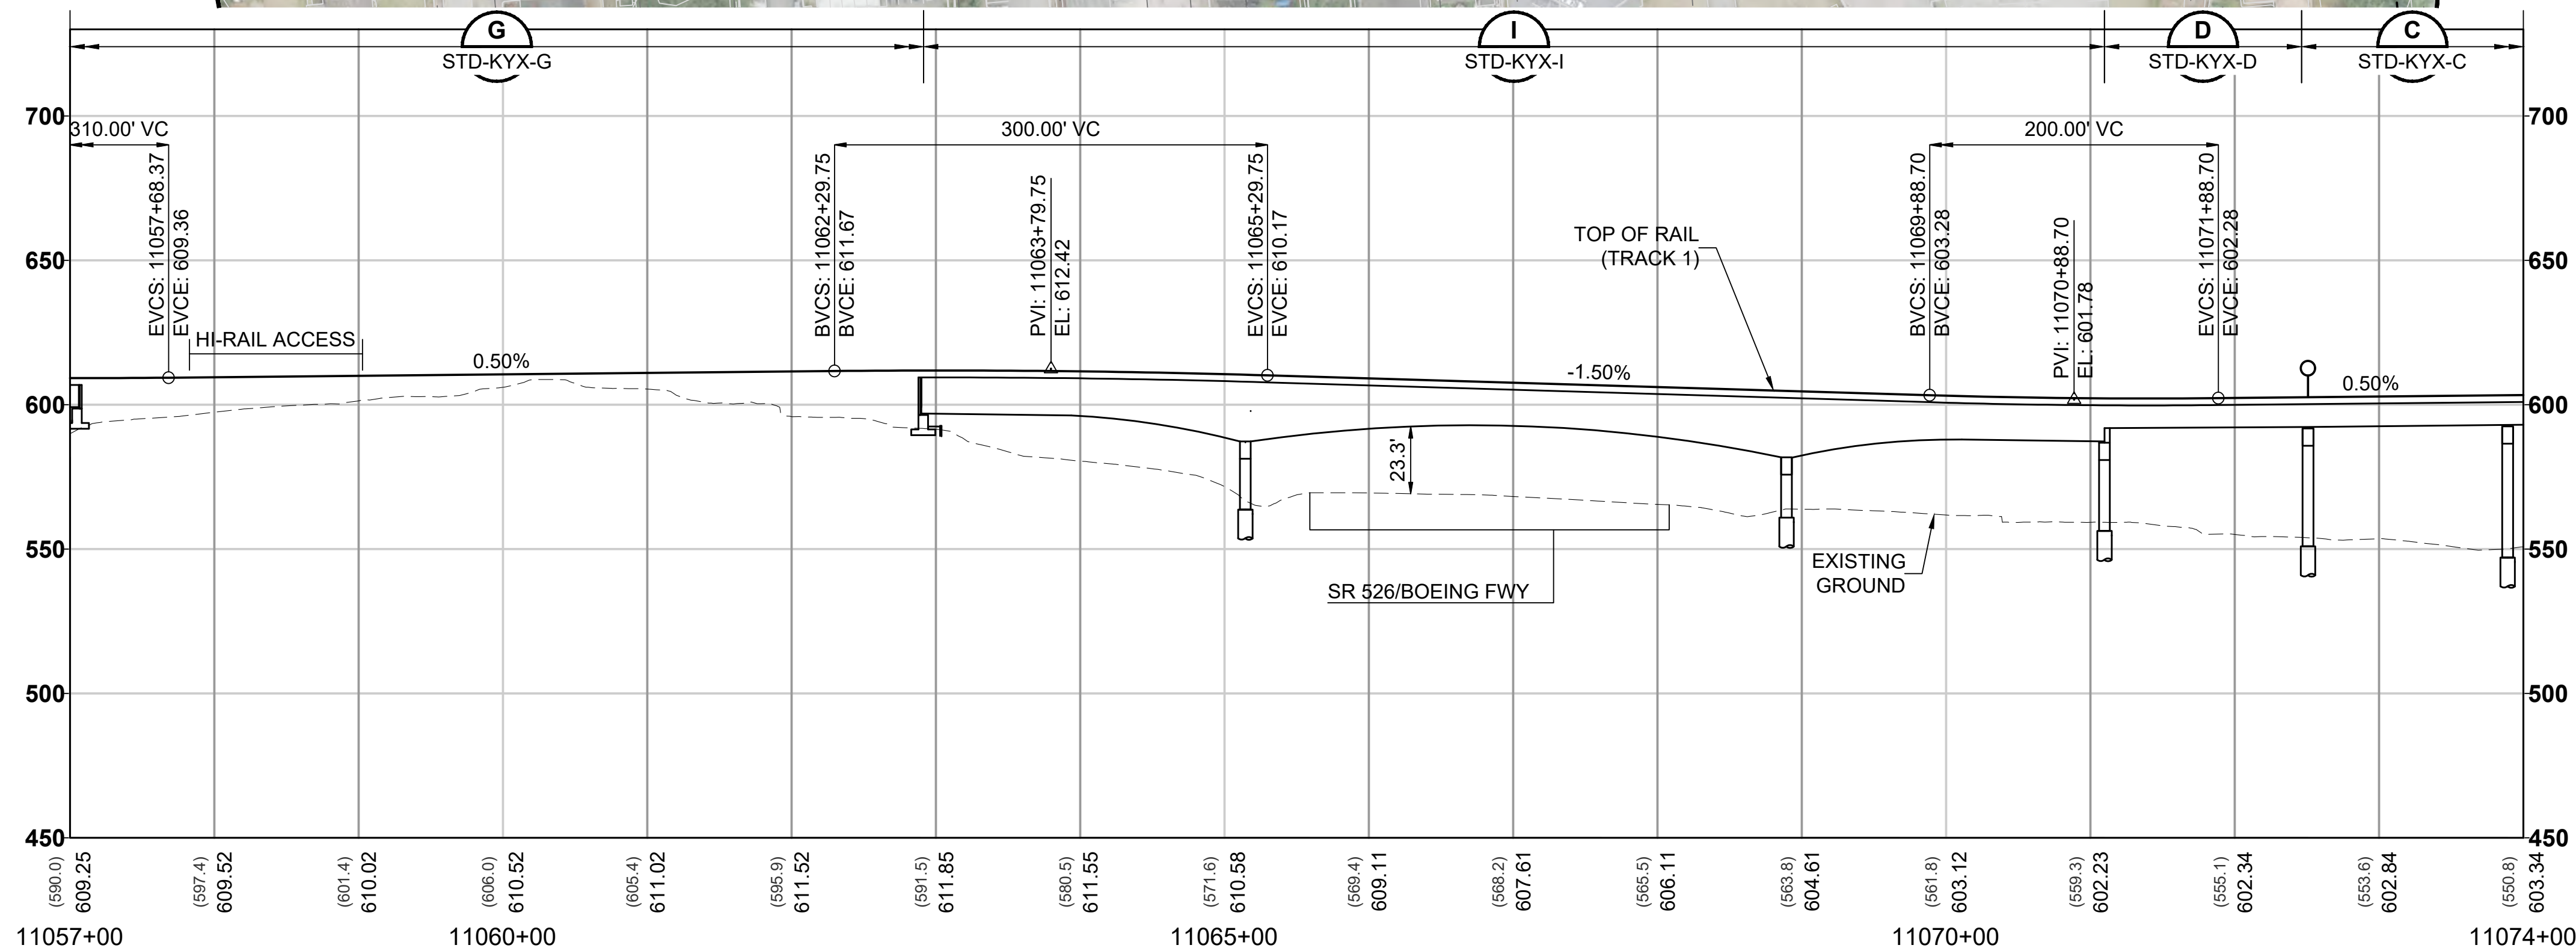

12/11/24 | 5:00 PM | MICHELLE VANG
C:\P\W\K\H\102882\12\L30-GSP401.DWG.DWG




Kimley»Horn

EVERETT LINK EXTENSION AND OMF NORTH




DRAFT EIS - CONCEPTUAL DESIGN
L30 SEGMENT
EVERETT LINK EXTENSION & OMF NORTH
EGN-2B-OPT
GENERAL SITE PLANS



L30-GSP405
SHEET 314 OF 387
02/14/2025

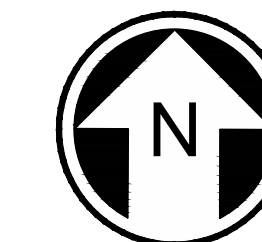

- NOTES:
1. SEE STD SHEETS FOR NOTES, LEGEND, AND ABBREVIATIONS.
 2. ELECTRIC OVERHEAD TRANSMISSION RELOCATIONS DUE TO PROPOSED CONSTRUCTION CONFLICTS ARE SHOWN FOR CONTEXT.
 3. SEE SHEET L30-CRV401 AND L30-CRV402 FOR PED. BRIDGE AND ROADWAY PLANS AND PROFILE.
 4. FOR ROADWAY TYPICAL SECTIONS SEE SHEET STD-CRY122.


CURVE TABLE							
CURVE	RADIUS (FT)	Lc (FT)	LS1 (FT)	LS2 (FT)	Ea (IN)	Eu (IN)	V (MPH)
C1-8	750.0	324.5	80.0	80.0	2.50	2.25	30
C2-8	765.8	333.0	80.0	80.0	2.50	2.15	30

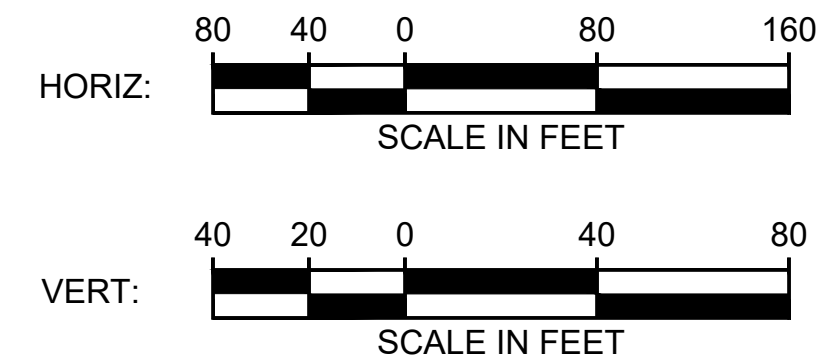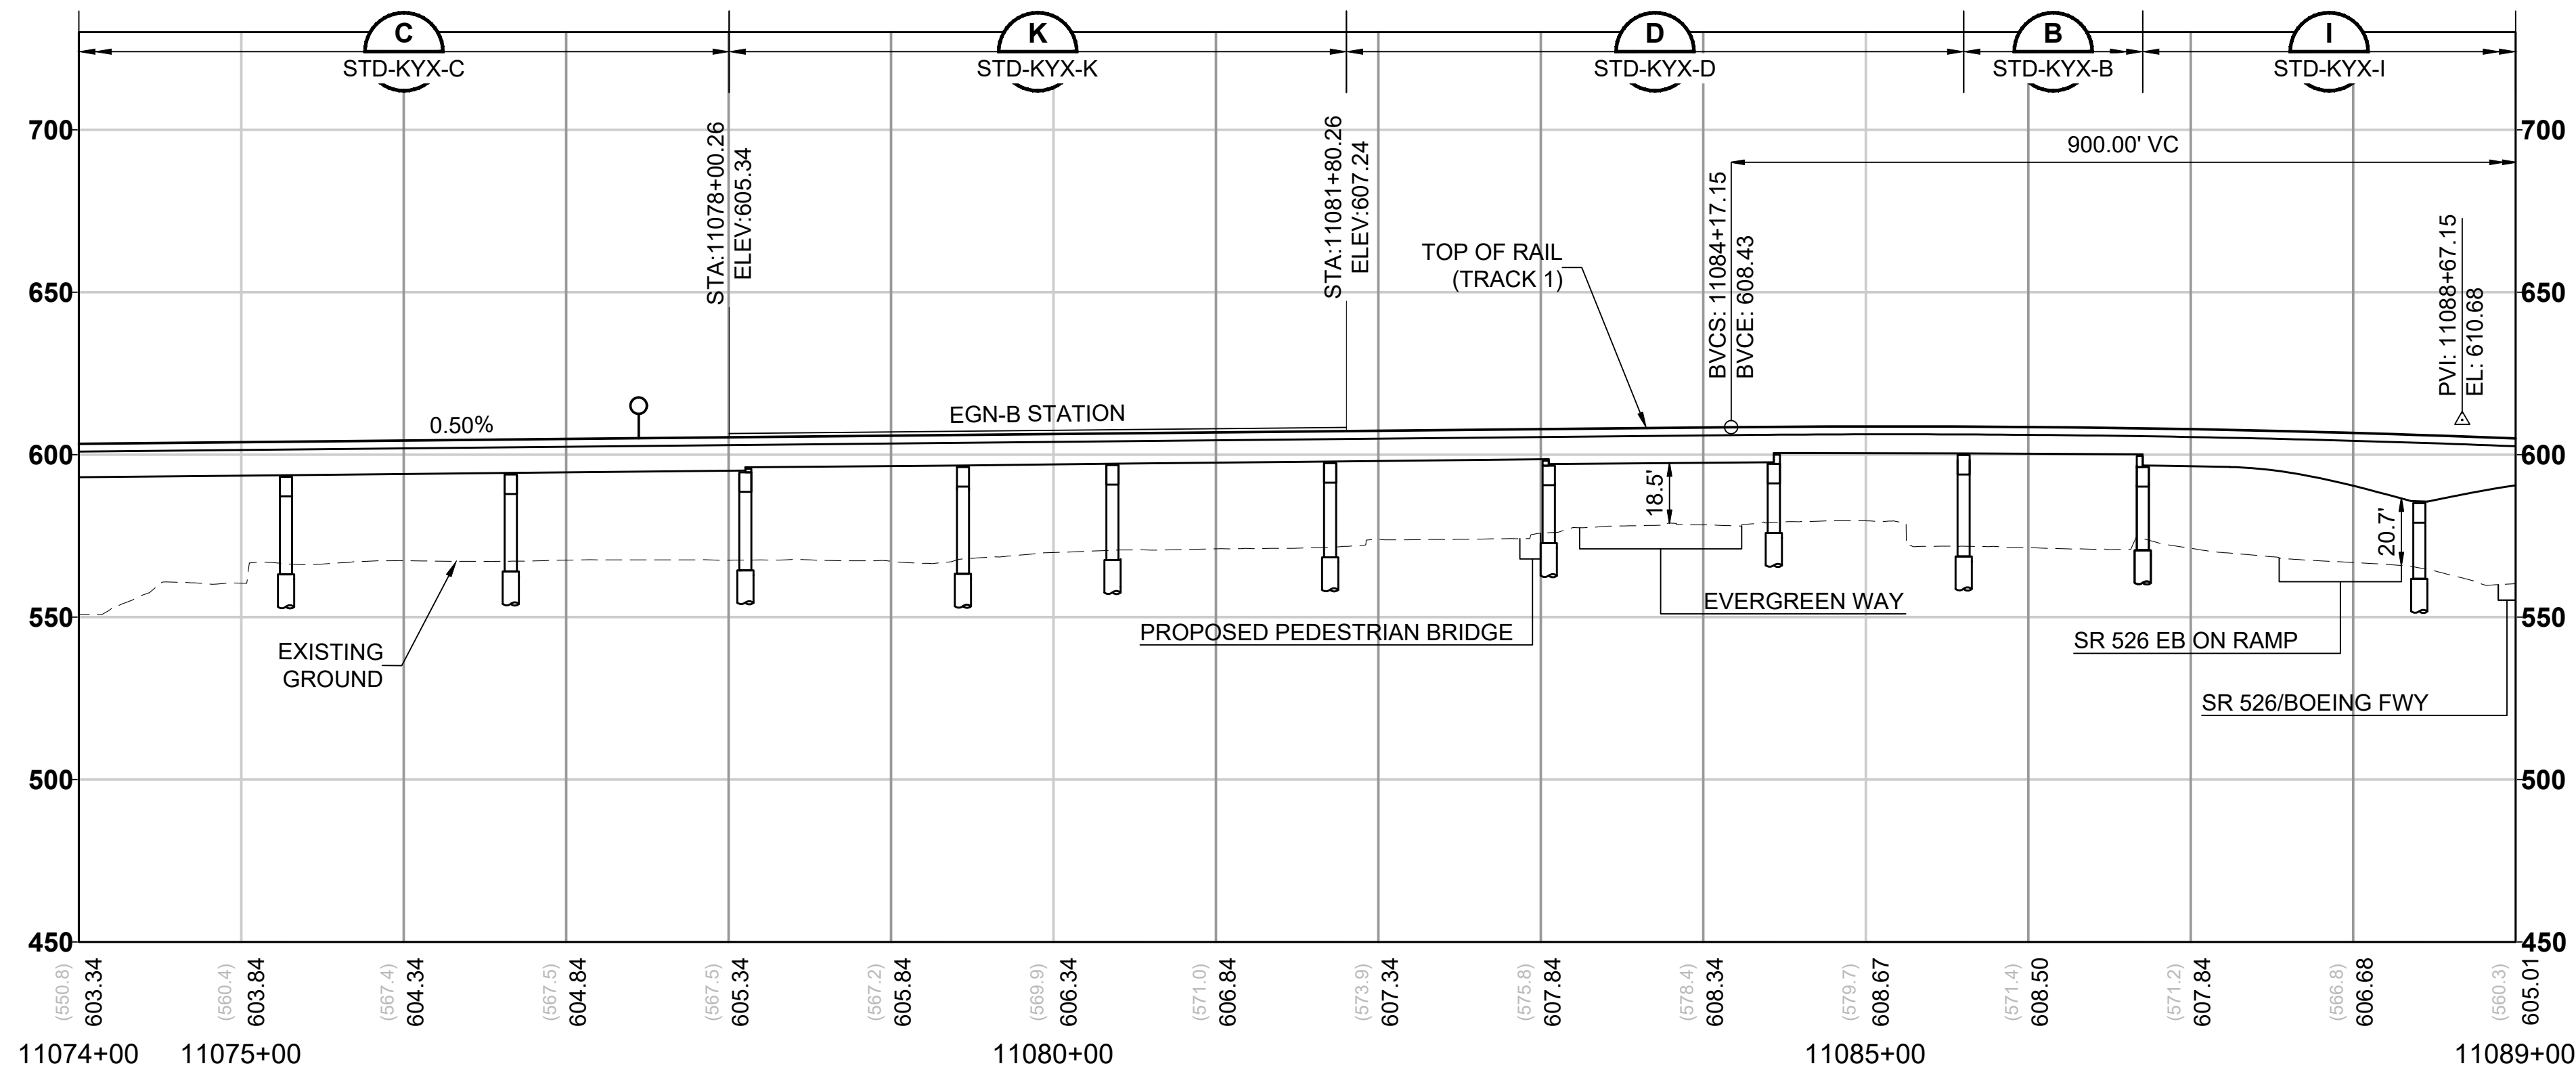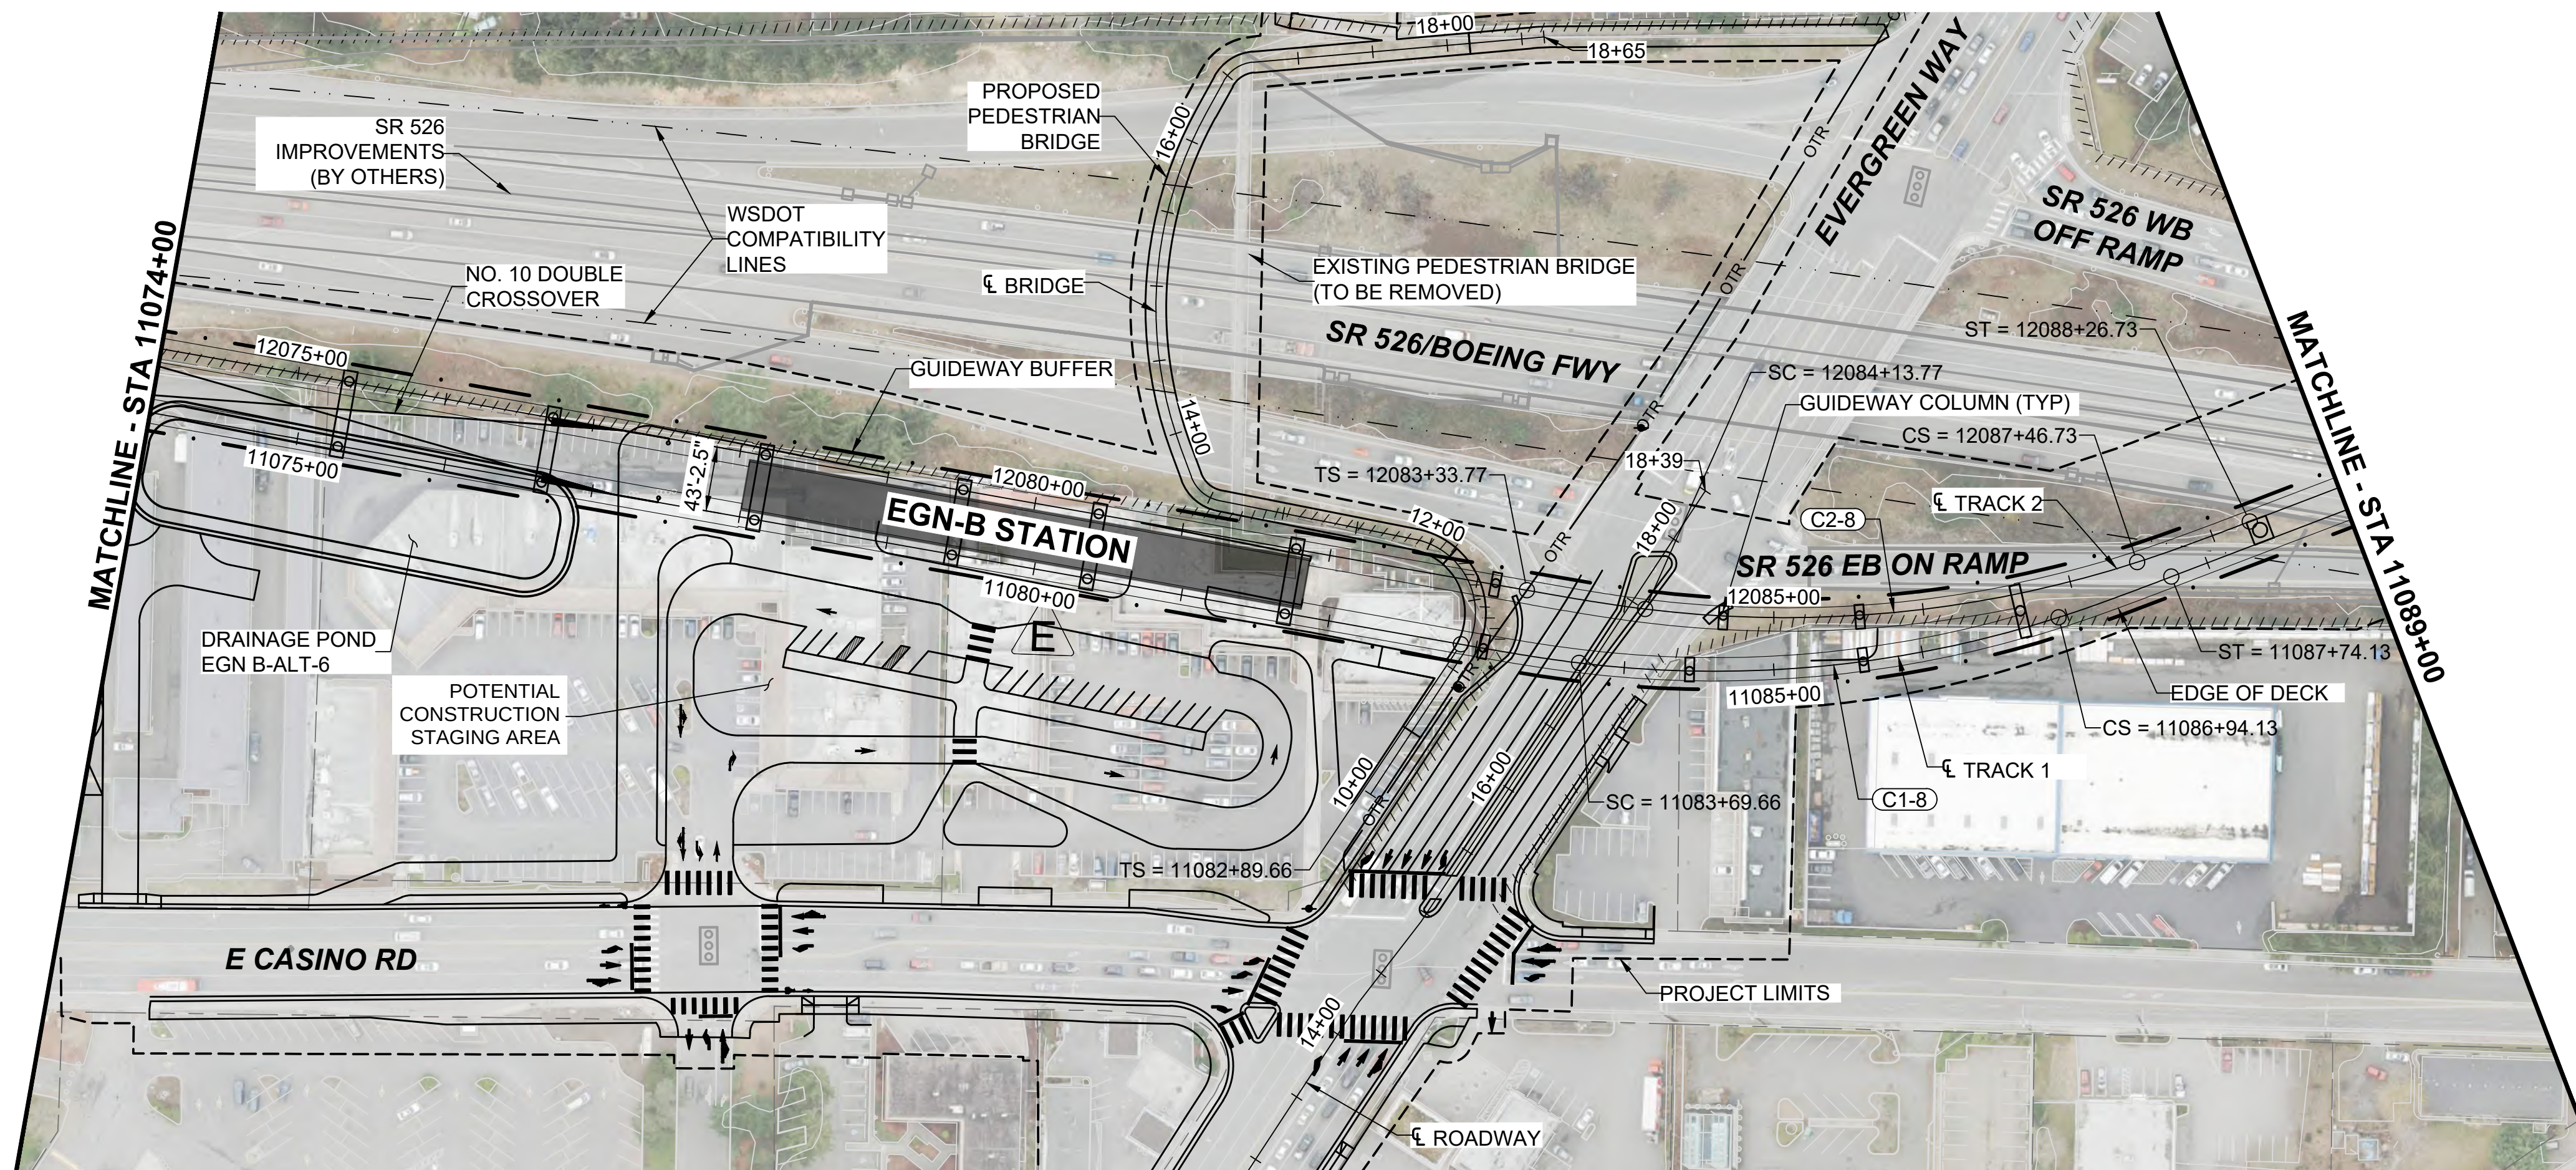

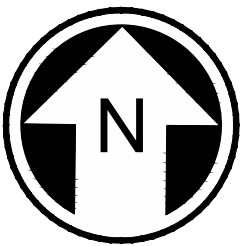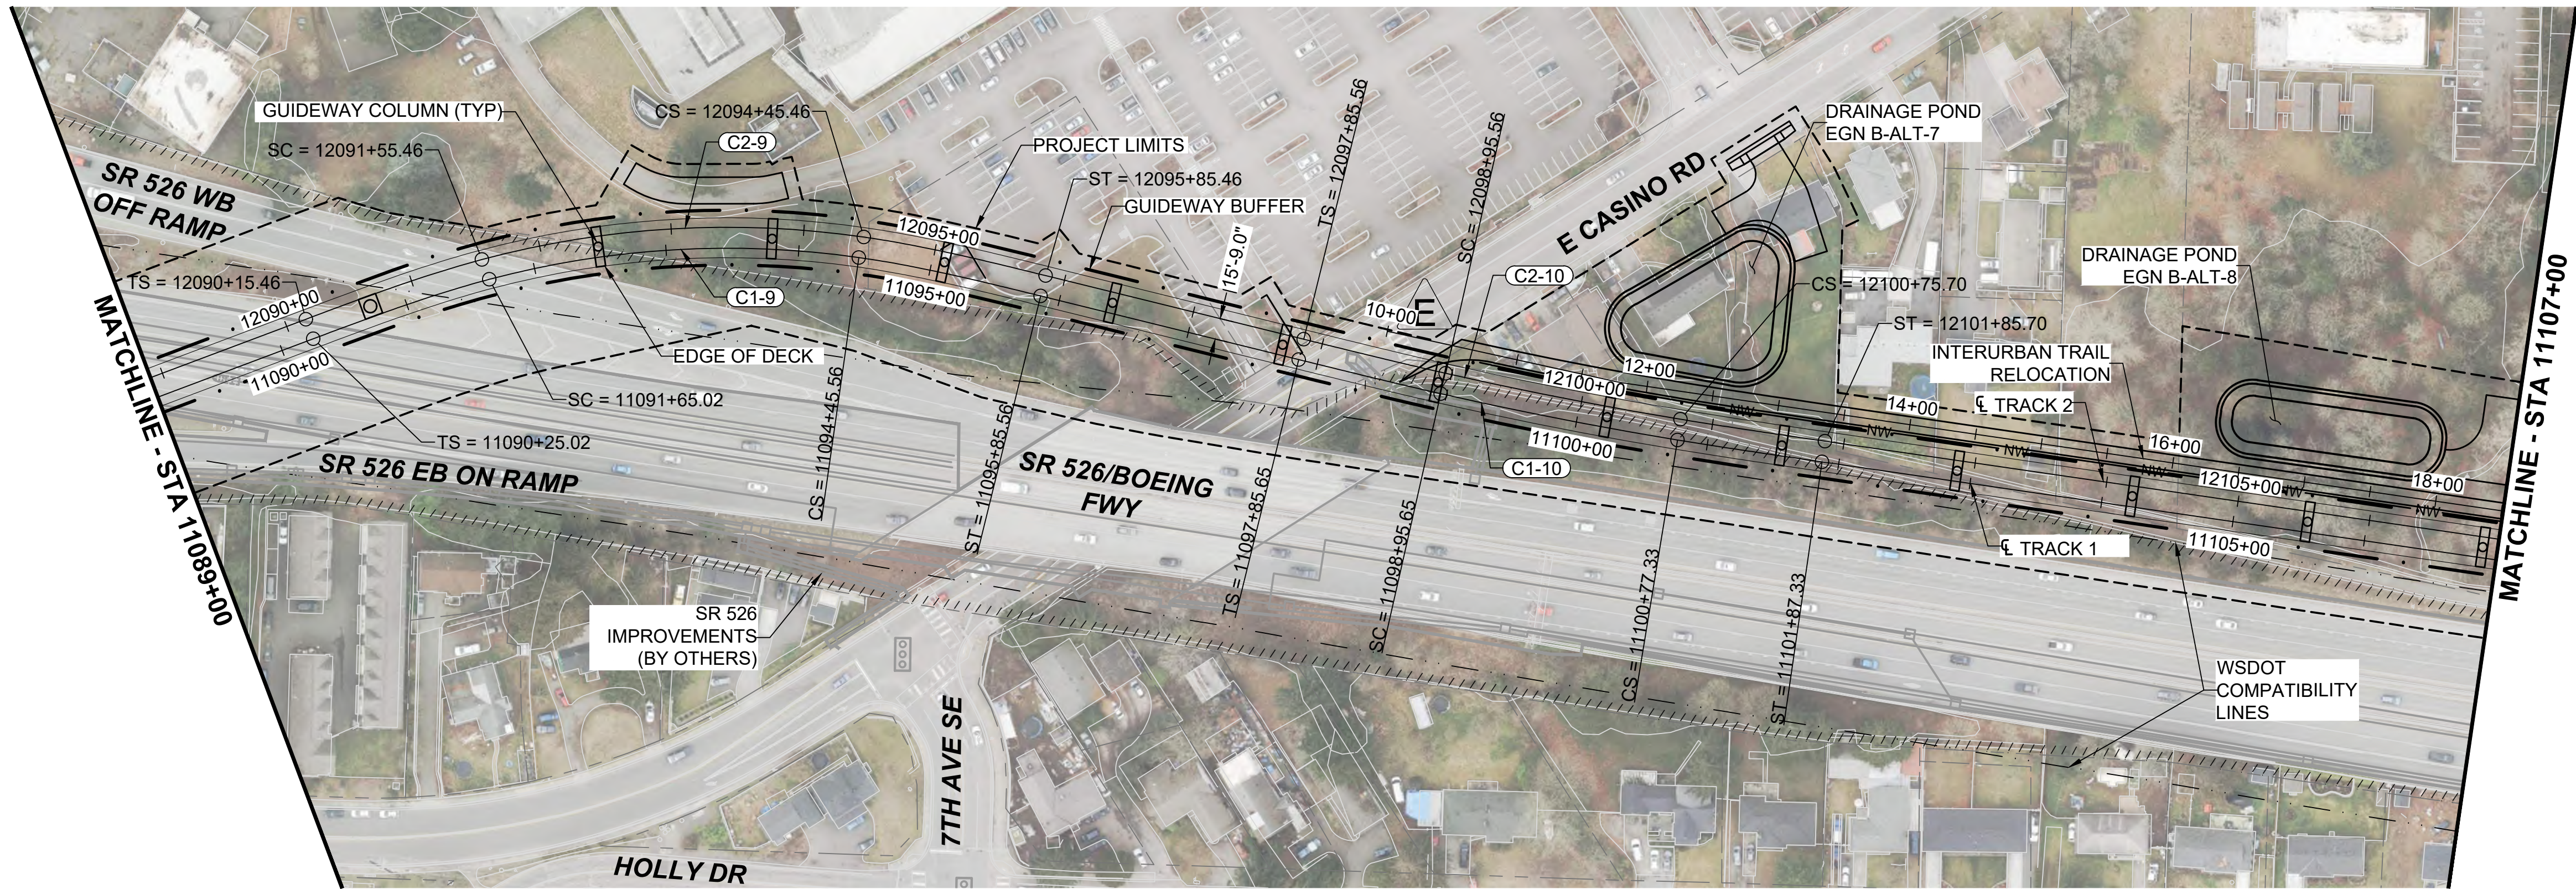

- NOTES:**
1. SEE STD SHEETS FOR NOTES, LEGEND, AND ABBREVIATIONS.
 2. ELECTRIC OVERHEAD TRANSMISSION LINE RELOCATIONS DUE TO PROPOSED CONSTRUCTION CONFLICTS ARE SHOWN FOR CONTEXT.
 3. SEE SHEET L30-CRV401 FOR INTERURBAN TRAIL PLAN AND PROFILE.
 4. FOR ROADWAY TYPICAL SECTIONS SEE SHEET STD-CRY121.

CURVE TABLE							
CURVE	RADIUS (FT)	Lc (FT)	Ls1 (FT)	Ls2 (FT)	Ea (IN)	Eu (IN)	V (MPH)
C1-9	700.0	280.5	140.0	140.0	4.25	2.68	35
C1-10	3000.0	181.7	110.0	110.0	2.25	1.74	55
C2-9	715.8	290.0	140.0	140.0	4.00	2.78	35
C2-10	2984.3	180.1	110.0	110.0	2.25	1.76	55

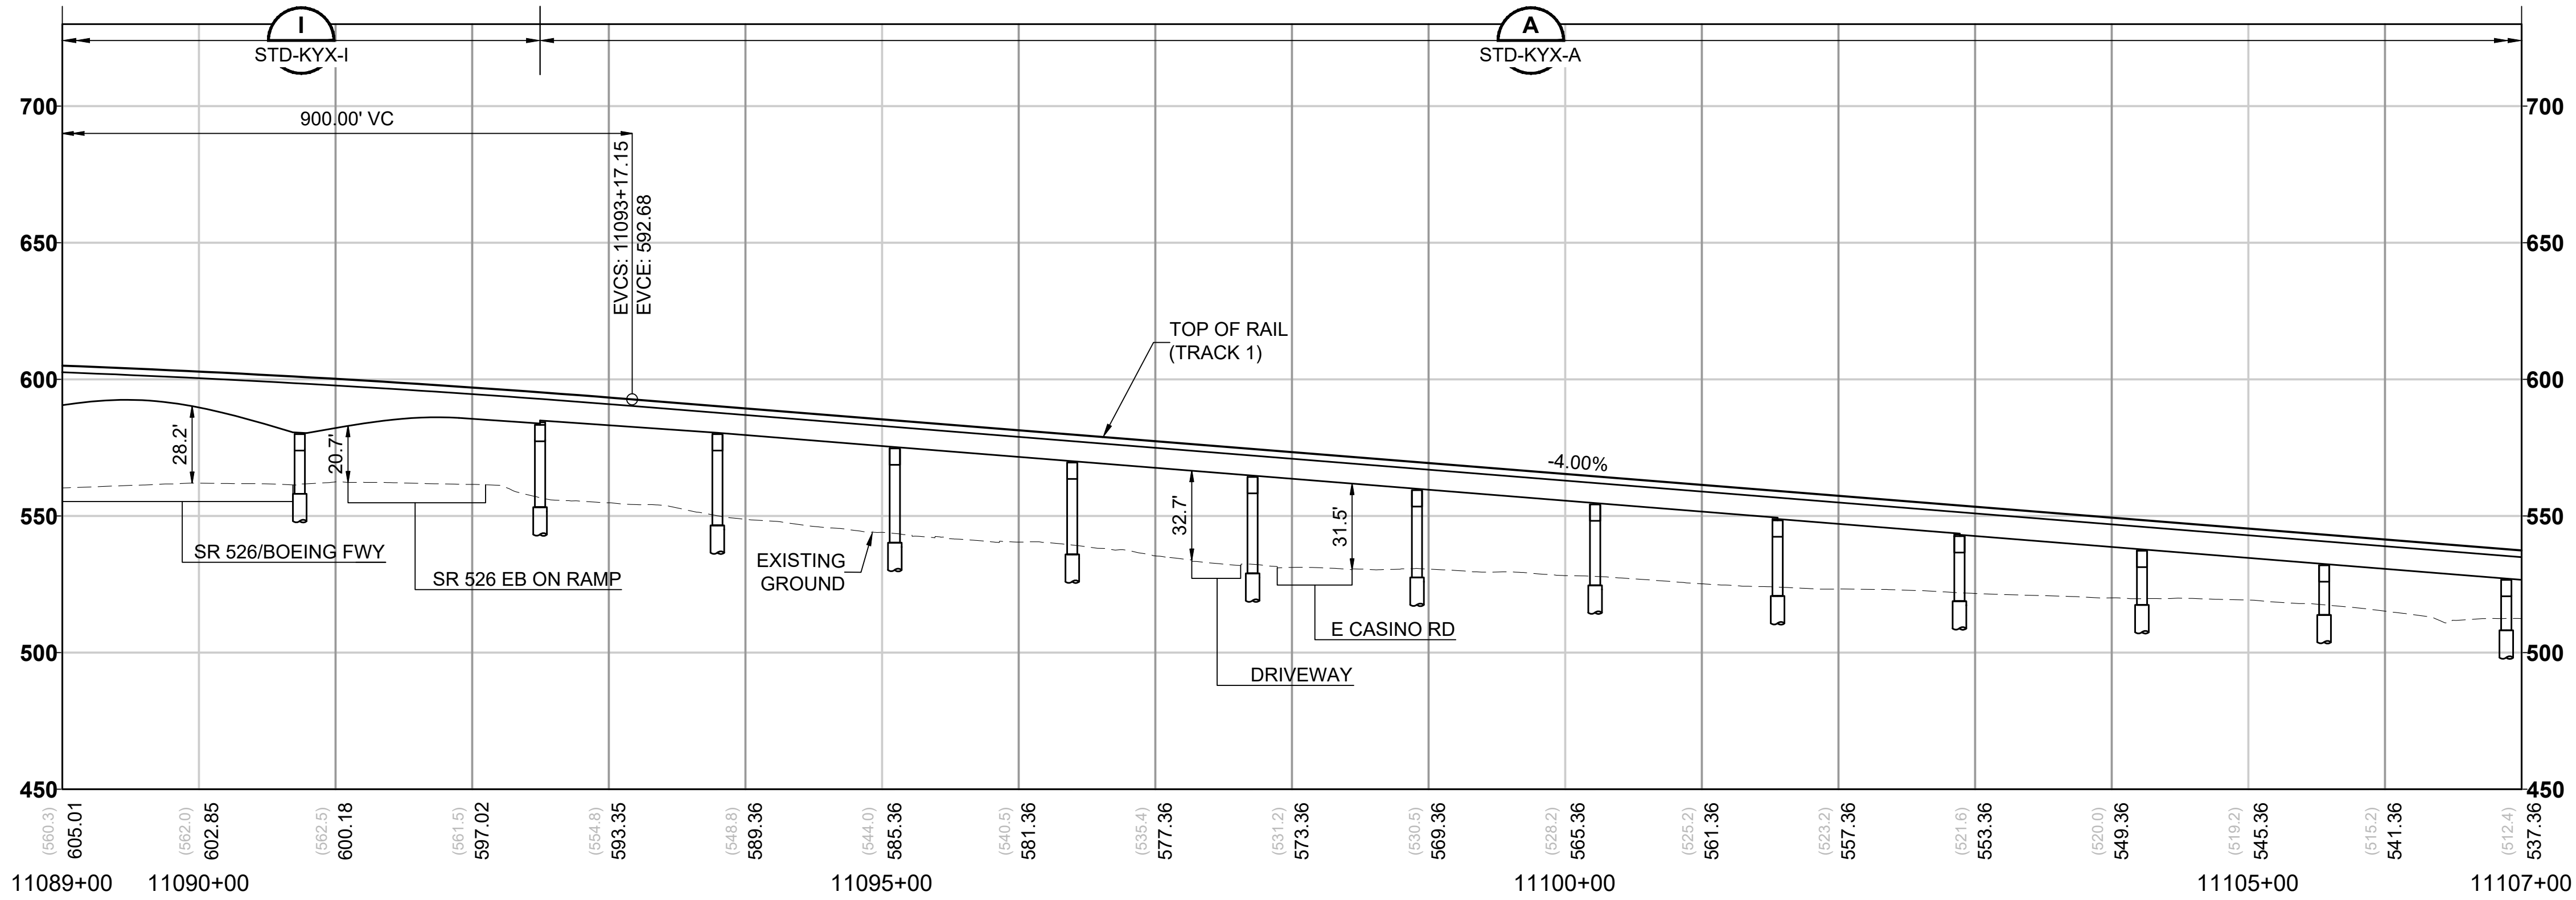

12/16/24 | 5:16 PM | MICHELLE VANG
C:\P\W\K\H\10288212\L30-GSP401.DWG.DWG




Kimley»Horn

EVERETT LINK EXTENSION AND OMF NORTH

DRAFT EIS - CONCEPTUAL DESIGN
L30 SEGMENT
EVERETT LINK EXTENSION & OMF NORTH
EGN-2B-OPT
GENERAL SITE PLANS




L30-GSP406
SHEET 315 OF 387

02/14/2025

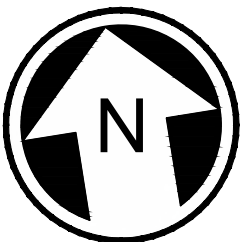

- NOTES:
1. SEE STD SHEETS FOR NOTES, LEGEND, AND ABBREVIATIONS.
 2. ELECTRIC OVERHEAD TRANSMISSION RELOCATIONS DUE TO PROPOSED CONSTRUCTION ARE SHOWN FOR CONTEXT.
 3. SEE SHEET L30-CRV403 FOR INTERURBAN TRAIL PLAN AND PROFILE.
 4. EAST END OF SEGMENT AS SHOWN CONNECTS TO BI-1. SEE SHEET L30-GSP607 FOR DESIGN OF CONNECTION TO BI-2.
 5. FOR ROADWAY TYPICAL SECTIONS SEE SHEET STD-CRY121.

CURVE TABLE							
CURVE	RADIUS (FT)	Lc (FT)	Ls1 (FT)	Ls2 (FT)	Ea (IN)	Eu (IN)	V (MPH)
C1-11	3200.0	176.7	130.0	130.0	1.75	1.99	55
C2-11	3215.8	178.2	130.0	130.0	1.75	1.98	55

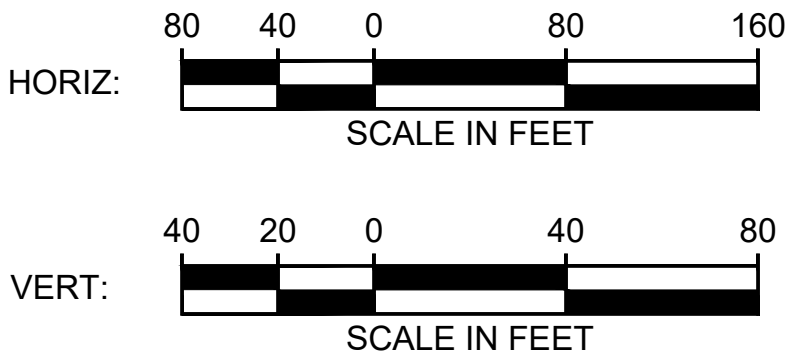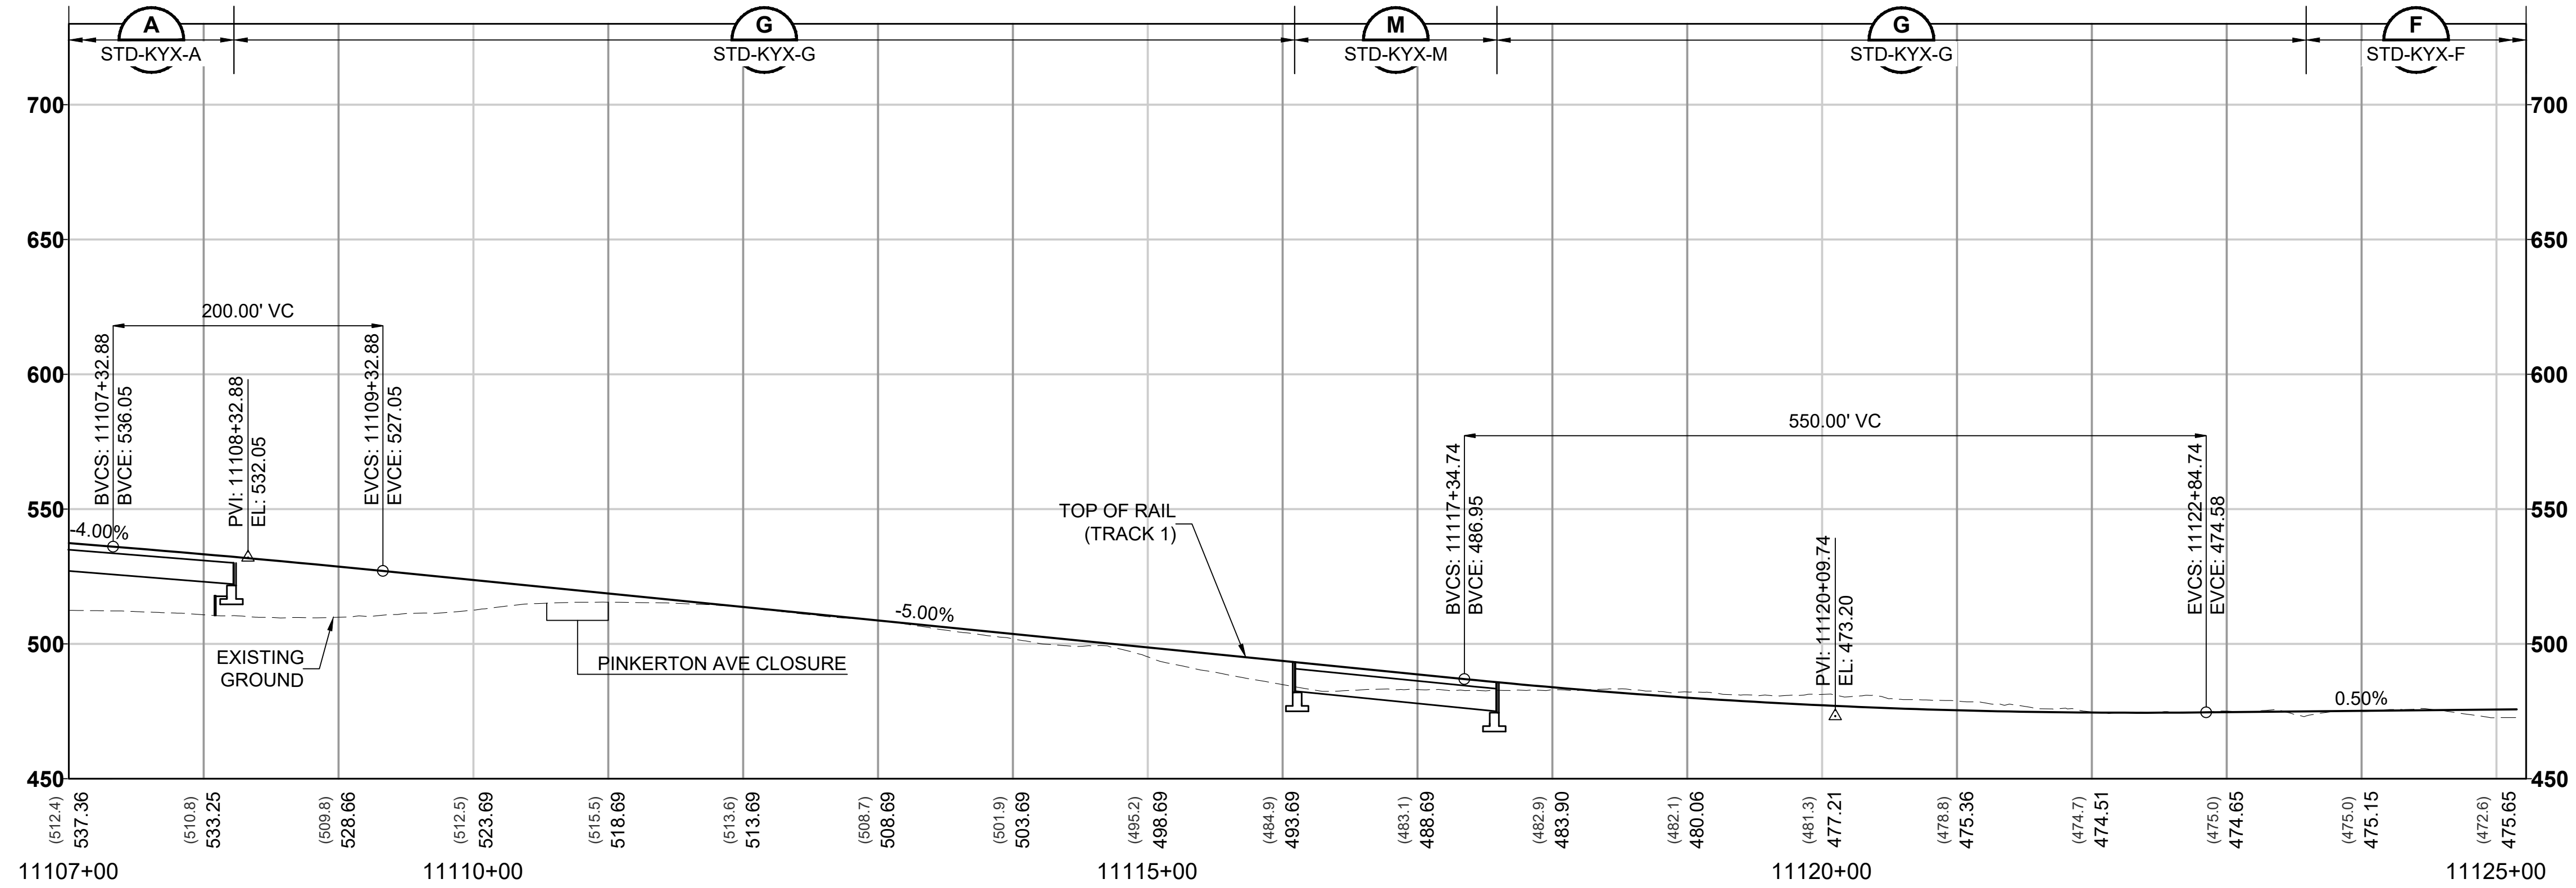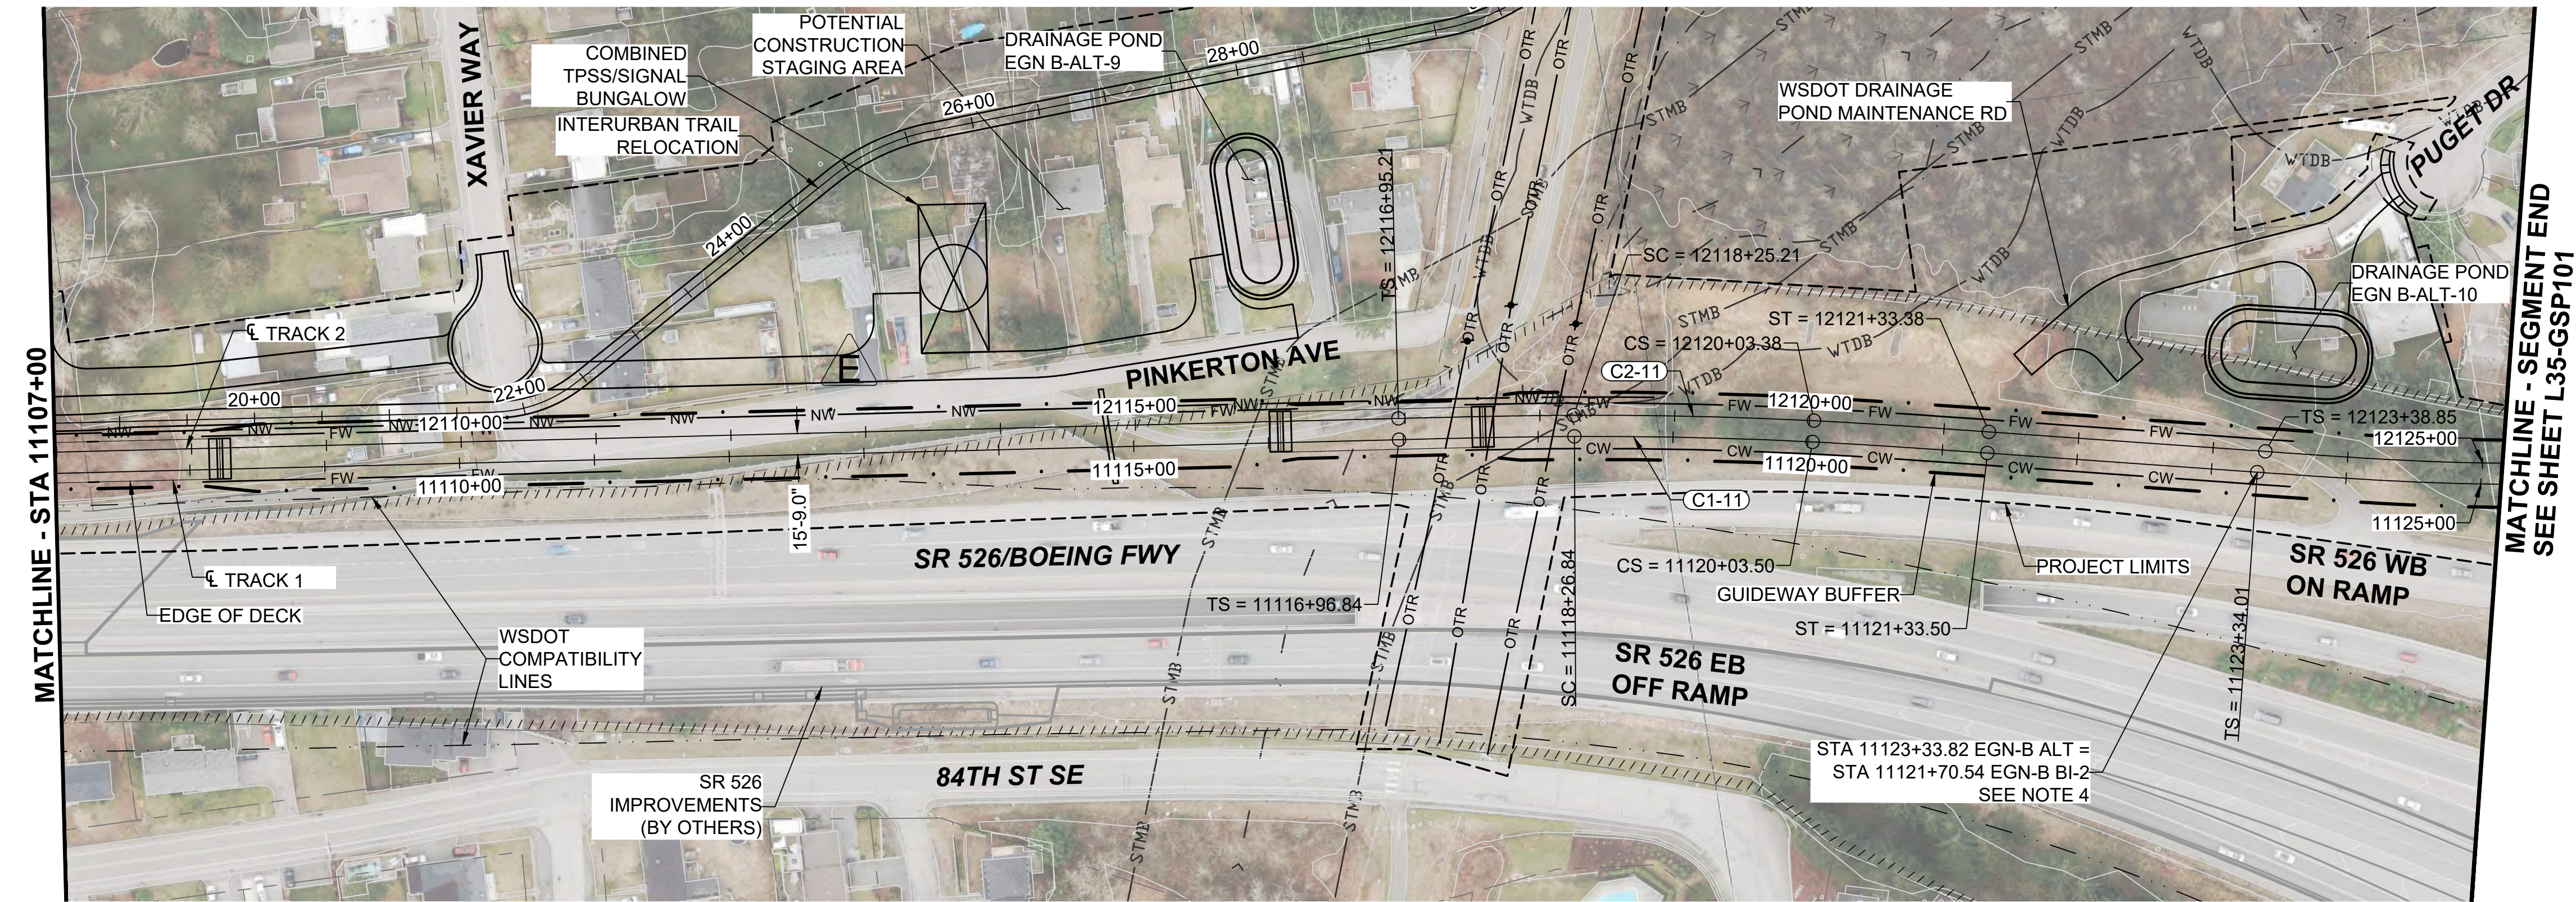


Kimley»Horn

EVERETT LINK EXTENSION AND OMF NORTH


DRAFT EIS - CONCEPTUAL DESIGN
L30 SEGMENT
EVERETT LINK EXTENSION & OMF NORTH
EGN-2B-OPT W/ BI-1
GENERAL SITE PLANS

L30-GSP407
SHEET 316 OF 387
02/14/2025

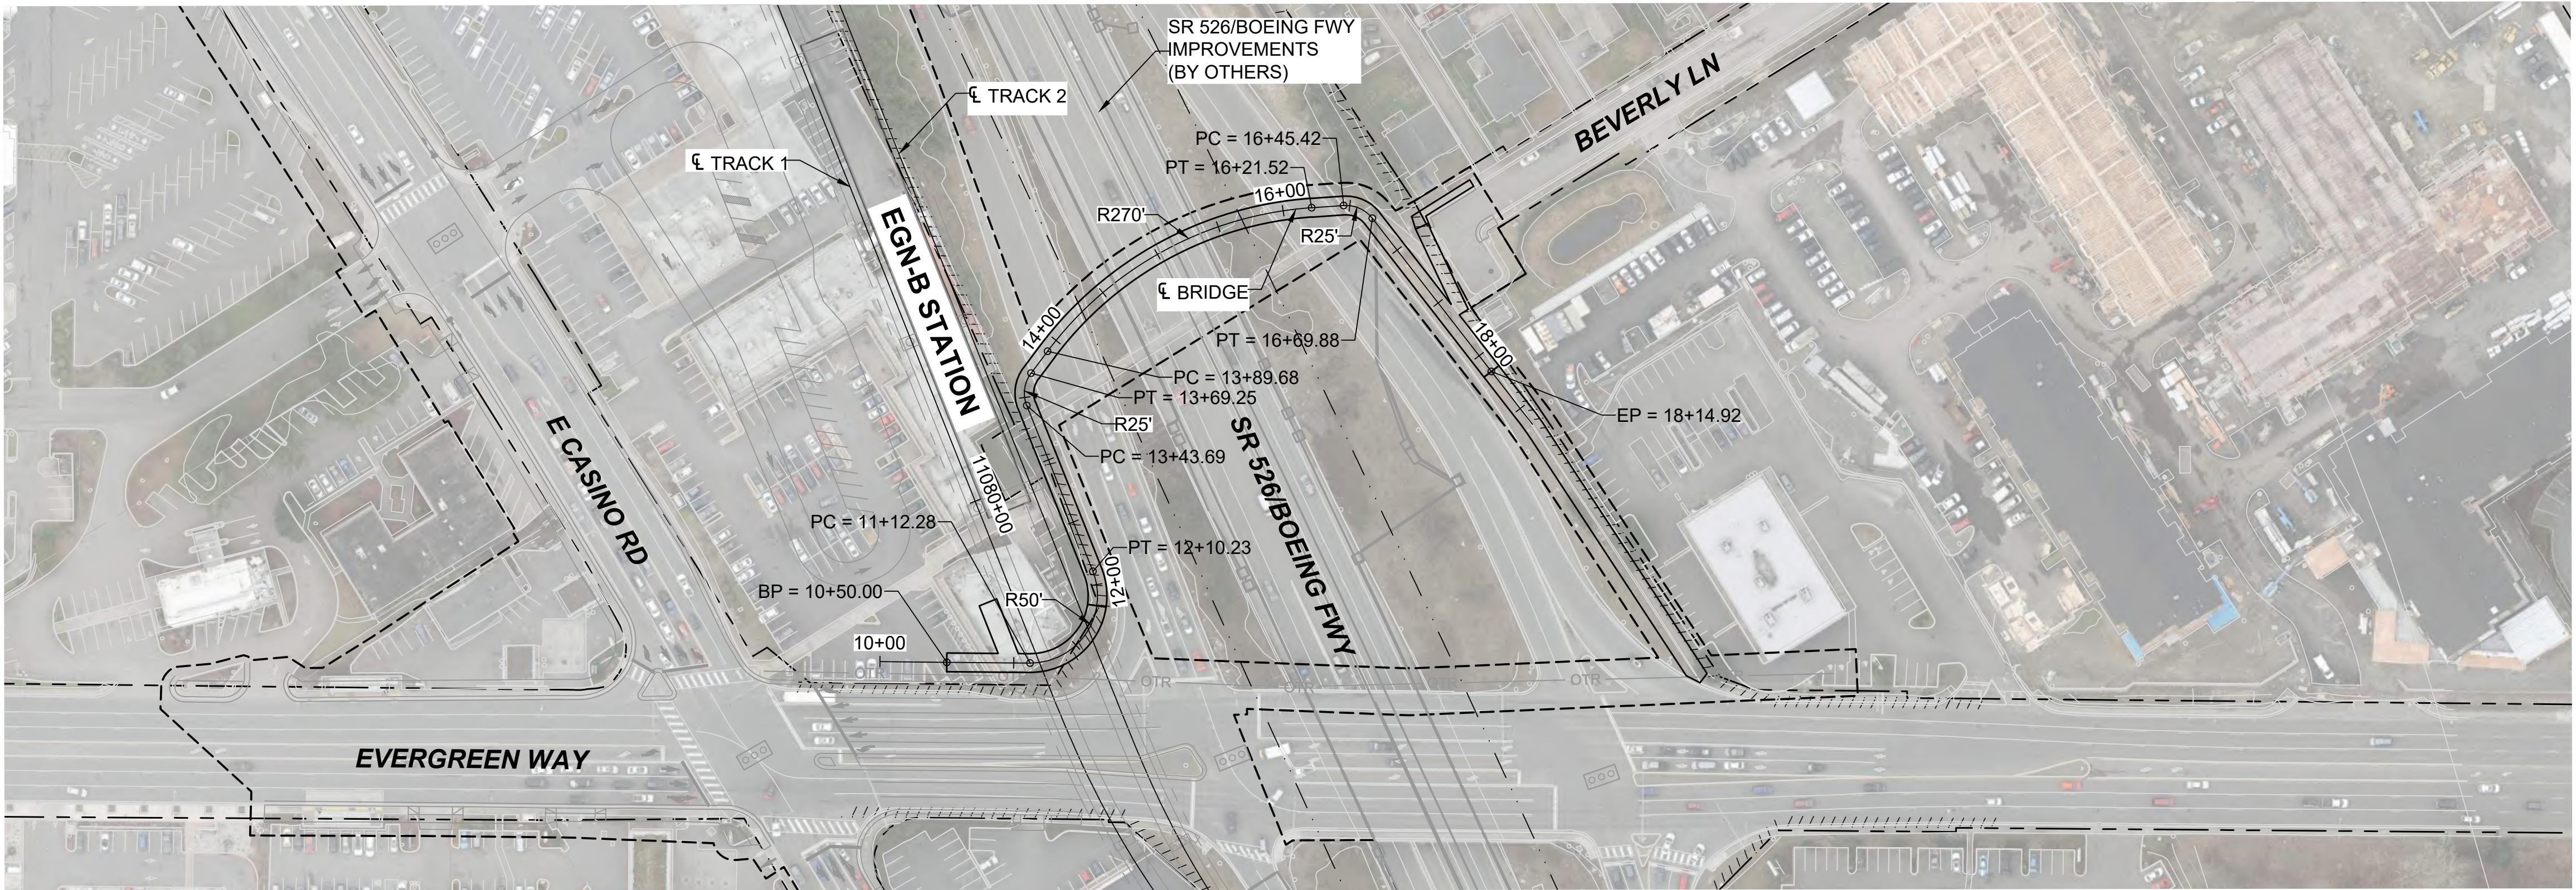

- NOTES:
1. SEE STD SHEETS FOR NOTES, LEGEND, AND ABBREVIATIONS.
 2. SEE SHEET L30-GSP405 FOR GENERAL SITE PLAN.
 3. ELECTRICAL OVERHEAD TRANSMISSION LINE RELOCATIONS DUE TO PROPOSED CONSTRUCTION CONFLICTS ARE SHOWN FOR CONTEXT.

PEDESTRIAN BRIDGE REPLACEMENT

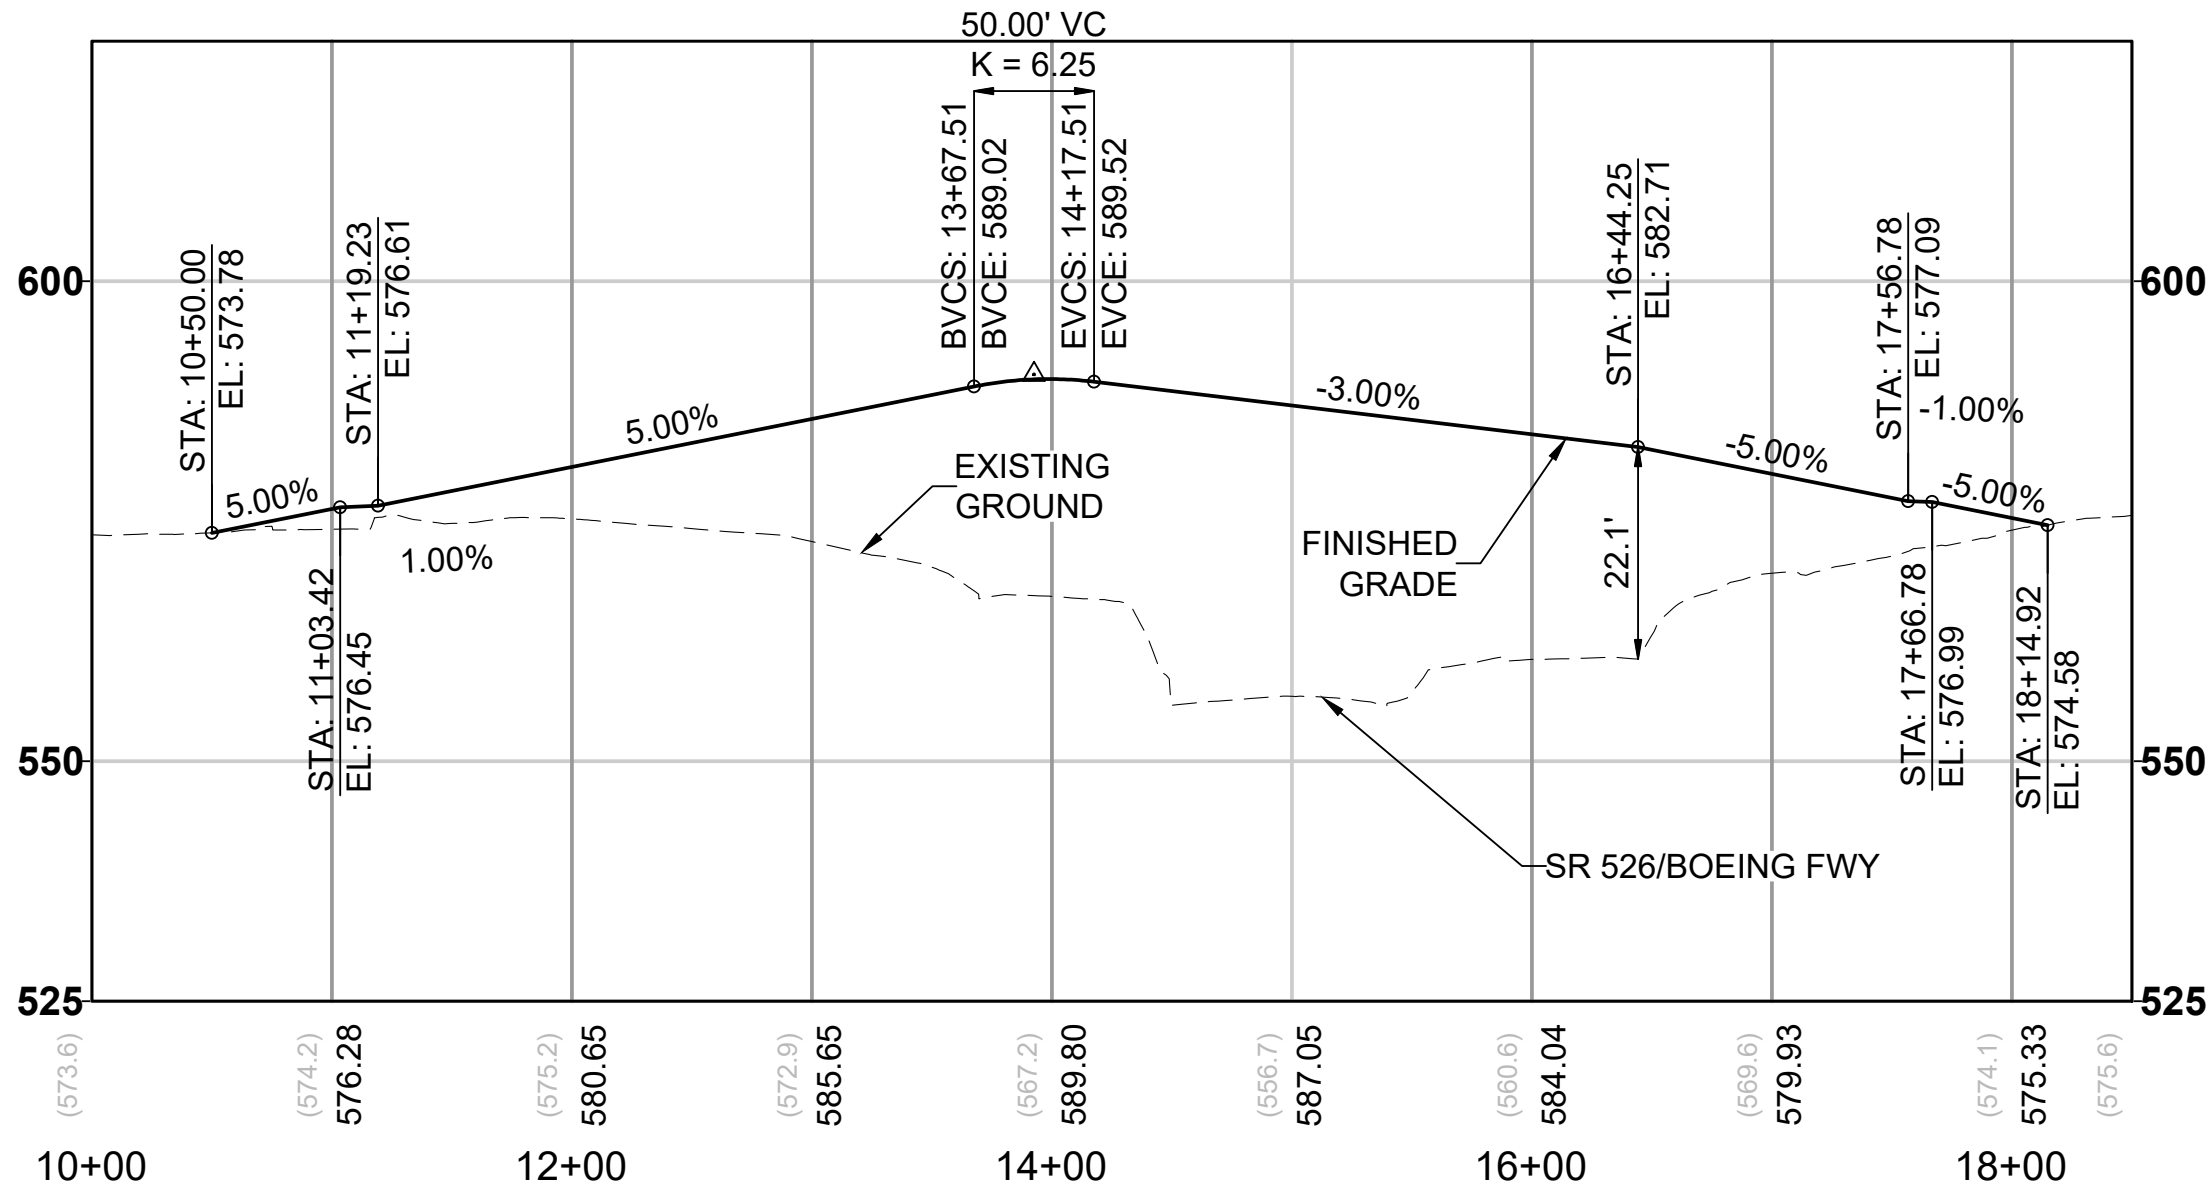

12/27/24 | 10:27 AM | ALEKSI KRUGER
C:\P\W\K\H\1\0288203\EGN-B-PED-BRIDGE.DWG




Kimley»Horn


EVERETT LINK EXTENSION
AND OMF NORTH

DRAFT EIS - CONCEPTUAL DESIGN
L30 SEGMENT
EVERETT LINK EXTENSION & OMF NORTH
EGN-2B-OPT
ROADWAY PLAN AND PROFILE PLANS


L30-CRV401
SHEET 317 OF 387
02/14/2025

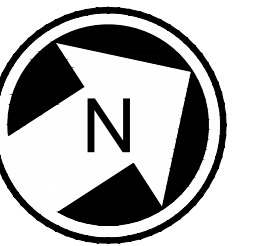

- NOTES:
1. SEE STD SHEETS FOR NOTES, LEGEND, AND ABBREVIATIONS.
 2. SEE SHEET L30-GSP405 FOR GENERAL SITE PLAN.
 3. ELECTRICAL OVERHEAD TRANSMISSION LINE RELOCATIONS DUE TO PROPOSED CONSTRUCTION CONFLICTS ARE SHOWN FOR CONTEXT.

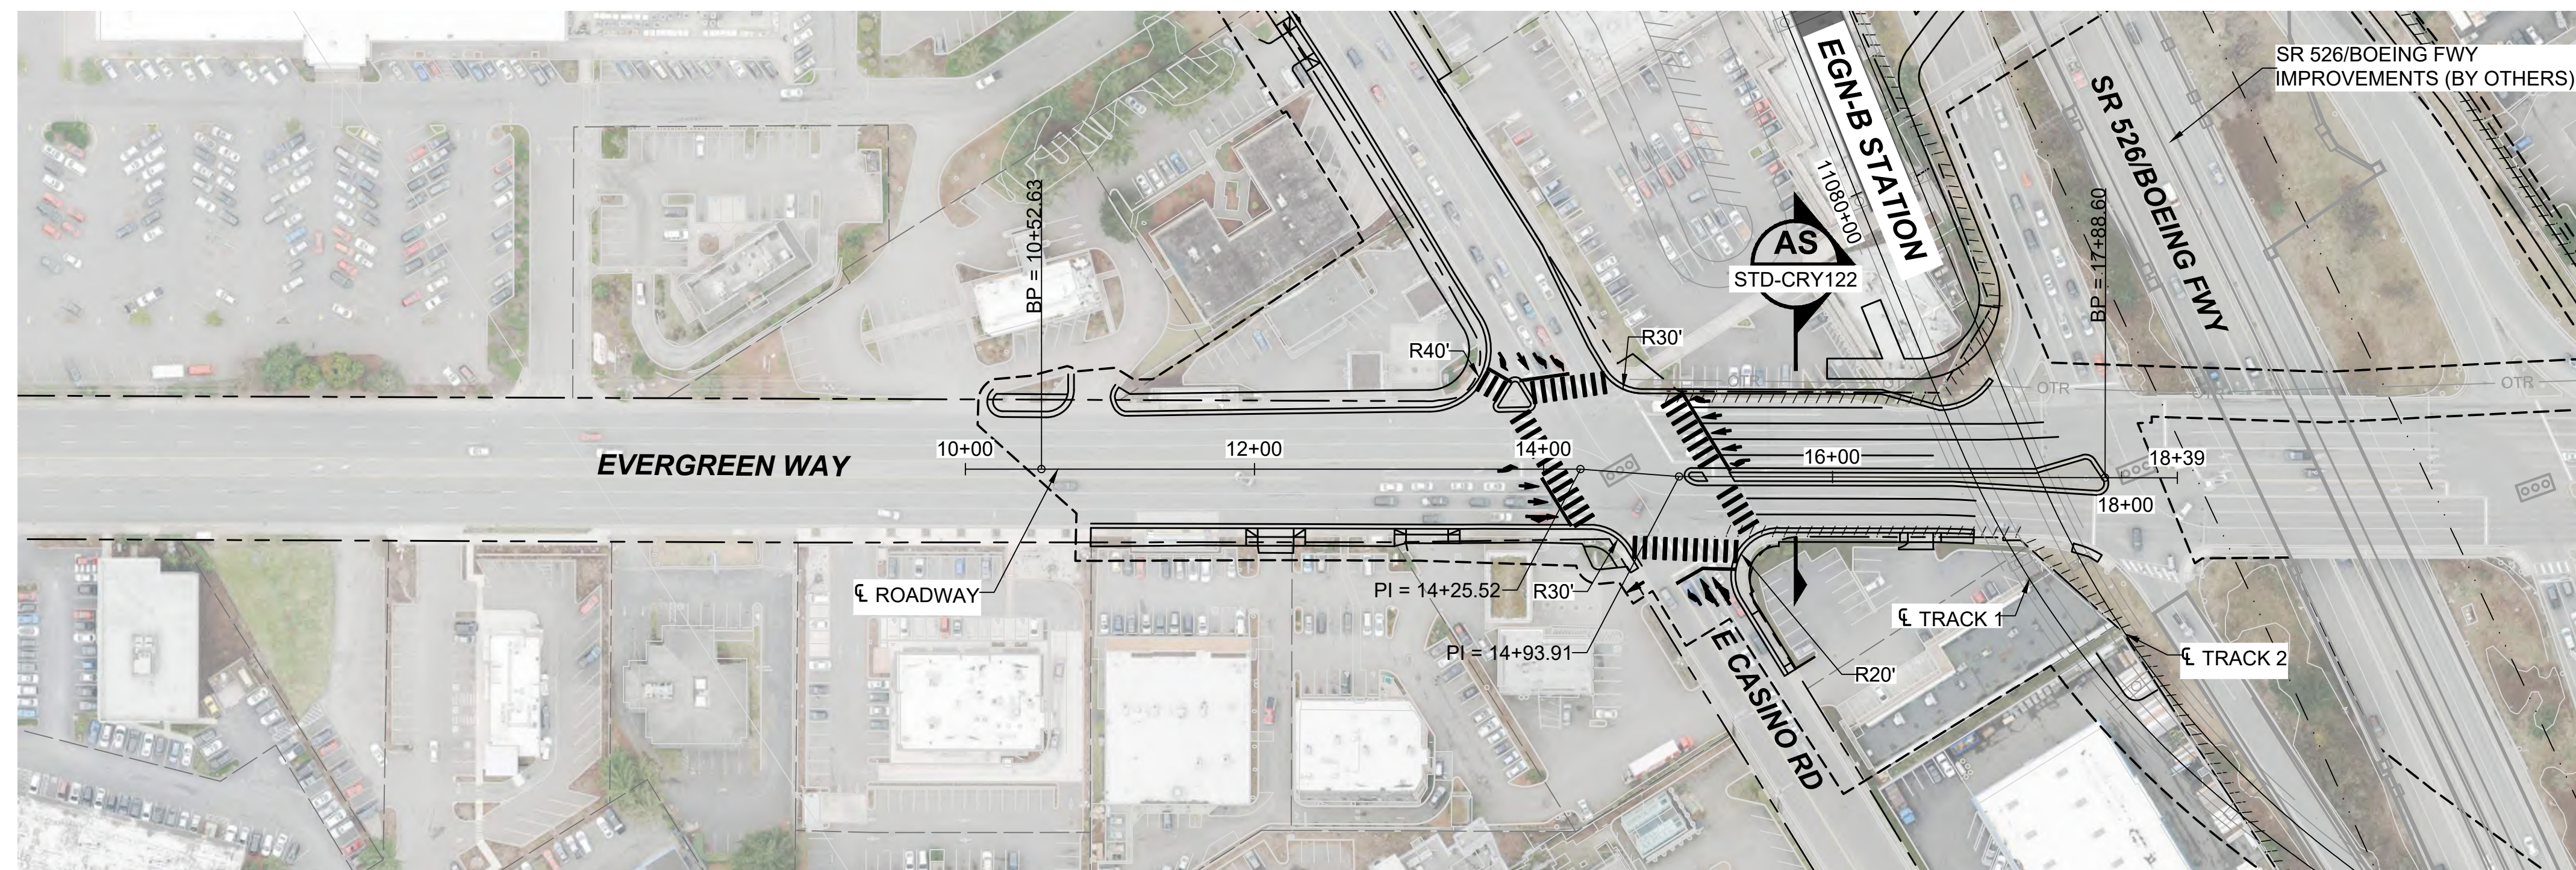

EVERGREEN WAY SIDEWALK IMPROVEMENTS

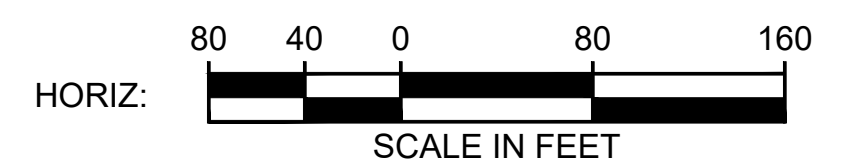

12/24/24 | 11:20 AM | ALEKSI KRUGER
C:\P\W\K\H\1\0288203\EGN-B-EVERGREEN.DWG




Kimley»Horn

EVERETT LINK EXTENSION AND OMF NORTH

DRAFT EIS - CONCEPTUAL DESIGN
L30 SEGMENT
EVERETT LINK EXTENSION & OMF NORTH
EGN-2B-OPT
ROADWAY PLAN AND PROFILE PLANS



L30-CRV402
SHEET 318 OF 387
02/14/2025

01/06/25 | 11:27 AM | AUDREY STEVENSON
C:\PWK\H1\0288203\EGN-B-INTERURBAN.DWG



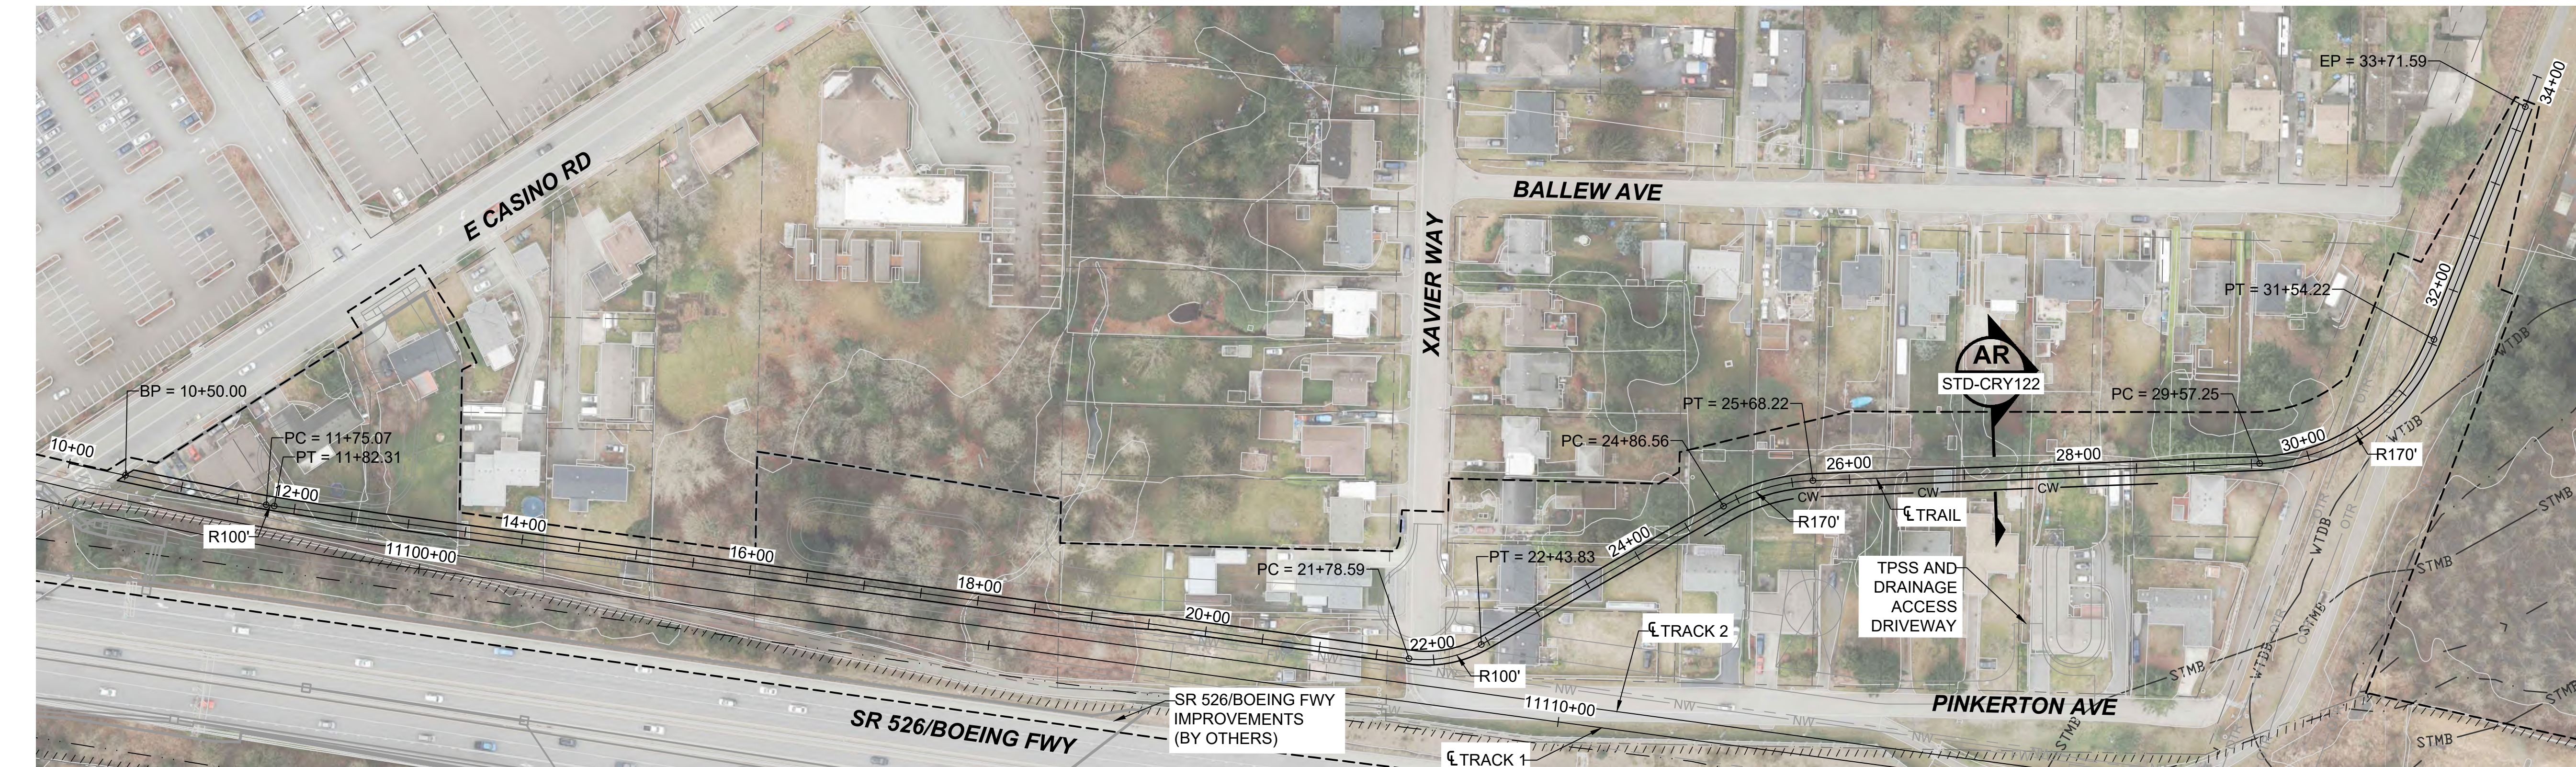


- NOTES:
1. SEE STD SHEETS FOR NOTES, LEGEND, AND ABBREVIATIONS.
 2. SEE SHEET L30-GSP407 FOR GENERAL SITE PLAN.
 3. ELECTRICAL OVERHEAD TRANSMISSION LINE RELOCATIONS DUE TO PROPOSED CONSTRUCTION CONFLICTS ARE SHOWN FOR CONTEXT.

INTERURBAN TRAIL REALIGNMENT

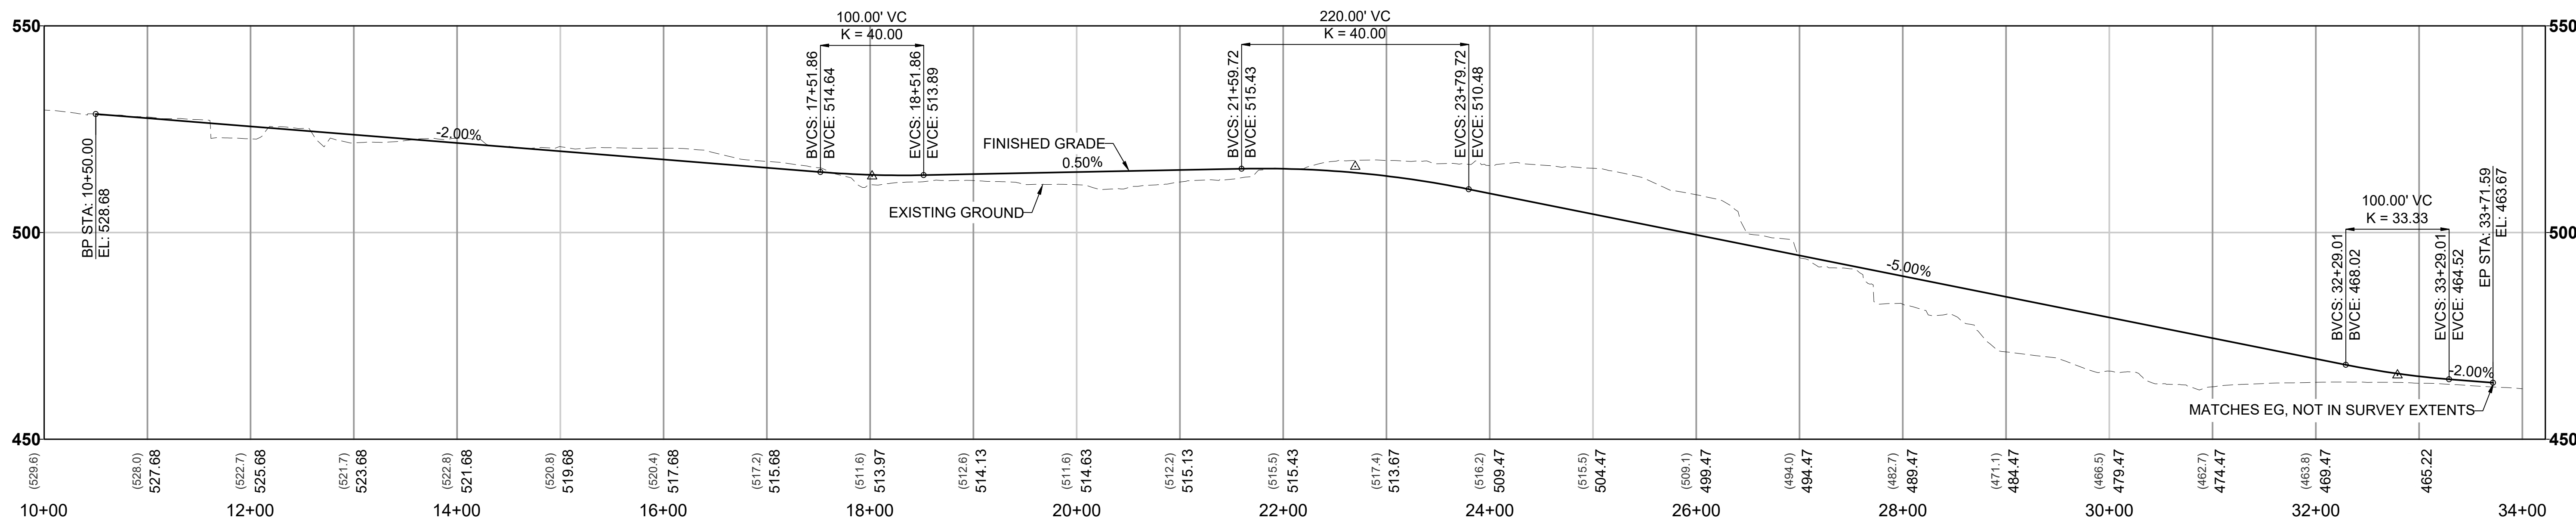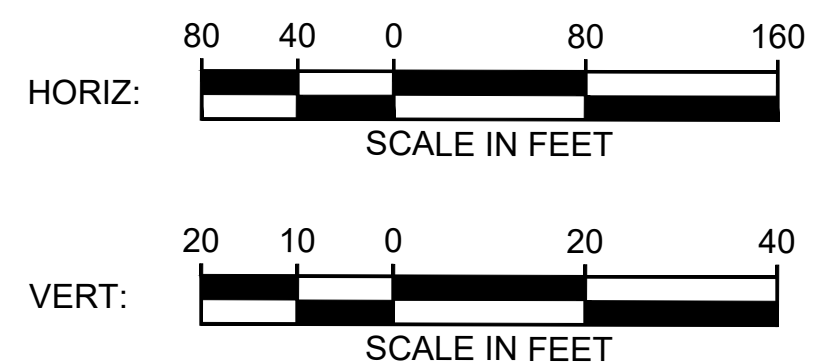

CROSS REFERENCING OF DRAWINGS							
EGN-3E-OPT SEGMENT	501	502	503	504	505	506	507
GENERAL SITE PLANS	L30-GSP501	L30-GSP502	L30-GSP503	L30-GSP504	L30-GSP505	L30-GSP506	L30-GSP507
ROADWAY PLAN & PROFILE PLANS							L30-CRV501
ARCHITECTURAL PLANS FROM EGN-3E ARE COMPATIBLE WITH THIS ALTERNATIVE AND THEREFORE ARE NOT INCLUDED.							

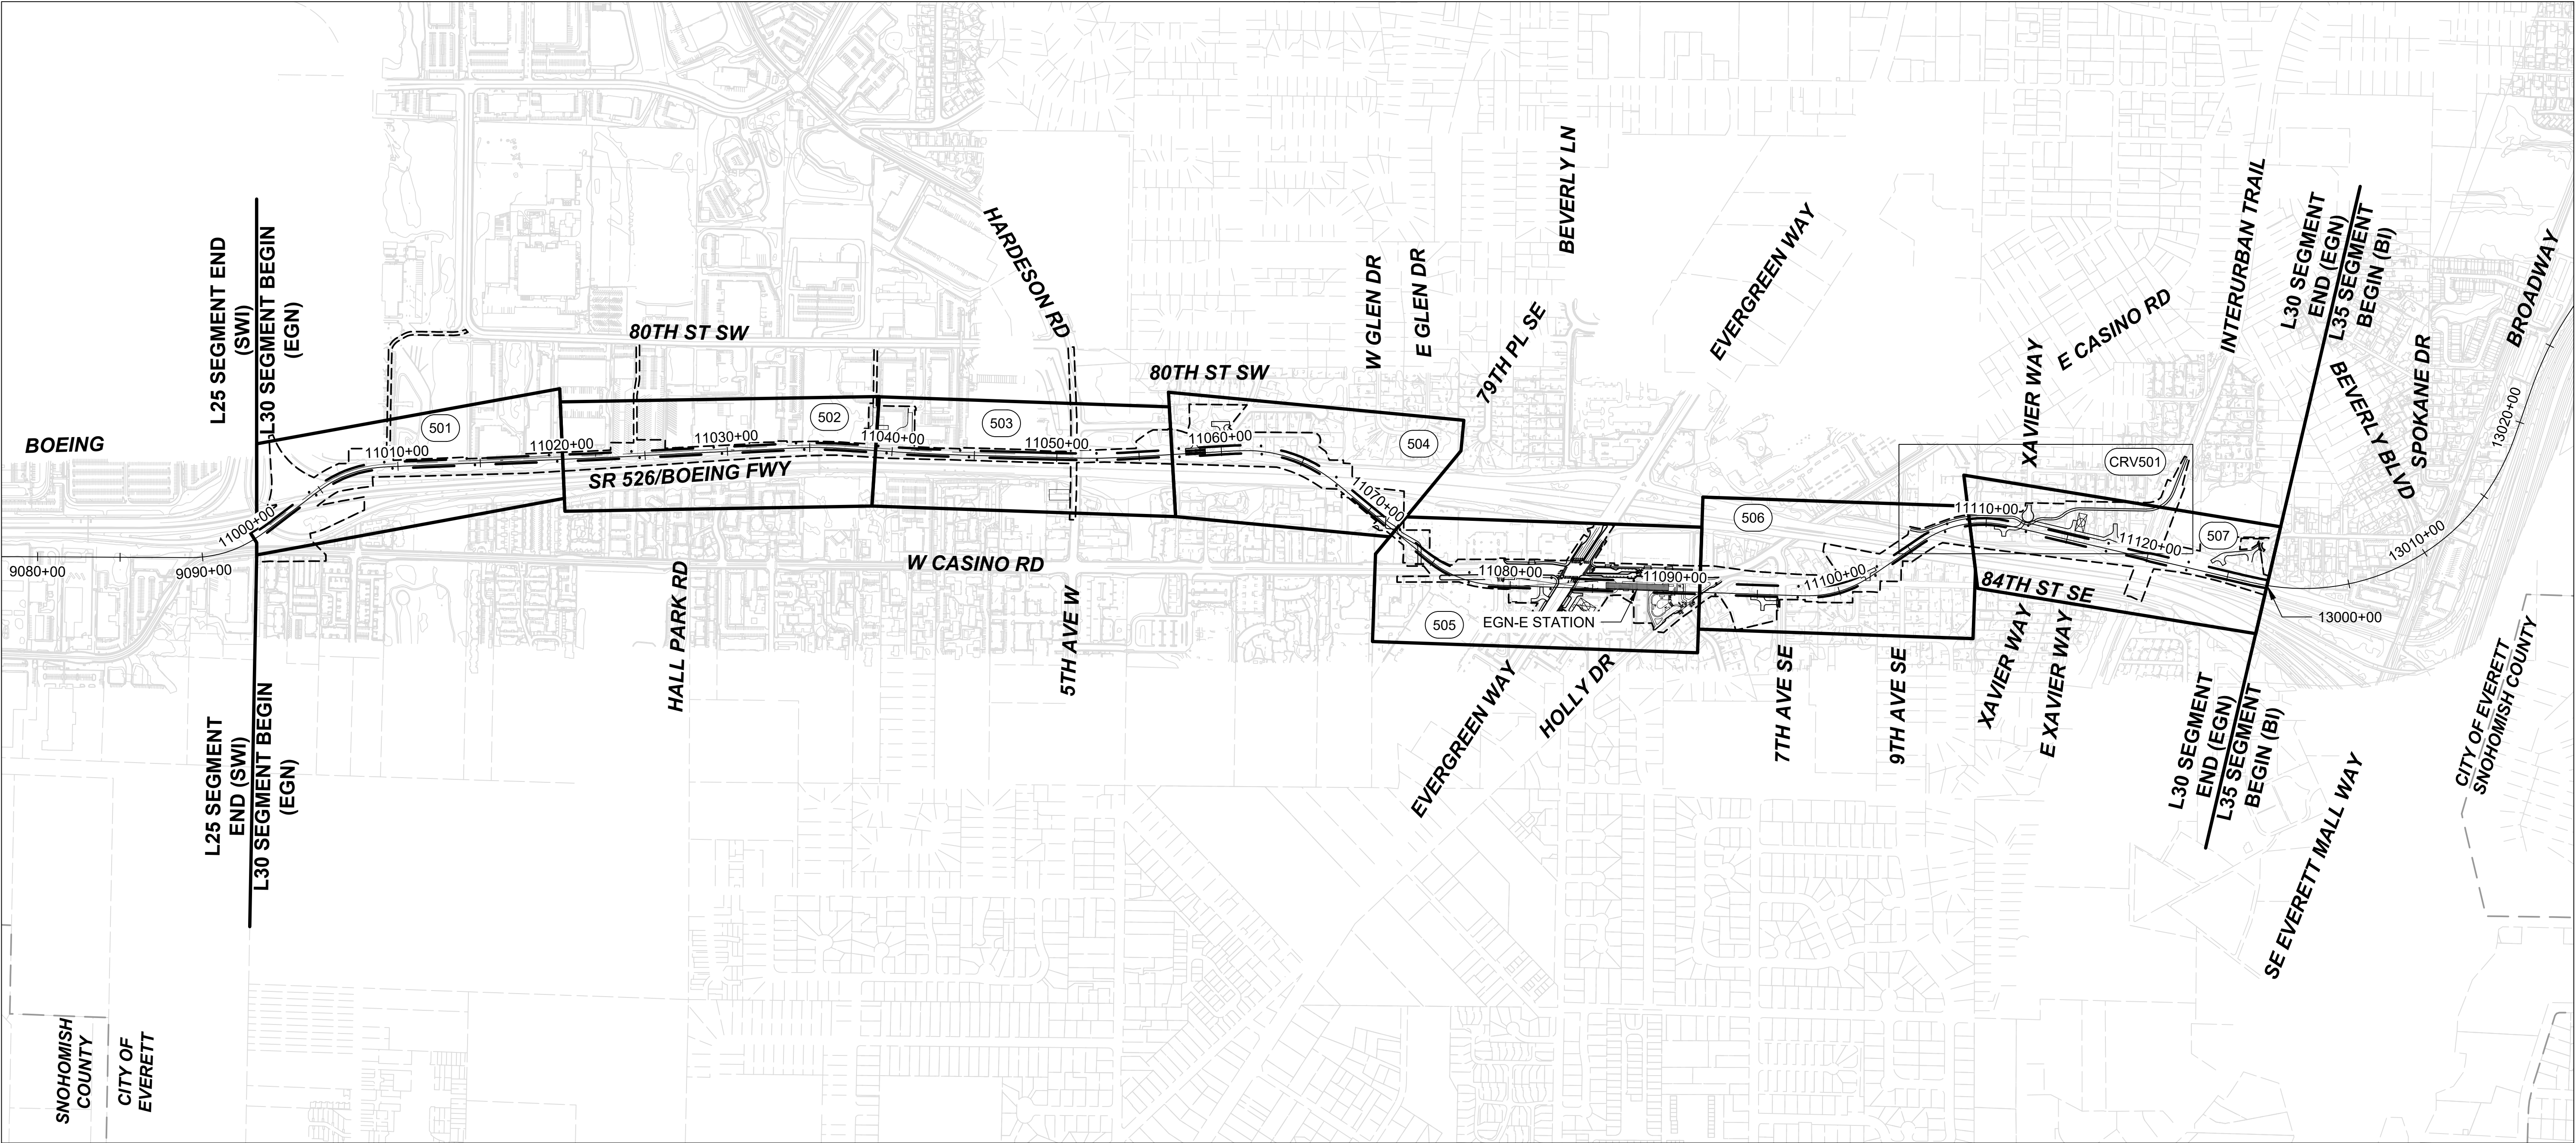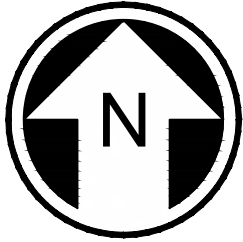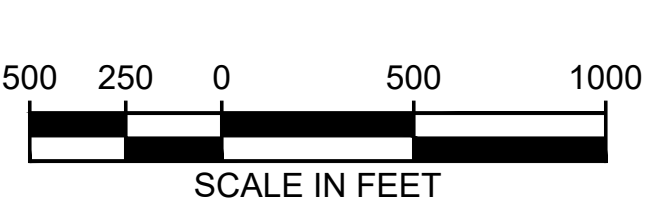

12/11/24 | 11:18 AM | CONOR DOANE
C:\P\W\K\H\10288394\L30 - KEY SHEET.DWG



Kimley»Horn

EVERETT LINK EXTENSION
AND OMF NORTH

DRAFT EIS - CONCEPTUAL DESIGN
L30 SEGMENT
EVERETT LINK EXTENSION & OMF NORTH
EGN-3E-OPT
KEY MAP

L30-GZK500
SHEET 320 OF 387
02/14/2025

12/12/24 | 5:37 PM | MICHELLE VANG
C:\P\W\KH1\0288212\L30-GSP501.DWG.DWG






Kimley»Horn

EVERETT LINK EXTENSION AND OMF NORTH

DRAFT EIS - CONCEPTUAL DESIGN
L30 SEGMENT
EVERETT LINK EXTENSION & OMF NORTH
EGN-3E-OPT
GENERAL SITE PLANS

L30-GSP501
SHEET 321 OF 387
02/14/2025

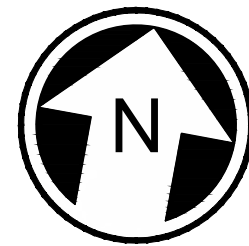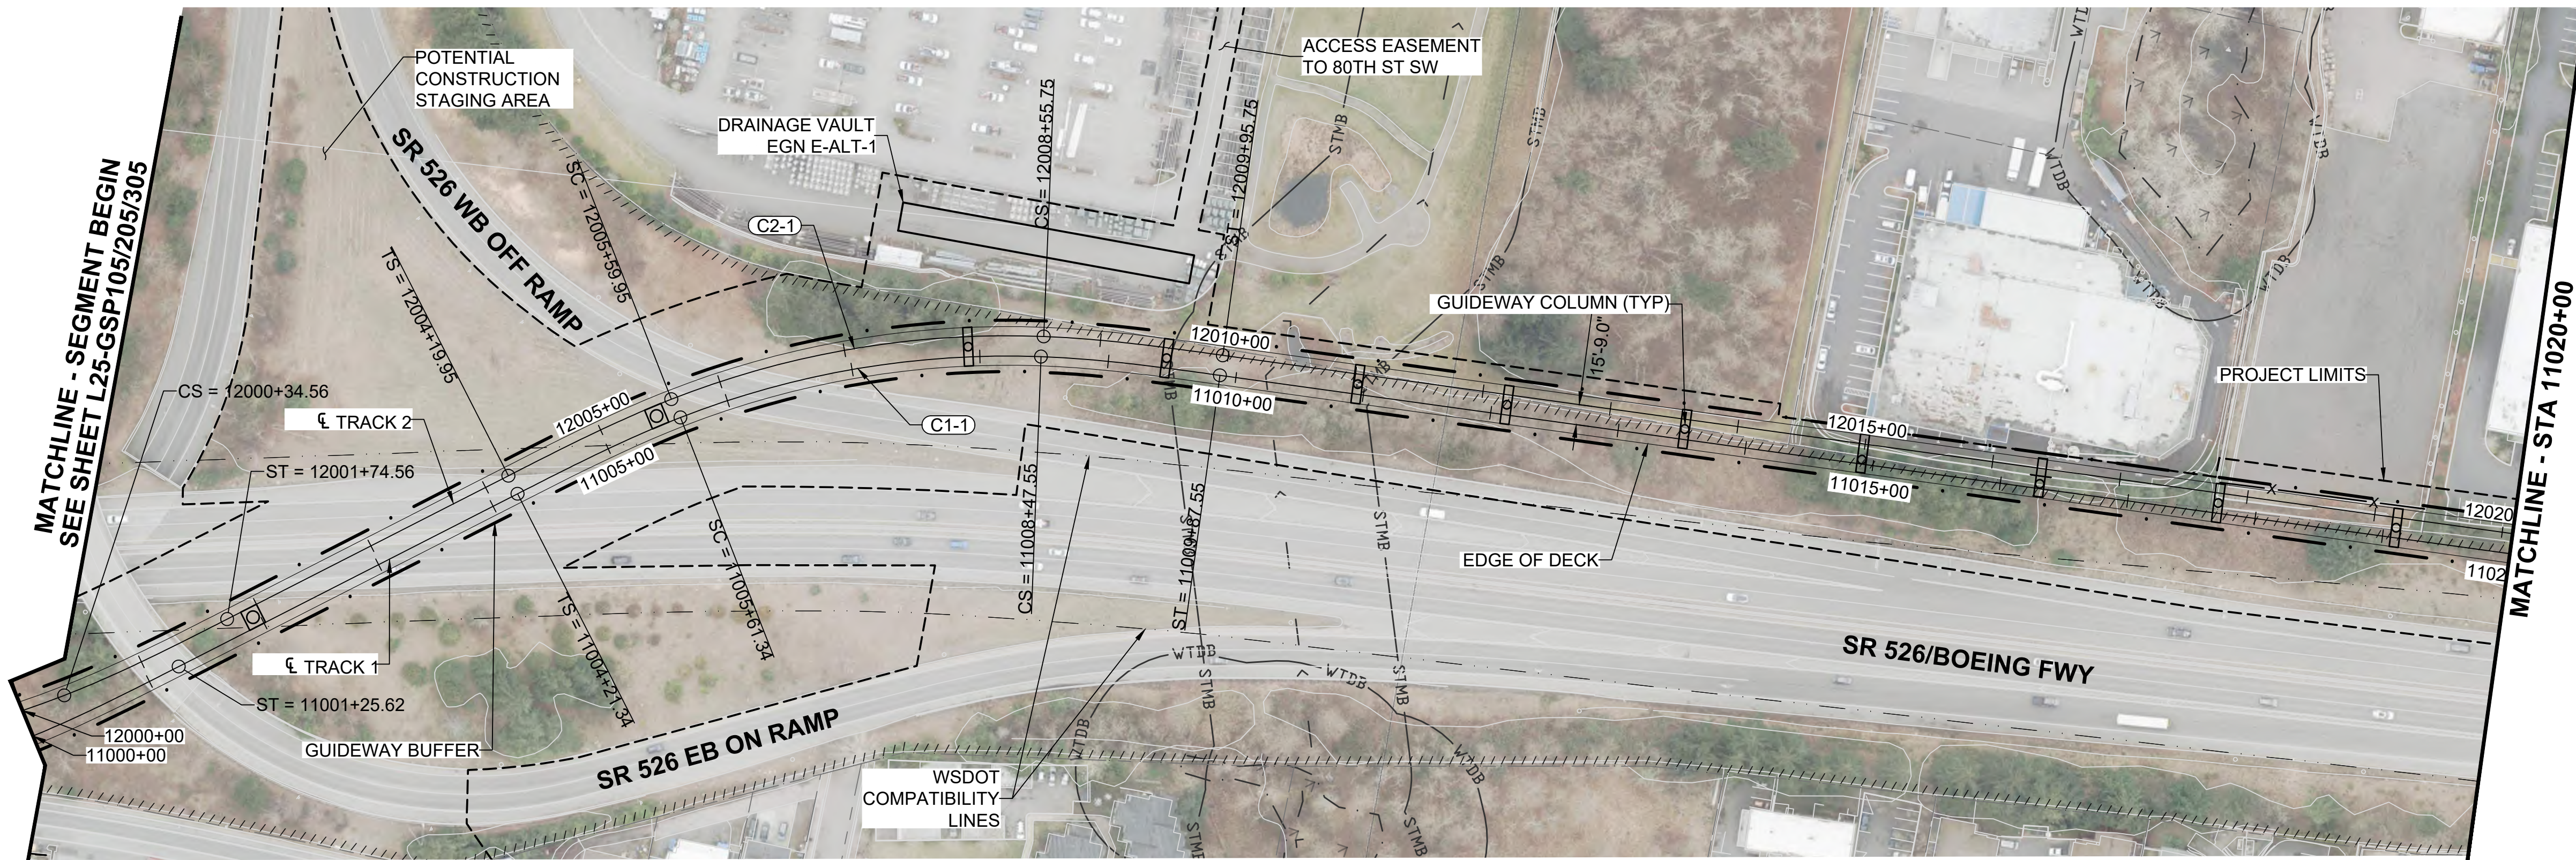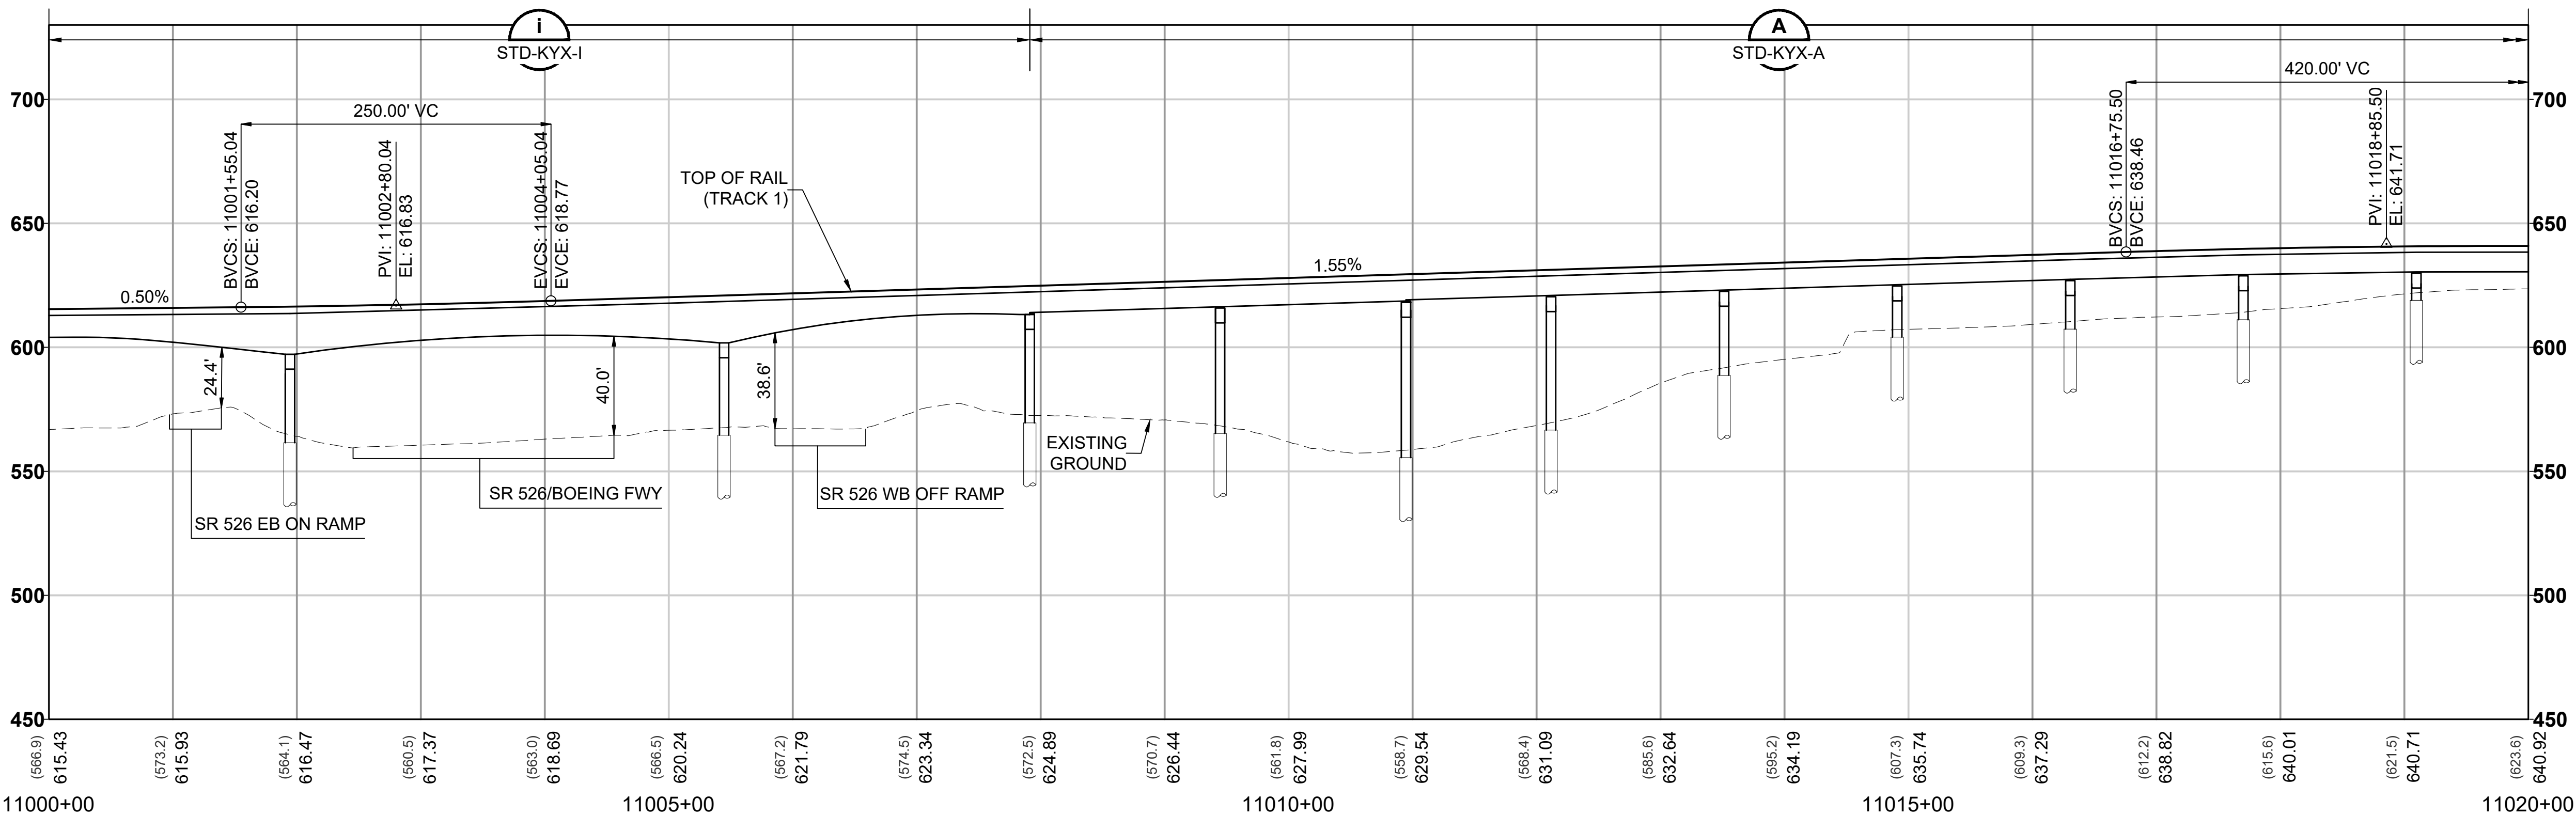

- NOTES:
1. SEE STD SHEETS FOR NOTES, LEGEND, AND ABBREVIATIONS.
 2. ELECTRIC OVERHEAD TRANSMISSION LINE RELOCATIONS DUE TO PROPOSED CONSTRUCTION CONFLICTS ARE SHOWN FOR CONTEXT.
 3. SEE OMF DEIS PLAN SET FOR OMF DESIGN INFORMATION.

CURVE TABLE							
CURVE	RADIUS (FT)	Lc (FT)	Ls1 (FT)	Ls2 (FT)	Ea (IN)	Eu (IN)	V (MPH)
C1-1	700.0	286.2	140.0	140.0	4.25	2.68	35
C2-1	715.8	295.8	140.0	140.0	4.00	2.78	35

12/12/24 | 5:38 PM | MICHELLE VANG
C:\P\W\K\H\1\0288212\130-GSP501.DWG.DWG





Kimley»Horn

EVERETT LINK EXTENSION AND OMF NORTH


DRAFT EIS - CONCEPTUAL DESIGN
L30 SEGMENT
EVERETT LINK EXTENSION & OMF NORTH
EGN-3E-OPT
GENERAL SITE PLANS

L30-GSP502
SHEET 322 OF 387
02/14/2025

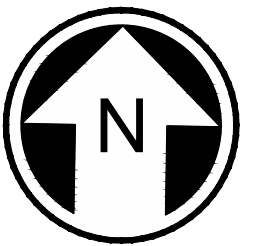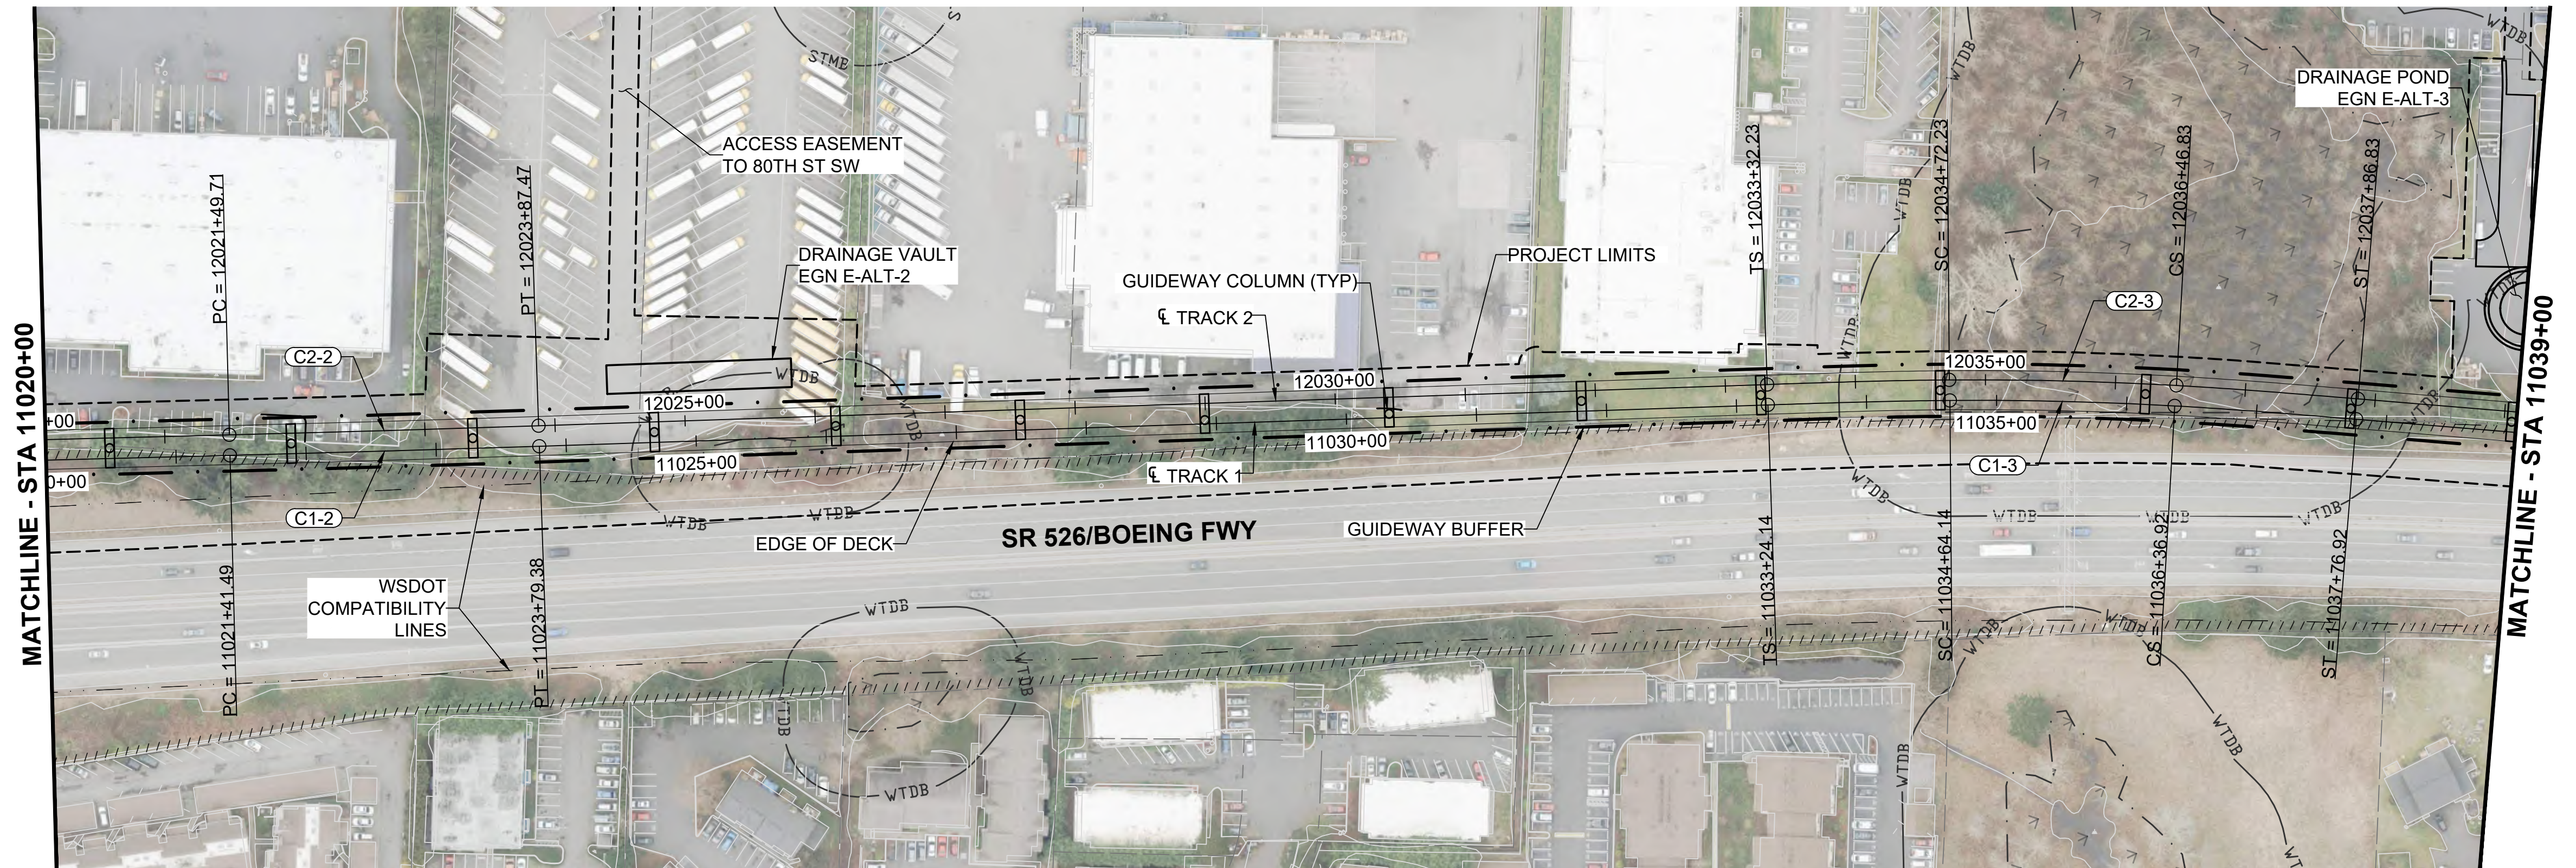

- NOTES:**
1. SEE STD SHEETS FOR NOTES, LEGEND, AND ABBREVIATIONS.
 2. ELECTRIC OVERHEAD TRANSMISSION LINE RELOCATIONS DUE TO PROPOSED CONSTRUCTION CONFLICTS ARE SHOWN FOR CONTEXT.
 3. SEE OMF DEIS PLAN SET FOR OMF DESIGN INFORMATION.

CURVE TABLE							
CURVE	RADIUS (FT)	Lc (FT)	Ls1 (FT)	Ls2 (FT)	Ea (IN)	Eu (IN)	V (MPH)
C1-2	30000.0	237.9	0.0	0.0	0.00	0.40	55
C1-3	2700.0	172.8	140.0	140.0	2.25	2.19	55
C2-2	29984.3	237.8	0.0	0.0	0.00	0.40	55
C2-3	2715.8	174.6	140.0	140.0	2.25	2.16	55

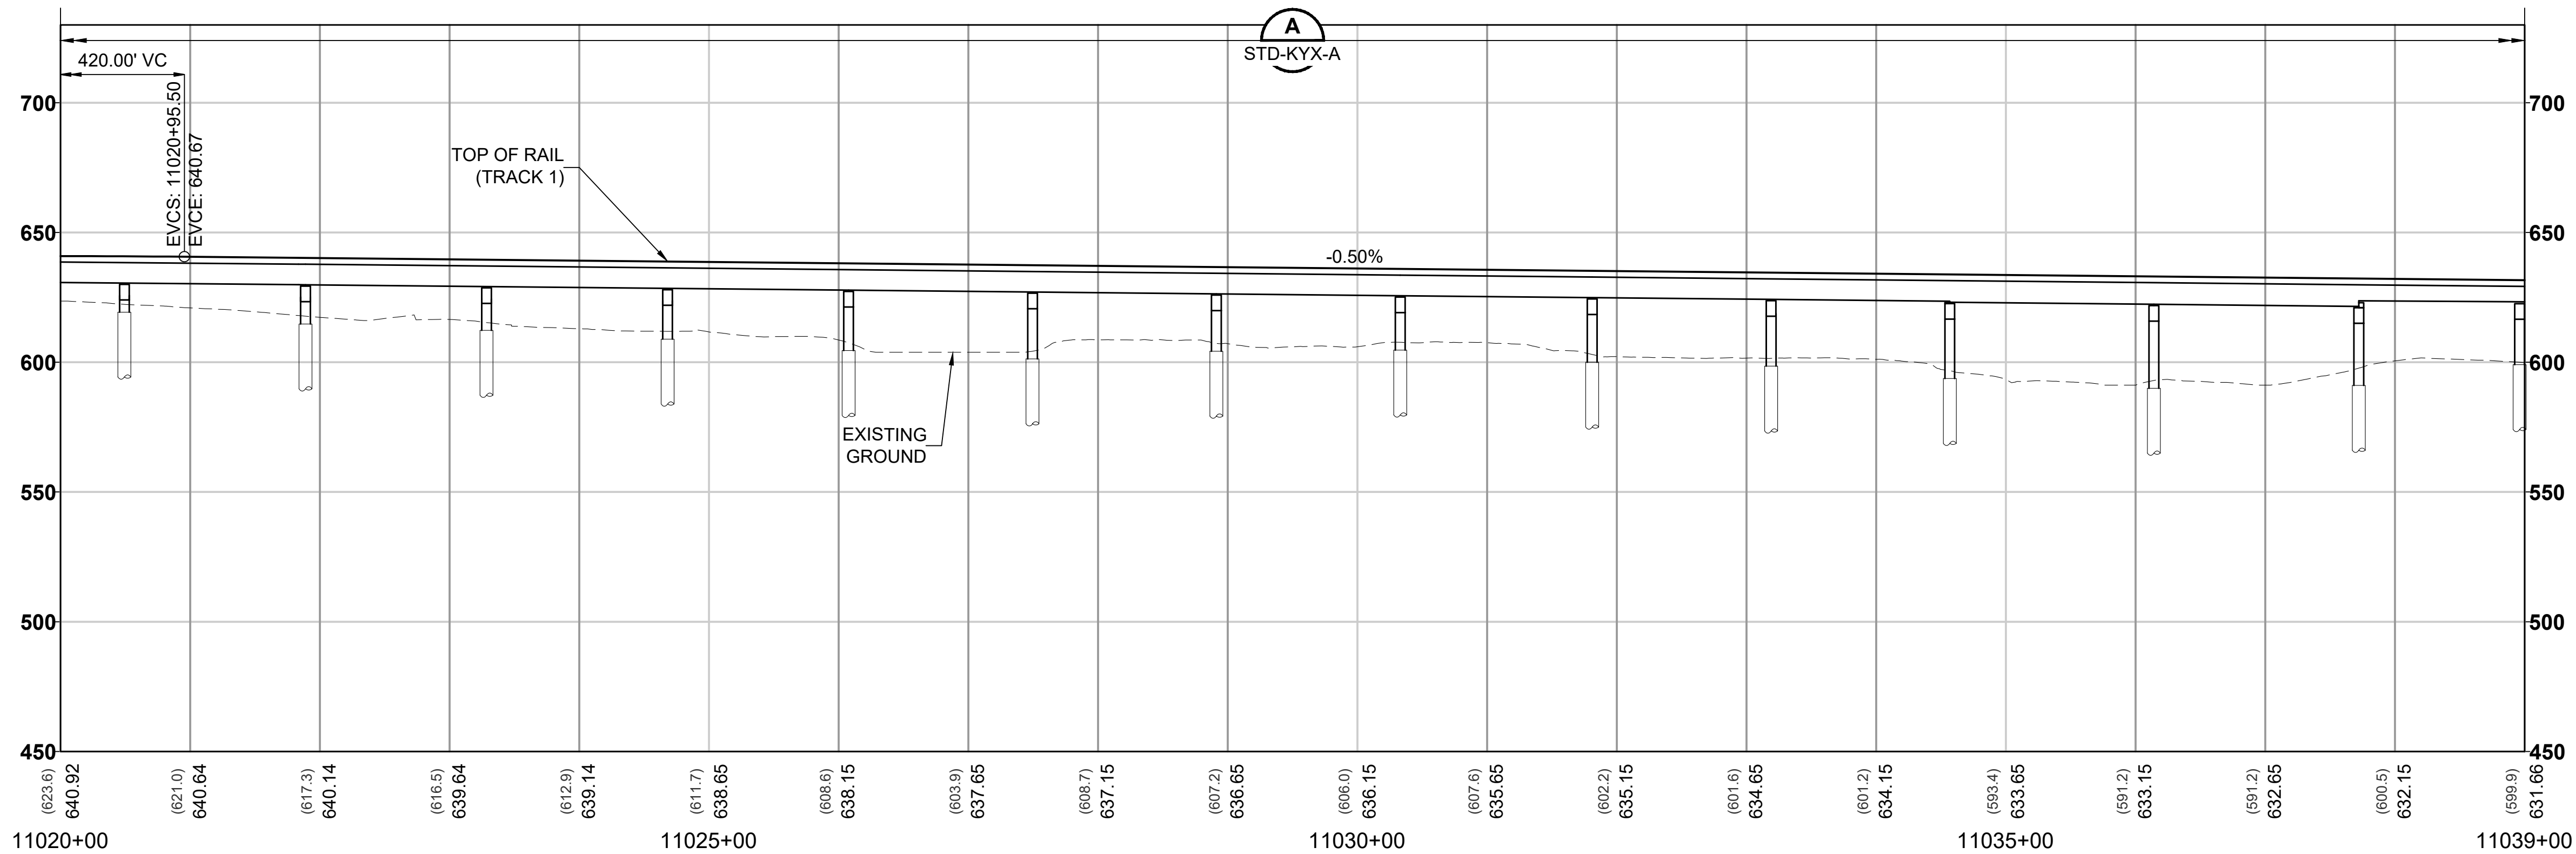

12/12/24 | 5:38 PM | MICHELLE VANG
C:\P\WKH1\0288212\L30-GSP501.DWG.DWG




Kimley»Horn

EVERETT LINK EXTENSION AND OMF NORTH



DRAFT EIS - CONCEPTUAL DESIGN
L30 SEGMENT
EVERETT LINK EXTENSION & OMF NORTH
EGN-3E-OPT
GENERAL SITE PLANS



L30-GSP503
SHEET 323 OF 387
02/14/2025

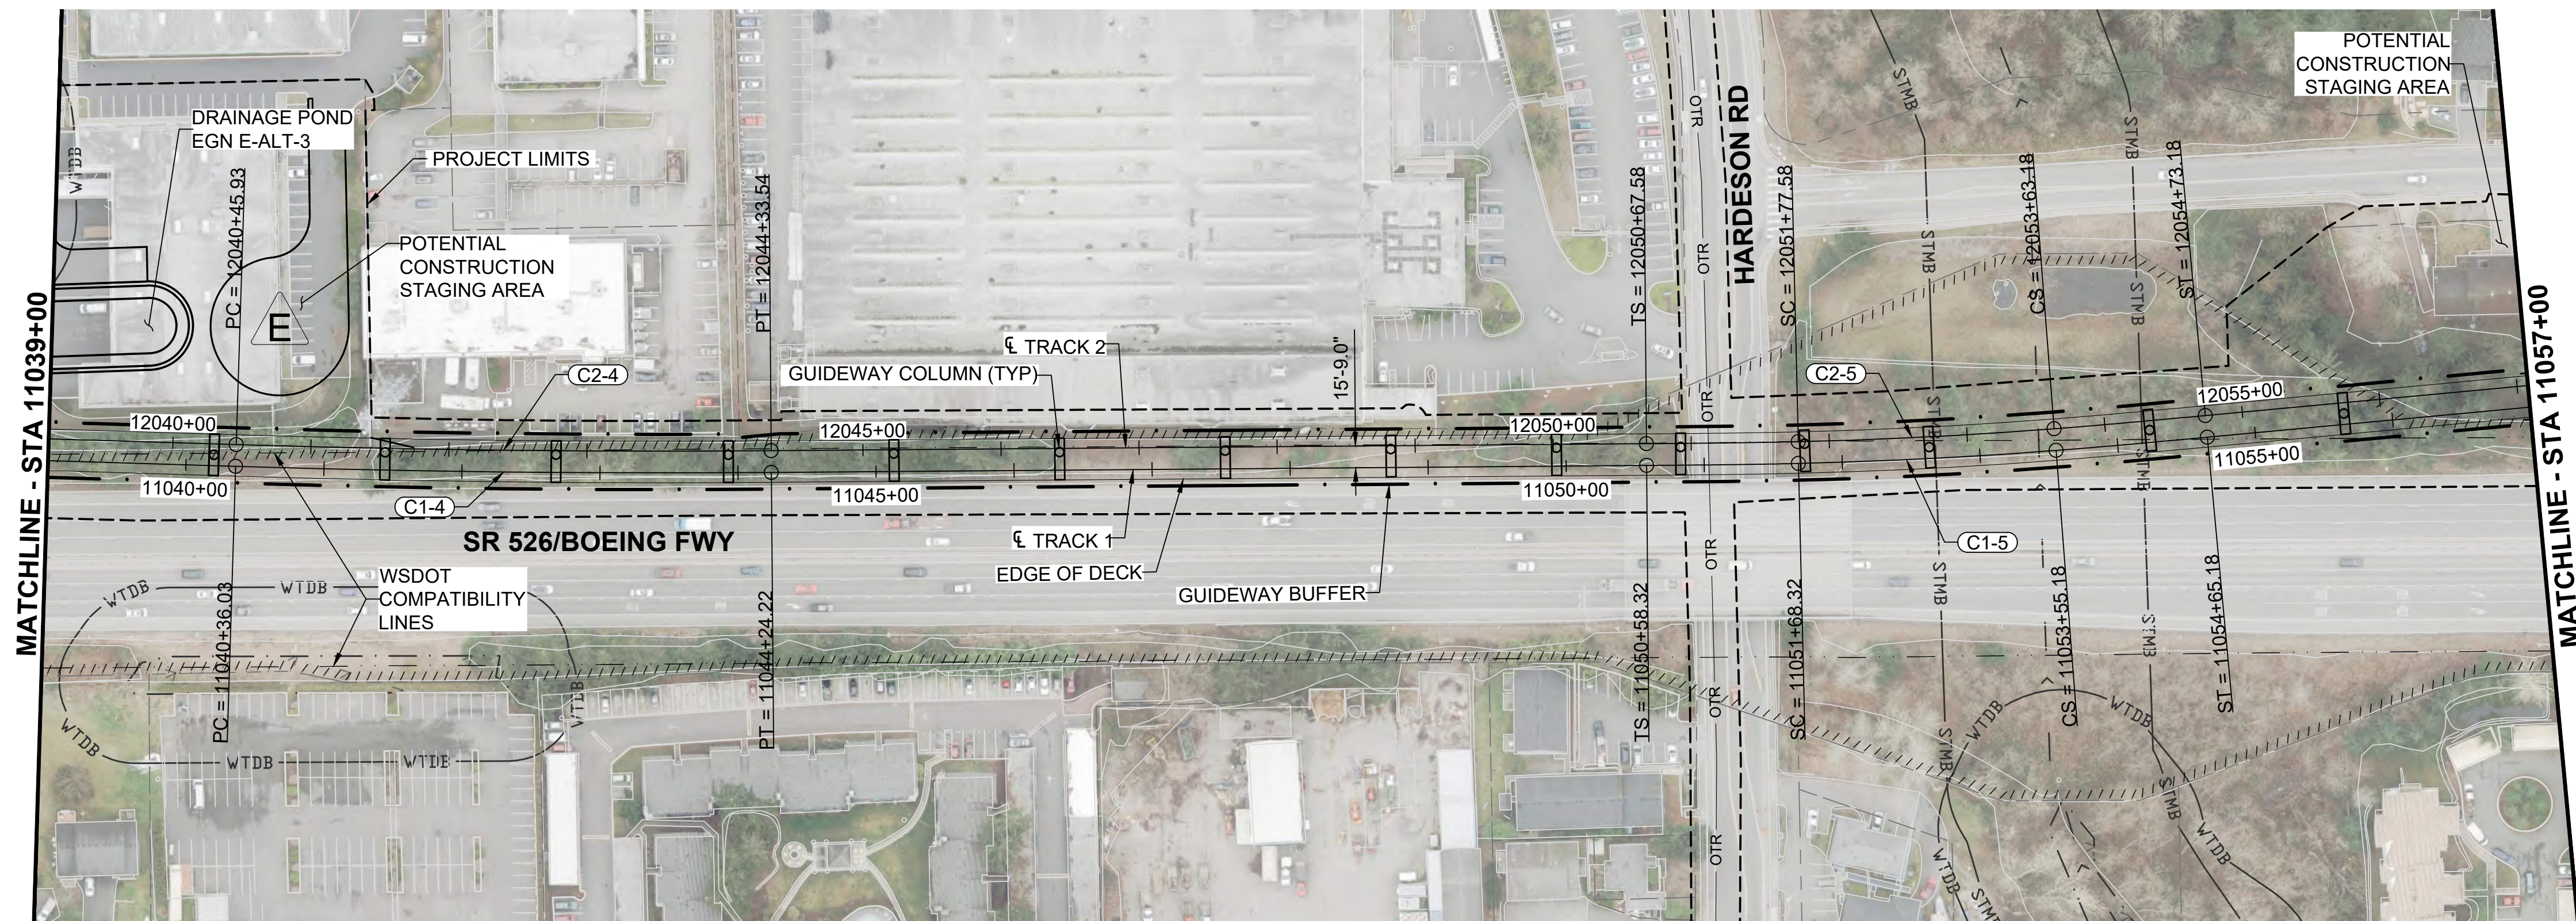

- NOTES:
1. SEE STD SHEETS FOR NOTES, LEGEND, AND ABBREVIATIONS.
 2. ELECTRIC OVERHEAD TRANSMISSION LINE RELOCATIONS DUE TO PROPOSED CONSTRUCTION CONFLICTS ARE SHOWN FOR CONTEXT.
 3. SEE OMF DEIS PLAN SET FOR OMF DESIGN INFORMATION.


CURVE TABLE							
CURVE	RADIUS (FT)	Lc (FT)	Ls1 (FT)	Ls2 (FT)	Ea (IN)	Eu (IN)	V (MPH)
C1-4	10050.0	388.2	0.0	0.0	0.00	1.19	55
C1-5	3500.0	186.9	110.0	110.0	1.75	1.67	55
C2-4	10034.8	387.6	0.0	0.0	0.00	1.19	55
C2-5	3485.3	185.6	110.0	110.0	1.75	1.69	55

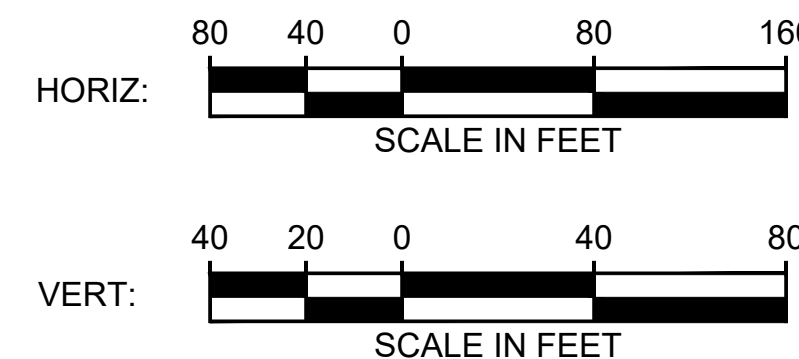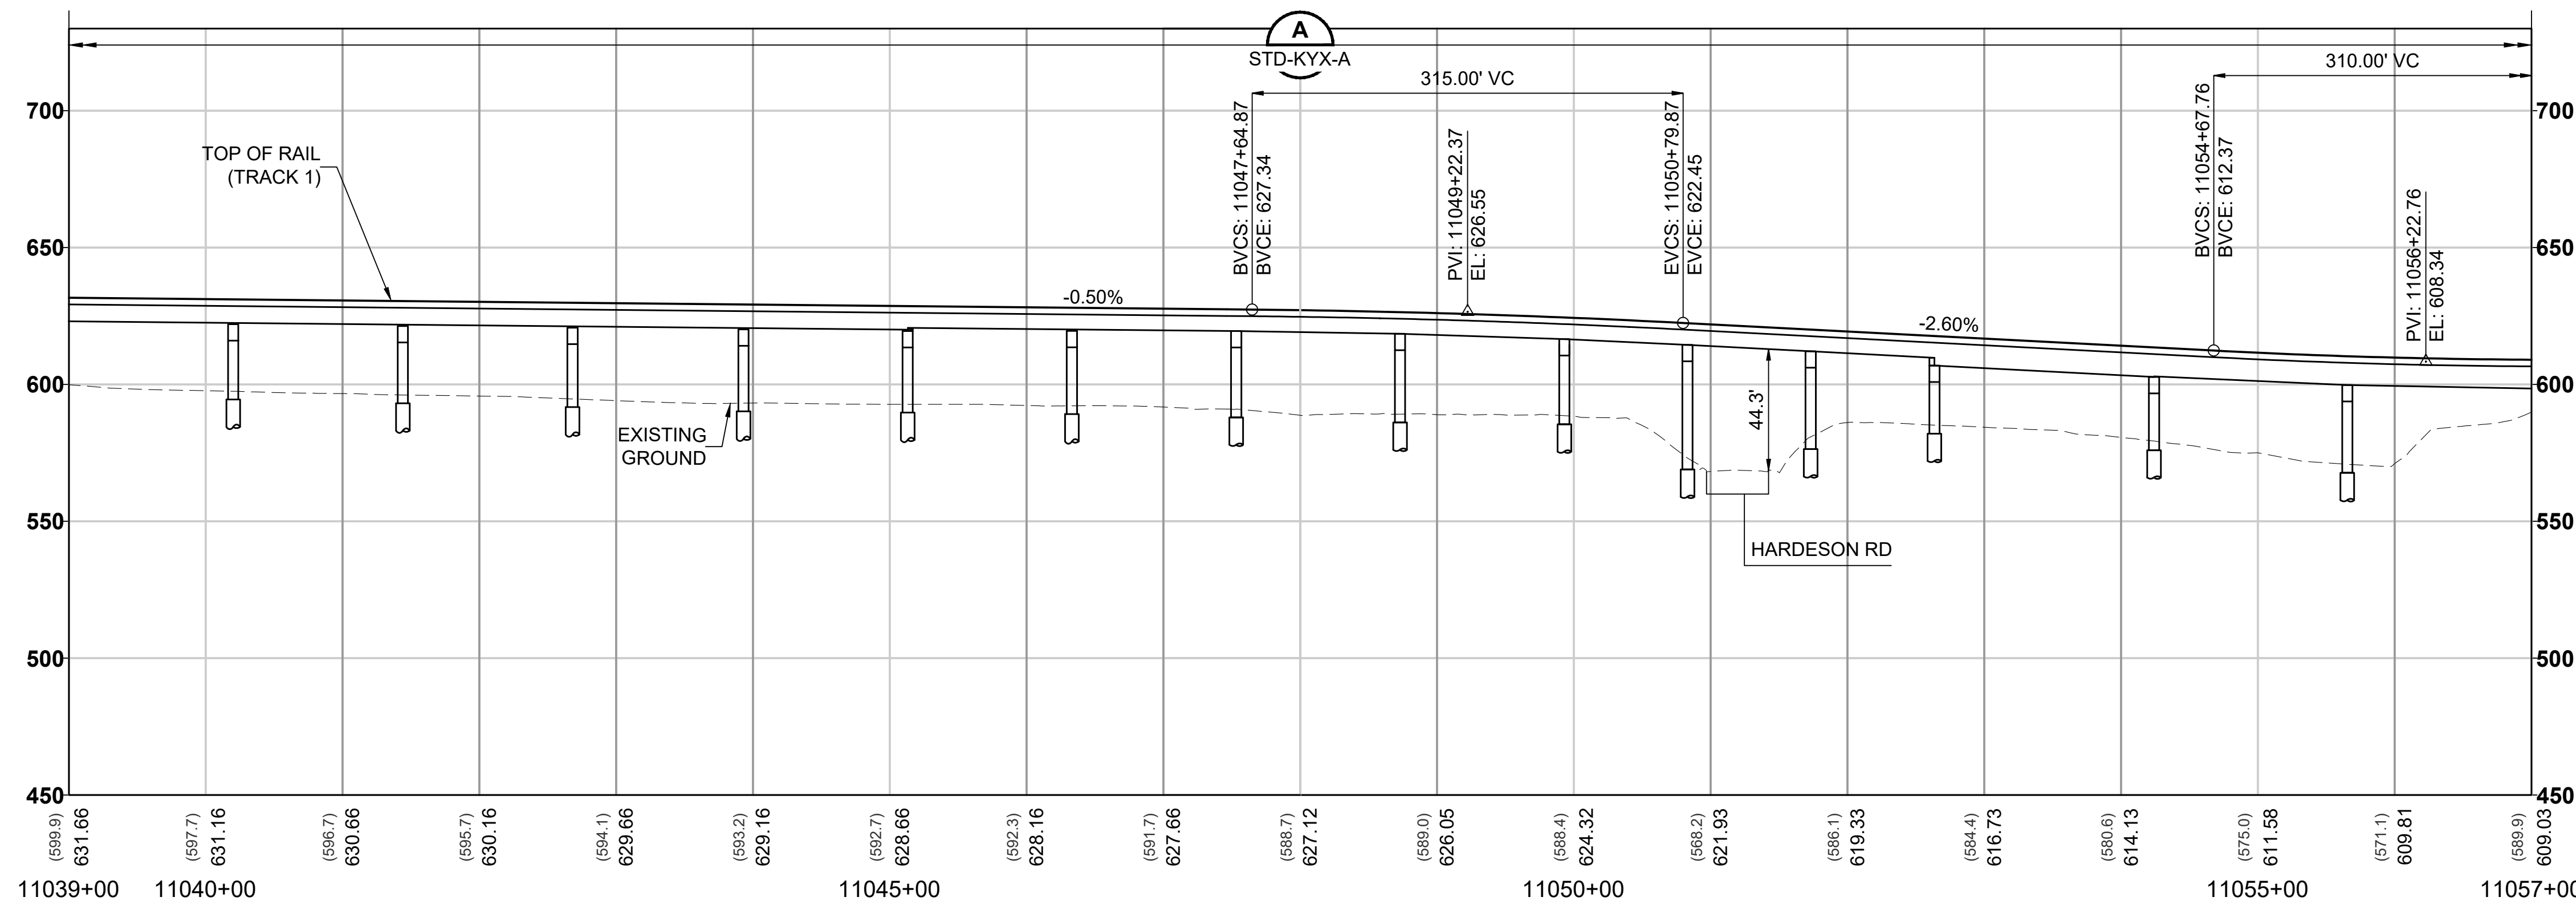

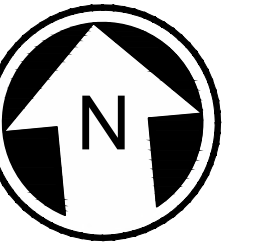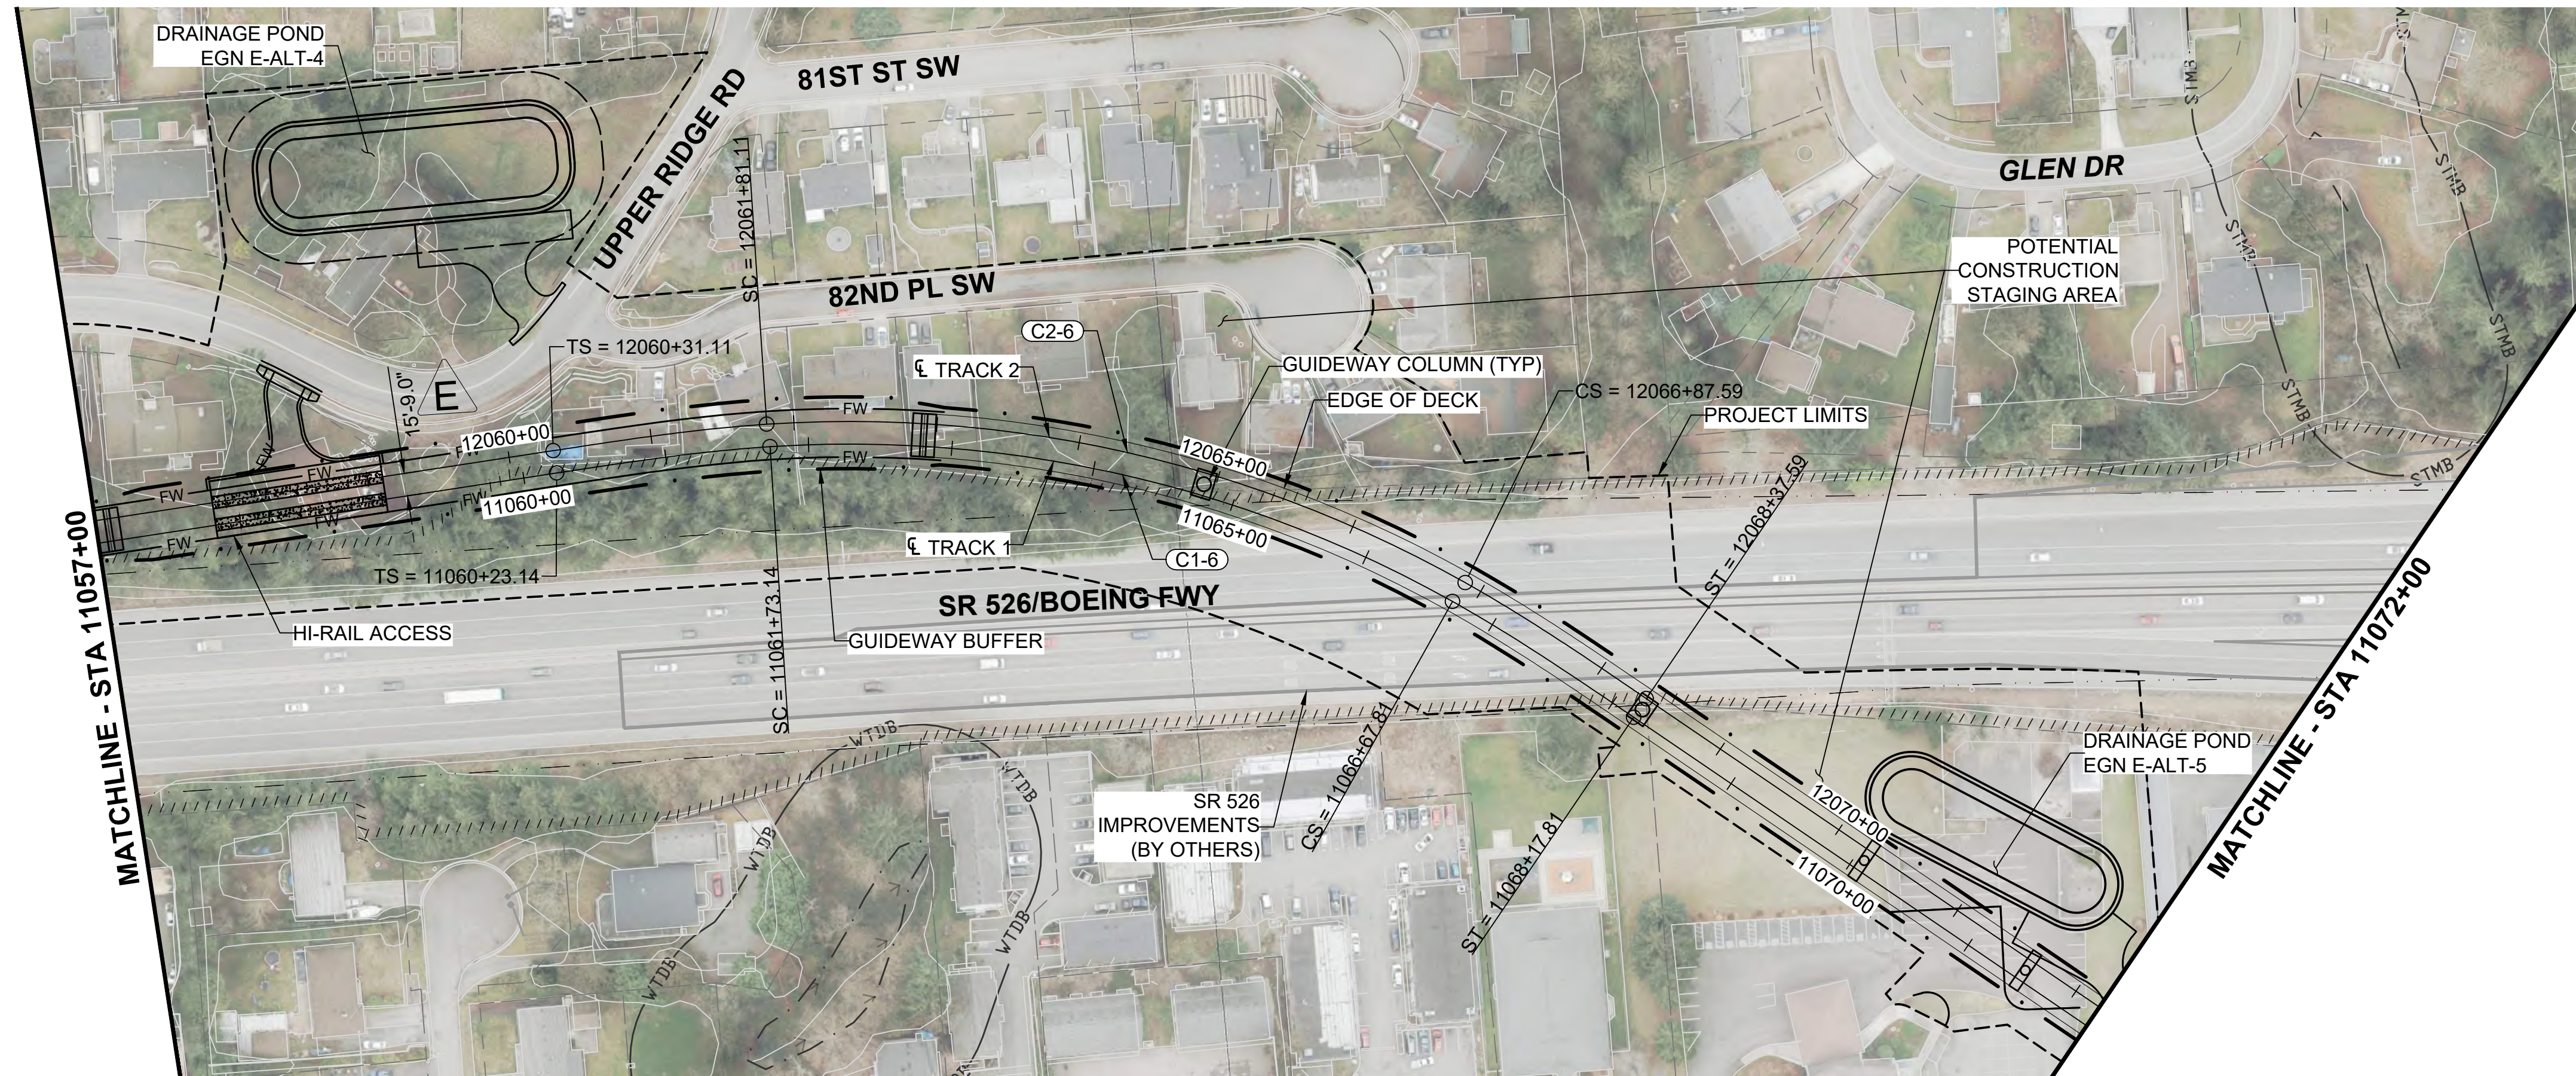

- NOTES:**
1. SEE STD SHEETS FOR NOTES, LEGEND, AND ABBREVIATIONS.
 2. ELECTRIC OVERHEAD TRANSMISSION LINE RELOCATIONS DUE TO PROPOSED CONSTRUCTION CONFLICTS ARE SHOWN FOR CONTEXT.
 3. FOR ROADWAY TYPICAL SECTION SEE STD-CRY119.

CURVE TABLE							
CURVE	RADIUS (FT)	Lc (FT)	Ls1 (FT)	Ls2 (FT)	Ea (IN)	Eu (IN)	V (MPH)
C1-6	860.0	494.7	150.0	150.0	4.50	2.87	40
C2-6	875.8	506.5	150.0	150.0	4.50	2.73	40

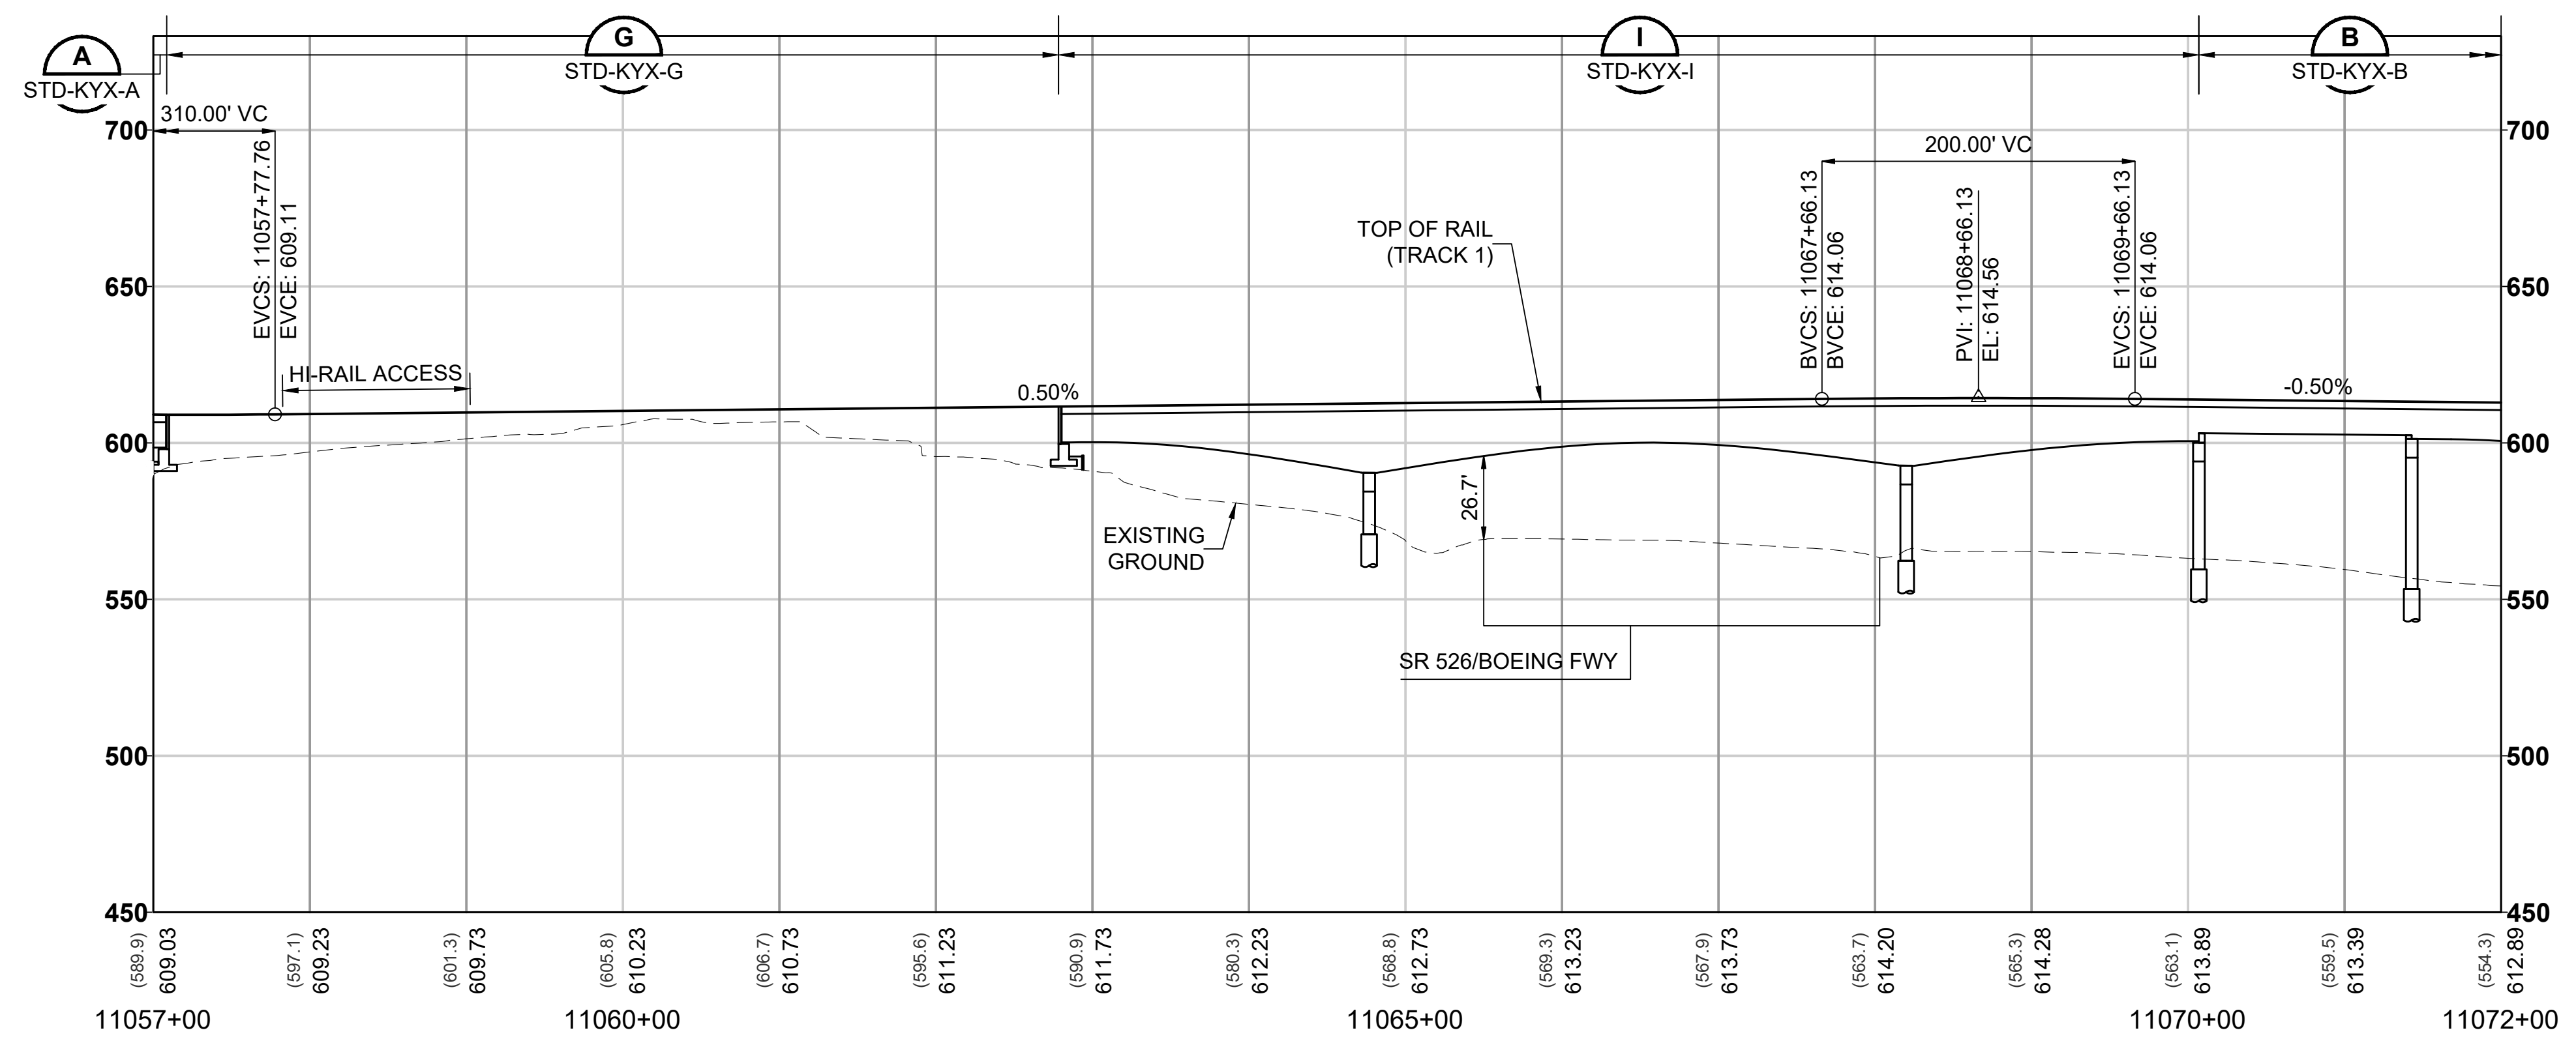

12/12/24 | 5:39 PM | MICHELLE VANG
C:\P\W\K\H\10288212\30-GSP501.DWG.DWG



Kimley»Horn

EVERETT LINK EXTENSION AND OMF NORTH

DRAFT EIS - CONCEPTUAL DESIGN
L30 SEGMENT
EVERETT LINK EXTENSION & OMF NORTH
EGN-3E-OPT
GENERAL SITE PLANS

L30-GSP504
SHEET 324 OF 387
02/14/2025

12/12/24 | 5:39 PM | MICHELLE VANG
C:\P\WKH\1\0288212\30-GSP501.DWG.DWG




Kimley»Horn

EVERETT LINK EXTENSION AND OMF NORTH



DRAFT EIS - CONCEPTUAL DESIGN
L30 SEGMENT
EVERETT LINK EXTENSION & OMF NORTH
EGN-3E-OPT
GENERAL SITE PLANS

L30-GSP505
SHEET 325 OF 387
02/14/2025

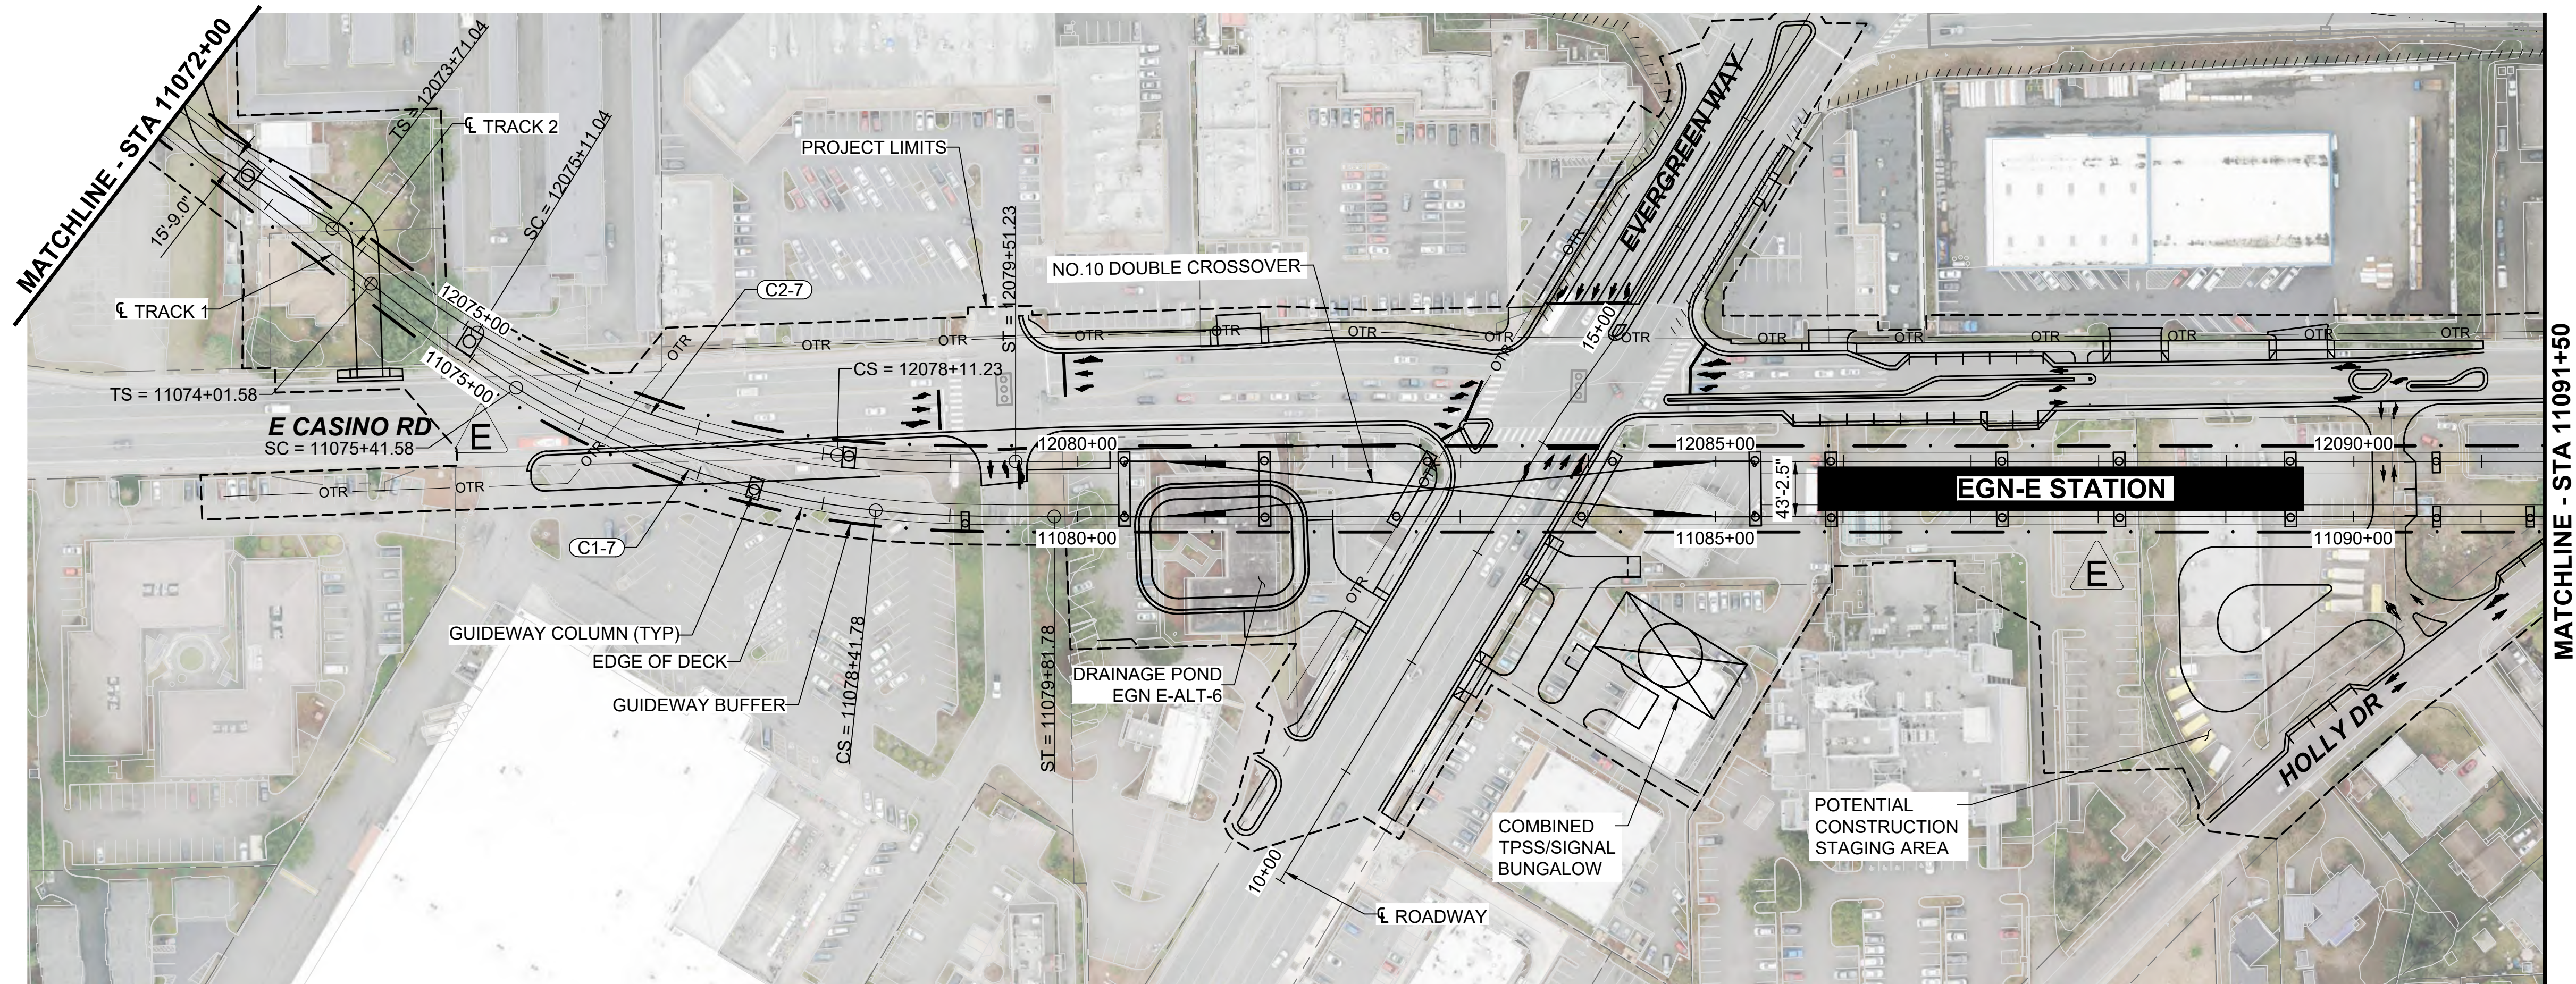

- NOTES:
1. SEE STD SHEETS FOR NOTES, LEGEND, AND ABBREVIATIONS.
 2. ELECTRIC OVERHEAD TRANSMISSION LINE RELOCATIONS DUE TO PROPOSED CONSTRUCTION CONFLICTS ARE SHOWN FOR CONTEXT.
 3. FOR ROADWAY TYPICAL SECTIONS SEE SHEETS STD-CRY123 AND STD-CRY124.

CURVE TABLE							
CURVE	RADIUS (FT)	Lc (FT)	Ls1 (FT)	Ls2 (FT)	Ea (IN)	Eu (IN)	V (MPH)
C1-7	670.0	300.2	140.0	140.0	4.50	2.74	35
C2-7	670.0	300.2	140.0	140.0	4.50	2.74	35

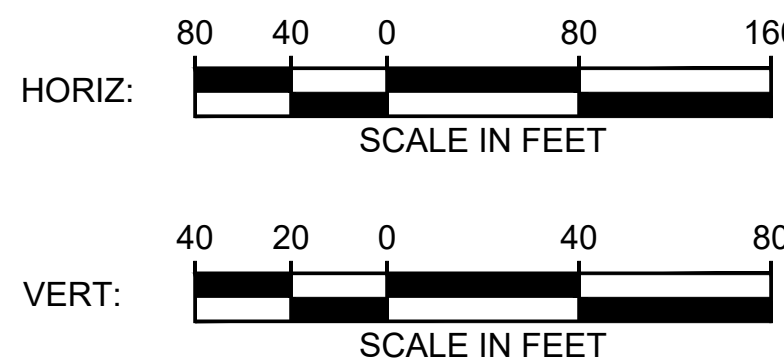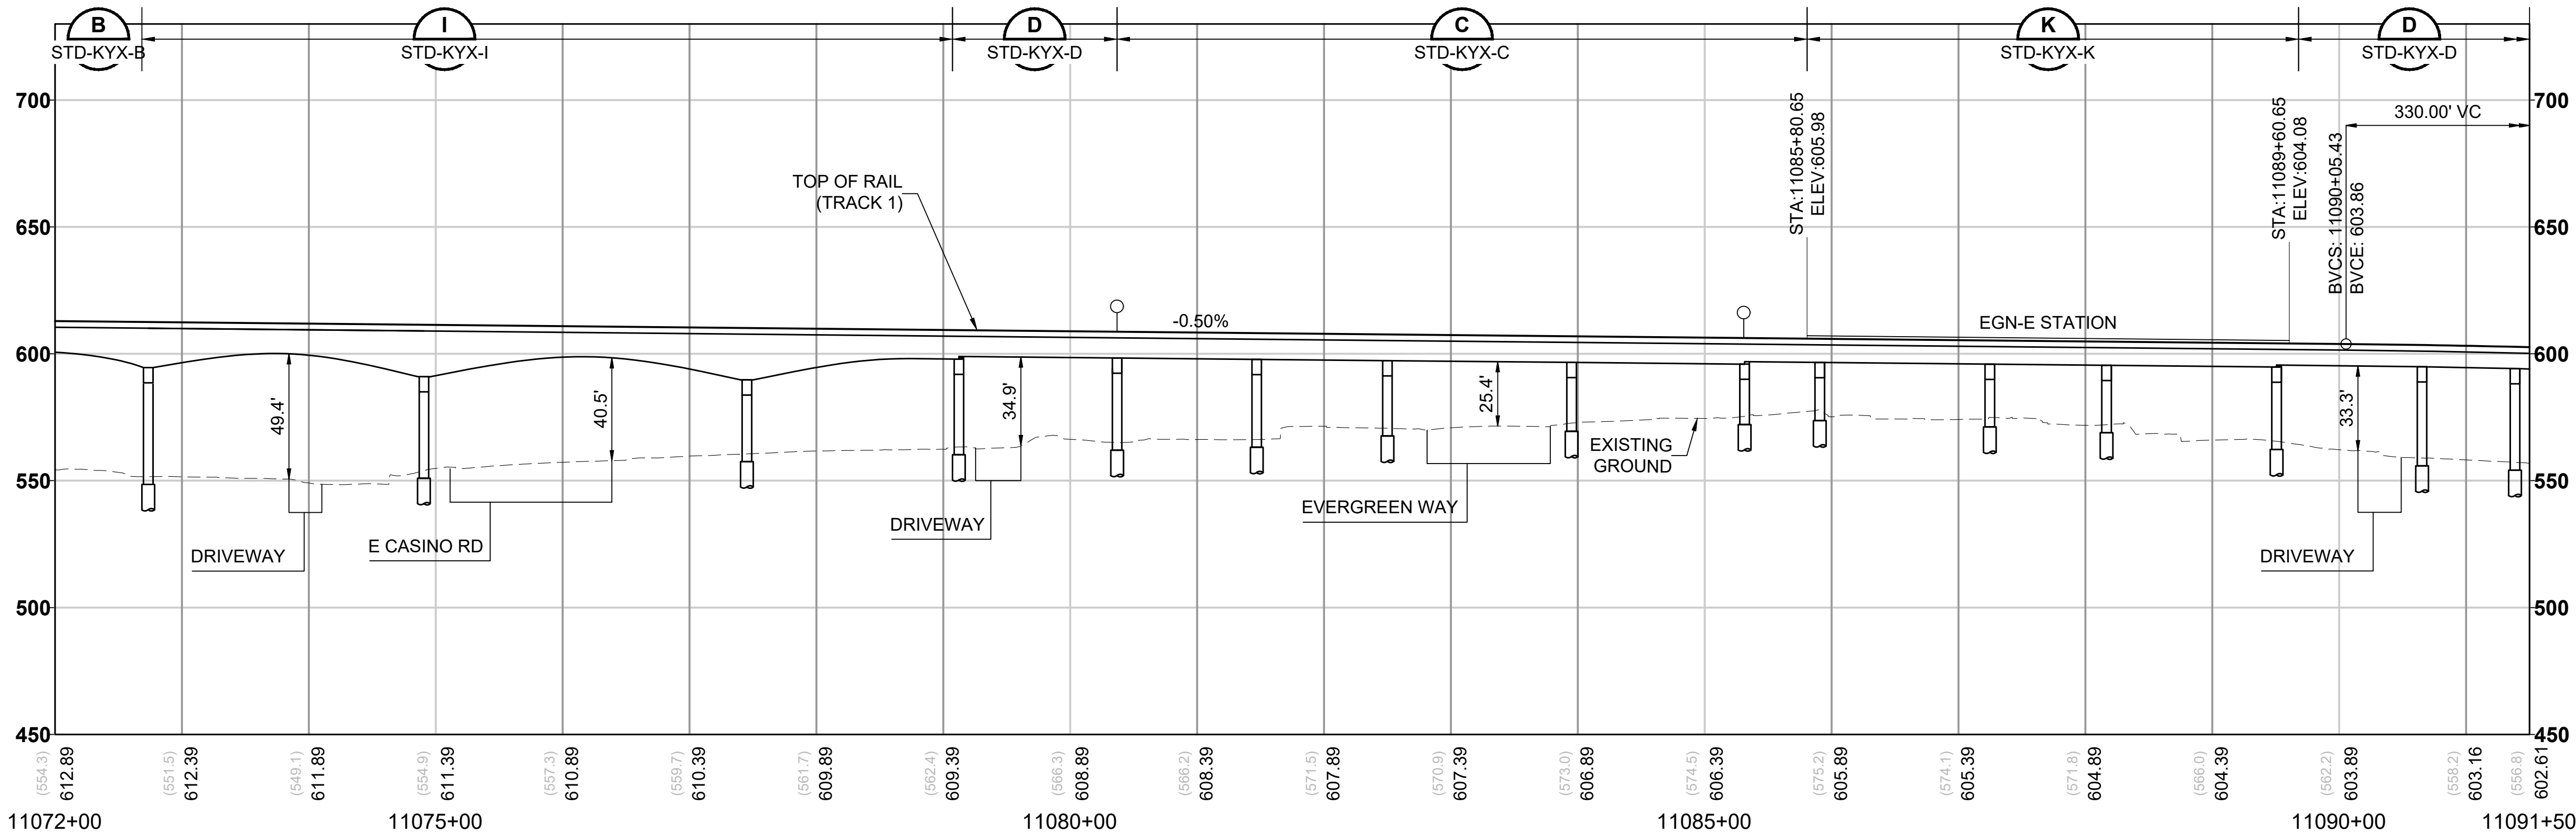

12/16/24 | 5:26 PM | MICHELLE VANG
C:\P\W\K\H\1\028821\2\30-GSP501.DWG.DWG




Kimley»Horn

EVERETT LINK EXTENSION AND OMF NORTH



DRAFT EIS - CONCEPTUAL DESIGN
L30 SEGMENT
EVERETT LINK EXTENSION & OMF NORTH
EGN-3E-OPT
GENERAL SITE PLANS

L30-GSP506
SHEET 326 OF 387
02/14/2025

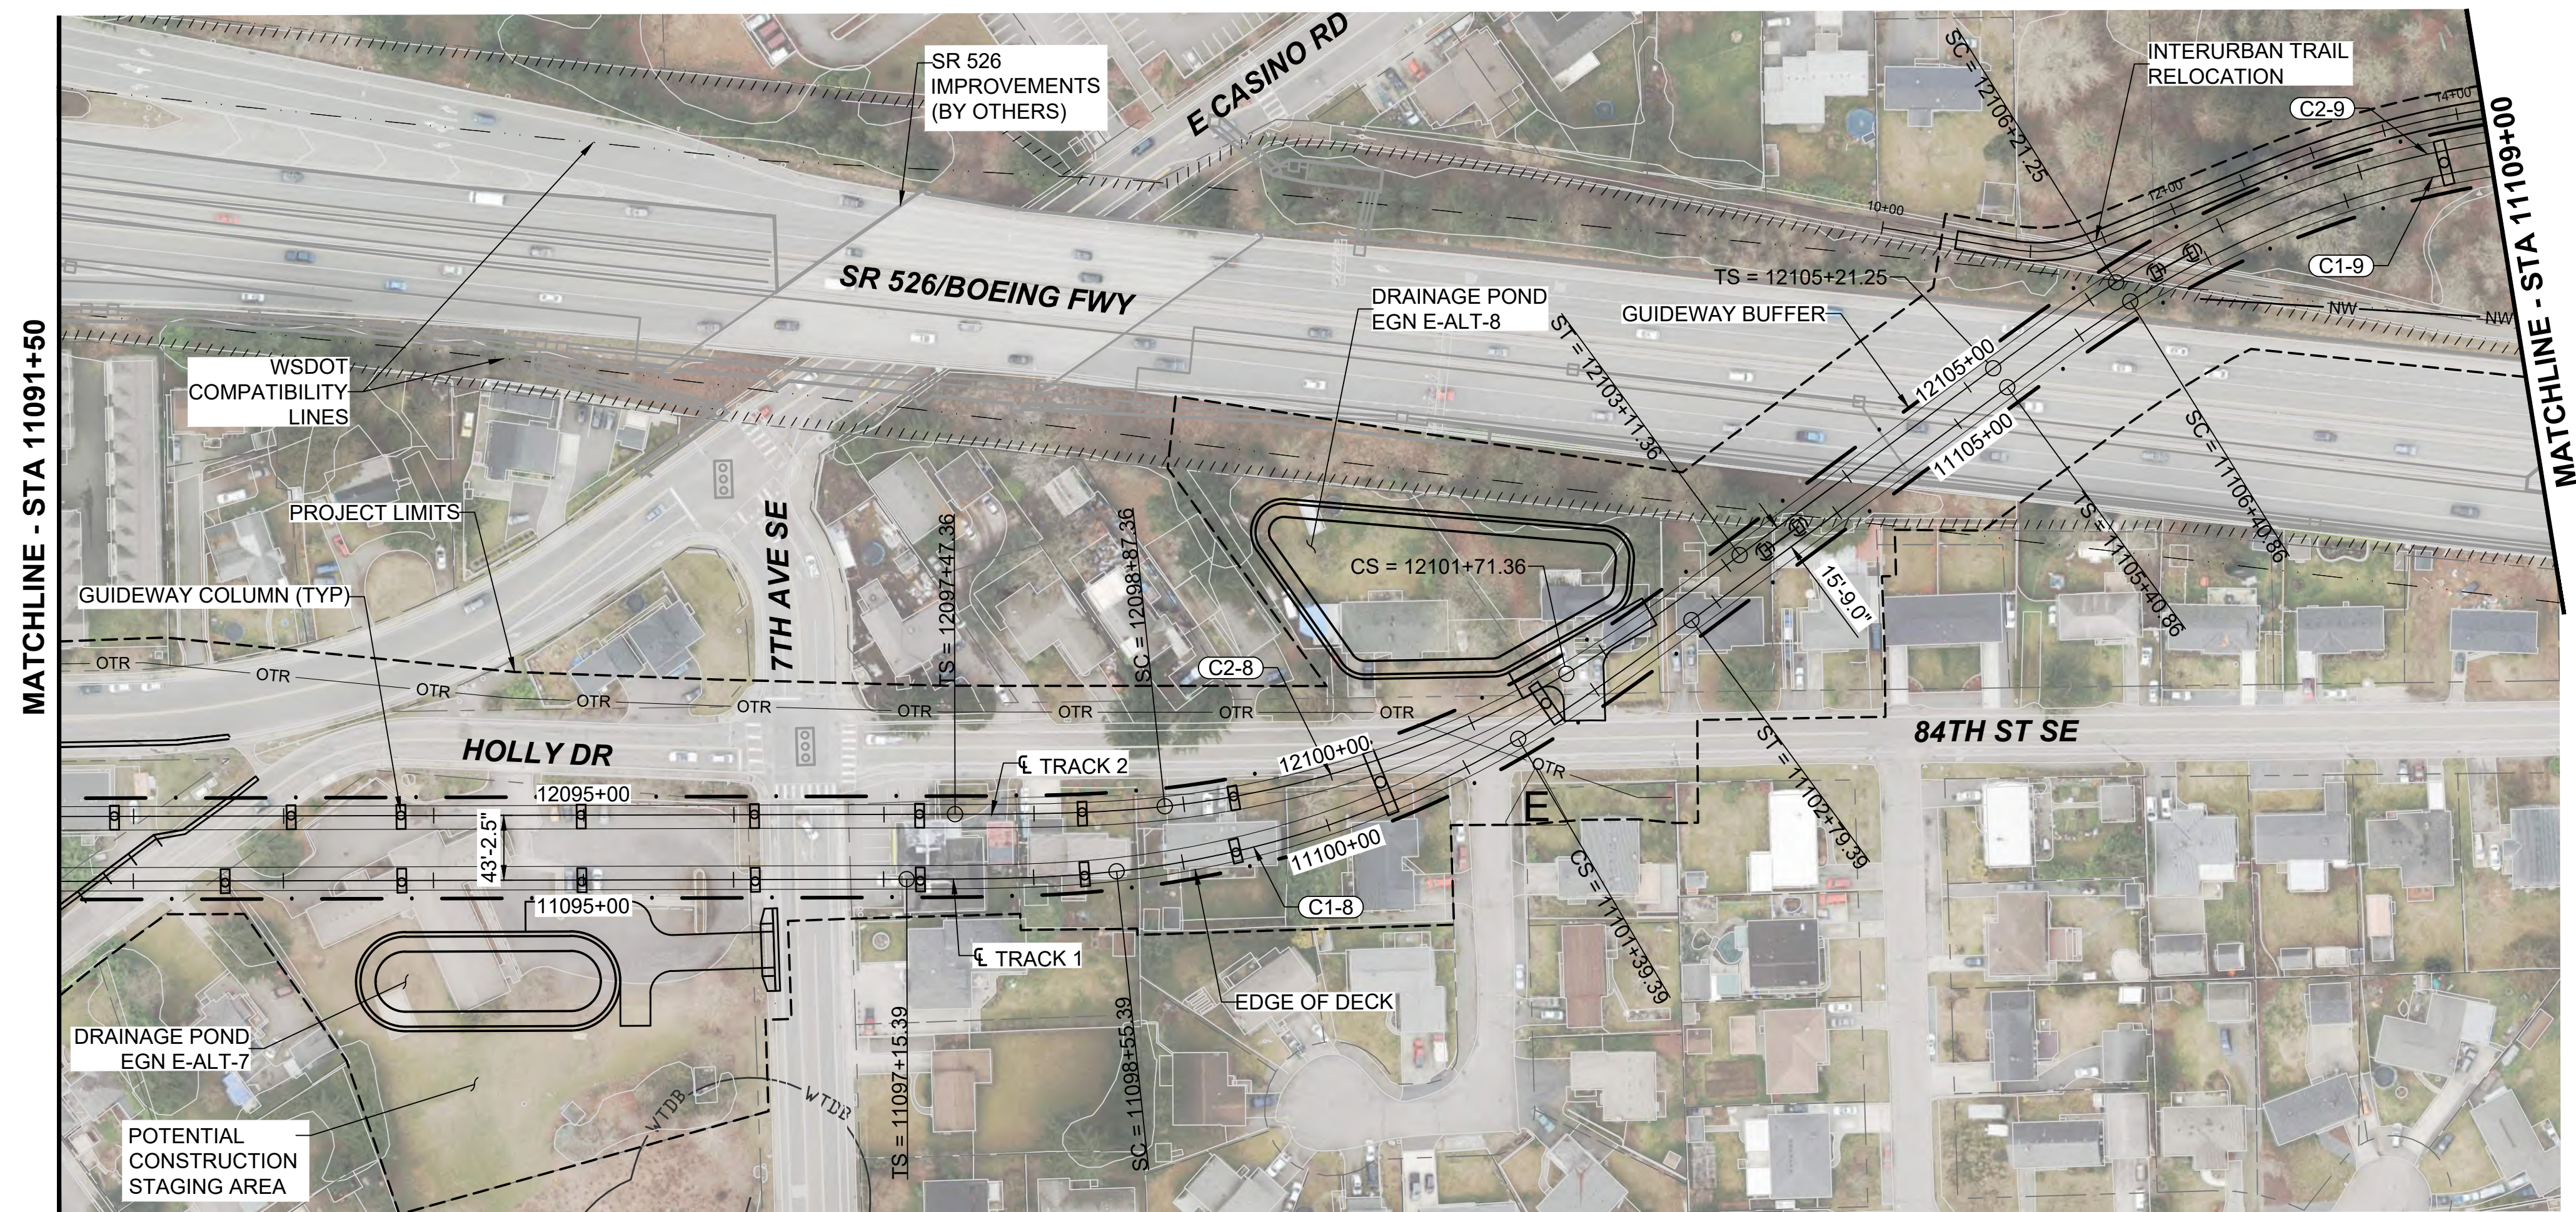

- NOTES:
1. SEE STD SHEETS FOR NOTES, LEGEND, AND ABBREVIATIONS.
 2. ELECTRIC OVERHEAD TRANSMISSION LINE RELOCATIONS DUE TO PROPOSED CONSTRUCTION CONFLICTS ARE SHOWN FOR CONTEXT.
 3. SEE SHEET L30-CRV501 FOR INTERURBAN TRAIL PLAN AND PROFILE.
 4. FOR ROADWAY TYPICAL SECTIONS SEE SHEETS STD-CRY123 AND STD-CRY124.

CURVE TABLE							
CURVE	RADIUS (FT)	Lc (FT)	Ls1 (FT)	Ls2 (FT)	Ea (IN)	Eu (IN)	V (MPH)
C1-8	670.0	284.0	140.0	140.0	4.50	2.74	35
C1-9	650.0	437.9	100.0	100.0	2.75	2.73	30
C2-8	670.0	284.0	140.0	140.0	4.50	2.74	35
C2-9	665.8	451.0	100.0	100.0	2.75	2.60	30

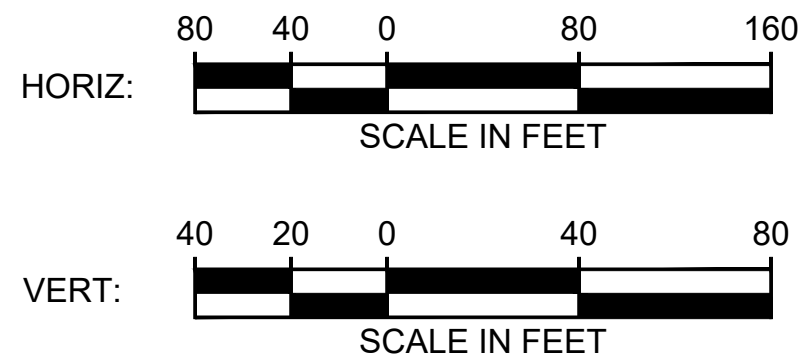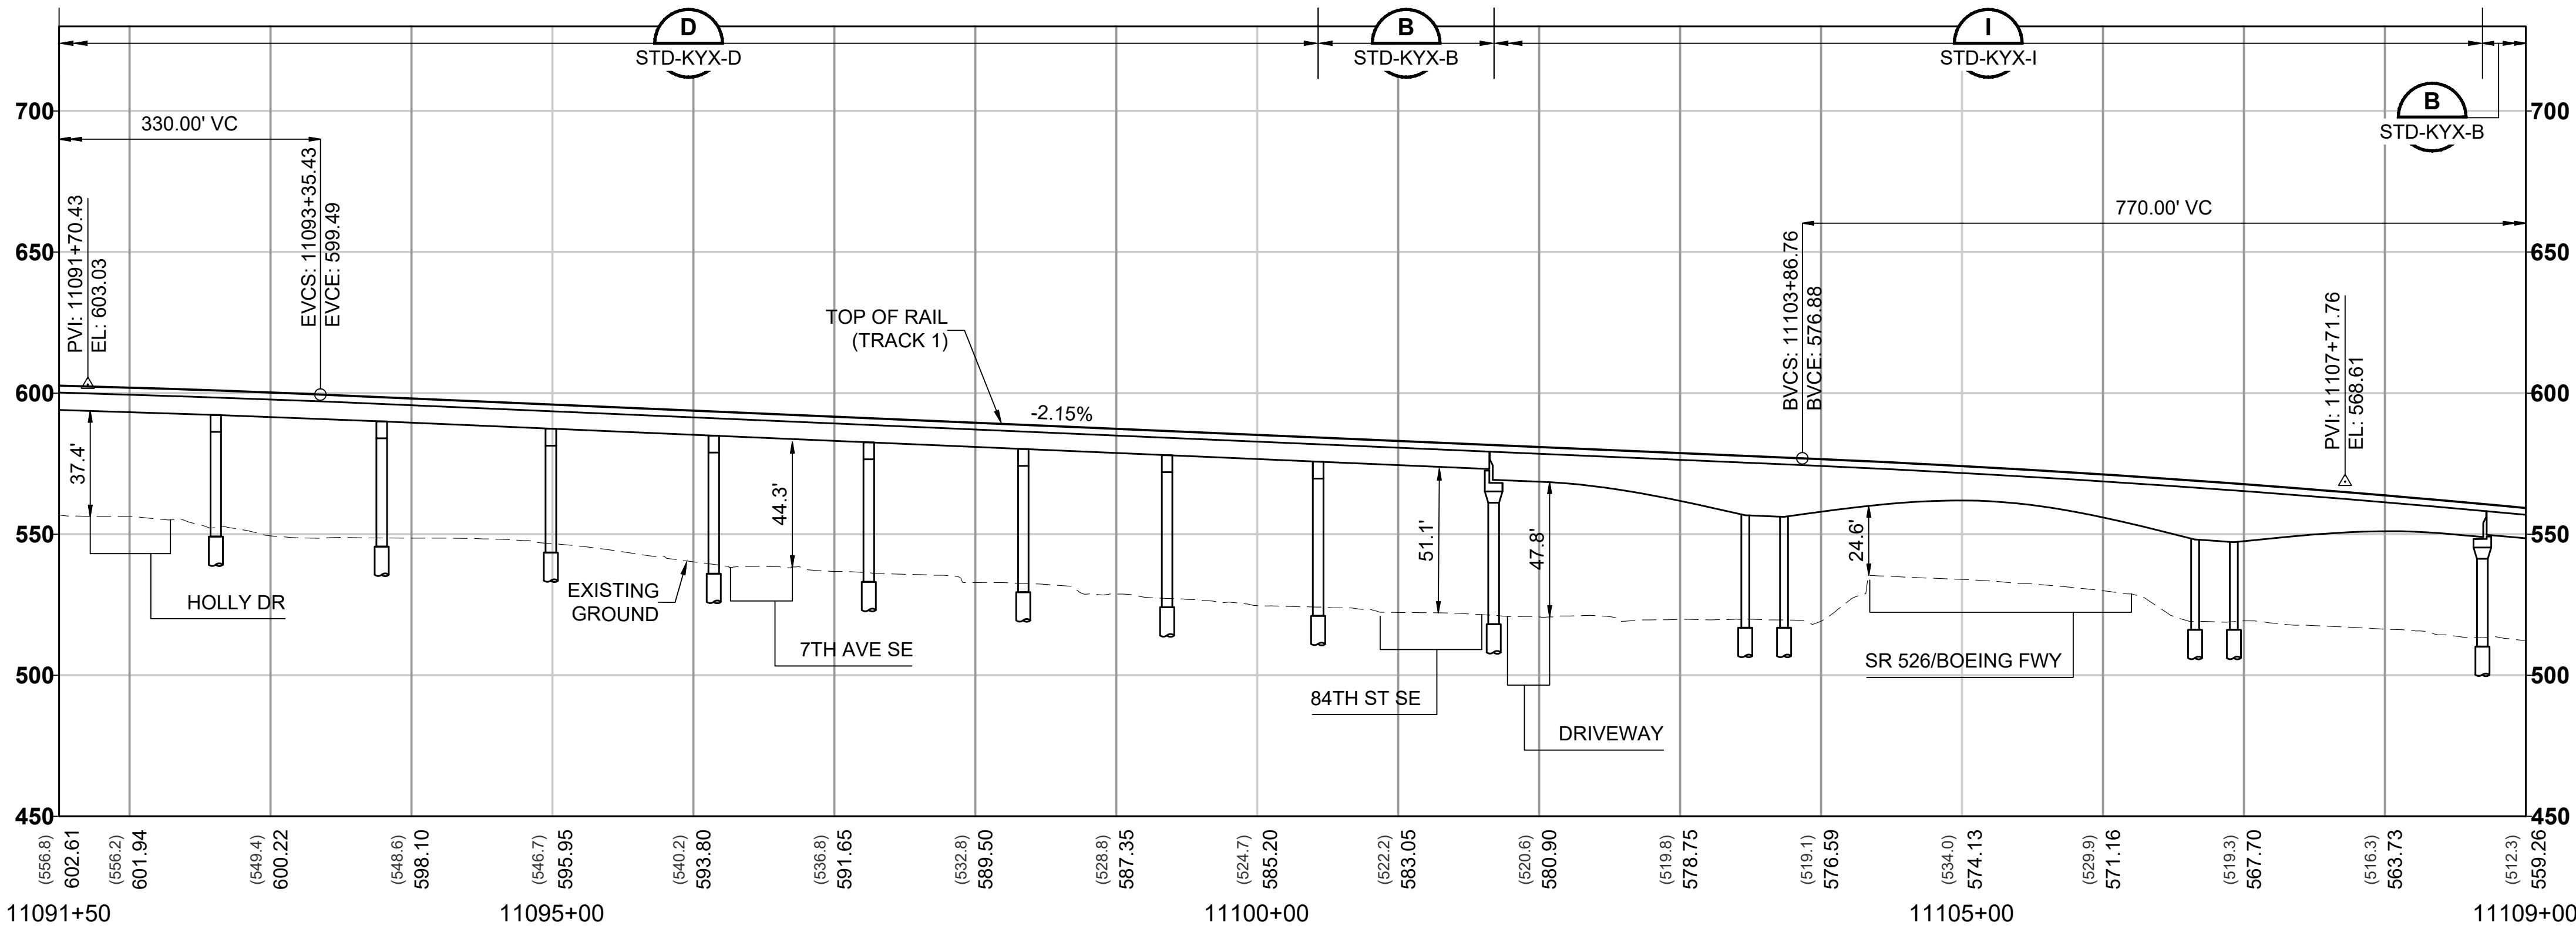

12/16/24 | 5:27 PM | MICHELLE VANG
C:\P\K\H\1\0288212\L30-GSP501.DWG.DWG






Kimley»Horn


EVERETT LINK EXTENSION AND OMF NORTH


DRAFT EIS - CONCEPTUAL DESIGN
L30 SEGMENT
EVERETT LINK EXTENSION & OMF NORTH
EGN-3E-OPT W/ BI-1
GENERAL SITE PLANS

L30-GSP507
SHEET 327 OF 387
02/14/2025

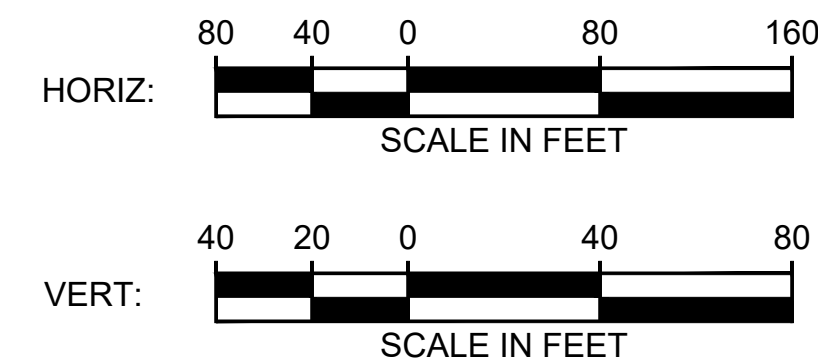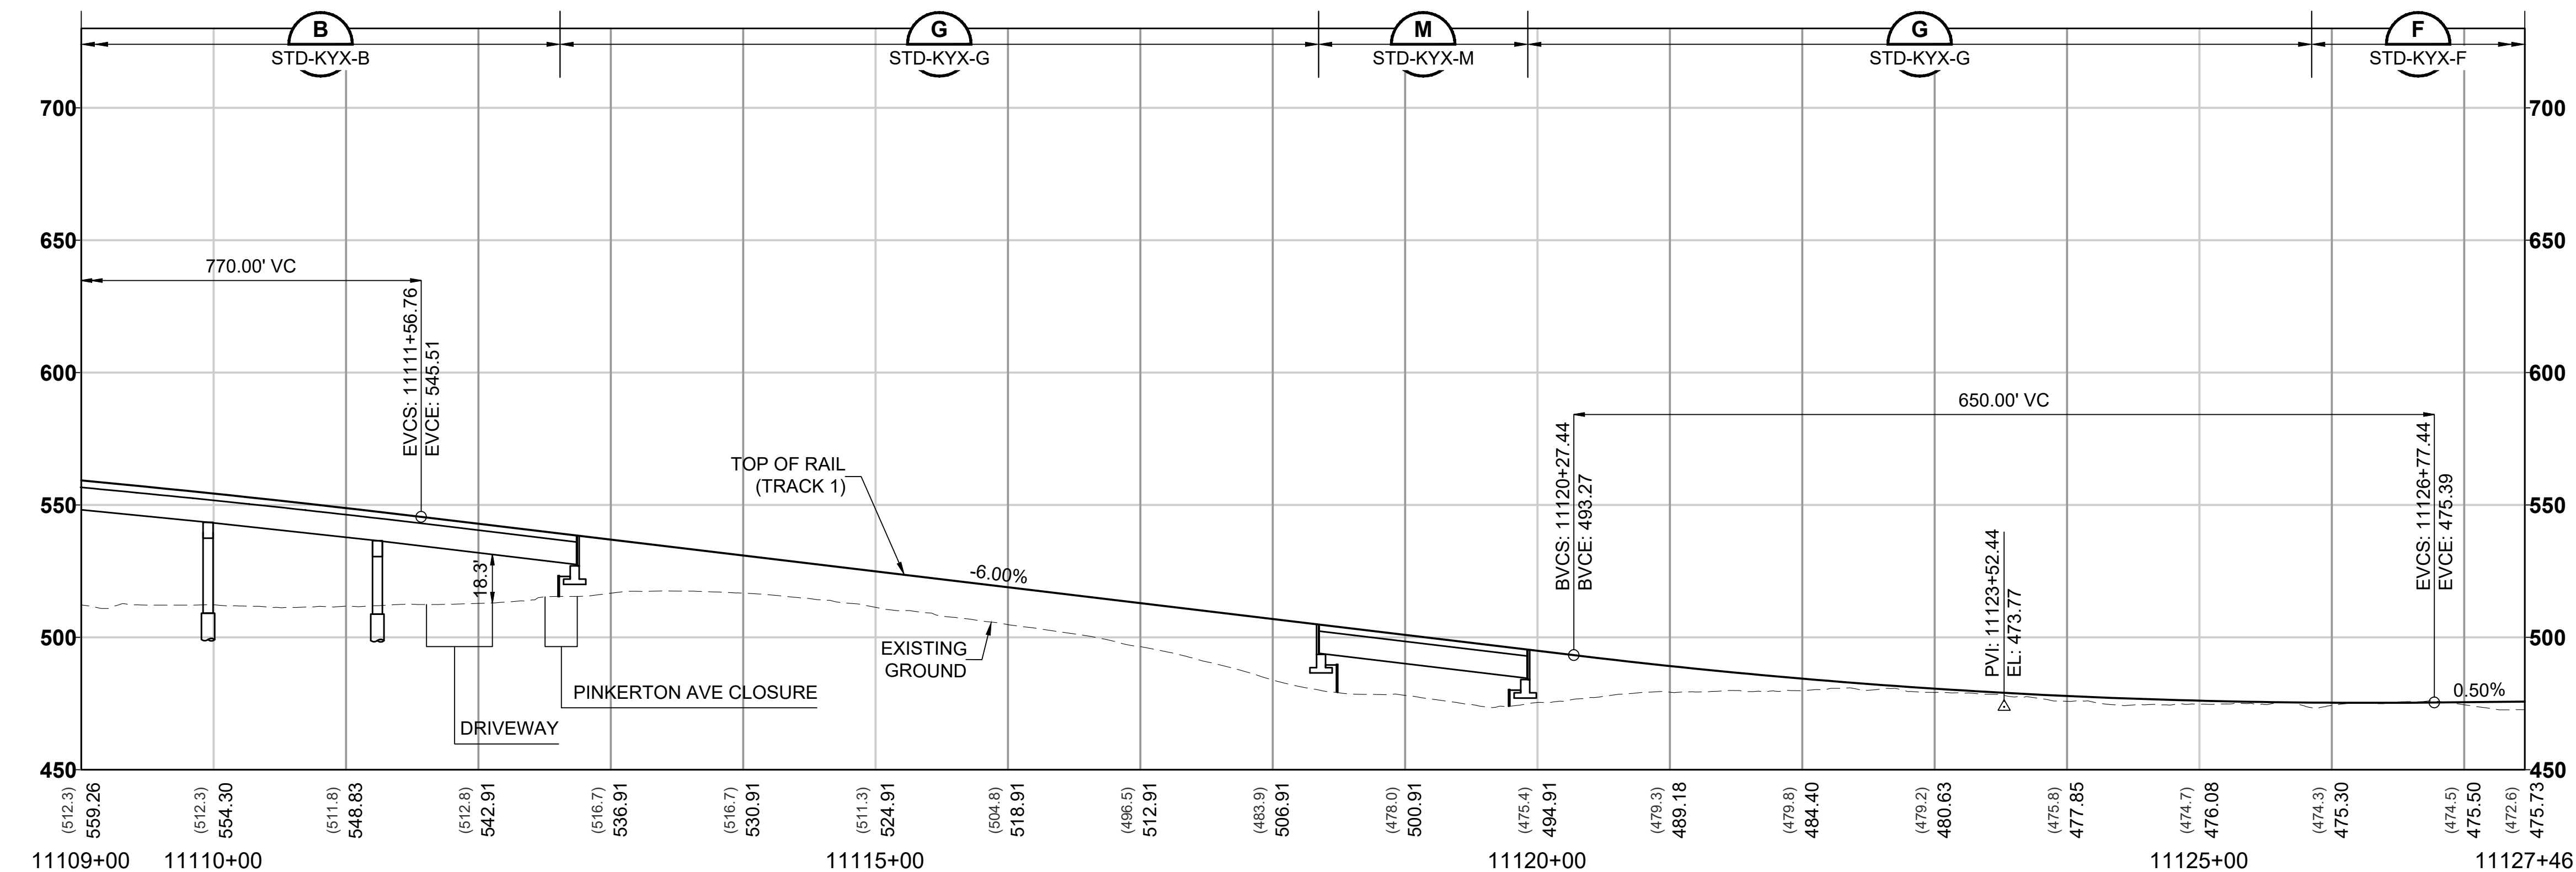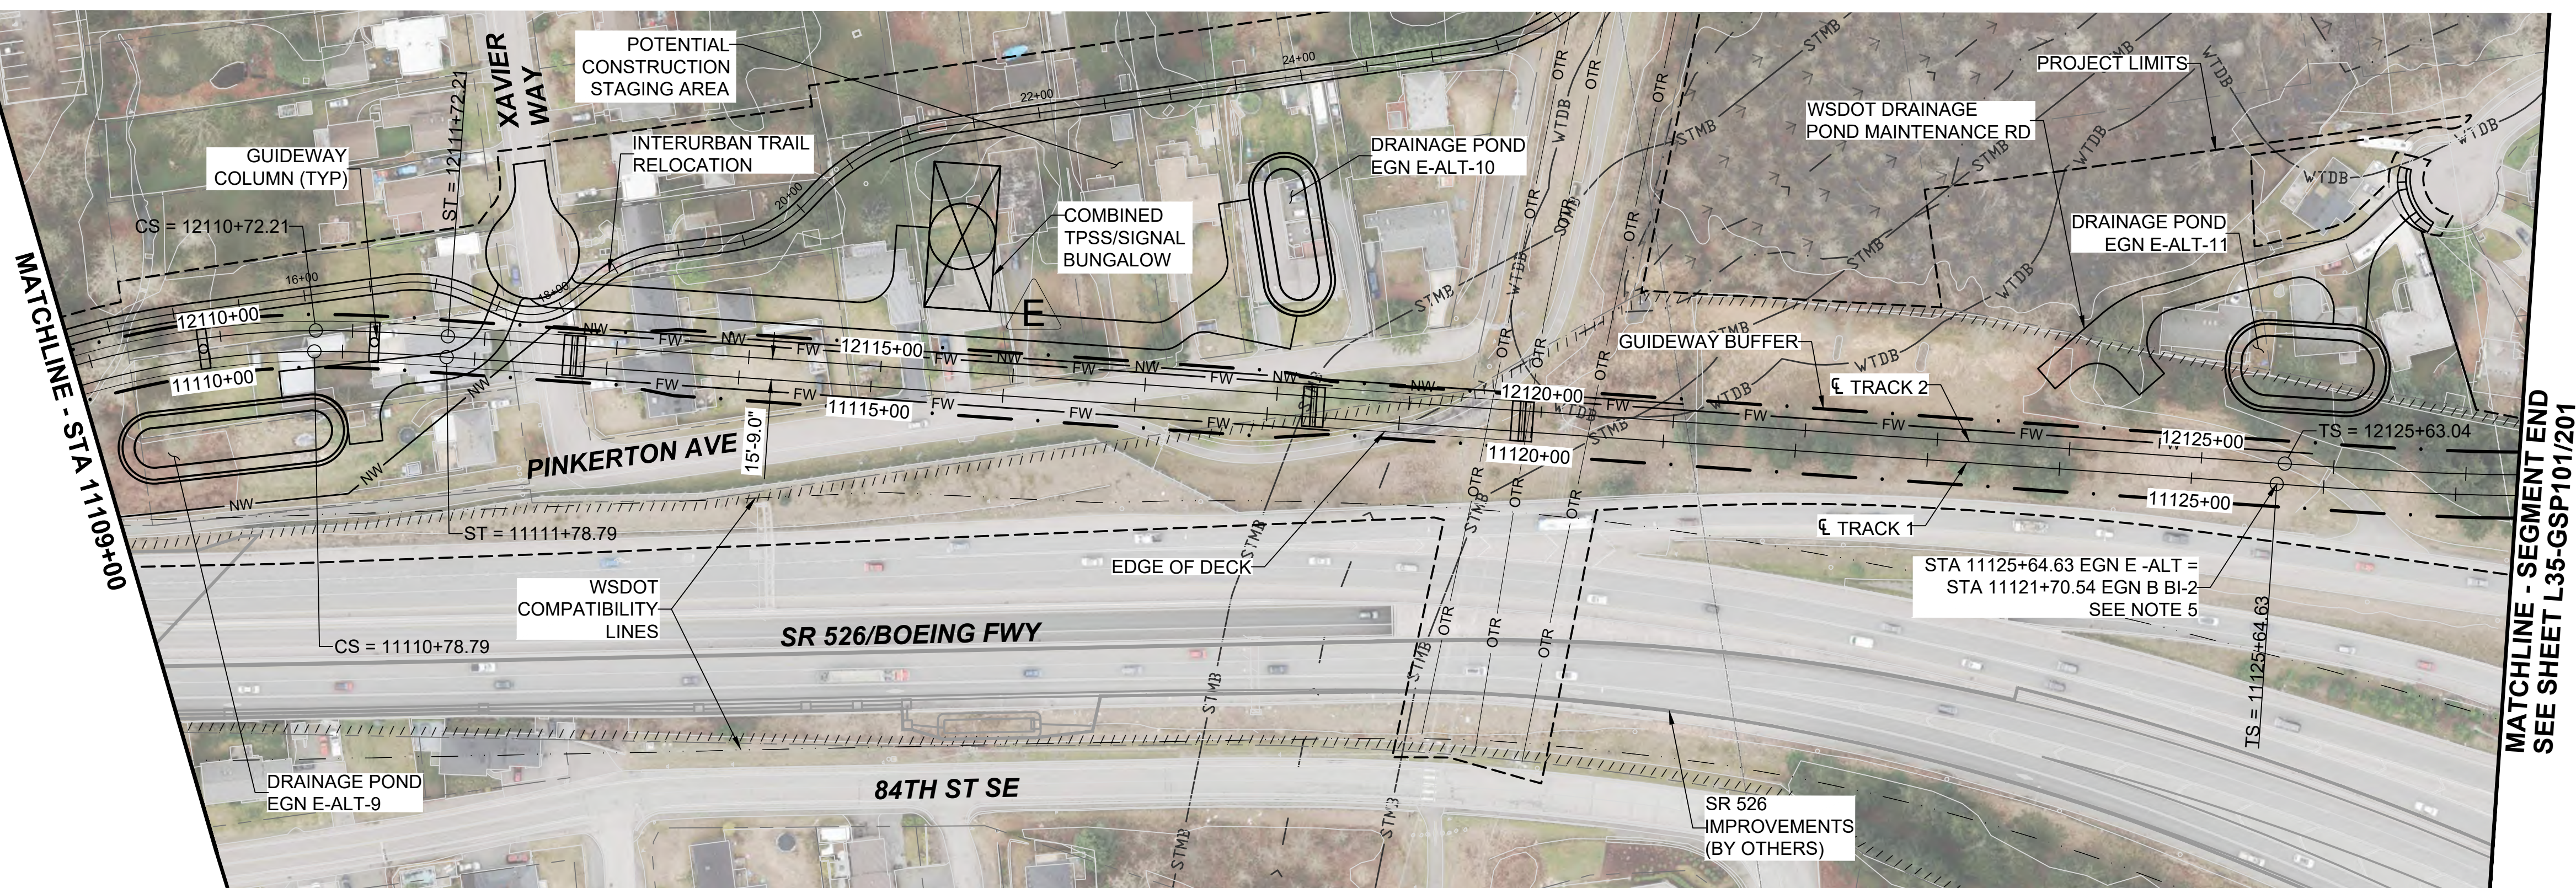



- NOTES:
1. SEE STD SHEETS FOR NOTES, LEGEND, AND ABBREVIATIONS.
 2. ELECTRIC OVERHEAD TRANSMISSION LINE RELOCATIONS DUE TO PROPOSED CONSTRUCTION CONFLICTS ARE SHOWN FOR CONTEXT.
 3. SEE SHEET L30-CRV501 FOR INTERURBAN TRAIL PLAN AND PROFILE.
 4. FOR ROADWAY TYPICAL SECTIONS SEE SHEET STD-CRY-121.
 5. EAST END OF SEGMENT AS SHOWN CONNECTS TO BI-1. SEE SHEET L30-GSP607 FOR DESIGN OF CONNECTION TO BI-2.

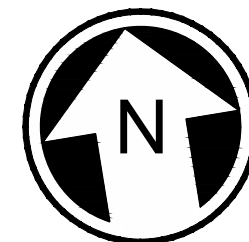

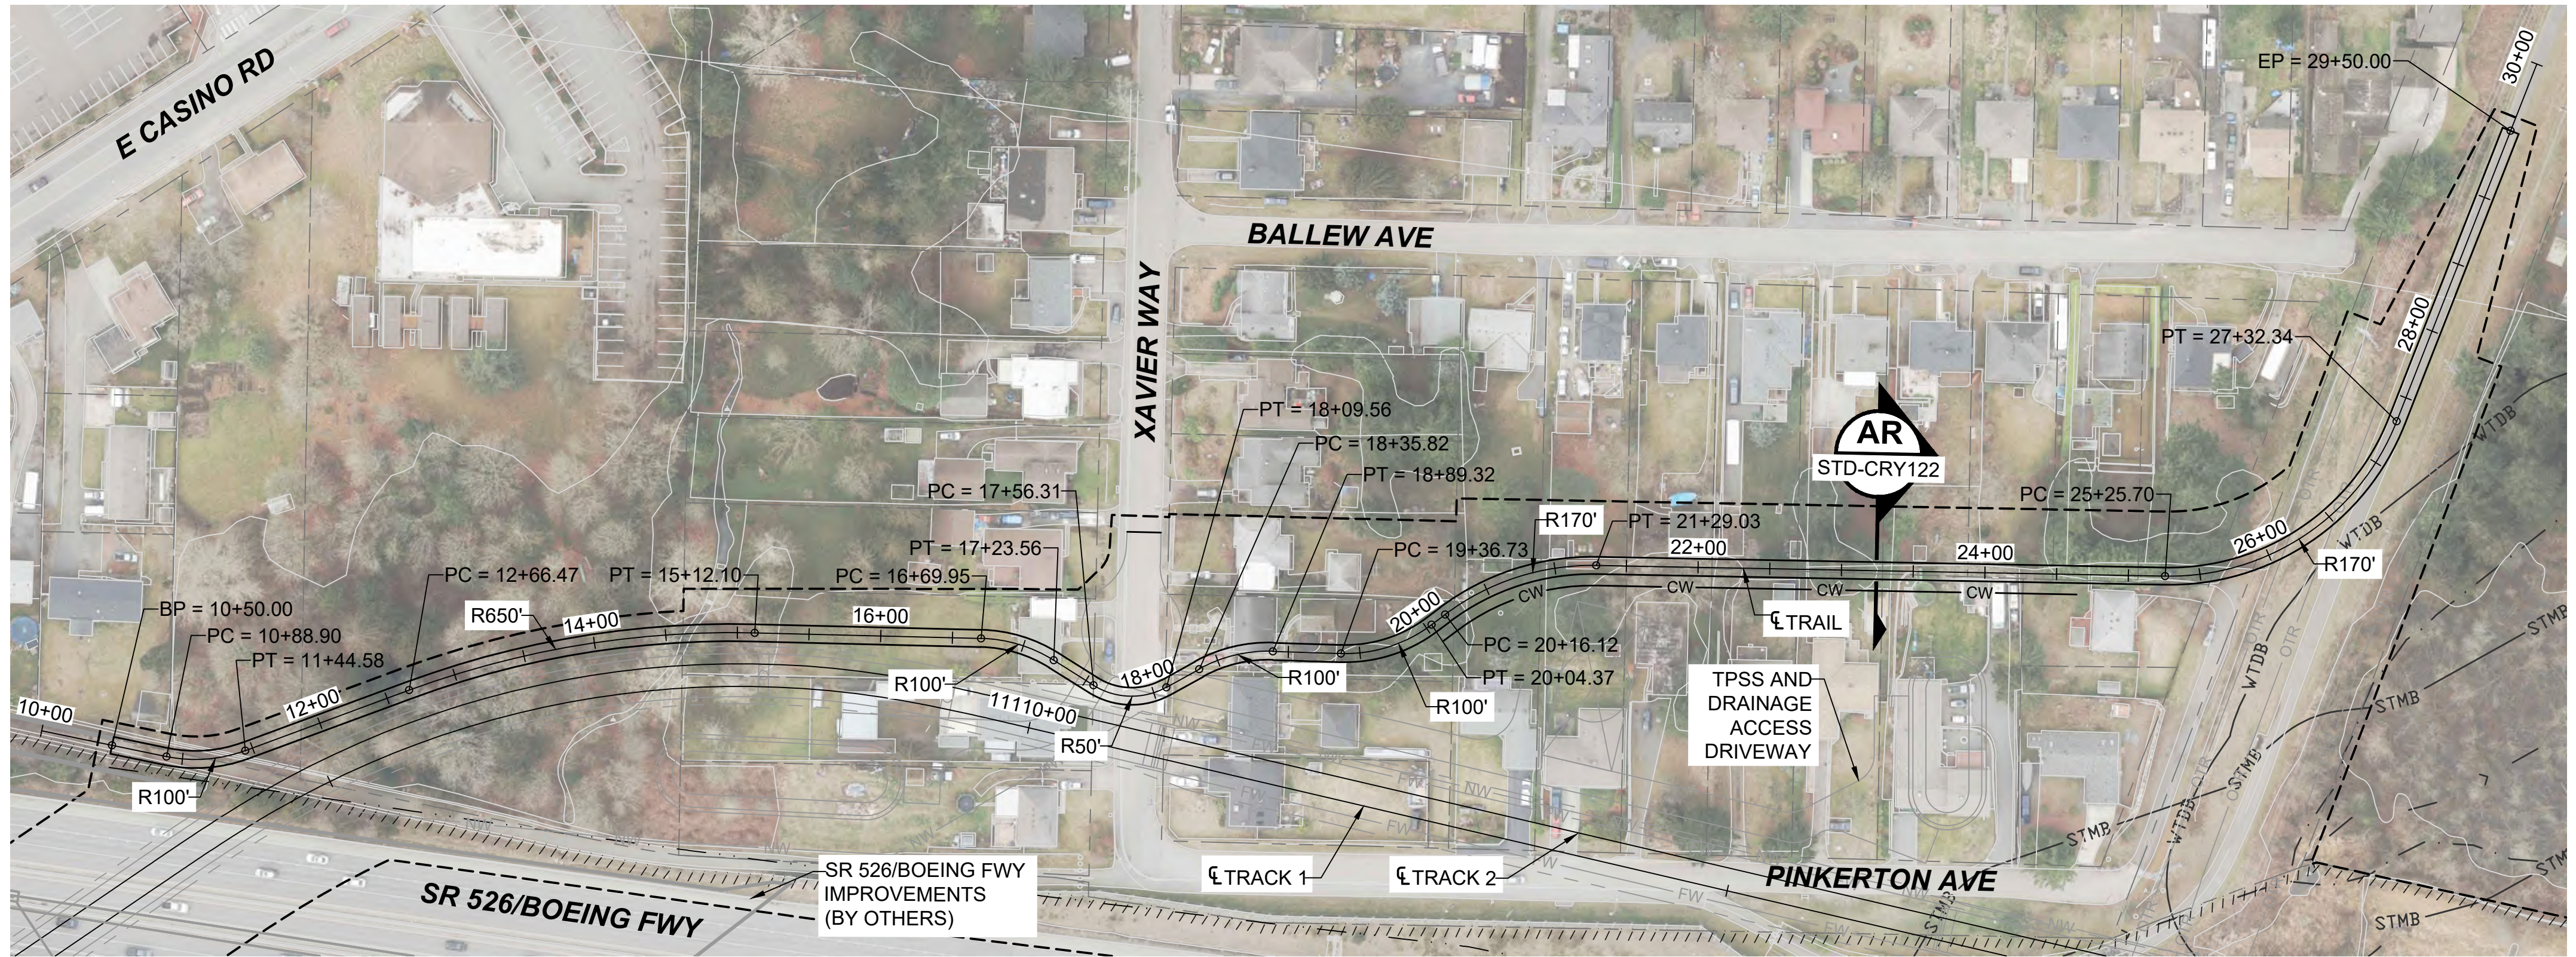

- NOTES:
1. SEE STD SHEETS FOR NOTES, LEGEND, AND ABBREVIATIONS.
 2. SEE SHEET L30-GSP507 FOR GENERAL SITE PLAN.
 3. ELECTRICAL OVERHEAD TRANSMISSION LINE RELOCATIONS DUE TO PROPOSED CONSTRUCTION CONFLICTS ARE SHOWN FOR CONTEXT.

INTERURBAN TRAIL REALIGNMENT

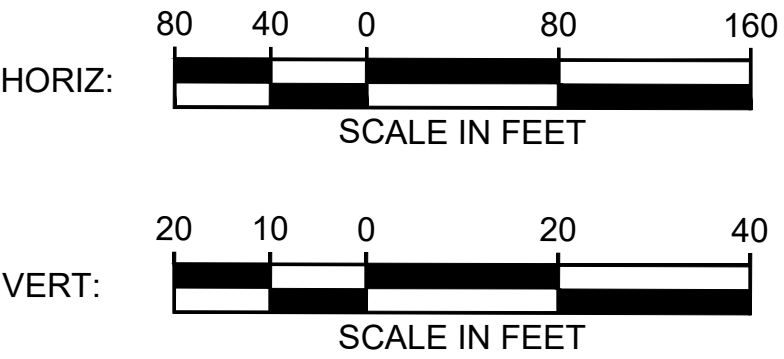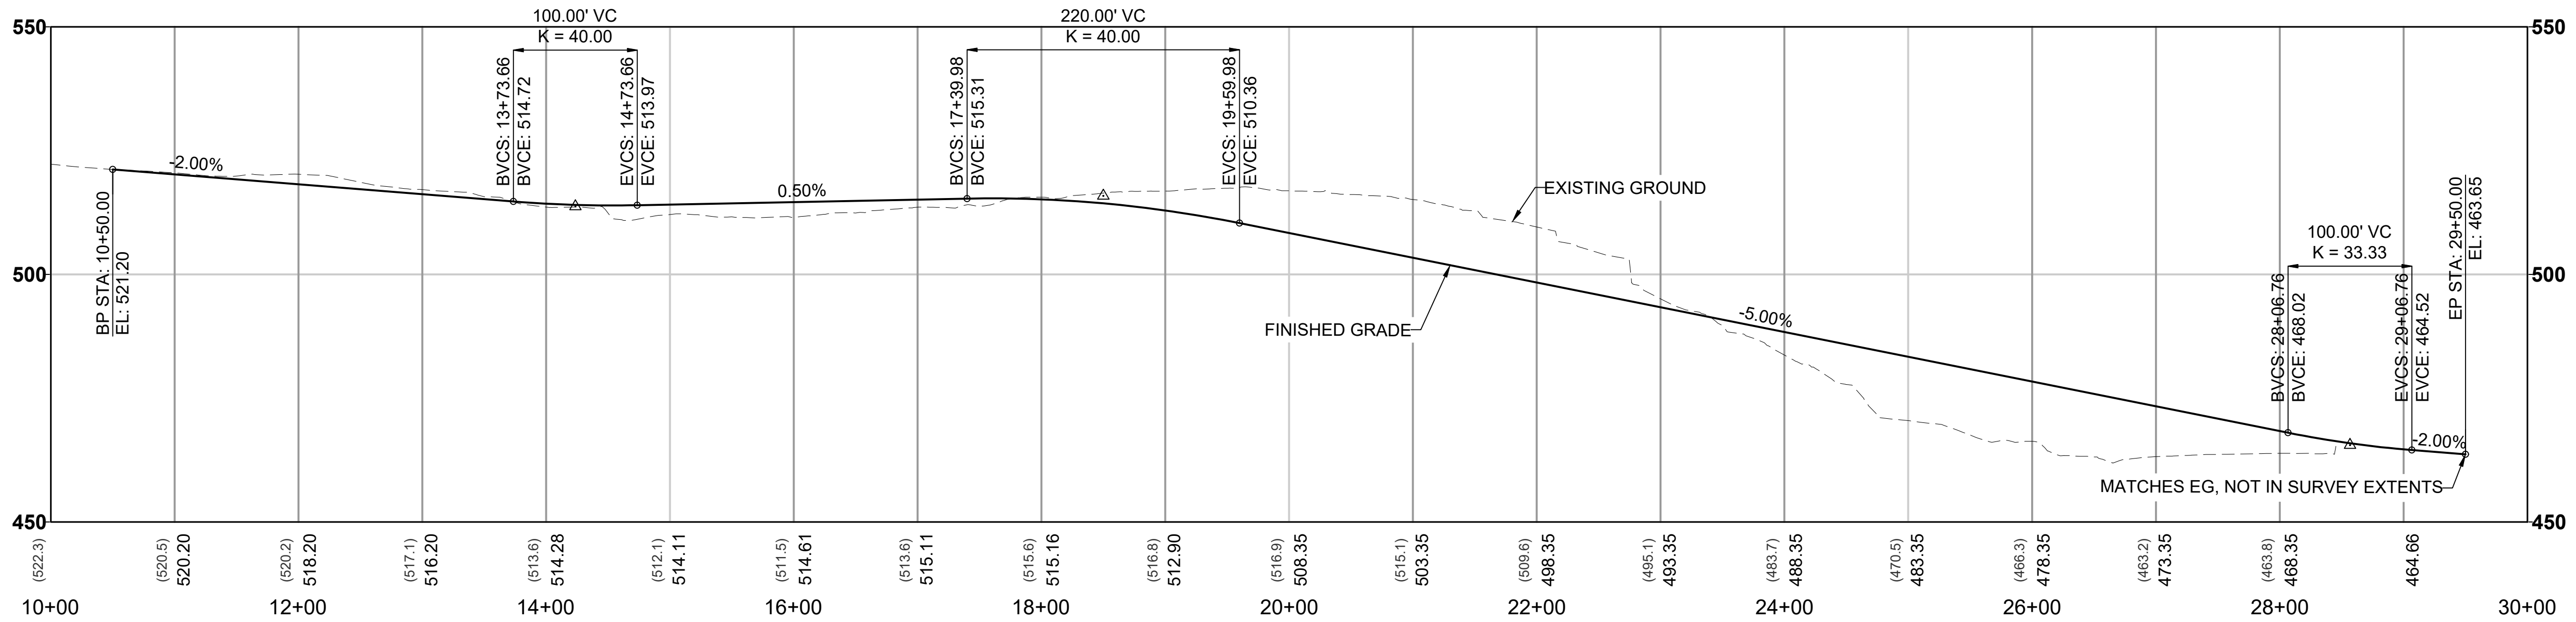

12/05/24 | 6:08 PM | P001765H
C:\P\W\K\11\0288203\EGN-E-INTERURBAN.DWG





Kimley»Horn

EVERETT LINK EXTENSION
AND OMF NORTH

DRAFT EIS - CONCEPTUAL DESIGN
L30 SEGMENT
EVERETT LINK EXTENSION & OMF NORTH
EGN-3E-OPT
ROADWAY PLAN AND PROFILE PLANS

L30-CRV501
SHEET 328 OF 387
02/14/2025

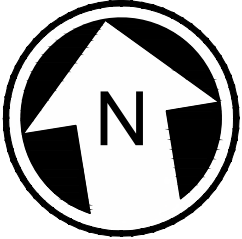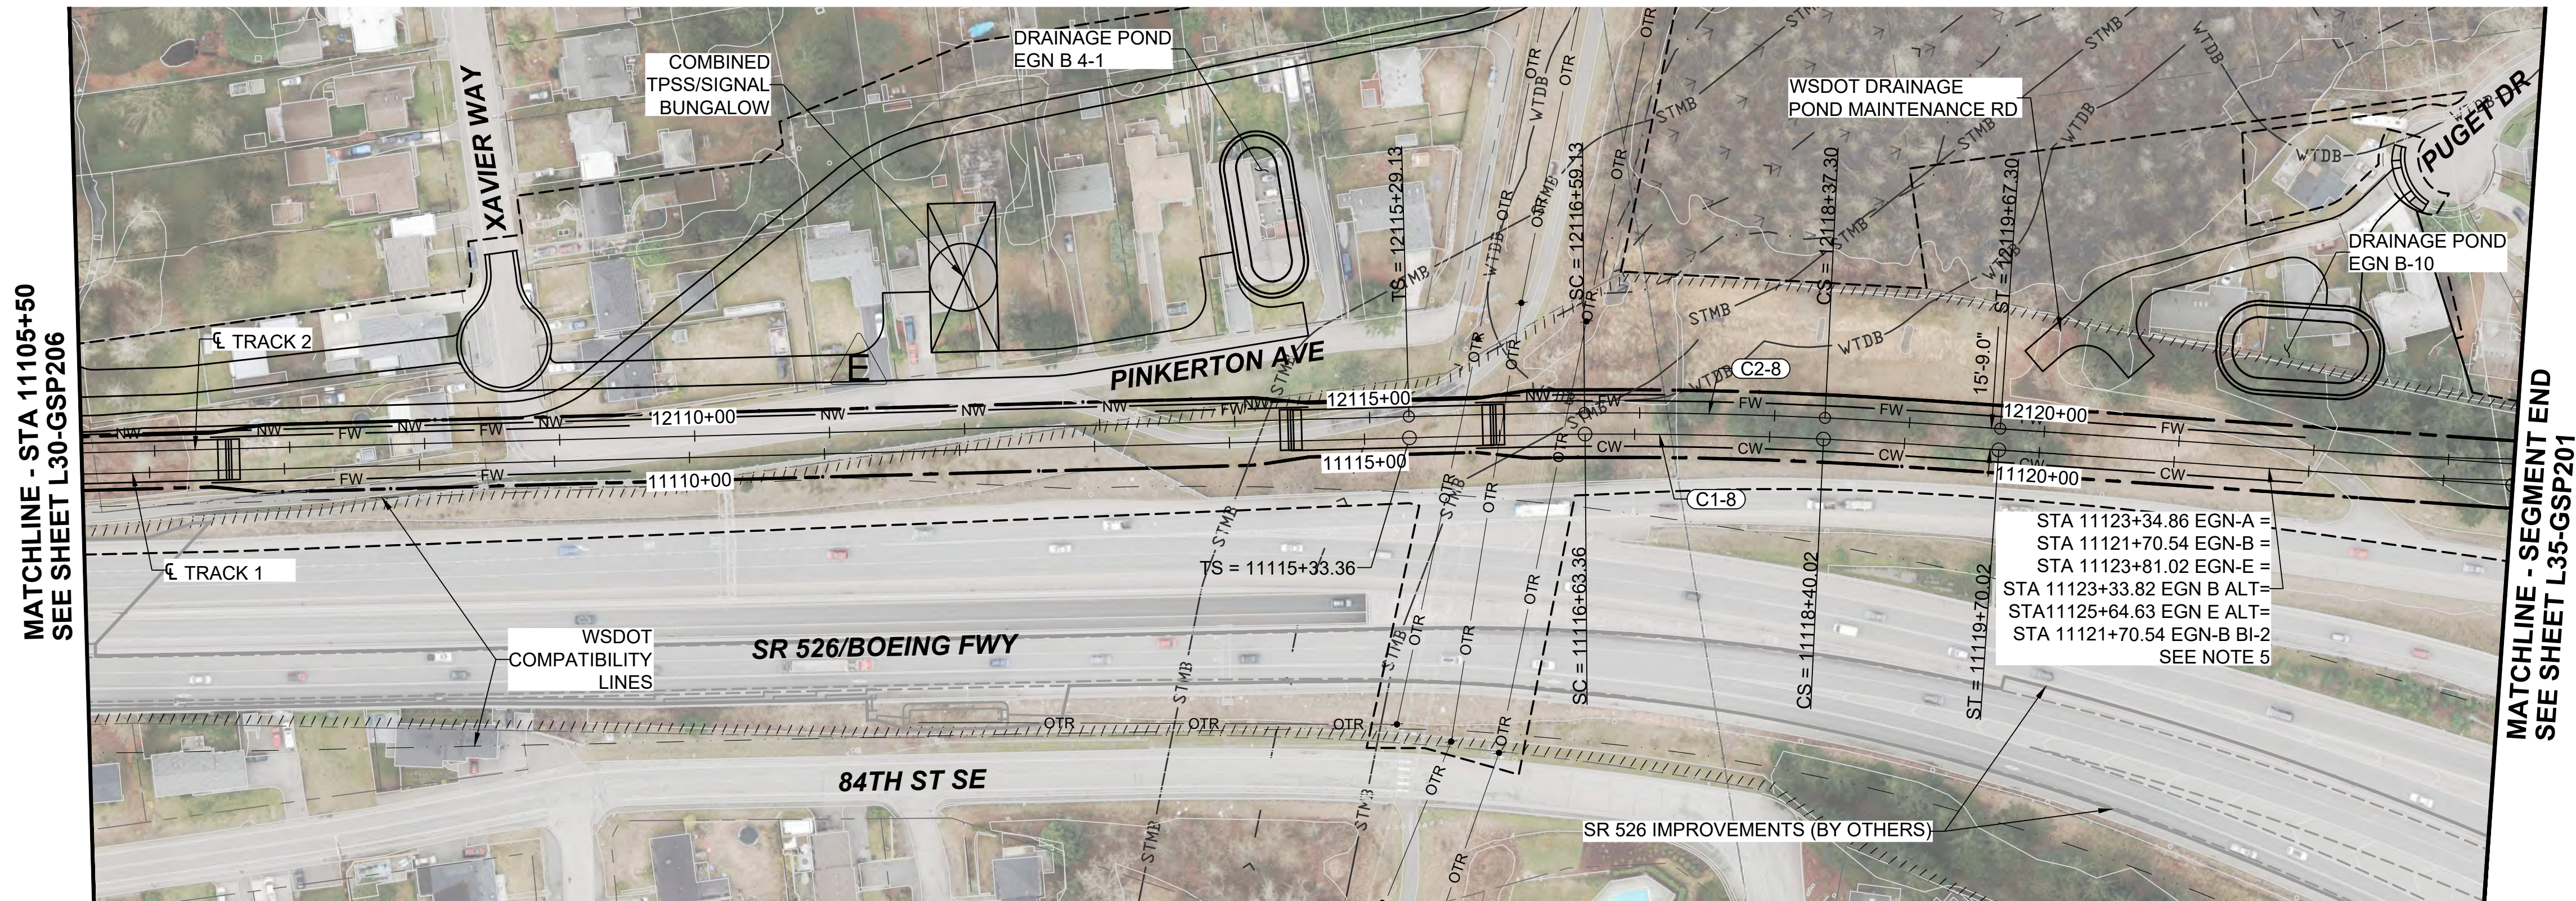

- NOTES:**
1. SEE STD SHEETS FOR NOTES, LEGENDS, AND ABBREVIATIONS.
 2. ELECTRIC OVERHEAD TRANSMISSION LINE RELOCATIONS DUE TO PROPOSED CONSTRUCTION CONFLICTS ARE SHOWN FOR CONTEXT.
 3. SEE SHEET L30-CRV203 FOR INTERURBAN TRAIL RELOCATION.
 4. SEE OMF DEIS PLAN SET FOR OMF DESIGN INFORMATION.
 5. EAST END OF SEGMENT AS SHOWN CONNECTS TO BI-2. SEE SHEETS L30-GSP107/207/307/407/507 FOR DESIGN OF CONNECTION TO BI-1.
 6. BI-2 INTERCONNECT PROFILE SHOWN ON THIS SHEET GENERALLY REPRESENTS THE SAME PROFILE ACROSS ALL EGN ALTERNATIVES AND TIES INTO BI-2 AT THE SAME ELEVATION.

CURVE TABLE							
CURVE	RADIUS (FT)	Lc (FT)	Ls1 (FT)	Ls2 (FT)	Ea (IN)	Eu (IN)	V (MPH)
C1-8	3200.0	176.7	130.0	130.0	1.75	1.99	55
C2-8	3215.8	178.2	130.0	130.0	1.75	1.98	55

