


02/23/24 | 9:09 PM | KMC DONALD
C:\PWORKING\WEST01\DWG\OMFS-M08-CUP101-128.DWG

Refer to the plan set COVER drawing
for disclaimers regarding this drawing.

REFERENCE CONCEPT DRAWINGS					
No.	DATE	DSN	CHK	APP	REVISION

DESIGNED BY:
K. McDONALD
DRAWN BY:
J. LUM
CHECKED BY:
P. LOPEZ-HILFIKER
APPROVED BY:
P. LOPEZ-HILFIKER

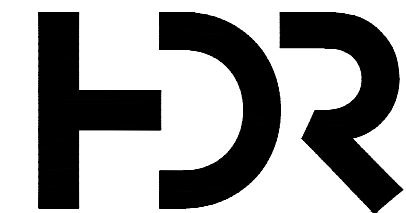

SUBMITTED BY: PABLO LOPEZ-HILFIKER
DATE: 2/27/2024
REVIEWED BY:
DATE: 2/27/2024


LINE IS 1" AT
FULL SCALE



PACKAGE #
SCALE: 1"=20'
FILENAME: OMFS-M08-CUP101-128
CONTRACT No.: AE-0030-17
DATE: 2/27/2024

**SOUND TRANSIT
PRELIMINARY ENGINEERING PLANS**
OPERATIONS & MAINTENANCE FACILITY SOUTH
CIVIL
EXISTING UTILITIES



DRAWING No.: **M08-CUP101**
FACILITY ID: M08
SHEET No.: REV:

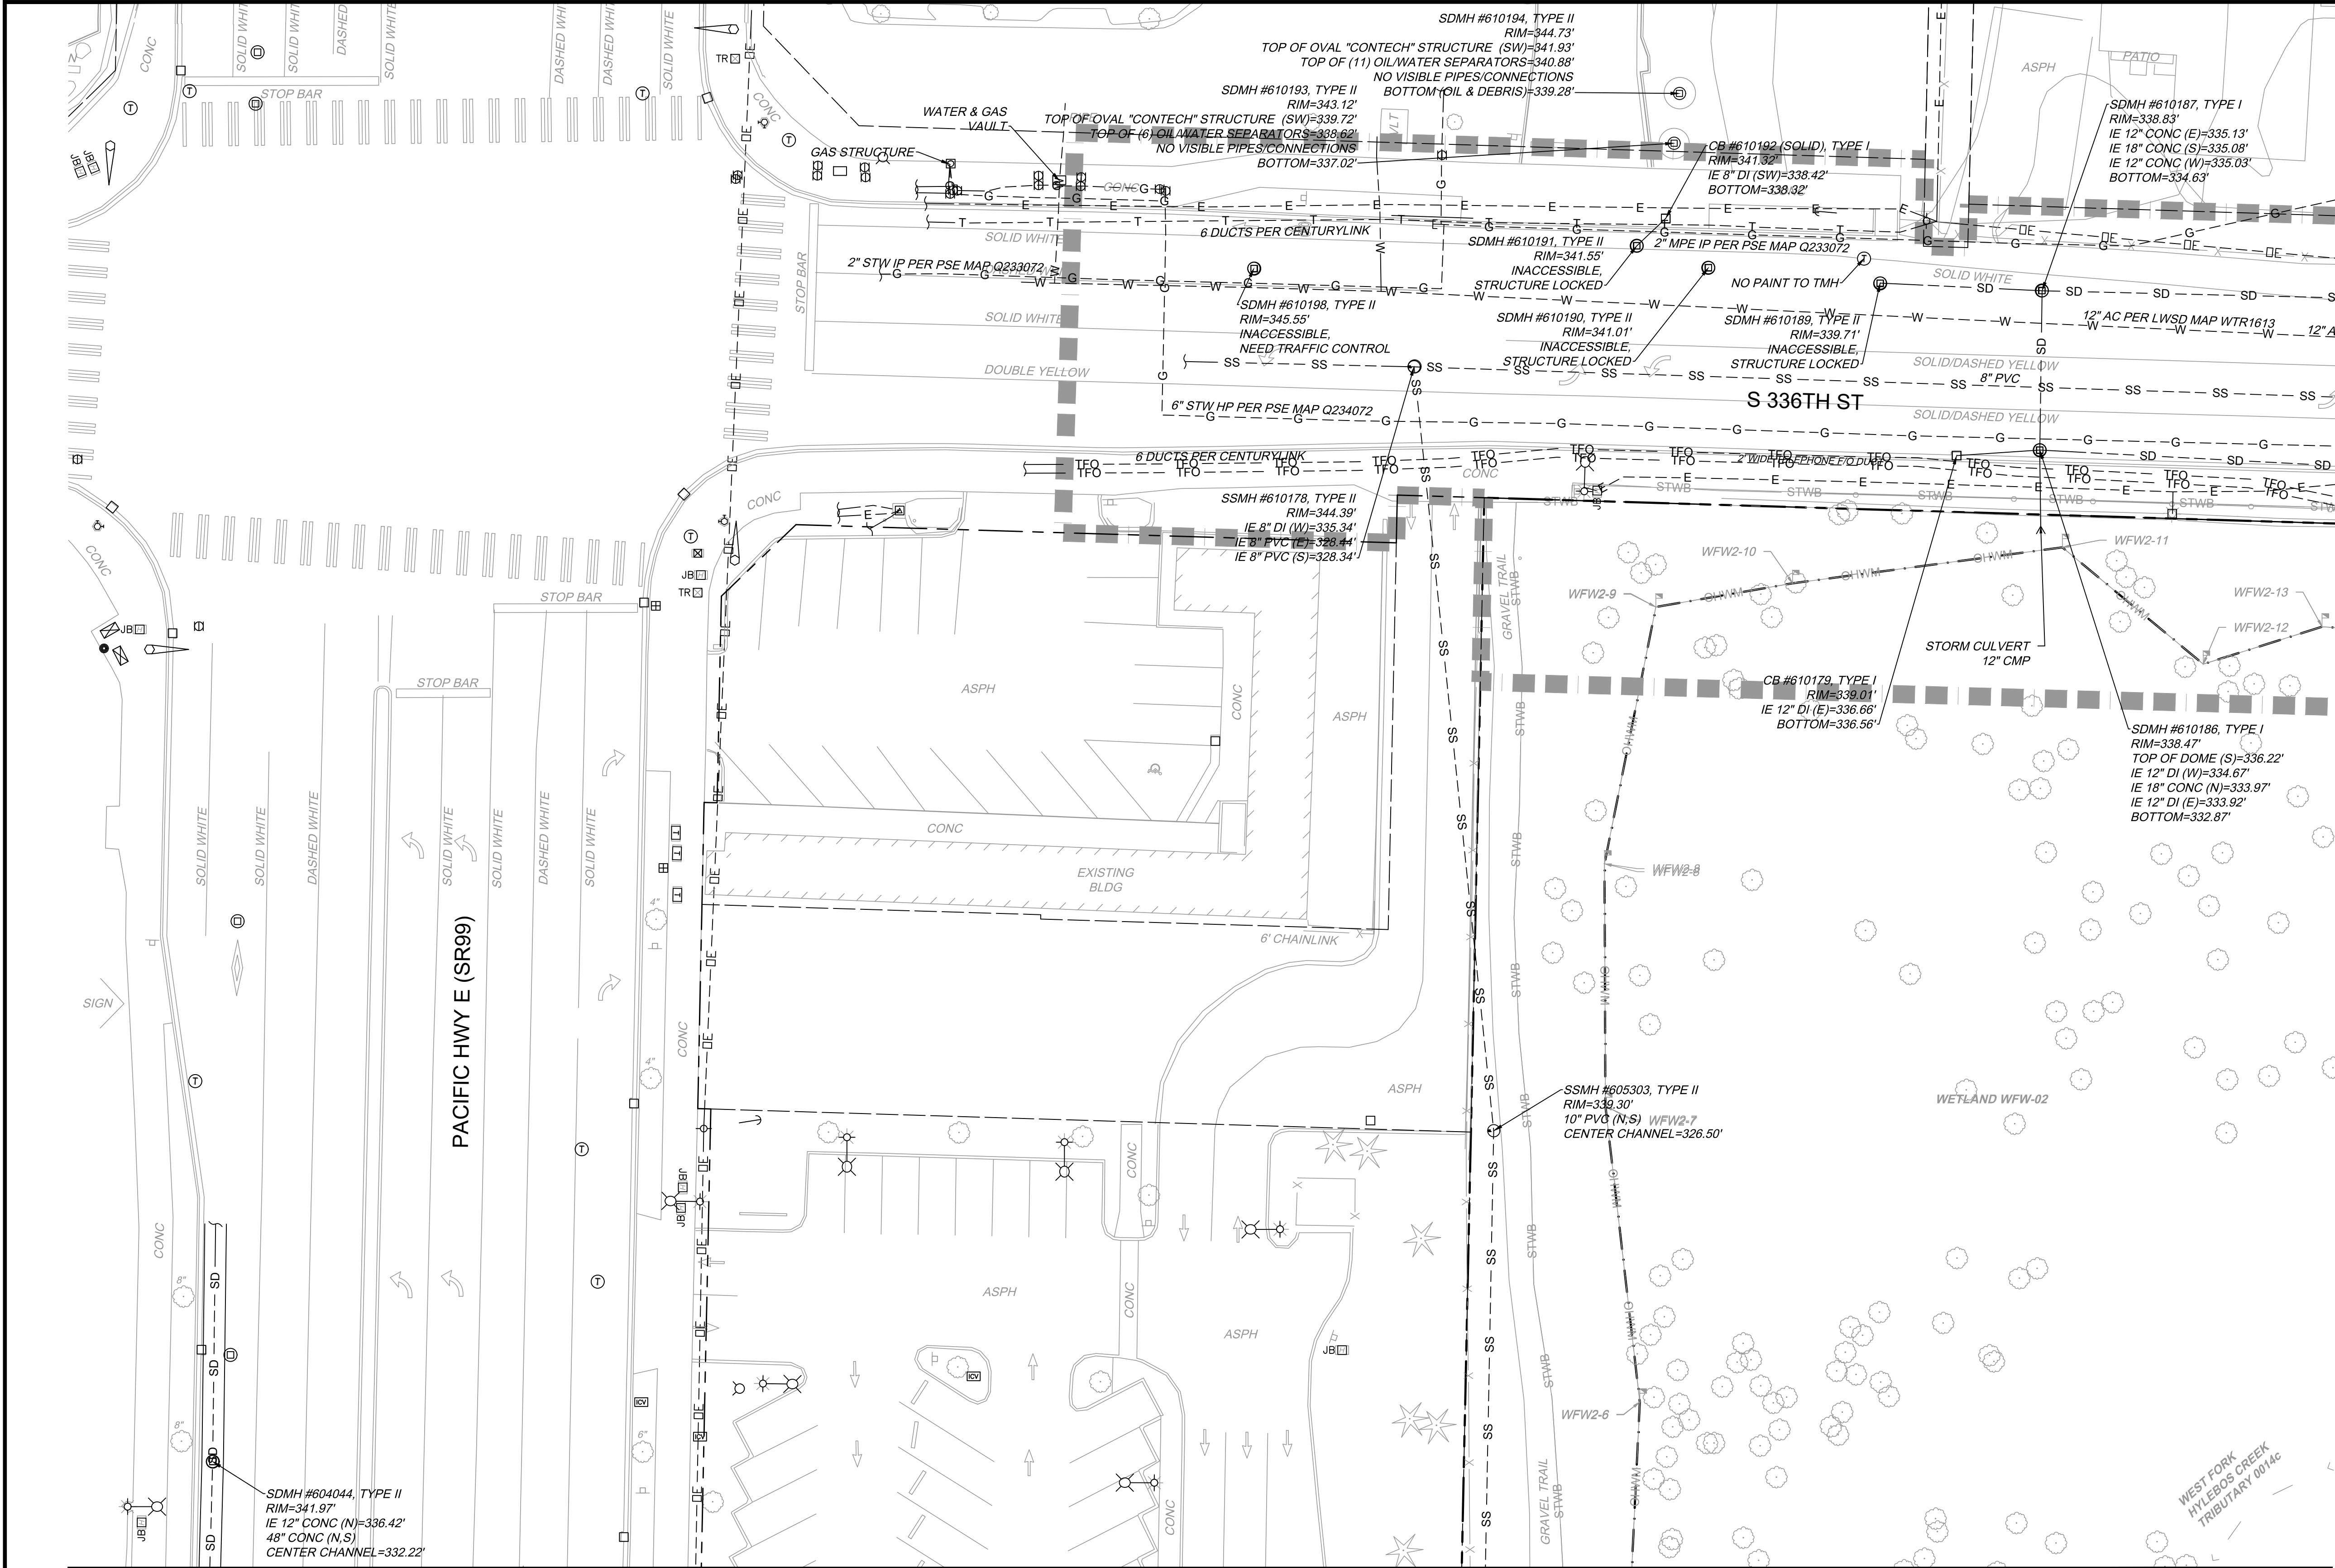

MATCHLINE
SEE DWG M08-CUP102

THE UTILITIES SHOWN ON THIS BASEMAP ARE A MIX OF RECORD DRAWING INFORMATION AND SURVEY DATA. ALL SURFACE FEATURES AND INVERT STRUCTURE ELEVATIONS SHOWN HEREON WERE FIELD LOCATED AND MEASURED BY PARAMETRIX OR PARTNERED SURVEY FIRM FOR THIS BASEMAP. UNDERGROUND UTILITY LINES ARE BASED UPON A COMBINATION OF ASBUILT PLANS, SURFACE FEATURE MEASUREMENTS AND ONSITE UNDERGROUND UTILITY MARKINGS PERFORMED BY OTHERS. THE RECORD DRAWING INFORMATION WENT THROUGH A QUALITY REVIEW DURING THE PRE-FINAL SUBMITTAL (11/2022). SURVEY DATA IS REVIEWED BY THE SURVEY TEAM AS PART OF THEIR QC PROCESS. SUBSEQUENT ADDITIONAL INFORMATION IN THE FORM OF SPECIFIC UTILITY LOCATES, POTHOLES, AND RECORD INFORMATION HAS BEEN REVIEWED AND INCORPORATED BY THE SURVEY TEAM.

- NOTES:
- REFER TO RPP SHEETS FOR EASEMENT INFORMATION.

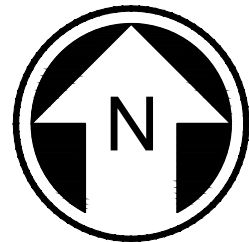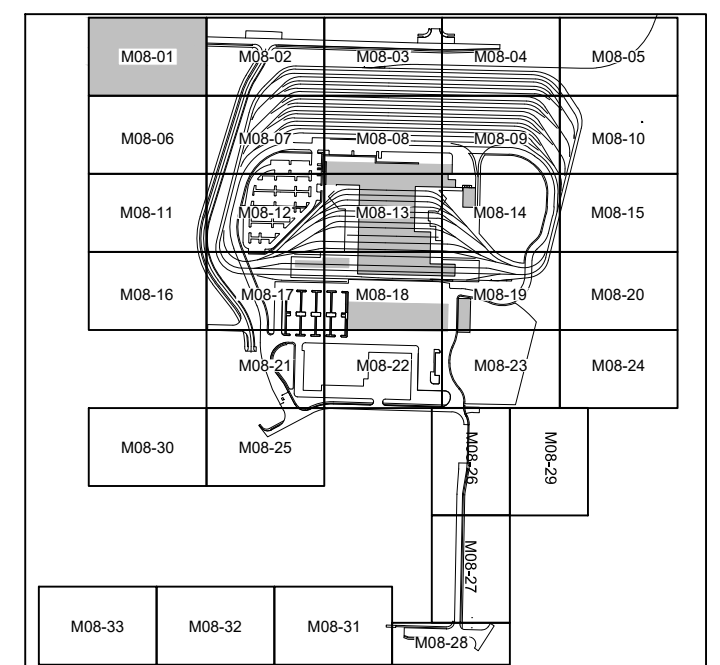

NOT FOR
CONSTRUCTION



MATCHLINE
SEE DWG M08-CUP101

Refer to the plan set COVER drawing
for disclaimers regarding this drawing.

REFERENCE CONCEPT DRAWINGS

No.	DATE	DSN	CHK	APP	REVISION

DESIGNED BY:
K. MCDONALD
DRAWN BY:
J. LUM
CHECKED BY:
P. LOPEZ-HILFIKER
APPROVED BY:
P. LOPEZ-HILFIKER

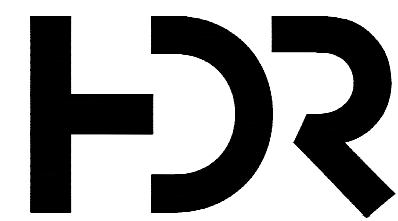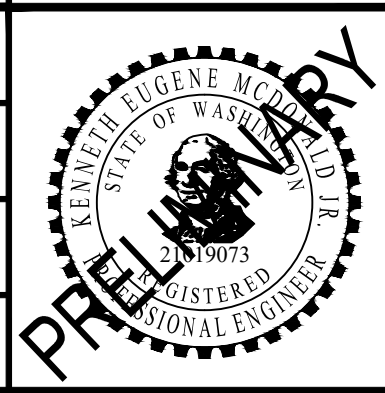

SUBMITTED BY:
PABLO LOPEZ-HILFIKER

DATE:
2/27/2024

REVIEWED BY:



DATE:
2/27/2024


PACKAGE

SCALE:
1"=20'
FILENAME:
OMFS-M08-CUP101-128
CONTRACT No.:
AE-0030-17
DATE:
2/27/2024

SOUND TRANSIT
PRELIMINARY ENGINEERING PLANS
OPERATIONS & MAINTENANCE FACILITY SOUTH

CIVIL
EXISTING UTILITIES

DRAWING No.:
M08-CUP102
FACILITY ID:
M08
SHEET No.: REV:


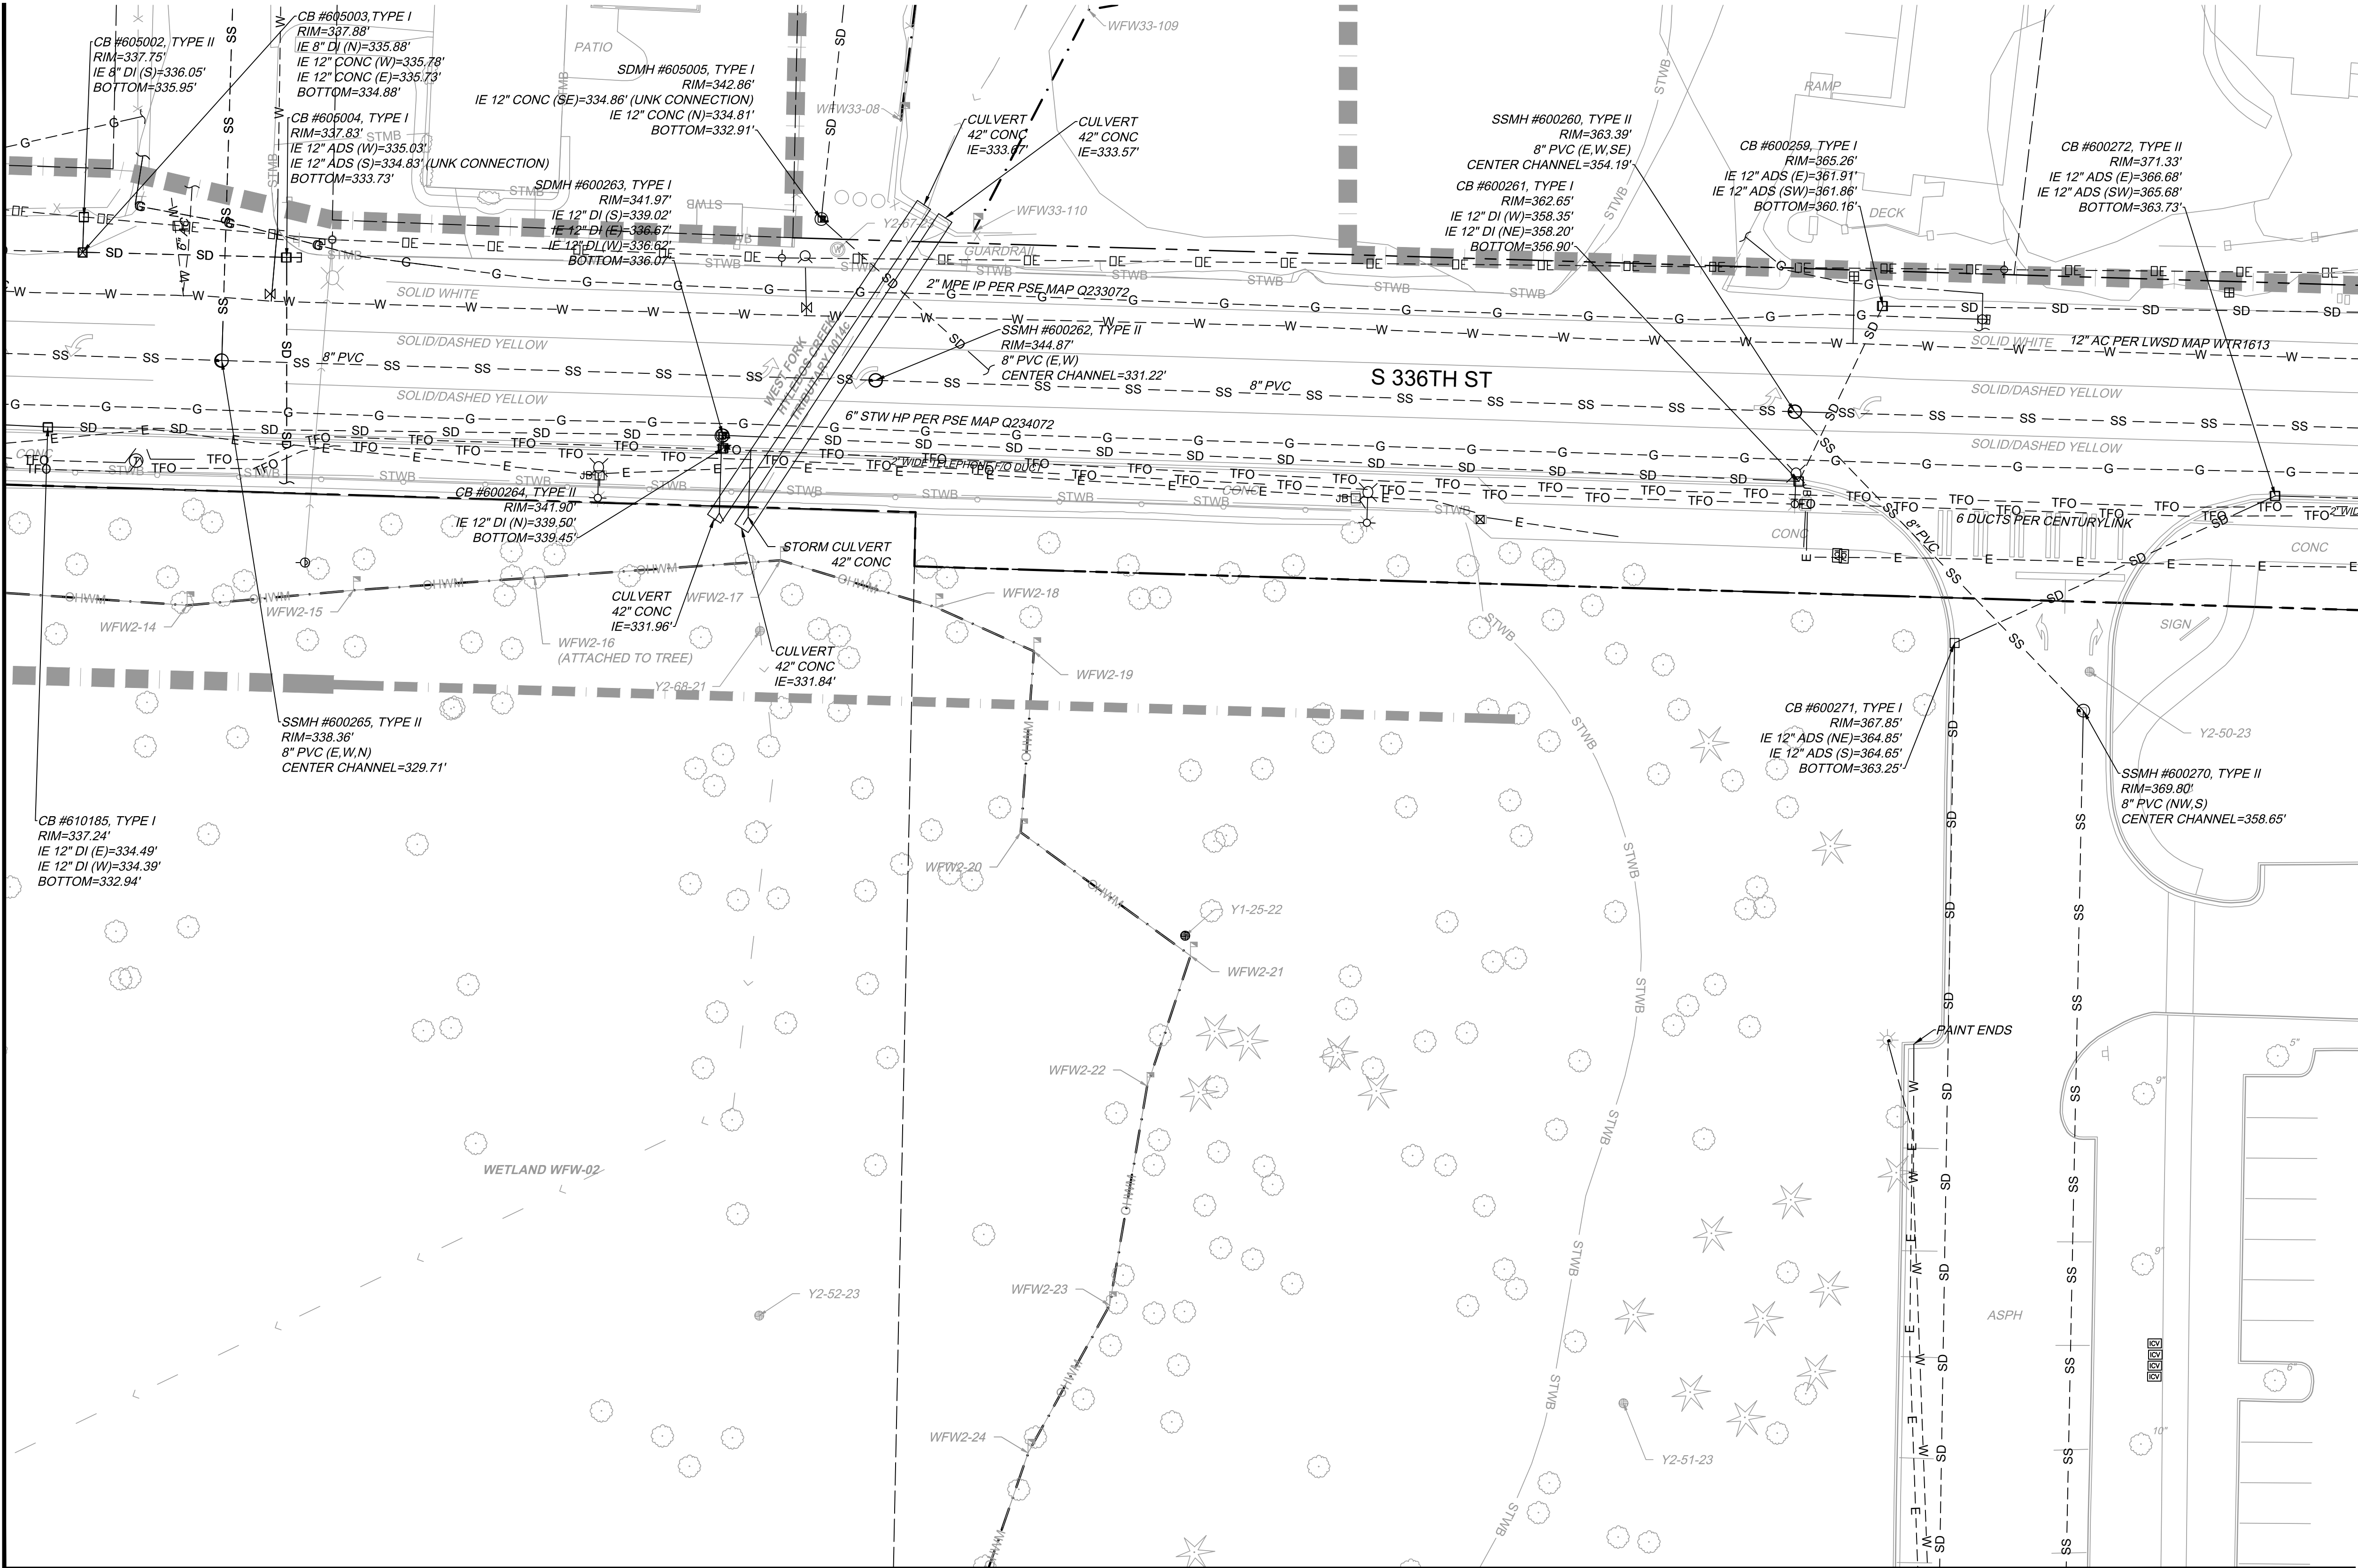


MATCHLINE
SEE DWG M08-CUP103

THE UTILITIES SHOWN ON THIS BASEMAP ARE A MIX OF RECORD DRAWING INFORMATION AND SURVEY DATA. ALL SURFACE FEATURES AND INVERT STRUCTURE ELEVATIONS SHOWN HEREON WERE FIELD LOCATED AND MEASURED BY PARAMETRIX OR PARTNERED SURVEY FIRM FOR THIS BASEMAP. UNDERGROUND UTILITY LINES ARE BASED UPON A COMBINATION OF ASBUILT PLANS, SURFACE FEATURE MEASUREMENTS AND ONSITE UNDERGROUND UTILITY MARKINGS PERFORMED BY OTHERS. THE RECORD DRAWING INFORMATION WENT THROUGH A QUALITY REVIEW DURING THE PRE-FINAL SUBMITTAL (11/2022). SURVEY DATA IS REVIEWED BY THE SURVEY TEAM AS PART OF THEIR QC PROCESS. SUBSEQUENT ADDITIONAL INFORMATION IN THE FORM OF SPECIFIC UTILITY LOCATES, POTHOLES, AND RECORD INFORMATION HAS BEEN REVIEWED AND INCORPORATED BY THE SURVEY TEAM.

NOTES:

- REFER TO RPP SHEETS FOR EASEMENT INFORMATION.

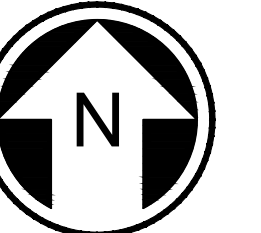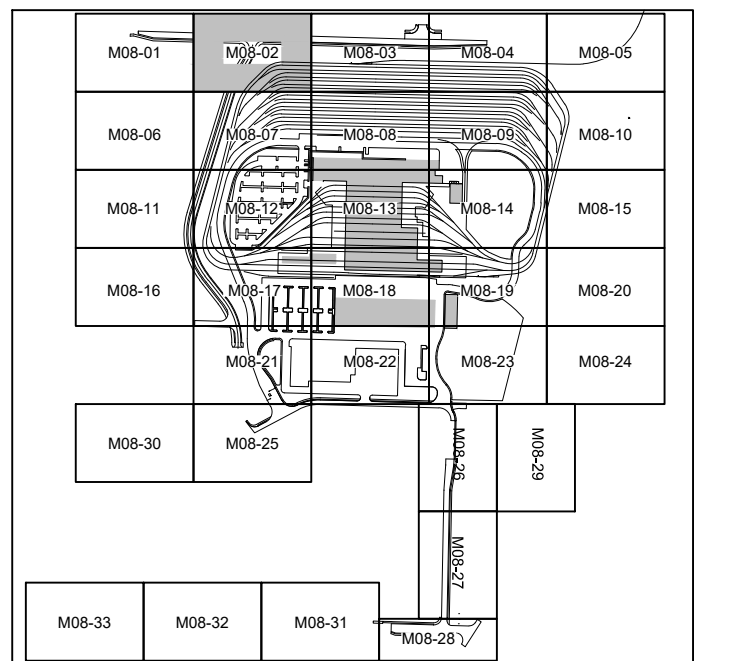

NOT FOR
CONSTRUCTION

02/23/24 | 9:09 PM | KMC DONALD
C:\PWORKING\WEST01\2727714\OMFS-M08-CUP101-128.DWG


MATCHLINE
SEE DWG M08-CUP102

Refer to the plan set COVER drawing
for disclaimers regarding this drawing.

REFERENCE CONCEPT DRAWINGS

No.	DATE	DSN	CHK	APP	REVISION

DESIGNED BY:
K. MCDONALD
DRAWN BY:
J. LUM
CHECKED BY:
P. LOPEZ-HILFIKER
APPROVED BY:
P. LOPEZ-HILFIKER

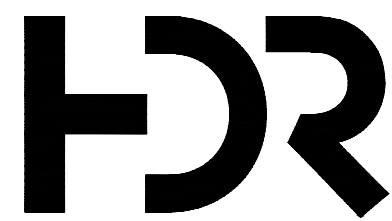

SUBMITTED BY:
PABLO LOPEZ-HILFIKER

DATE:
2/27/2024

REVIEWED BY:



DATE:
2/27/2024

PACKAGE

SCALE:
1"=20'
FILENAME:
OMFS-M08-CUP101-128
CONTRACT No.:
AE-0030-17
DATE:
2/27/2024

SOUND TRANSIT
PRELIMINARY ENGINEERING PLANS
OPERATIONS & MAINTENANCE FACILITY SOUTH

CIVIL
EXISTING UTILITIES

DRAWING No.:


M08-CUP103

FACILITY ID:

M08

SHEET No.:

REV:



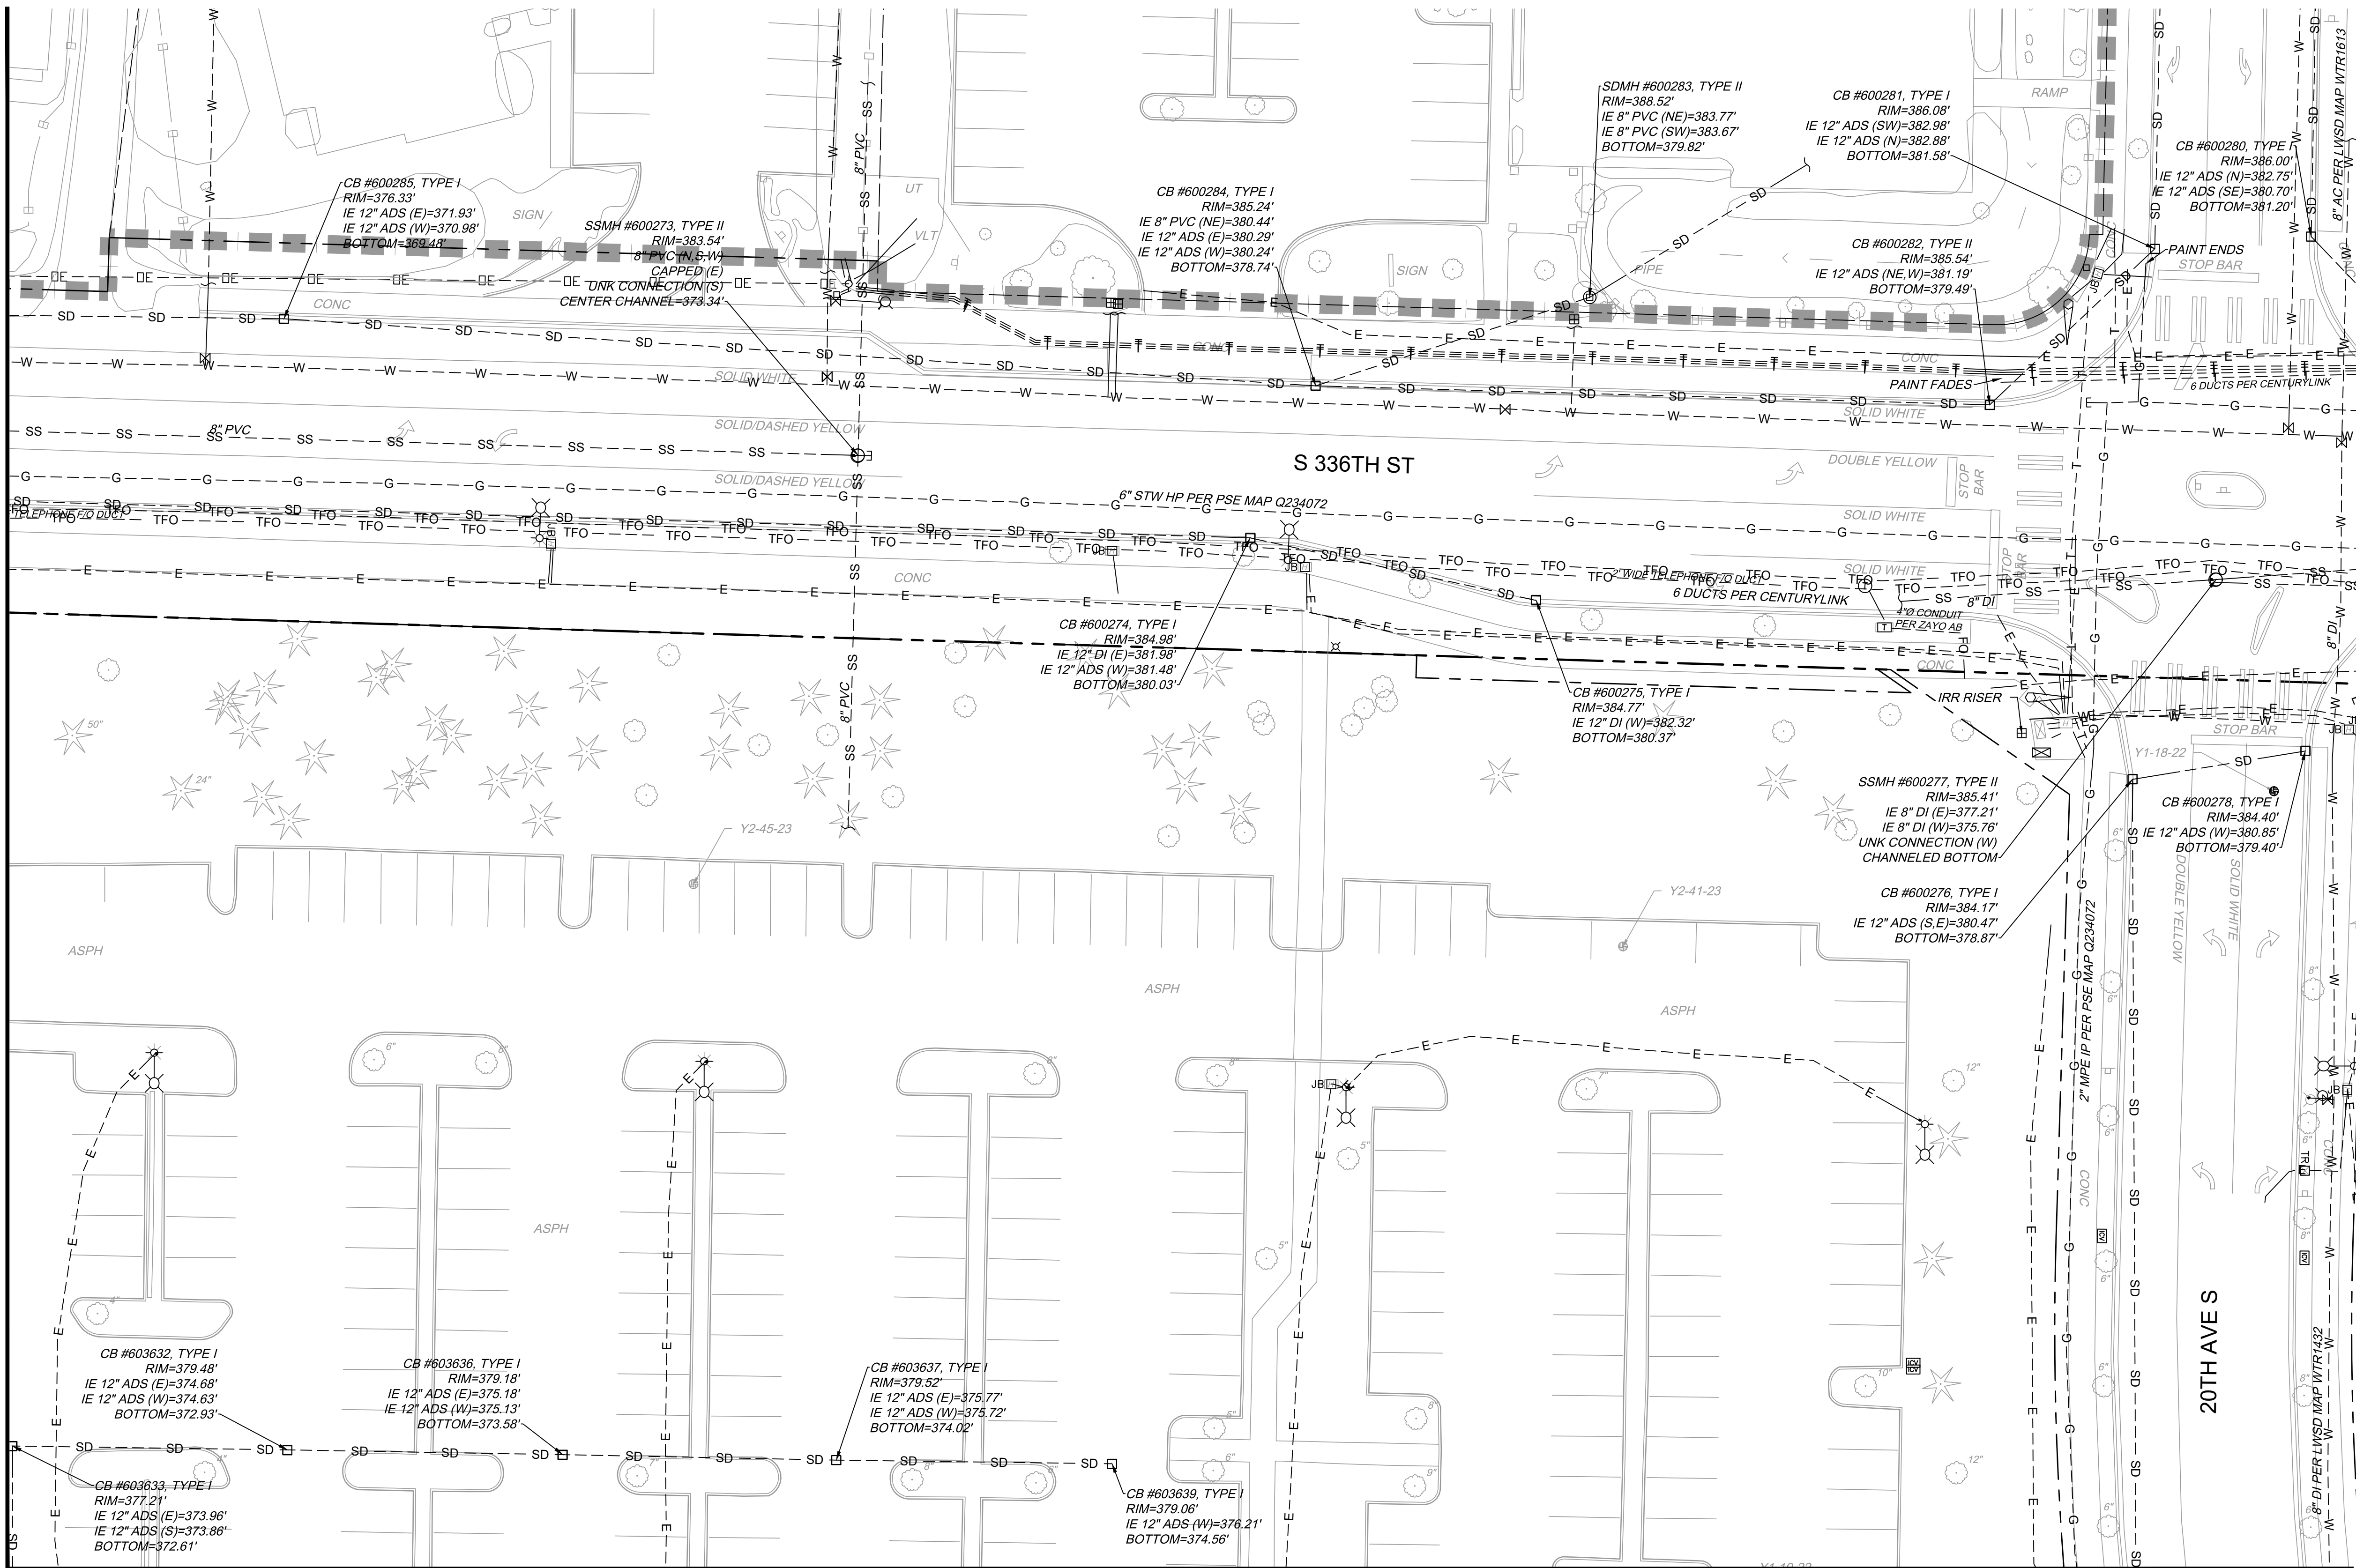


MATCHLINE
SEE DWG M08-CUP104

NOTES:

1. REFER TO RPP SHEETS FOR EASEMENT INFORMATION.

THE UTILITIES SHOWN ON THIS BASEMAP ARE A MIX OF RECORD DRAWING INFORMATION AND SURVEY DATA. ALL SURFACE FEATURES AND INVERT STRUCTURE ELEVATIONS SHOWN HEREON WERE FIELD LOCATED AND MEASURED BY PARAMETRIX OR PARTNERED SURVEY FIRM FOR THIS BASEMAP. UNDERGROUND UTILITY LINES ARE BASED UPON A COMBINATION OF ASBUILT PLANS, SURFACE FEATURE MEASUREMENTS AND ONSITE UNDERGROUND UTILITY MARKINGS PERFORMED BY OTHERS. THE RECORD DRAWING INFORMATION WENT THROUGH A QUALITY REVIEW DURING THE PRE-FINAL SUBMITTAL (11/2022). SURVEY DATA IS REVIEWED BY THE SURVEY TEAM AS PART OF THEIR QC PROCESS. SUBSEQUENT ADDITIONAL INFORMATION IN THE FORM OF SPECIFIC UTILITY LOCATES, POTHOLES, AND RECORD INFORMATION HAS BEEN REVIEWED AND INCORPORATED BY THE SURVEY TEAM.

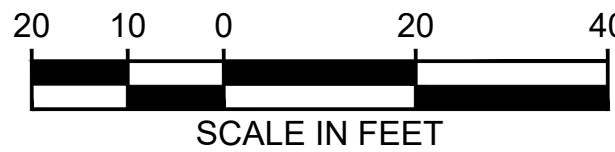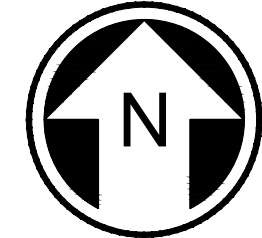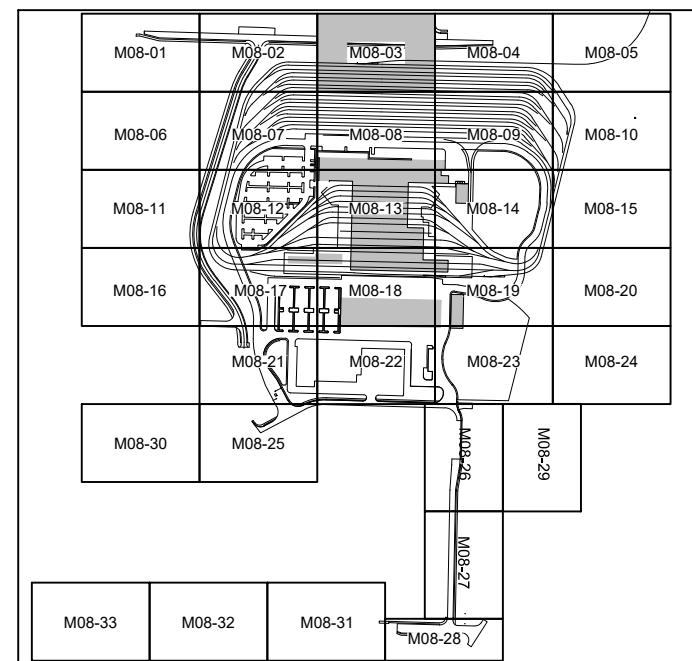

**NOT FOR
CONSTRUCTION**

02/23/24 | 9:10 PM | KMC DONALD
C:\PWORKING\WEST01\0272714\OMFS-M08-CUP101-128.DWG



MATCHLINE
SEE DWG M08-CUP103

Refer to the plan set COVER drawing
for disclaimers regarding this drawing.

REFERENCE CONCEPT DRAWINGS

No.	DATE	DSN	CHK	APP	REVISION

DESIGNED BY:
K. McDONALD
DRAWN BY:
J. LUM
CHECKED BY:
P. LOPEZ-HILFIKER
APPROVED BY:
P. LOPEZ-HILFIKER

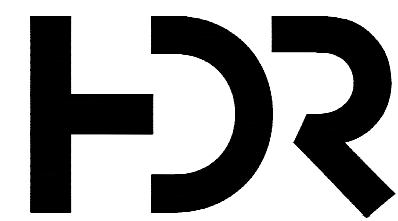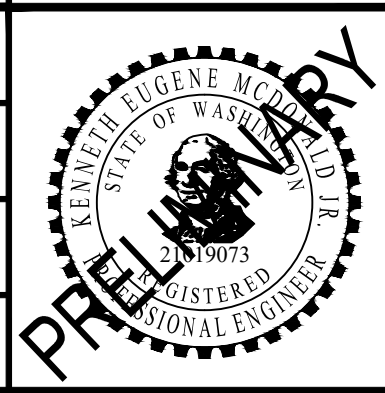

SUBMITTED BY:
PABLO LOPEZ-HILFIKER

DATE:
2/27/2024

REVIEWED BY:



DATE:
2/27/2024


PACKAGE

SCALE:
1"=20'
FILENAME:
OMFS-M08-CUP101-128
CONTRACT No.:
AE-0030-17
DATE:
2/27/2024

SOUND TRANSIT
PRELIMINARY ENGINEERING PLANS
OPERATIONS & MAINTENANCE FACILITY SOUTH

CIVIL
EXISTING UTILITIES

DRAWING No.:
M08-CUP104
FACILITY ID:
M08
SHEET No.: REV:


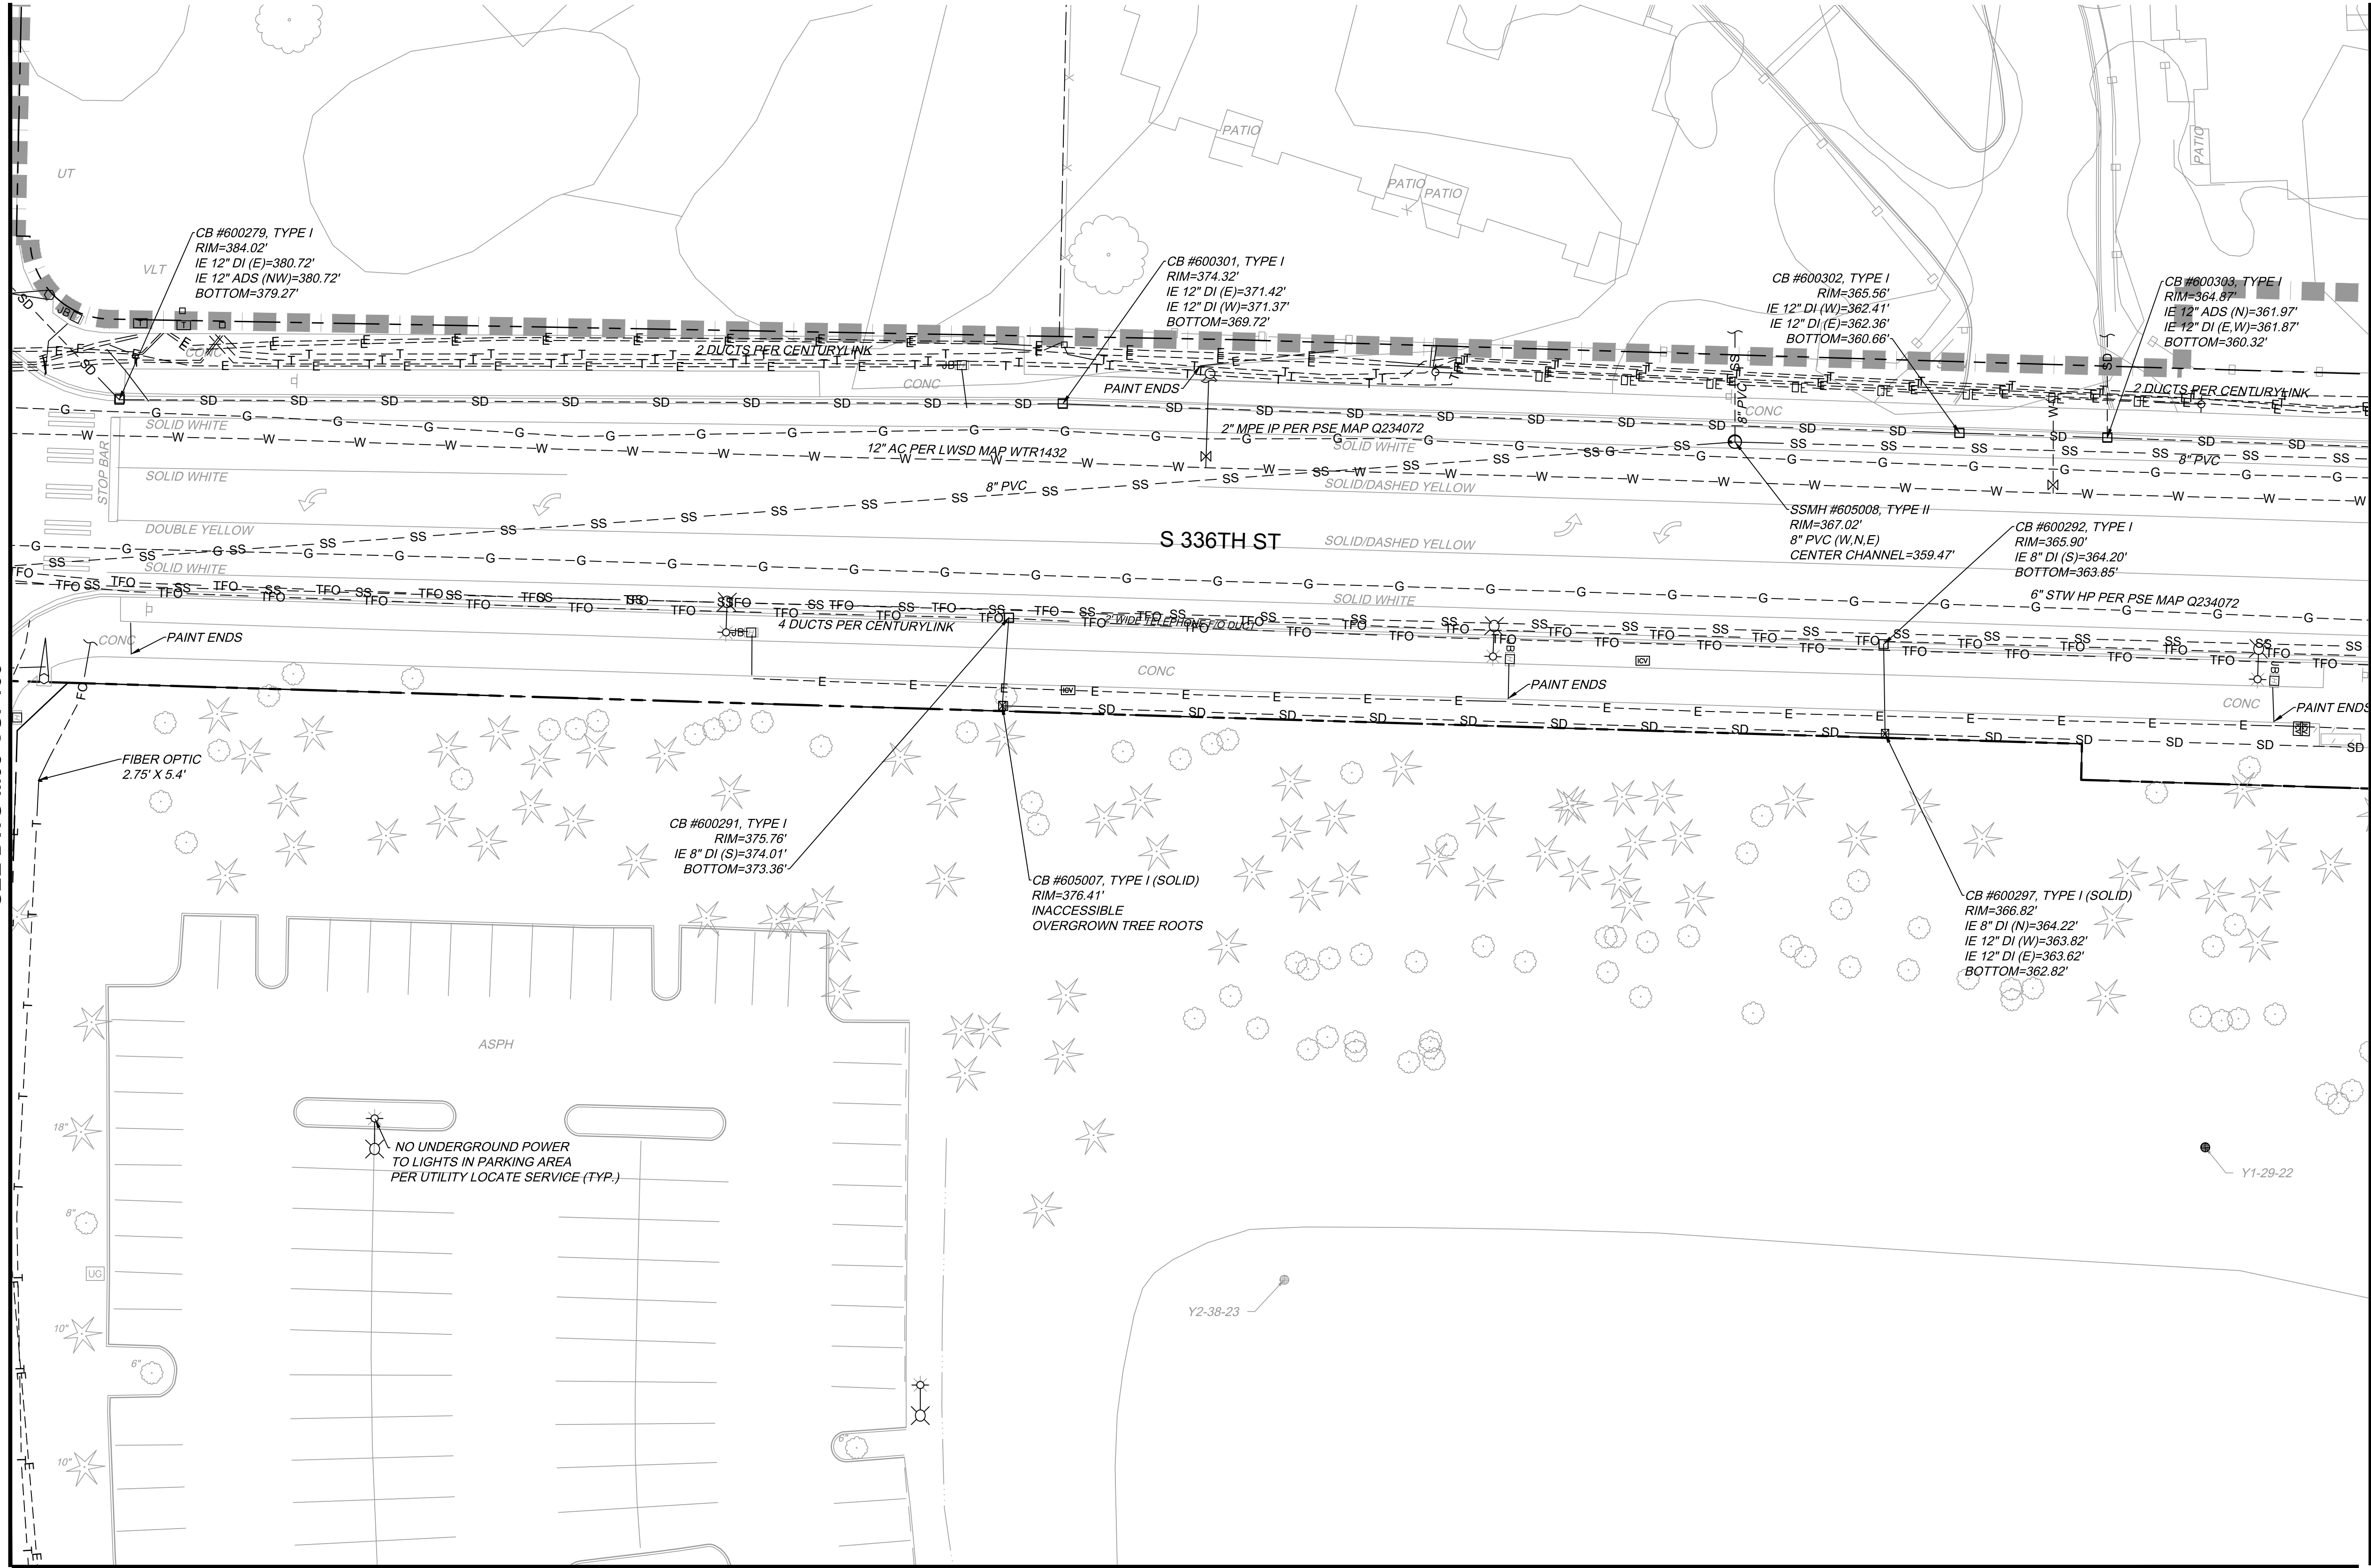


MATCHLINE
SEE DWG M08-CUP105

NOTES:

1. REFER TO RPP SHEETS FOR EASEMENT INFORMATION.

THE UTILITIES SHOWN ON THIS BASEMAP ARE A MIX OF RECORD DRAWING INFORMATION AND SURVEY DATA. ALL SURFACE FEATURES AND INVERT STRUCTURE ELEVATIONS SHOWN HEREON WERE FIELD LOCATED AND MEASURED BY PARAMETRIX OR PARTNERED SURVEY FIRM FOR THIS BASEMAP. UNDERGROUND UTILITY LINES ARE BASED UPON A COMBINATION OF ASBUILT PLANS, SURFACE FEATURE MEASUREMENTS AND ONSITE UNDERGROUND UTILITY MARKINGS PERFORMED BY OTHERS. THE RECORD DRAWING INFORMATION WENT THROUGH A QUALITY REVIEW DURING THE PRE-FINAL SUBMITTAL (11/2022). SURVEY DATA IS REVIEWED BY THE SURVEY TEAM AS PART OF THEIR QC PROCESS. SUBSEQUENT ADDITIONAL INFORMATION IN THE FORM OF SPECIFIC UTILITY LOCATES, POTHOLES, AND RECORD INFORMATION HAS BEEN REVIEWED AND INCORPORATED BY THE SURVEY TEAM.

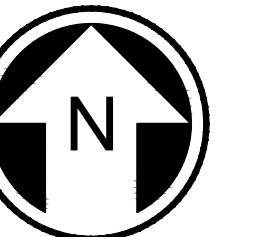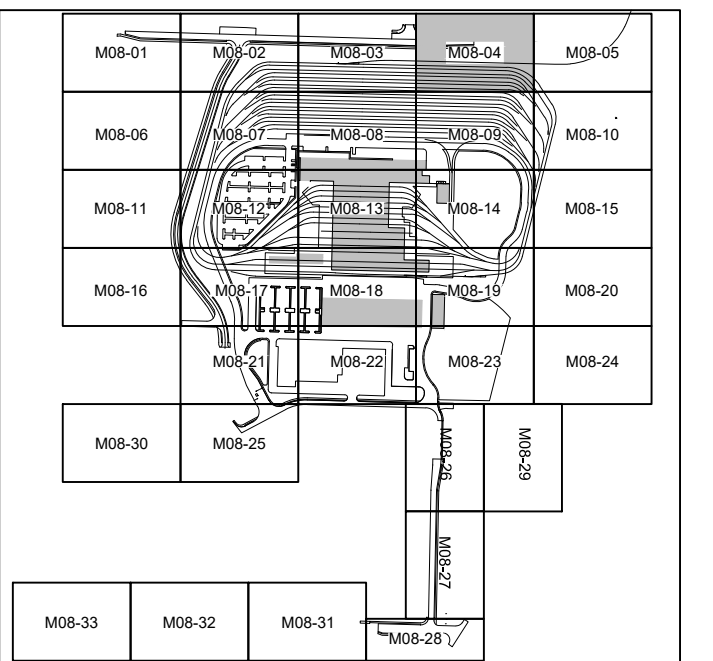

**NOT FOR
CONSTRUCTION**


MATCHLINE
SEE DWG M08-CUP104

Refer to the plan set COVER drawing
for disclaimers regarding this drawing.

REFERENCE CONCEPT DRAWINGS

No.	DATE	DSN	CHK	APP	REVISION

DESIGNED BY:
K. McDONALD
DRAWN BY:
J. LUM
CHECKED BY:
P. LOPEZ-HILFIKER
APPROVED BY:
P. LOPEZ-HILFIKER

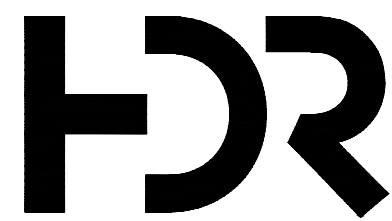

SUBMITTED BY:
PABLO LOPEZ-HILFIKER

DATE:
2/27/2024

REVIEWED BY:



DATE:
2/27/2024


PACKAGE

SCALE:
1"=20'
FILENAME:
OMFS-M08-CUP101-128
CONTRACT No.:
AE-0030-17
DATE:
2/27/2024

SOUND TRANSIT
PRELIMINARY ENGINEERING PLANS
OPERATIONS & MAINTENANCE FACILITY SOUTH

CIVIL
EXISTING UTILITIES



DRAWING No.:
M08-CUP105
FACILITY ID:
M08
SHEET No.: REV:

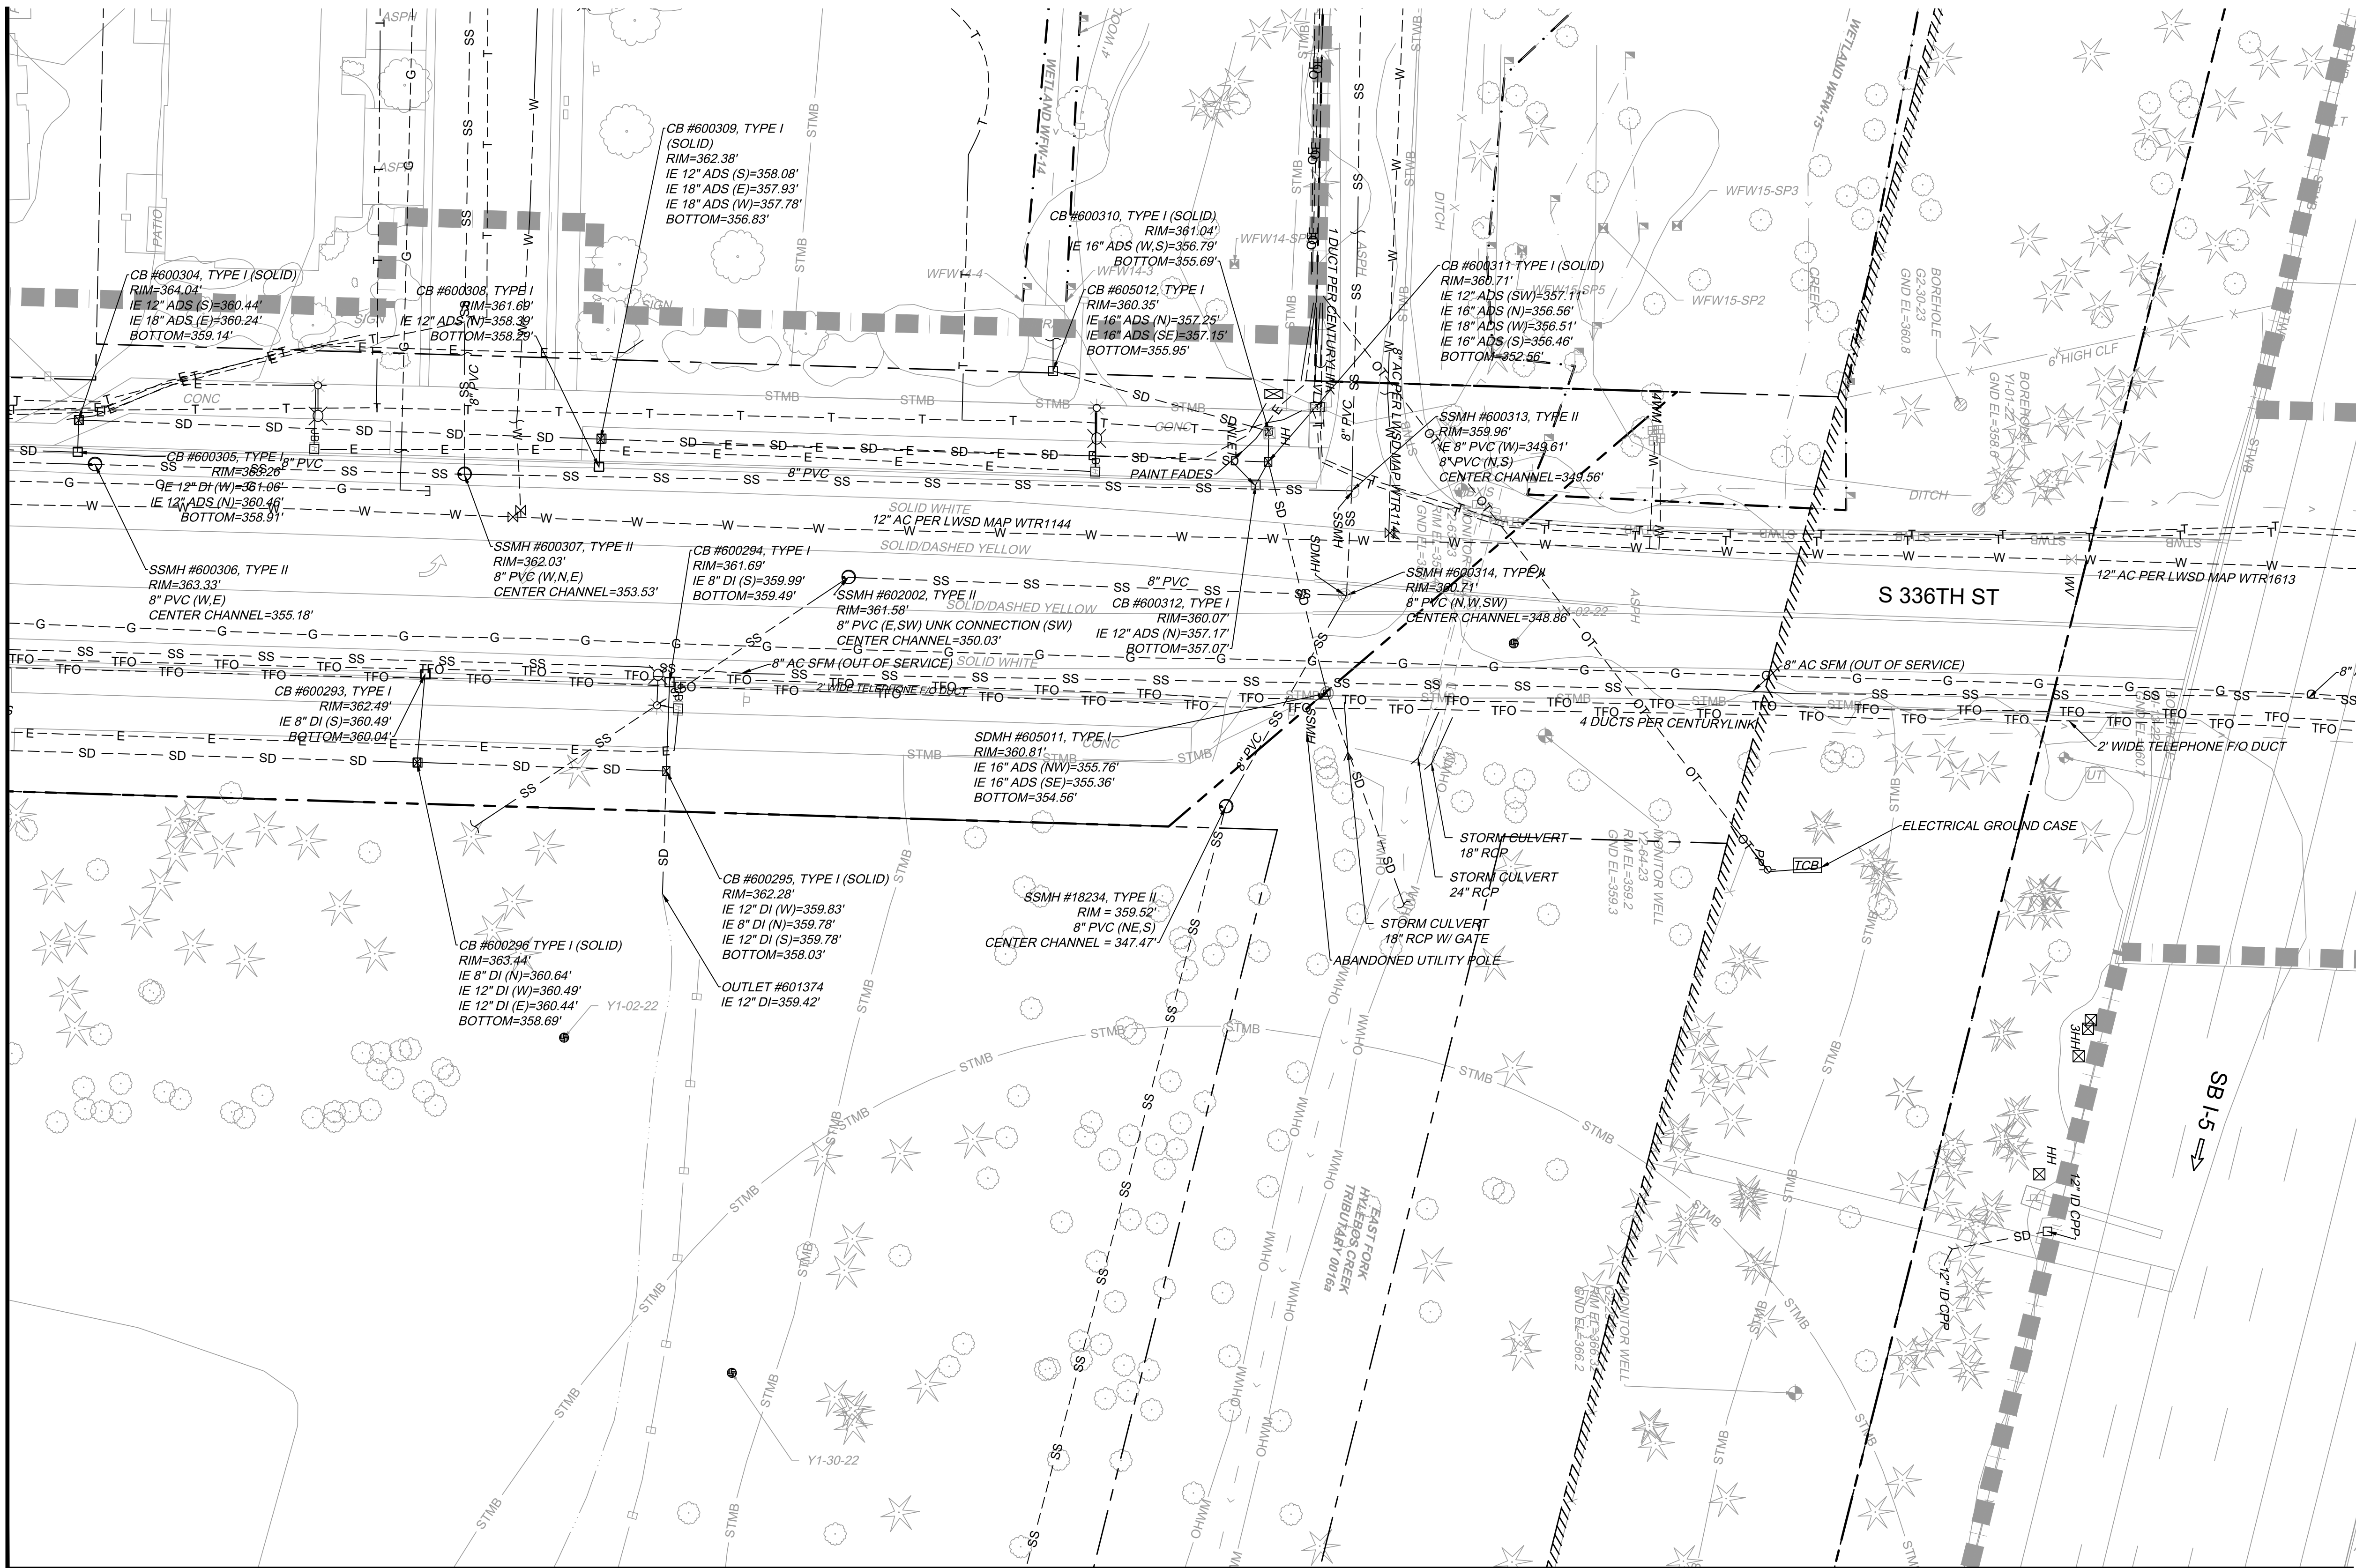

THE UTILITIES SHOWN ON THIS BASEMAP ARE A MIX OF RECORD DRAWING INFORMATION AND SURVEY DATA. ALL SURFACE FEATURES AND INVERT STRUCTURE ELEVATIONS SHOWN HEREON WERE FIELD LOCATED AND MEASURED BY PARAMETRIX OR PARTNERED SURVEY FIRM FOR THIS BASEMAP. UNDERGROUND UTILITY LINES ARE BASED UPON A COMBINATION OF ASBUILT PLANS, SURFACE FEATURE MEASUREMENTS AND ONSITE UNDERGROUND UTILITY MARKINGS PERFORMED BY OTHERS. THE RECORD DRAWING INFORMATION WENT THROUGH A QUALITY REVIEW DURING THE PRE-FINAL SUBMITTAL (11/2022). SURVEY DATA IS REVIEWED BY THE SURVEY TEAM AS PART OF THEIR QC PROCESS. SUBSEQUENT ADDITIONAL INFORMATION IN THE FORM OF SPECIFIC UTILITY LOCATES, POTHoles, AND RECORD INFORMATION HAS BEEN REVIEWED AND INCORPORATED BY THE SURVEY TEAM.

NOTES:

1. REFER TO RPP SHEETS FOR EASEMENT INFORMATION.

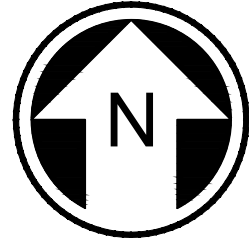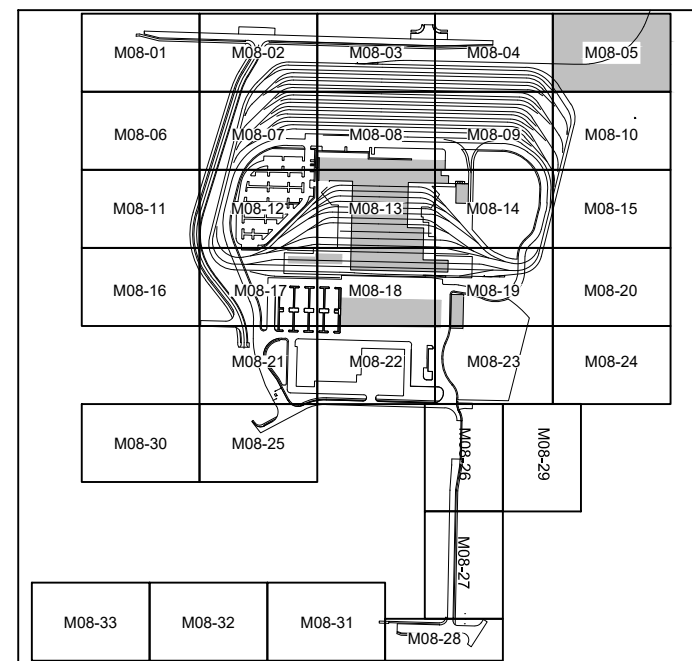


**NOT FOR
CONSTRUCTION**

02/23/24 | 9:10 PM | KMC DONALD
C:\PWORKING\WEST01\DWG\OMFS-M08-CUP101-128.DWG

Refer to the plan set COVER drawing
for disclaimers regarding this drawing.

REFERENCE CONCEPT DRAWINGS					
No.	DATE	DSN	CHK	APP	REVISION

DESIGNED BY:	K. MCDONALD
DRAWN BY:	J. LUM
CHECKED BY:	P. LOPEZ-HILFIKER
APPROVED BY:	P. LOPEZ-HILFIKER

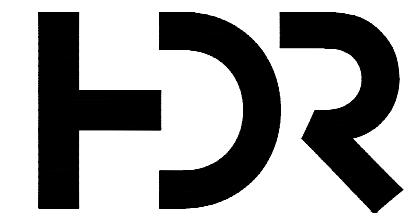

SUBMITTED BY:	DATE:	REVIEWED BY:	DATE:
PABLO LOPEZ-HILFIKER	2/27/2024		2/27/2024

LINE IS 1" AT
FULL SCALE




PACKAGE #
SCALE:
1"=20'
FILENAME:
OMFS-M08-CUP101-128
CONTRACT No.:
AE-0030-17
DATE:
2/27/2024

SOUND TRANSIT PRELIMINARY ENGINEERING PLANS OPERATIONS & MAINTENANCE FACILITY SOUTH	
CIVIL EXISTING UTILITIES	

DRAWING No.:	M08-CUP106
FACILITY ID:	M08
SHEET No.:	REV:

MATCHLINE
SEE DWG M08-CUP101

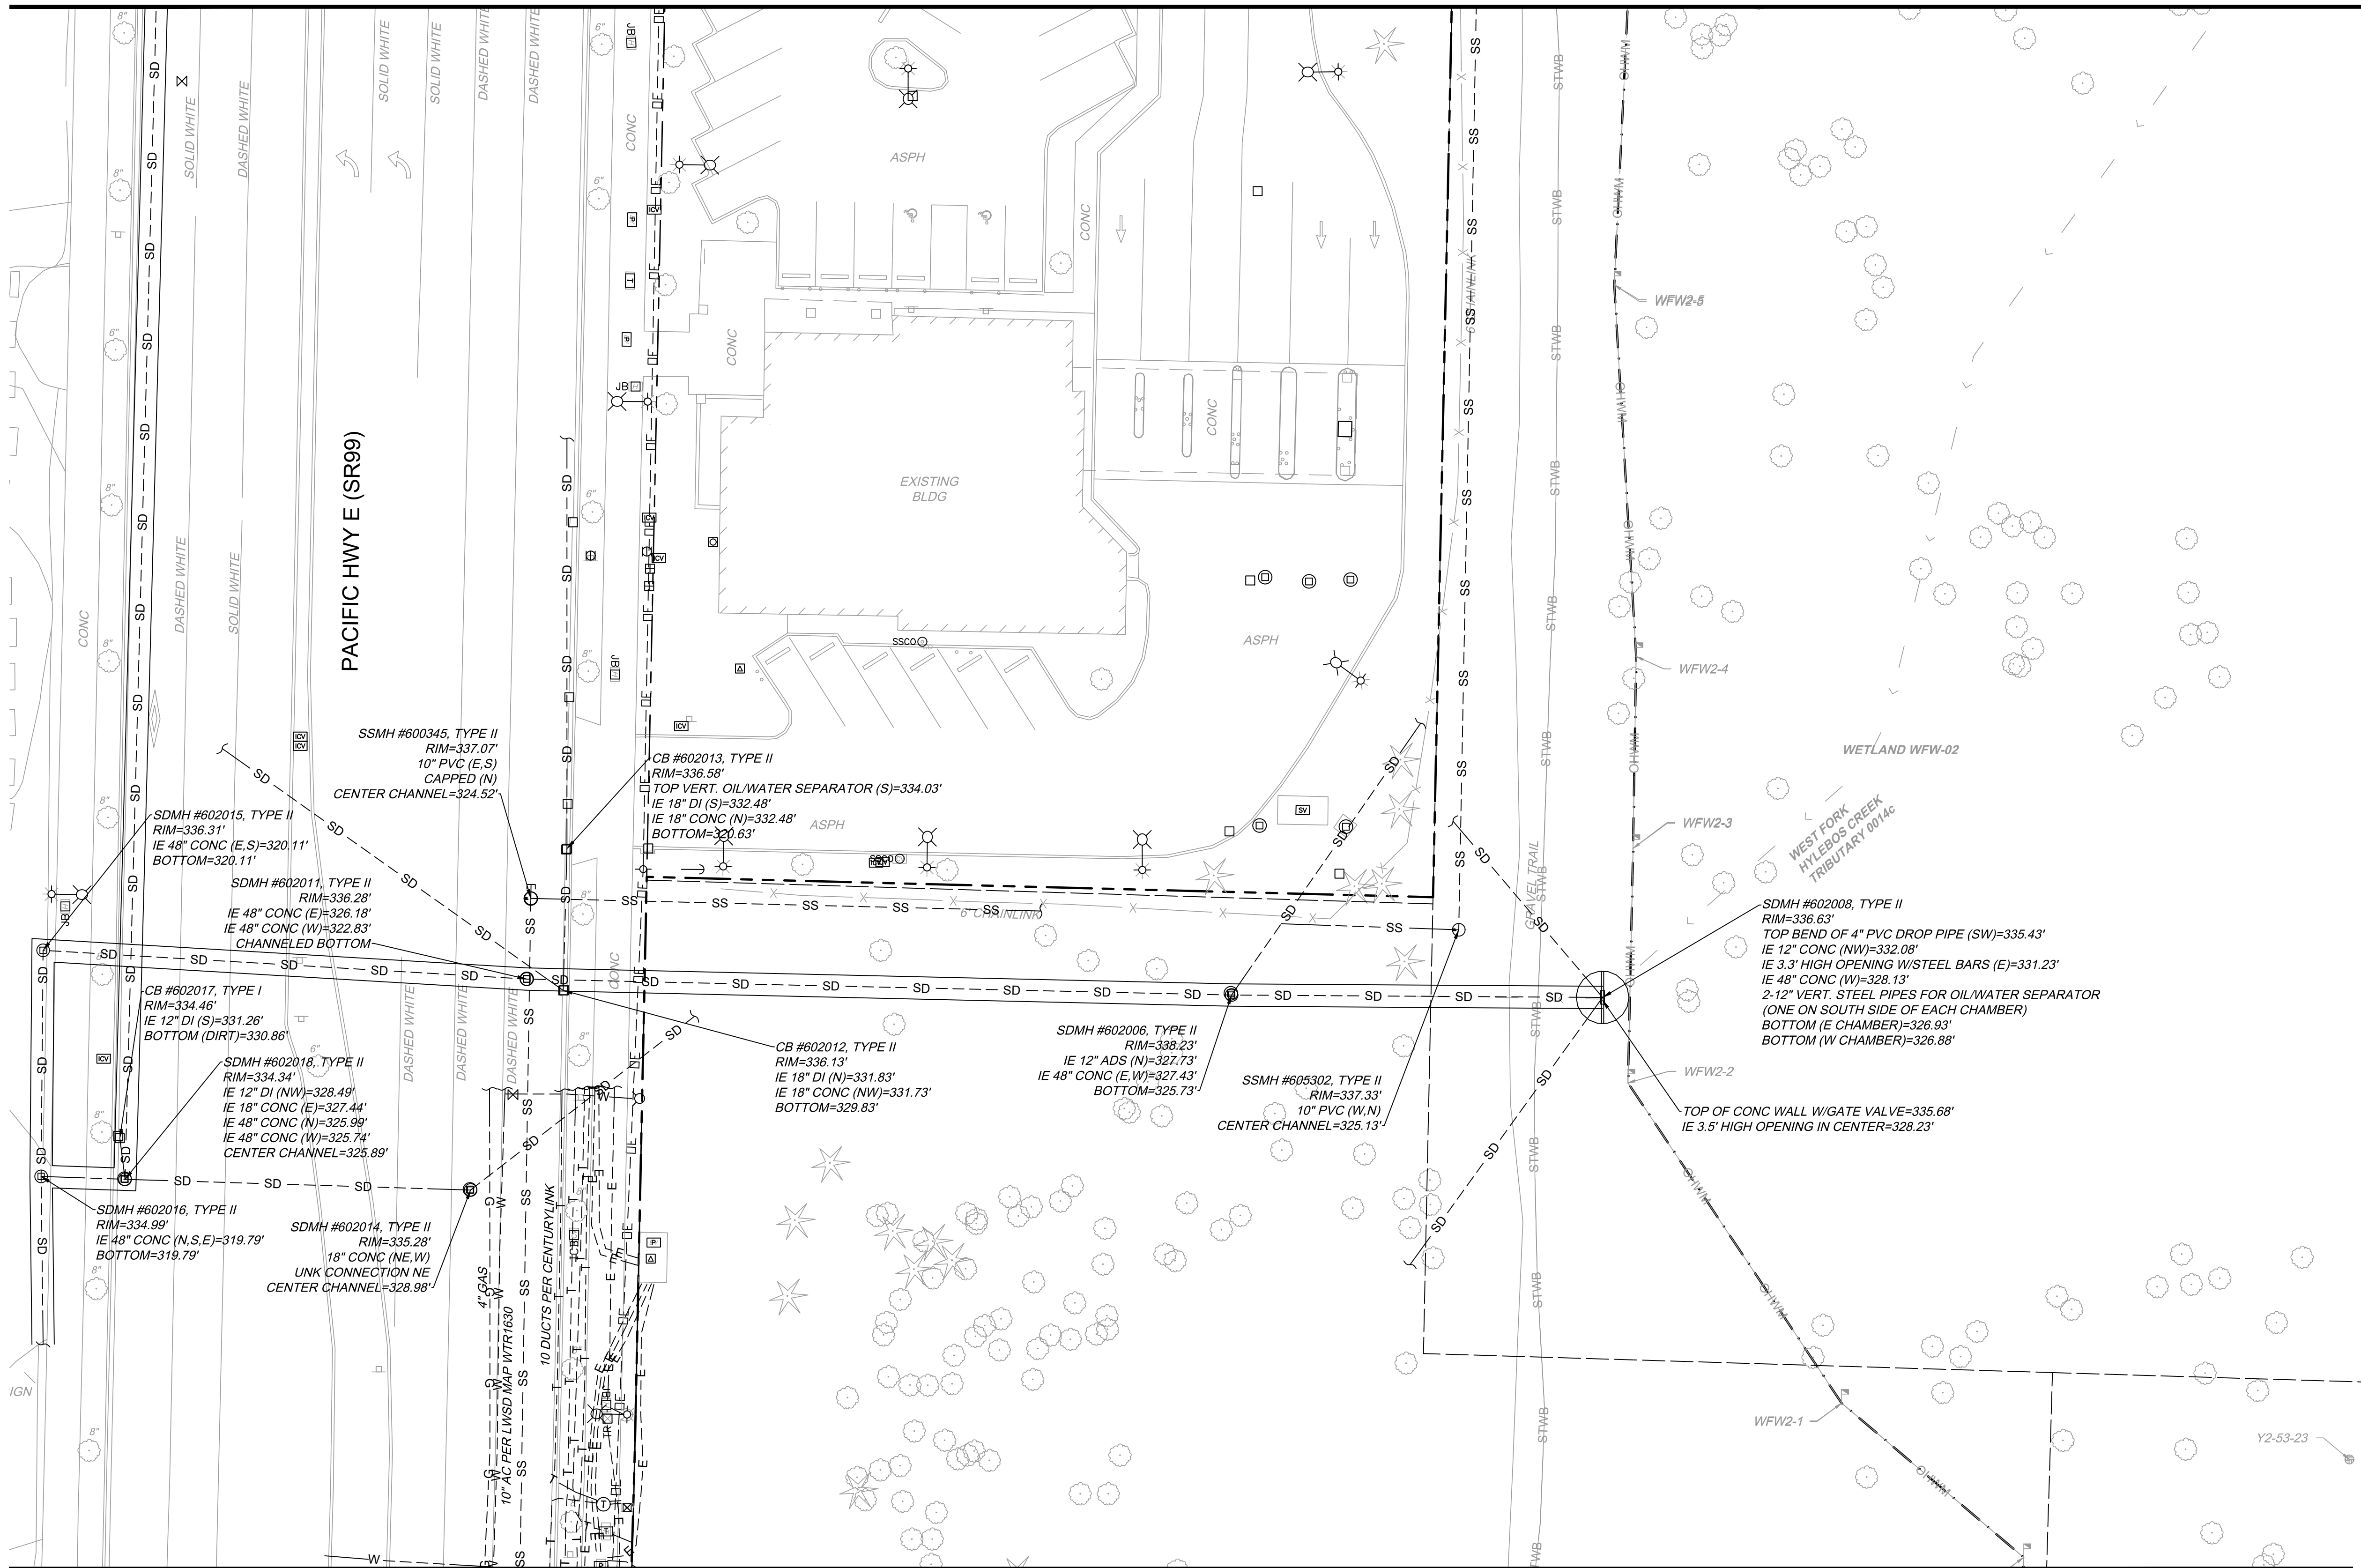



MATCHLINE
SEE DWG M08-CUP111

MATCHLINE
SEE DWG M08-CUP107

THE UTILITIES SHOWN ON THIS BASEMAP ARE A MIX OF RECORD DRAWING INFORMATION AND SURVEY DATA. ALL SURFACE FEATURES AND INVERT STRUCTURE ELEVATIONS SHOWN HEREON WERE FIELD LOCATED AND MEASURED BY PARAMETRIX OR PARTNERED SURVEY FIRM FOR THIS BASEMAP. UNDERGROUND UTILITY LINES ARE BASED UPON A COMBINATION OF ASBUILT PLANS, SURFACE FEATURE MEASUREMENTS AND ONSITE UNDERGROUND UTILITY MARKINGS PERFORMED BY OTHERS. THE RECORD DRAWING INFORMATION WENT THROUGH A QUALITY REVIEW DURING THE PRE-FINAL SUBMITTAL (11/2022). SURVEY DATA IS REVIEWED BY THE SURVEY TEAM AS PART OF THEIR QC PROCESS. SUBSEQUENT ADDITIONAL INFORMATION IN THE FORM OF SPECIFIC UTILITY LOCATES, POTHOLES, AND RECORD INFORMATION HAS BEEN REVIEWED AND INCORPORATED BY THE SURVEY TEAM.

NOTES:

- REFER TO RPP SHEETS FOR EASEMENT INFORMATION.

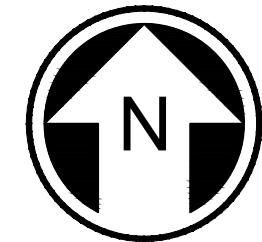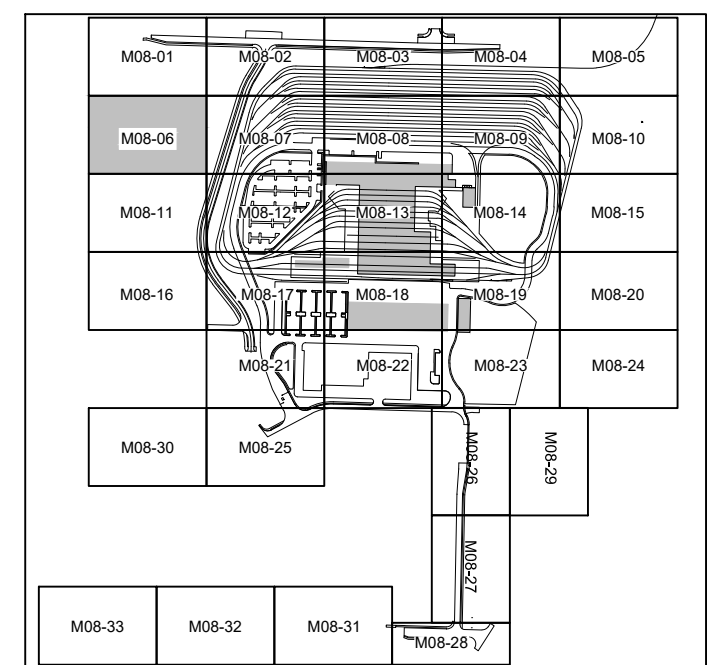

NOT FOR
CONSTRUCTION

02/23/24 | 9:10 PM | KMC DONALD
C:\PWORKING\WEST01\DWG\OMFS-M08-CUP101-128.DWG


MATCHLINE
SEE DWG M08-CUP106

Refer to the plan set COVER drawing
for disclaimers regarding this drawing.

REFERENCE CONCEPT DRAWINGS

No.	DATE	DSN	CHK	APP	REVISION

DESIGNED BY:
K. McDONALD
DRAWN BY:
J. LUM
CHECKED BY:
P. LOPEZ-HILFIKER
APPROVED BY:
P. LOPEZ-HILFIKER

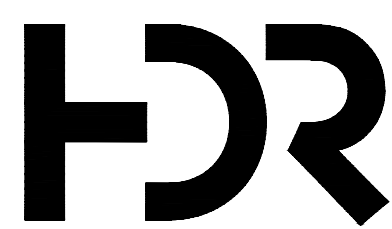

SUBMITTED BY:
PABLO LOPEZ-HILFIKER

DATE:
2/27/2024

REVIEWED BY:



DATE:
2/27/2024

PACKAGE


SCALE:
1"=20'
FILENAME:
OMFS-M08-CUP101-128
CONTRACT No.:
AE-0030-17
DATE:
2/27/2024

SOUND TRANSIT
PRELIMINARY ENGINEERING PLANS
OPERATIONS & MAINTENANCE FACILITY SOUTH

CIVIL
EXISTING UTILITIES

DRAWING No.:
M08-CUP107
FACILITY ID:
M08
SHEET No.: REV:

MATCHLINE
SEE DWG M08-CUP102

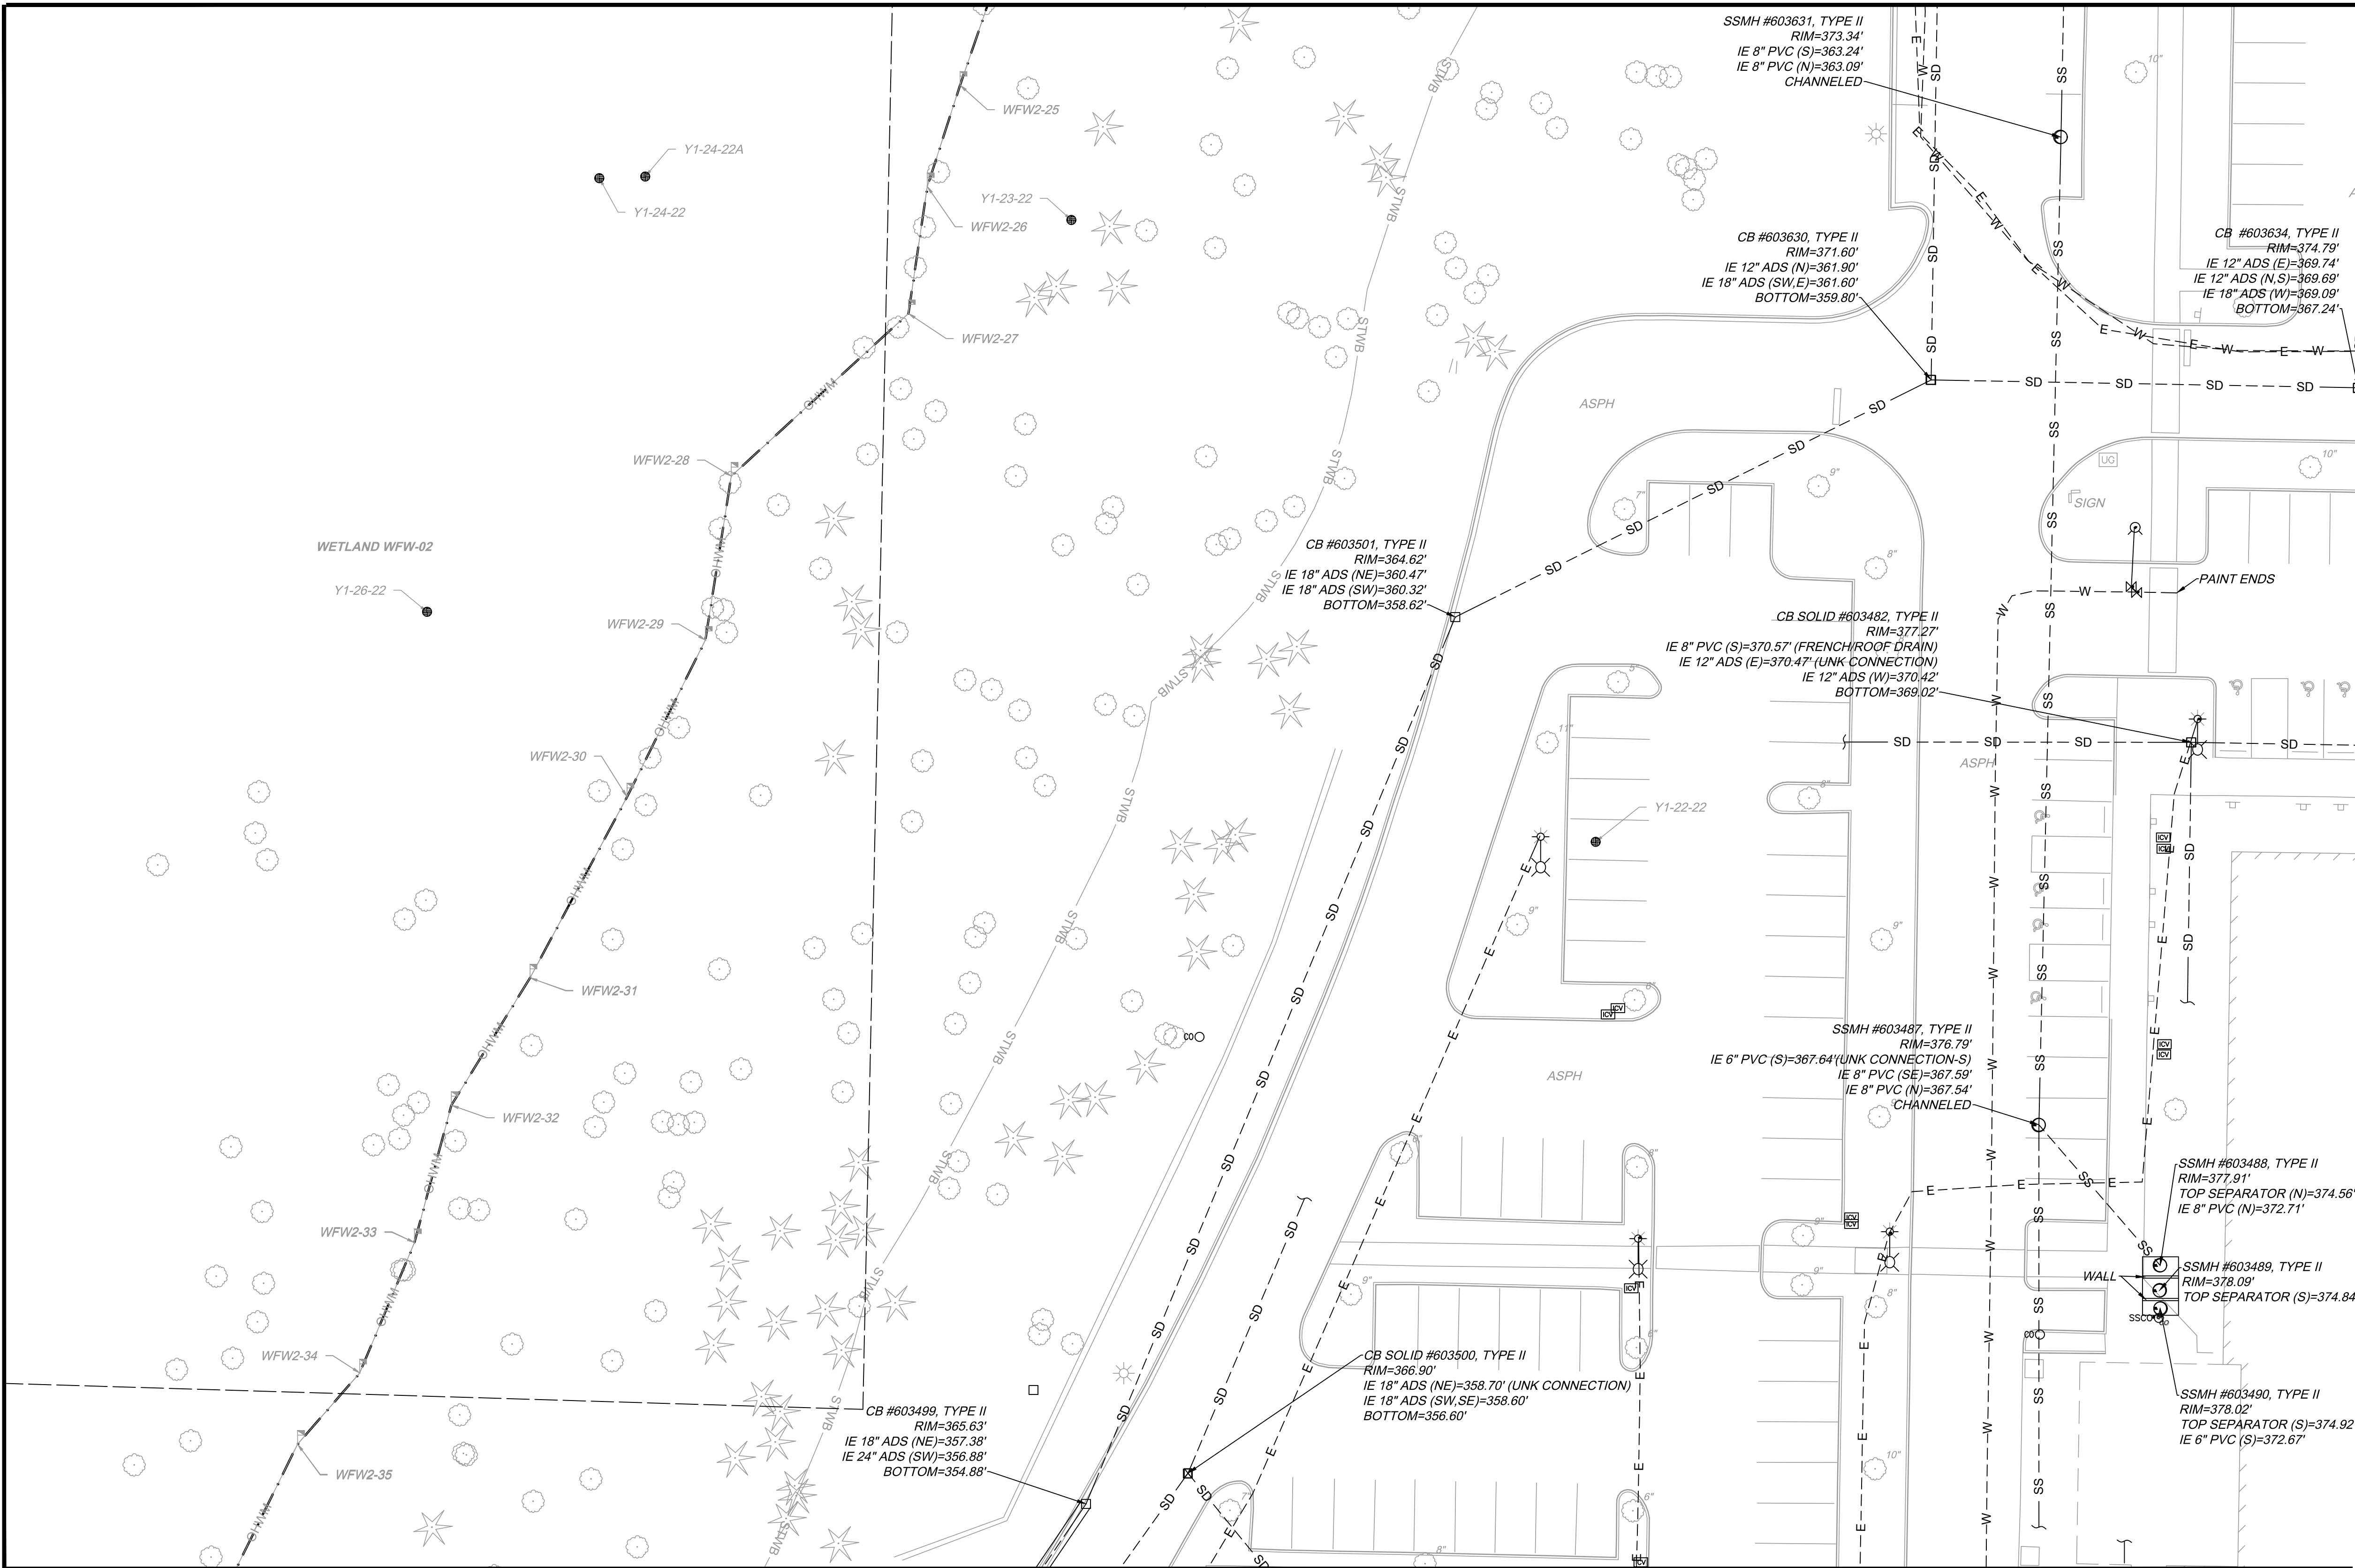




MATCHLINE
SEE DWG M08-CUP112

MATCHLINE
SEE DWG M08-CUP108

THE UTILITIES SHOWN ON THIS BASEMAP ARE A MIX OF RECORD DRAWING INFORMATION AND SURVEY DATA. ALL SURFACE FEATURES AND INVERT STRUCTURE ELEVATIONS SHOWN HEREON WERE FIELD LOCATED AND MEASURED BY PARAMETRIX OR PARTNERED SURVEY FIRM FOR THIS BASEMAP. UNDERGROUND UTILITY LINES ARE BASED UPON A COMBINATION OF ASBUILT PLANS, SURFACE FEATURE MEASUREMENTS AND ONSITE UNDERGROUND UTILITY MARKINGS PERFORMED BY OTHERS. THE RECORD DRAWING INFORMATION WENT THROUGH A QUALITY REVIEW DURING THE PRE-FINAL SUBMITTAL (11/2022). SURVEY DATA IS REVIEWED BY THE SURVEY TEAM AS PART OF THEIR QC PROCESS. SUBSEQUENT ADDITIONAL INFORMATION IN THE FORM OF SPECIFIC UTILITY LOCATES, POTHoles, AND RECORD INFORMATION HAS BEEN REVIEWED AND INCORPORATED BY THE SURVEY TEAM.


NOTES:

- REFER TO RPP SHEETS FOR EASEMENT INFORMATION.

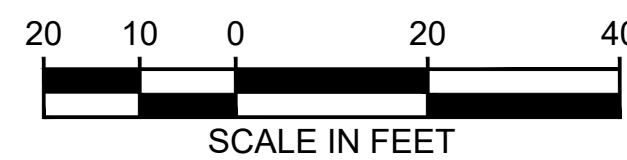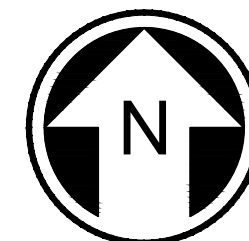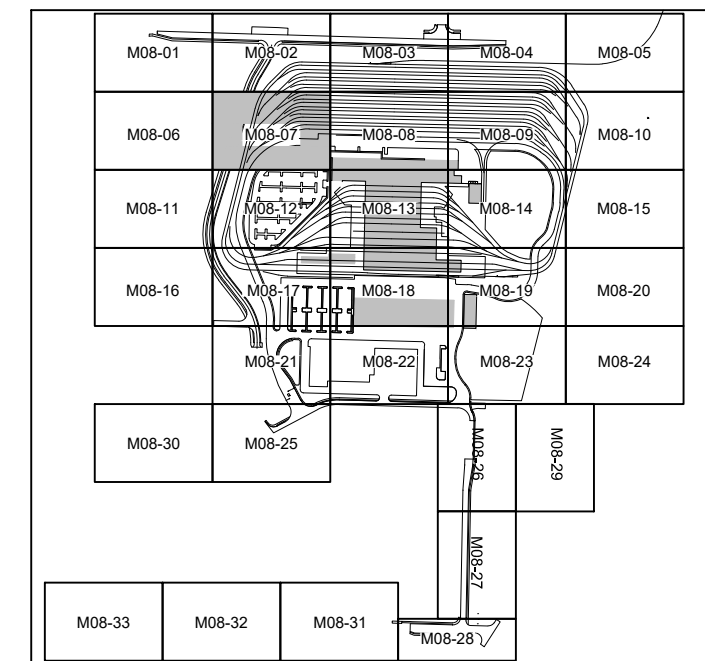

NOT FOR
CONSTRUCTION

MATCHLINE
SEE DWG M08-CUP103


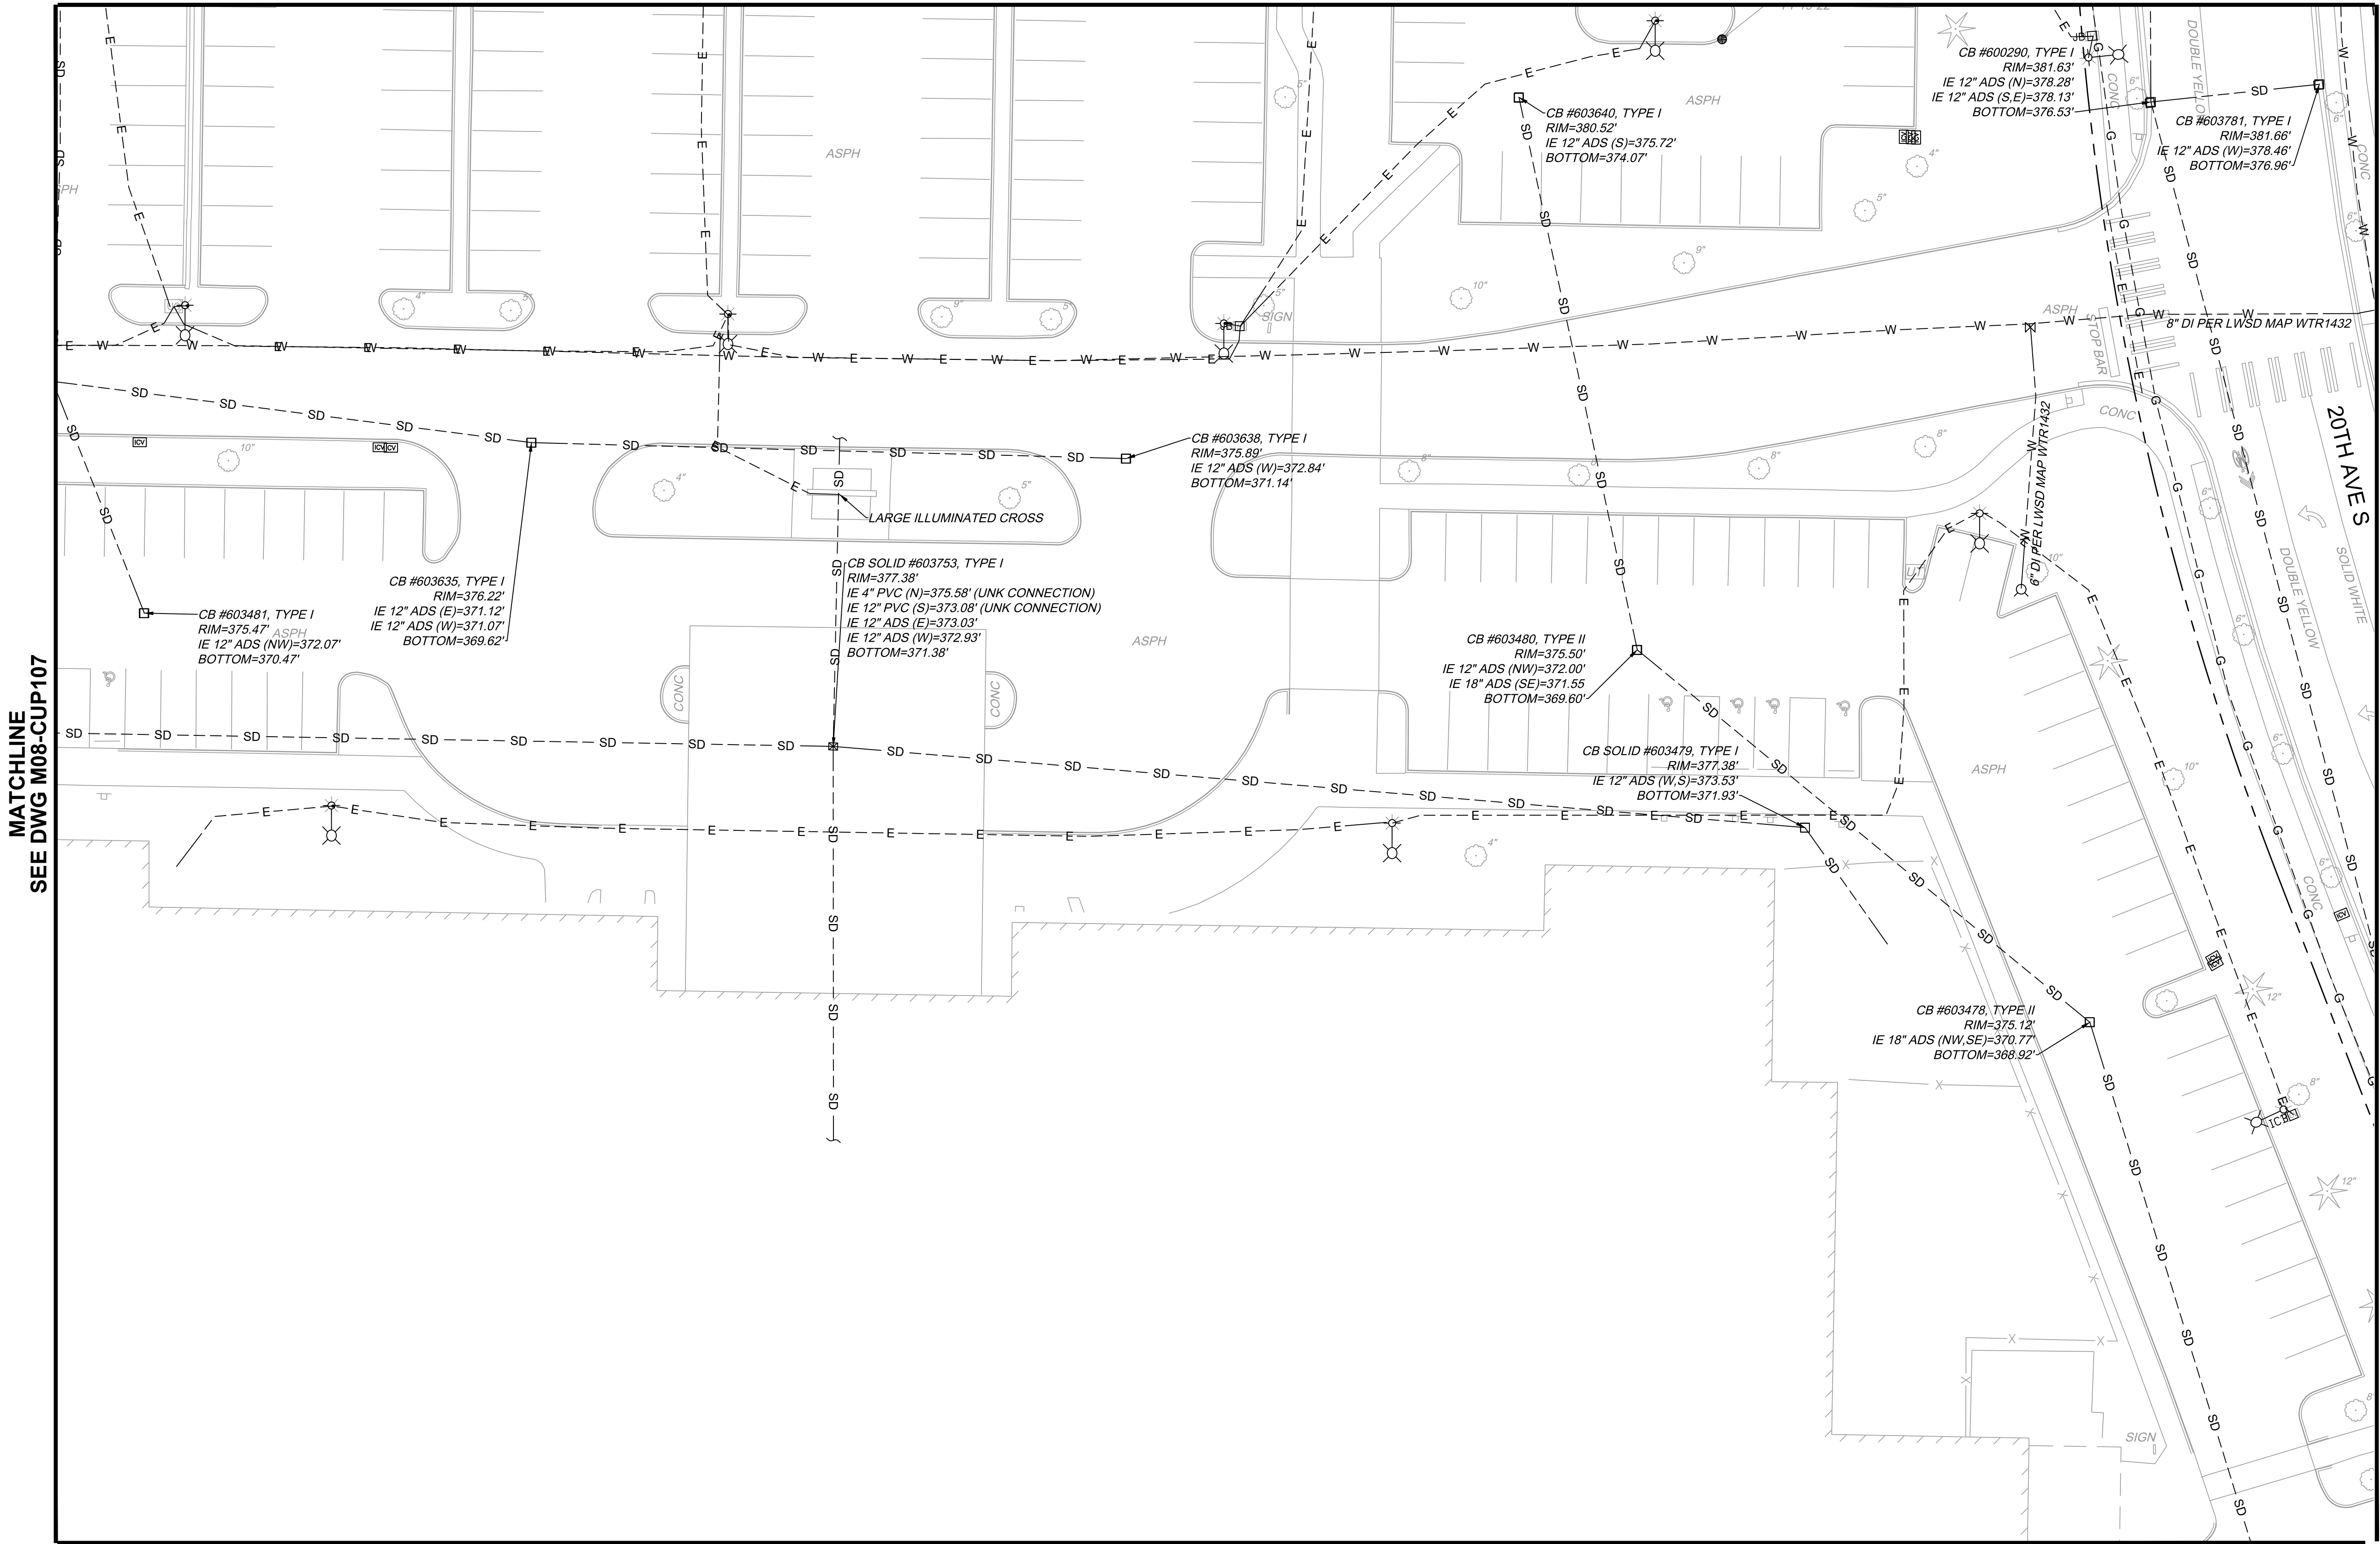


THE UTILITIES SHOWN ON THIS BASEMAP ARE A MIX OF RECORD DRAWING INFORMATION AND SURVEY DATA. ALL SURFACE FEATURES AND INVERT STRUCTURE ELEVATIONS SHOWN HEREON WERE FIELD LOCATED AND MEASURED BY PARAMETRIX OR PARTNERED SURVEY FIRM FOR THIS BASEMAP. UNDERGROUND UTILITY LINES ARE BASED UPON A COMBINATION OF ASBUILT PLANS, SURFACE FEATURE MEASUREMENTS AND ONSITE UNDERGROUND UTILITY MARKINGS PERFORMED BY OTHERS. THE RECORD DRAWING INFORMATION WENT THROUGH A QUALITY REVIEW DURING THE PRE-FINAL SUBMITTAL (11/2022). SURVEY DATA IS REVIEWED BY THE SURVEY TEAM AS PART OF THEIR QC PROCESS. SUBSEQUENT ADDITIONAL INFORMATION IN THE FORM OF SPECIFIC UTILITY LOCATES, POTHOLES, AND RECORD INFORMATION HAS BEEN REVIEWED AND INCORPORATED BY THE SURVEY TEAM.

NOTES:

1. REFER TO RPP SHEETS FOR EASEMENT INFORMATION.

MATCHLINE
SEE DWG M08-CUP109

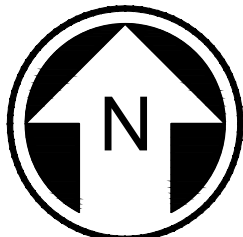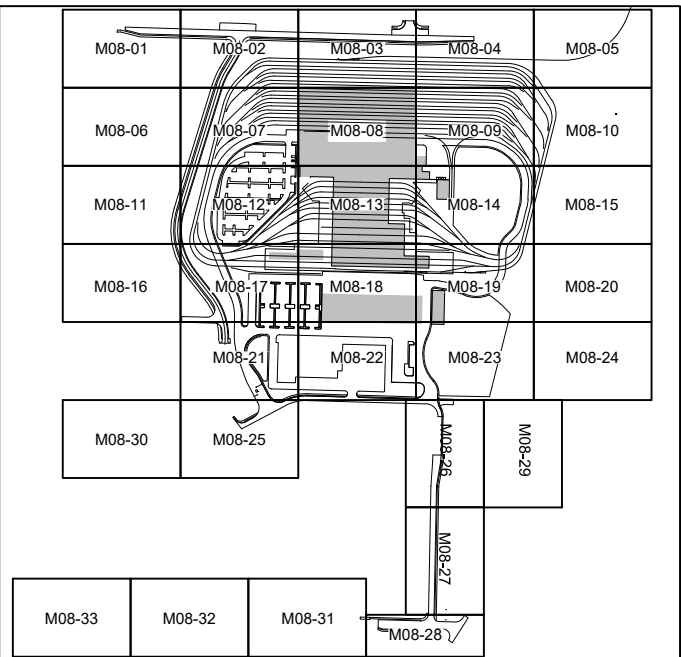

NOT FOR
CONSTRUCTION



MATCHLINE
SEE DWG M08-CUP113

Refer to the plan set COVER drawing
for disclaimers regarding this drawing.

REFERENCE CONCEPT DRAWINGS

No.	DATE	DSN	CHK	APP	REVISION

DESIGNED BY:
K. McDONALD
DRAWN BY:
J. LUM
CHECKED BY:
P. LOPEZ-HILFIKER
APPROVED BY:
P. LOPEZ-HILFIKER

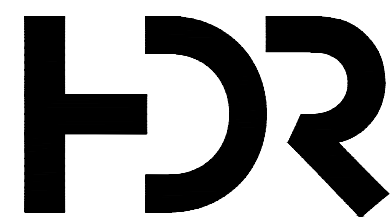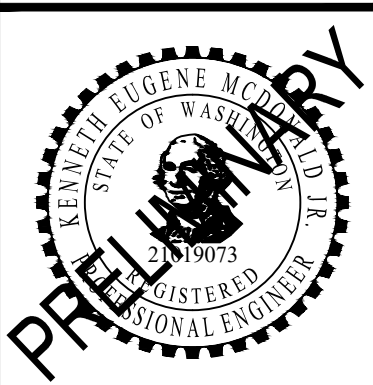

SUBMITTED BY:
PABLO LOPEZ-HILFIKER

DATE:
2/27/2024

REVIEWED BY:



DATE:
2/27/2024

PACKAGE #

SCALE:
1"=20'
FILENAME:
OMFS-M08-CUP101-128
CONTRACT No.:
AE-0030-17
DATE:
2/27/2024

SOUND TRANSIT
PRELIMINARY ENGINEERING PLANS
OPERATIONS & MAINTENANCE FACILITY SOUTH

CIVIL
EXISTING UTILITIES

DRAWING No.:
M08-CUP108
FACILITY ID:
M08
SHEET No.:
REV:

MATCHLINE
SEE DWG M08-CUP104



THE UTILITIES SHOWN ON THIS BASEMAP ARE A MIX OF RECORD DRAWING INFORMATION AND SURVEY DATA. ALL SURFACE FEATURES AND INVERT STRUCTURE ELEVATIONS SHOWN HEREON WERE FIELD LOCATED AND MEASURED BY PARAMETRIX OR PARTNERED SURVEY FIRM FOR THIS BASEMAP. UNDERGROUND UTILITY LINES ARE BASED UPON A COMBINATION OF ASBUILT PLANS, SURFACE FEATURE MEASUREMENTS AND ONSITE UNDERGROUND UTILITY MARKINGS PERFORMED BY OTHERS. THE RECORD DRAWING INFORMATION WENT THROUGH A QUALITY REVIEW DURING THE PRE-FINAL SUBMITTAL (11/2022). SURVEY DATA IS REVIEWED BY THE SURVEY TEAM AS PART OF THEIR QC PROCESS. SUBSEQUENT ADDITIONAL INFORMATION IN THE FORM OF SPECIFIC UTILITY LOCATES, POTHOLES, AND RECORD INFORMATION HAS BEEN REVIEWED AND INCORPORATED BY THE SURVEY TEAM.

NOTES:

- REFER TO RPP SHEETS FOR EASEMENT INFORMATION.

MATCHLINE
SEE DWG M08-CUP108

MATCHLINE
SEE DWG M08-CUP110

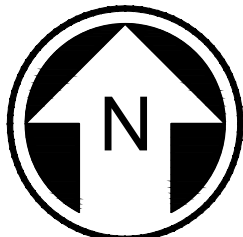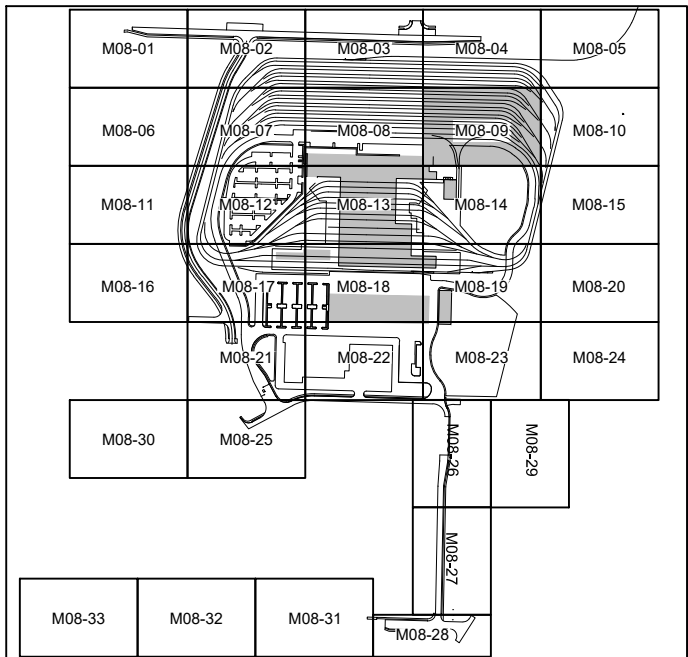


NOT FOR
CONSTRUCTION

Refer to the plan set COVER drawing
for disclaimers regarding this drawing.

MATCHLINE
SEE DWG M08-CUP114

AHJ:					PACKAGE #					
 PRELIMINARY				LINE IS 1" AT FULL SCALE  SOUNDTRANSIT	SCALE: 1"=20'		SOUND TRANSIT PRELIMINARY ENGINEERING PLANS OPERATIONS & MAINTENANCE FACILITY SOUTH CIVIL EXISTING UTILITIES		DRAWING No.: M08-CUP109	
					FILENAME: OMFS-M08-CUP101-128				FACILITY ID: M08	
					CONTRACT No.: AE-0030-17				SHEET No.: REV:	
					DATE: 2/27/2024					
	SUBMITTED BY: PABLO LOPEZ-HILFIKER		DATE: 2/27/2024		REVIEWED BY:		DATE: 2/27/2024			

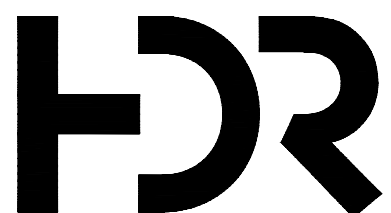

LINE IS 1" AT
FULL SCALE



DRAWING No.:

M08-CUP109

FACILITY ID:

M08


SHEET No.:

REV:

02/23/24 | 9:11 PM | KMC DONALD
C:\PWORKING\WEST01\DWG\OMFS-M08-CUP101-128.DWG

MATCHLINE
SEE DWG M08-CUP109




MATCHLINE
SEE DWG M08-CUP105

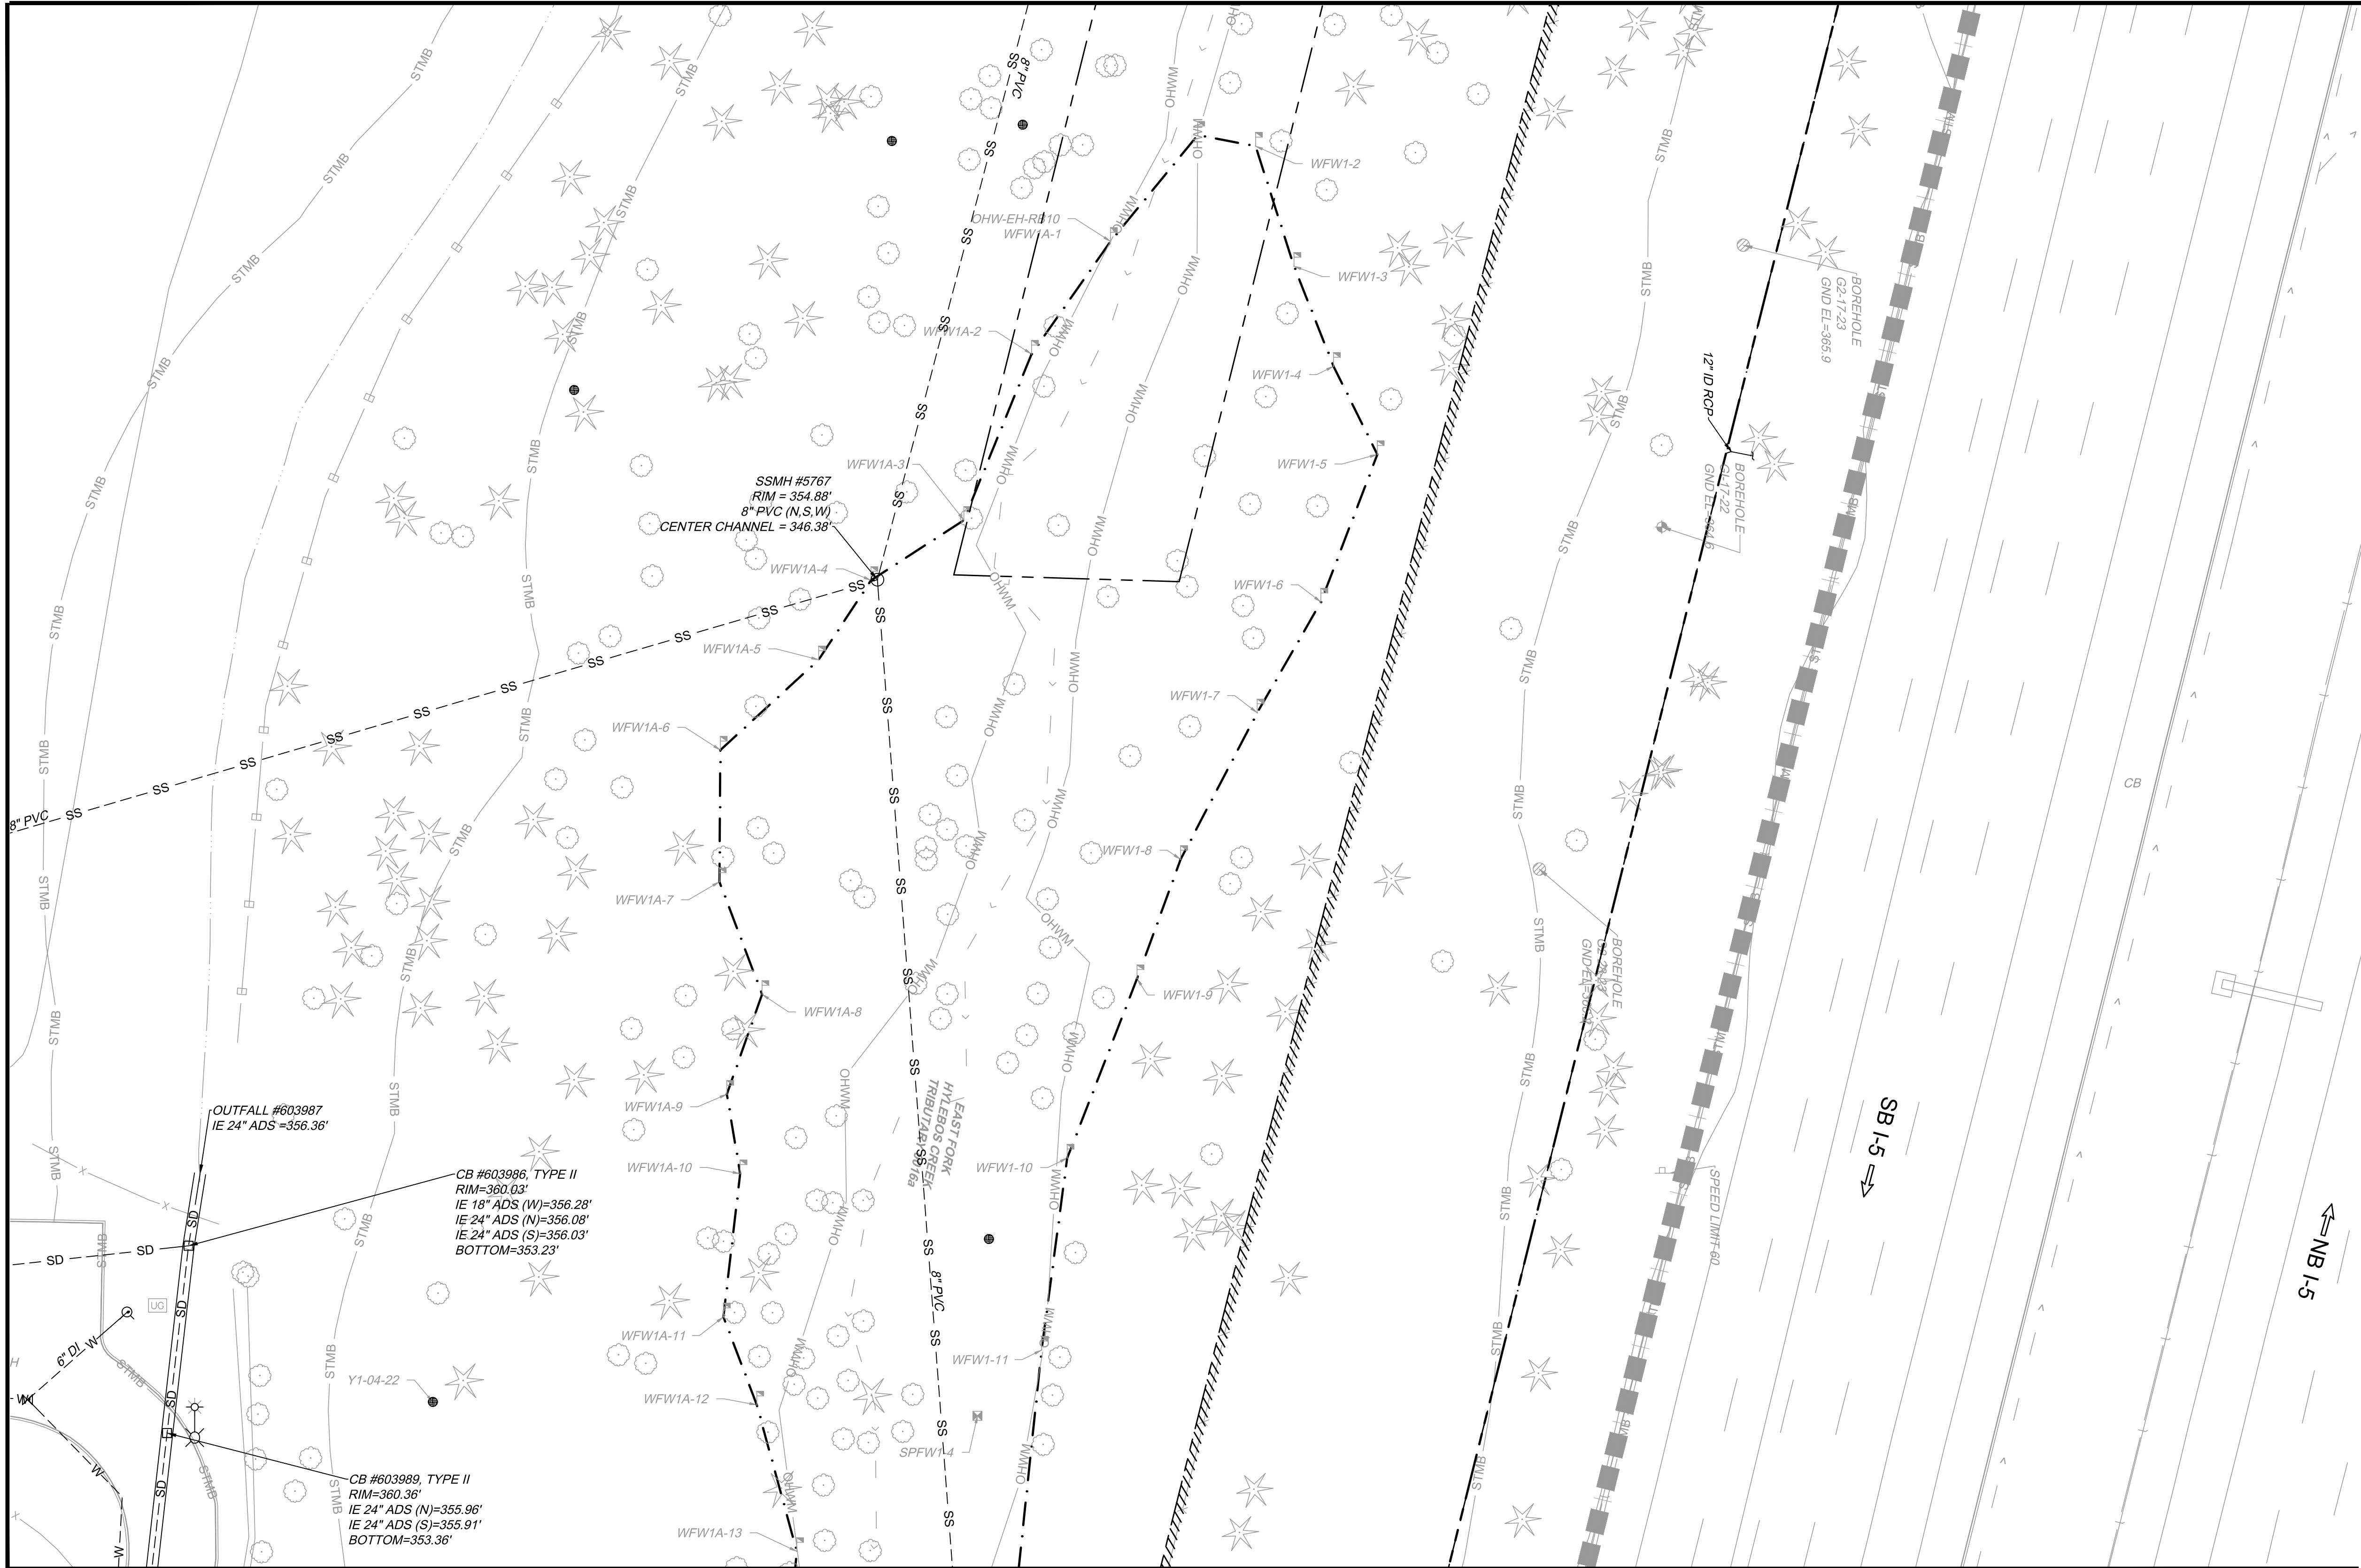

THE UTILITIES SHOWN ON THIS BASEMAP ARE A MIX OF RECORD DRAWING INFORMATION AND SURVEY DATA. ALL SURFACE FEATURES AND INVERT STRUCTURE ELEVATIONS SHOWN HEREON WERE FIELD LOCATED AND MEASURED BY PARAMETRIX OR PARTNERED SURVEY FIRM FOR THIS BASEMAP. UNDERGROUND UTILITY LINES ARE BASED UPON A COMBINATION OF ASBUILT PLANS, SURFACE FEATURE MEASUREMENTS AND ONSITE UNDERGROUND UTILITY MARKINGS PERFORMED BY OTHERS. THE RECORD DRAWING INFORMATION WENT THROUGH A QUALITY REVIEW DURING THE PRE-FINAL SUBMITTAL (11/2022). SURVEY DATA IS REVIEWED BY THE SURVEY TEAM AS PART OF THEIR QC PROCESS. SUBSEQUENT ADDITIONAL INFORMATION IN THE FORM OF SPECIFIC UTILITY LOCATES, POTHOLES, AND RECORD INFORMATION HAS BEEN REVIEWED AND INCORPORATED BY THE SURVEY TEAM.

NOTES:

1. REFER TO RPP SHEETS FOR EASEMENT INFORMATION.

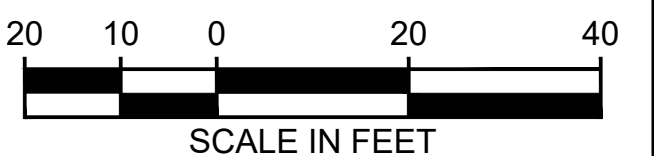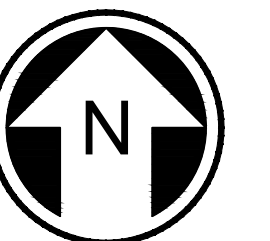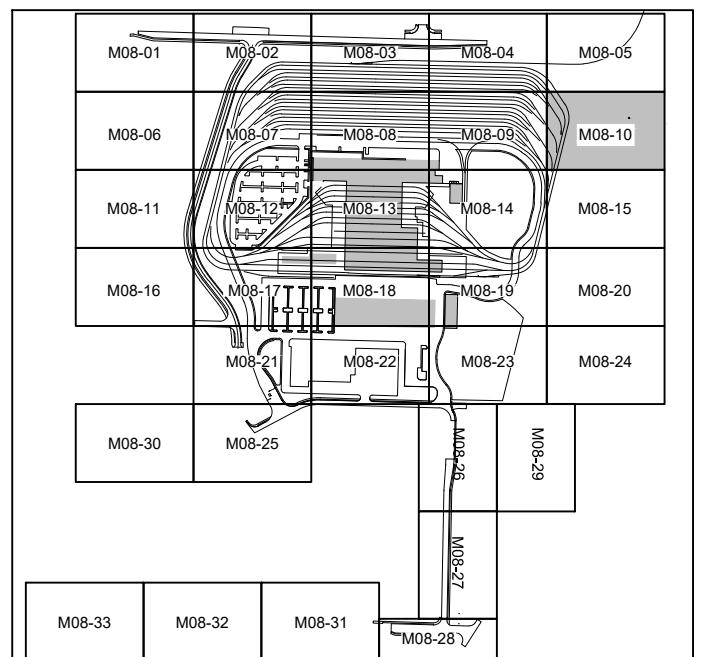



NOT FOR
CONSTRUCTION

Refer to the plan set COVER drawing
for disclaimers regarding this drawing.

REFERENCE CONCEPT DRAWINGS

No.	DATE	DSN	CHK	APP	REVISION

DESIGNED BY:
K. McDONALD
DRAWN BY:
J. LUM
CHECKED BY:
P. LOPEZ-HILFIKER
APPROVED BY:
P. LOPEZ-HILFIKER

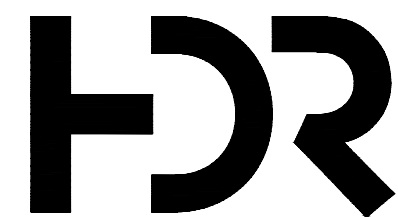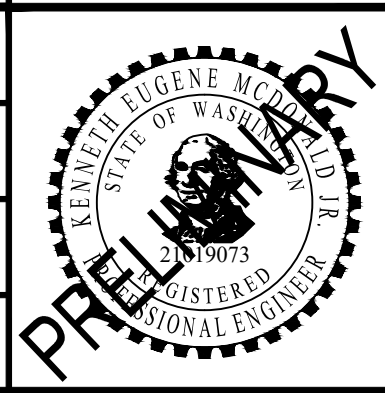

SUBMITTED BY:
PABLO LOPEZ-HILFIKER

DATE:
2/27/2024

REVIEWED BY:

DATE:
2/27/2024




PACKAGE #

SCALE:
1"=20'
FILENAME:
OMFS-M08-CUP101-128
CONTRACT No.:
AE-0030-17
DATE:
2/27/2024

SOUND TRANSIT
PRELIMINARY ENGINEERING PLANS
OPERATIONS & MAINTENANCE FACILITY SOUTH
CIVIL
EXISTING UTILITIES

DRAWING No.:
M08-CUP110
FACILITY ID:
M08
SHEET No.: REV:

MATCHLINE
SEE DWG M08-CUP106


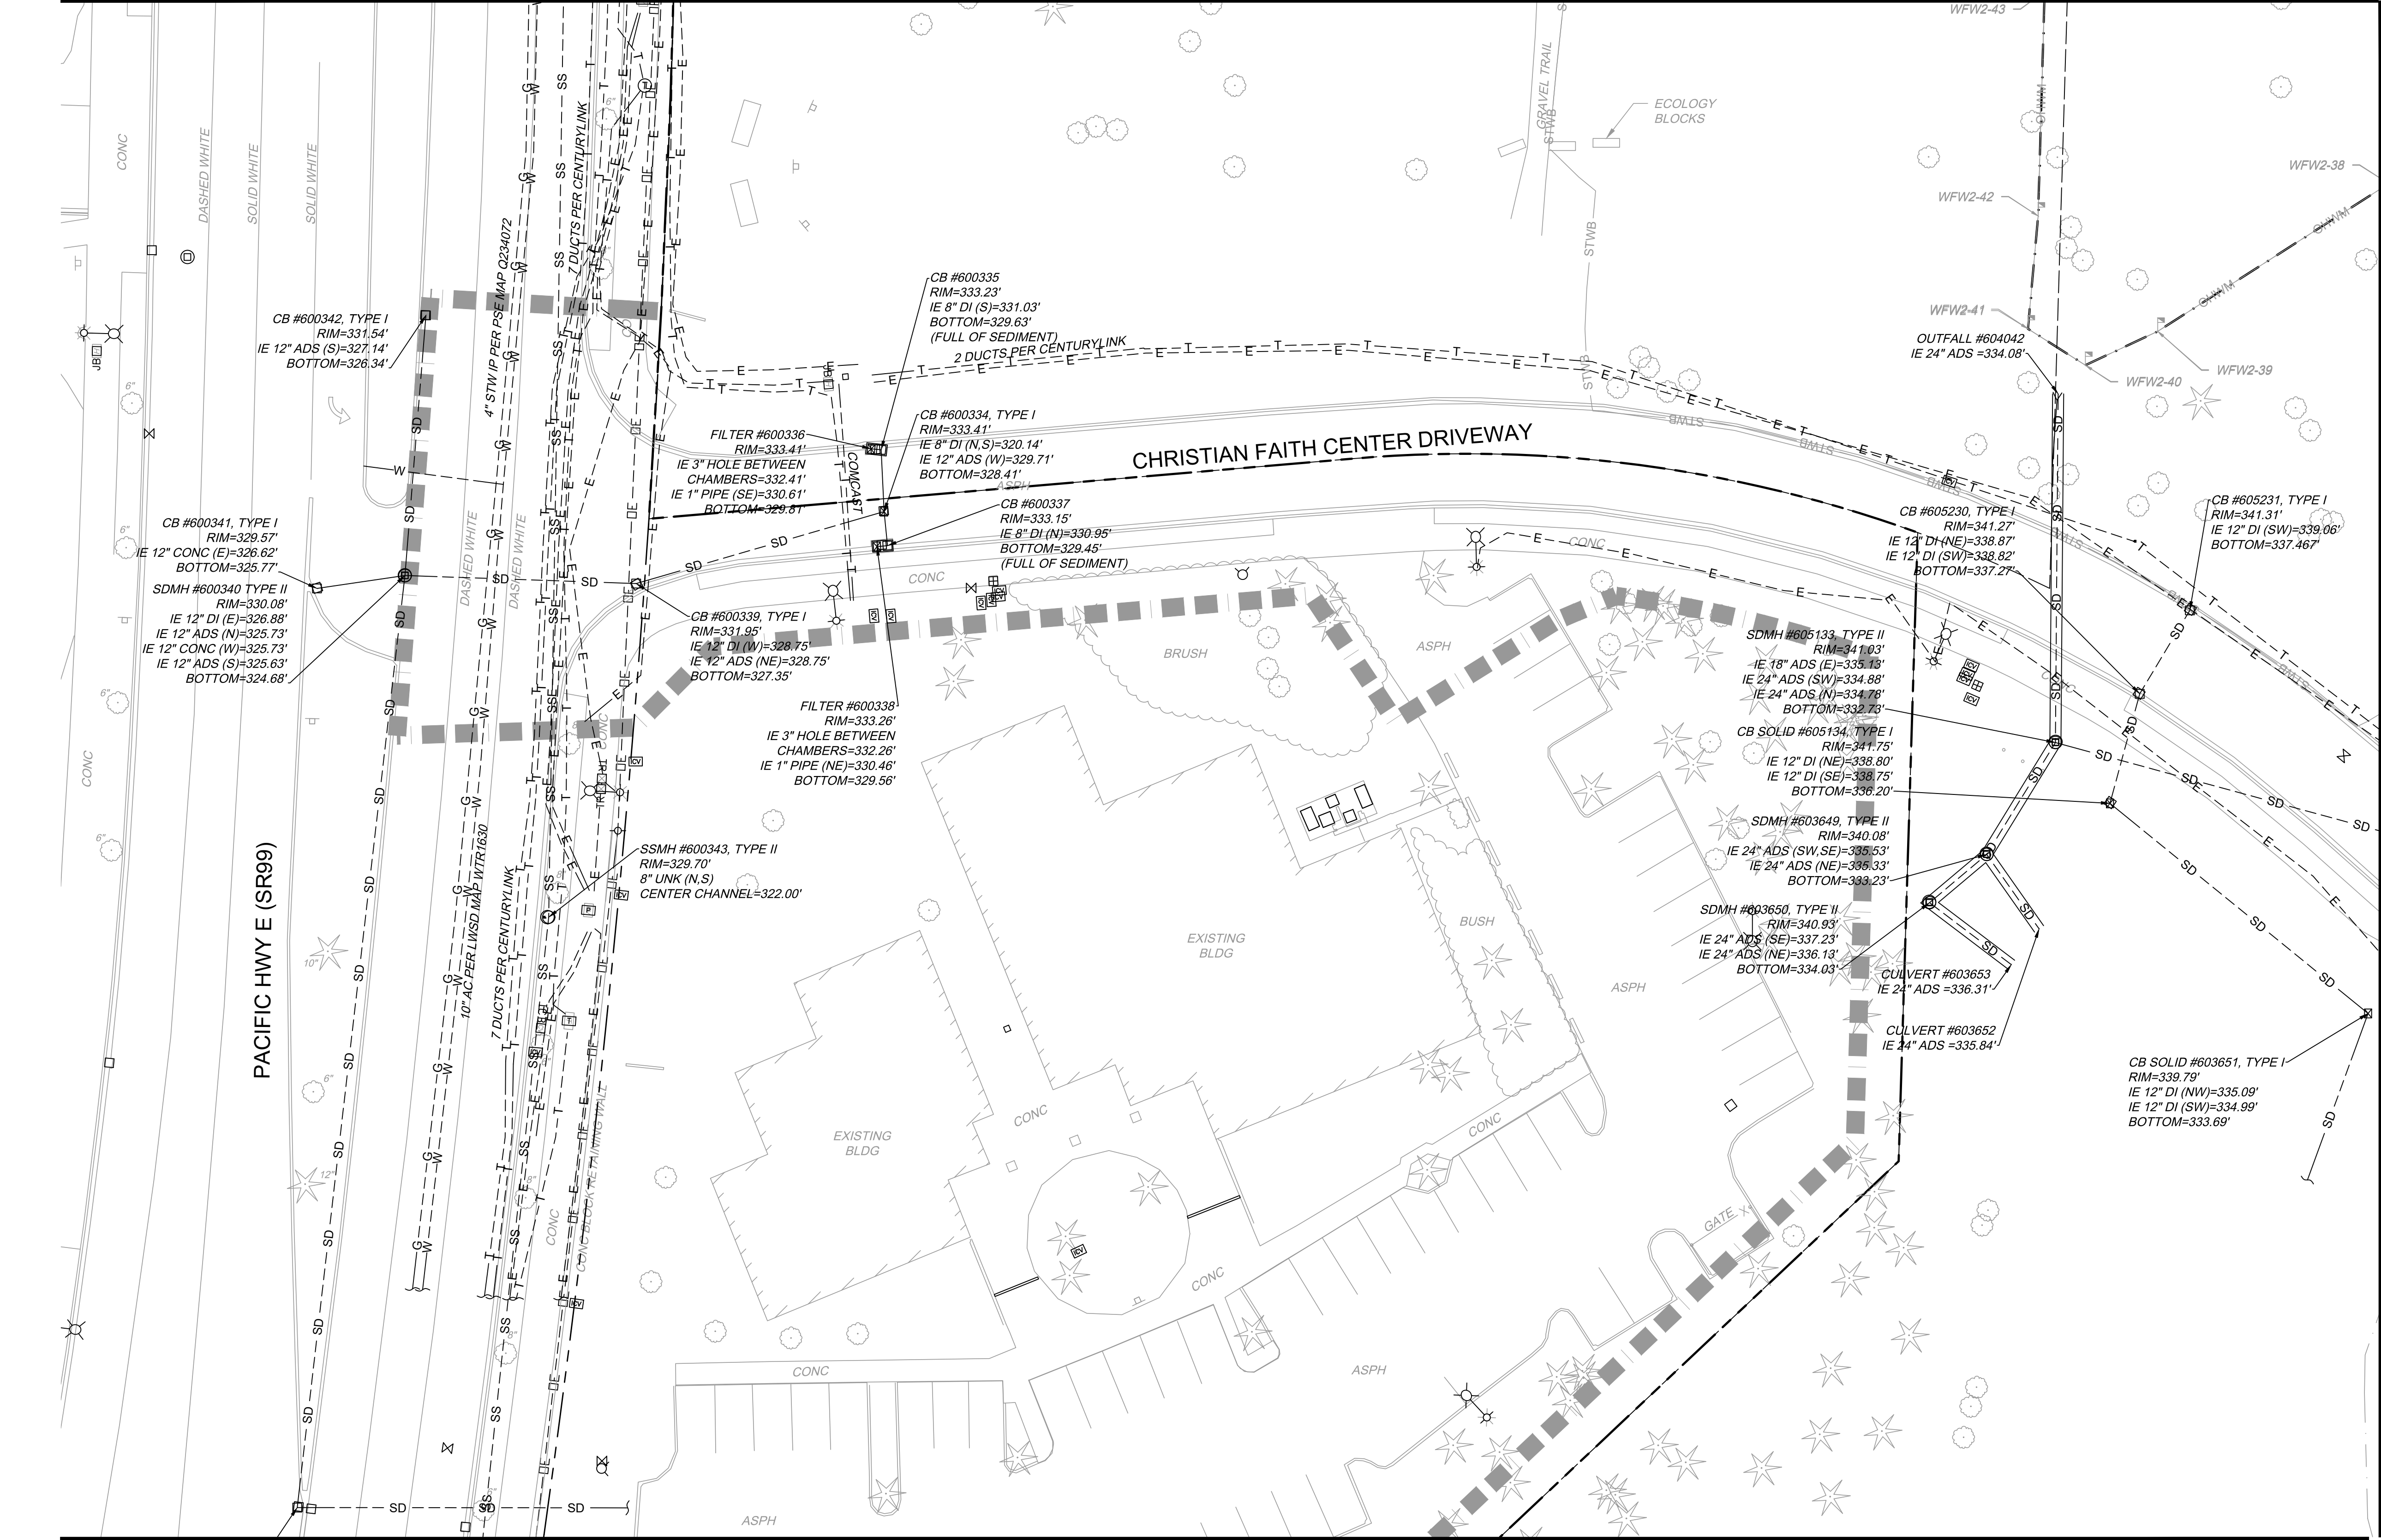


THE UTILITIES SHOWN ON THIS BASEMAP ARE A MIX OF RECORD DRAWING INFORMATION AND SURVEY DATA. ALL SURFACE FEATURES AND INVERT STRUCTURE ELEVATIONS SHOWN HEREON WERE FIELD LOCATED AND MEASURED BY PARAMETRIX OR PARTNERED SURVEY FIRM FOR THIS BASEMAP. UNDERGROUND UTILITY LINES ARE BASED UPON A COMBINATION OF ASBUILT PLANS, SURFACE FEATURE MEASUREMENTS AND ONSITE UNDERGROUND UTILITY MARKINGS PERFORMED BY OTHERS. THE RECORD DRAWING INFORMATION WENT THROUGH A QUALITY REVIEW DURING THE PRE-FINAL SUBMITTAL (11/2022). SURVEY DATA IS REVIEWED BY THE SURVEY TEAM AS PART OF THEIR QC PROCESS. SUBSEQUENT ADDITIONAL INFORMATION IN THE FORM OF SPECIFIC UTILITY LOCATES, POTHOLES, AND RECORD INFORMATION HAS BEEN REVIEWED AND INCORPORATED BY THE SURVEY TEAM.

NOTES:

- REFER TO RPP SHEETS FOR EASEMENT INFORMATION.

MATCHLINE
SEE DWG M08-CUP112

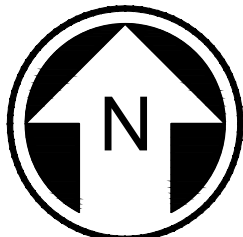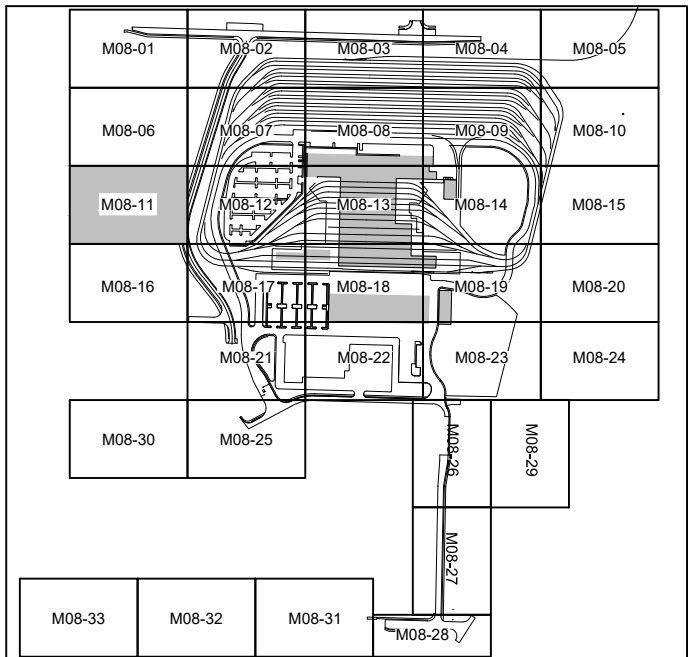

NOT FOR
CONSTRUCTION

Refer to the plan set COVER drawing
for disclaimers regarding this drawing.

REFERENCE CONCEPT DRAWINGS

No.	DATE	DSN	CHK	APP	REVISION

DESIGNED BY:
K. McDONALD
DRAWN BY:
J. LUM
CHECKED BY:
P. LOPEZ-HILFIKER
APPROVED BY:
P. LOPEZ-HILFIKER



SUBMITTED BY:
PABLO LOPEZ-HILFIKER

DATE:
2/27/2024

REVIEWED BY:



DATE:
2/27/2024

PACKAGE #

SCALE:
1"=20'
FILENAME:
OMFS-M08-CUP101-128
CONTRACT No.:
AE-0030-17
DATE:
2/27/2024


SOUND TRANSIT
PRELIMINARY ENGINEERING PLANS
OPERATIONS & MAINTENANCE FACILITY SOUTH
CIVIL
EXISTING UTILITIES

DRAWING No.:
M08-CUP111
FACILITY ID:
M08
SHEET No.:
REV:

02/23/24 | 9:11 PM | KMC DONALD
C:\PWORKING\WEST01\DWG\OMFS-M08-CUP101-128.DWG

MATCHLINE
SEE DWG M08-CUP111

MATCHLINE
SEE DWG M08-CUP107


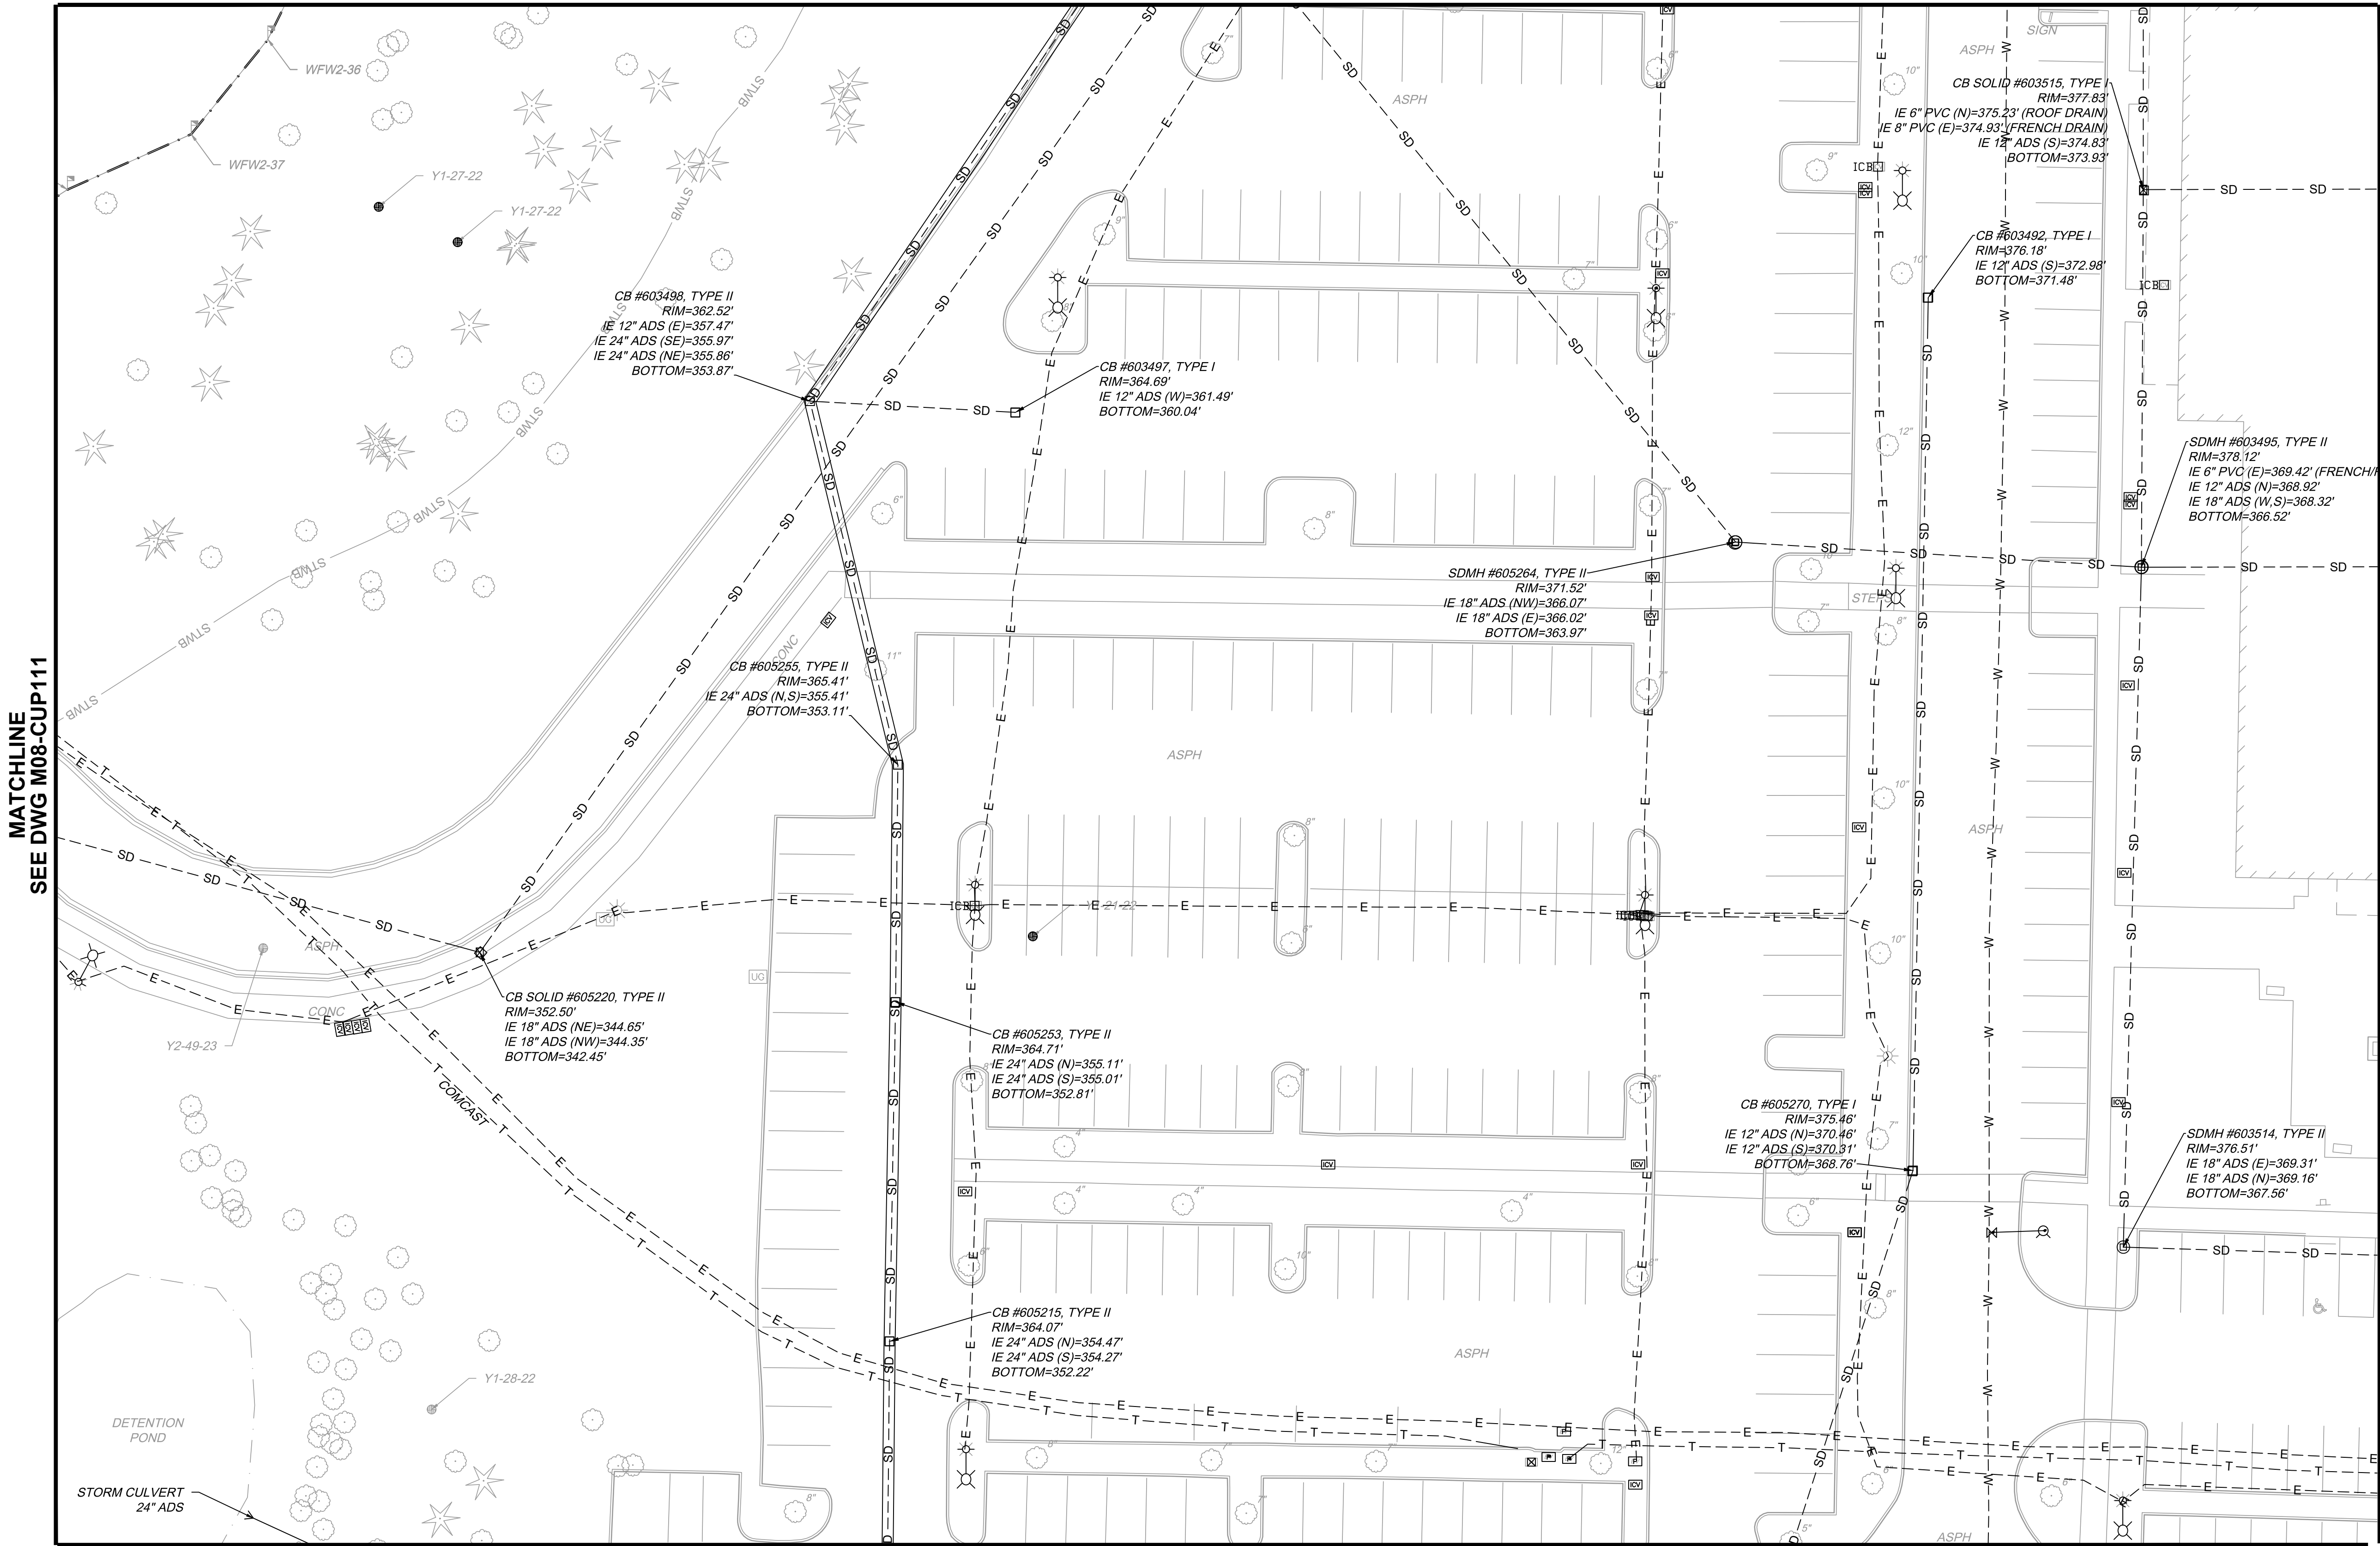


MATCHLINE
SEE DWG M08-CUP113

THE UTILITIES SHOWN ON THIS BASEMAP ARE A MIX OF RECORD DRAWING INFORMATION AND SURVEY DATA. ALL SURFACE FEATURES AND INVERT STRUCTURE ELEVATIONS SHOWN HEREON WERE FIELD LOCATED AND MEASURED BY PARAMETRIX OR PARTNERED SURVEY FIRM FOR THIS BASEMAP. UNDERGROUND UTILITY LINES ARE BASED UPON A COMBINATION OF ASBUILT PLANS, SURFACE FEATURE MEASUREMENTS AND ONSITE UNDERGROUND UTILITY MARKINGS PERFORMED BY OTHERS. THE RECORD DRAWING INFORMATION WENT THROUGH A QUALITY REVIEW DURING THE PRE-FINAL SUBMITTAL (11/2022). SURVEY DATA IS REVIEWED BY THE SURVEY TEAM AS PART OF THEIR QC PROCESS. SUBSEQUENT ADDITIONAL INFORMATION IN THE FORM OF SPECIFIC UTILITY LOCATES, POTHOLES, AND RECORD INFORMATION HAS BEEN REVIEWED AND INCORPORATED BY THE SURVEY TEAM.

NOTES:

1. REFER TO RPP SHEETS FOR EASEMENT INFORMATION.

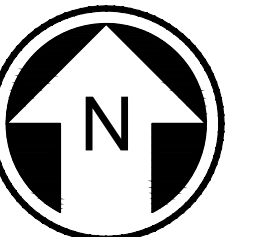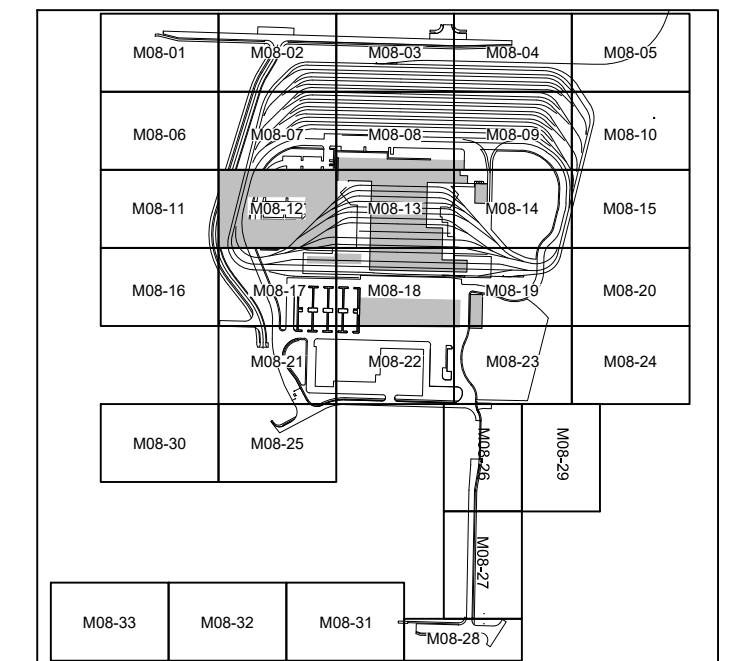

NOT FOR
CONSTRUCTION

Refer to the plan set COVER drawing
for disclaimers regarding this drawing.



REFERENCE CONCEPT DRAWINGS <table><tr><td></td><td></td><td></td><td></td><td></td><td></td></tr><tr><td></td><td></td><td></td><td></td><td></td><td></td></tr><tr><td></td><td></td><td></td><td></td><td></td><td></td></tr><tr><td></td><td></td><td></td><td></td><td></td><td></td></tr><tr><td>No.</td><td>DATE</td><td>DSN</td><td>CHK</td><td>APP</td><td>REVISION</td></tr></table>																														No.	DATE	DSN	CHK	APP	REVISION	DESIGNED BY: K. MCDONALD		AHJ:   SUBMITTED BY: PABLO LOPEZ-HILFIKER DATE: 2/27/2024 REVIEWED BY: DATE: 2/27/2024		LINE IS 1" AT FULL SCALE  SOUNDTRANSIT		PACKAGE #		SOUND TRANSIT PRELIMINARY ENGINEERING PLANS OPERATIONS & MAINTENANCE FACILITY SOUTH CIVIL EXISTING UTILITIES		DRAWING No.: M08-CUP112	
No.	DATE	DSN	CHK	APP	REVISION	
DRAWN BY: J. LUM		SCALE: 1"=20'		FACILITY ID: M08	
CHECKED BY: P. LOPEZ-HILFIKER		FILENAME: OMFS-M08-CUP101-128		SHEET No.: REV:	
APPROVED BY:		CONTRACT No.: AE-0030-17	
P. LOPEZ-HILFIKER		DATE: 2/27/2024	

**MATCHLINE
SEE DWG M08-CUP112**

MATCHLINE
SEE DWG M08-CUP114

NOTES:

1. REFER TO RPP SHEETS FOR EASEMENT INFORMATION.

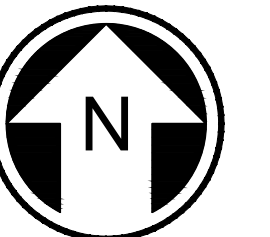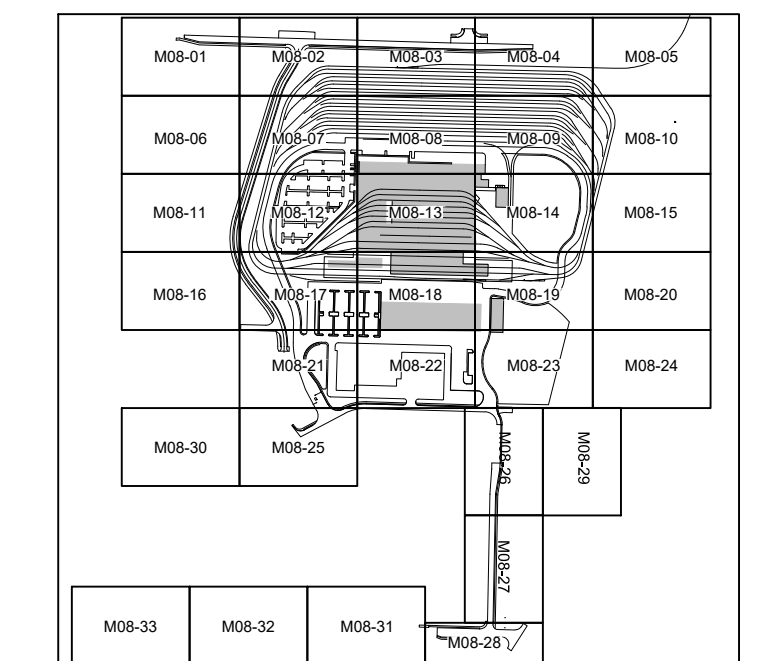

SCALE IN FEET

NOT FOR
CONSTRUCTION

*Refer to the plan set COVER drawing
for disclaimers regarding this drawing.*

MATCHLINE
SEE DWG M08-CUP118

AHJ:

	PACKAGE #
--	------------------

REFERENCE CONCEPT DRAWINGS

DESIGNED BY:



K. McDONALD
DRAWN BY:

J. LUM

CHECKED BY:	
-------------	--

P. LOPEZ-HILF

APPROVED BY:

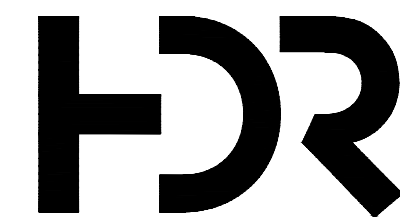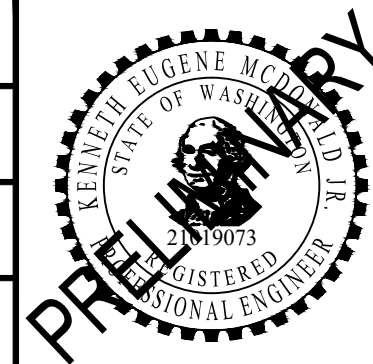

SUBMITTED BY:

DATE:

REVIEWED BY:

Full Scale

ST

SOUNDTRANSIT

DATE:

SCALE:

1 -20
FILENAME

OMFS-M08-CUP101-128

CONTRACT No.

DATE:

SOUND TRANSIT
PRELIMINARY ENGINEERING PLANS
OPERATIONS & MAINTENANCE FACILITY SOUTH

CIVIL EXISTING UTILITIES

DRAWING No.:

M08-CUP113

FACILITY ID:


HEET No.: REV:

02/23/24 | 9:11 PM | KMC DONALD
C:\PWWORKING\WEST01\D2772714\

C:\PWORKING\WEST01\D2727214\OMFS-M08-CUP101-128.DWG

MATCHLINE
SEE DWG M08-CUP113

MATCHLINE
SEE DWG M08-CUP109



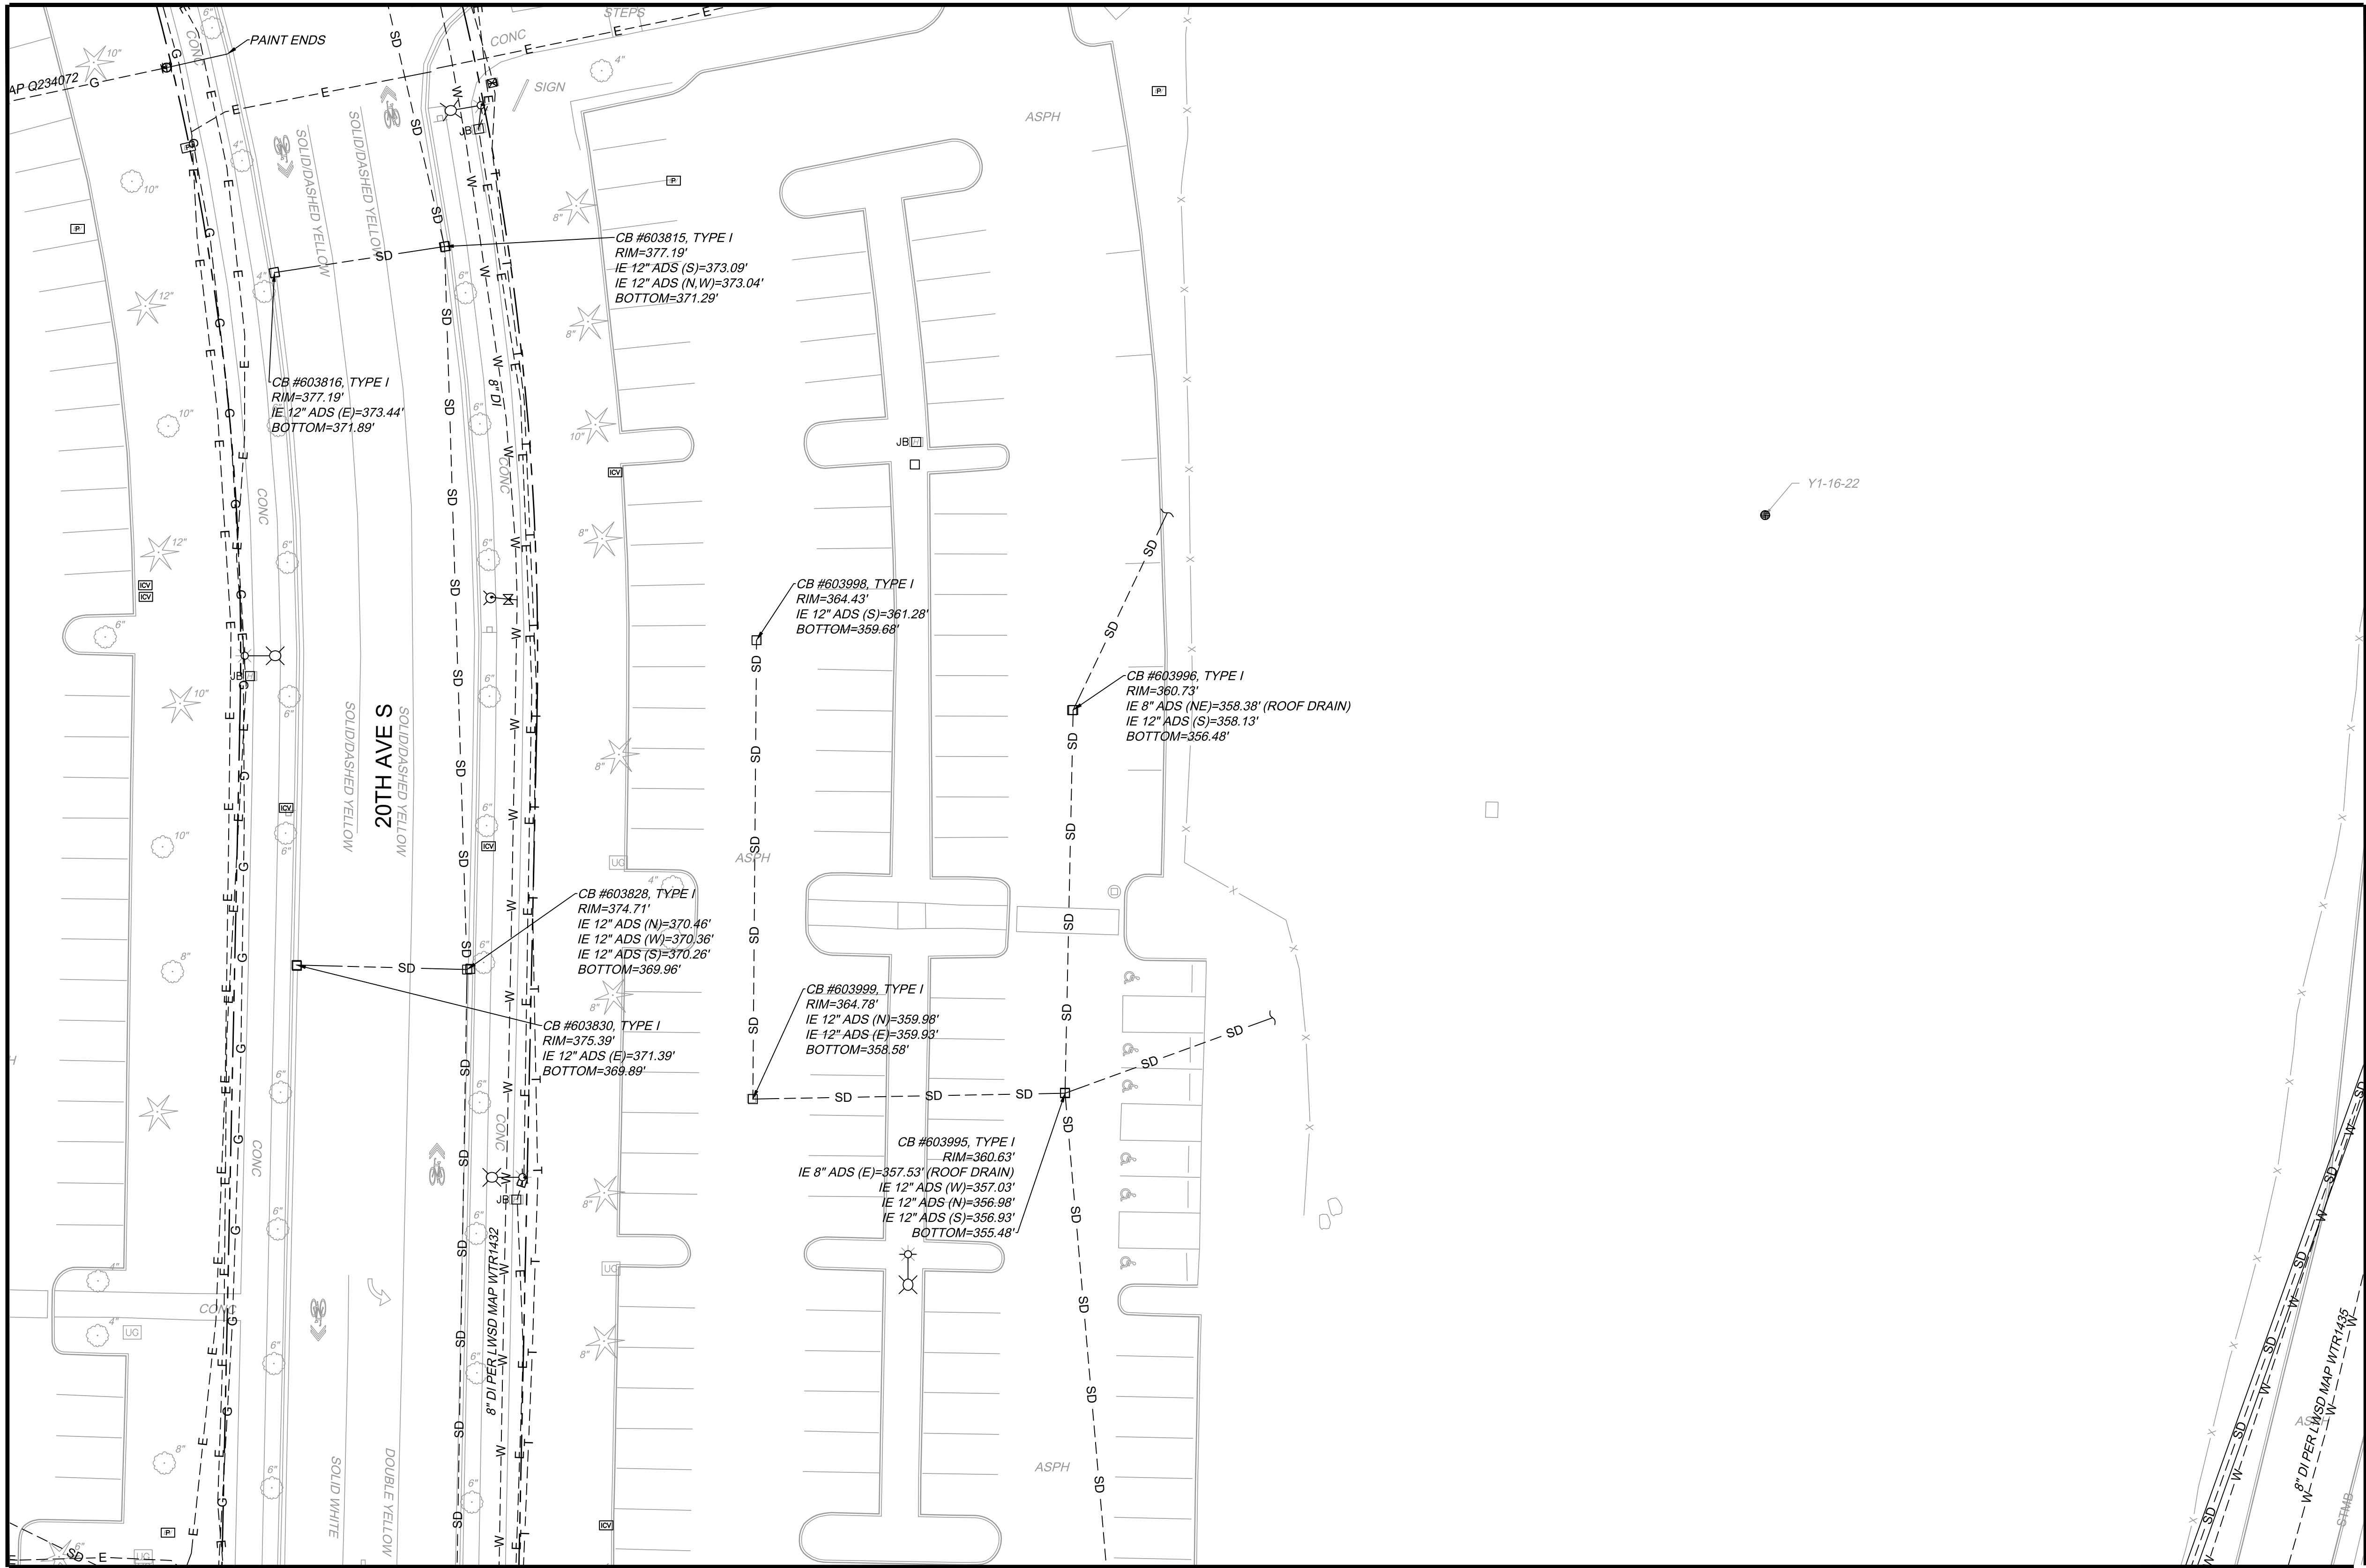


MATCHLINE
SEE DWG M08-CUP115

THE UTILITIES SHOWN ON THIS BASEMAP ARE A MIX OF RECORD DRAWING INFORMATION AND SURVEY DATA. ALL SURFACE FEATURES AND INVERT STRUCTURE ELEVATIONS SHOWN HEREON WERE FIELD LOCATED AND MEASURED BY PARAMETRIX OR PARTNERED SURVEY FIRM FOR THIS BASEMAP. UNDERGROUND UTILITY LINES ARE BASED UPON A COMBINATION OF ASBUILT PLANS, SURFACE FEATURE MEASUREMENTS AND ONSITE UNDERGROUND UTILITY MARKINGS PERFORMED BY OTHERS. THE RECORD DRAWING INFORMATION WENT THROUGH A QUALITY REVIEW DURING THE PRE-FINAL SUBMITTAL (11/2022). SURVEY DATA IS REVIEWED BY THE SURVEY TEAM AS PART OF THEIR QC PROCESS. SUBSEQUENT ADDITIONAL INFORMATION IN THE FORM OF SPECIFIC UTILITY LOCATES, POTHoles, AND RECORD INFORMATION HAS BEEN REVIEWED AND INCORPORATED BY THE SURVEY TEAM.

NOTES:

1. REFER TO RPP SHEETS FOR EASEMENT INFORMATION.

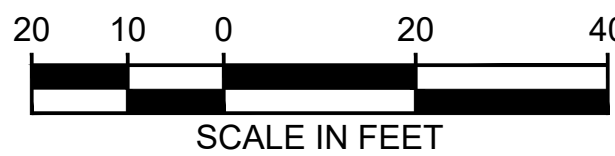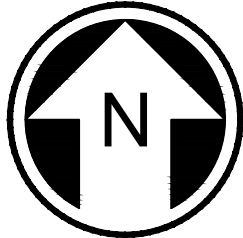
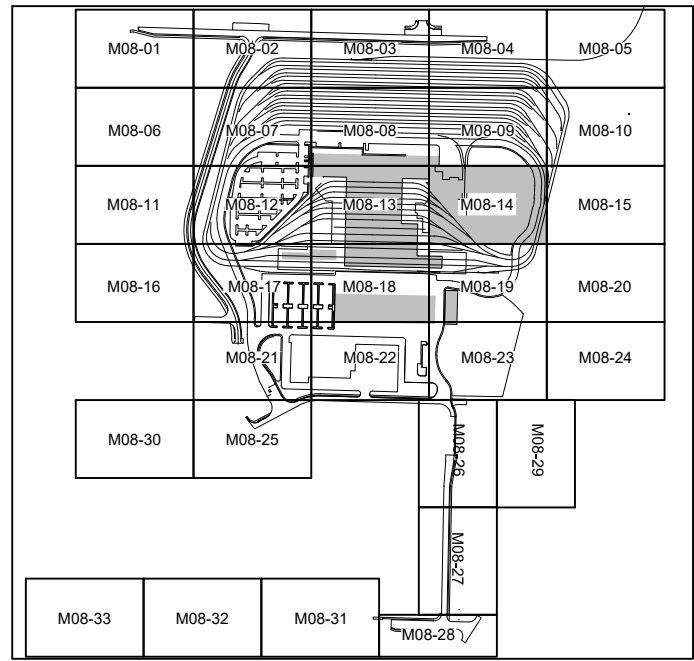


NOT FOR
CONSTRUCTION

Refer to the plan set COVER drawing
for disclaimers regarding this drawing.

REFERENCE CONCEPT DRAWINGS

DESIGNED BY:
K. McDONALD
DRAWN BY:
J. LUM
CHECKED BY:
P. LOPEZ-HILFIKER
APPROVED BY:
P. LOPEZ-HILFIKER

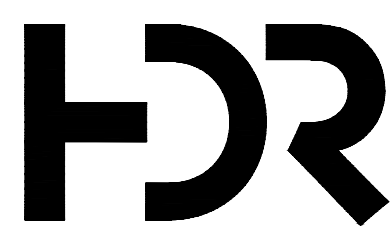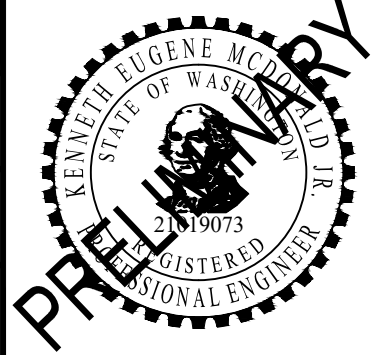

SUBMITTED BY:
PABLO LOPEZ-HILFIKER

DATE:
2/27/2024

REVIEWED BY:



DATE:
2/27/2024

PACKAGE #

SCALE:
1"=20'
FILENAME:
OMFS-M08-CUP101-128
CONTRACT No.:
AE-0030-17
DATE:
2/27/2024

SOUND TRANSIT
PRELIMINARY ENGINEERING PLANS
OPERATIONS & MAINTENANCE FACILITY SOUTH
CIVIL
EXISTING UTILITIES

DRAWING No.:
M08-CUP114
FACILITY ID:
M08
SHEET No.: REV:

MATCHLINE
SEE DWG M08-CUP110

THE UTILITIES SHOWN ON THIS BASEMAP ARE A MIX OF RECORD DRAWING INFORMATION AND SURVEY DATA. ALL SURFACE FEATURES AND INVERT STRUCTURE ELEVATIONS SHOWN HEREON WERE FIELD LOCATED AND MEASURED BY PARAMETRIX OR PARTNERED SURVEY FIRM FOR THIS BASEMAP. UNDERGROUND UTILITY LINES ARE BASED UPON A COMBINATION OF ASBUILT PLANS, SURFACE FEATURE MEASUREMENTS AND ONSITE UNDERGROUND UTILITY MARKINGS PERFORMED BY OTHERS.

THE RECORD DRAWING INFORMATION WENT THROUGH A QUALITY REVIEW DURING THE PRE-FINAL SUBMITTAL (11/2022). SURVEY DATA IS REVIEWED BY THE SURVEY TEAM AS PART OF THEIR QC PROCESS.

SUBSEQUENT ADDITIONAL INFORMATION IN THE FORM OF SPECIFIC UTILITY LOCATES, POTHOLES, AND RECORD INFORMATION HAS BEEN REVIEWED AND INCORPORATED BY THE SURVEY TEAM.

NOTES:


1. REFER TO RPP SHEETS FOR EASEMENT INFORMATION.

MATCHLINE
SEE DWG M08-CUP114

Refer to the plan set COVER drawing
for disclaimers regarding this drawing

REFERENCE CONCEPT DRAWINGS					
No.	DATE	DSN	CHK	APP	REVISION

DESIGNED BY:
K. MCDONALD
DRAWN BY:
J. LUM
CHECKED BY:
P. LOPEZ-HILFIKER
APPROVED BY:
P. LOPEZ-HILFIKER

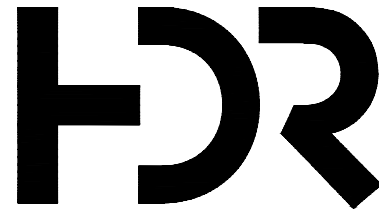



SUBMITTED BY:	DATE:	REVIEWED BY:	DATE:
PABLO LOPEZ-HILFIKER	2/27/2024		2/27/2024

**PACKAGE #**

SCALE:	1"=20'
FILENAME:	OMFS-M08-CUP101-128
CONTRACT No.:	AE-0030-17
DATE:	2/27/2024

SOUND TRANSIT
PRELIMINARY ENGINEERING PLANS
OPERATIONS & MAINTENANCE FACILITY SOUTH
CIVIL
EXISTING UTILITIES

DRAWING No.:
M08-CUP115
FACILITY ID:
M08
SHEET No.: REV:

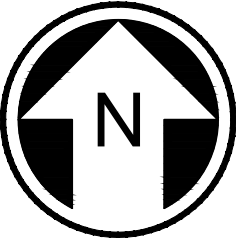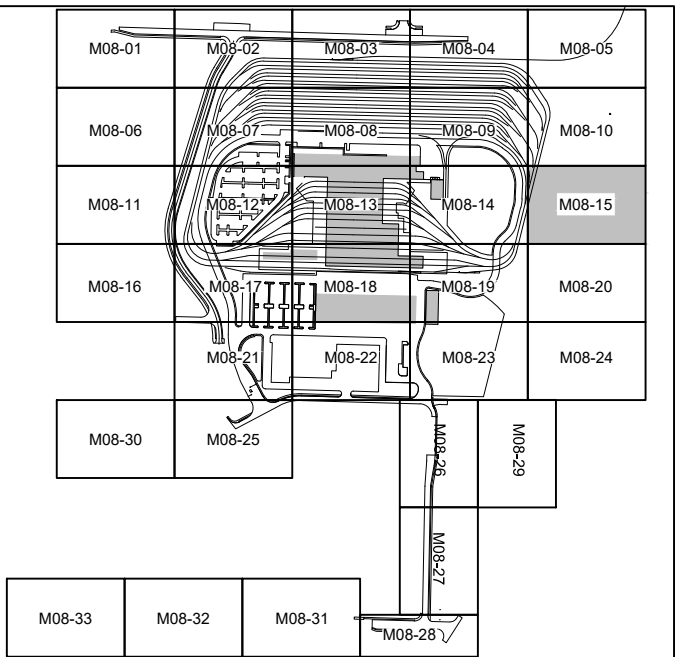

20 10 0 20 40

SCALE IN FEET

NOT FOR
CONSTRUCTION



MATCHLINE
SEE DWG M08-CUP111

THE UTILITIES SHOWN ON THIS BASEMAP ARE A MIX OF RECORD DRAWING INFORMATION AND SURVEY DATA. ALL SURFACE FEATURES AND INVERT STRUCTURE ELEVATIONS SHOWN HEREON WERE FIELD LOCATED AND MEASURED BY PARAMETRIX OR PARTNERED SURVEY FIRM FOR THIS BASEMAP. UNDERGROUND UTILITY LINES ARE BASED UPON A COMBINATION OF ASBUILT PLANS, SURFACE FEATURE MEASUREMENTS AND ONSITE UNDERGROUND UTILITY MARKINGS PERFORMED BY OTHERS. THE RECORD DRAWING INFORMATION WENT THROUGH A QUALITY REVIEW DURING THE PRE-FINAL SUBMITTAL (11/2022). SURVEY DATA IS REVIEWED BY THE SURVEY TEAM AS PART OF THEIR QC PROCESS. SUBSEQUENT ADDITIONAL INFORMATION IN THE FORM OF SPECIFIC UTILITY LOCATES, POTHOLES, AND RECORD INFORMATION HAS BEEN REVIEWED AND INCORPORATED BY THE SURVEY TEAM.

NOTES:


- REFER TO RPP SHEETS FOR EASEMENT INFORMATION.

MATCHLINE
SEE DWG M08-CUP117

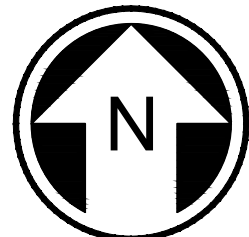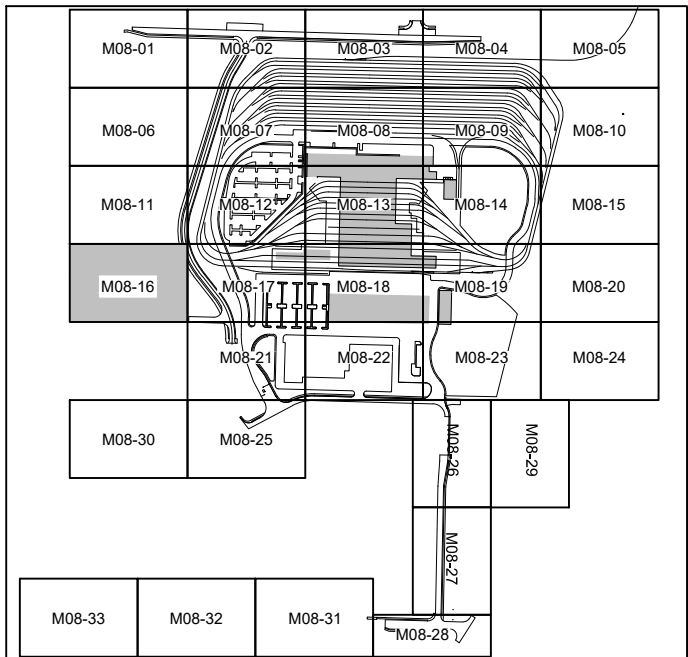

20 10 0 20 40
SCALE IN FEET

NOT FOR
CONSTRUCTION


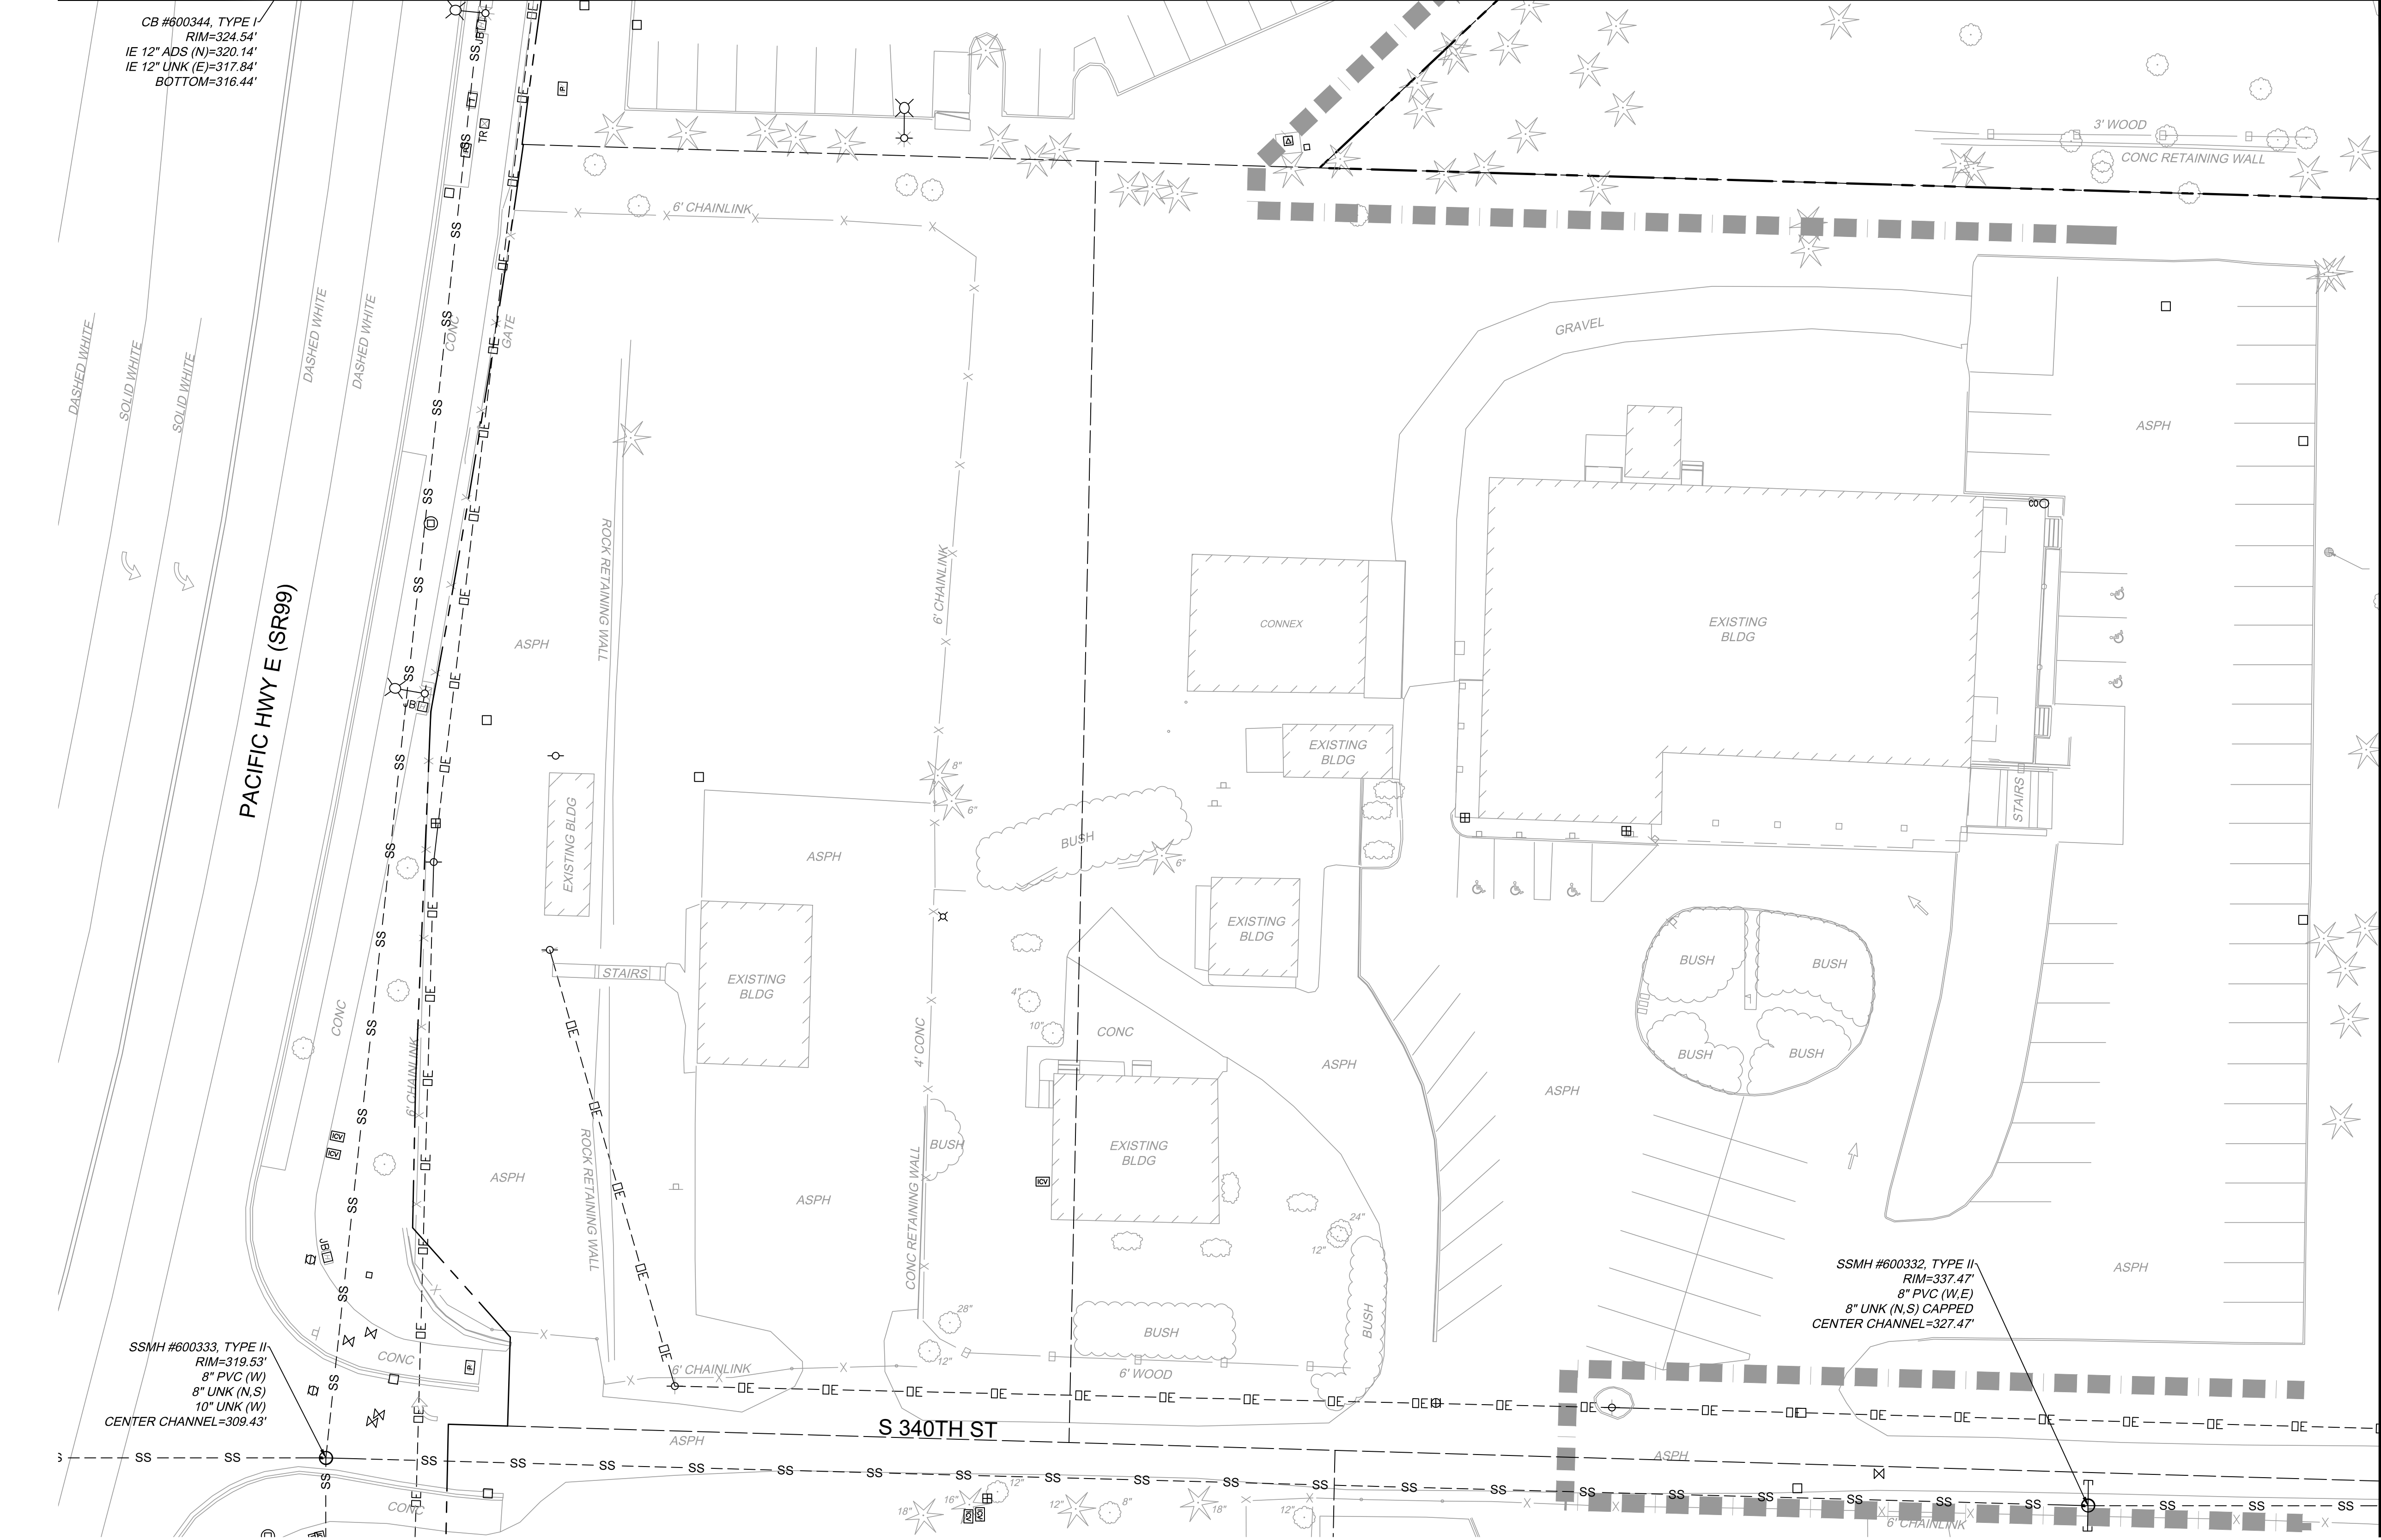


Refer to the plan set COVER drawing
for disclaimers regarding this drawing.

REFERENCE CONCEPT DRAWINGS

No.	DATE	DSN	CHK	APP	REVISION

DESIGNED BY:
K. McDONALD
DRAWN BY:
J. LUM
CHECKED BY:
P. LOPEZ-HILFIKER
APPROVED BY:
P. LOPEZ-HILFIKER

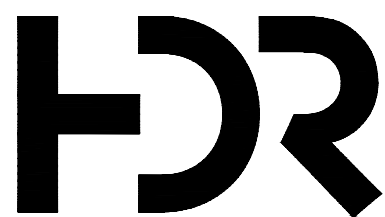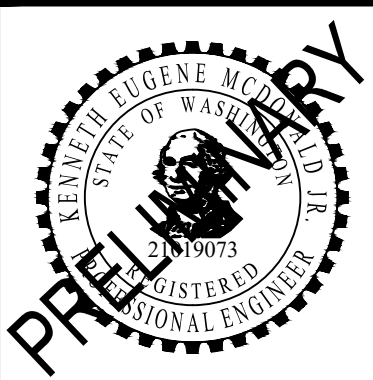

SUBMITTED BY:
PABLO LOPEZ-HILFIKER

DATE:
2/27/2024

REVIEWED BY:



DATE:
2/27/2024

PACKAGE #

SCALE:
1"=20'
FILENAME:
OMFS-M08-CUP101-128
CONTRACT No.:
AE-0030-17
DATE:
2/27/2024


SOUND TRANSIT
PRELIMINARY ENGINEERING PLANS
OPERATIONS & MAINTENANCE FACILITY SOUTH
CIVIL
EXISTING UTILITIES

DRAWING No.:
M08-CUP116
FACILITY ID:
M08
SHEET No.:
REV:

02/23/24 | 9:13 PM | KMC DONALD
C:\PWORKING\WEST01\DWG\OMFS-M08-CUP101-128.DWG

MATCHLINE
SEE DWG M08-CUP116

MATCHLINE
SEE DWG M08-CUP112


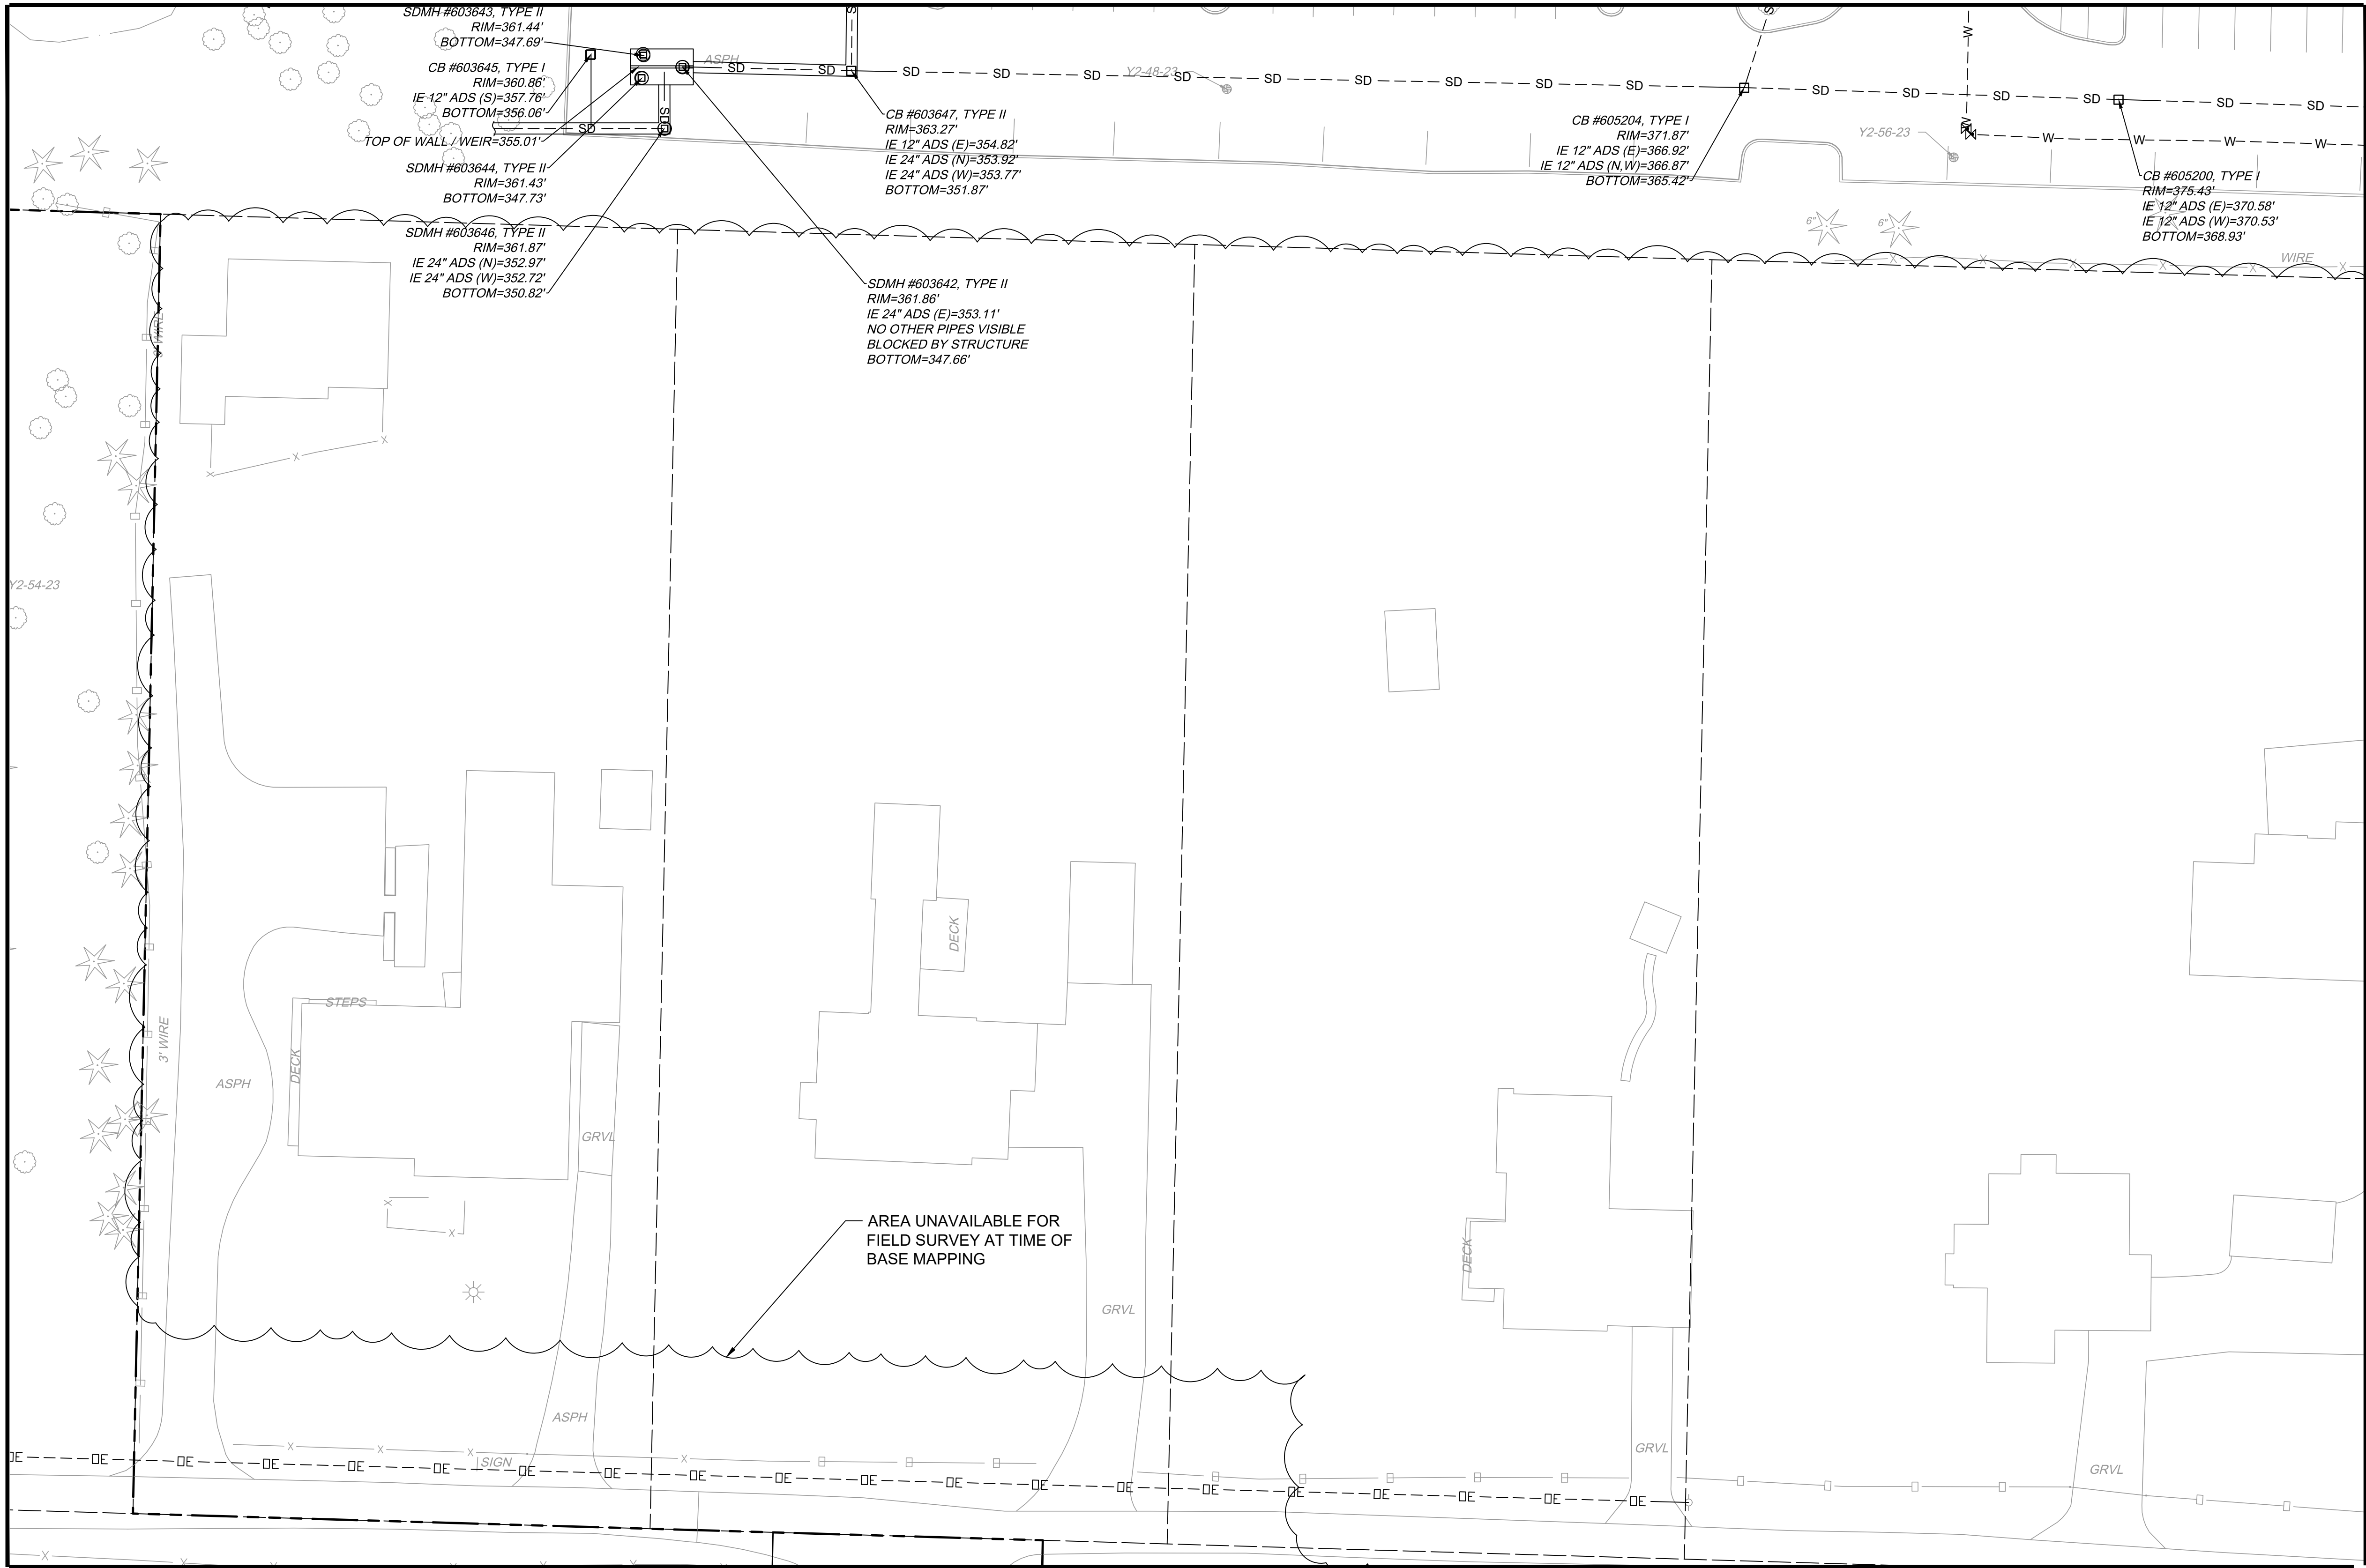


MATCHLINE
SEE DWG M08-CUP118

THE UTILITIES SHOWN ON THIS BASEMAP ARE A MIX OF RECORD DRAWING INFORMATION AND SURVEY DATA. ALL SURFACE FEATURES AND INVERT STRUCTURE ELEVATIONS SHOWN HEREON WERE FIELD LOCATED AND MEASURED BY PARAMETRIX OR PARTNERED SURVEY FIRM FOR THIS BASEMAP. UNDERGROUND UTILITY LINES ARE BASED UPON A COMBINATION OF ASBUILT PLANS, SURFACE FEATURE MEASUREMENTS AND ONSITE UNDERGROUND UTILITY MARKINGS PERFORMED BY OTHERS. THE RECORD DRAWING INFORMATION WENT THROUGH A QUALITY REVIEW DURING THE PRE-FINAL SUBMITTAL (11/2022). SURVEY DATA IS REVIEWED BY THE SURVEY TEAM AS PART OF THEIR QC PROCESS. SUBSEQUENT ADDITIONAL INFORMATION IN THE FORM OF SPECIFIC UTILITY LOCATES, POTHOLES, AND RECORD INFORMATION HAS BEEN REVIEWED AND INCORPORATED BY THE SURVEY TEAM.

NOTES:

1. REFER TO RPP SHEETS FOR EASEMENT INFORMATION.

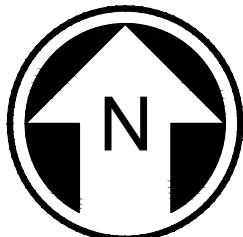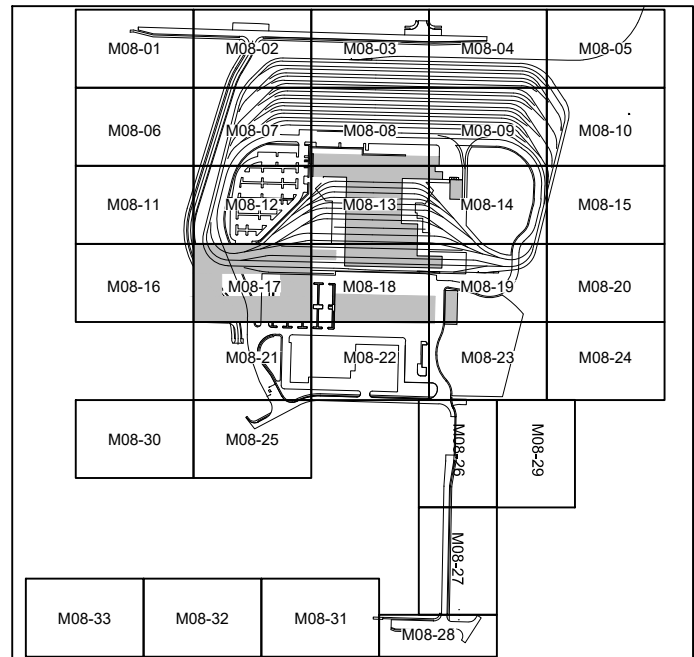

NOT FOR
CONSTRUCTION



Refer to the plan set COVER drawing
for disclaimers regarding this drawing.

REFERENCE CONCEPT DRAWINGS

No.	DATE	DSN	CHK	APP	REVISION

DESIGNED BY:
K. MCDONALD
DRAWN BY:
J. LUM
CHECKED BY:
P. LOPEZ-HILFIKER
APPROVED BY:
P. LOPEZ-HILFIKER

AHJ:

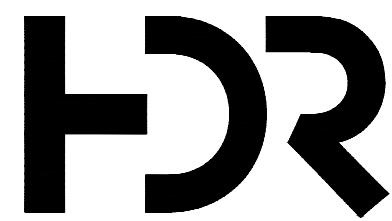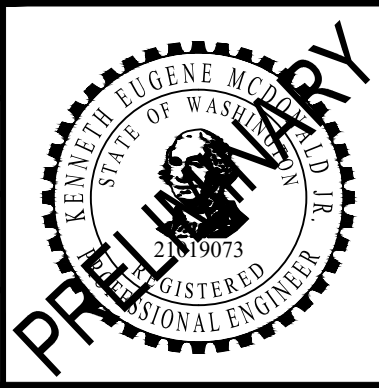

SUBMITTED BY:
PABLO LOPEZ-HILFIKER

DATE:
2/27/2024

REVIEWED BY:



DATE:
2/27/2024

PACKAGE #

SCALE:
1"=20'
FILENAME:
OMFS-M08-CUP101-128
CONTRACT No.:
AE-0030-17
DATE:
2/27/2024

SOUND TRANSIT
PRELIMINARY ENGINEERING PLANS
OPERATIONS & MAINTENANCE FACILITY SOUTH


CIVIL
EXISTING UTILITIES

DRAWING No.:
M08-CUP117
FACILITY ID:
M08
SHEET No.: REV:

02/23/24 | 9:13 PM | KMC DONALD
C:\PWORKING\WEST01\DWG\OMFS-M08-CUP101-128.DWG

MATCHLINE
SEE DWG M08-CUP117

MATCHLINE
SEE DWG M08-CUP113



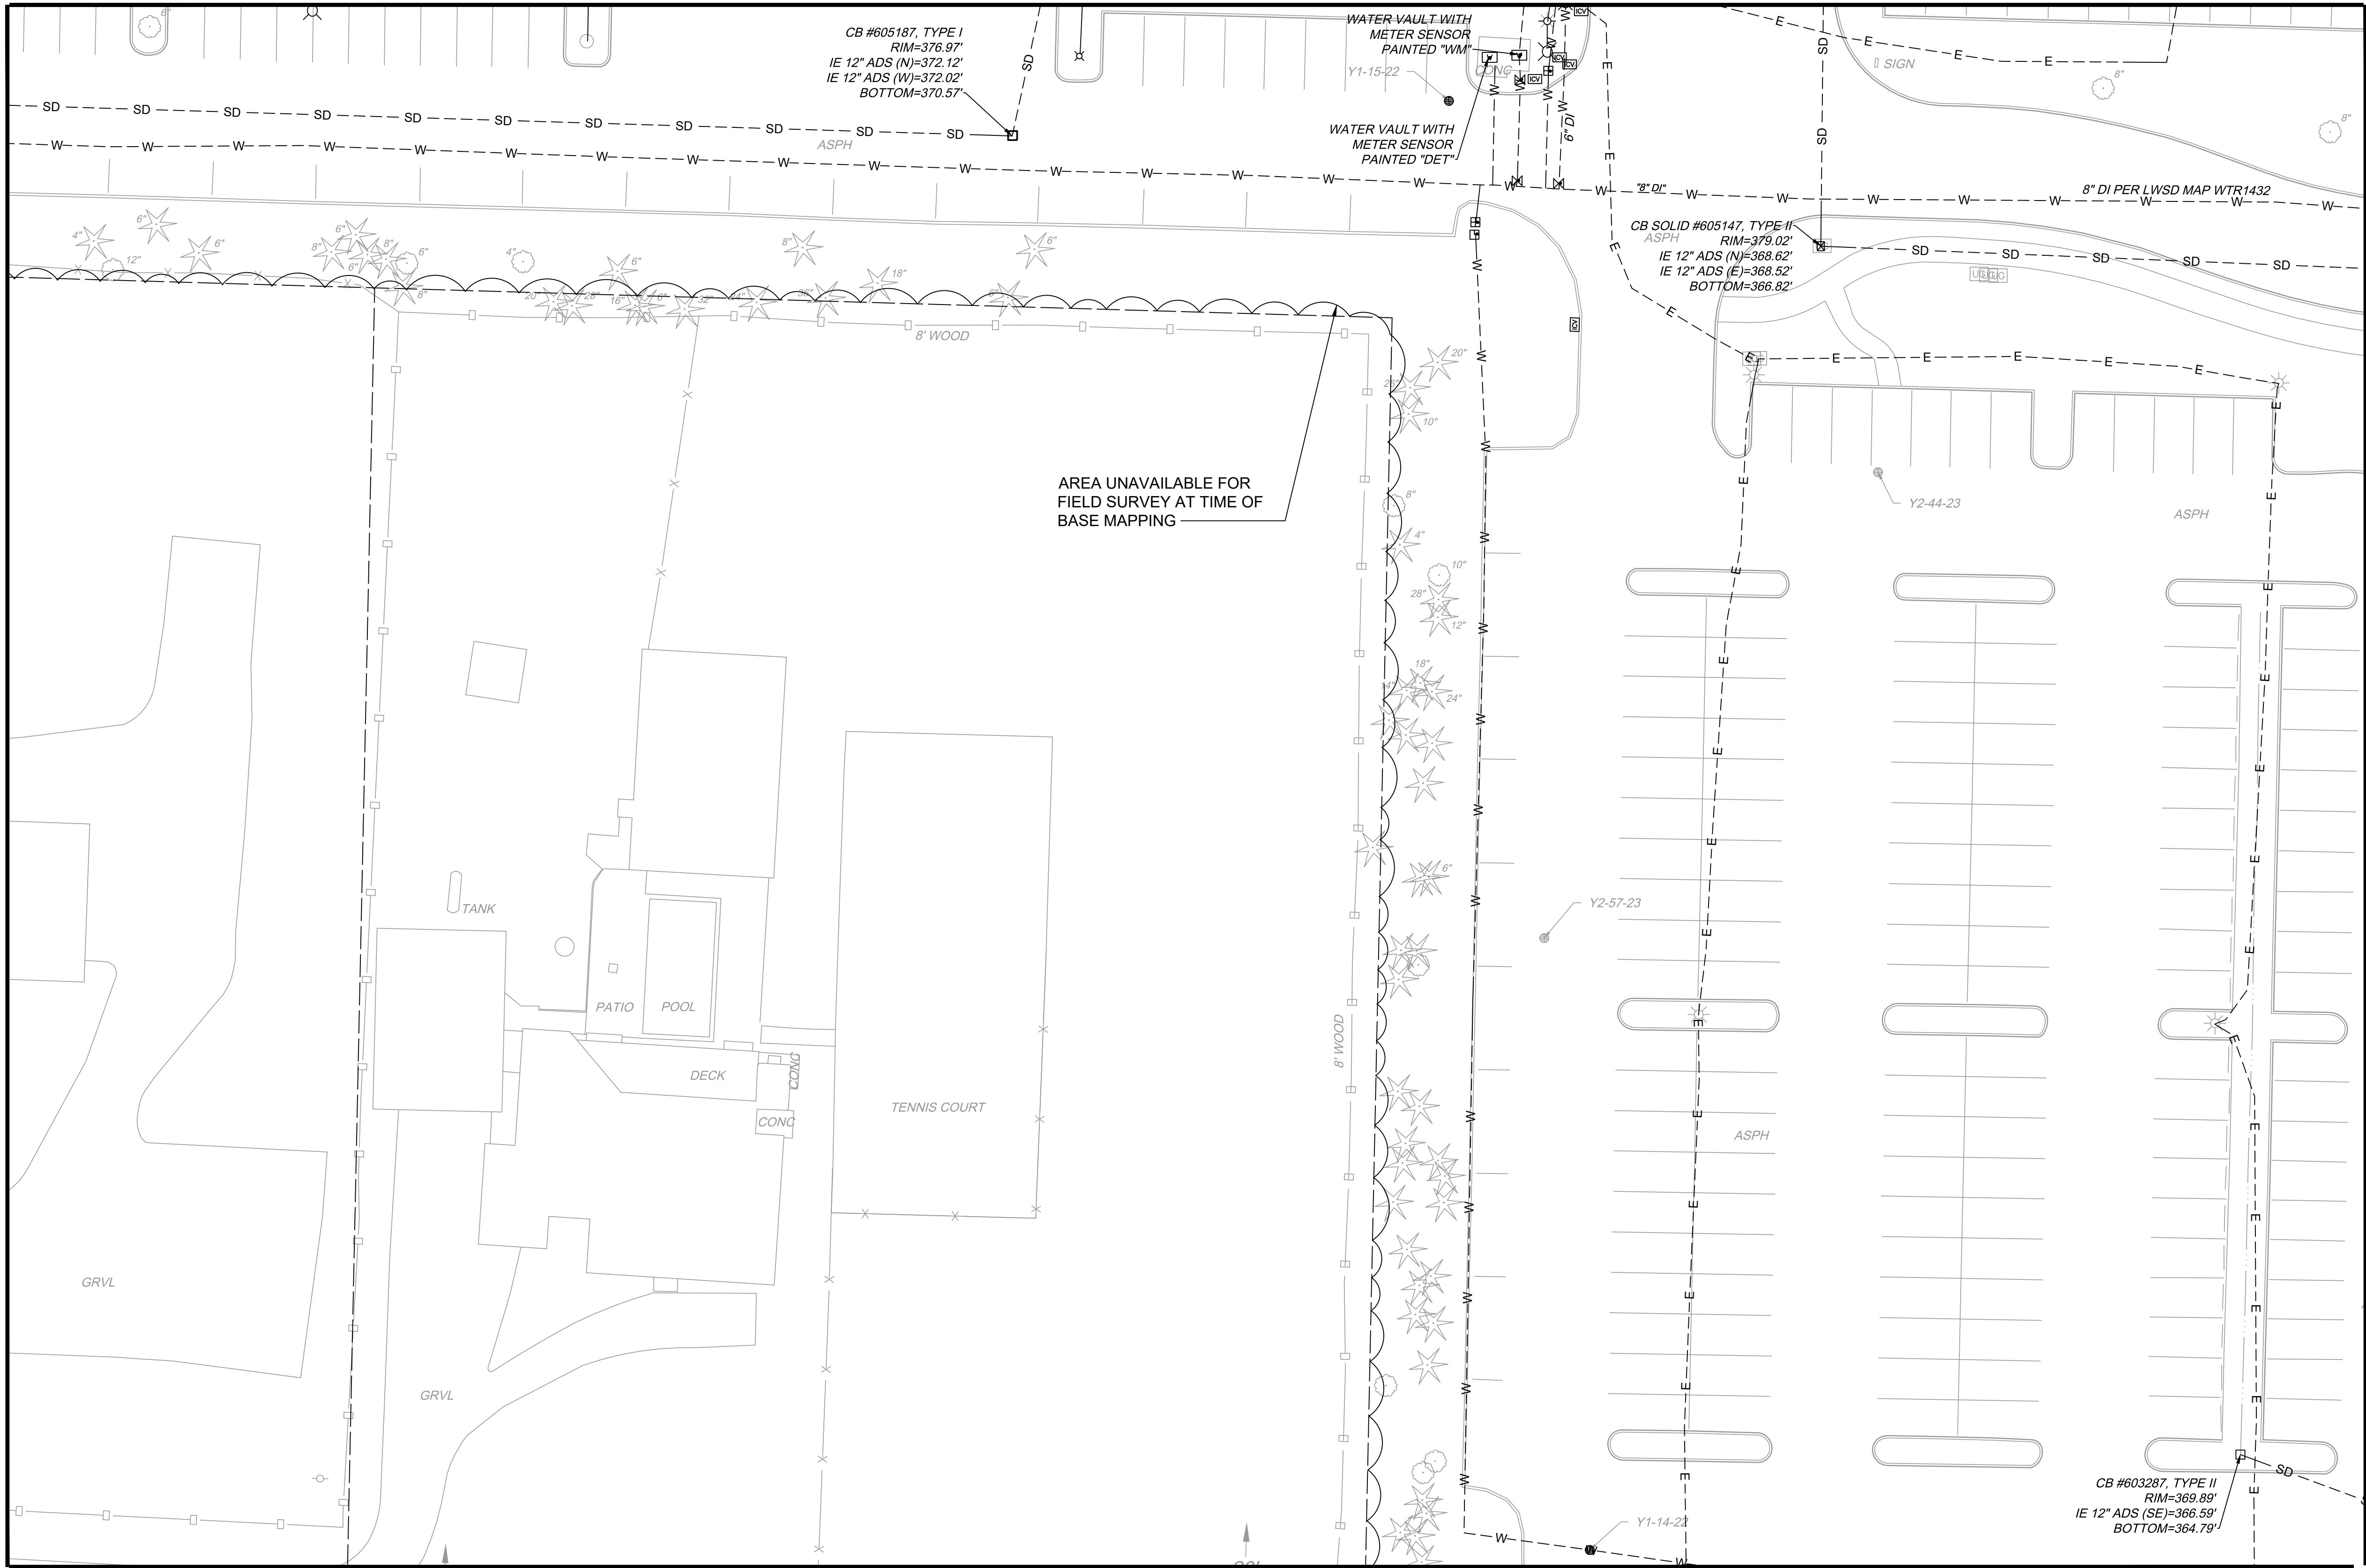


MATCHLINE
SEE DWG M08-CUP119

THE UTILITIES SHOWN ON THIS BASEMAP ARE A MIX OF RECORD DRAWING INFORMATION AND SURVEY DATA. ALL SURFACE FEATURES AND INVERT STRUCTURE ELEVATIONS SHOWN HEREON WERE FIELD LOCATED AND MEASURED BY PARAMETRIX OR PARTNERED SURVEY FIRM FOR THIS BASEMAP. UNDERGROUND UTILITY LINES ARE BASED UPON A COMBINATION OF ASBUILT PLANS, SURFACE FEATURE MEASUREMENTS AND ONSITE UNDERGROUND UTILITY MARKINGS PERFORMED BY OTHERS. THE RECORD DRAWING INFORMATION WENT THROUGH A QUALITY REVIEW DURING THE PRE-FINAL SUBMITTAL (11/2022). SURVEY DATA IS REVIEWED BY THE SURVEY TEAM AS PART OF THEIR QC PROCESS. SUBSEQUENT ADDITIONAL INFORMATION IN THE FORM OF SPECIFIC UTILITY LOCATES, POTHOLES, AND RECORD INFORMATION HAS BEEN REVIEWED AND INCORPORATED BY THE SURVEY TEAM.

NOTES:

1. REFER TO RPP SHEETS FOR EASEMENT INFORMATION.

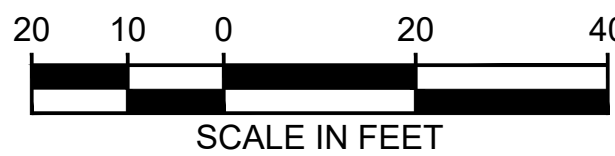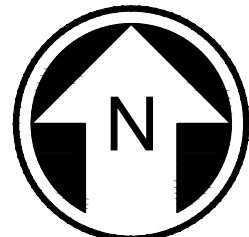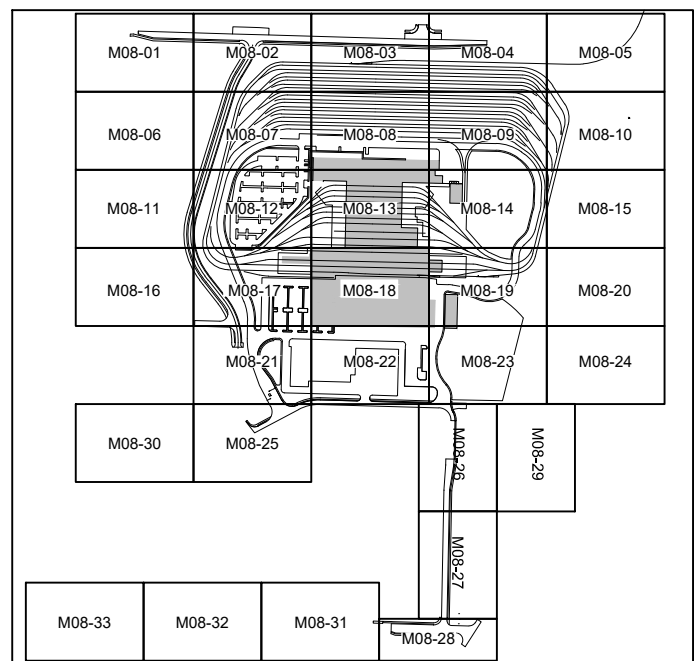

NOT FOR
CONSTRUCTION


Refer to the plan set COVER drawing
for disclaimers regarding this drawing.

MATCHLINE
SEE DWG M08-CUP122

REFERENCE CONCEPT DRAWINGS

No.	DATE	DSN	CHK	APP	REVISION

DESIGNED BY:
K. McDONALD
DRAWN BY:
J. LUM
CHECKED BY:
P. LOPEZ-HILFIKER
APPROVED BY:
P. LOPEZ-HILFIKER

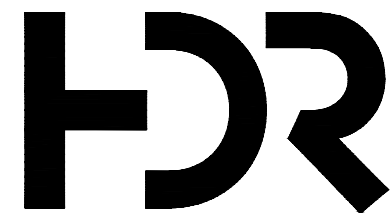

SUBMITTED BY:
PABLO LOPEZ-HILFIKER

DATE:
2/27/2024

REVIEWED BY:



DATE:
2/27/2024

PACKAGE #

SCALE:
1"=20'
FILENAME:
OMFS-M08-CUP101-128
CONTRACT No.:
AE-0030-17
DATE:
2/27/2024



SOUND TRANSIT
PRELIMINARY ENGINEERING PLANS
OPERATIONS & MAINTENANCE FACILITY SOUTH
CIVIL
EXISTING UTILITIES

DRAWING No.:
M08-CUP118
FACILITY ID:
M08
SHEET No.: REV:

**MATCHLINE
SEE DWG M08-CUP118**

MATCHLINE
SEE DWG M08-CUP120

1. REFER TO RPP SHEETS FOR EASEMENT INFORMATION.

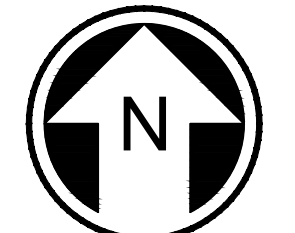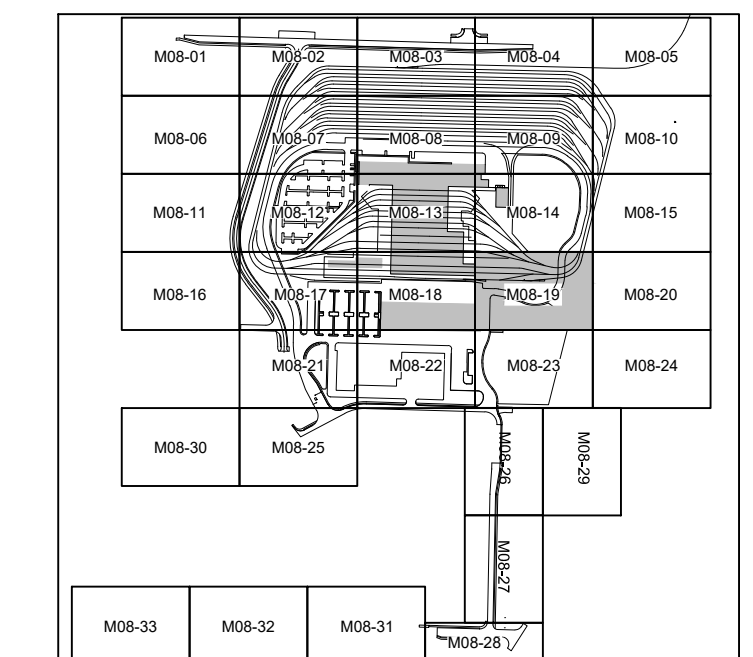

20 10 0 20 40

SCALE IN FEET

NOT FOR
CONSTRUCTION

REFERENCE CONCEPT DRAWINGS

No.	DATE	DSN	CHK	APP	REVISION

H2R

REVIEWED BY:	
--------------	--



SOUNDTRANSIT

PACKAGE #	
SCALE:	1"=20'
FILENAME:	OMFS-M08-CUP101-128
CONTRACT No.:	AE-0030-17
DATE:	2/27/2024

DRAWING No.:	
M08-CUP119	
FACILITY ID:	
M08	
SHEET No.:	REV:

MATCHLINE

PACKAGE #	
-----------	--

SCALE:

1"=20'
FILENAME: OMFS-M08-CUP101-128
CONTRACT No.: AE-0030-17
DATE: 2/27/2024

02/23/24 | 9:13 PM | KMC DONALD
C:\PWORKING\WEST01\DWG\OMFS-M08-CUP101-128.DWG

MATCHLINE
SEE DWG M08-CUP119



MATCHLINE
SEE DWG M08-CUP115



THE UTILITIES SHOWN ON THIS BASEMAP ARE A MIX OF RECORD DRAWING INFORMATION AND SURVEY DATA. ALL SURFACE FEATURES AND INVERT STRUCTURE ELEVATIONS SHOWN HEREON WERE FIELD LOCATED AND MEASURED BY PARAMETRIX OR PARTNERED SURVEY FIRM FOR THIS BASEMAP. UNDERGROUND UTILITY LINES ARE BASED UPON A COMBINATION OF ASBUILT PLANS, SURFACE FEATURE MEASUREMENTS AND ONSITE UNDERGROUND UTILITY MARKINGS PERFORMED BY OTHERS. THE RECORD DRAWING INFORMATION WENT THROUGH A QUALITY REVIEW DURING THE PRE-FINAL SUBMITTAL (11/2022). SURVEY DATA IS REVIEWED BY THE SURVEY TEAM AS PART OF THEIR QC PROCESS. SUBSEQUENT ADDITIONAL INFORMATION IN THE FORM OF SPECIFIC UTILITY LOCATES, POTHoles, AND RECORD INFORMATION HAS BEEN REVIEWED AND INCORPORATED BY THE SURVEY TEAM.

NOTES:

1. REFER TO RPP SHEETS FOR EASEMENT INFORMATION.

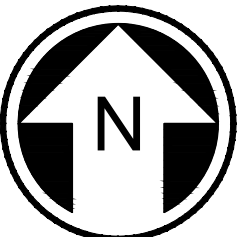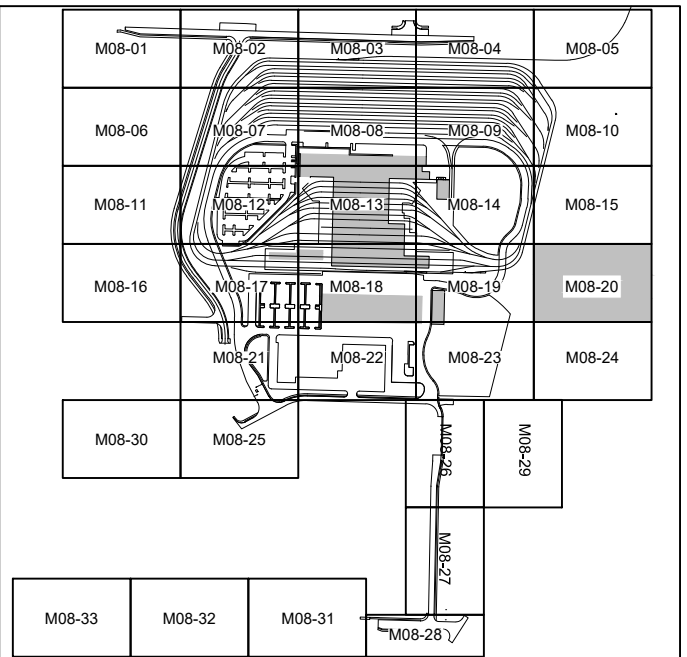

NOT FOR
CONSTRUCTION


Refer to the plan set COVER drawing
for disclaimers regarding this drawing.

REFERENCE CONCEPT DRAWINGS

No.	DATE	DSN	CHK	APP	REVISION

DESIGNED BY:
K. MCDONALD
DRAWN BY:
J. LUM
CHECKED BY:
P. LOPEZ-HILFIKER
APPROVED BY:
P. LOPEZ-HILFIKER

AHJ:

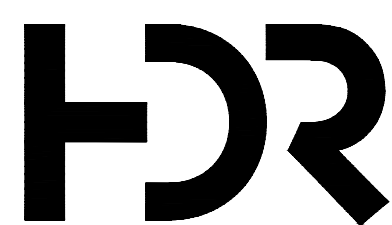

SUBMITTED BY:
PABLO LOPEZ-HILFIKER

DATE:
2/27/2024

REVIEWED BY:



DATE:
2/27/2024

PACKAGE #

SCALE:
1"=20'
FILENAME:
OMFS-M08-CUP101-128
CONTRACT No.:
AE-0030-17
DATE:
2/27/2024

SOUND TRANSIT
PRELIMINARY ENGINEERING PLANS
OPERATIONS & MAINTENANCE FACILITY SOUTH
CIVIL
EXISTING UTILITIES

DRAWING No.:
M08-CUP120
FACILITY ID:
M08
SHEET No.:
REV:

MATCHLINE
SEE DWG M08-CUP117



THE UTILITIES SHOWN ON THIS BASEMAP ARE A MIX OF RECORD DRAWING INFORMATION AND SURVEY DATA. ALL SURFACE FEATURES AND INVERT STRUCTURE ELEVATIONS SHOWN HEREON WERE FIELD LOCATED AND MEASURED BY PARAMETRIX OR PARTNERED SURVEY FIRM FOR THIS BASEMAP. UNDERGROUND UTILITY LINES ARE BASED UPON A COMBINATION OF ASBUILT PLANS, SURFACE FEATURE MEASUREMENTS AND ONSITE UNDERGROUND UTILITY MARKINGS PERFORMED BY OTHERS.



THE RECORD DRAWING INFORMATION WENT THROUGH A QUALITY REVIEW DURING THE PRE-FINAL SUBMITTAL (11/2022). SURVEY DATA IS REVIEWED BY THE SURVEY TEAM AS PART OF THEIR QC PROCESS.

SUBSEQUENT ADDITIONAL INFORMATION IN THE FORM OF SPECIFIC UTILITY LOCATES, POTHOLES, AND RECORD INFORMATION HAS BEEN REVIEWED AND INCORPORATED BY THE SURVEY TEAM.

NOTES:

1. REFER TO RPP SHEETS FOR EASEMENT INFORMATION.

MATCHLINE
SEE DWG M08-CUP122

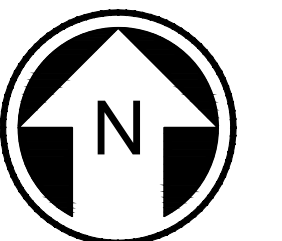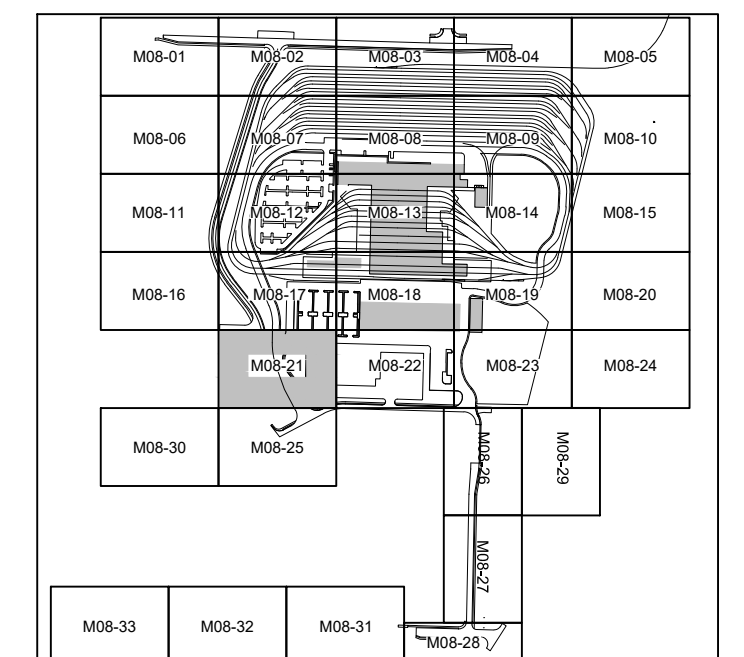

20 10 0 20 40



SCALE IN FEET

NOT FOR
CONSTRUCTION

*Refer to the plan set COVER drawing
for disclaimers regarding this drawing.*

REFERENCE CONCEPT DRAWINGS						DESIGNED BY:
						K. McDONALD
						DRAWN BY:
						J. LUM
						CHECKED BY:
						P. LOPEZ-HILFIKER
						APPROVED BY:
						P. LOPEZ-HILFIKER
No.	DATE	DSN	CHK	APP	REVISION	

AHJ:

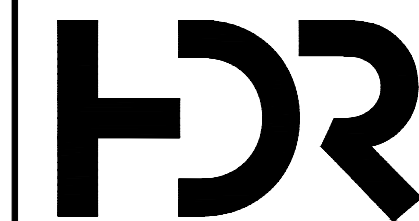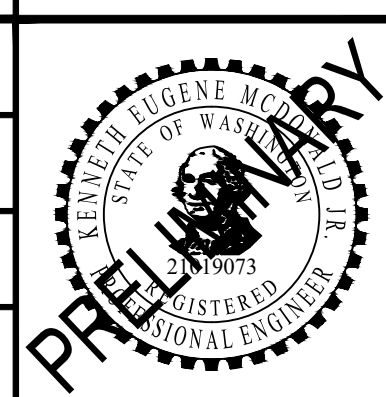SUBMITTED BY:
PABLO LOPEZ-HILFIKER

DATE:
2/27/2024

REVIEWED BY:

Full Scale

ST

SOUNDTRANSIT

DATE:
2/27/2024

PACKAGE #	
-----------	--

SCALE:	1"=20'
FILENAME:	OMFS-M08-CUP101-128
CONTRACT No.:	AE-0030-17
DATE:	2/27/2024

SOUND TRANSIT
PRELIMINARY ENGINEERING PLANS
OPERATIONS & MAINTENANCE FACILITY SOUTH
CIVIL
EXISTING UTILITIES

DRAWING No.:	
M08-CUP121	
FACILITY ID:	
M08	
SHEET No.:	REV:

MATCHLINE
SEE DWG M08-CUP121

MATCHLINE
SEE DWG M08-CUP123

NOTES:

1. REFER TO RPP SHEETS FOR EASEMENT INFORMATION.



MATCHLINE
SEE DWG M08-CUP126


REFERENCE CONCEPT DRAWINGS						DESIGNED BY: K. McDONALD			LINE IS 1" AT FULL SCALE		SCALE: 1"=20'	SOUND TRANSIT PRELIMINARY ENGINEERING PLANS OPERATIONS & MAINTENANCE FACILITY SOUTH CIVIL EXISTING UTILITIES	DRAWING No.: M08-CUP122
						DRAWN BY: J. LUM					FILENAME: OMFS-M08-CUP101-128		FACILITY ID: M08
CHECKED BY: P. LOPEZ-HILFIKER	CONTRACT No.: AE-0030-17	SHEET No.: REV:											
APPROVED BY:	DATE:	REVIEWED BY:	DATE:										
P. LOPEZ-HILFIKER	PABLO LOPEZ-HILFIKER	2/27/2024	2/27/2024	2/27/2024									

MATCHLINE
SEE DWG M08-CUP122

Refer to the plan set COVER drawing
for disclaimers regarding this drawing.

REFERENCE CONCEPT DRAWINGS					
No.	DATE	DSN	CHK	APP	REVISION

DESIGNED BY: K. MCDONALD
DRAWN BY: J. LUM
CHECKED BY: P. LOPEZ-HILFIKER
APPROVED BY: P. LOPEZ-HILFIKER

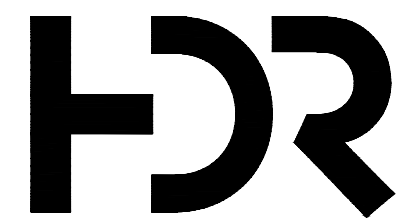

SUBMITTED BY:
PABLO LOPEZ-HILFIKER

DATE:
2/27/2024

REVIEWED BY:

DATE:
2/27/2024

MATCHLINE
SEE DWG M08-CUP129


PACKAGE #

SCALE: 1"=20'
FILENAME: OMFS-M08-CUP101-128
CONTRACT No.: AE-0030-17
DATE: 2/27/2024

SOUND TRANSIT
PRELIMINARY ENGINEERING PLANS
OPERATIONS & MAINTENANCE FACILITY SOUTH

CIVIL
EXISTING UTILITIES

DRAWING No.: M08-CUP123
FACILITY ID: M08
SHEET No.: REV:



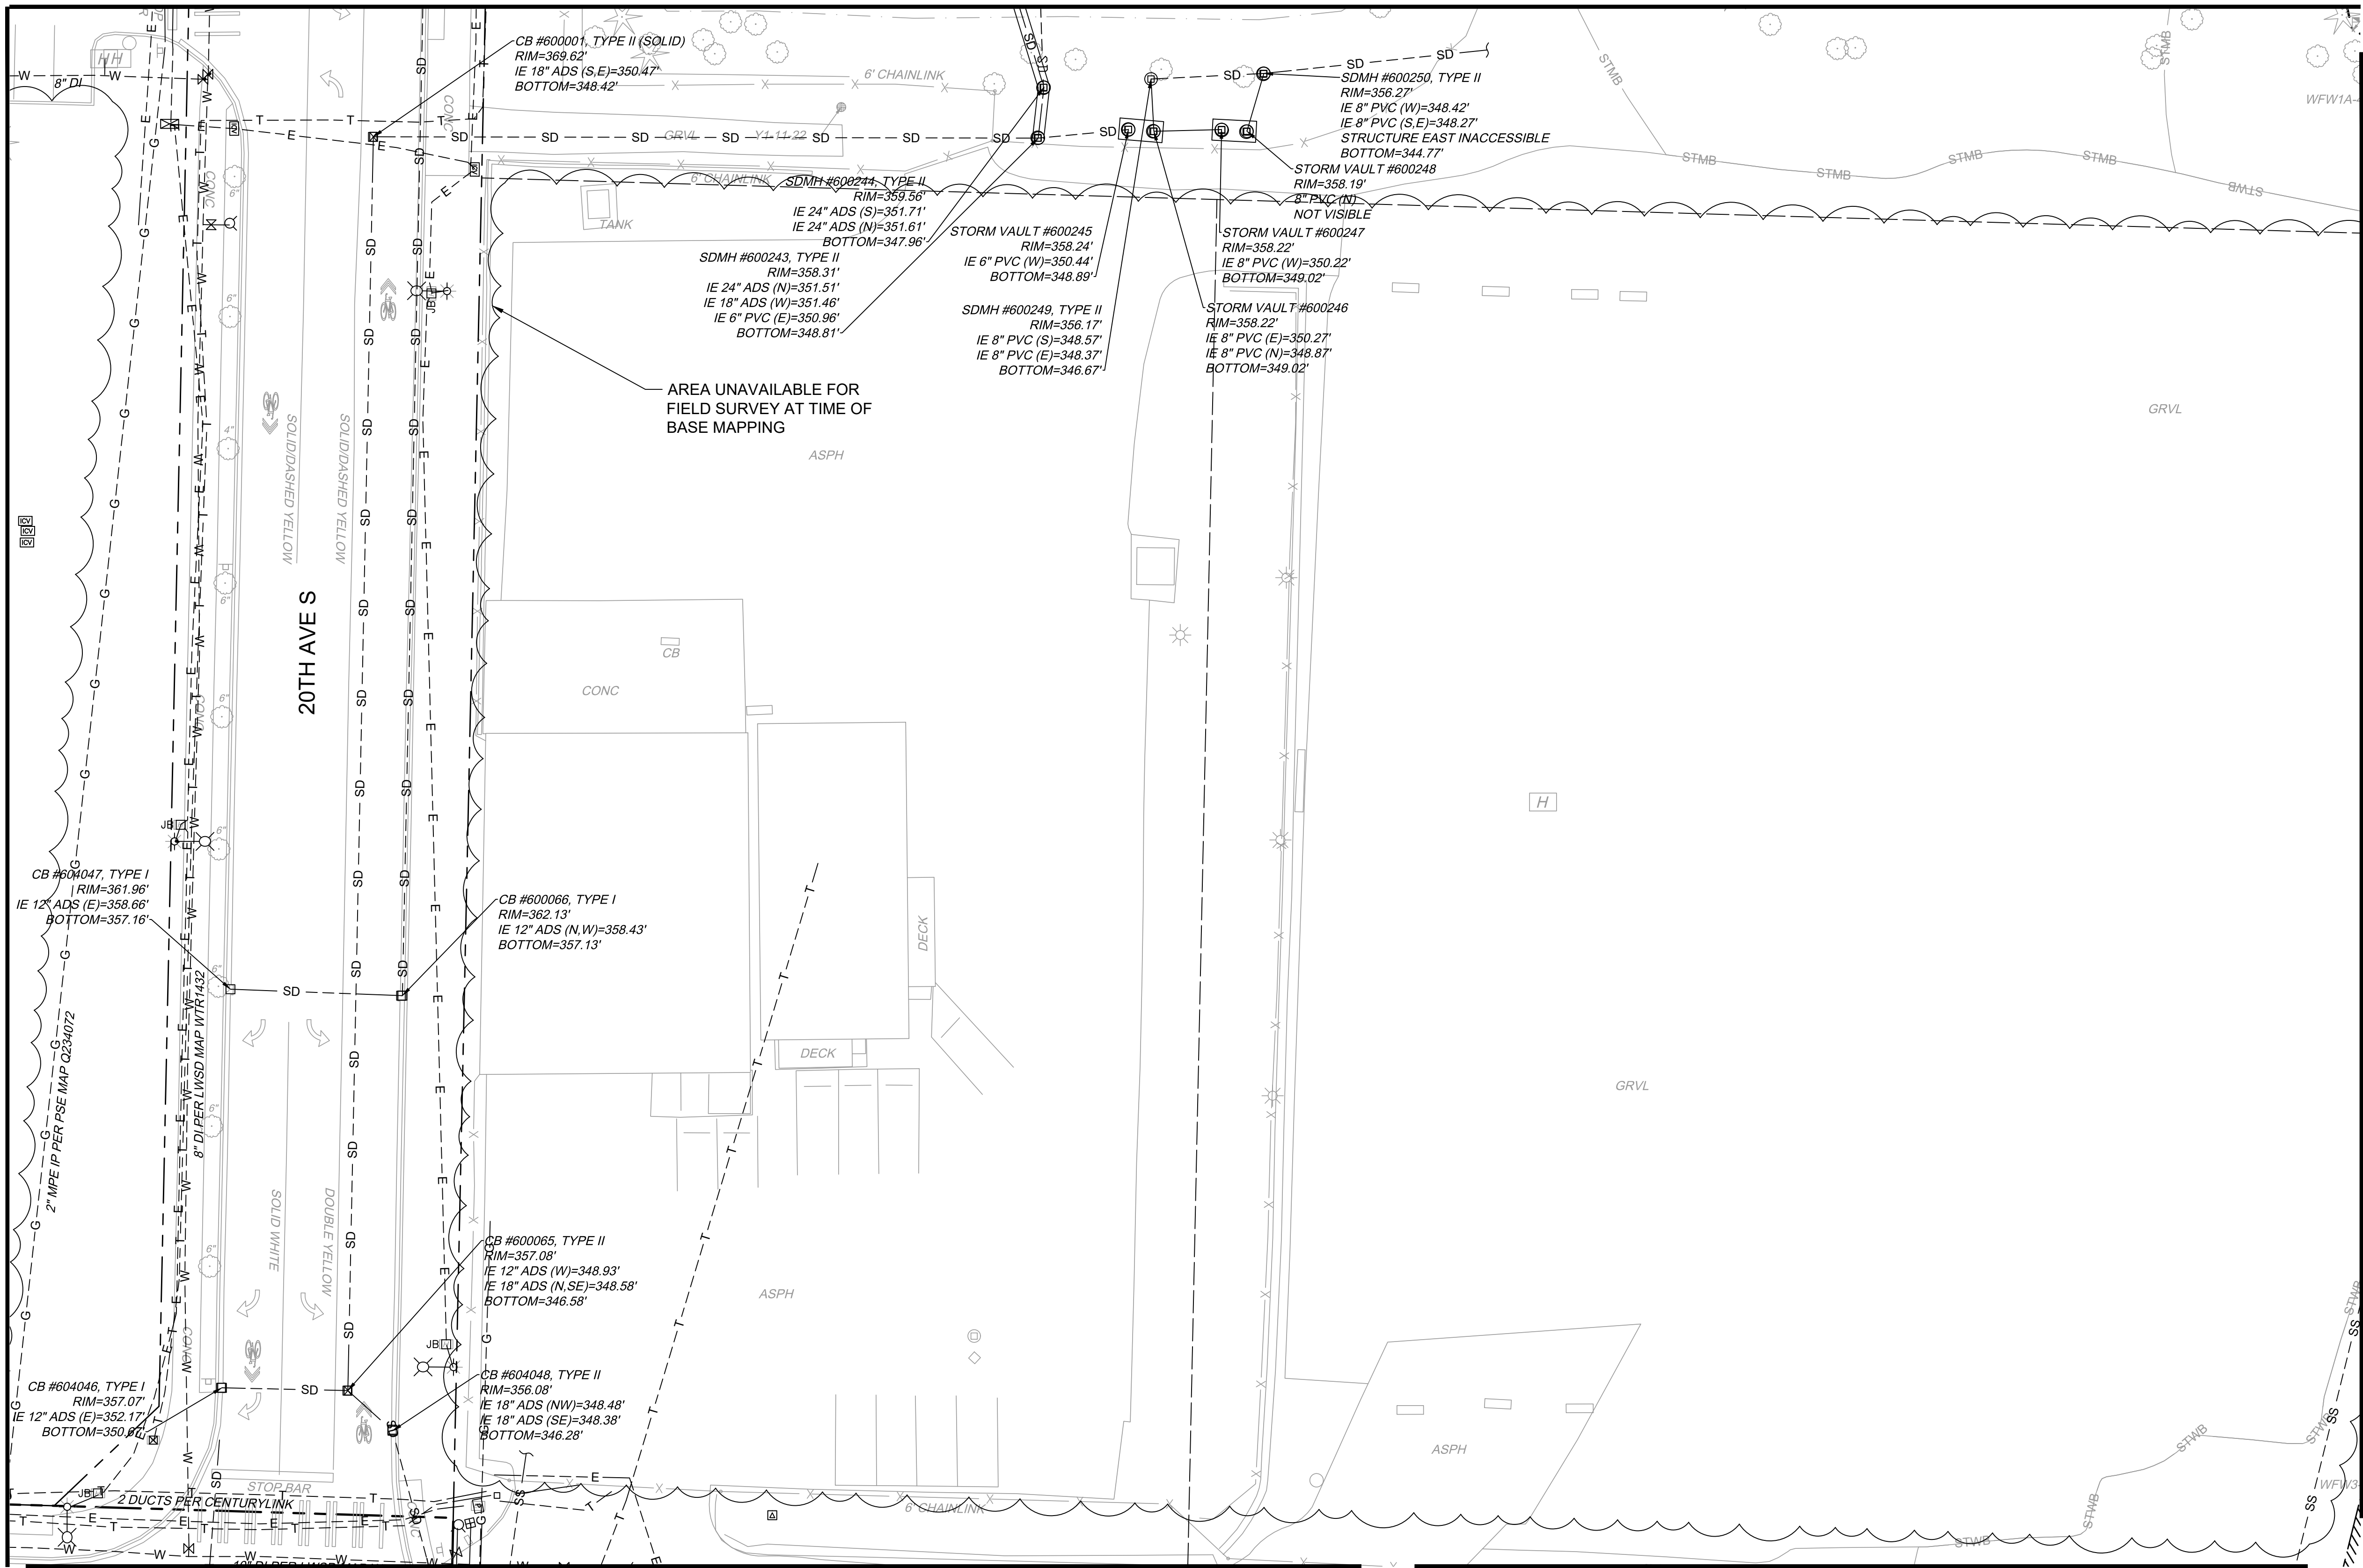


MATCHLINE
SEE DWG M08-CUP124

NOTES:

1. REFER TO RPP SHEETS FOR EASEMENT INFORMATION.


THE UTILITIES SHOWN ON THIS BASEMAP ARE A MIX OF RECORD DRAWING INFORMATION AND SURVEY DATA. ALL SURFACE FEATURES AND INVERT STRUCTURE ELEVATIONS SHOWN HEREON WERE FIELD LOCATED AND MEASURED BY PARAMETRIX OR PARTNERED SURVEY FIRM FOR THIS BASEMAP. UNDERGROUND UTILITY LINES ARE BASED UPON A COMBINATION OF ASBUILT PLANS, SURFACE FEATURE MEASUREMENTS AND ONSITE UNDERGROUND UTILITY MARKINGS PERFORMED BY OTHERS. THE RECORD DRAWING INFORMATION WENT THROUGH A QUALITY REVIEW DURING THE PRE-FINAL SUBMITTAL (11/2022). SURVEY DATA IS REVIEWED BY THE SURVEY TEAM AS PART OF THEIR QC PROCESS. SUBSEQUENT ADDITIONAL INFORMATION IN THE FORM OF SPECIFIC UTILITY LOCATES, POTHoles, AND RECORD INFORMATION HAS BEEN REVIEWED AND INCORPORATED BY THE SURVEY TEAM.

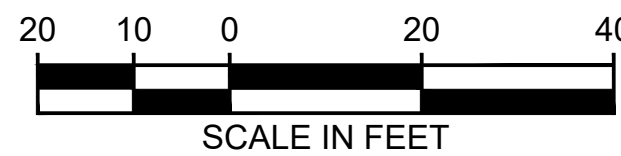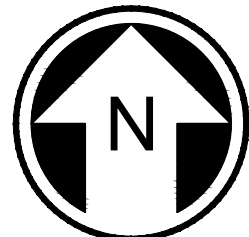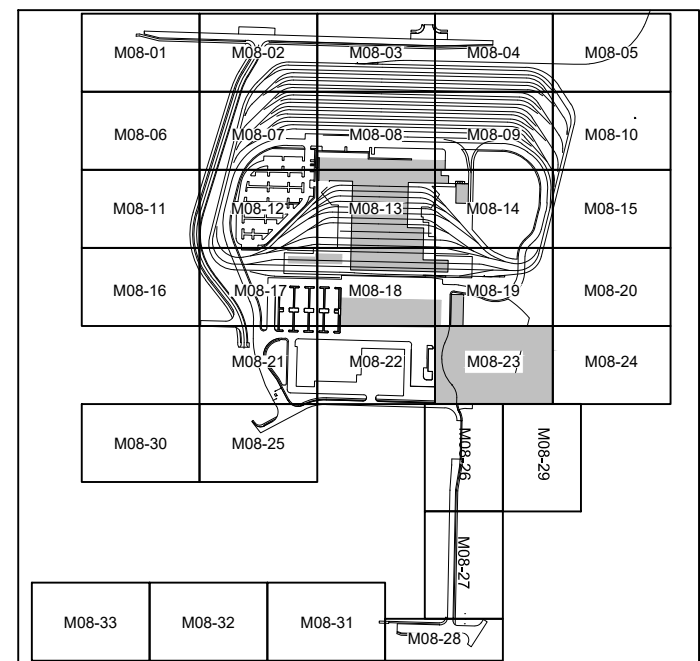

**NOT FOR
CONSTRUCTION**

MATCHLINE
SEE DWG M08-CUP120



MATCHLINE
SEE DWG M08-CUP123

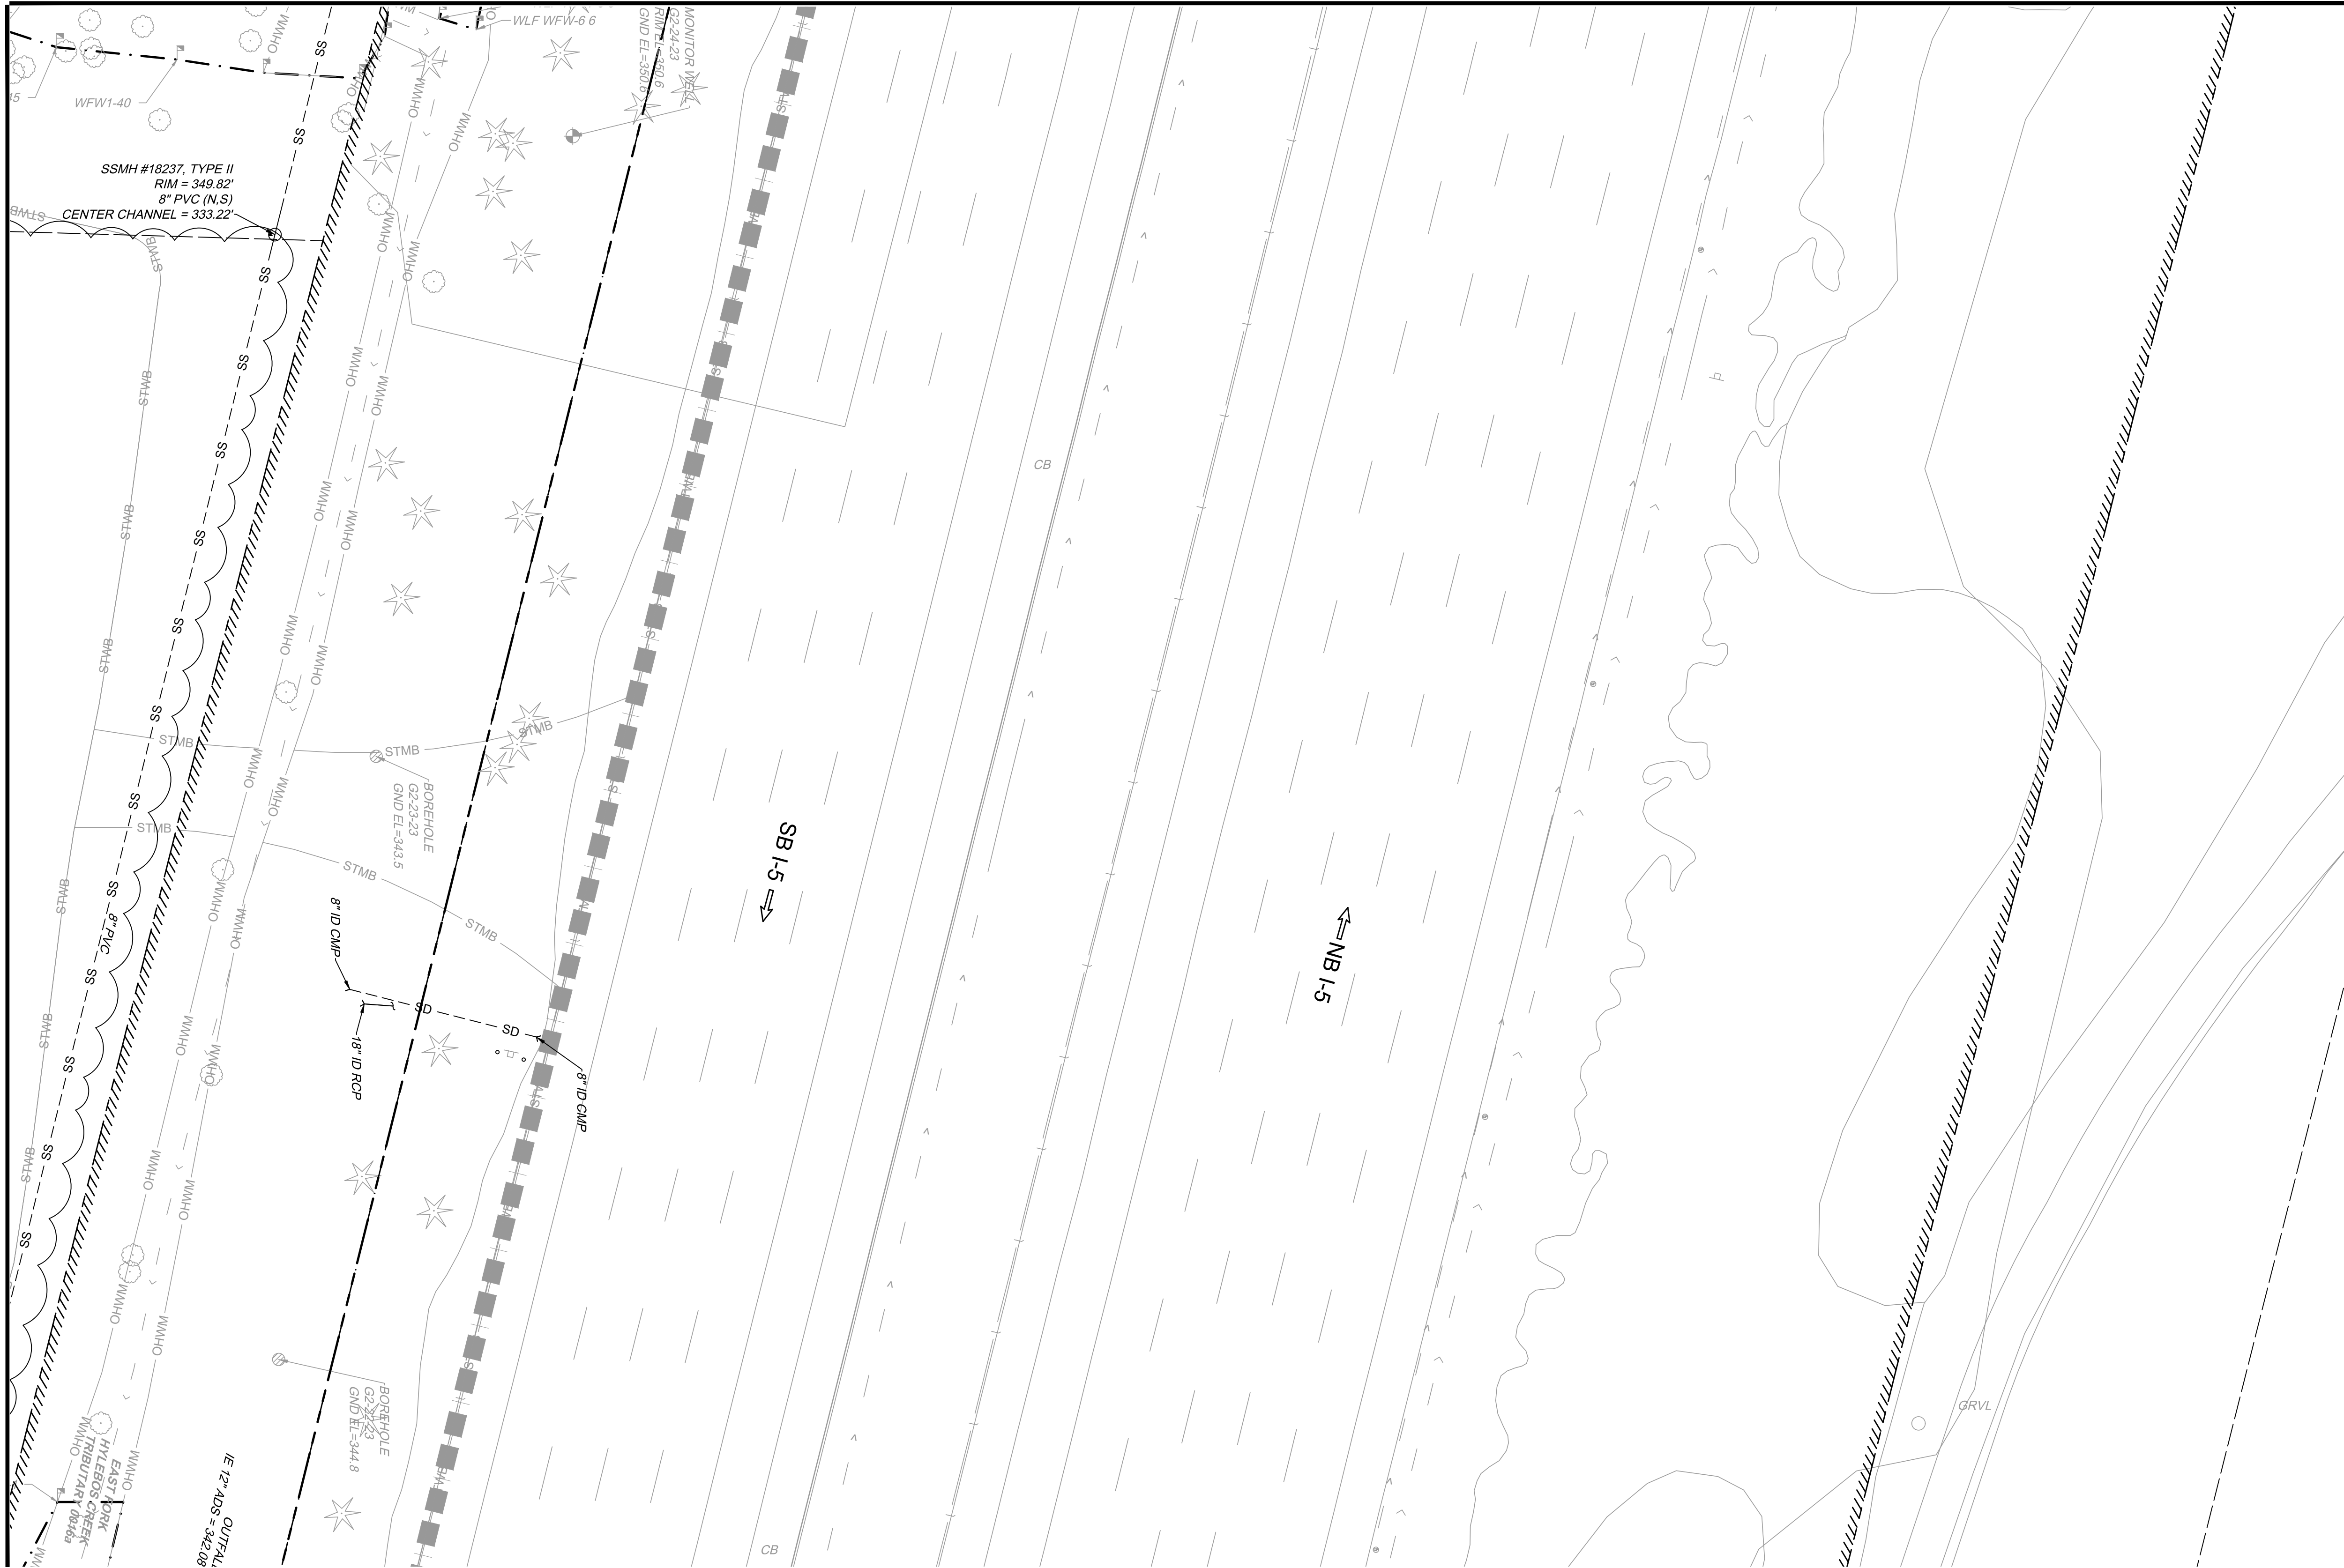

THE UTILITIES SHOWN ON THIS BASEMAP ARE A MIX OF RECORD DRAWING INFORMATION AND SURVEY DATA. ALL SURFACE FEATURES AND INVERT STRUCTURE ELEVATIONS SHOWN HEREON WERE FIELD LOCATED AND MEASURED BY PARAMETRIX OR PARTNERED SURVEY FIRM FOR THIS BASEMAP. UNDERGROUND UTILITY LINES ARE BASED UPON A COMBINATION OF ASBUILT PLANS, SURFACE FEATURE MEASUREMENTS AND ONSITE UNDERGROUND UTILITY MARKINGS PERFORMED BY OTHERS. THE RECORD DRAWING INFORMATION WENT THROUGH A QUALITY REVIEW DURING THE PRE-FINAL SUBMITTAL (11/2022). SURVEY DATA IS REVIEWED BY THE SURVEY TEAM AS PART OF THEIR QC PROCESS. SUBSEQUENT ADDITIONAL INFORMATION IN THE FORM OF SPECIFIC UTILITY LOCATES, POTHOLES, AND RECORD INFORMATION HAS BEEN REVIEWED AND INCORPORATED BY THE SURVEY TEAM.

NOTES:

1. REFER TO RPP SHEETS FOR EASEMENT INFORMATION.

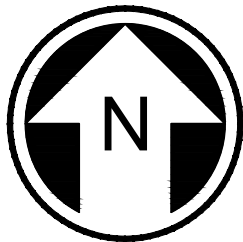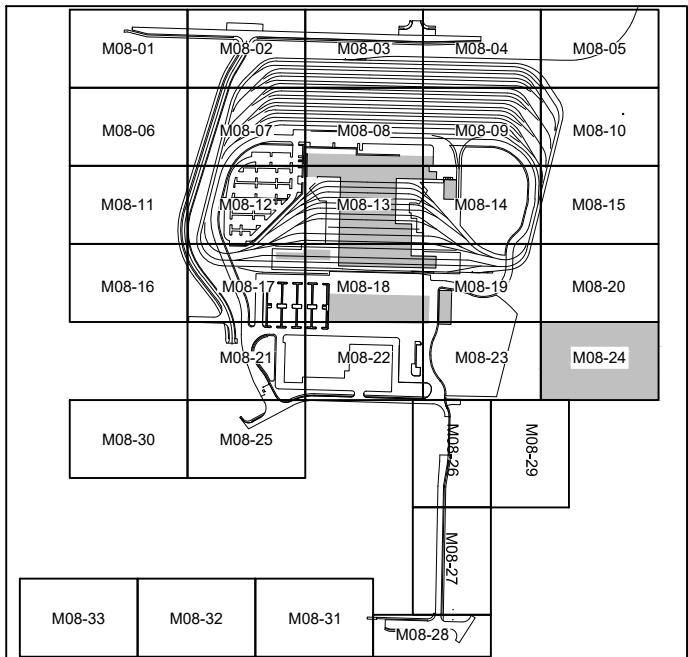


NOT FOR
CONSTRUCTION

Refer to the plan set COVER drawing
for disclaimers regarding this drawing.

REFERENCE CONCEPT DRAWINGS

No.	DATE	DSN	CHK	APP	REVISION

DESIGNED BY:
K. McDONALD
DRAWN BY:
J. LUM
CHECKED BY:
P. LOPEZ-HILFIKER
APPROVED BY:
P. LOPEZ-HILFIKER

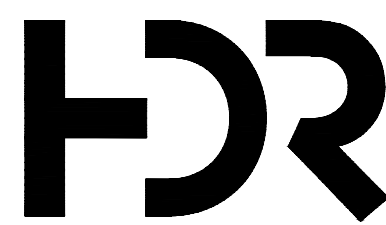

SUBMITTED BY:
PABLO LOPEZ-HILFIKER

DATE:
2/27/2024

REVIEWED BY:



DATE:
2/27/2024

PACKAGE #

SCALE:
1"=20'
FILENAME:
OMFS-M08-CUP101-128
CONTRACT No.:
AE-0030-17
DATE:
2/27/2024


SOUND TRANSIT
PRELIMINARY ENGINEERING PLANS
OPERATIONS & MAINTENANCE FACILITY SOUTH
CIVIL
EXISTING UTILITIES

DRAWING No.:
M08-CUP124
FACILITY ID:
M08
SHEET No.:
REV:

MATCHLINE
SEE DWG M08-CUP130

AHJ:

DESIGNED BY:	K. MCDONALD
DRAWN BY:	J. LUM
CHECKED BY:	P. LOPEZ-HILFIKER
APPROVED BY:	P. LOPEZ-HILFIKER

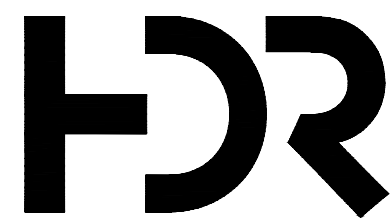SUBMITTED BY:
PABLO LOPEZ-HILFIKER

DATE:
2/27/2024

REVIEWED BY:



DATE:
2/27/2024

SCALE:	1"=20'
FILENAME:	OMFS-M08-CUP101-128
CONTRACT No.:	AE-0030-17
DATE:	2/27/2024

DRAWING No.:	
M08-CUP125	
FACILITY ID:	
M08	
SHEET No.:	REV.

NOTES:

1. REFER TO RPP SHEETS FOR EASEMENT INFORMATION.

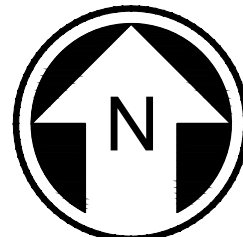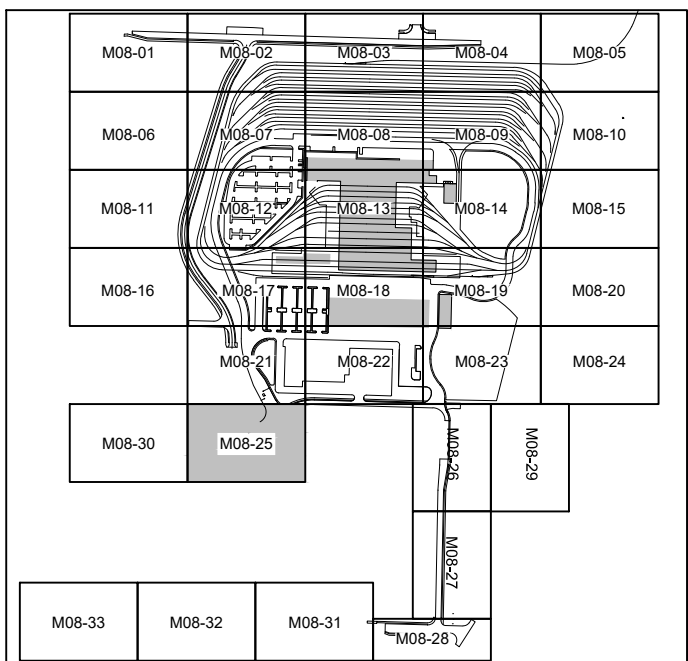

20 10 0 20 40

SCALE IN FEET

NOT FOR
CONSTRUCTION


02/23/24 | 11:20 PM | ASCHEPPE
C:\PWORKING\WEST01\027272714\OMFS-M08-CUP-01-128.DWG

Refer to the plan set COVER drawing
for disclaimers regarding this drawing.

REFERENCE CONCEPT DRAWINGS

No.	DATE	DSN	CHK	APP	REVISION

DESIGNED BY:
K. McDONALD
DRAWN BY:
J. LUM
CHECKED BY:
P. LOPEZ-HILFIKER
APPROVED BY:
P. LOPEZ-HILFIKER

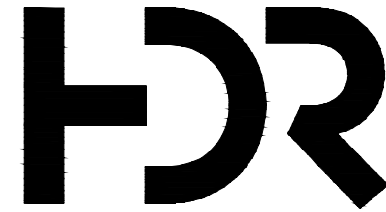

SUBMITTED BY:
PABLO LOPEZ-HILFIKER

DATE:
2/27/2024

REVIEWED BY:



DATE:


PACKAGE

SCALE:
1"=20'
FILENAME:
OMFS-M08-CUP101-128
CONTRACT No.:
AE-0030-17
DATE:
2/27/2024

SOUND TRANSIT
PRELIMINARY ENGINEERING PLANS
OPERATIONS & MAINTENANCE FACILITY SOUTH
CIVIL
EXISTING UTILITIES

DRAWING No.:
M08-CUP127
FACILITY ID:
M08
SHEET No.: REV:

MATCHLINE
SEE DWG M08-CUP126

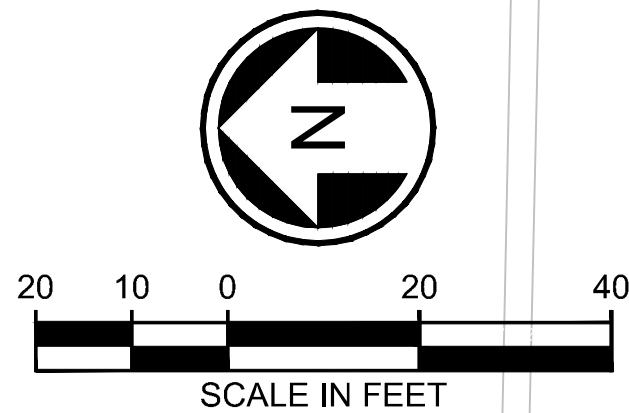


MATCHLINE
SEE DWG M08-CUP128

SEE M08-CUP126 FOR
GENERAL NOTES


NOTES:

1. REFER TO RPP
SHEETS FOR
EASEMENT
INFORMATION.

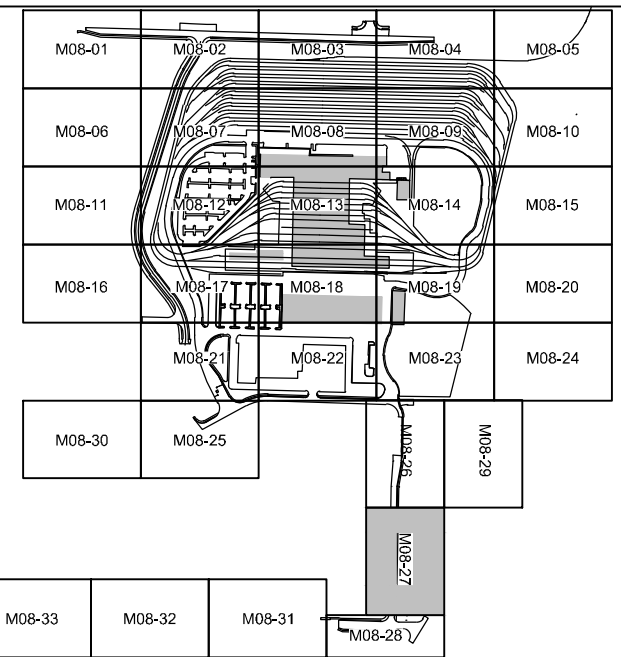

NOT FOR
CONSTRUCTION



UTILITIES NOT SURVEYED WEST
OF THIS SHEET

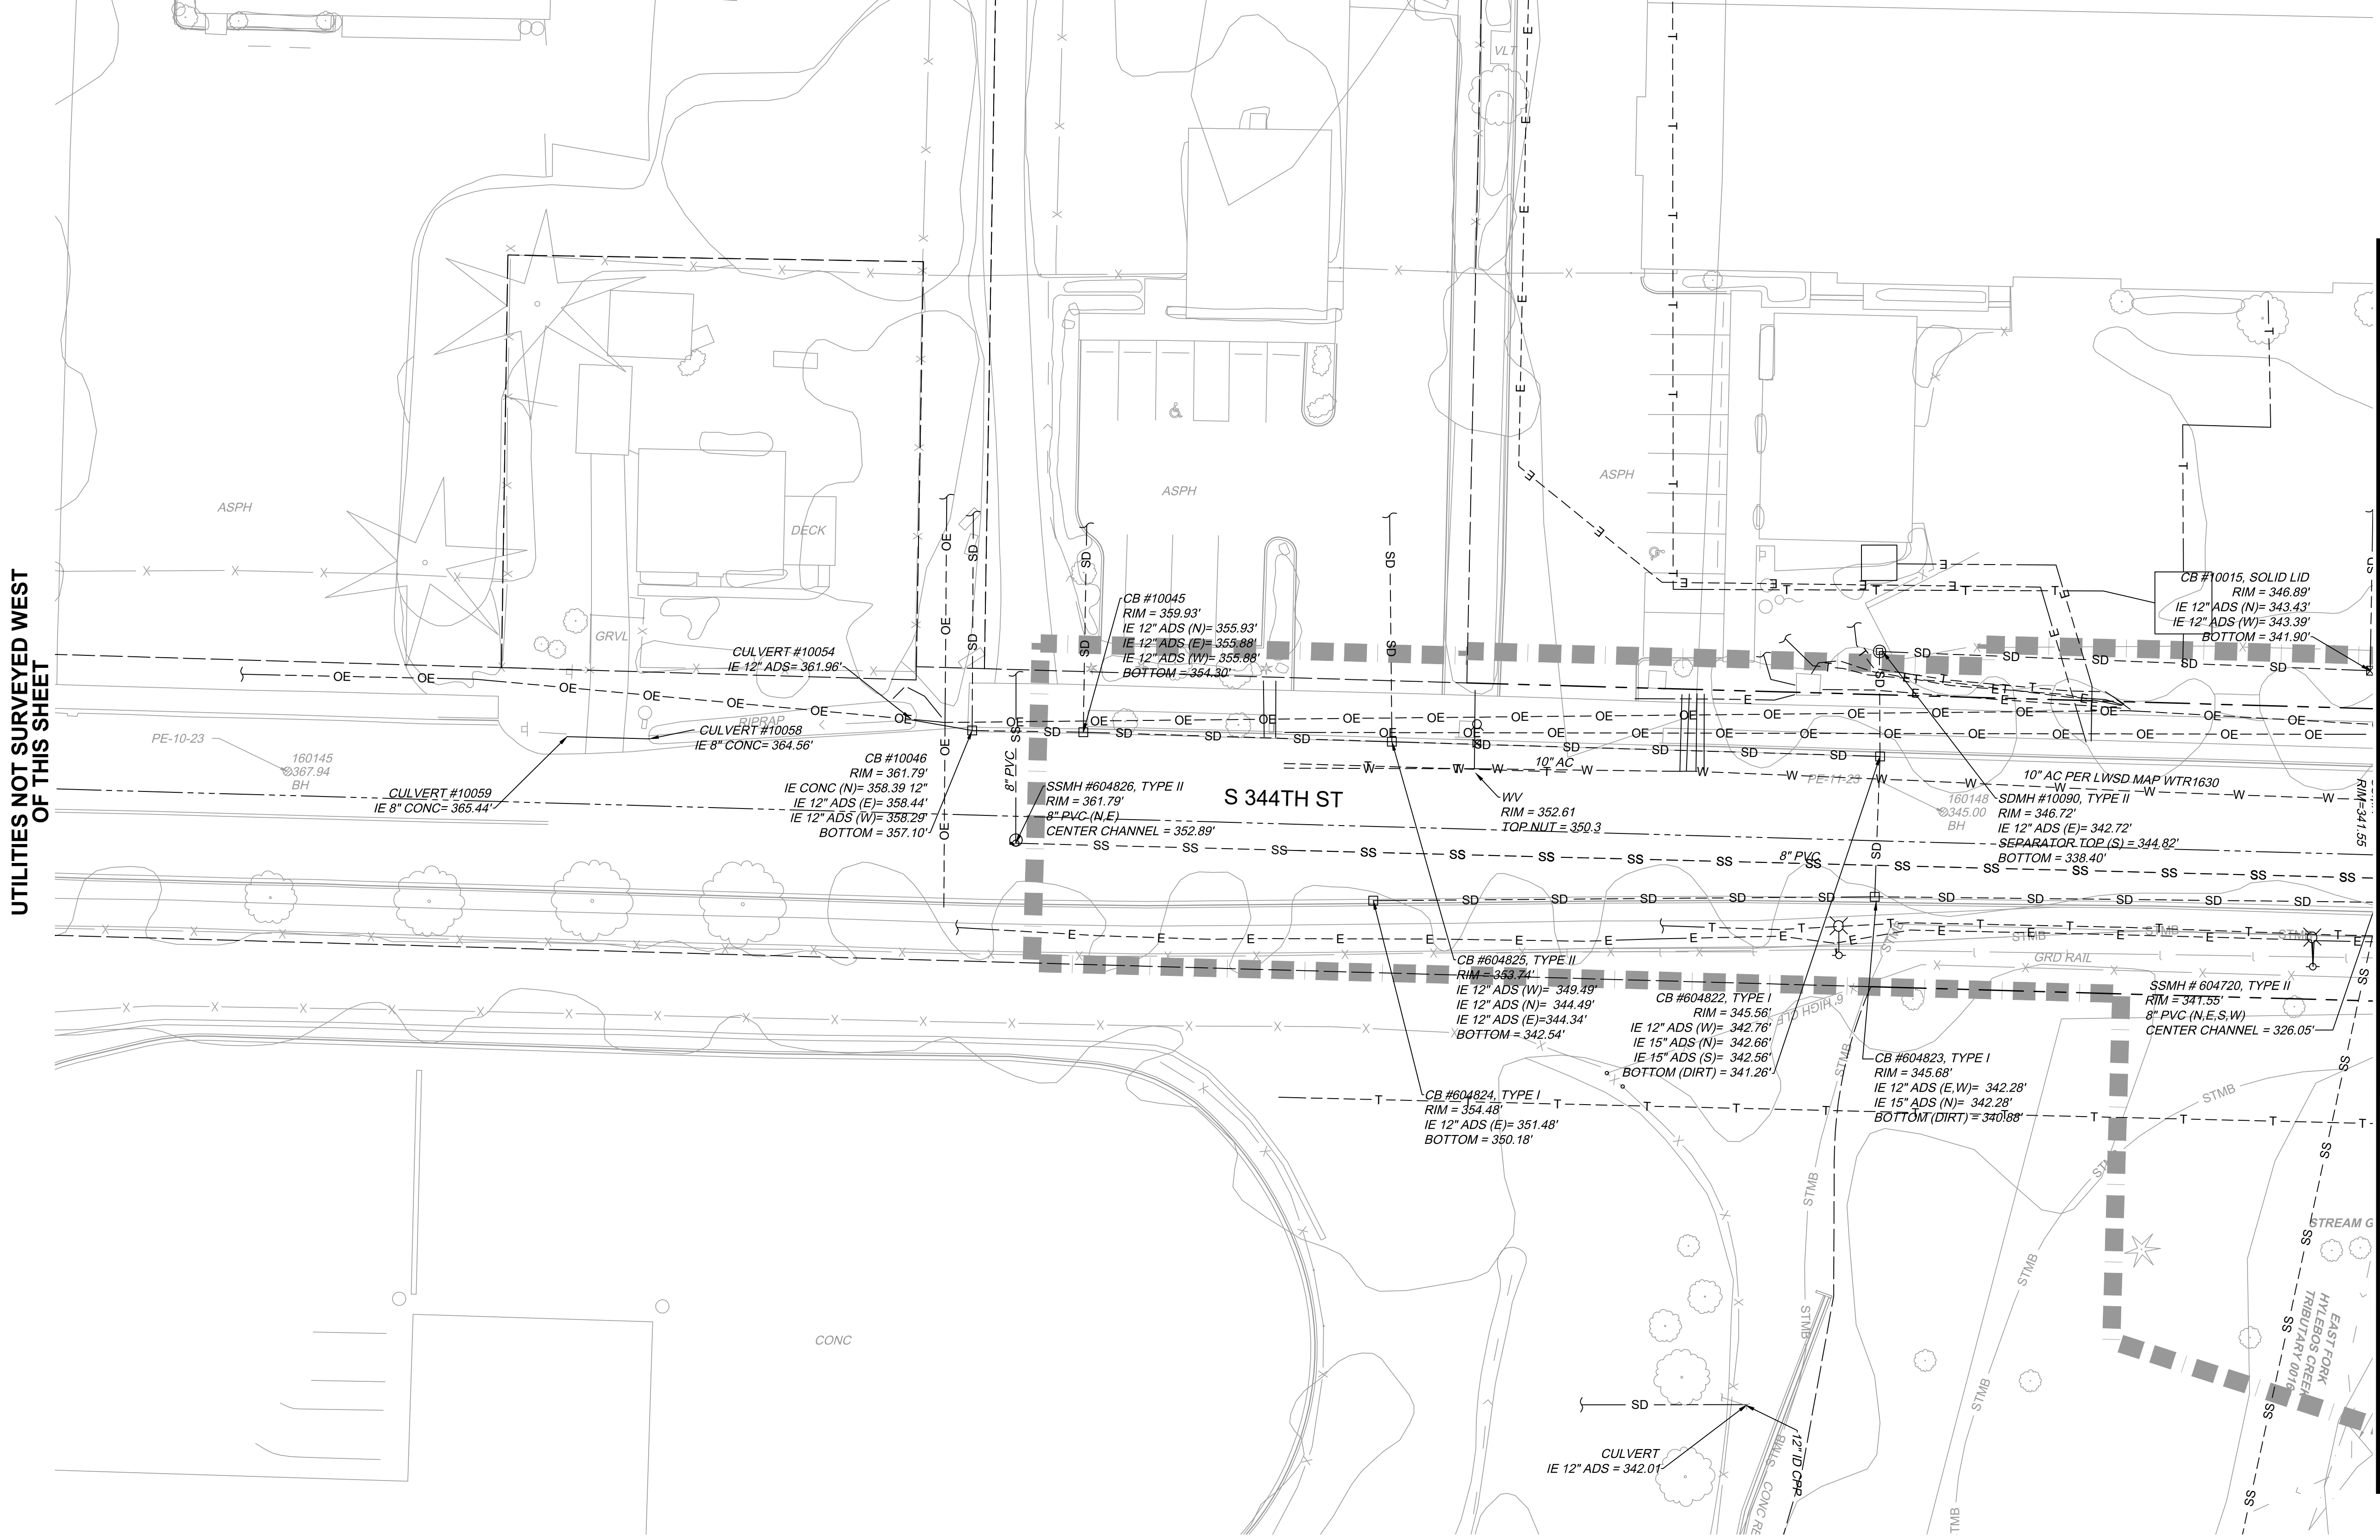

THE UTILITIES SHOWN ON THIS BASEMAP ARE A MIX OF RECORD DRAWING INFORMATION AND SURVEY DATA. ALL SURFACE FEATURES AND INVERT STRUCTURE ELEVATIONS SHOWN HEREON WERE FIELD LOCATED AND MEASURED BY PARAMETRIX OR PARTNERED SURVEY FIRM FOR THIS BASEMAP. UNDERGROUND UTILITY LINES ARE BASED UPON A COMBINATION OF ASBUILT PLANS, SURFACE FEATURE MEASUREMENTS AND ONSITE UNDERGROUND UTILITY MARKINGS PERFORMED BY OTHERS. THE RECORD DRAWING INFORMATION WENT THROUGH A QUALITY REVIEW DURING THE PRE-FINAL SUBMITTAL (11/2022). SURVEY DATA IS REVIEWED BY THE SURVEY TEAM AS PART OF THEIR QC PROCESS. SUBSEQUENT ADDITIONAL INFORMATION IN THE FORM OF SPECIFIC UTILITY LOCATES, POTHoles, AND RECORD INFORMATION HAS BEEN REVIEWED AND INCORPORATED BY THE SURVEY TEAM.

- NOTES:**
- REFER TO RPP SHEETS FOR EASEMENT INFORMATION.

MATCHLINE
SEE DWG M08-CUP127

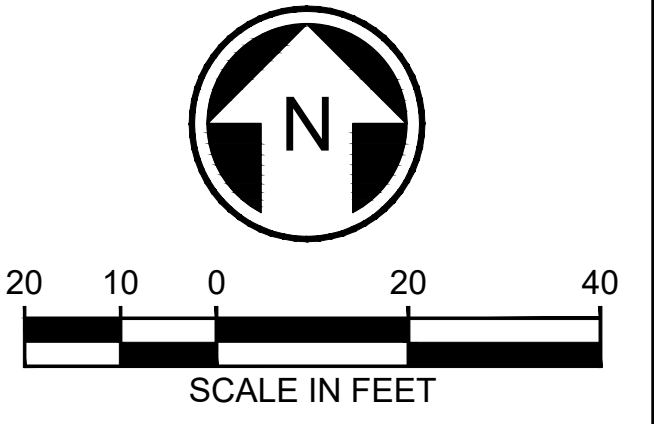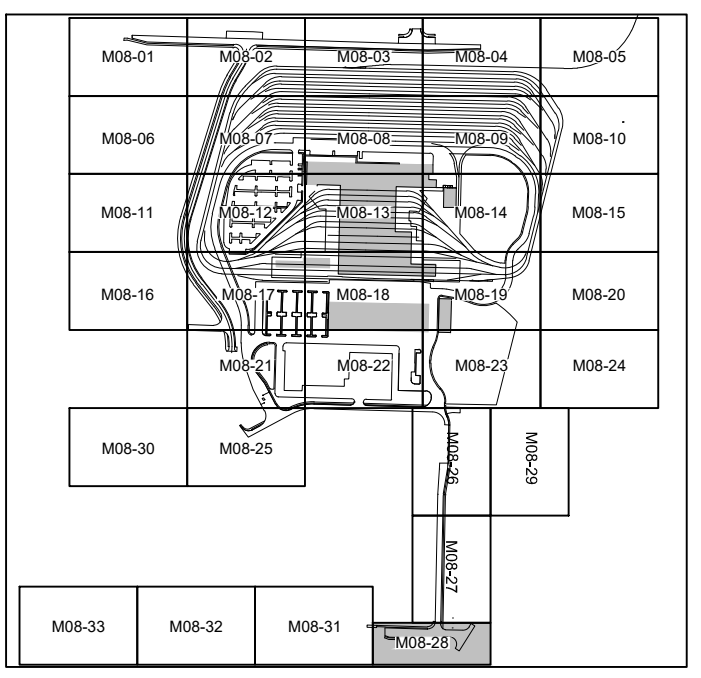

NOT FOR
CONSTRUCTION

Refer to the plan set COVER drawing
for disclaimers regarding this drawing.

REFERENCE CONCEPT DRAWINGS					
No.	DATE	DSN	CHK	APP	REVISION



DESIGNED BY:	K. McDONALD
DRAWN BY:	J. LUM
CHECKED BY:	P. LOPEZ-HILFIKER
APPROVED BY:	P. LOPEZ-HILFIKER

AHJ:					PACKAGE #				
 PRELIMINARY				LINE IS 1" AT FULL SCALE	SCALE: 1"=20'	SOUND TRANSIT PRELIMINARY ENGINEERING PLANS OPERATIONS & MAINTENANCE FACILITY SOUTH CIVIL EXISTING UTILITIES	DRAWING No.: M08-CUP128		
					FILENAME: OMFS-M08-CUP101-128		FACILITY ID: M08		
					CONTRACT No.: AE-0030-17		SHEET No.: REV:		
					DATE: 2/27/2024				
SUBMITTED BY: PABLO LOPEZ-HILFIKER		DATE: 2/27/2024	REVIEWED BY:		DATE: 2/27/2024				

THE UTILITIES SHOWN ON THIS BASEMAP ARE A MIX OF RECORD DRAWING INFORMATION AND SURVEY DATA. ALL SURFACE FEATURES AND INVERT STRUCTURE ELEVATIONS SHOWN HEREON WERE FIELD LOCATED AND MEASURED BY PARAMETRIX OR PARTNERED SURVEY FIRM FOR THIS BASEMAP. UNDERGROUND UTILITY LINES ARE BASED UPON A COMBINATION OF ASBUILT PLANS, SURFACE FEATURE MEASUREMENTS AND ONSITE UNDERGROUND UTILITY MARKINGS PERFORMED BY OTHERS. THE RECORD DRAWING INFORMATION WENT THROUGH A QUALITY REVIEW DURING THE PRE-FINAL SUBMITTAL (11/2022). SURVEY DATA IS REVIEWED BY THE SURVEY TEAM AS PART OF THEIR QC PROCESS. SUBSEQUENT ADDITIONAL INFORMATION IN THE FORM OF SPECIFIC UTILITY LOCATES, POTHOLES, AND RECORD INFORMATION HAS BEEN REVIEWED AND INCORPORATED BY THE SURVEY TEAM.

NOTES:

1. REFER TO RPP SHEETS FOR EASEMENT INFORMATION.

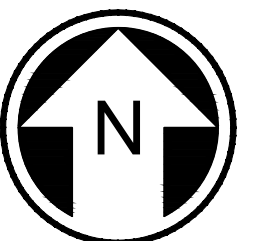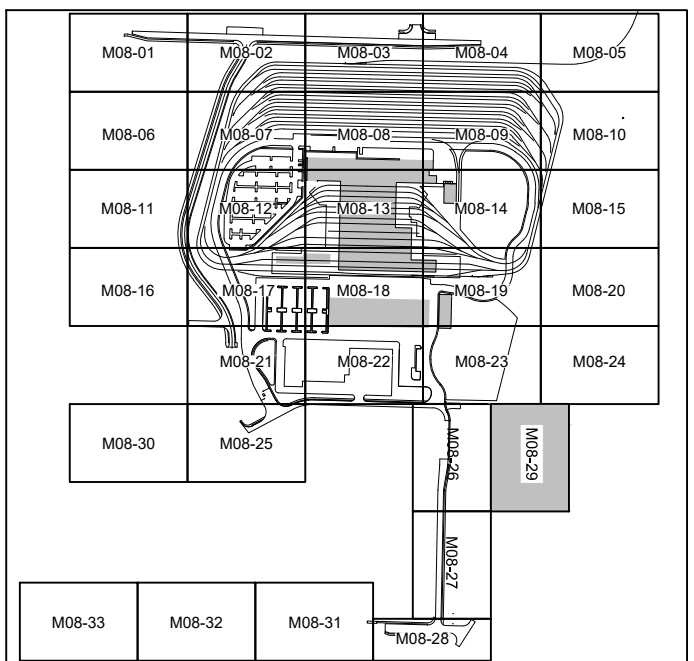

NOT FOR
CONSTRUCTION

MATCHLINE
SEE DWG M08-CUP124

MATCHLINE
SEE DWG M08-CUP123



Refer to the plan set COVER drawing
for disclaimers regarding this drawing.

MATCHLINE
SEE DWG M08-CUP126

REFERENCE CONCEPT DRAWINGS

No.	DATE	DSN	CHK	APP	REVISION

DESIGNED BY:
K. McDONALD
DRAWN BY:
J. LUM
CHECKED BY:
P. LOPEZ-HILFIKER
APPROVED BY:
P. LOPEZ-HILFIKER

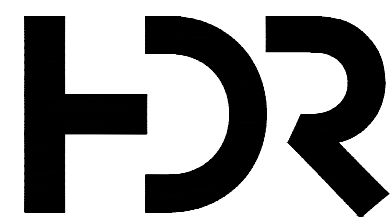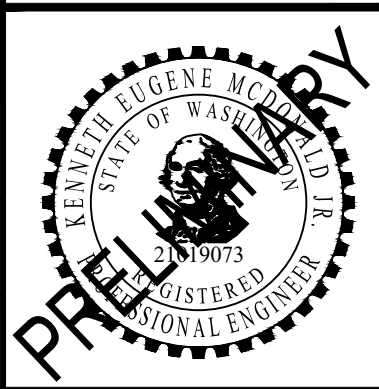

SUBMITTED BY:
PABLO LOPEZ-HILFIKER

DATE:
2/27/2024

REVIEWED BY:



DATE:
2/27/2024

PACKAGE #

SCALE:
1"=20'
FILENAME:
OMFS-M08-CUP101-128
CONTRACT No.:
AE-0030-17
DATE:
2/27/2024

SOUND TRANSIT
PRELIMINARY ENGINEERING PLANS
OPERATIONS & MAINTENANCE FACILITY SOUTH
CIVIL
EXISTING UTILITIES

DRAWING No.:
M08-CUP129
FACILITY ID:
M08
SHEET No.:
REV:

02/23/24 | 9:17 PM | KMC DONALD
C:\PWORKING\WEST01\02727714\OMFS-M08-CUP-01-128.DWG

Refer to the plan set COVER drawing
for disclaimers regarding this drawing.

REFERENCE CONCEPT DRAWINGS						
No.	DATE	DSN	CHK	APP	REVISION	

DESIGNED BY:	K. McDONALD
DRAWN BY:	J. LUM
CHECKED BY:	P. LOPEZ-HILFIKER
APPROVED BY:	P. LOPEZ-HILFIKER



SUBMITTED BY:
PABLO LOPEZ-HILFIKER

DATE:
2/27/2024

REVIEWED BY:

DATE:
2/27/2024

PACKAGE #

SCALE:
1"=20'

FILENAME:
OMFS-M08-CUP101-128


CONTRACT No.:
AE-0030-17

DATE:
2/27/2024

SOUND TRANSIT
PRELIMINARY ENGINEERING PLANS
OPERATIONS & MAINTENANCE FACILITY SOUTH

CIVIL
EXISTING UTILITIES

DRAWING No.:	M08-CUP130
FACILITY ID:	M08
SHEET No.:	REV:



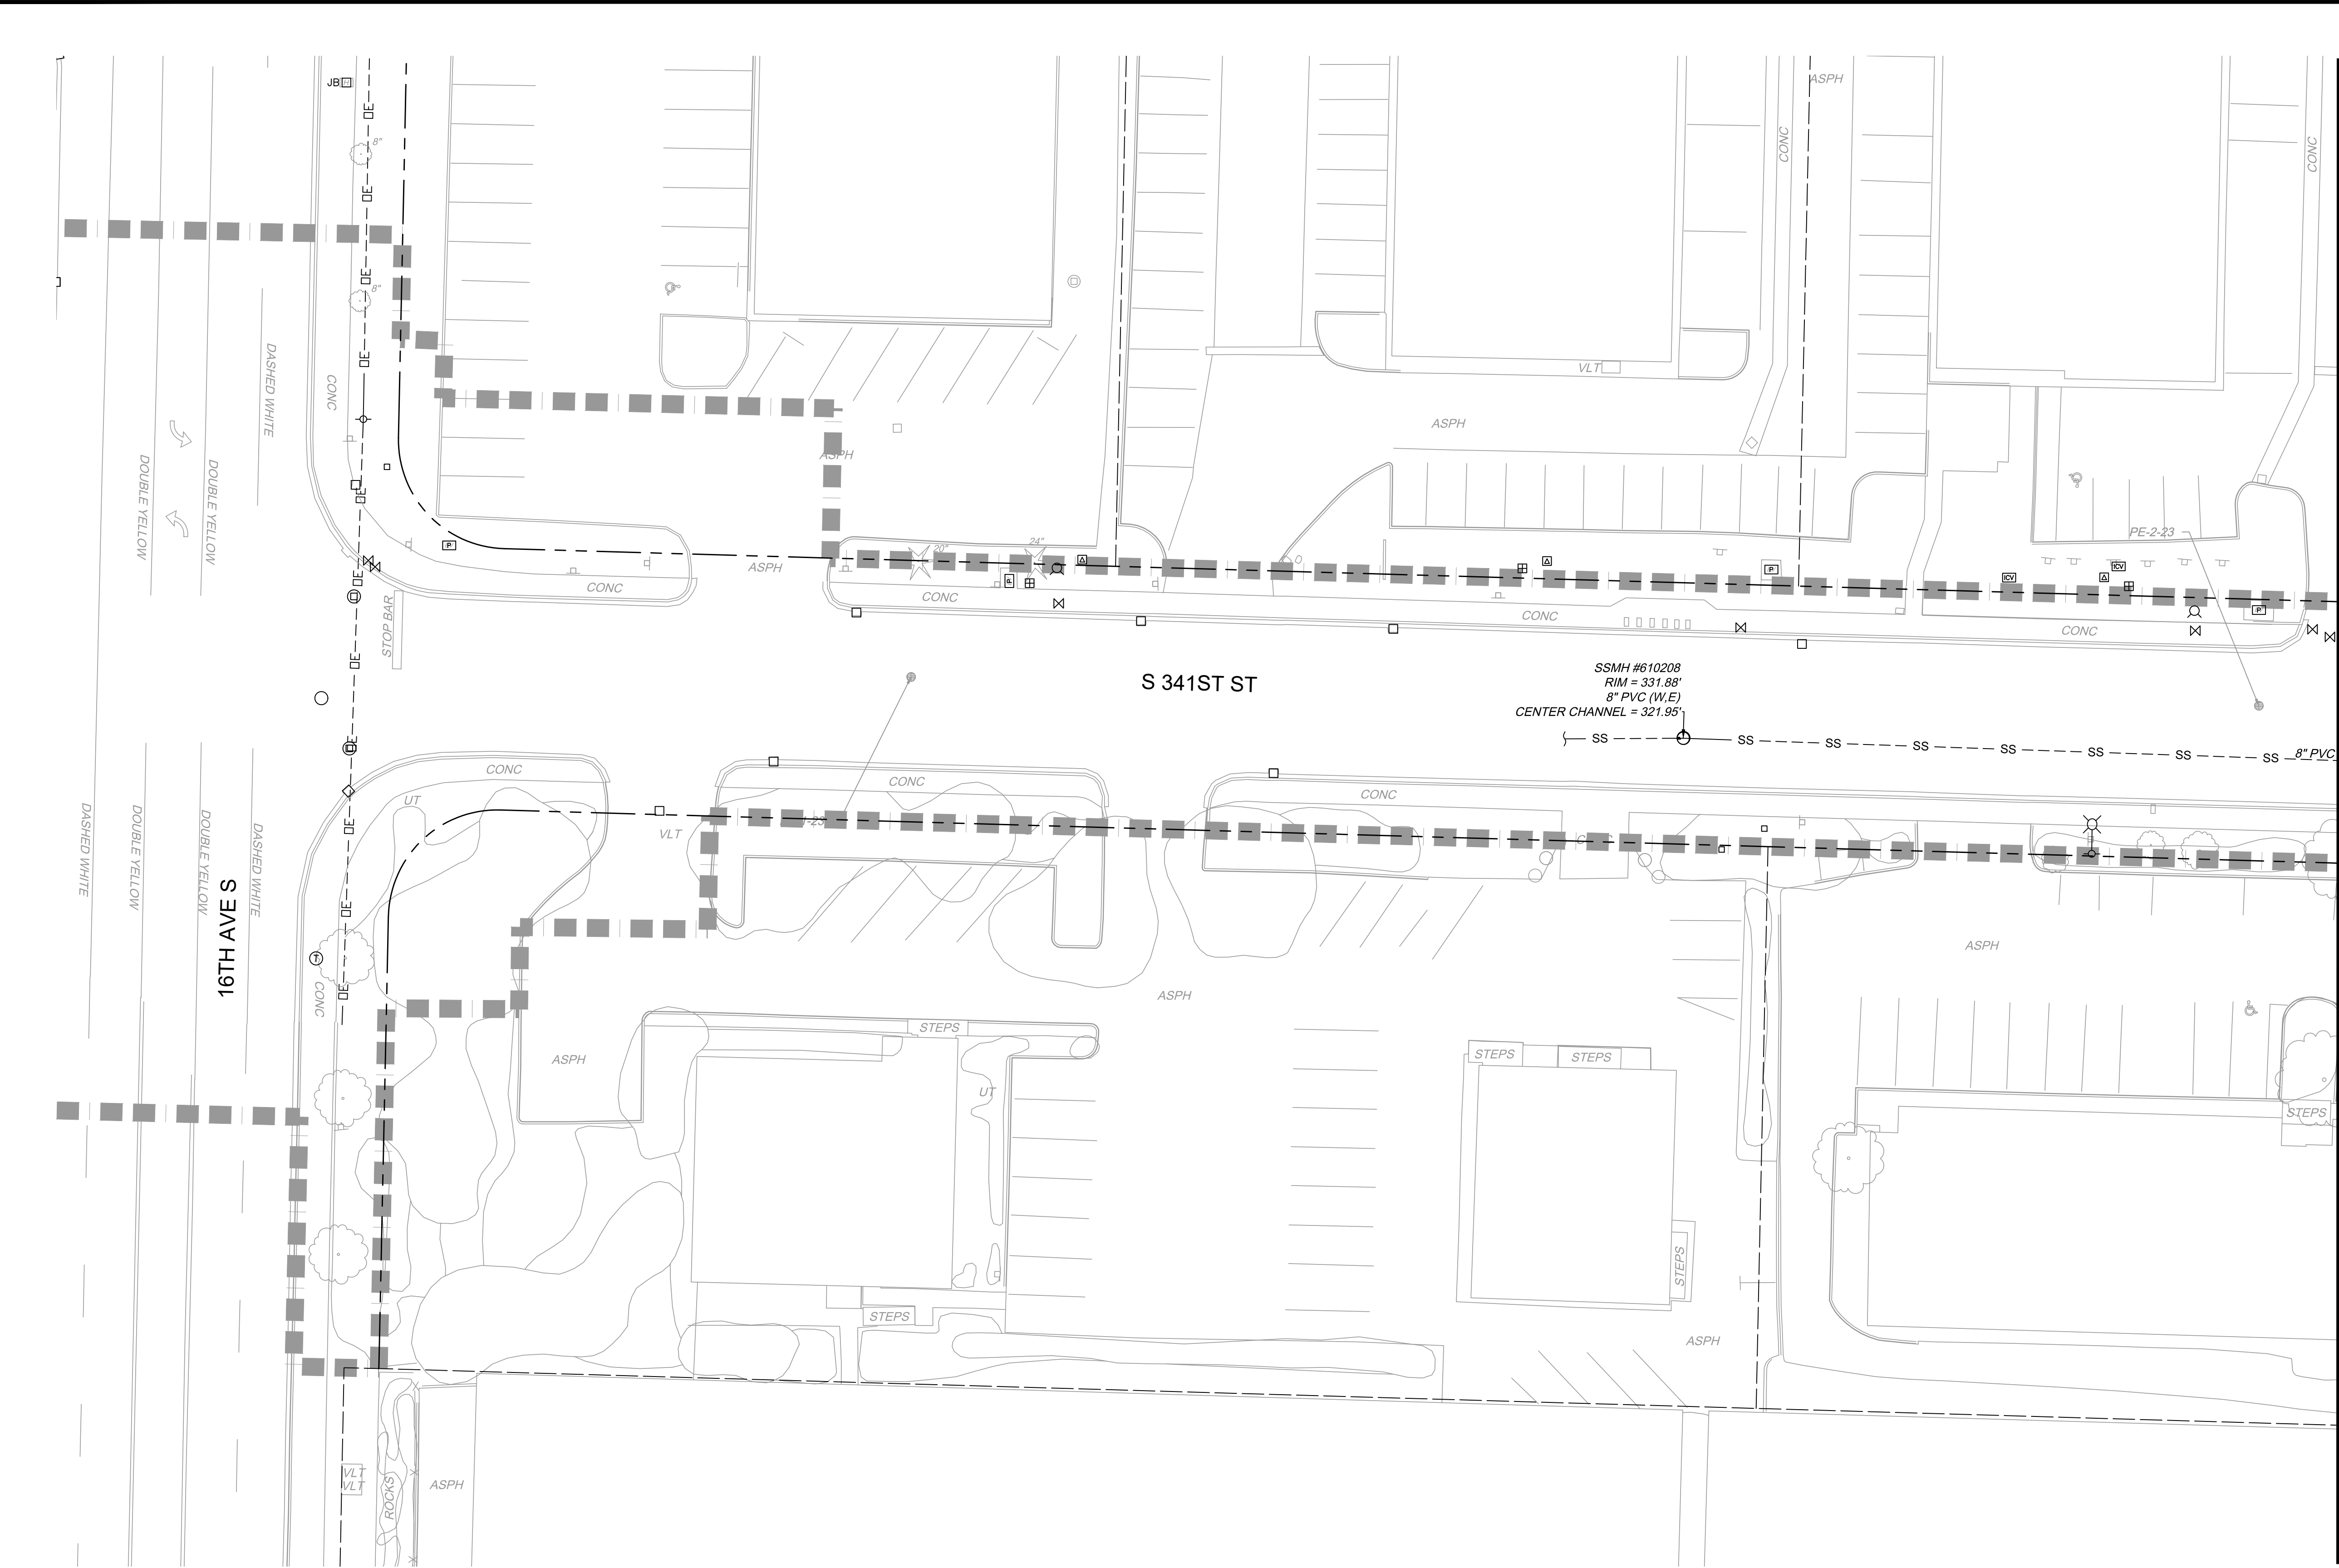


MATCHLINE
SEE DWG M08-CUP125

THE UTILITIES SHOWN ON THIS BASEMAP ARE A MIX OF RECORD DRAWING INFORMATION AND SURVEY DATA. ALL SURFACE FEATURES AND INVERT STRUCTURE ELEVATIONS SHOWN HEREON WERE FIELD LOCATED AND MEASURED BY PARAMETRIX OR PARTNERED SURVEY FIRM FOR THIS BASEMAP. UNDERGROUND UTILITY LINES ARE BASED UPON A COMBINATION OF ASBUILT PLANS, SURFACE FEATURE MEASUREMENTS AND ONSITE UNDERGROUND UTILITY MARKINGS PERFORMED BY OTHERS. THE RECORD DRAWING INFORMATION WENT THROUGH A QUALITY REVIEW DURING THE PRE-FINAL SUBMITTAL (11/2022). SURVEY DATA IS REVIEWED BY THE SURVEY TEAM AS PART OF THEIR QC PROCESS. SUBSEQUENT ADDITIONAL INFORMATION IN THE FORM OF SPECIFIC UTILITY LOCATES, POTHOLES, AND RECORD INFORMATION HAS BEEN REVIEWED AND INCORPORATED BY THE SURVEY TEAM.

NOTES:

- REFER TO RPP SHEETS FOR EASEMENT INFORMATION.

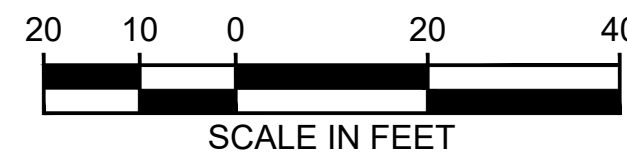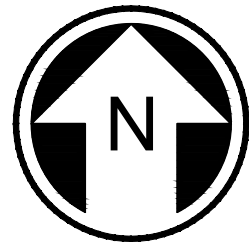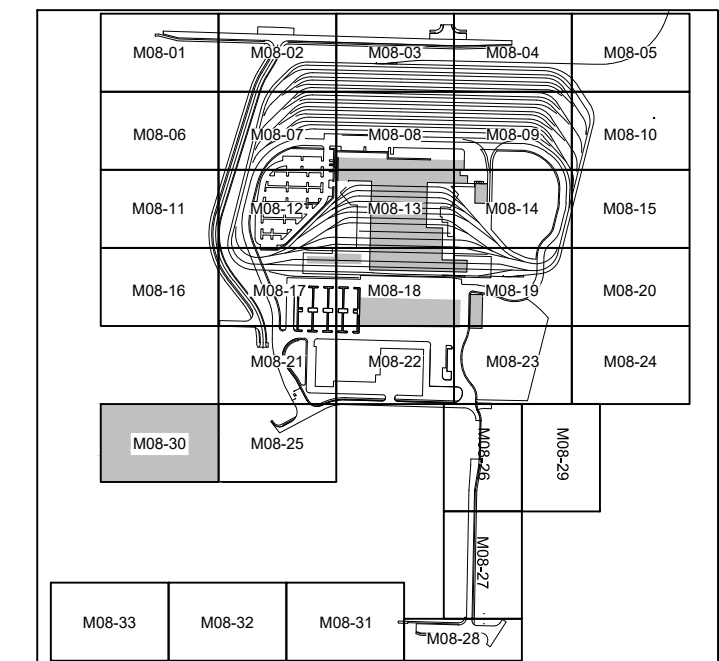

NOT FOR
CONSTRUCTION