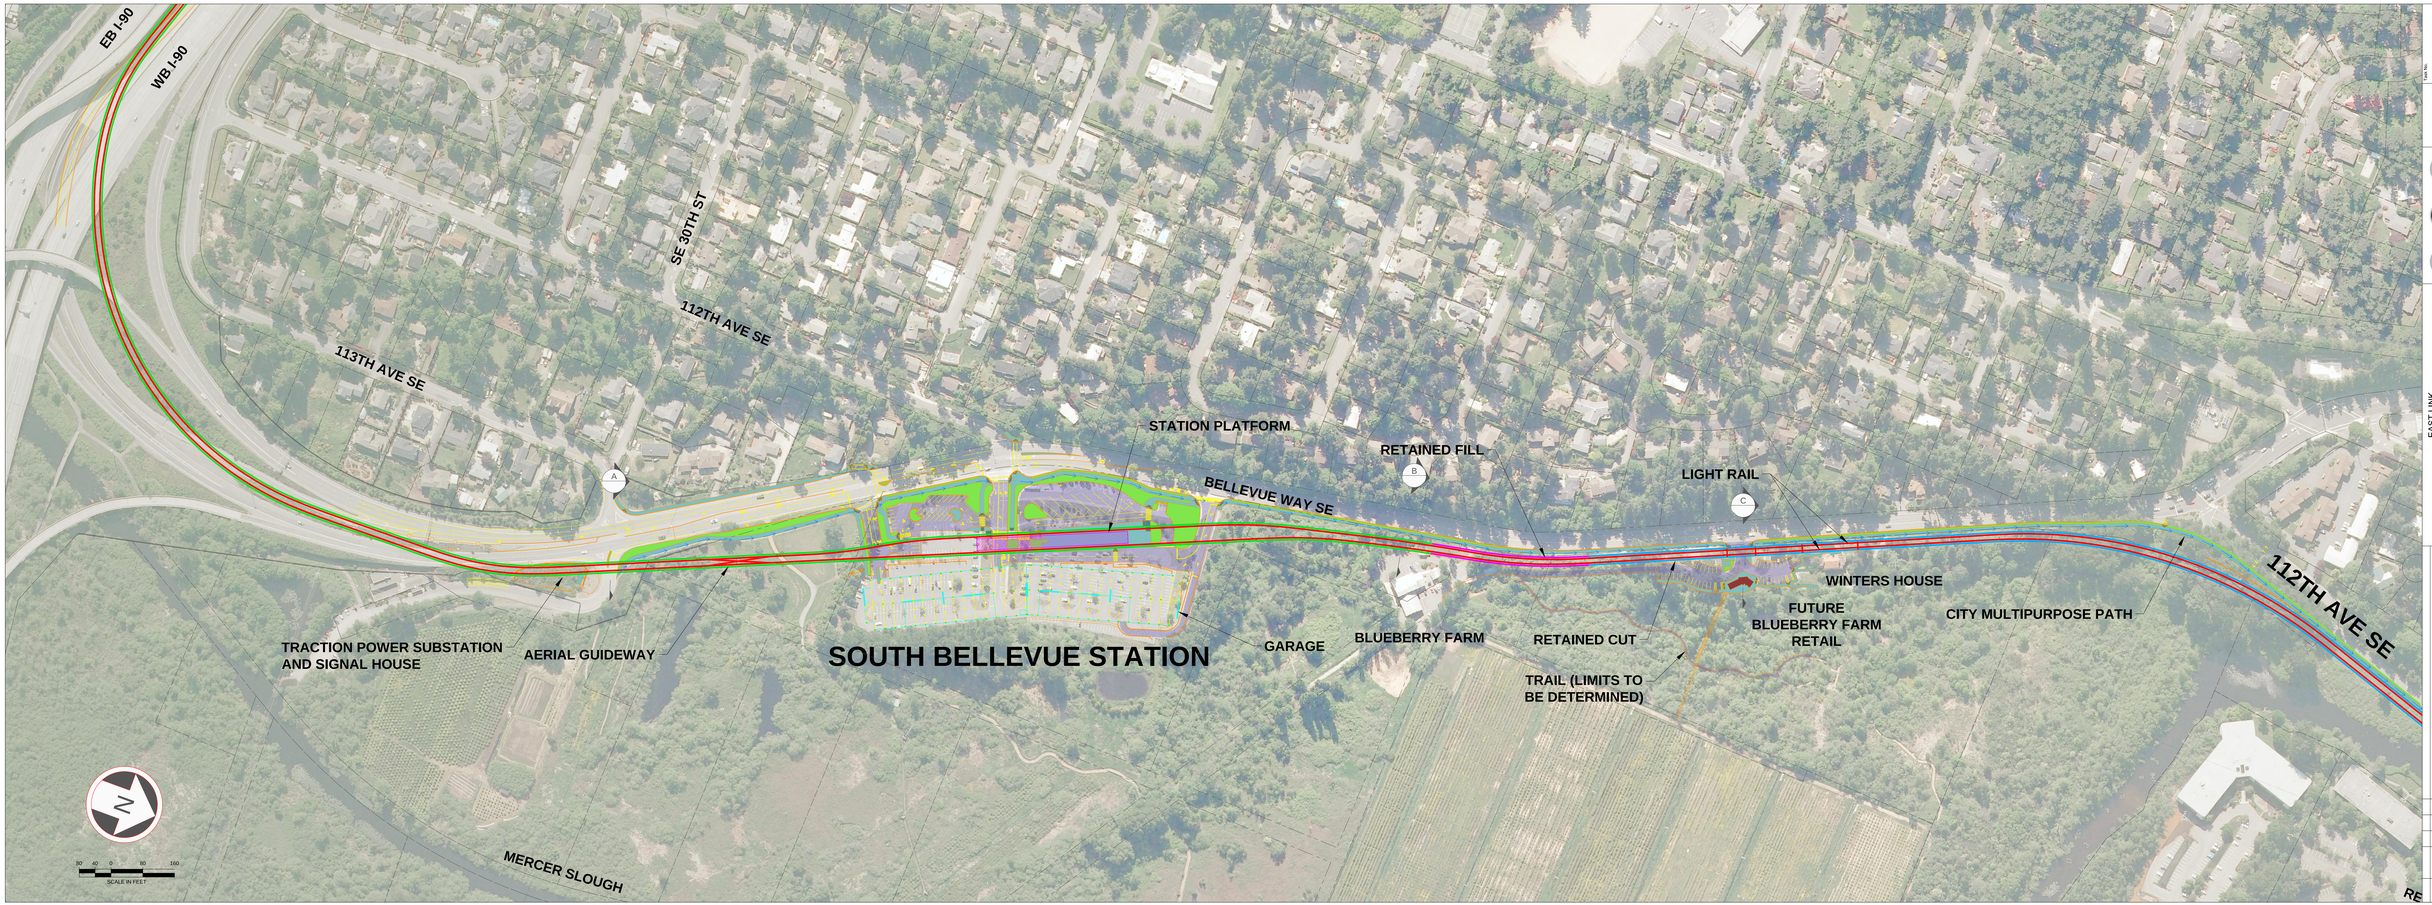

EAST LINK
SOUTH BELLEVUE TRANSIT CENTER
FINAL DESIGN

FINAL DESIGN PARTNERS.

SOUNDTRANSIT

No.	Date	Dwn	Chk	Appr	Revisions

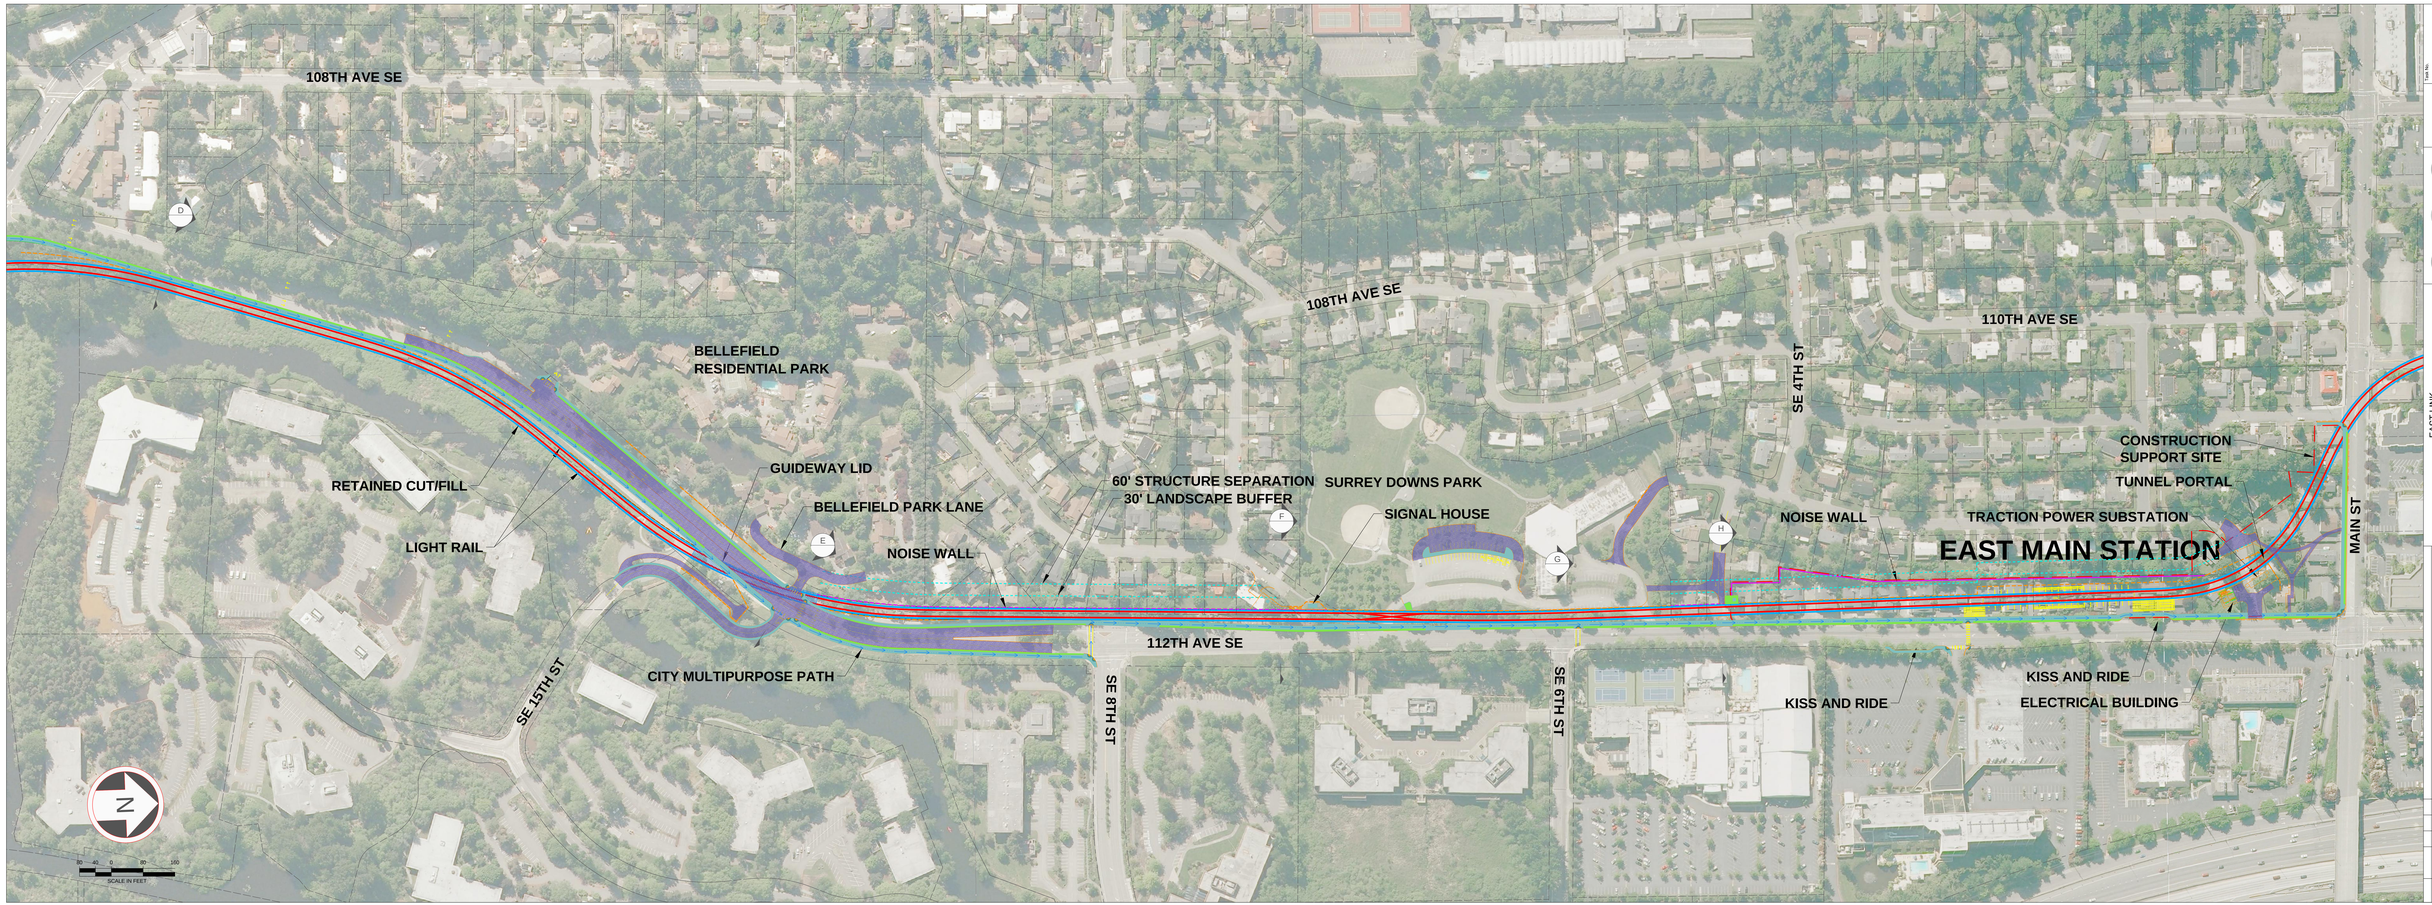

Task No.
Project No.

SOUNDTRANSIT

FINAL DESIGN PARTNERS:

EAST LINK
SOUTH BELLEVUE TO EAST MAIN TRANSIT CENTER
FINAL DESIGN

By	Date	Description
	Dwn	Chk	Apr