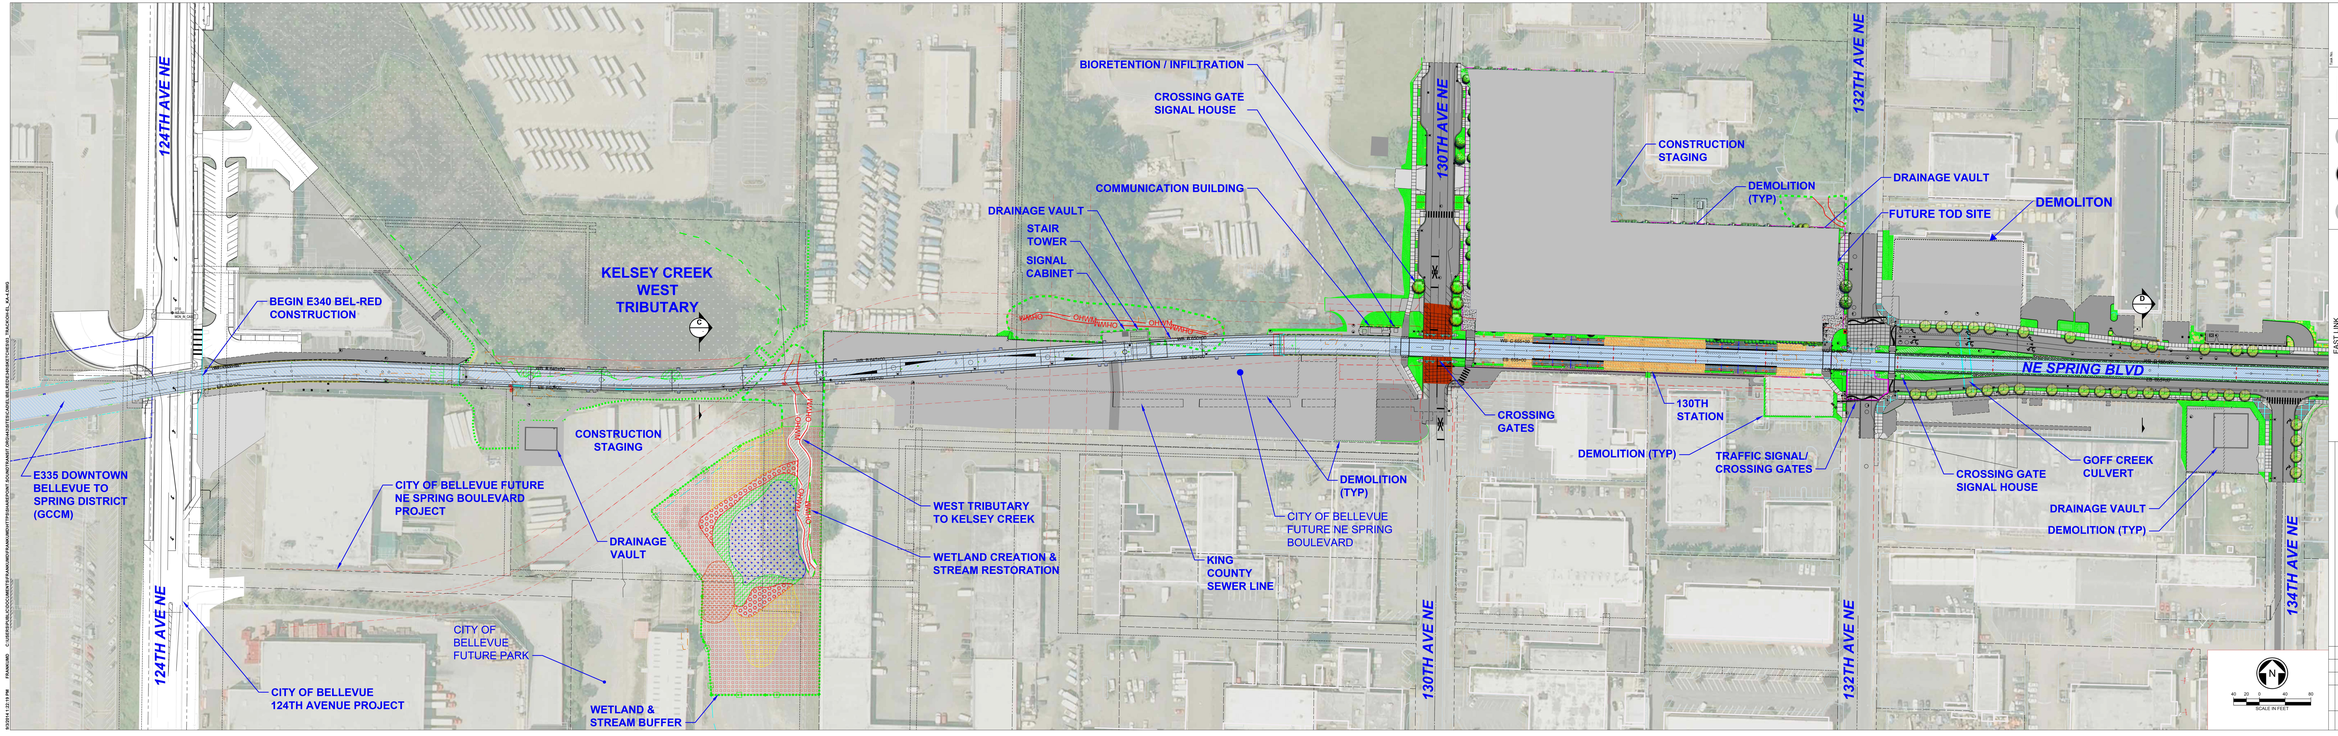

SOUTH BELLEVUE TO OVERLAKE TRANSIT CENTER
124TH AVE NE TO 152TH STREET BEL-RED CORRIDOR
TRACK & ALIGNMENT
PLAN

EAST LINK

FINAL DESIGN PARTNERS:

SOUNDTRANSIT

Sheet No. 3

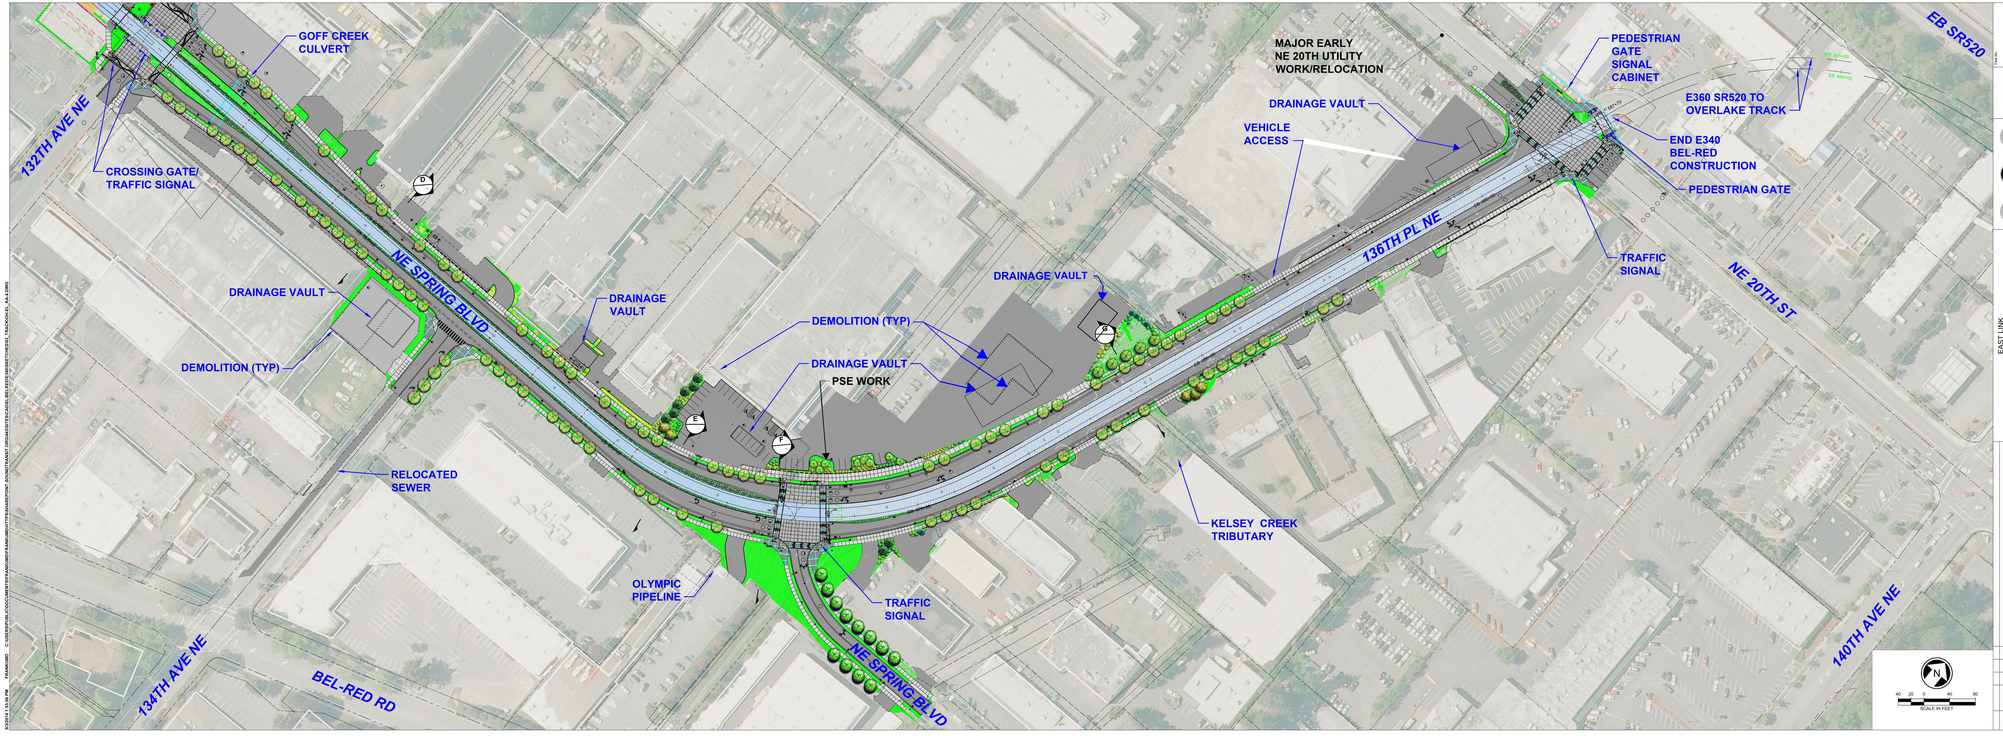

EAST LINK
SOUTH BELLEVUE TO OVERLAKE TRANSIT CENTER
FORMER BNSF TO NE 20TH STREET
BEL-RED CORRIDOR
TRACK PLAN

FINAL DESIGN PARTNERS:

SOUNDTRANSIT

Sheet No. 4

Date | Revisions