Path: C:\caddlib\pw\pwwestcoast\rmjohnson\dms87289\eLLE-City of Mountlake Terrace-Public-Outreach.dwg Plot date: May 22, 2018-01:40:34pm CAD User: johnsonr6.

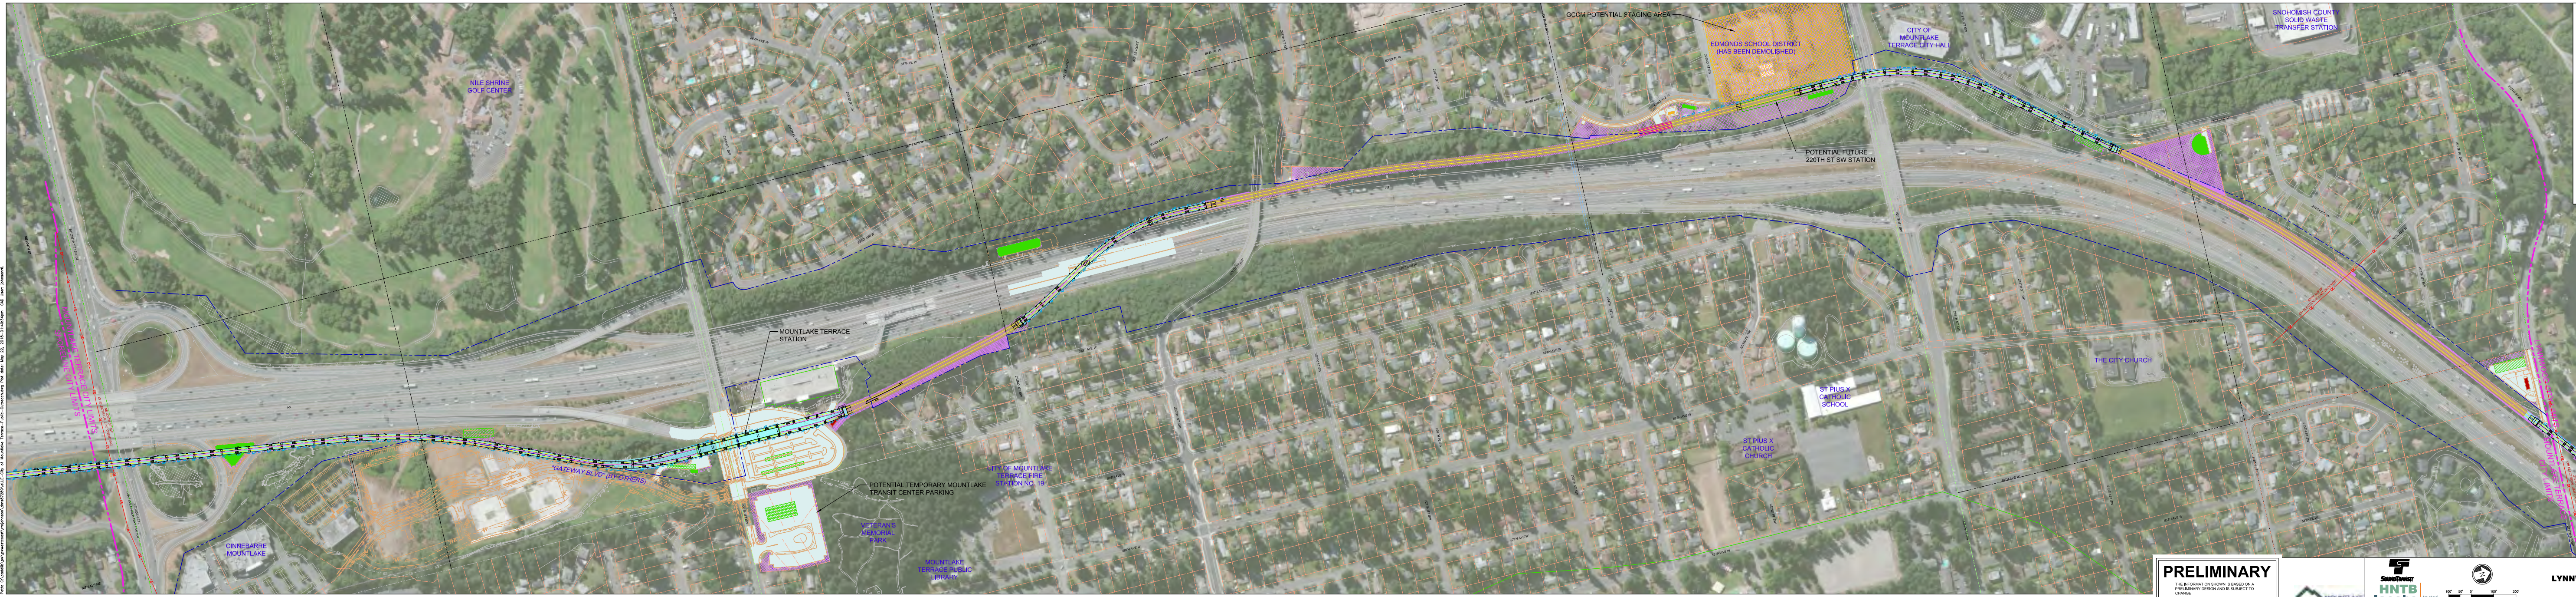
SHORELINE CITY LIMITS
MOUNTLAKE TERRACE CITY LIMITS
NE 205TH ST / SR104
LAKE BALLINGER WAY / SR 104
OH ELECTRICAL LINE CROSSING NE 205TH ST SW
14TH AVE NE
NILE SHRINE GOLF CENTER
CINNEBARRE MOUNTLAKE
"GATEWAY BLVD" (BY OTHERS)
I-5
236TH ST SW
MOUNTLAKE TERRACE STATION
POTENTIAL TEMPORARY MOUNTLAKE TRANSIT CENTER PARKING
VETERAN'S MEMORIAL PARK
MOUNTLAKE TERRACE PUBLIC LIBRARY
CITY OF MOUNTLAKE TERRACE FIRE STATION NO. 19
235TH PL SW
234TH PL SW
233RD ST SW
232ND ST SW
231ST ST SW
230TH ST SW
228TH ST SW
227TH ST SW
226TH PL SW
225TH ST SW
224TH ST SW
222ND ST SW
222ND PL SW
220TH ST SW
219TH ST SW
218TH ST SW
216TH ST SW
215TH ST SW
213TH ST SW
212TH ST SW
212TH PL SW
63RD AVE W
66TH AVE W
67TH PL W
64TH AVE W
62ND AVE W
62ND PL W
61ST AVE W
58TH AVE W
57TH AVE W
56TH AVE W
55TH AVE W
54TH PL W
60TH AVE W
GCCM POTENTIAL STAGING AREA
EDMONDS SCHOOL DISTRICT (HAS BEEN DEMOLISHED)
POTENTIAL FUTURE 220TH ST SW STATION
CITY OF MOUNTLAKE TERRACE CITY HALL
SNOHOMISH COUNTY SOLID WASTE TRANSFER STATION
ST PIUS X CATHOLIC SCHOOL
ST PIUS X CATHOLIC CHURCH
THE CITY CHURCH
OH ELECTRICAL LINE CROSSING 56TH AVE W
OH ELECTRICAL LINE CROSSING 212TH ST SW
MOUNTLAKE TERRACE CITY LIMITS
LYNNWOOD CITY LIMITS
100' 50' 0' 100' 200'
HORIZONTAL SCALE
N

▨	GUIDEWAY - AT GRADE
▨	GUIDEWAY - ELEVATED
▨	FUTURE RIGHT-OF-WAY IMPROVEMENTS
▨	TRACTION POWER SUB STATION
▨	SIGNAL BUNGALOW
▨	STORMWATER POND
▨	STORMWATER VAULT
▨	PROPERTY ACQUISITION * (Does not include easements)
▨	EXISTING RESOURCE CONSERVATION AREA
▨	NEW RESOURCE CONSERVATION AREA
▨	CONTRACTOR STAGING AREA
— - —	WSDOT RIGHT OF WAY
— - —	CITY RIGHT OF WAY
- - -	PROPERTY LINES
— - —	CITY BOUNDARY
—OE—	OH ELECTRICAL LINE
— NW —	NOISE WALL
— AP —	ACOUSTIC PANEL
═	EXISTING NOISE WALL

PRELIMINARY

THE INFORMATION SHOWN IS BASED ON A PRELIMINARY DESIGN AND IS SUBJECT TO CHANGE.

HNTB
Jacobs
trusted design partners

SOUND TRANSIT
LYNNWOOD LINK EXTENSION

PLAN & PROFILE GUIDEWAY
CITY OF MOUNTLAKE TERRACE

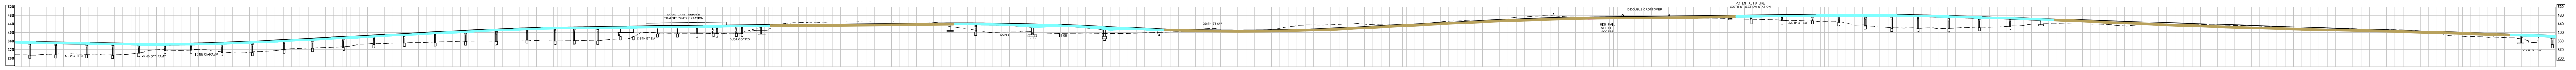
520
480
440
400
360
320
280
NE 205TH ST
I-5 NB OFF-RAMP
I-5 NB ON-RAMP
236TH ST SW
MOUNTLAKE TERRACE TRANSIT CENTER STATION
BUS LOOP RD.
I-5 NB
I-5 SB
228TH ST SW
HIGH RAIL VEHICLE ACCESS
10 DOUBLE CROSSOVER
POTENTIAL FUTURE 220TH STREET SW STATION
220TH ST SW
212TH ST SW