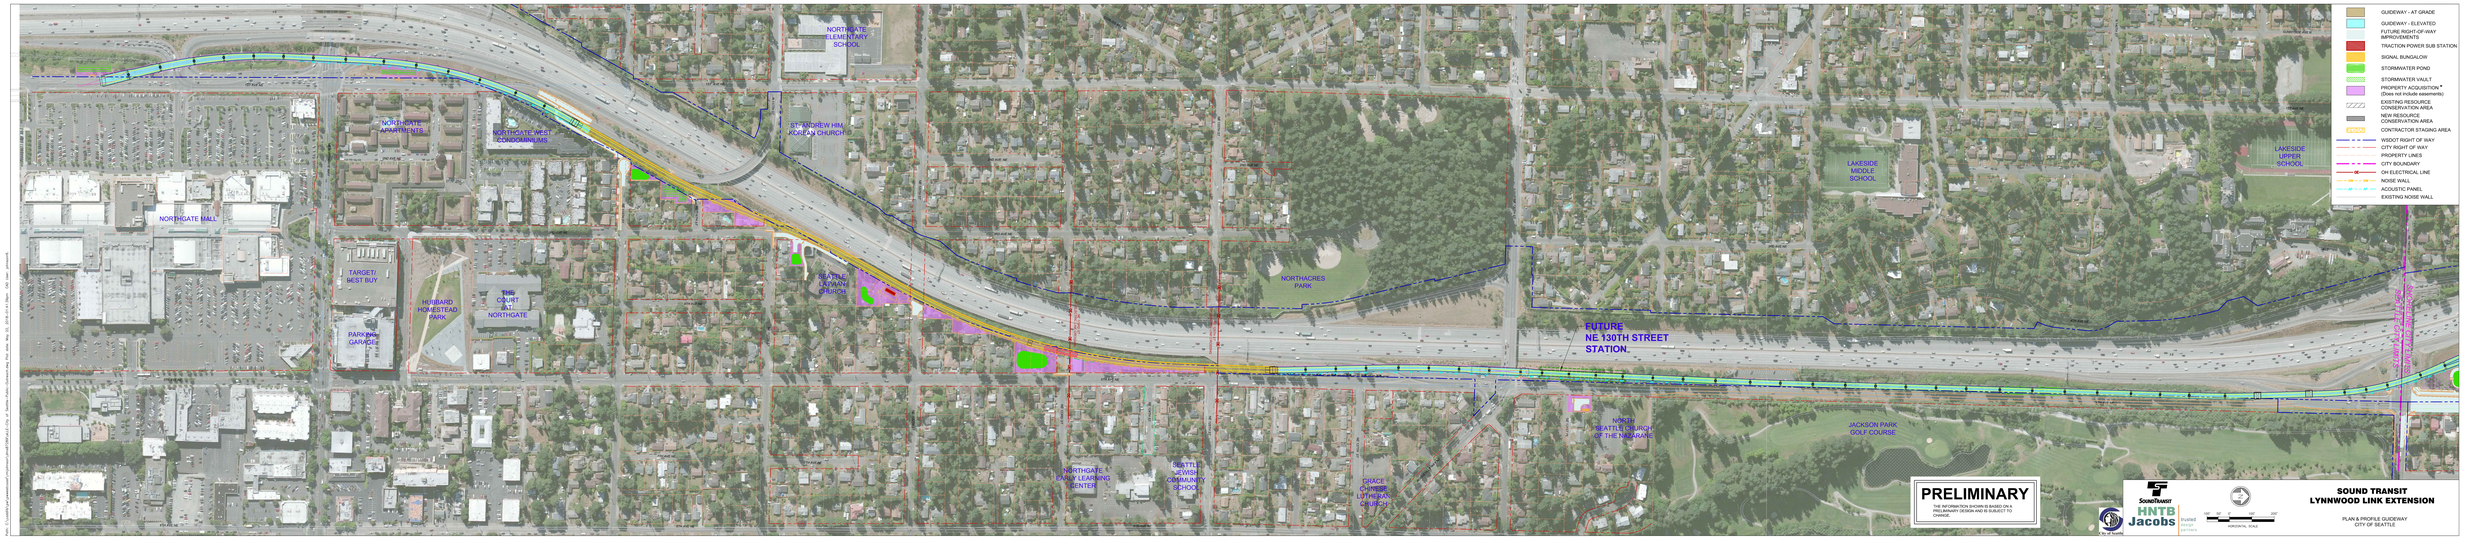
NORTHGATE SCHOOL
NORTHGATE APARTMENTS
NORTHGATE WEST CONDOMINIUMS
ST. ANDREW'S HIM KOREAN CHURCH
NORTHGATE MALL
TARGET/ BEST BUY
HUBBARD HOMESTEAD PARK
THE COURT AT NORTHGATE
PARKING GARAGE
NORTHACRES PARK
FUTURE NE 130TH STREET STATION
LAKESIDE MIDDLE SCHOOL
LAKESIDE UPPER SCHOOL
NORTH SEATTLE CHURCH OF THE NAZARENE
JACKSON PARK GOLF COURSE
NORTHGATE EARLY LEARNING CENTER
SEATTLE SEVENTH DAY COMMUNITY SCHOOL
GRACE CHRIST LUTHERAN CHURCH
GUIDEWAY - AT GRADE
GUIDEWAY - ELEVATED
FUTURE RIGHT-OF-WAY IMPROVEMENTS
TRACTION POWER SUB STATION
SIGNAL BUNGALOW
STORMWATER POND
STORMWATER VAULT
PROPERTY ACQUISITION * (Does not include easements)
EXISTING RESOURCE CONSERVATION AREA
NEW RESOURCE CONSERVATION AREA
CONTRACTOR STAGING AREA
WSDOT RIGHT OF WAY
CITY RIGHT OF WAY
PROPERTY LINES
CITY BOUNDARY
OH ELECTRICAL LINE
NOISE WALL
ACOUSTIC PANEL
EXISTING NOISE WALL
PRELIMINARY
THE INFORMATION SHOWN IS BASED ON A PRELIMINARY DESIGN AND IS SUBJECT TO CHANGE.
SOUNDTRANSIT
HNTB
Jacobs
HORIZONTAL SCALE
SOUND TRANSIT
LYNNWOOD LINK EXTENSION
PLAN & PROFILE GUIDEWAY
CITY OF SEATTLE

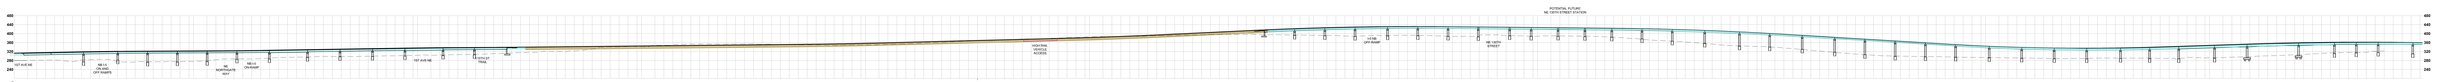
POTENTIAL FUTURE NE 130TH STREET STATION
460
440
420
400
380
360
340
320
300
280
260
240
1ST AVE NE
NB I-5 ON RAMP OFF RAMPS
NE NORTHGATE WAY
NB I-5 ON/OFF
1ST AVE NE
I-5 NORTH OF TRAIN
HIGH RISE CONTACT ACCESS
LT/TR OFF-RAMP
NE 130TH STREET