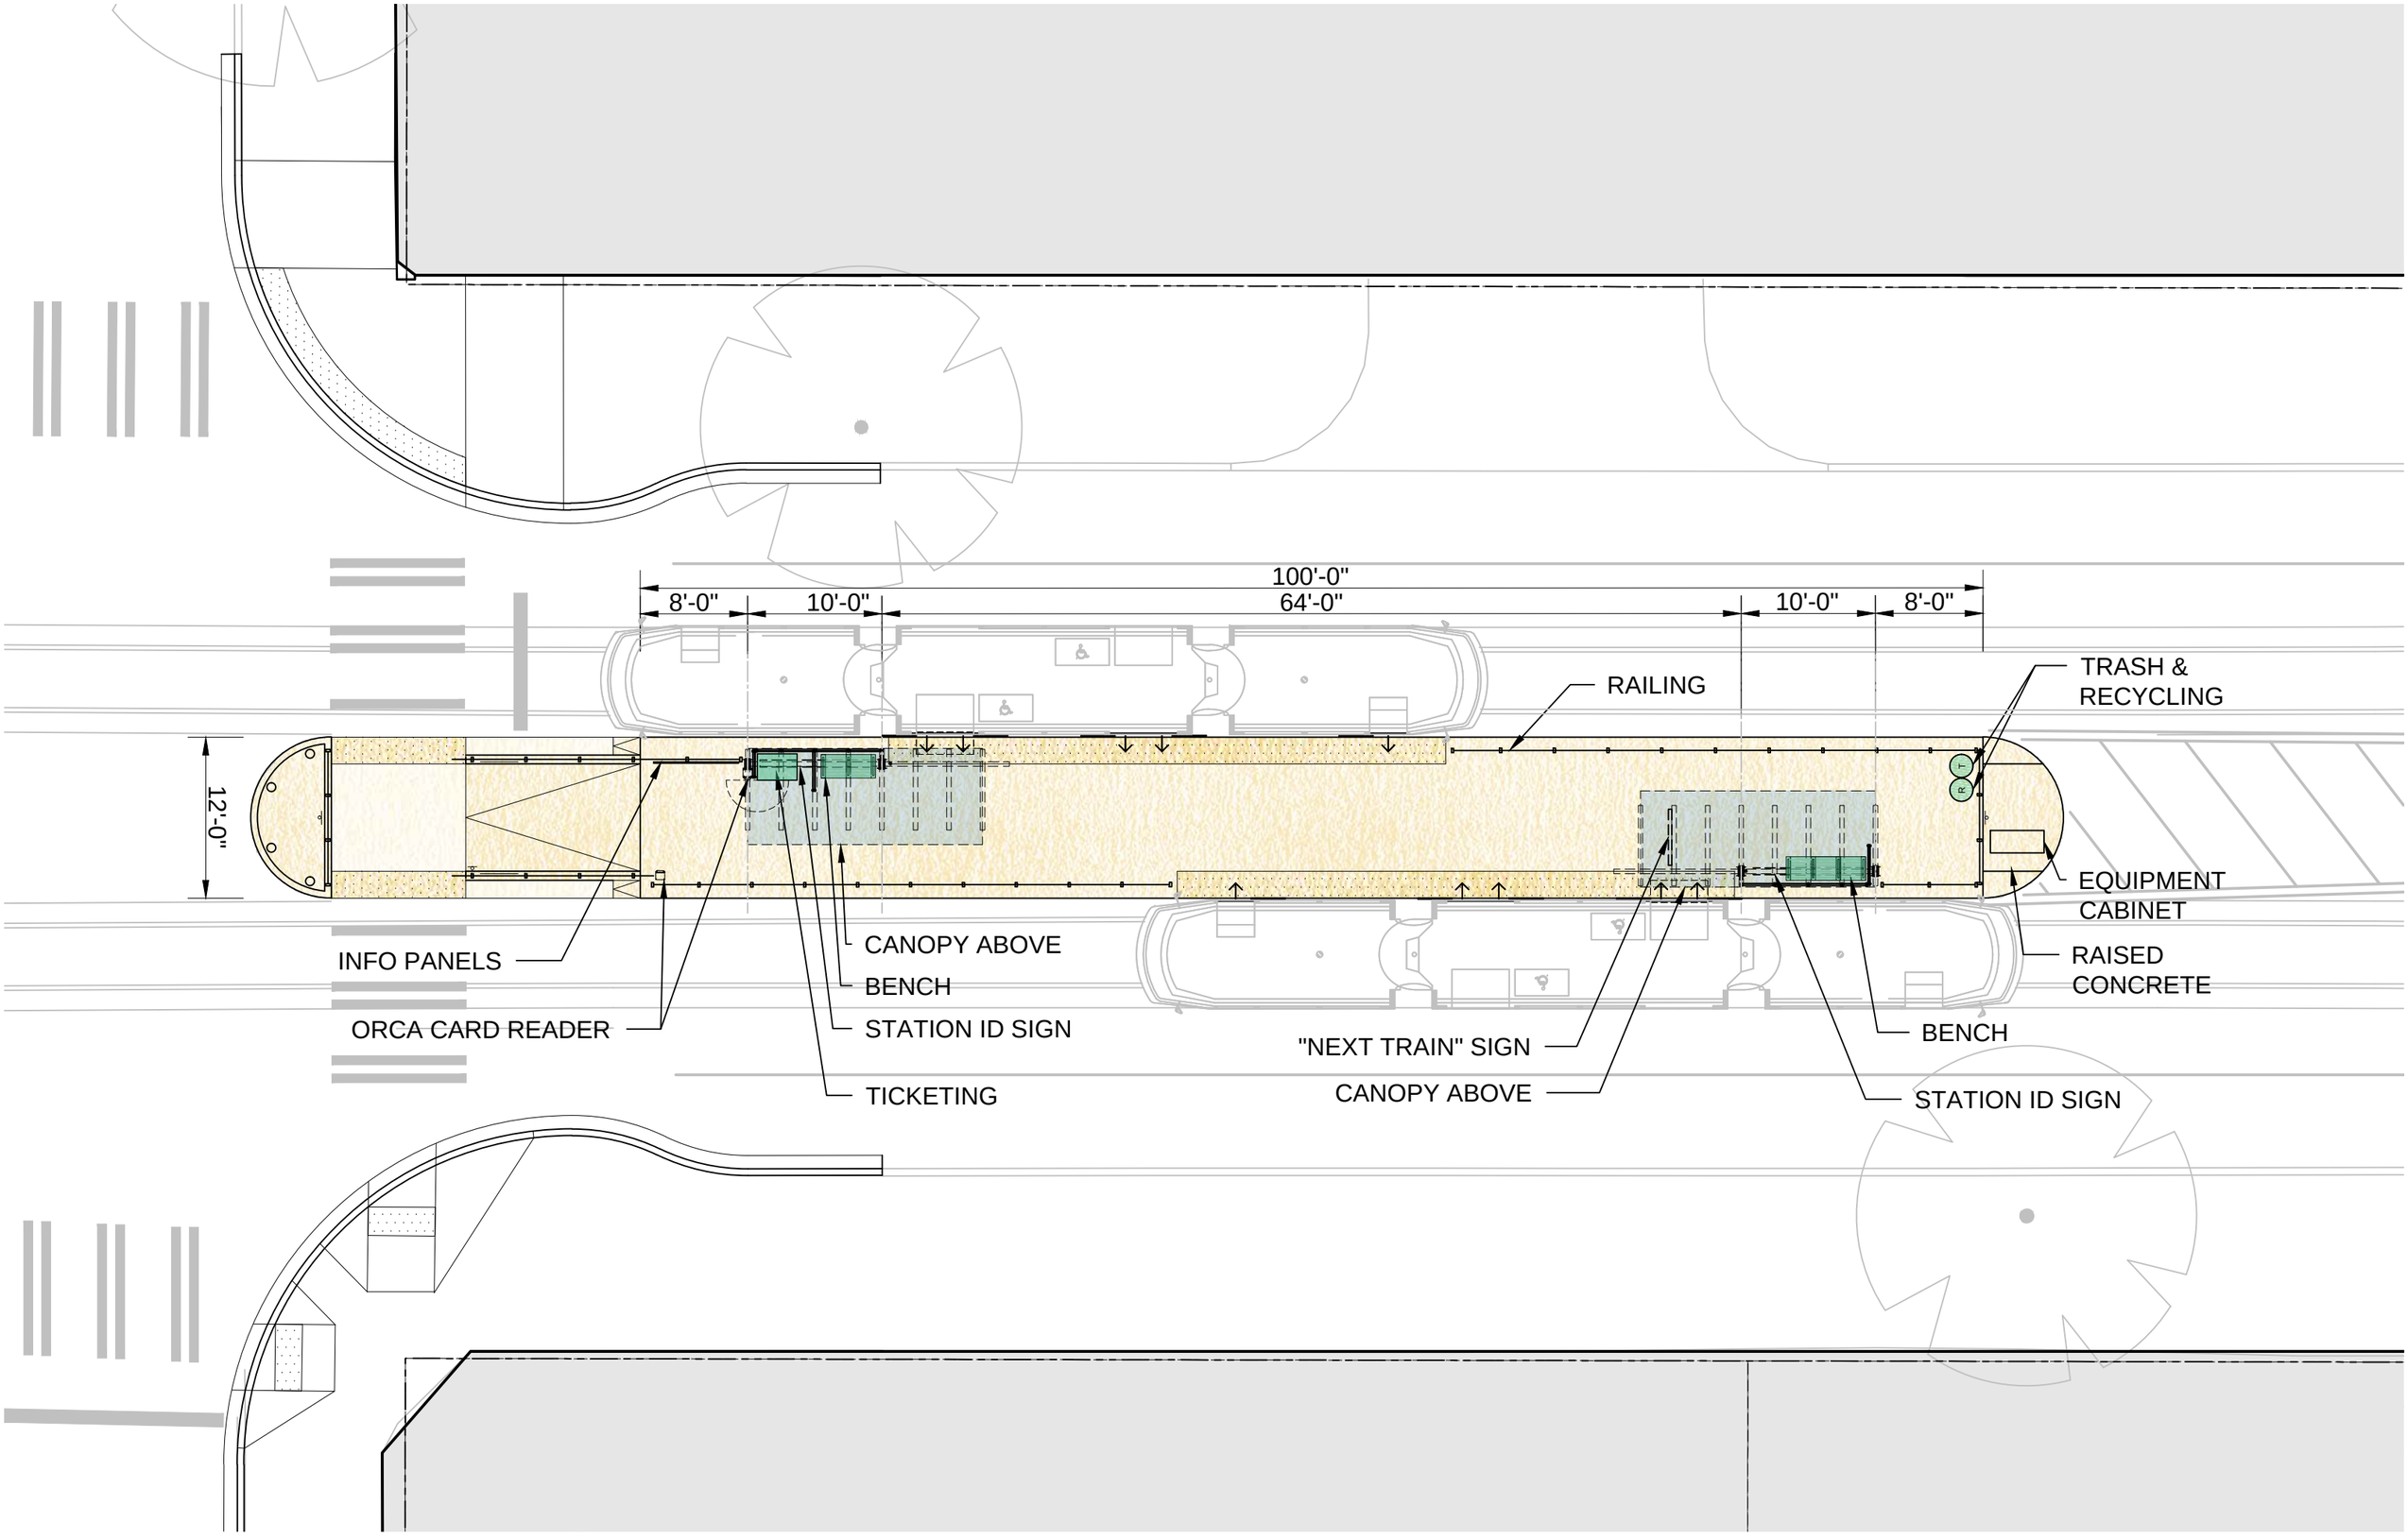
100'-0"
8'-0"
10'-0"
64'-0"
10'-0"
8'-0"
12'-0"
RAILING
TRASH &
RECYCLING
EQUIPMENT
CABINET
RAISED
CONCRETE
INFO PANELS
ORCA CARD READER
CANOPY ABOVE
BENCH
STATION ID SIGN
TICKETING
"NEXT TRAIN" SIGN
CANOPY ABOVE
BENCH
STATION ID SIGN